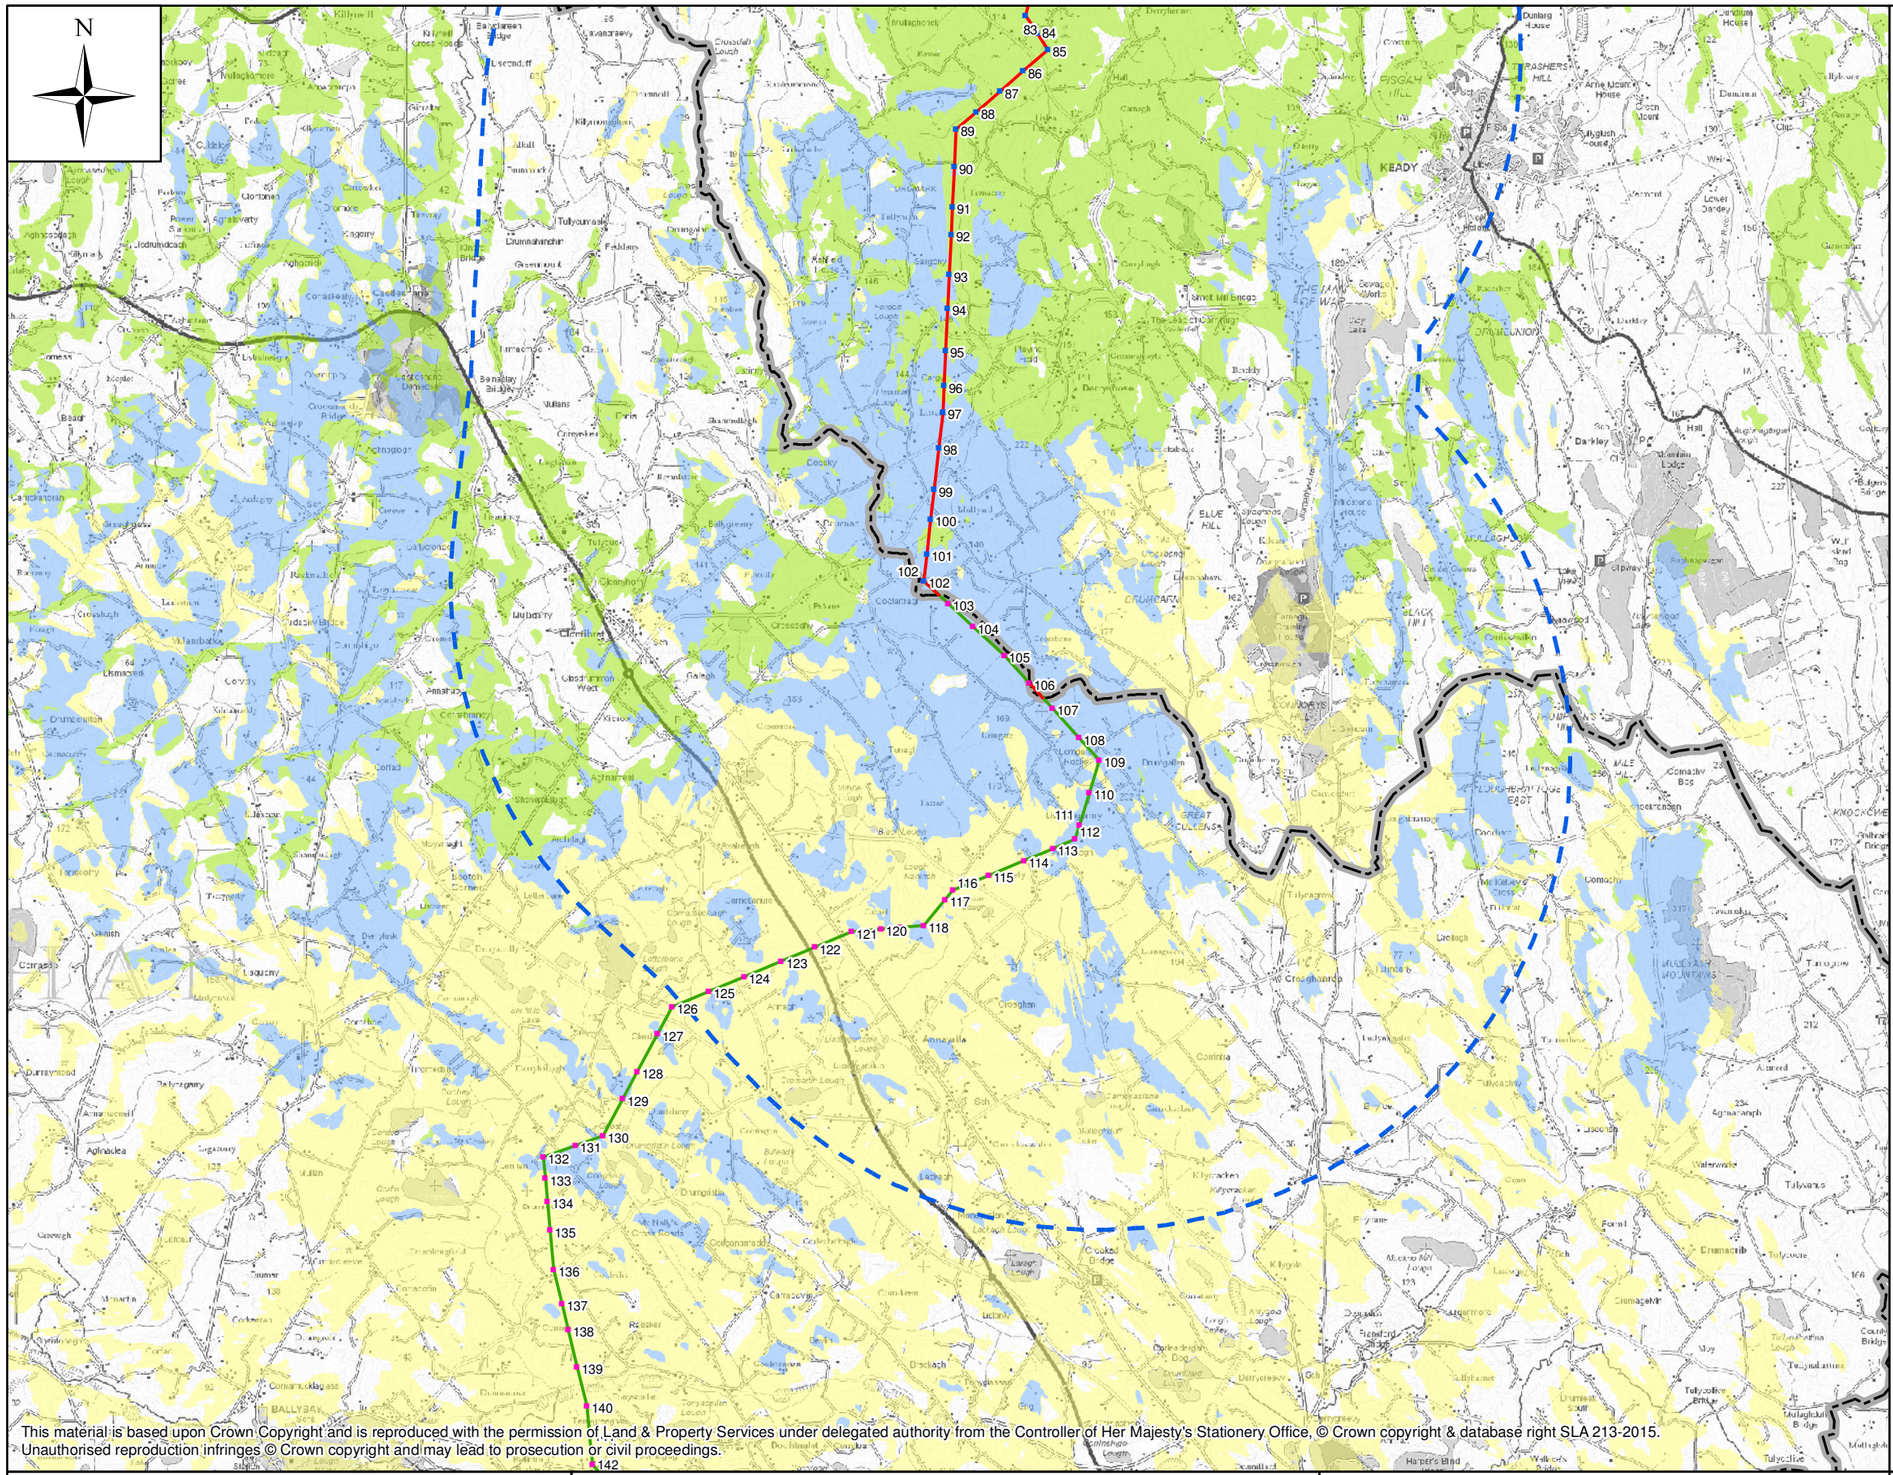

LEGEND

- Proposed SONI Tower (With Tower Number) (Not To Scale)
- Proposed SONI 400kV Overhead Line (Not To Scale)
- Proposed EirGrid Tower (With Tower Number) (Not To Scale)
- Proposed EirGrid 400kV Overhead Line (Not To Scale)
- 5km Buffer From Proposed OHL Centreline
- NI / RoI Border
- SONI 400kV Interconnector Visibility
- EirGrid 400kV Interconnector Visibility
- Cumulative Visibility

0 1 2 4 km

Client: SONI

Project: TYRONE TO CAVAN INTERCONNECTOR CONSOLIDATED ES ADDENDUM

Title: FIGURE 5.3: NORTH-SOUTH 400kV INTERCONNECTOR CUMULATIVE ZONE OF THEORETICAL VISIBILITY (ZTV) (SHEET 1 OF 1)

AECOM
9th Floor, The Clarence West Building
2 Clarence Street West
BELFAST BT2 7GP
Tel: +44 (0) 28 9060 7200
Fax: +44 (0) 28 9060 7399
www.aecom.com

Design:	GB	Drawn:	GB
Chk'd:	KC	App'd:	FL
Date:	22/05/2015	Scale:	1:65,000 @ A3
No:	60032220/3528/CESA/FIG5.3		A3