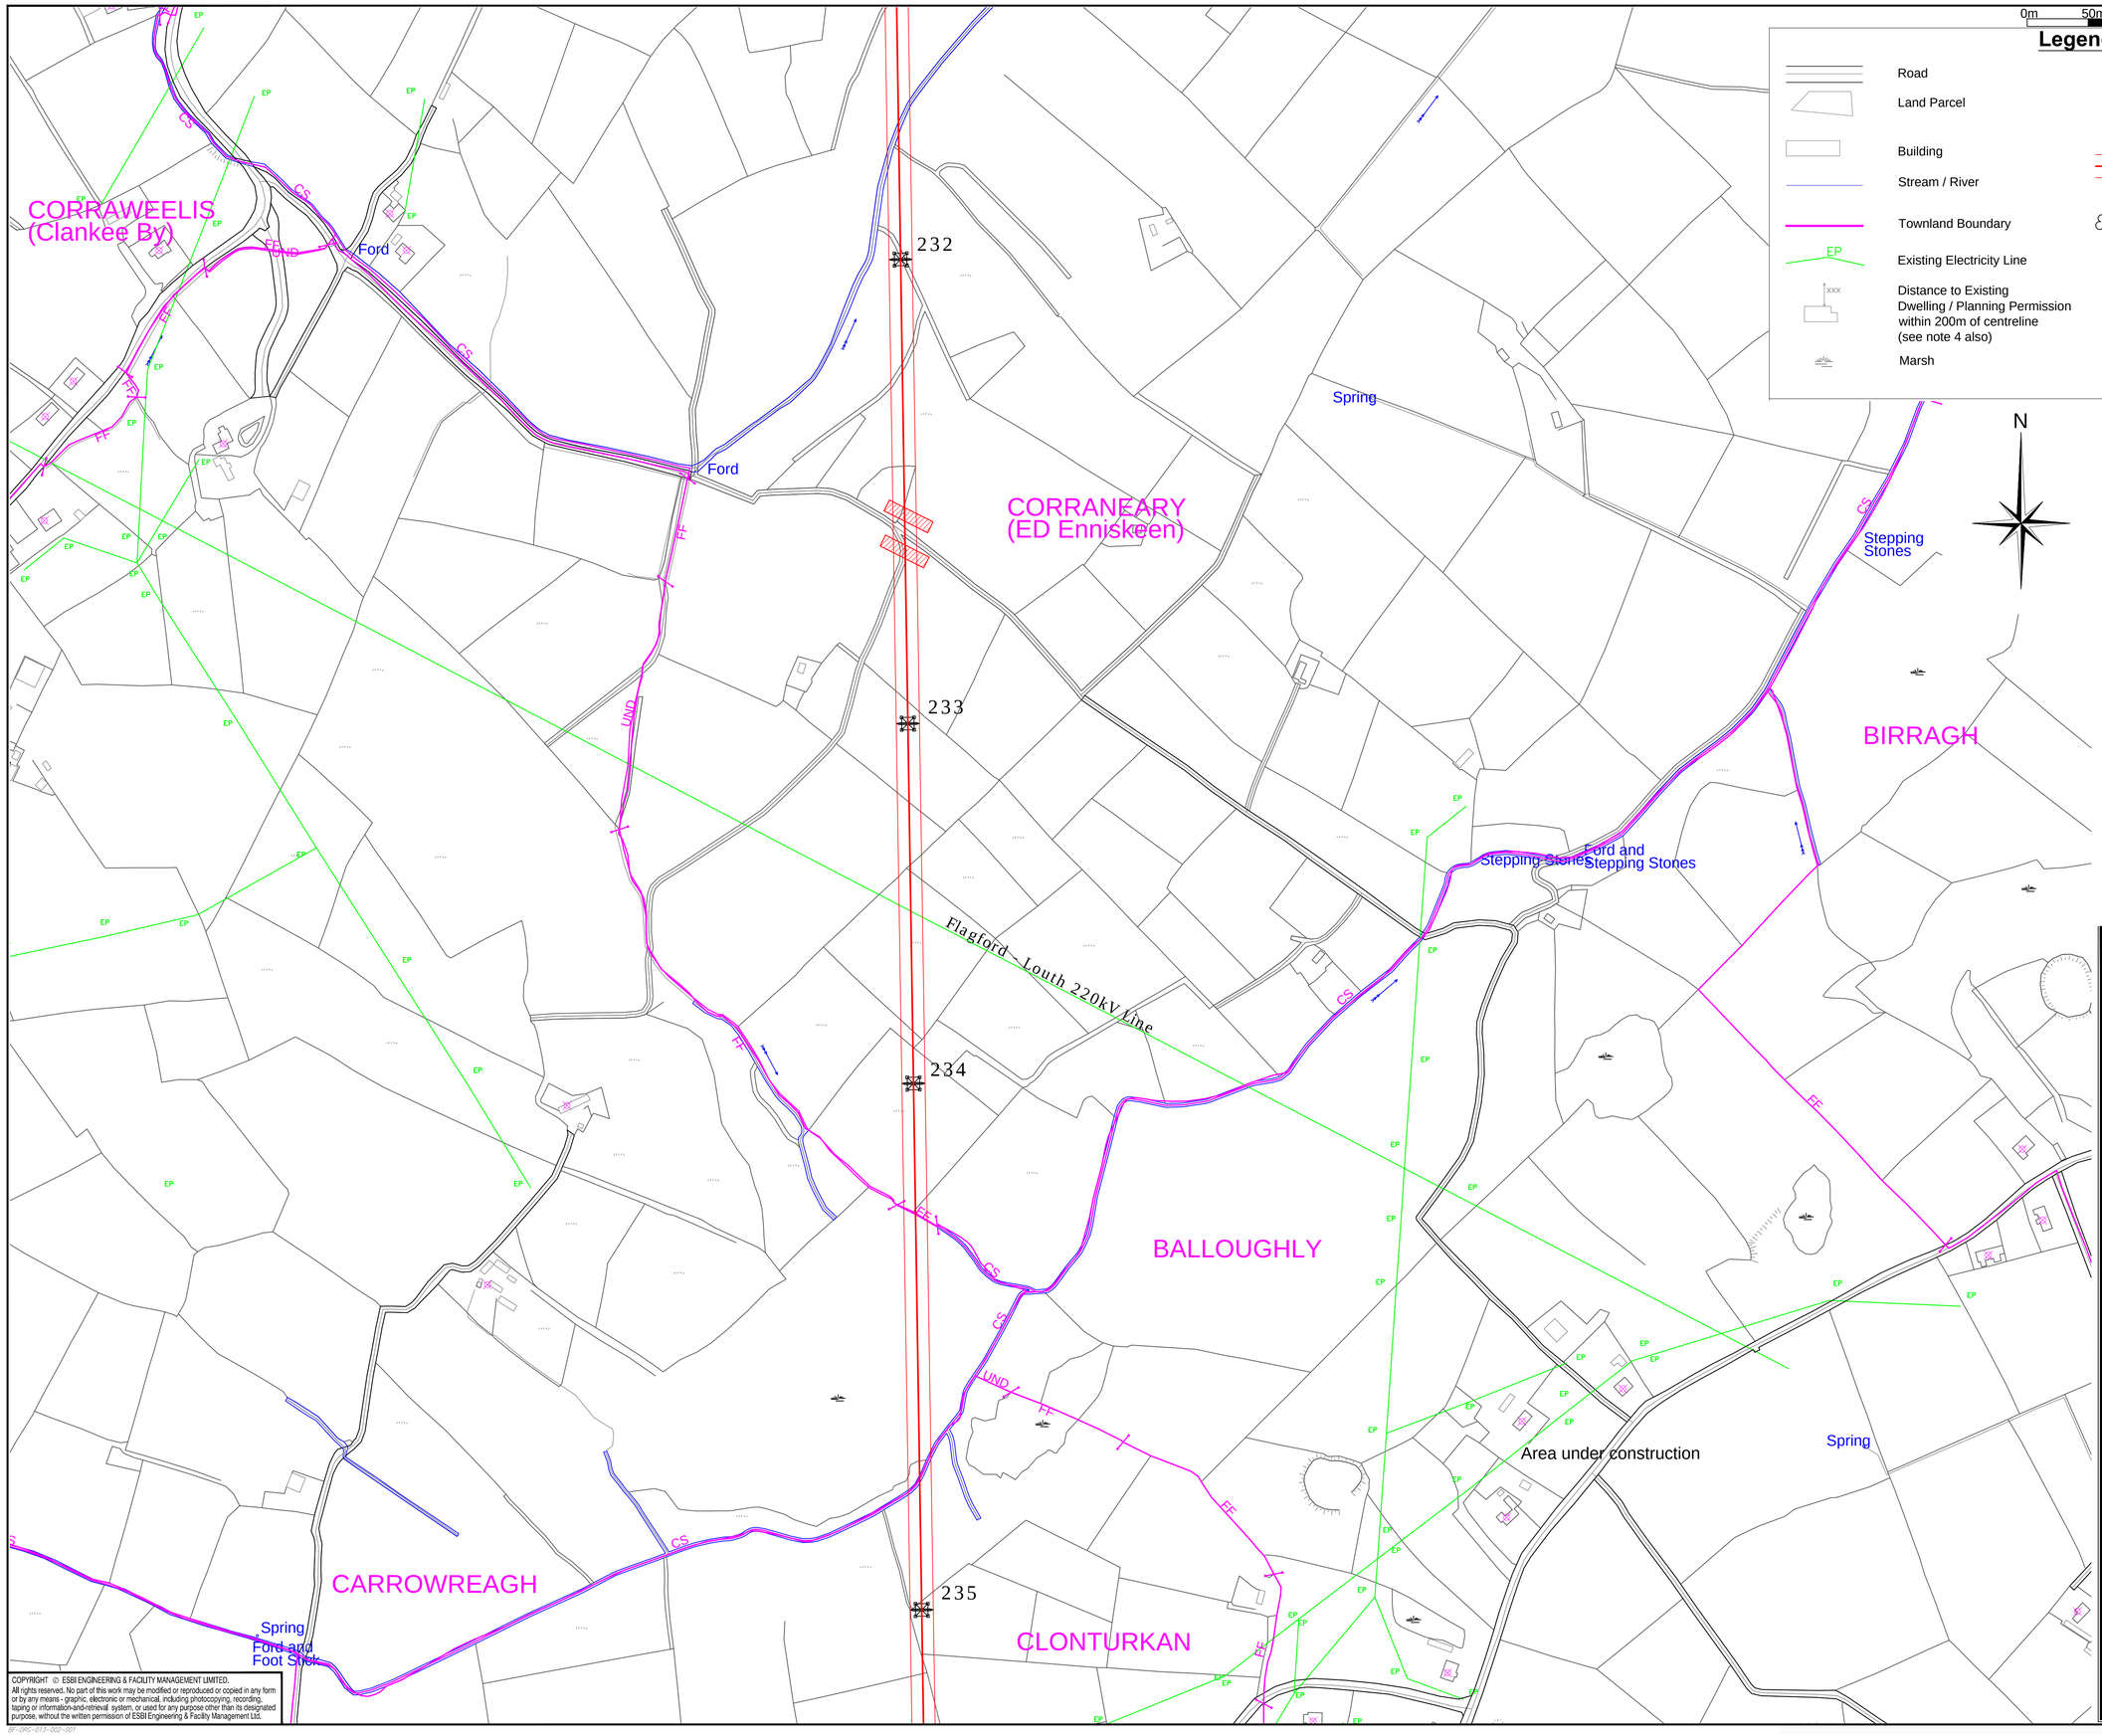

0m 50m 100m 150m 200m

Legend:

- Road
- Land Parcel
- Building
- Stream / River
- Townland Boundary
- Existing Electricity Line
- Distance to Existing Dwelling / Planning Permission within 200m of centreline (see note 4 also)
- Marsh
- Proposed 400 kV Angle Tower Location
- Proposed 400 kV Intermediate Tower Location
- Outer Conductor
- 19m Centreline of Proposed Line Route
- Outer Conductor
- Forestry
- Lake
- Geo - Directory Point
- Guarding Location - Temporary Works

Notes:

1. Transmission line and towers not to be scaled
2. For details of proposed structures see structure description schedule
3. Figured dimensions only to be taken from this drawing
4. Dimensions are shown from nearest point of dwelling to the centreline of proposed line route and nearest outer conductor.

OSI Sheet(s): 1945

Key Plan:

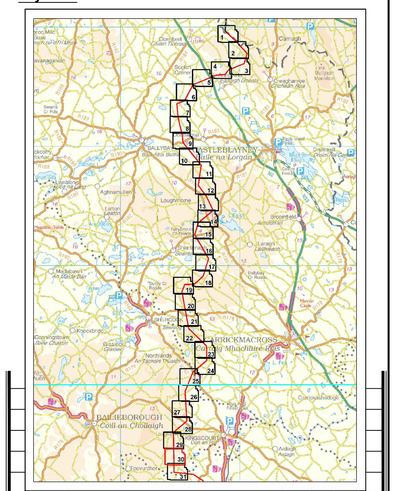

REV.	DATE	REVISION DESCRIPTION	DRN	PROD	VER	APP

PURPOSE OF ISSUE - PRELIMINARY UNLESS INDICATED

TENDER ☐ CLIENT APPROVAL ☐ CONSTRUCTION ☐ AS-BUILT ☐ REVISED ☐

Client: EirGrid

Project: North South 400 kV Interconnection Development

Contract: N/A

Drawing Title: Cavan - Monaghan Study Area (CMSA) 1:2,500 Line Route Map

Planning Drawing Reference - MT-004-030

Production Unit: High Voltage Engineering

ESB International

ESB International, Stephen Court, 18–21 St. Stephen's Green, Dublin 2, Ireland. **Tel:** +353 (0)1 703 8000 **Fax:** +353 (0)1 703 8088
Email: marketing@esbi.ie **Web:** www.esbi.ie
ESB International is a trading name of ESB Engineering & Facility Management Limited.
Registered Office: as above **Registered in Ireland No.** 155249

DRAWN	PRODUCED	VERIFIED	APPROVED	APPD DATE
JW	JW	KC	BA	Feb 15

CLIENT REF	No. of Shts	SIZE	SCALE
TC211217	30 of 72	A1	1:2,500

DRAWING NUMBER — SHEET — REV

PE687-D141-131-030-006

BF-DRD-013-022-v01