


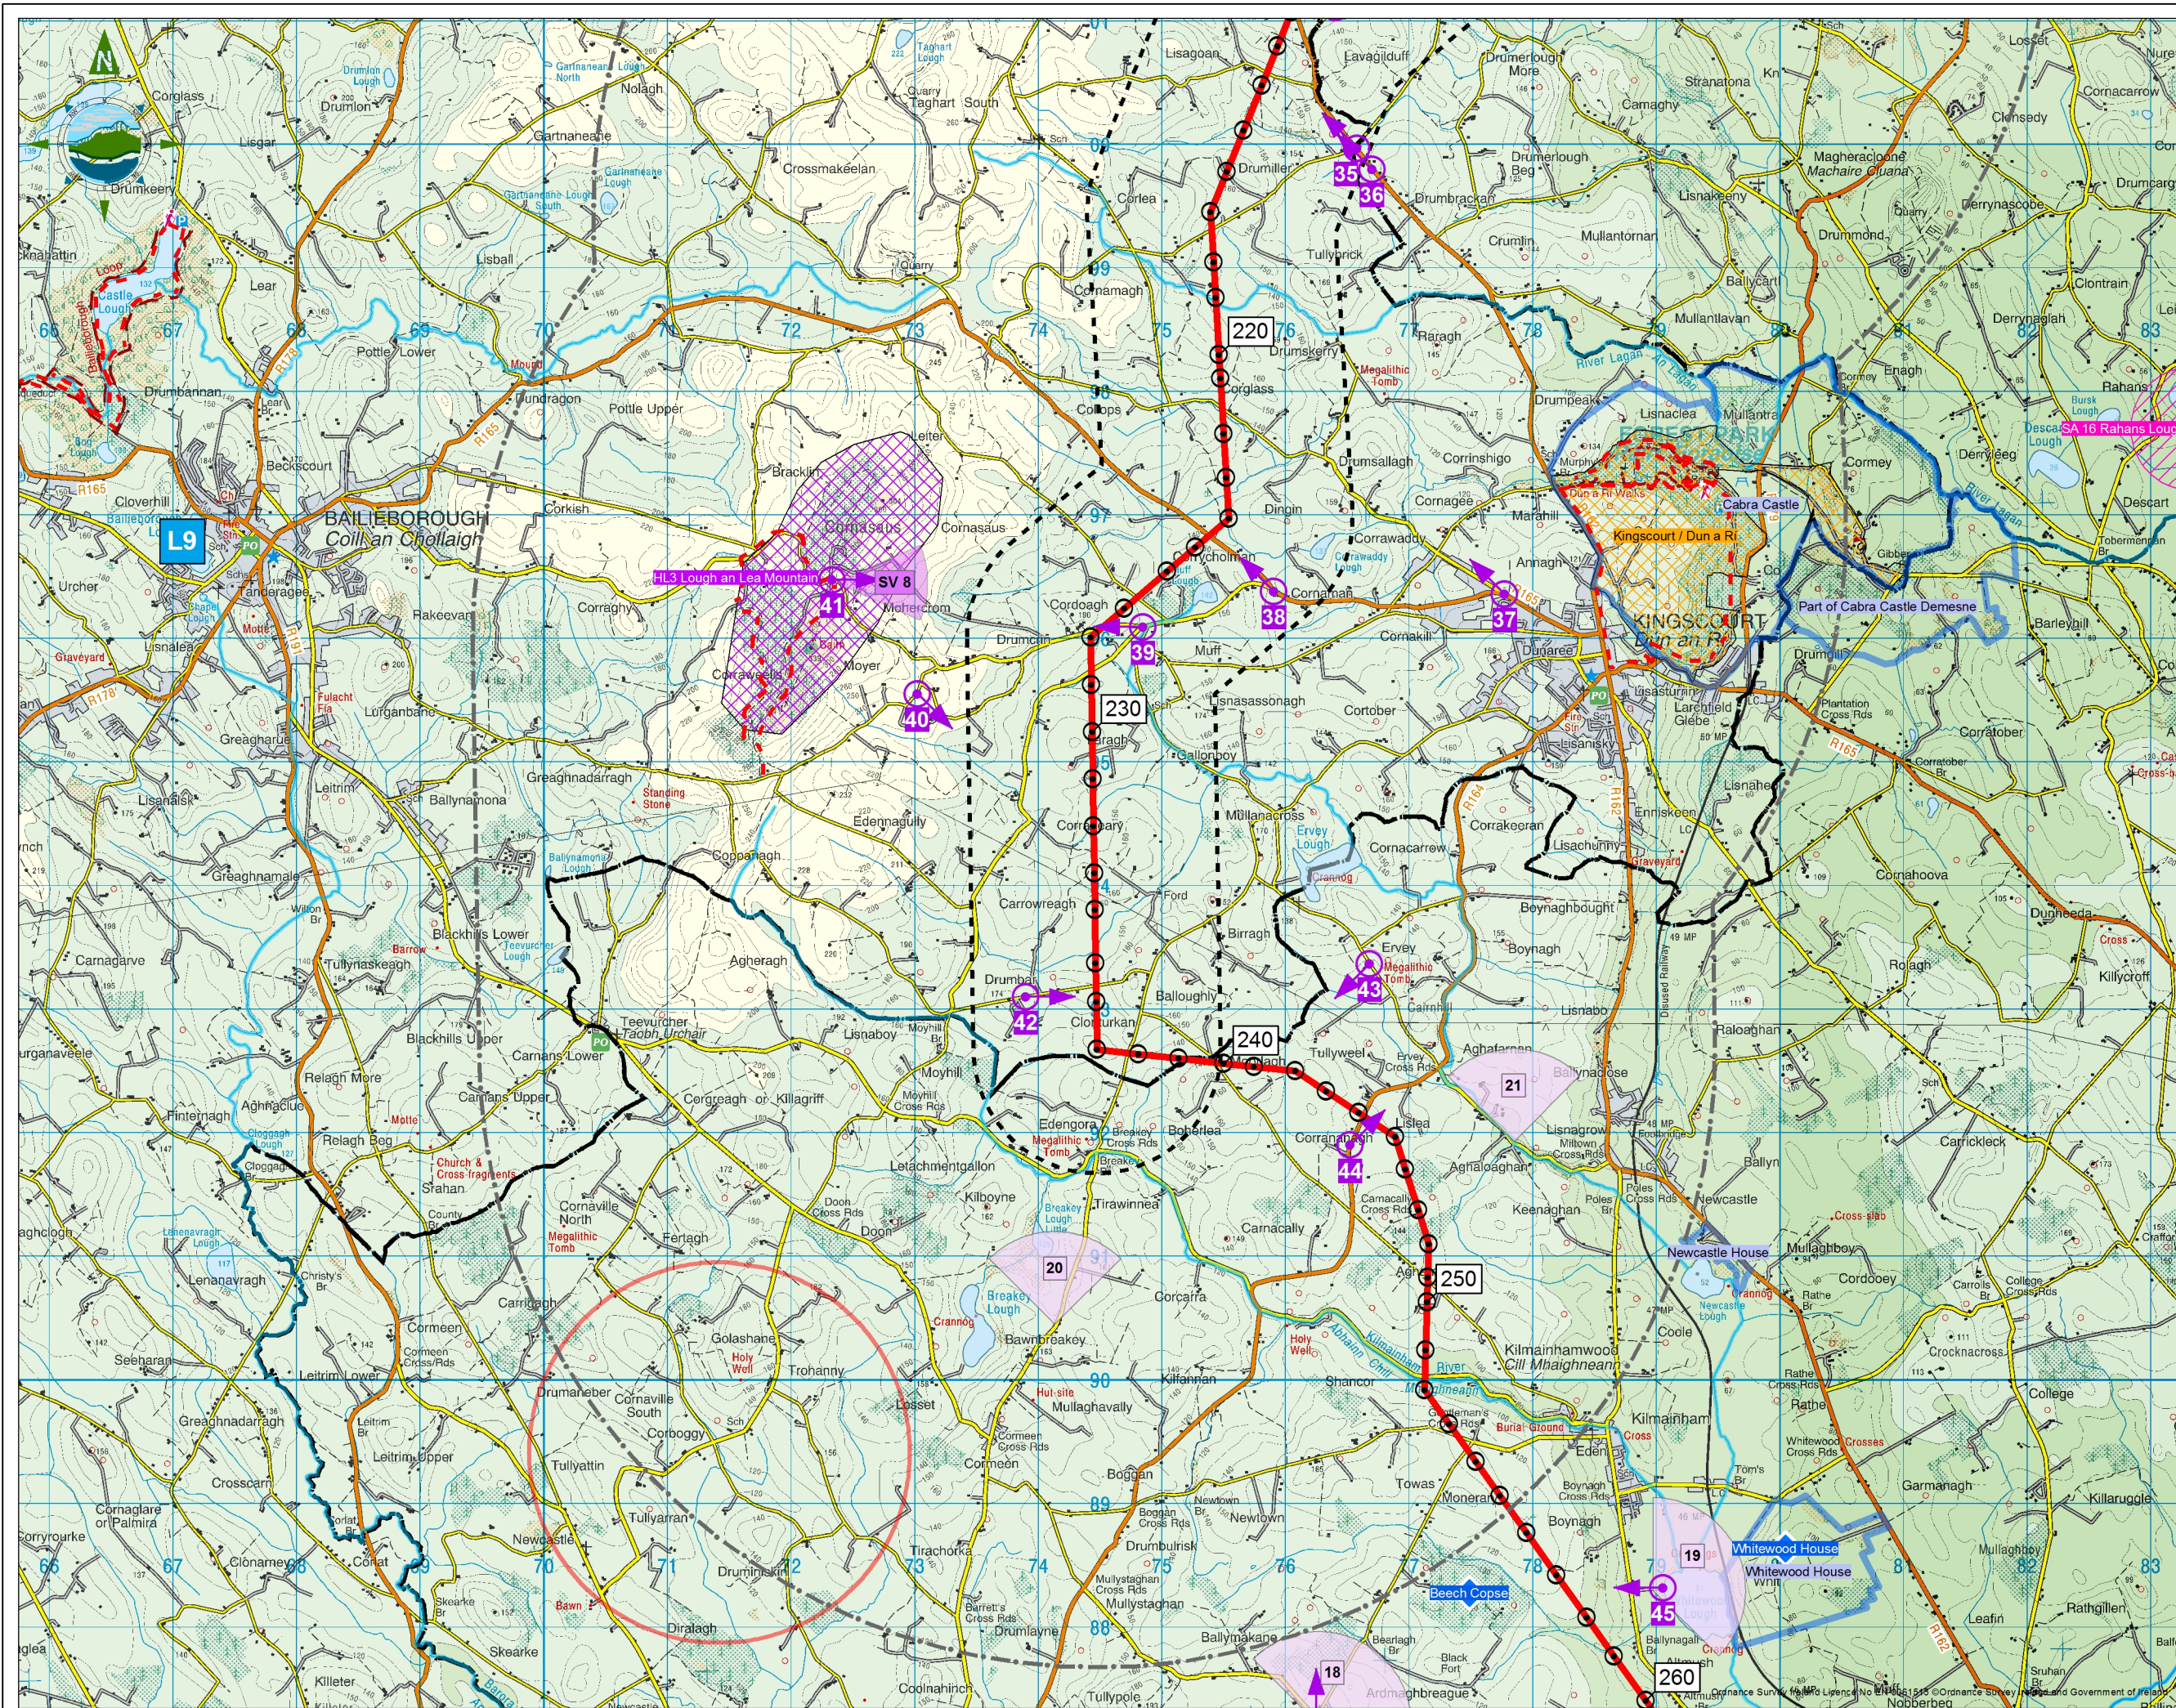

Legend

- Proposed Tower Location
- Proposed Line Route
- Photomontage Location
- 1km from the Proposed Development
- 5km from the Proposed Development
- County Boundary
- Area of Secondary Amenity Value (Monaghan County Development Plan 2013-2019)
- Scenic Viewing Point (Cavan County Development Plan 2014-2020)
- L8 Lakeside Amenity Areas (Cavan County Development Plan 2014-2020)
- High Landscape Value Area (Cavan County Development Plan 2014-2020)
- Area of Special Landscape Interest (Cavan County Development Plan 2014-2020)
- Protected Views & Prospects (Meath County Development Plan 2013-2019)
- Meath Landmarks (Meath Landscape Character Assessment)
- Potential Tourist Attractions (Meath Landscape Character Assessment)
- Designed Historic Gardens - Main Features Substantially Present (NIAH)
- Walking Routes
- Rivers
- Lakes

0 200 400 800 1,200 1,600 2,000
Metres

C	FEB 2015	Update following design review	M.S.	J.S.
B	DEC 2014	Issued	M.S.	D.B.
A	JAN 2014	Issued	M.S.	D.B.
Issue	Date	Description	By	Chkd.

Client:

Project: **NORTH-SOUTH 400 kV INTERCONNECTION DEVELOPMENT**

Title: **CAVAN MONAGHAN STUDY AREA LANDSCAPE CONSTRAINTS AND PHOTOMONTAGE LOCATIONS SHEET 4 OF 4**

Scale @ A3: 1:50,000

Prepared by:	Checked:	Date:
M.Skiba	D.Black	February 2014

Project Director: Deirdre Black

URS **TOBIN**
Patrick J. Tobin & Co. Ltd.

URS Ireland Limited
410 / 411 Q House, 76 Furze Road
Sandyford, Dublin 18
Ireland
tel: +353-(0)1-2933200
fax: +353-(0)1-2933201
www.urs.com

THIS DOCUMENT HAS BEEN PREPARED PURSUANT TO AND SUBJECT TO THE TERMS OF USE AGREEMENT BY ITS CLIENT. URS ACCEPTS NO LIABILITY FOR ANY USE OF THIS DOCUMENT OTHER THAN BY ITS ORIGINAL CLIENT OR FOLLOWING URS' EXPRESS AGREEMENT TO SUCH USE, AND ONLY FOR THE PURPOSES FOR WHICH IT WAS PREPARED AND PROVIDED.

Issue: **C**

6244 **FIGURE 11.6 (CMSA)**