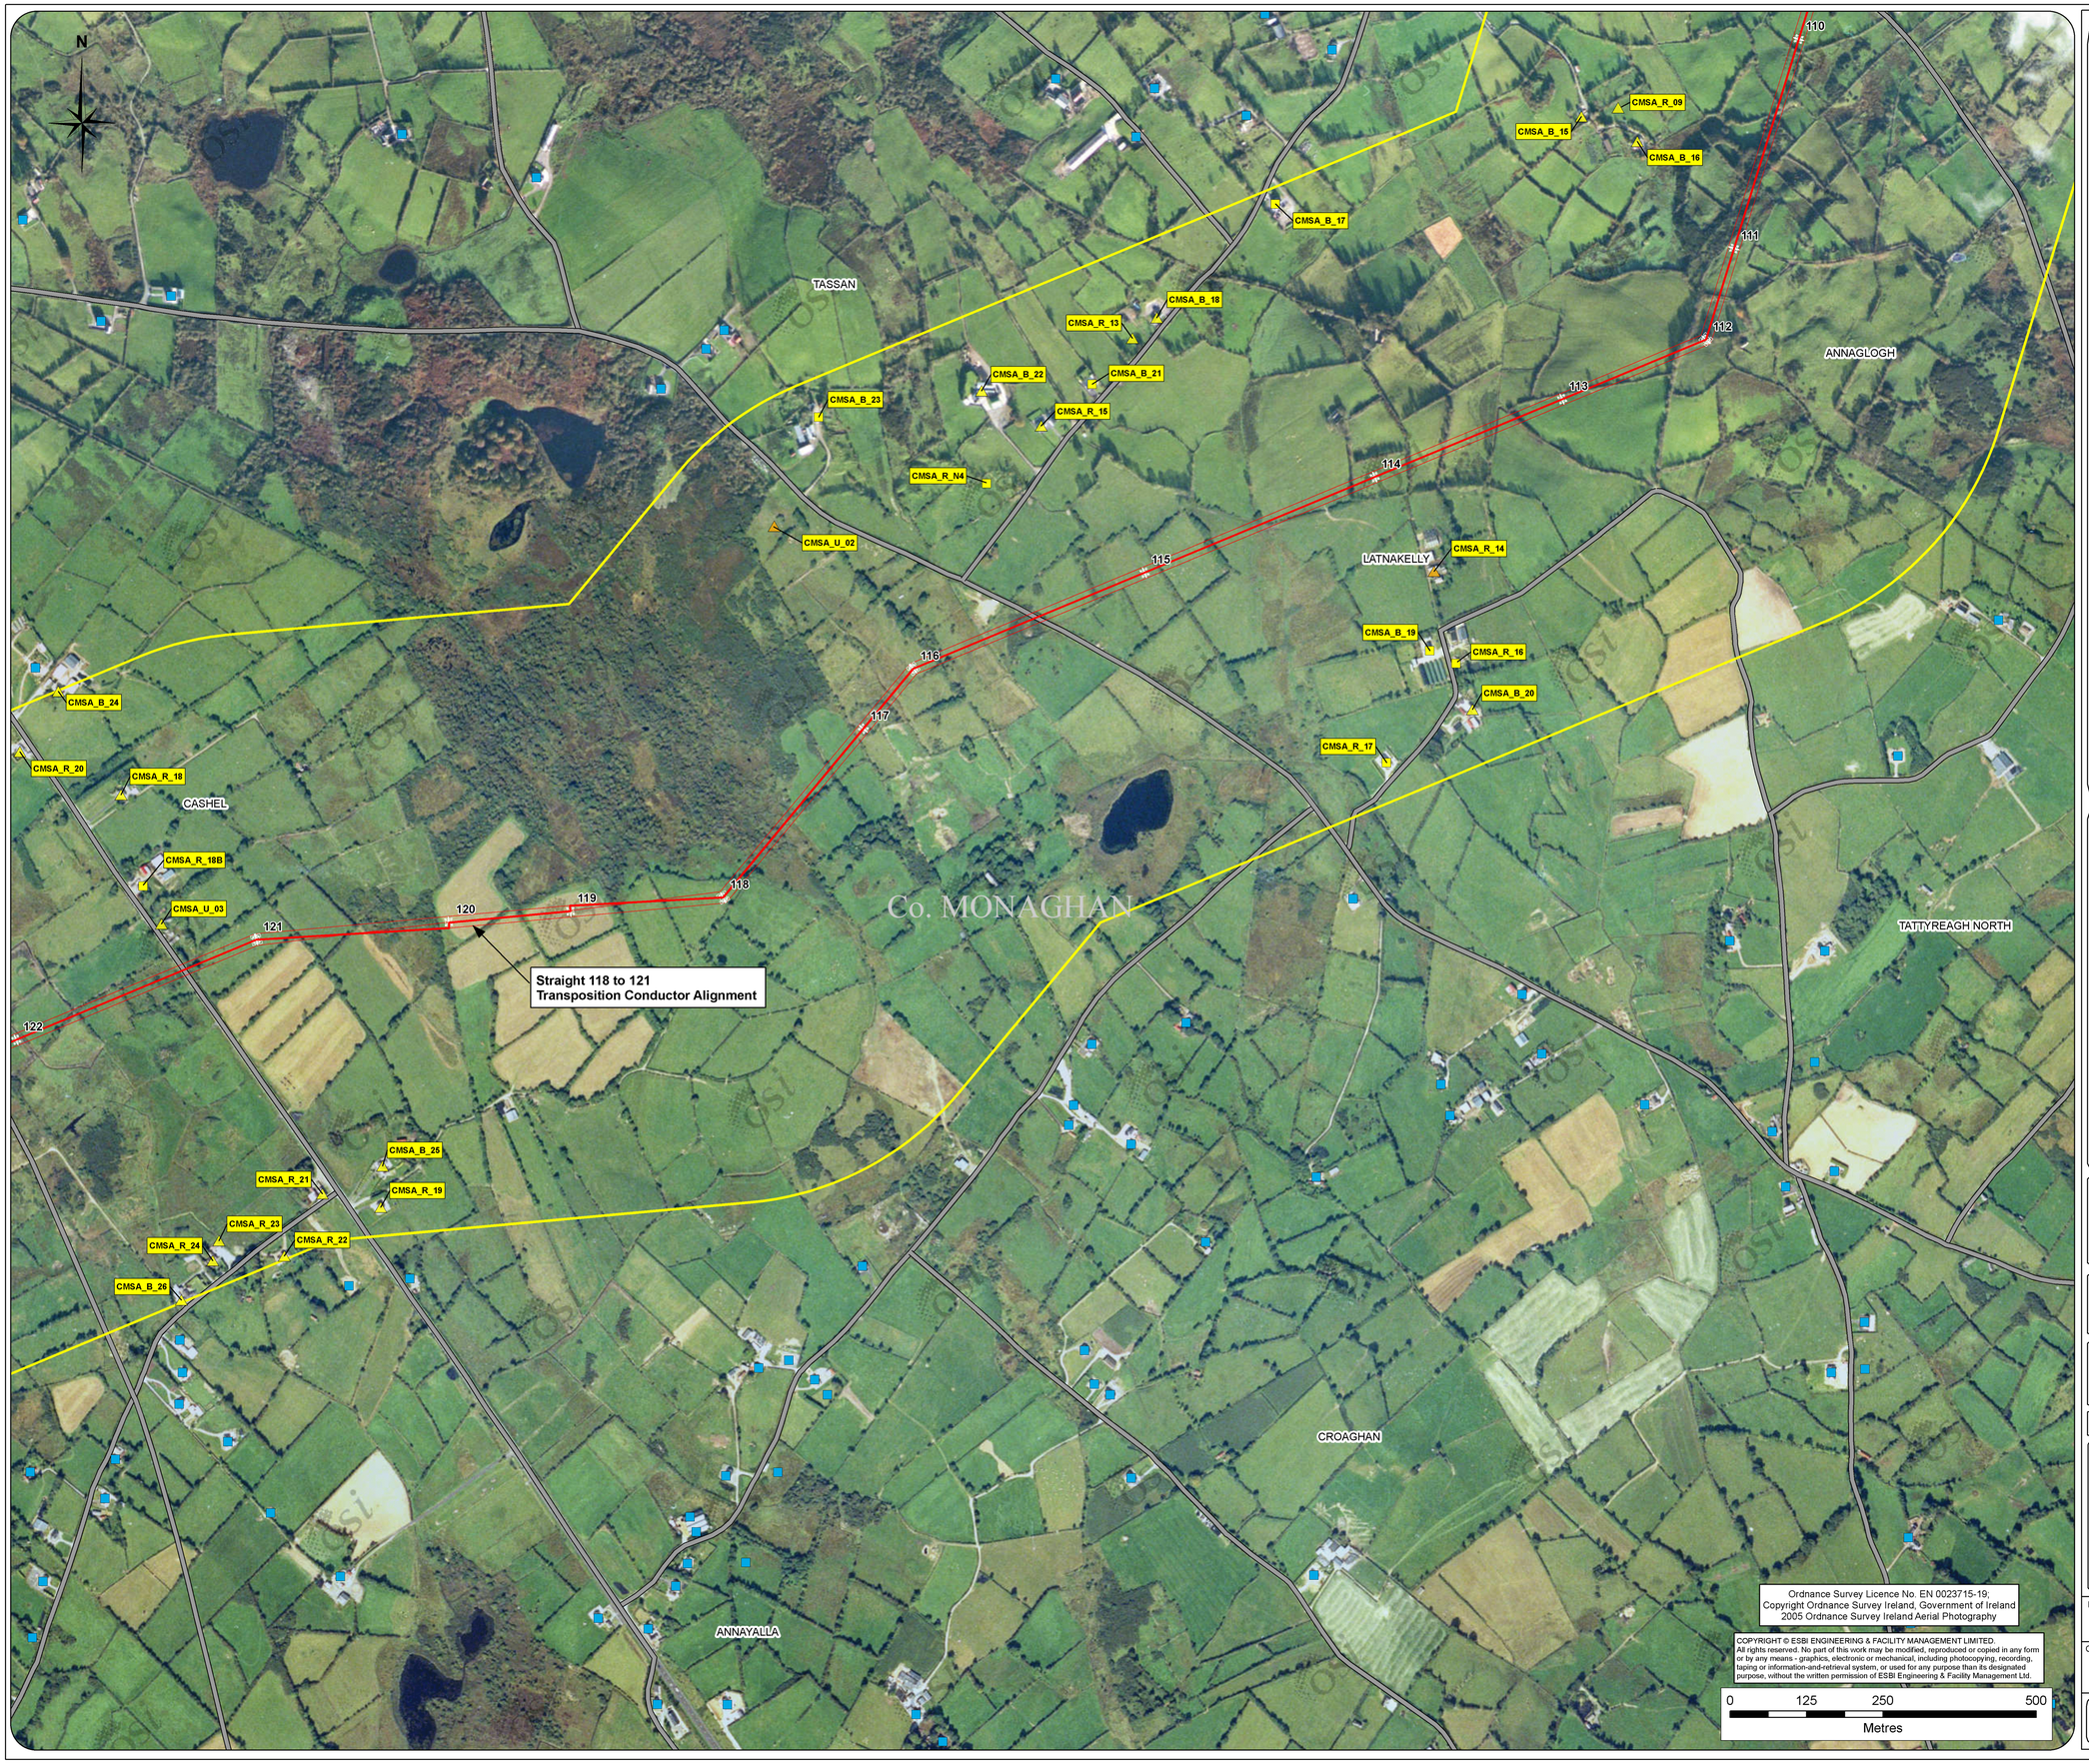


Legend


- Outer Conductor
- 19 metres — Centreline of Proposed Line Route
- Outer Conductor
- Proposed Tower Location

Impact

- Major
- Moderate-Major
- Moderate
- Geo-Directory point
- Geo-Directory point within 500m of CMSA Line Route
  CMSA_R - (Residential Building)
  CMSA_C - (Commercial Building)
  CMSA_B - (Commercial & Residential Buildings)
  CMSA_U - (Under Construction)
  CMSA_D - (Derelict Building)
- Public Road
- 1km buffer / 500m either side of CMSA centreline

NOTE: Transmission line and towers not to be scaled

KEY PLAN:

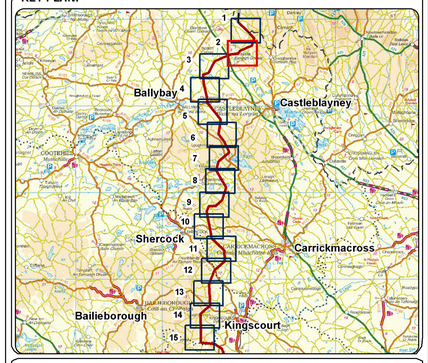

Client: EIRGRID

Drawing Title: **CMSA - Residential Visual Impact Assessment (RVIA)**

Project: **North South 400 kV Interconnection Development**

Production Unit: **Overhead Line HV**

ESB International
ESB International, 16/21 Stephen Court, St Stephen's Green, Dublin 2
Tel: 353 1 703 8000 Email: marketing@esbi.ie Web: www.esbi.ie
ESB International is a trading name of ESBI Engineering & Facility Management Ltd
Registered Office: as above Registered in Ireland No. 155249

Drawn	Produced	Verified	Approved	Approved date
DOS	DOS	KC	BA	May-15

Client ref.	No. of sheets	Size	Scale
Figure 2 of 35	2 of 35	A1	1 : 5,000

Drawing number: PE687-D141-150-002-001 (Sheet / Rev)

Ordnance Survey Licence No. EN 0023715-19;
Copyright Ordnance Survey Ireland, Government of Ireland
2005 Ordnance Survey Ireland Aerial Photography

COPYRIGHT © ESBI ENGINEERING & FACILITY MANAGEMENT LIMITED.
All rights reserved. No part of this work may be modified, reproduced or copied in any form or by any means - graphics, electronic or mechanical, including photocopying, recording, taping or information-and-retrieval system, or used for any purpose than its designated purpose, without the written permission of ESBI Engineering & Facility Management Ltd.

0 125 250 500
Metres