


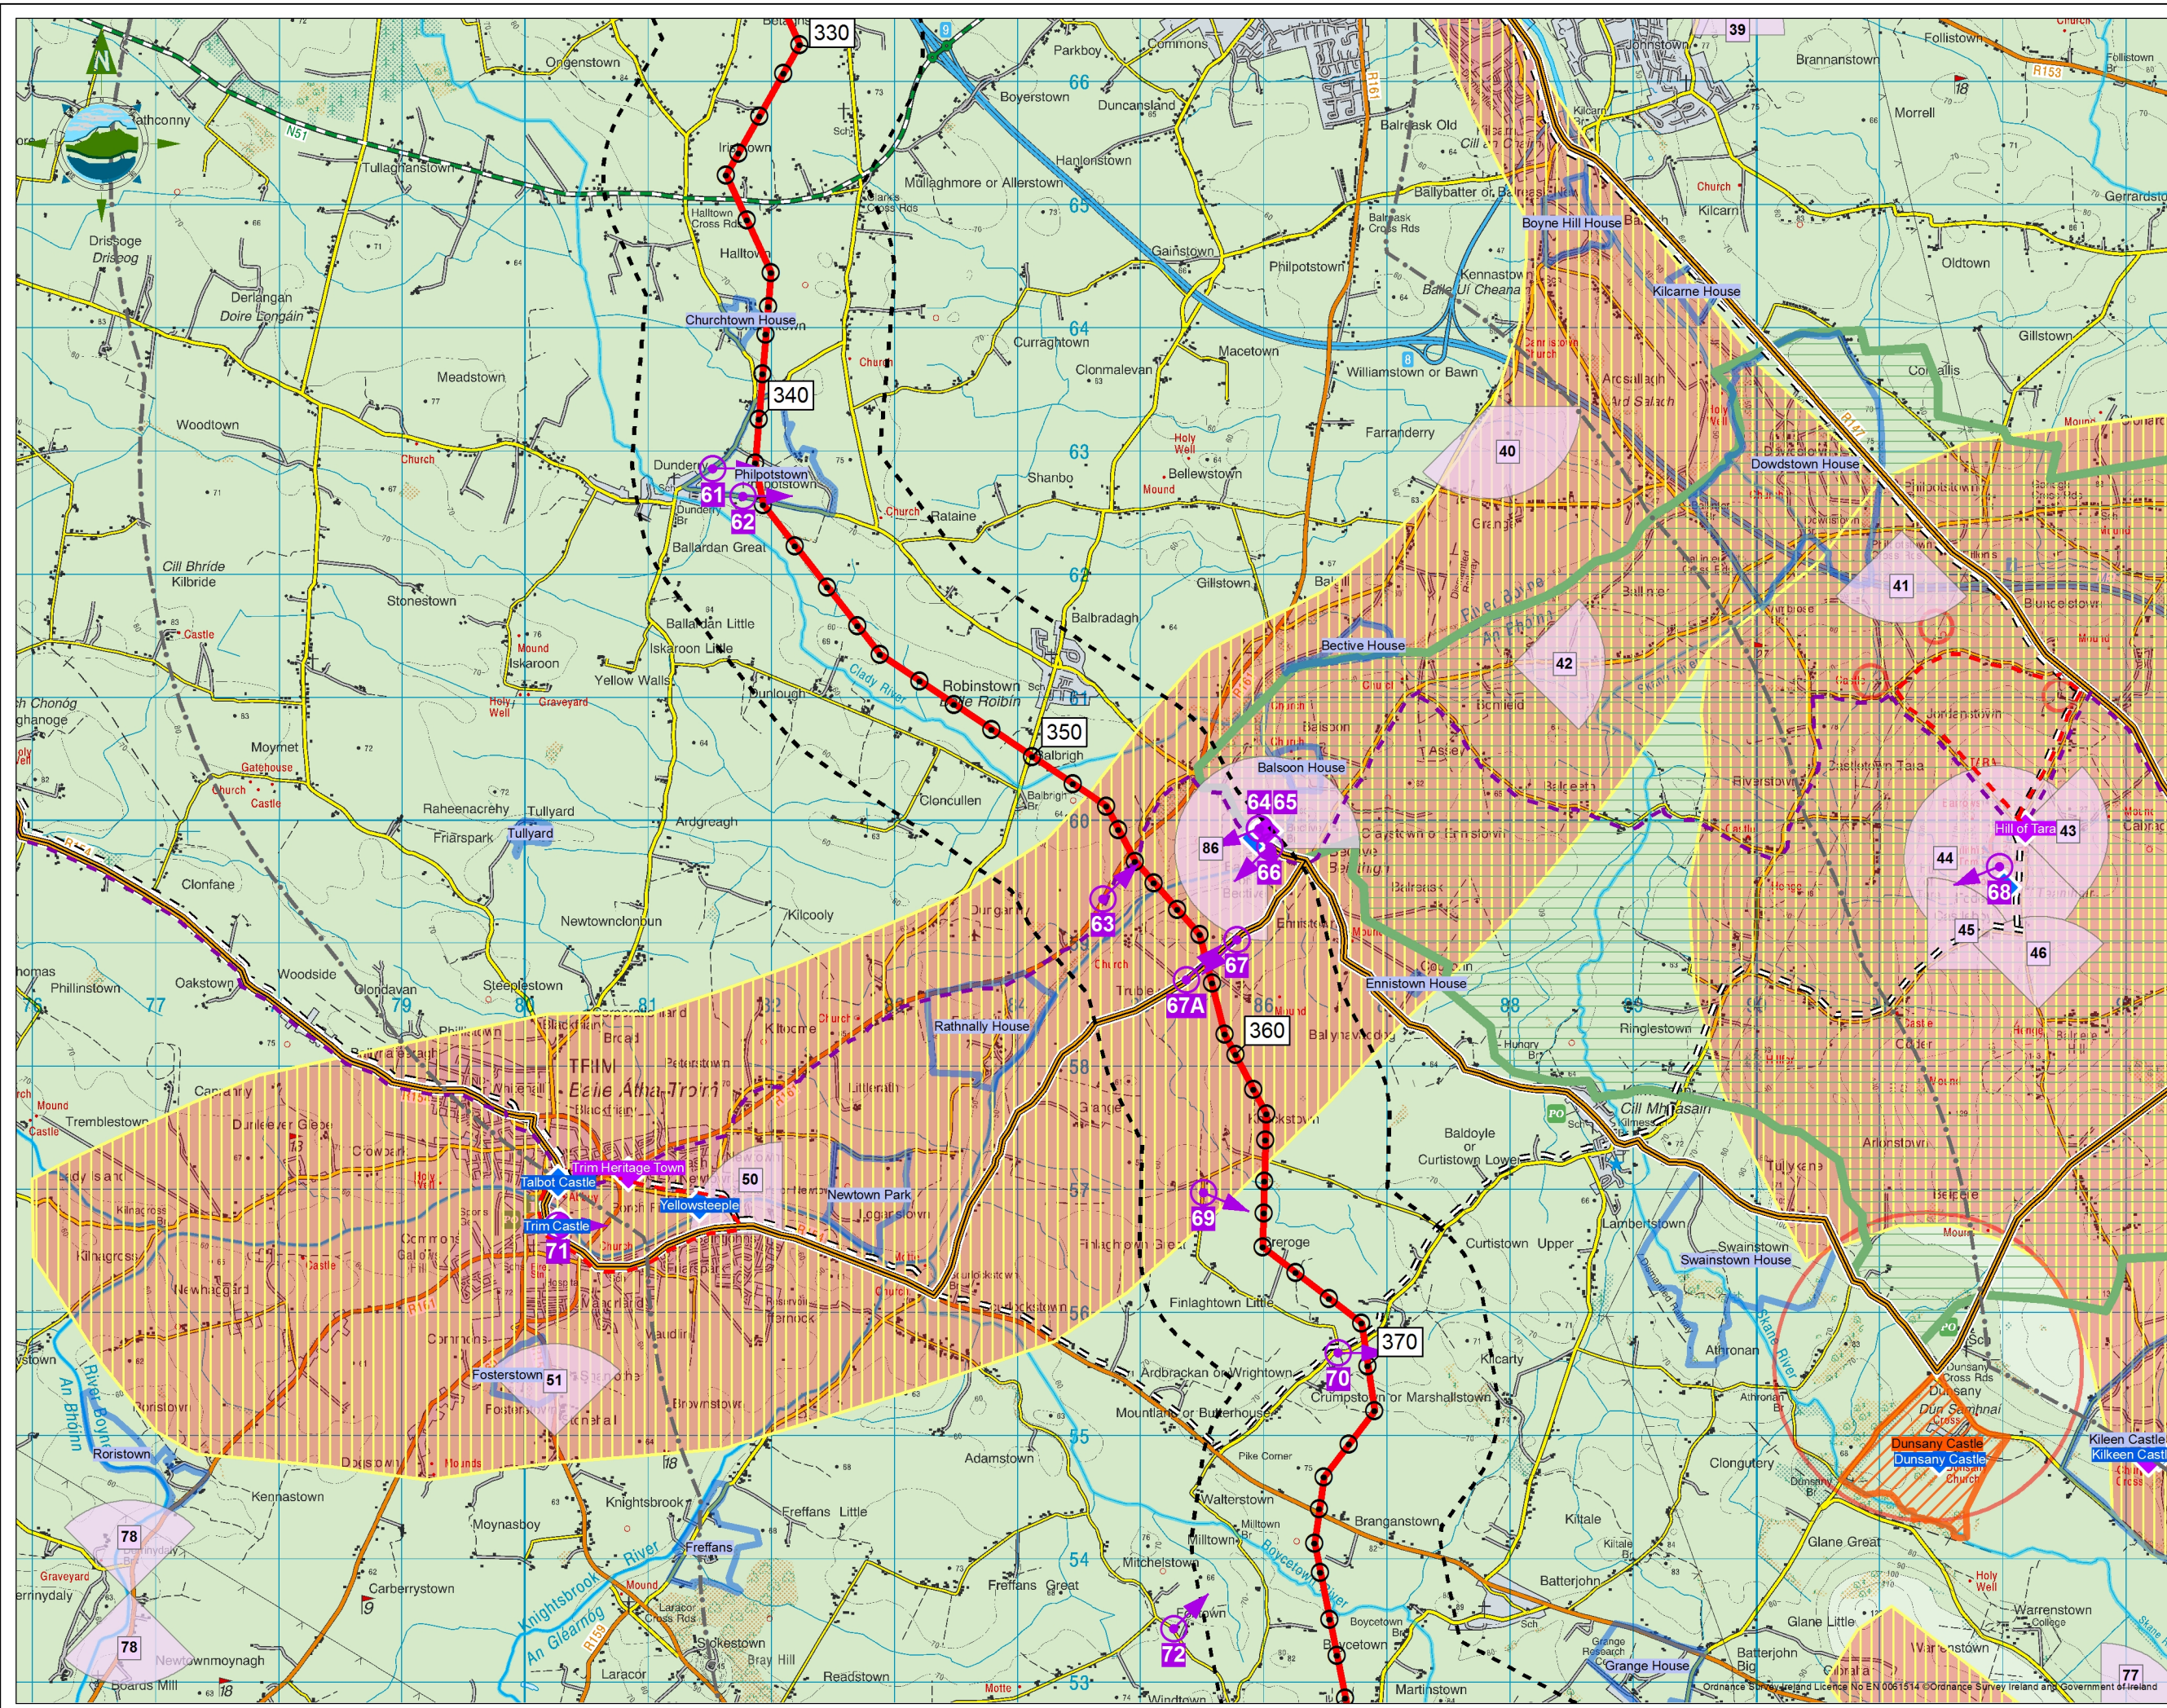

- Legend**
- Proposed Tower Location
 - Proposed Line Route
 - Photomontage Location
 - 1km from the Proposed Development
 - 5km from the Proposed Development
 - Protected Views & Prospects (Meath County Development Plan 2013-2019)
 - Draft Landscape Conservation Area
 - Meath Landmarks (Meath Landscape Character Assessment)
 - Potential Tourist Attractions (Meath Landscape Character Assessment)
 - Designed Historic Gardens - No Loss of Integrity (NIAH)
 - Designed Historic Gardens - Main Features Substantially Present (NIAH)
 - Landscape Character Area of Exceptional Landscape Value (Meath Landscape Character Assessment)
 - Landscape Character Area of High Sensitivity (Meath Landscape Character Assessment)
 - Existing Driving Routes (Meath Landscape Character Assessment)
 - Existing Paths & Cycle Routes (Meath Landscape Character Assessment)
 - Boyne Valley Driving Route
 - Boyne Valley Sites
 - Walking Routes
 - Rivers
 - Lakes

0 200 400 800 1,200 1,600 2,000
Metres

B	DEC 2014	Issued	M.S.	D.B.
A	JAN 2014	Issued	M.S.	D.B.
Issue	Date	Description	By	Chkd

Client:

EIRGRID

Project:

**NORTH-SOUTH 400 KV
INTERCONNECTION DEVELOPMENT**

Title:

**MEATH STUDY AREA
LANDSCAPE CONSTRAINTS
AND PHOTOMONTAGE LOCATIONS
SHEET 4 OF 5**

Scale @ A3: 1:50,000

Prepared by: M. Skiba
Checked: D. Black
Date: December 2014

Project Director: Deirdre Black

URS **TOBIN**
Patrick J. Tobin & Co. Ltd.

URS Ireland Limited
410 / 411 Q House, 76 Furze Road
Sandyford, Dublin 18
Ireland
tel: +353-(0)1-2933200
fax: +353-(0)1-2933201
www.urs.com

THIS DOCUMENT HAS BEEN PREPARED PURSUANT TO AND SUBJECT TO THE TERMS OF A SERVICE AGREEMENT BETWEEN URS AND ITS CLIENT. URS ACCEPTS NO LIABILITY FOR ANY USE OF THIS DOCUMENT OTHER THAN BY ITS ORIGINAL CLIENT OR FOR ANY OTHER PURPOSES WITHOUT THE WRITTEN CONSENT OF URS. THIS DOCUMENT IS THE PROPERTY OF URS AND IS NOT TO BE REPRODUCED OR TRANSMITTED IN ANY FORM OR BY ANY MEANS, ELECTRONIC OR MECHANICAL, INCLUDING PHOTOCOPYING, RECORDING, OR BY ANY INFORMATION STORAGE AND RETRIEVAL SYSTEM, WITHOUT THE WRITTEN CONSENT OF URS.

Issue: B