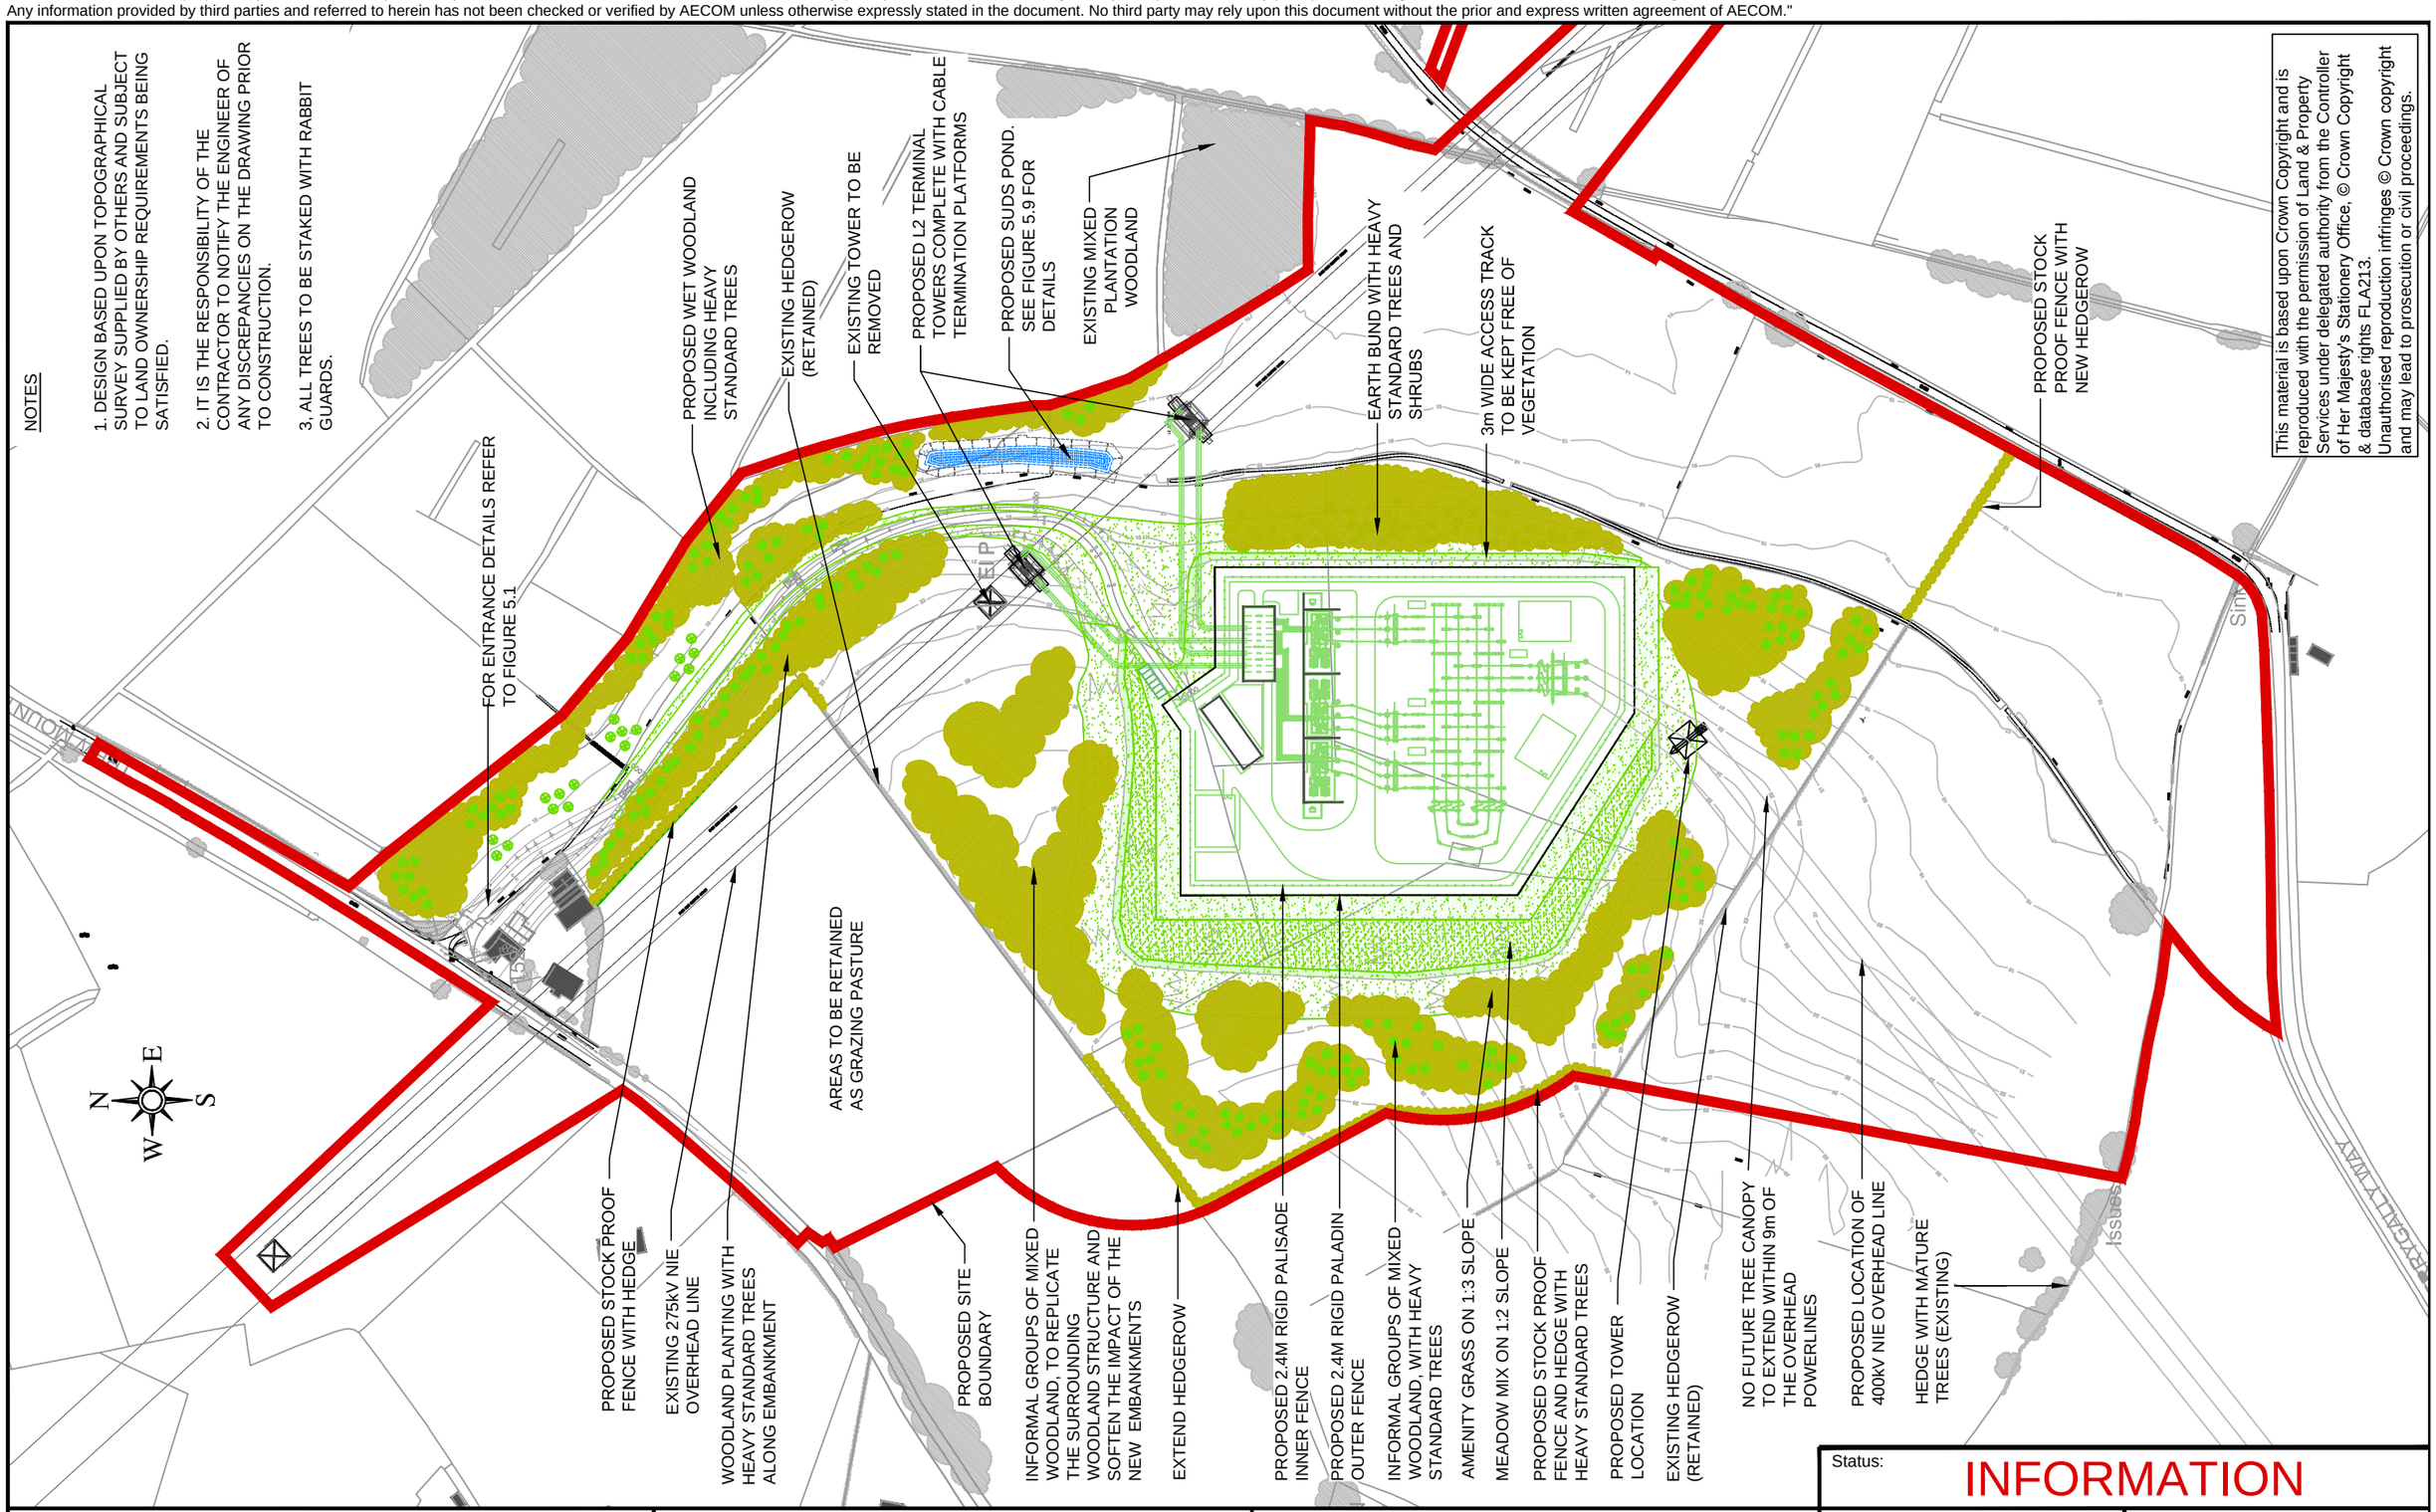

Client: Northern Ireland Electricity

Project: TYRONE TO CAVAN INTERCONNECTOR CONSOLIDATED ES

Title: FIGURE 5.7 PROPOSED NIE SUBSTATION PLANTING LAYOUT

AECOM
9th Floor
The Clarence West Building
2 Clarence Street West
BELFAST
BT2 7GP
Tel: +44 (0) 28 9060 7200
Fax: +44 (0) 28 9060 7399
www.aecom.com

Status: INFORMATION

Design:	ESBI & AECOM	CAD:	KR
Chk'd:	FL	App'd:	FL
Date:	28/05/2013	Scale:	1:2500

No. 60032220/3528/5.7 Rev: .

cm A3