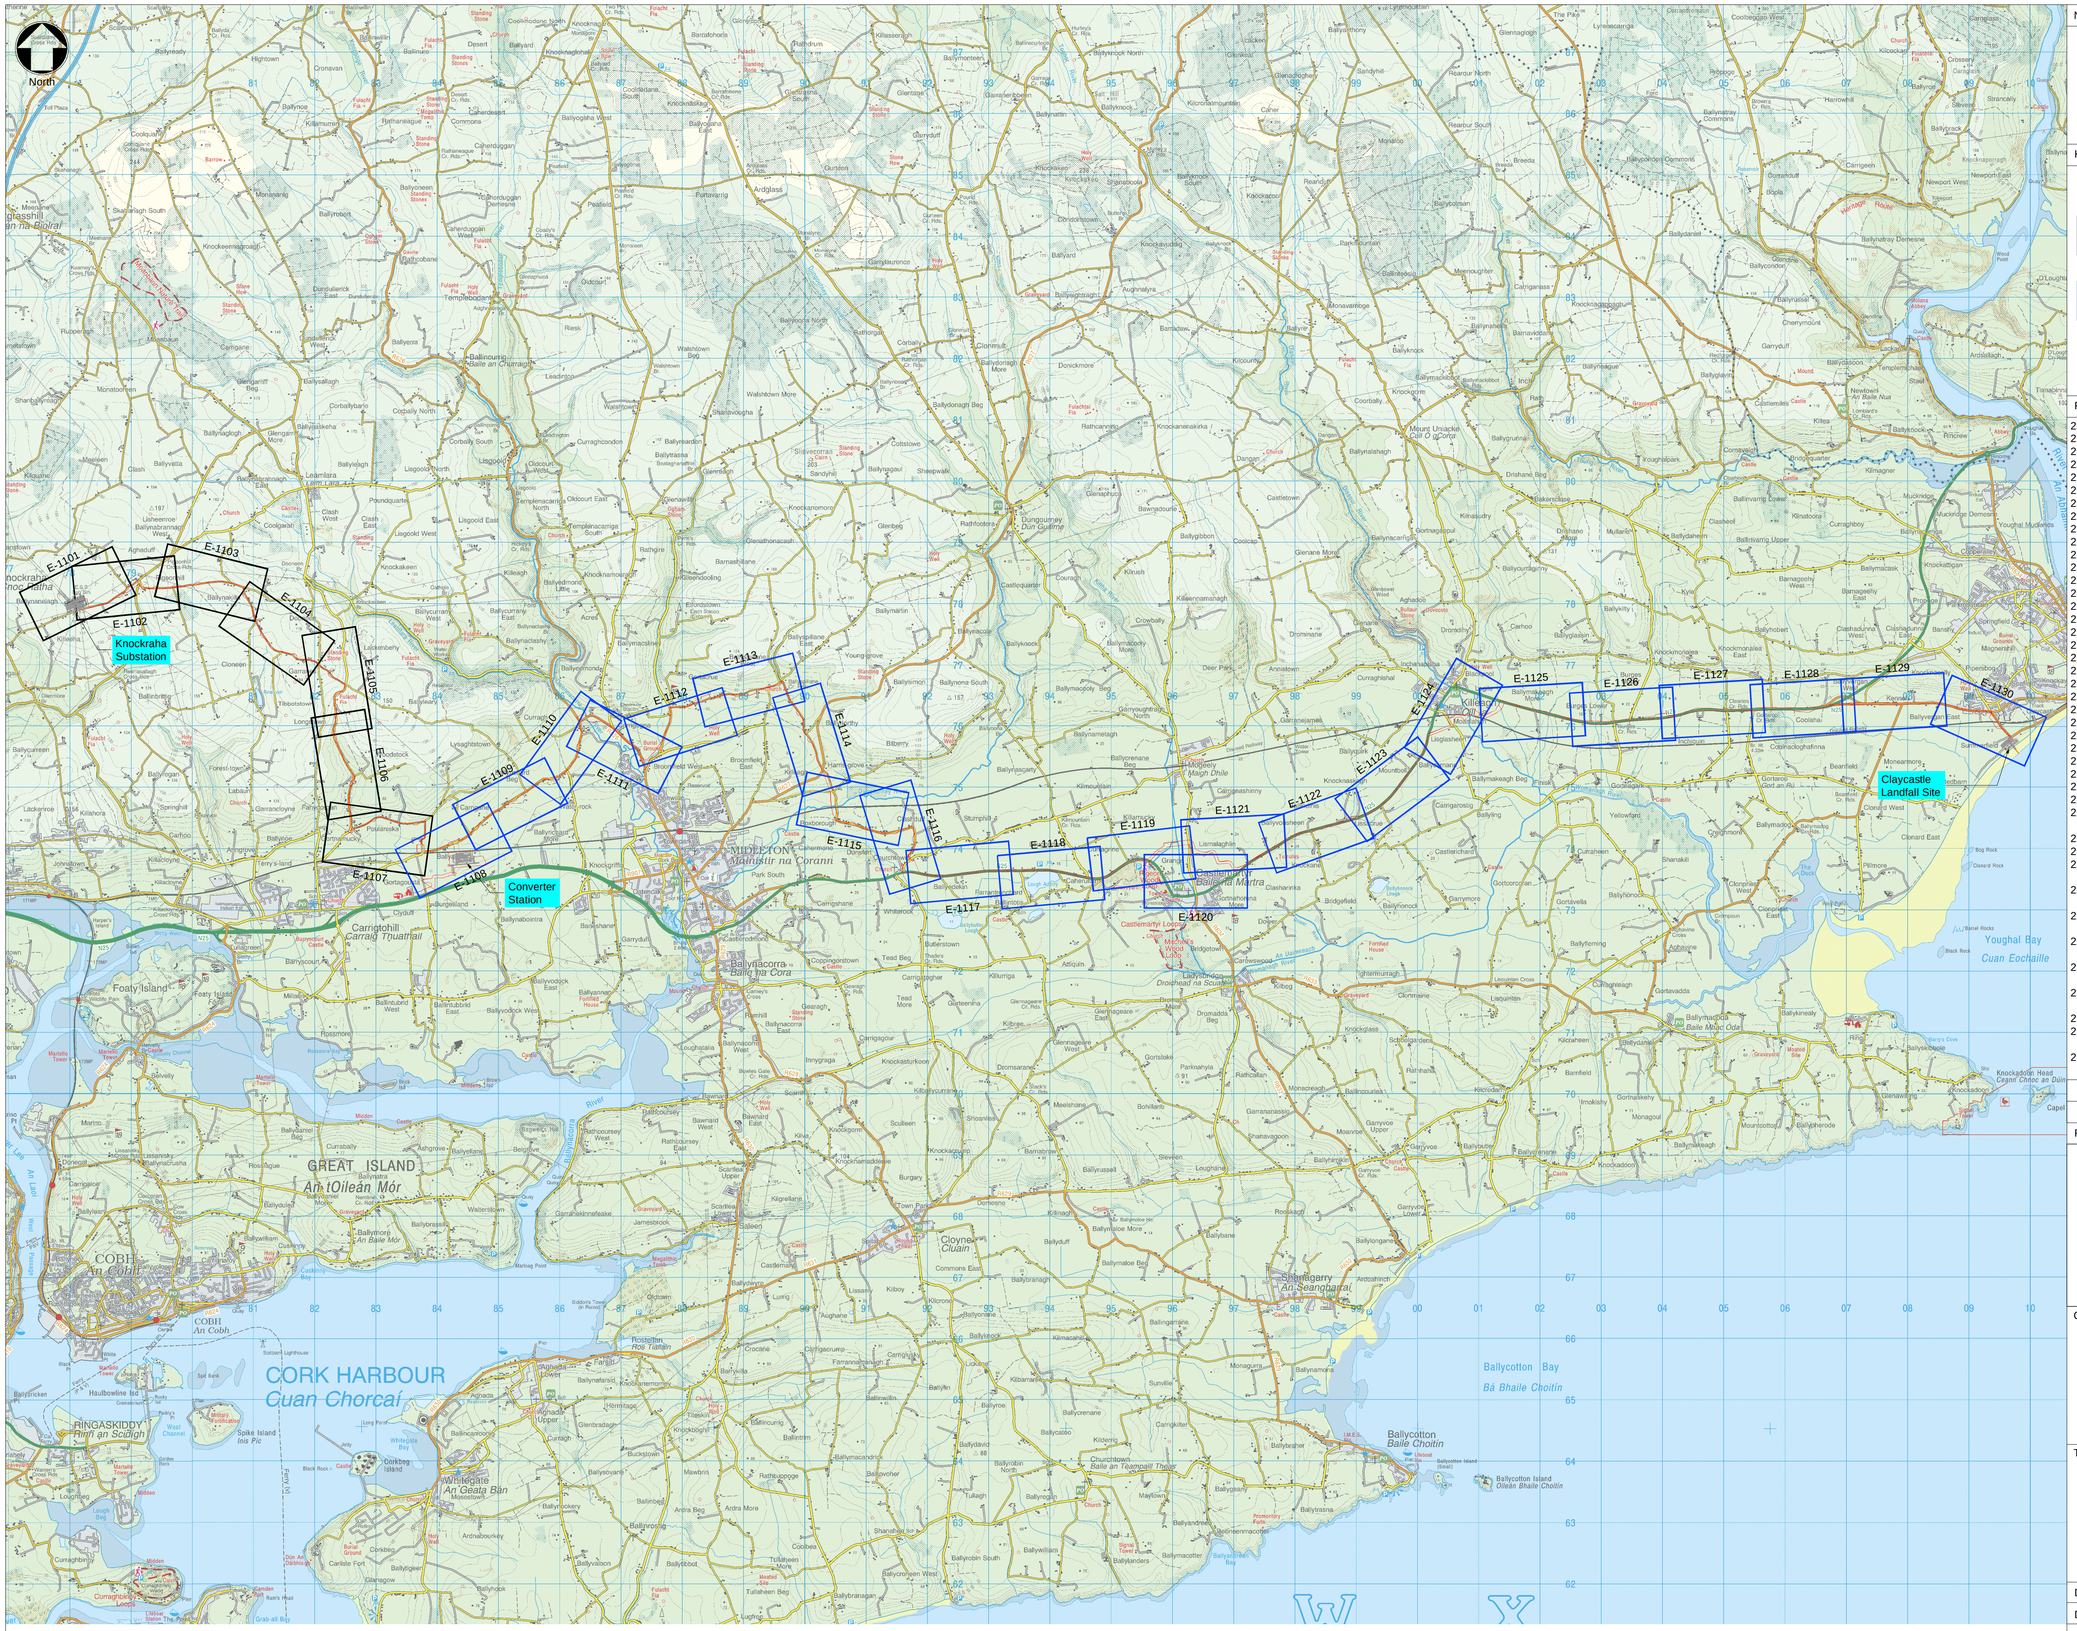

Notes

1. For planning purposes only. Not for construction.
2. All dimensions are in metres unless otherwise noted.
3. Where levels are shown, all levels are in metres above Malin Head datum.

Key to symbols

Application Site Boundary

HVAC Route Sheets

HVDC Route Sheets

1:50,000 — 0, 1km, 2km, 3km, 4km, 5km

Reference drawings

229100428-MMD-00-XX-DR-E-1101	Site Location Map Sheet 1 of 30
229100428-MMD-00-XX-DR-E-1102	Site Location Map Sheet 2 of 30
229100428-MMD-00-XX-DR-E-1103	Site Location Map Sheet 3 of 30
229100428-MMD-00-XX-DR-E-1104	Site Location Map Sheet 4 of 30
229100428-MMD-00-XX-DR-E-1105	Site Location Map Sheet 5 of 30
229100428-MMD-00-XX-DR-E-1106	Site Location Map Sheet 6 of 30
229100428-MMD-00-XX-DR-E-1107	Site Location Map Sheet 7 of 30
229100428-MMD-00-XX-DR-E-1108	Site Location Map Sheet 8 of 30
229100428-MMD-00-XX-DR-E-1109	Site Location Map Sheet 9 of 30
229100428-MMD-00-XX-DR-E-1110	Site Location Map Sheet 10 of 30
229100428-MMD-00-XX-DR-E-1111	Site Location Map Sheet 11 of 30
229100428-MMD-00-XX-DR-E-1112	Site Location Map Sheet 12 of 30
229100428-MMD-00-XX-DR-E-1113	Site Location Map Sheet 13 of 30
229100428-MMD-00-XX-DR-E-1114	Site Location Map Sheet 14 of 30
229100428-MMD-00-XX-DR-E-1115	Site Location Map Sheet 15 of 30
229100428-MMD-00-XX-DR-E-1116	Site Location Map Sheet 16 of 30
229100428-MMD-00-XX-DR-E-1117	Site Location Map Sheet 17 of 30
229100428-MMD-00-XX-DR-E-1118	Site Location Map Sheet 18 of 30
229100428-MMD-00-XX-DR-E-1119	Site Location Map Sheet 19 of 30
229100428-MMD-00-XX-DR-E-1120	Site Location Map Sheet 20 of 30
229100428-MMD-00-XX-DR-E-1121	Site Location Map Sheet 21 of 30
229100428-MMD-00-XX-DR-E-1122	Site Location Map Sheet 22 of 30
229100428-MMD-00-XX-DR-E-1123	Site Location Map Sheet 23 of 30
229100428-MMD-00-XX-DR-E-1124	Site Location Map Sheet 24 of 30
229100428-MMD-00-XX-DR-E-1125	Site Location Map Sheet 25 of 30
229100428-MMD-00-XX-DR-E-1126	Site Location Map Sheet 26 of 30
229100428-MMD-00-XX-DR-E-1127	Site Location Map Sheet 27 of 30
229100428-MMD-00-XX-DR-E-1128	Site Location Map Sheet 28 of 30
229100428-MMD-00-XX-DR-E-1129	Site Location Map Sheet 29 of 30
229100428-MMD-00-XX-DR-E-1130	Site Location Map Sheet 30 of 30
229100428-MMD-00-XX-DR-E-2030	HVDC Subsea Cable Landfall - Claycastle Beach - Plan Layout & Sections
229100428-MMD-00-XX-DR-E-3000	Converter Station Compound - Site Layout
229100428-MMD-00-XX-DR-E-5000	Knockraha 220kV Substation- Site Layout
229100428-MMD-00-XX-DR-E-2100	HVDC Land Cable - In Public Roadway - Typical Section
229100428-MMD-00-XX-DR-E-2105	HVDC Land Cable - Off Road in Private Lands- Typical Section
229100428-MMD-00-XX-DR-E-2107	HVDC Land Cable - HVDC Joint Bay - Typical Section
229100428-MMD-00-XX-DR-E-2108	HVDC Land Cable - HVDC Joint Bay - Typical Road Layout
229100428-MMD-00-XX-DR-E-2109	HVDC Land Cable - Joint Bay & Passing Bay Arrangement
229100428-MMD-00-XX-DR-E-4110	HVAC Land Cable - Trench in Public Roadway - Typical Section
229100428-MMD-00-XX-DR-E-4115	HVAC Land Cable - Off Road - Typical Section
229100428-MMD-00-XX-DR-E-4117	HVAC Land Cable - HVAC Joint Bay - Typical Details
229100428-MMD-00-XX-DR-E-4119	HVDC Land Cable - Typical Joint Bay - Passing Bay Arrangement

Rev	Date	Drawn	Description	Ch'k'd	App'd
P2	05/03/2021	SHY	Draft Issue	DMC	GMC
P1	05/02/2021	SHY	Issued for Client Review	DMC	GMC

MOTT MACDONALD

South Block
Rockfield
Dundrum
Dublin 16
Ireland
T +353 (0)1 291 6700
F
W www.mottmac.com

Client

EIRGRID

Title

Celtic Interconnector

Overall Site Location Plan
Key Plan

Designed	I. Eustace		Eng check	D. McCormack	
Drawn	S. Healy		Coordination	D. Monaghan	
Dwg check	D. Monaghan		Approved	G. McCarthy	

Scale at A1	Status	Rev	Security
1:50,000	PRE	P2	STD

Drawing Number
229100428-MMD-00-XX-DR-E-1100

OS Mapping Reference:
OS1606, OS1608,
OS1806, OS1808,
OS2006, OS2008

©Ordnance Survey Ireland/Government of Ireland.
Ordnance Survey Ireland Licence No. EN0061519-24

© Mott MacDonald Ireland
This document is issued for the party which commissioned it and for specific purposes connected with the captioned project only. It should not be relied upon by any other party or used for any other purpose.
We accept no responsibility for the consequences of this document being relied upon by any other party, or being used for any other purpose, or containing any error or omission which is due to an error or omission in data supplied to us by other parties.

C:\users\hea38245\appdata\local\projectwise\workdir\mott-gb-pw-09\dms96143\229100428-MMD-00-XX-DR-E-1100.dwg Mar 3, 2021 - 12:41PM
HEA38245