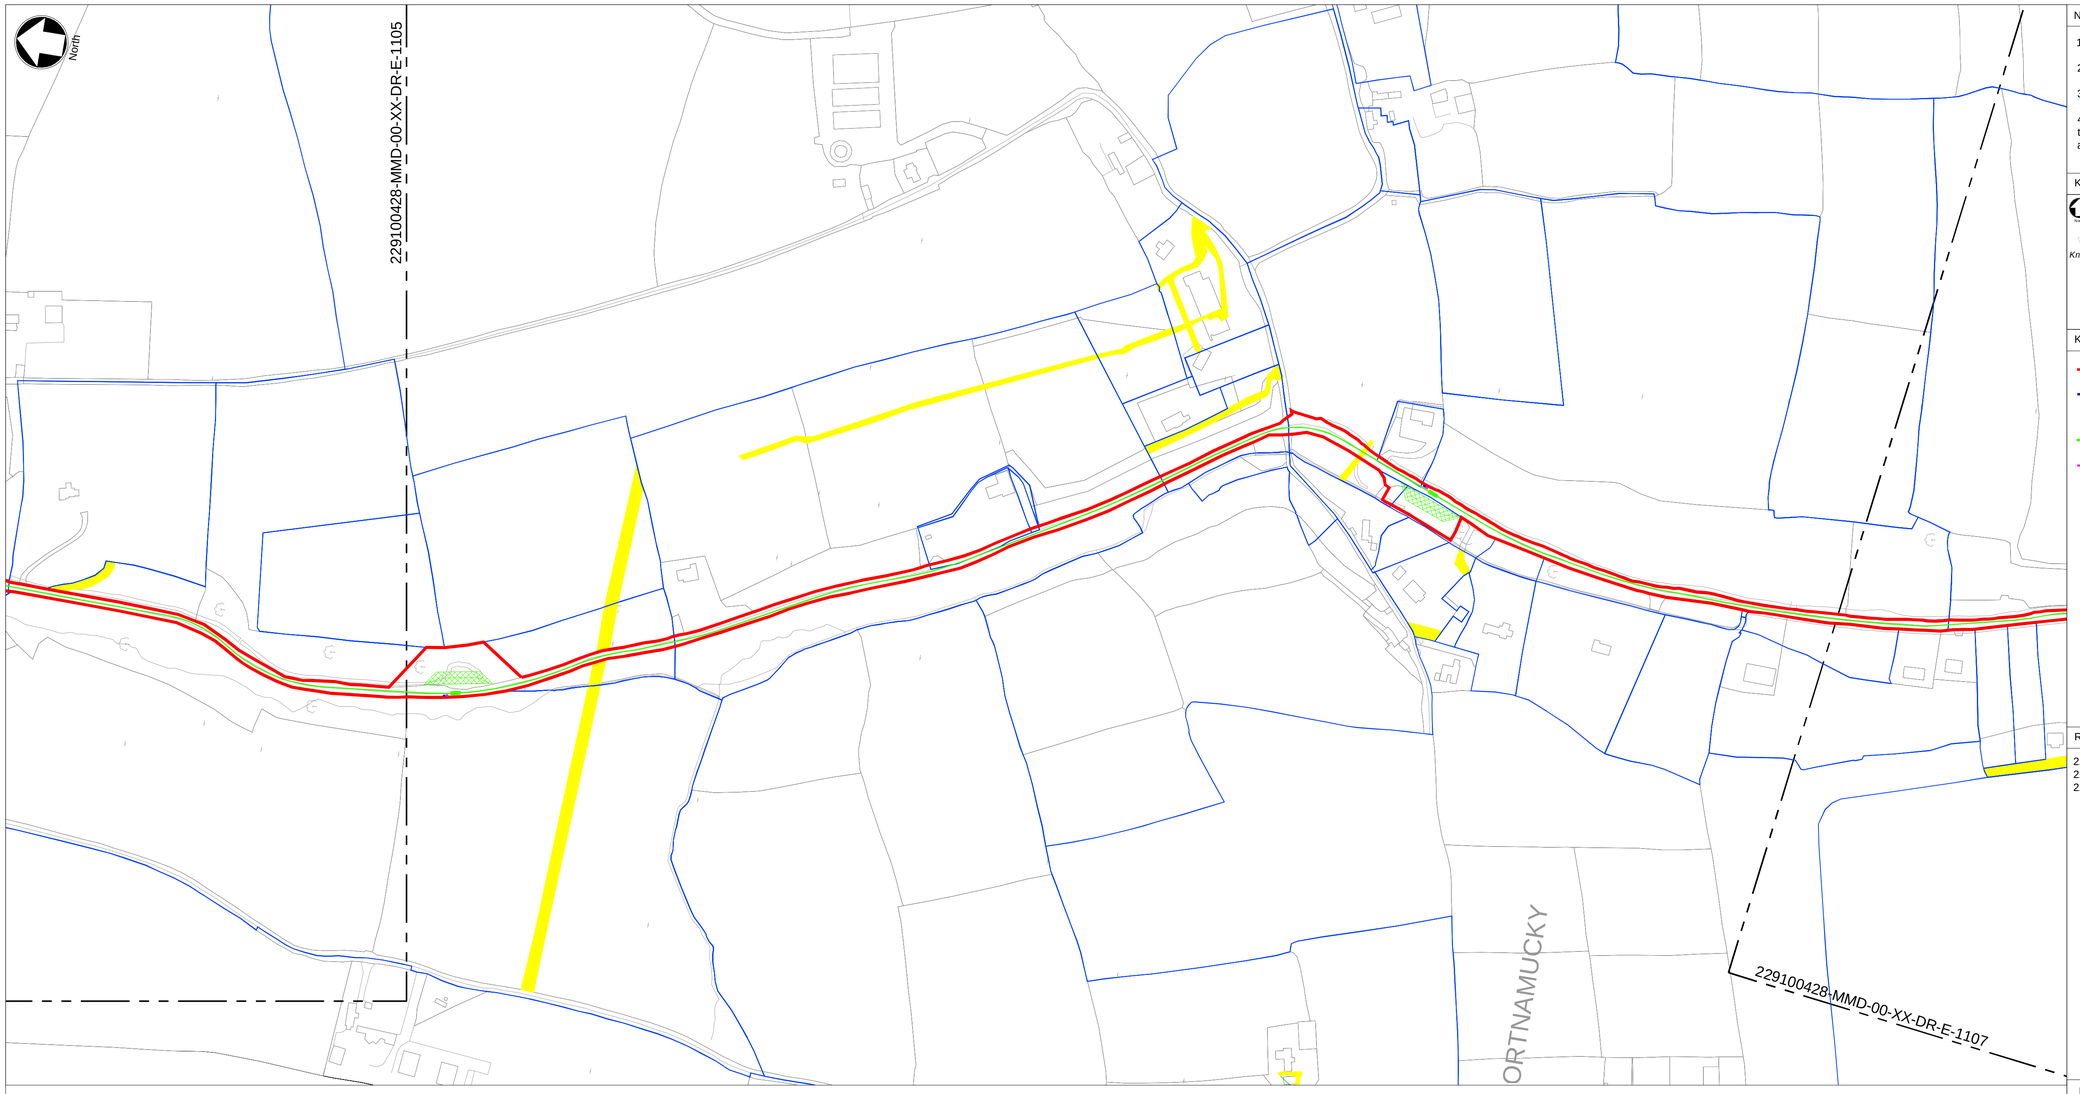

Notes

1. For planning purposes only. Not for construction.

2. All dimensions are in metres unless otherwise noted.

3. Where levels are shown, all levels are in metres above Malin Head datum.

4. The locations of the following are illustrated indicatively; joint bays, telecommunications chambers, link boxes, passing bays, horizontal directional drilling areas and laydown areas. Final locations are subject to detailed design.

Key Plan

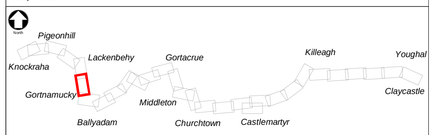

Key to symbols

- Application Site Boundary
- Landowner Property Boundary
- Wayleave
- HVAC Underground Cable Route
- HVDC Underground Cable Route
- Temporary Construction Compound & Laydown Area
- Temporary HDD Compound
- Underground Joint Bay
- Underground Telecommunications Chamber
- Underground Link Box Chamber
- Temporary Passing Bay
- Site Notice

1:2500 0 100m 200m

Reference drawings

229100428-MMD-00-XX-DR-E-1100	Overall Site Location Plan - Key Plan
229100428-MMD-00-XX-DR-E-1105	Site Location Plan Sheet 5 of 30
229100428-MMD-00-XX-DR-E-1107	Site Location Plan Sheet 7 of 30

Rev	Date	Drawn	Description	Ch'k'd	App'd
P2	05/03/2021	SHY	Draft Issue	DMC	GMC
P1	05/02/2021	SHY	Issued for Client Review	DMC	GMC

MOTT MACDONALD

South Block
Rockfield
Dundrum
Dublin 16
Ireland
T +353 (0)1 291 6700
F
W www.mottmac.com

Client

EIRGRID

Title

Celtic Interconnector

Site Location Plan
Sheet 6 of 30

Designed	I. Eustace		Eng check	D. McCormack	
Drawn	S. Healy		Coordination	D. Monaghan	
Dwg check	D. Monaghan		Approved	G. McCarthy	

Scale at A1	Status	Rev	Security
1:2500	PRE	P2	STD

Drawing Number
229100428-MMD-00-XX-DR-E-1106

OS Mapping Reference:
OS6294, OS6341

©Ordnance Survey Ireland/Government of Ireland.
Ordnance Survey Ireland Licence No. EN0061519-24

© Mott MacDonald Ireland
This document is issued for the party which commissioned it and for specific purposes connected with the captioned project only. It should not be relied upon by any other party or used for any other purpose.
We accept no responsibility for the consequences of this document being relied upon by any other party, or being used for any other purpose, or containing any error or omission which is due to an error or omission in data supplied to us by other parties.

C:\users\hea38245\appdata\local\projectwise\workdir\mott-gb-pw-09\dms96143\229100428-MMD-00-XX-DR-E-1106.dwg Mar 3, 2021 - 1:20PM
HEA38245