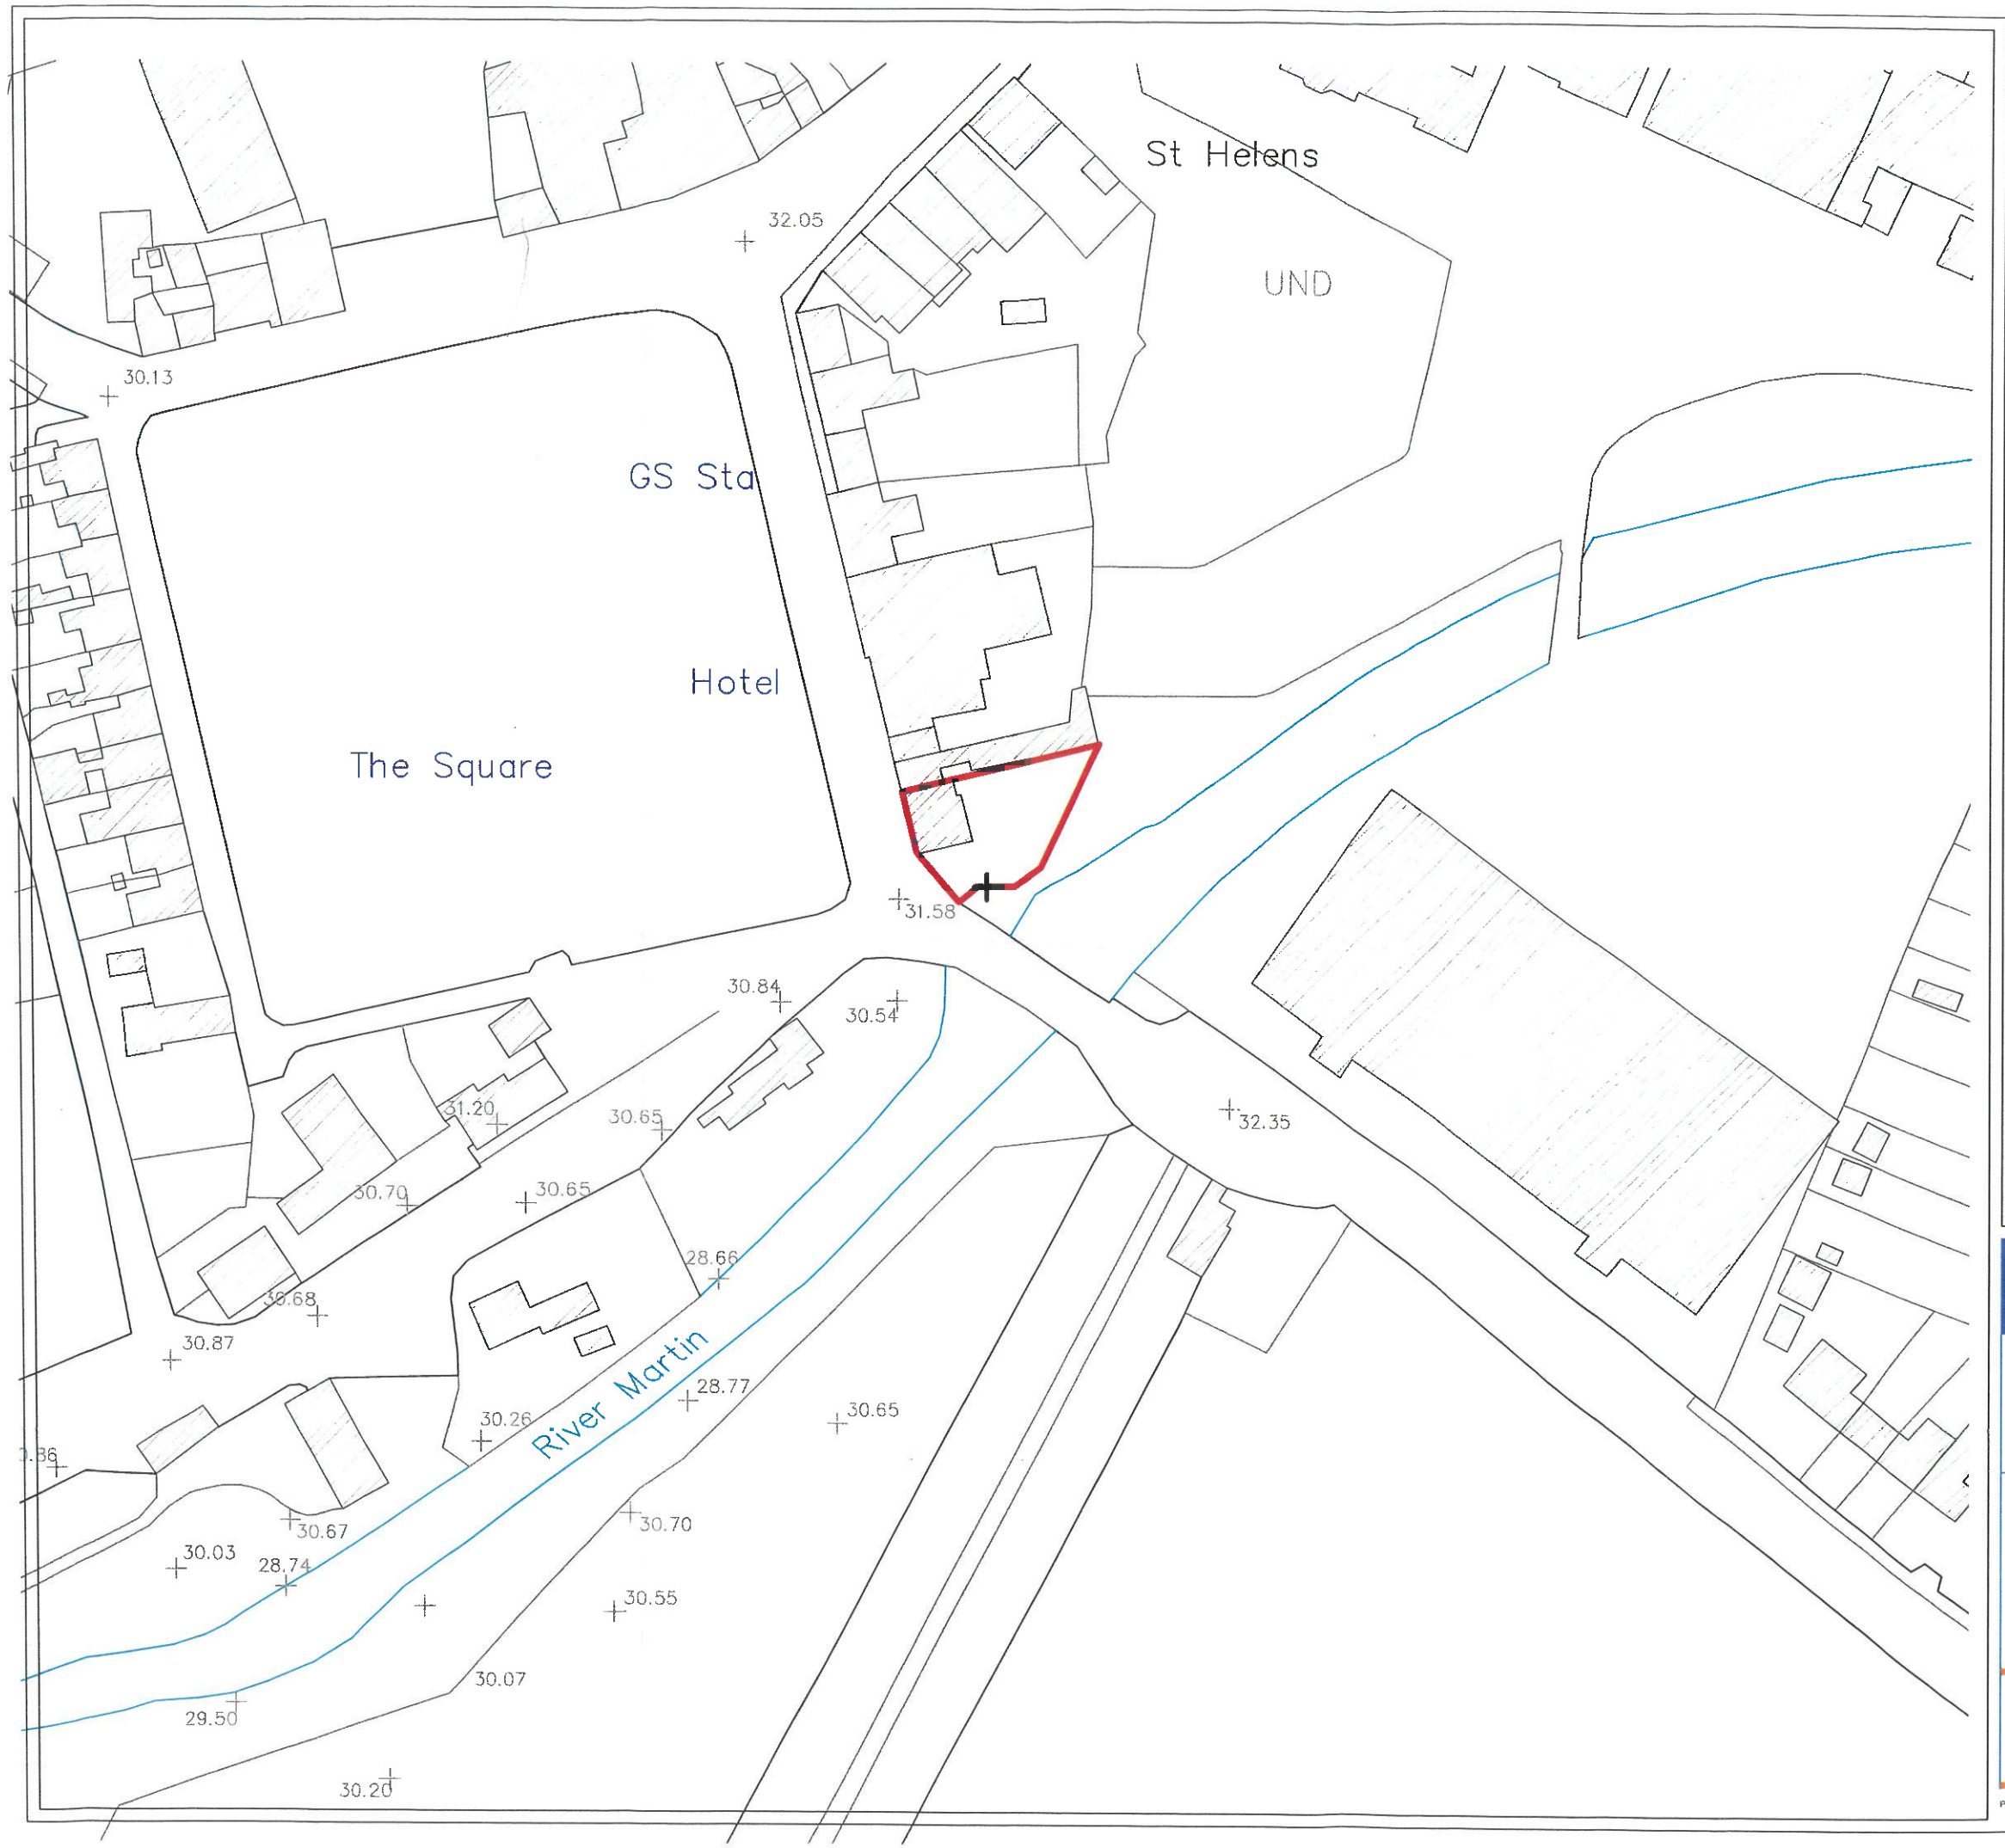

Legend

Site Boundary

X location of constructed wall

25 FEB 2020
Referrer
307002-20

Title Old School House, Section 5 Declaration

Site Location Map II

Client Blarney Castle Estate Partnership

Project Old School House, Section 5 Declaration Application, The Square, Blarney, Cork

Scale	1 : 1000	Date	03/02/2020
O.S. map	6336	Draw No.	540-07-02
		Version	3.1
Ordnance Survey Licence No.:		Drawn	J.P
	EN0005420	Checked	J.C

McCutcheon Halley
CHARTERED PLANNING CONSULTANTS
Cork
6 Joyce House
Barrack Square
Ballincollig, Cork
Dublin
T. +353 (0)21 4208 710 F. +353 (0)21 4208 555 E. info@mhwplanning.ie

PLEASE NOTE: This drawing should only be used for planning purposes. For detailed information please refer to the architectural or engineering drawings

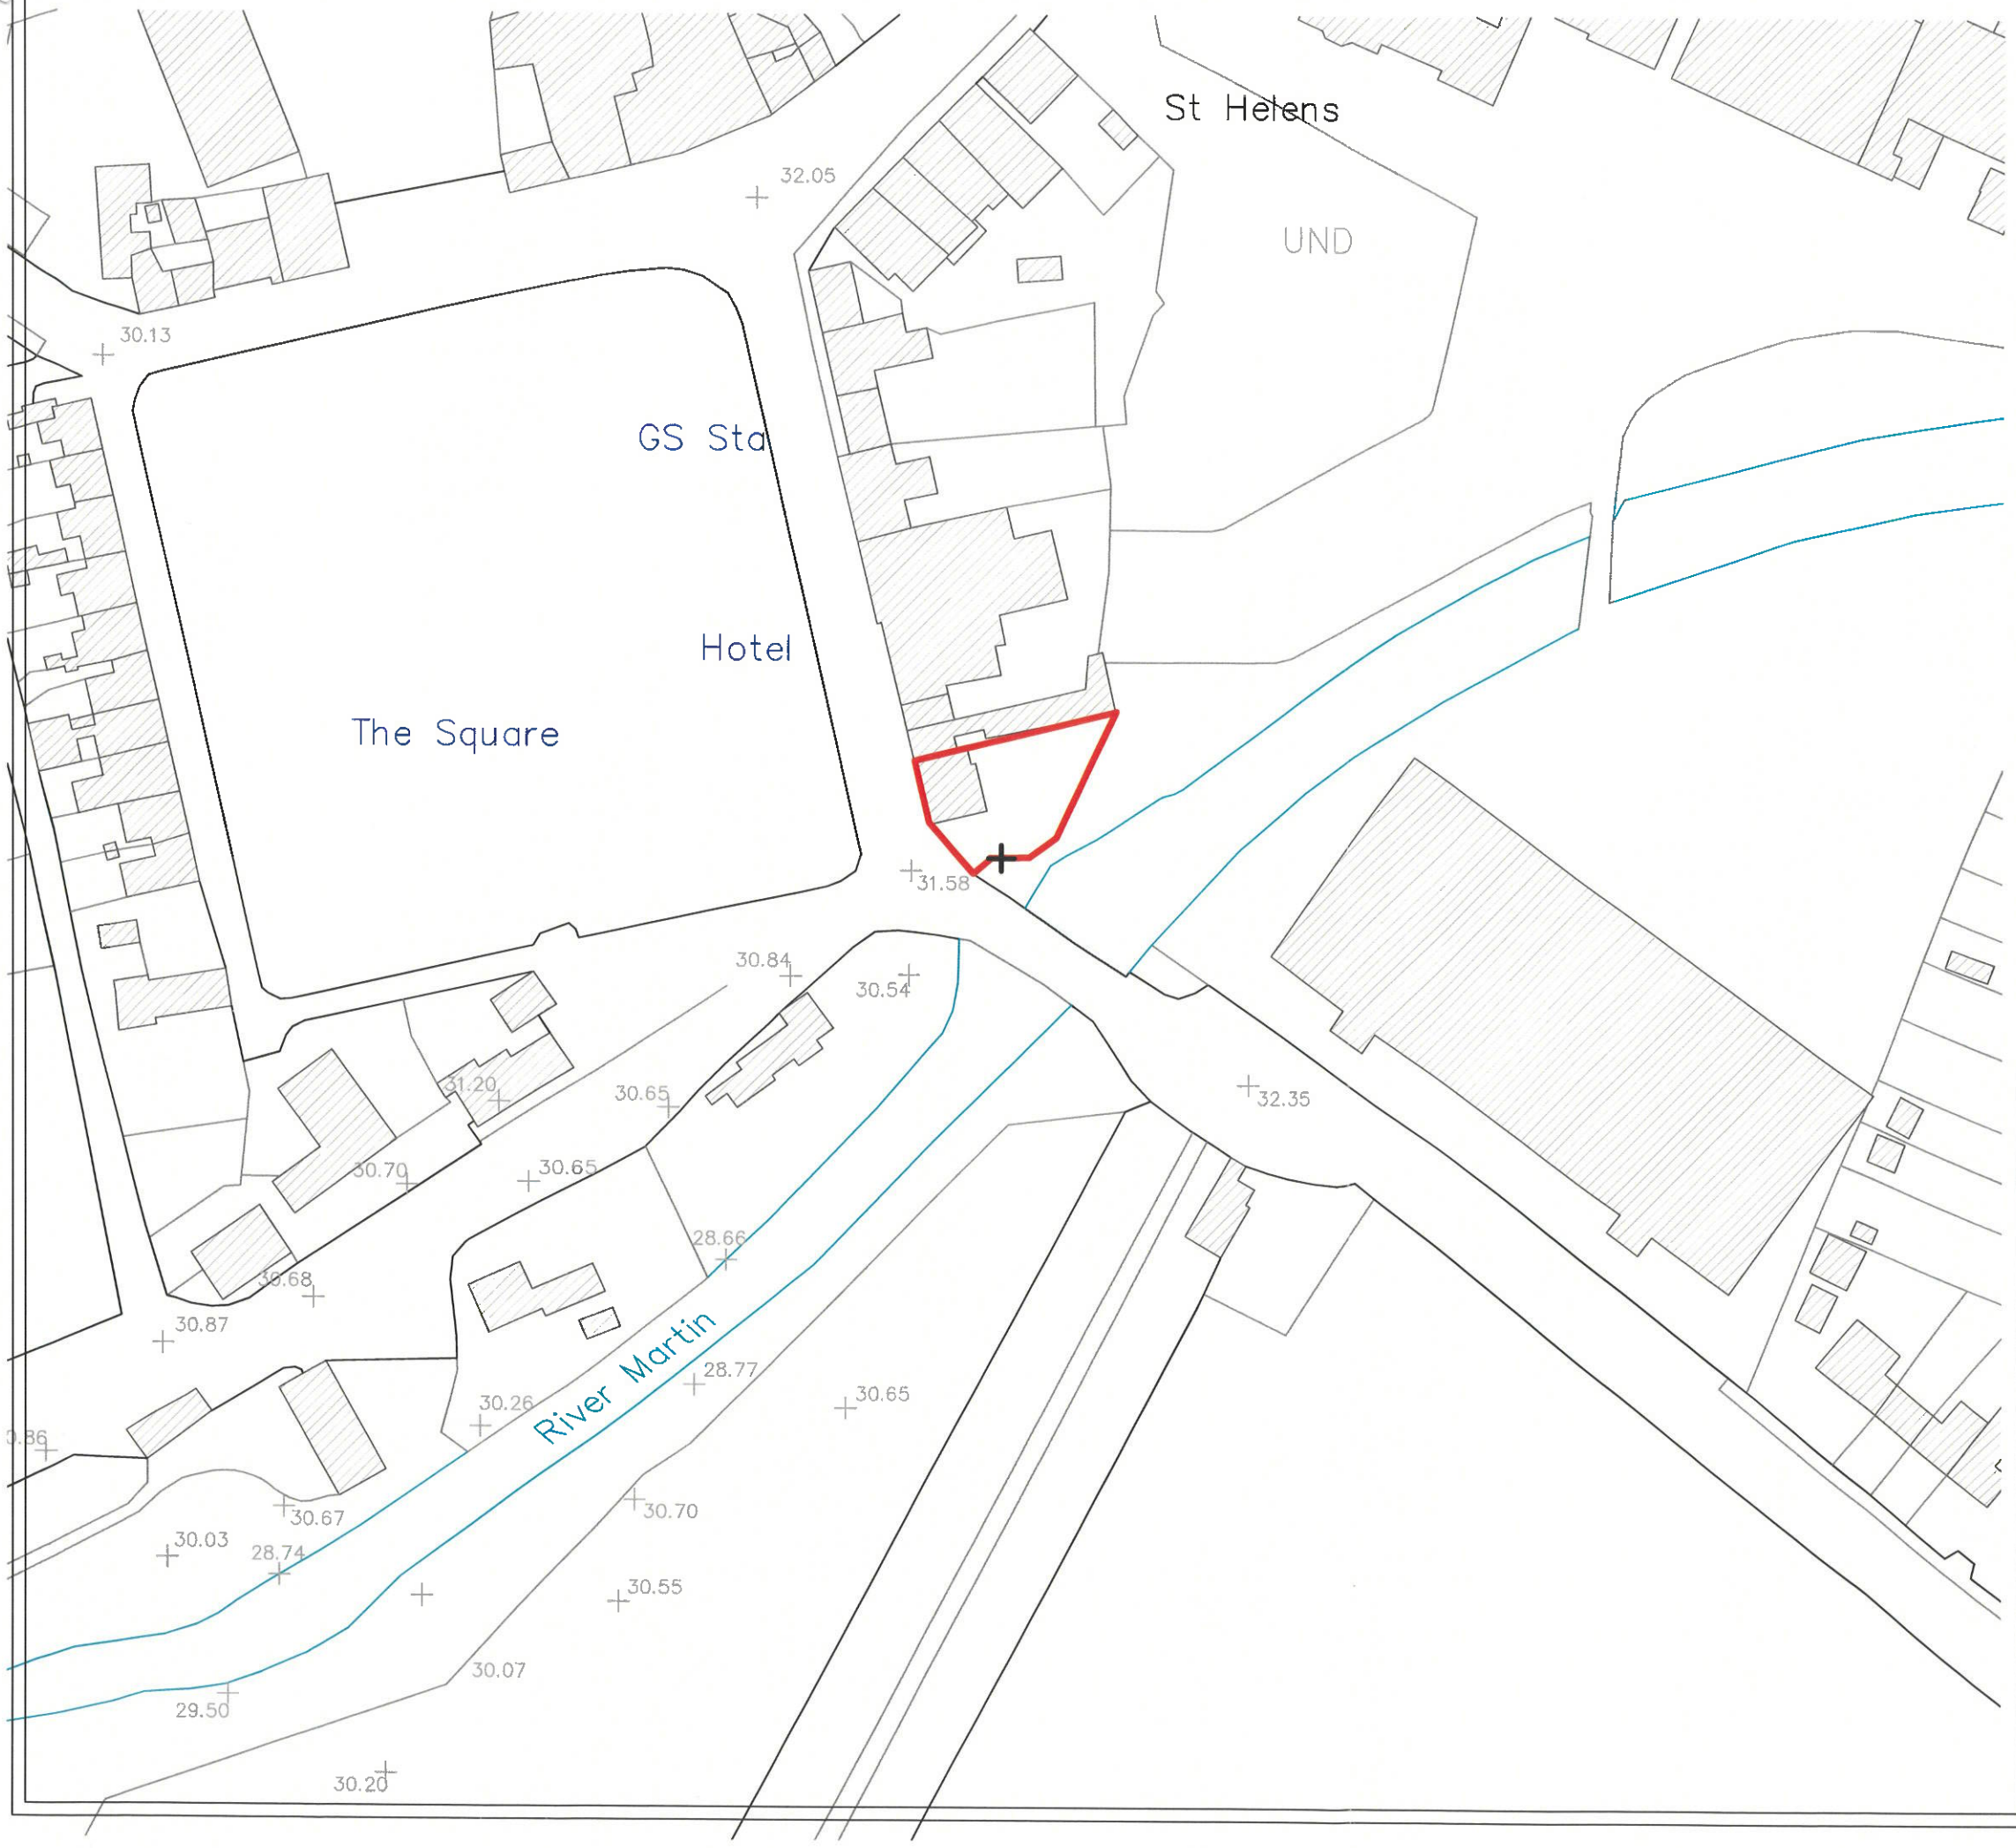

Legend

Site Boundary

X location of constructed wall

AN BORD PLEANÁLA
25 MAR 2020
Referral
307002-20

Title: Old School House, Section 5 Declaration

Site Location Map II

Client: Blarney Castle Estate Partnership

Project: Old School House, Section 5 Declaration Application, The Square, Blarney, Cork

Scale	1 : 1000	Date	03/02/2020
O.S. map	6336	Draw No.	540-07-02
		Version	3.1
Ordnance Survey Licence No.:		Drawn	J.P
	EN0005420	Checked	J.C

McCutcheon Halley
CHARTERED PLANNING CONSULTANTS

Cork
6 Joyce House
Barrack Square
Ballincollig, Cork

Dublin
Harcourt Centre
Unit 4, Harcourt
Road, Dublin 2

T. +353 (0)21 4208 710 F. +353 (0)21 4208 555 E. info@mhwplanning.ie

PLEASE NOTE: This drawing should only be used for planning purposes. For detailed informationplease refer to the architectural or engineering drawings

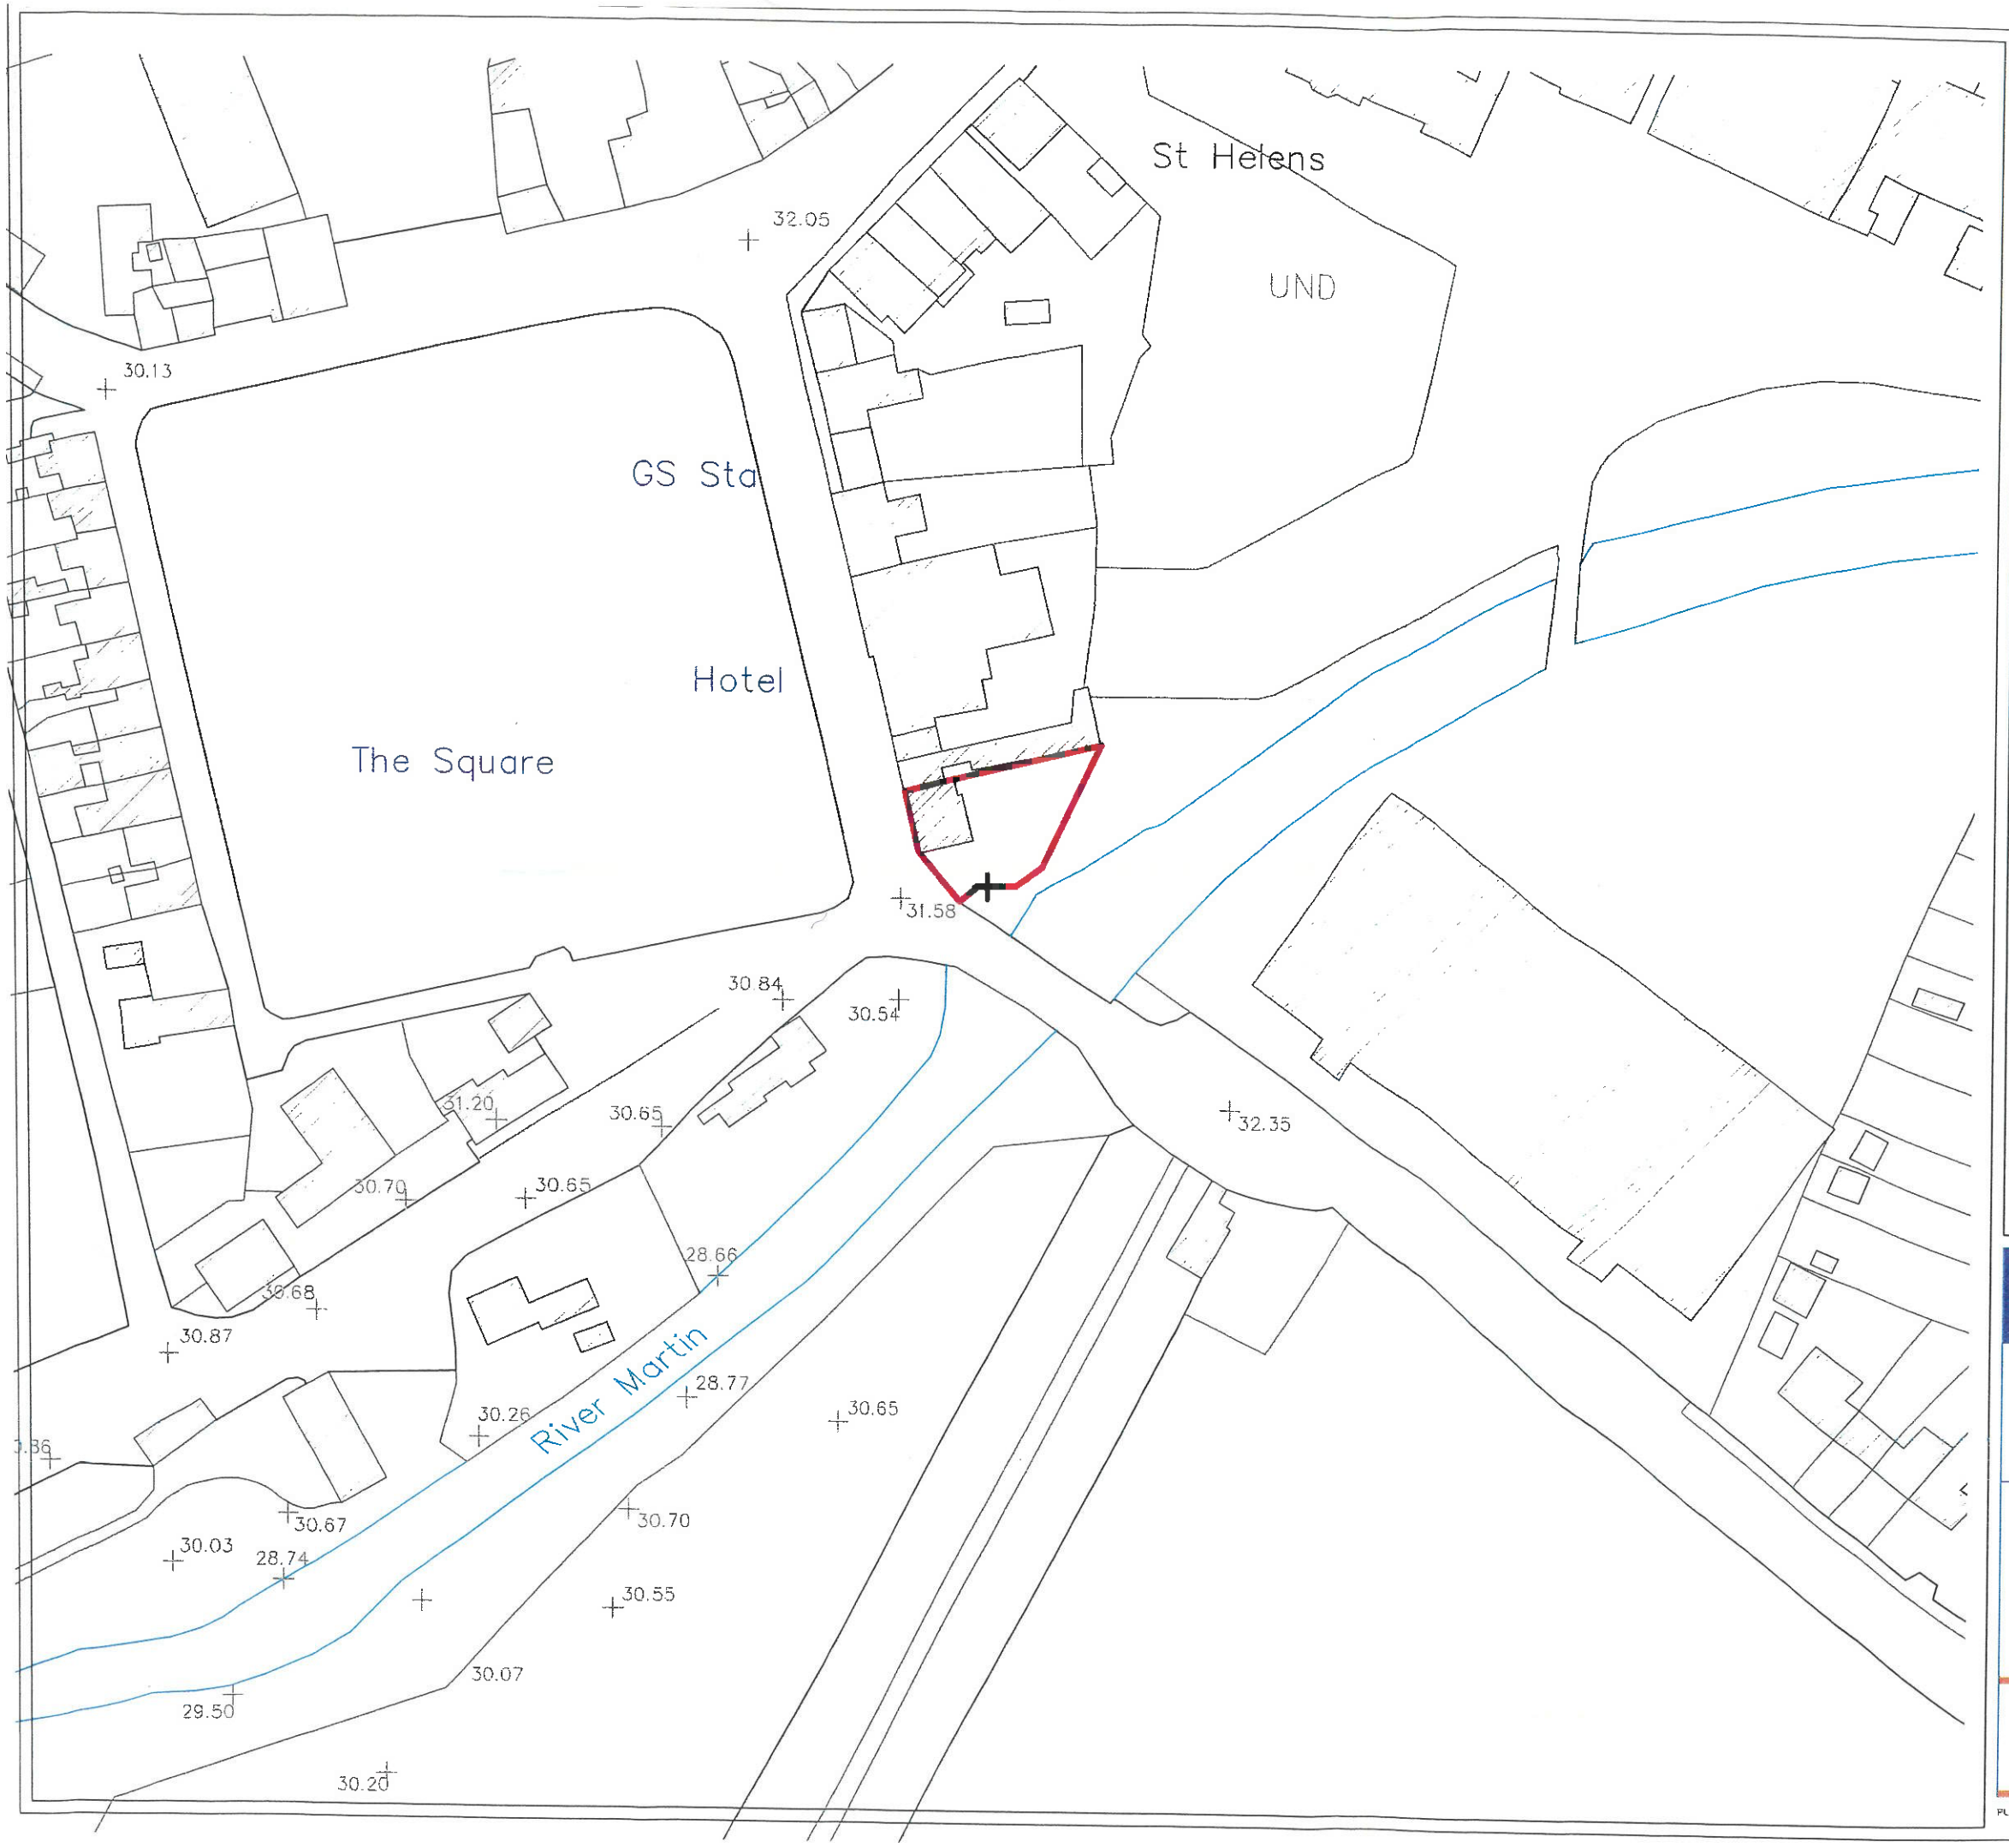

Legend

Site Boundary

X location of constructed wall

25 [illegible]

Reference

307002-20

Title Old School House, Section 5 Declaration

Site Location Map II

Client Blarney Castle Estate Partnership

Project Old School House, Section 5 Declaration Application, The Square, Blarney, Cork

Scale	1 : 1000	Date	03/02/2020
O.S. map	6336	Draw No.	540-07-02
		Version	3.1
Ordnance Survey Licence No.:		Drawn	J.P
	EN0005420	Checked	J.C

McCutcheon Halley
CHARTERED PLANNING CONSULTANTS

Cork
6 Joyce House
Barrack Square
Ballincollig, Cork

T +353 (0)21 4208 710 F +353 (0)21 4208 555 E info@mhwplanning.ie

PLEASE NOTE This drawing should only be used for planning purposes. For detailed informes-nuclease refer to the architectural or engineering drawings