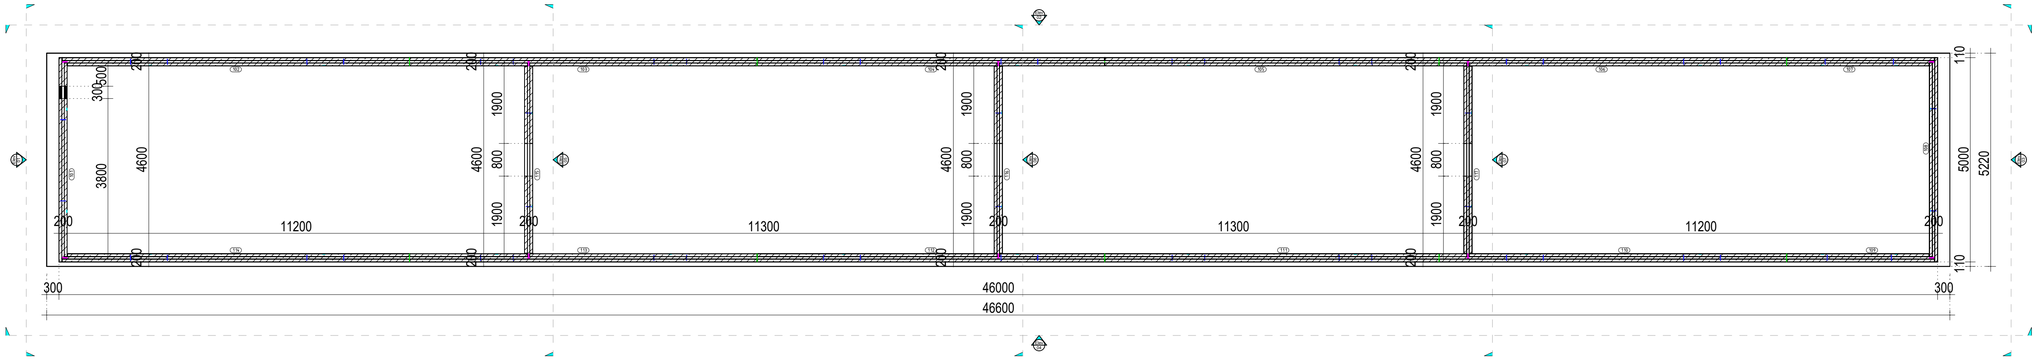

WALL & SLAB PLAN
SCALE 1:75

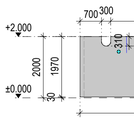

ELEVATION - 01
SCALE 1:100

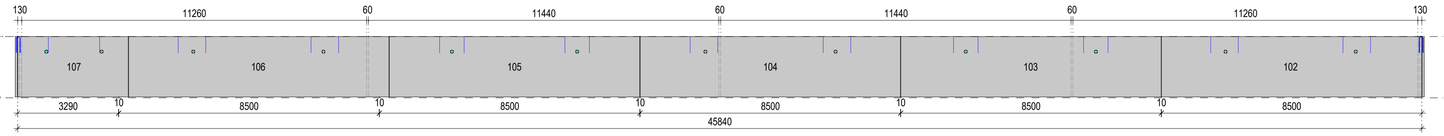

ELEVATION - 02
SCALE 1:100

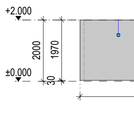

ELEVATION - 03
SCALE 1:100

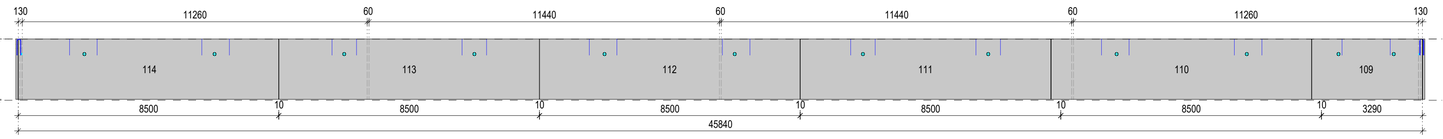

ELEVATION - 04
SCALE 1:100

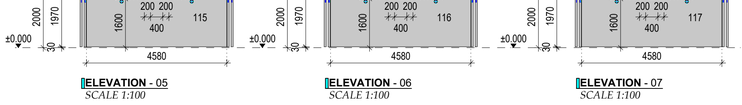

ELEVATION - 05
SCALE 1:100

ELEVATION - 06
SCALE 1:100

ELEVATION - 07
SCALE 1:100

Legend:

Area shown in this colour to be cast in-situ

Note:
The base joint both sides has to be filled fully.
Mortar bed to be placed down first

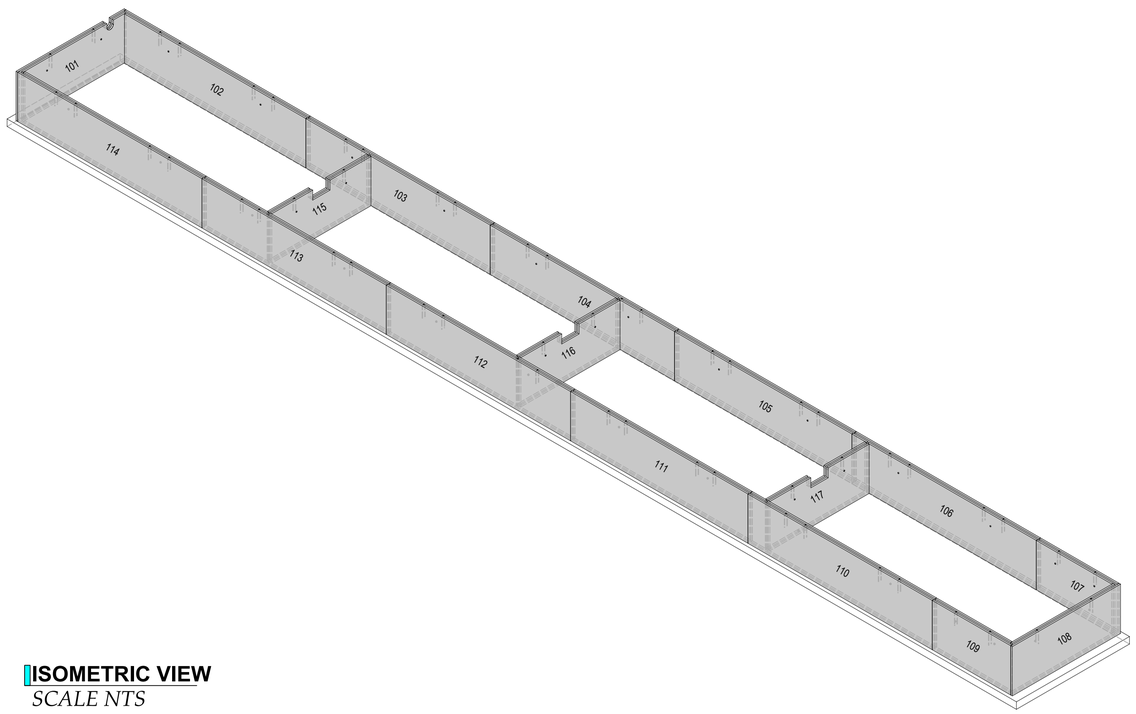

ISOMETRIC VIEW
SCALE NTS

KeyPlan - *Site Layout*

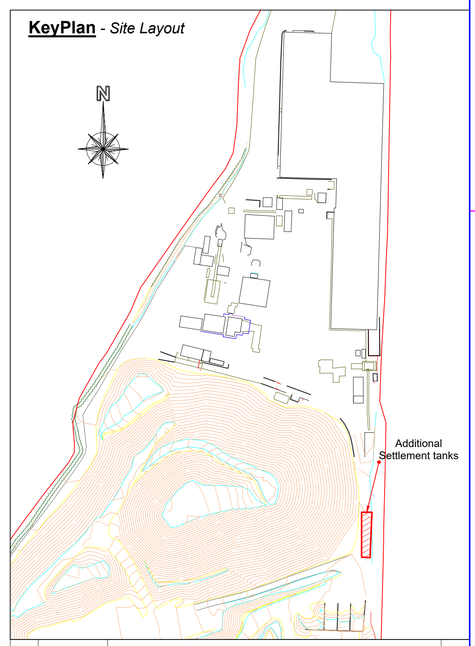

Rev.	Date	Amendment	by
P01	19/02/24	Drawings issued for approval	NK

KEEGAN PRECAST Ltd
PRECAST TWIN WALL & FLOOR PRODUCTS

Trammon, Rathmolyon, Co. Meath ♦ Phone: 046-9555-116 ♦ Fax: 046-9560-917 ♦ Email: info@keeganquarries.com

Client:	Keegan Precast
Project:	22999 - Additional Settlement Tanks
Level:	L00
Contents:	General Arrangement Drawings

Format: A1	Scale: 1:50	Drawing No.: KEE-15224-PL-111	
Drawn by: KK	Checked by: KD	Date: 19/02/24	Rev.: P01