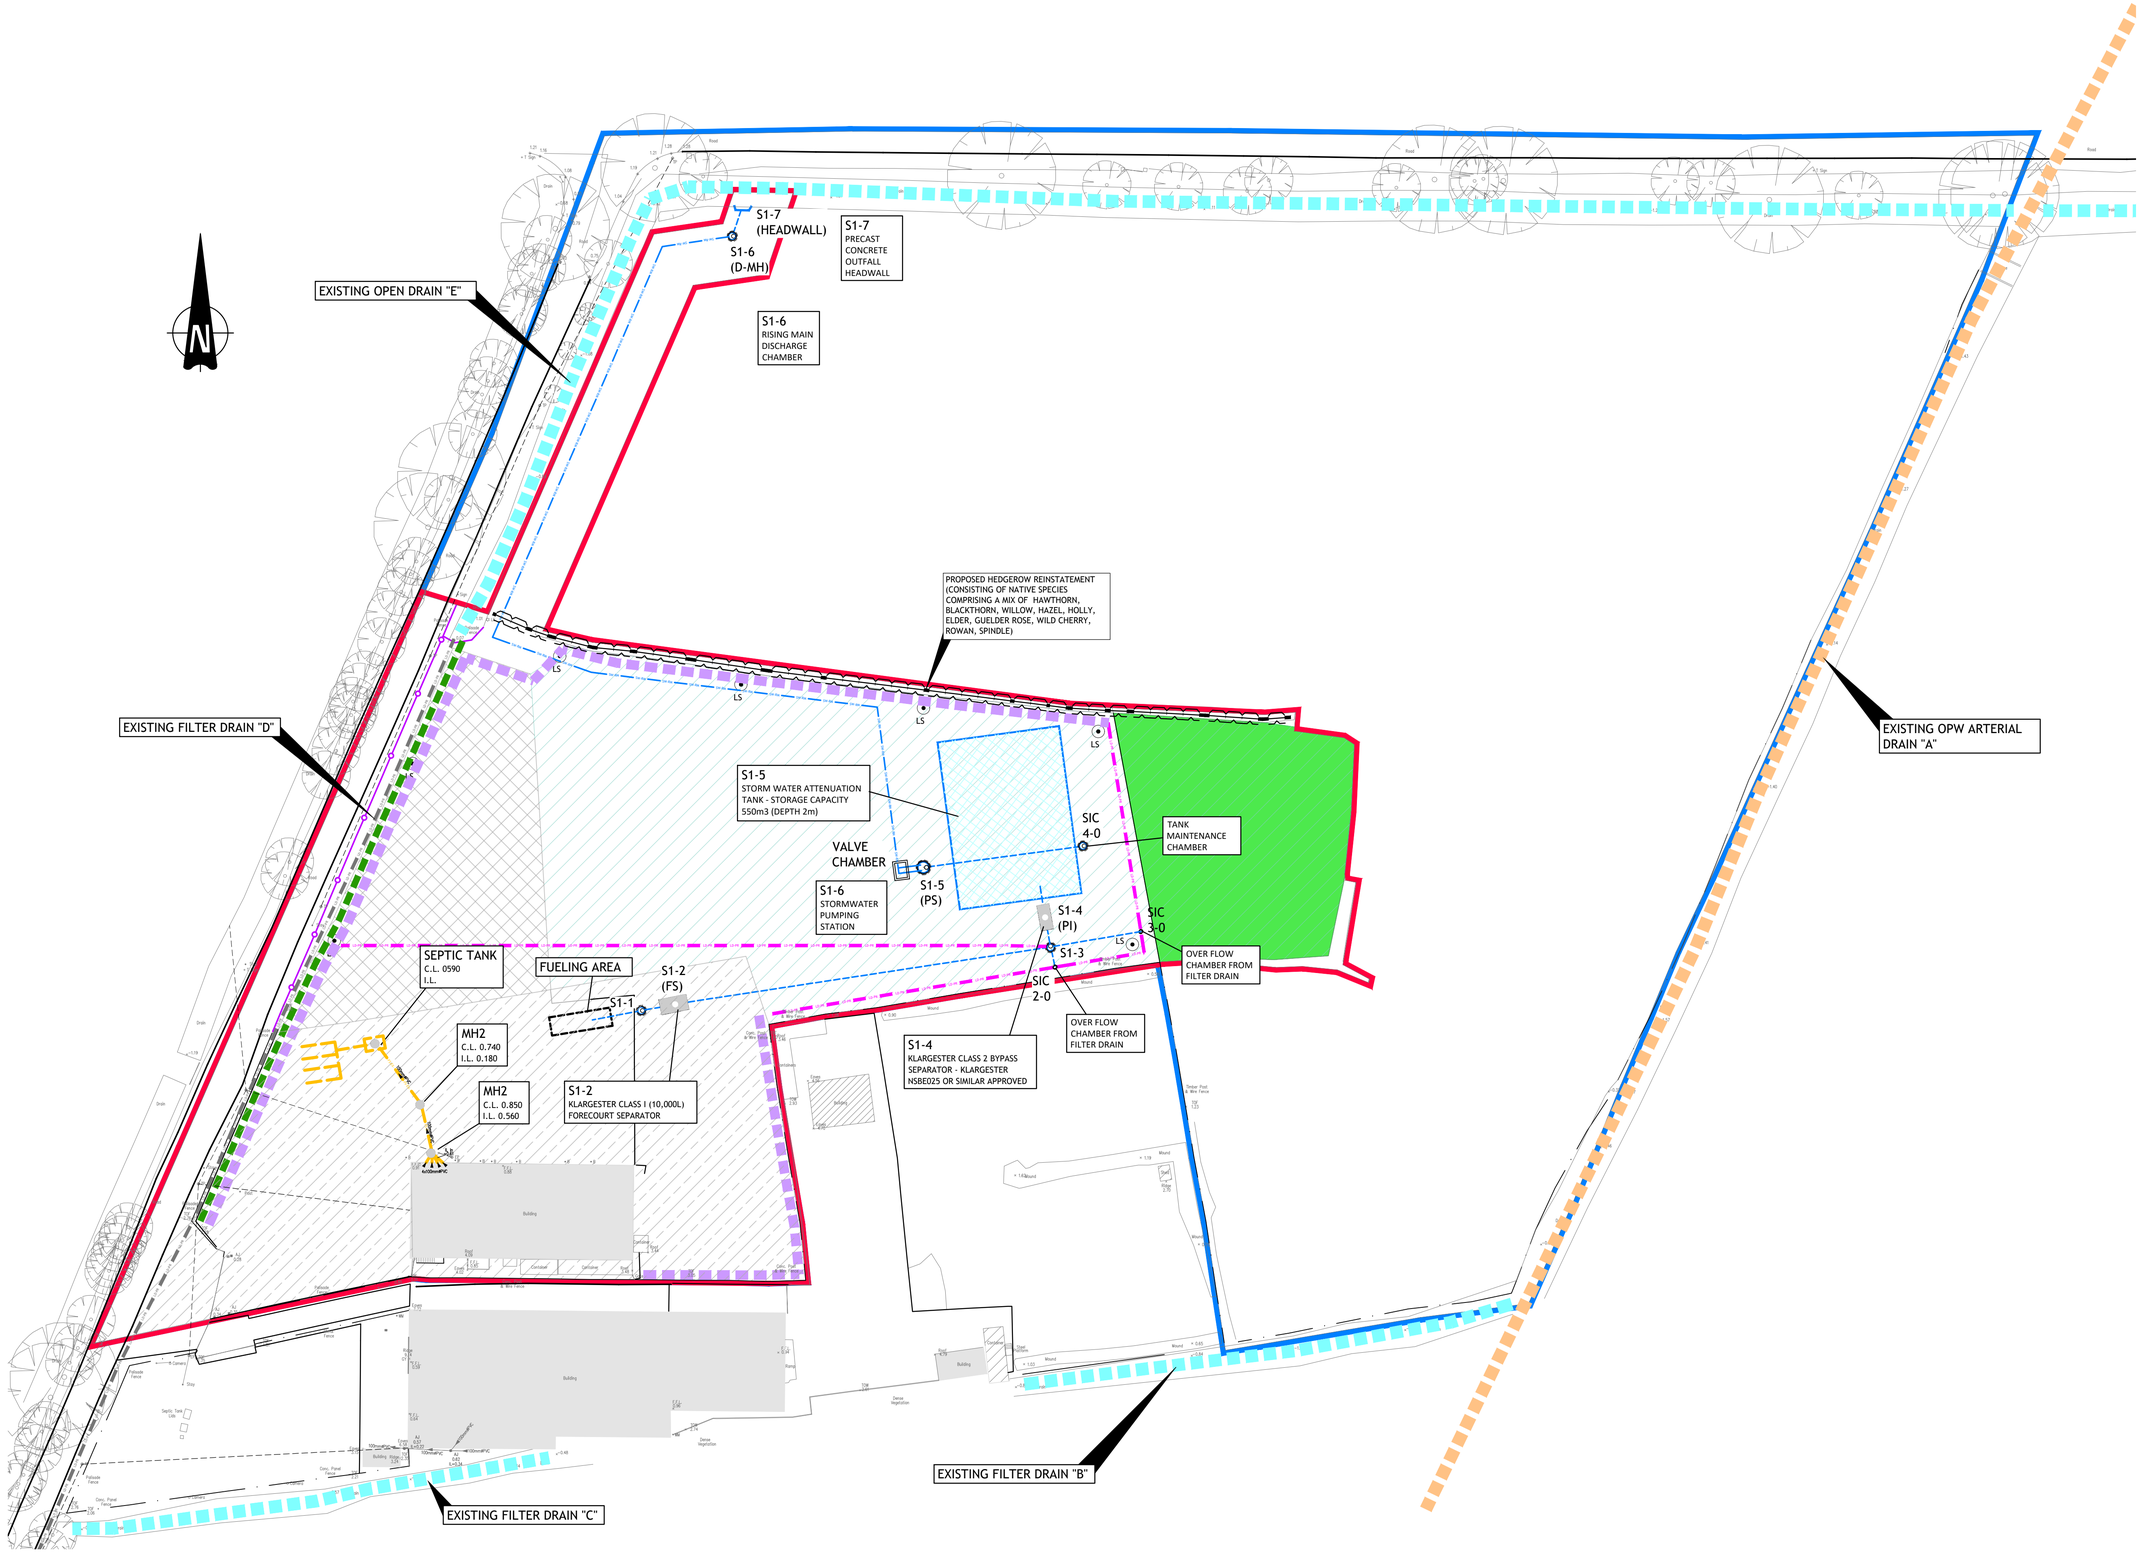

LEGEND

- SITE BOUNDARY
- LAND OWNERSHIP BOUNDARY
- PROPOSED PARKING AREA (CONCRETE FINISH)
- PROPOSED STORAGE AREA (COMPACTED HARDCORE)
- PALLISADE FENCE
- FILLED AREA (TO BE ALLOWED TO RETURN TO WILD VEGETATION NATURALLY)
- PROPOSED LIGHTING STANDARDS — LS
- PROPOSED HEDGEROW REINSTATEMENT
- STORAGE AREA - HARDSTANDING
- EXISTING BUILDING
- EXISTING FOUL SEWER — 150
- EXISTING FOUL MANHOLE — FMH1 C.L. I.L.
- PROPOSED SURFACE WATER SEWER — S1.001
- PROPOSED SURFACE WATER RISING MAIN — 100
- PROPOSED SURFACE WATER MANHOLE — S1-0
- PROPOSED SURFACE WATER INSPECTION CHAMBER — SIC1-0
- PROPOSED FILTER DRAIN
- EXISTING FILTER DRAIN
- EXISTING OPEN DRAIN
- EXISTING OPW ARTERIAL DRAIN
- PROPOSED BIORETENTION AREA
- PROPOSED NATIVE HEDGING
- PROPOSED PETROL INTERCEPTOR — S1-4 (PI)
- PROPOSED FORECOURT SEPARATOR — S1-2 (FS)
- PROPOSED ATTENUATION TANK

Tailte Éireann Licence No. CYAL50378050
© Tailte Éireann - Surveying.

© PUNCH Consulting Engineers
This drawing and any design hereon is the copyright of the Consultants and must not be reproduced without their written consent.
All drawings remain the property of the Consultants.
Figured dimension only to be taken from this drawing.
Consultants to be informed immediately of any discrepancies before work proceeds.
COLOUR DRAWING

BUILDING INFORMATION MODELLING (BIM)
I.S. EN ISO 19650-2:2018
NSAI Certified

Rev	Amendment	By	Date	Rev	Amendment	By	Date
C01	ISSUED FOR PLANNING	PJM	2024-05-30				

Client:

PUNCH consulting engineers
Dublin | Limerick | Cork | Galway | Glasgow
97 Henry Street, Limerick, V94 YC2H
t [redacted] | w punchconsulting.com

Project: O'CARROLL HAULAGE & CRANE HIRE LTD. - RETENTION PLANNING				
Title: SITE LAYOUT PLAN - PROPOSED (MITIGATED)				
Drawn: PJ Mulcahy	Date drawn: 2024-02-29	Technician Check: PJ Mulcahy	Engineer Check: J Bailey	Approved: Donal Gallery
Project No: 231279	Model Ref: 231279-PUNCH-XX-XX-M2-C-0402		Drawing Status: A0 (Planning)	
Scale @ A1: 1:500	Document No: 231279-PUNCH-XX-XX-DR-C-0402			Revision No: C01