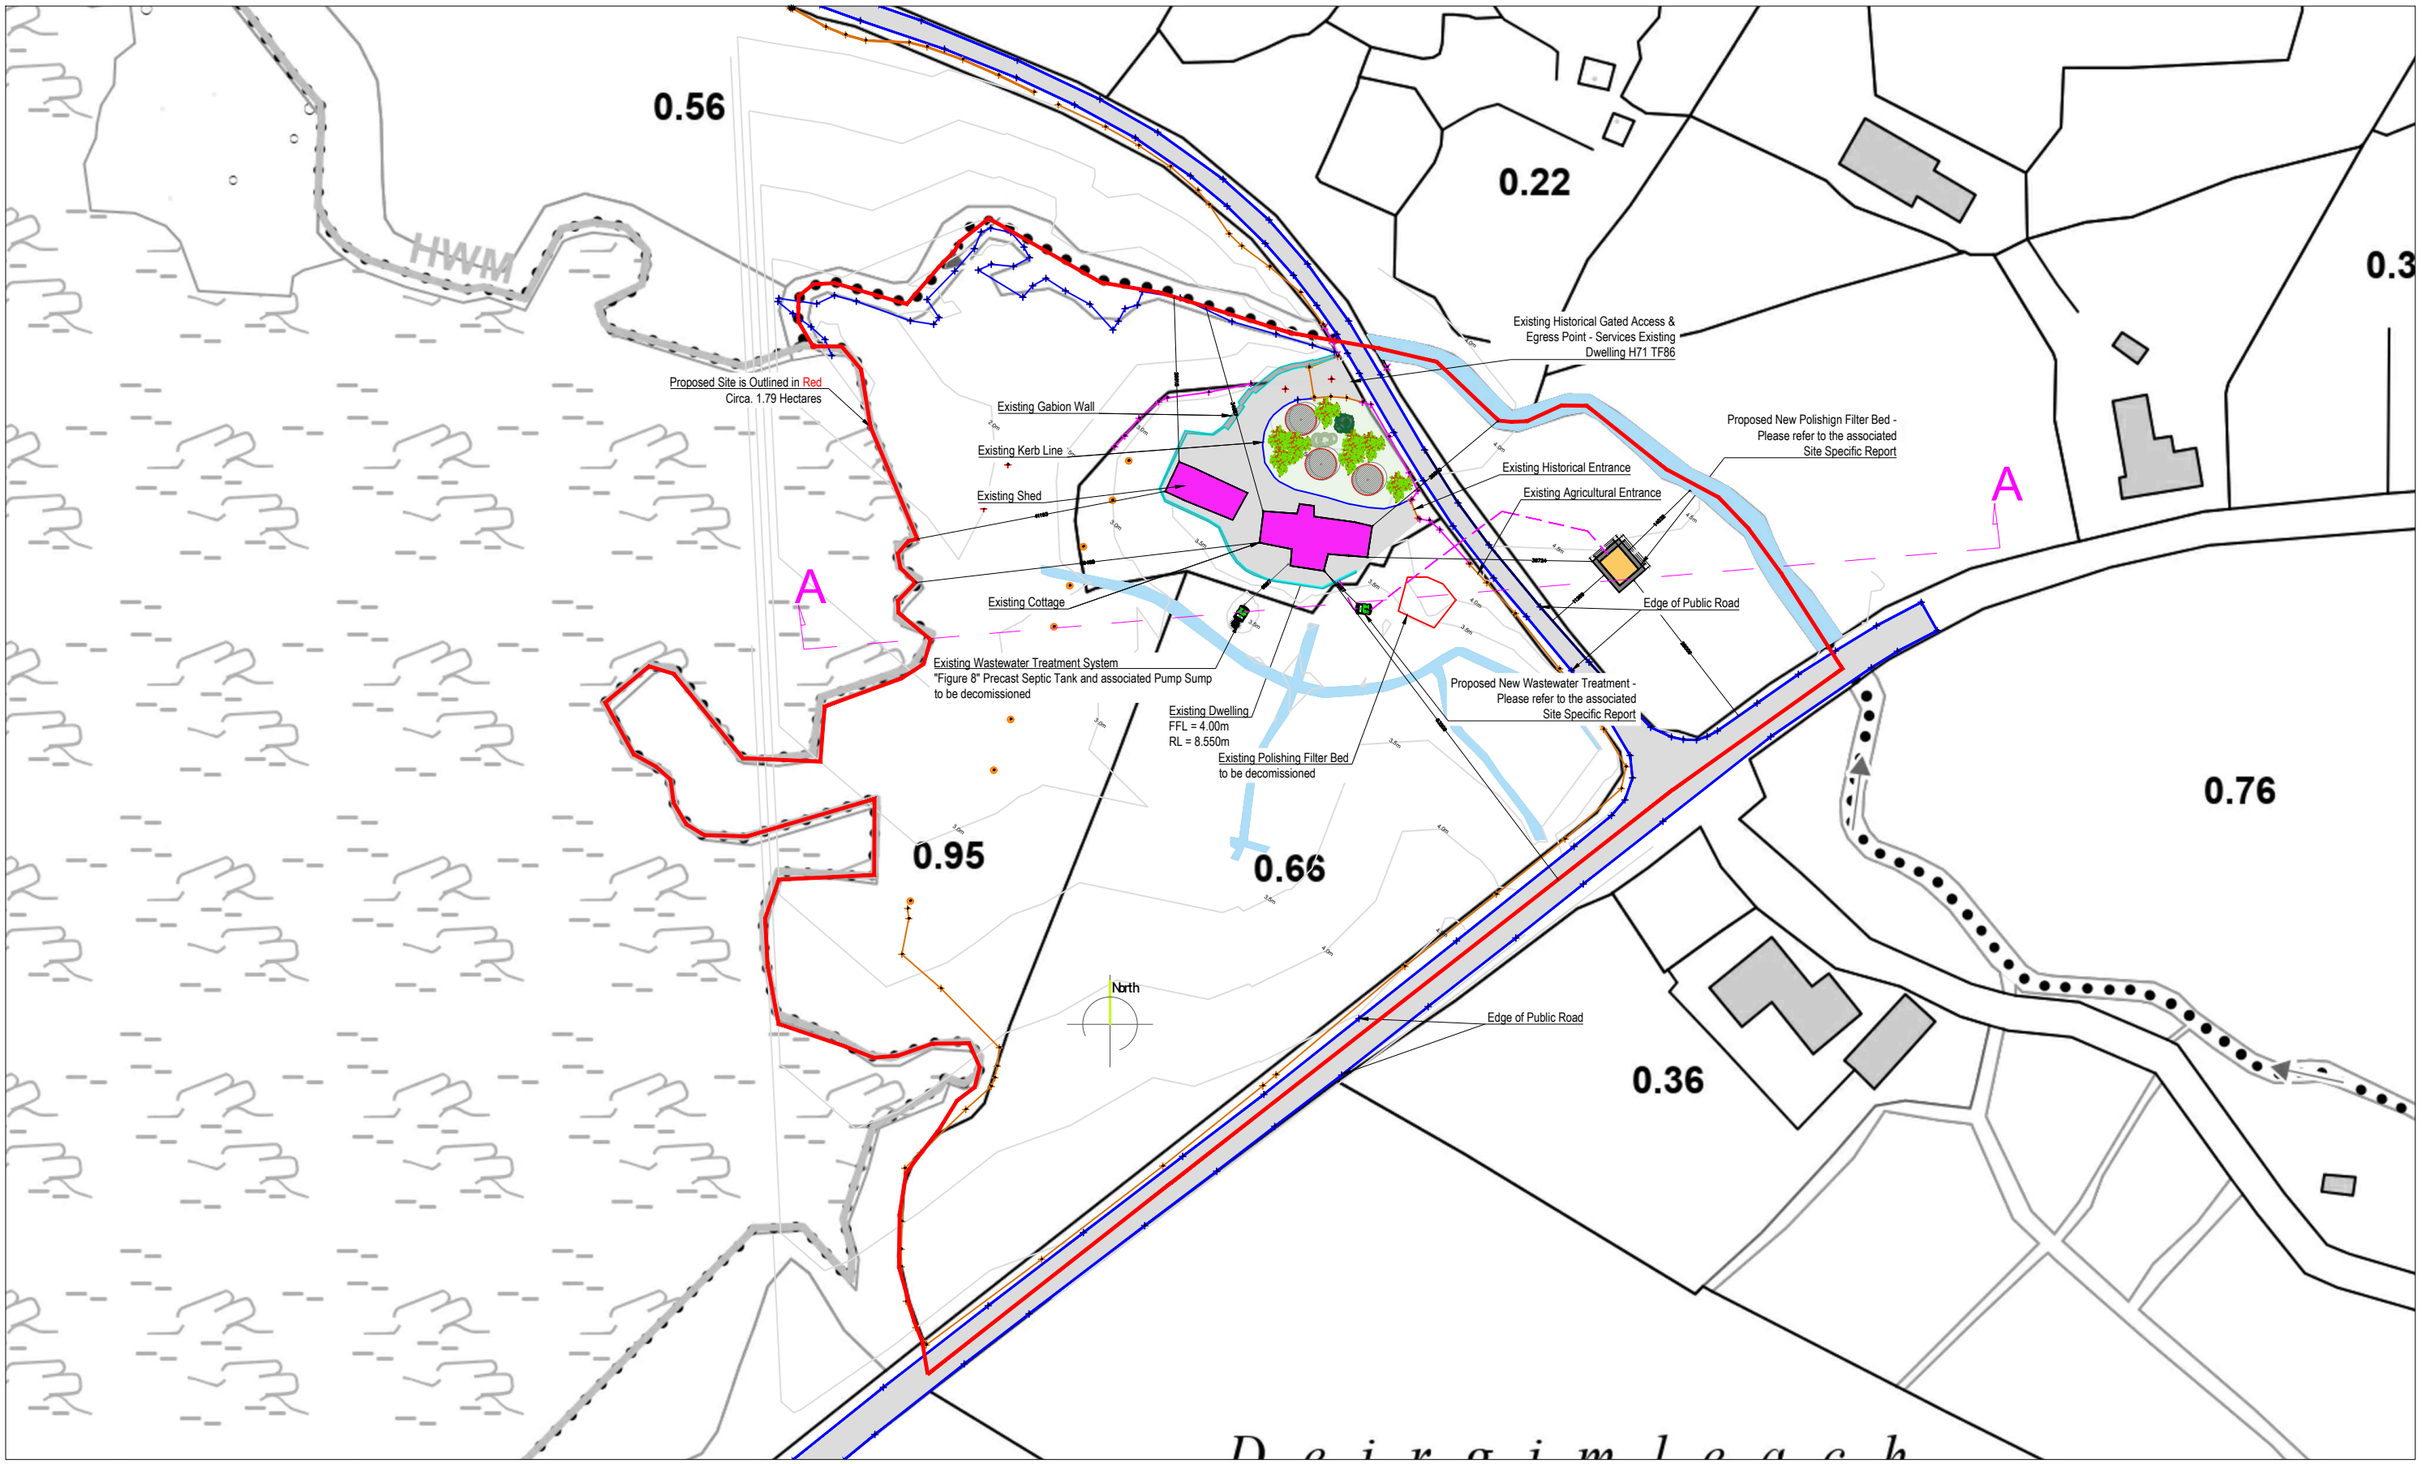

North

0 10 20 30 40 50mm

PRINT REDUCTION BAR | A3 SHEET

NOTES:
THIS DRAWING AND ANY DESIGN HEREON IS COPYRIGHT AND MUST NOT BE REPRODUCED WITHOUT WRITTEN CONSENT.

DO NOT SCALE FROM DRAWING. USE FIGURED DIMENSIONS ONLY. ALL DIMENSIONS TO BE CHECKED ON SITE AND ANY DISCREPANCIES REPORTED IMMEDIATELY TO THE ENGINEER BEFORE WORK PROCEEDS. ALL DIMENSIONS IN MM UNLESS STATED.

DRAWINGS ARE FOR PLANNING PURPOSES ONLY AND ARE NOT INTENDED FOR CONSTRUCTION

OMC
Multidisciplinary Building Consultants
Dublin I Galway I Clifden
Telephone: +353 (0) 91 394 185
omcgroup.ie

Rev.	AMENDMENT DESCRIPTION	DATE

Project Title: Existing Site layout

Drawing Description: Site Layout Map

Client: Mr. George Melville

Drawing no: PP.03-01

Date: April 2025

Drawn by: ROH

Checked by: AM

Project no: 1654

Scale @ A3: 1 / 1000

Revision: FI