




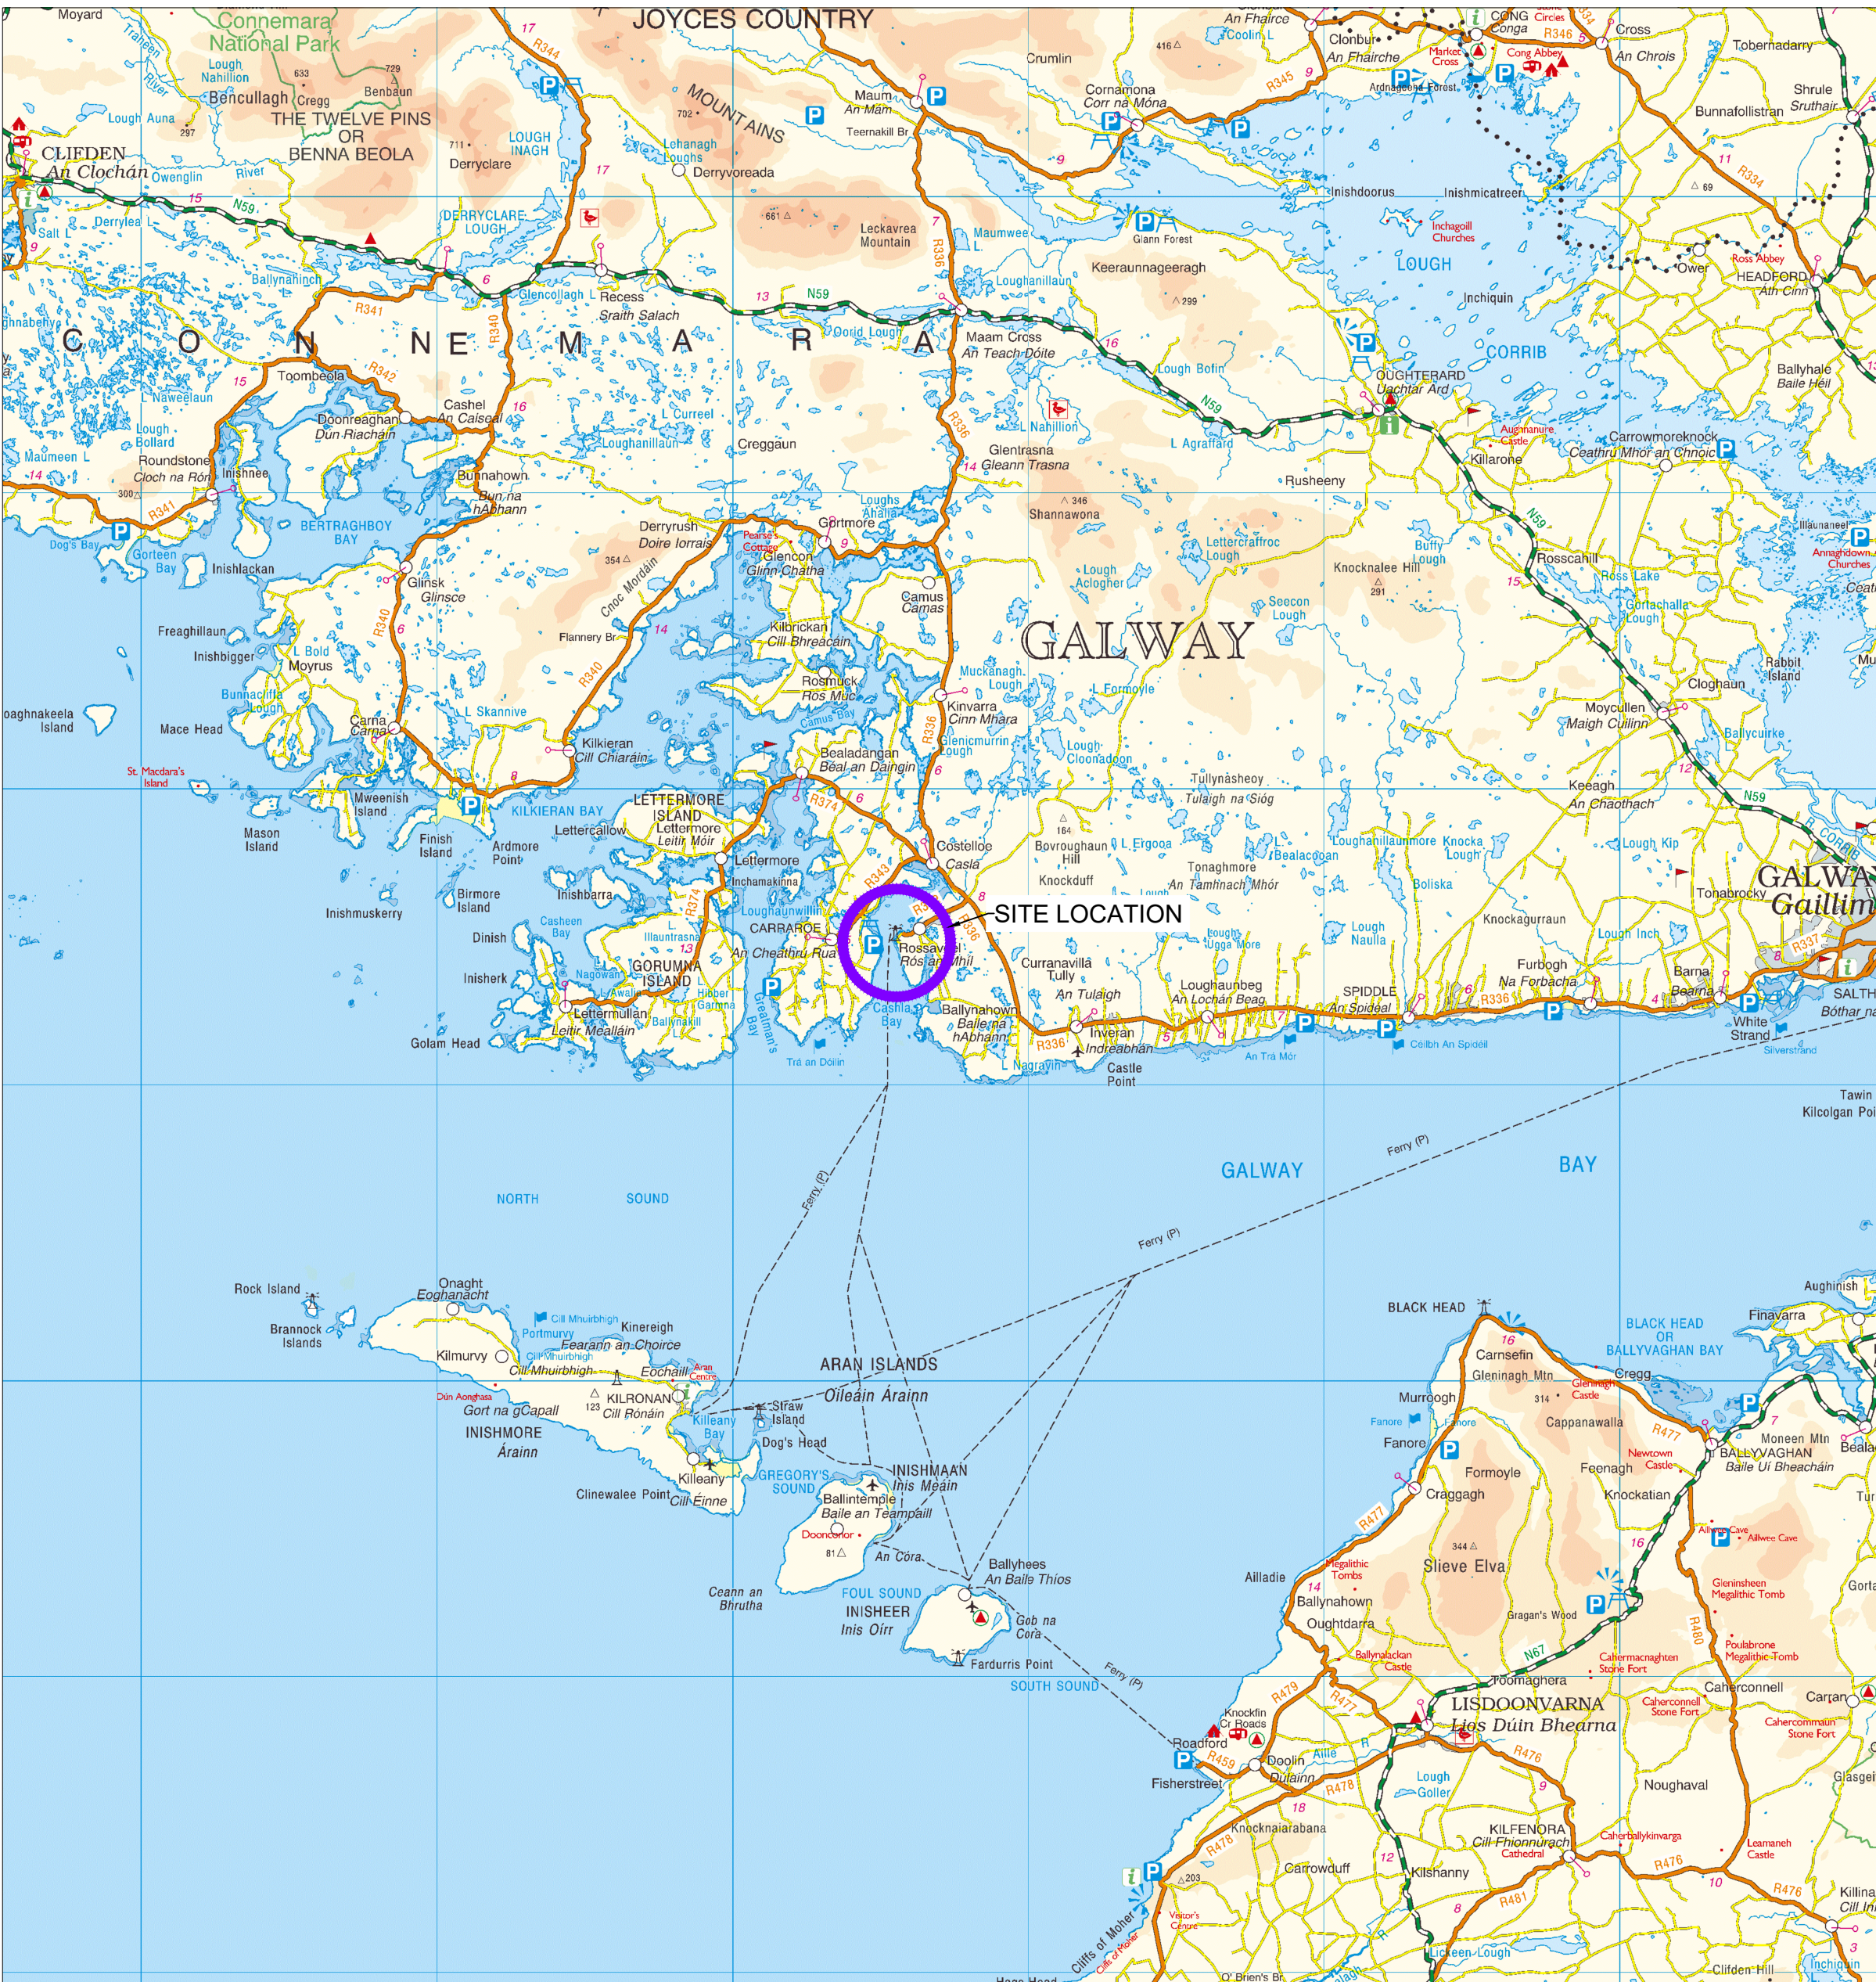

SITE LOCATION Scale 1:200,000

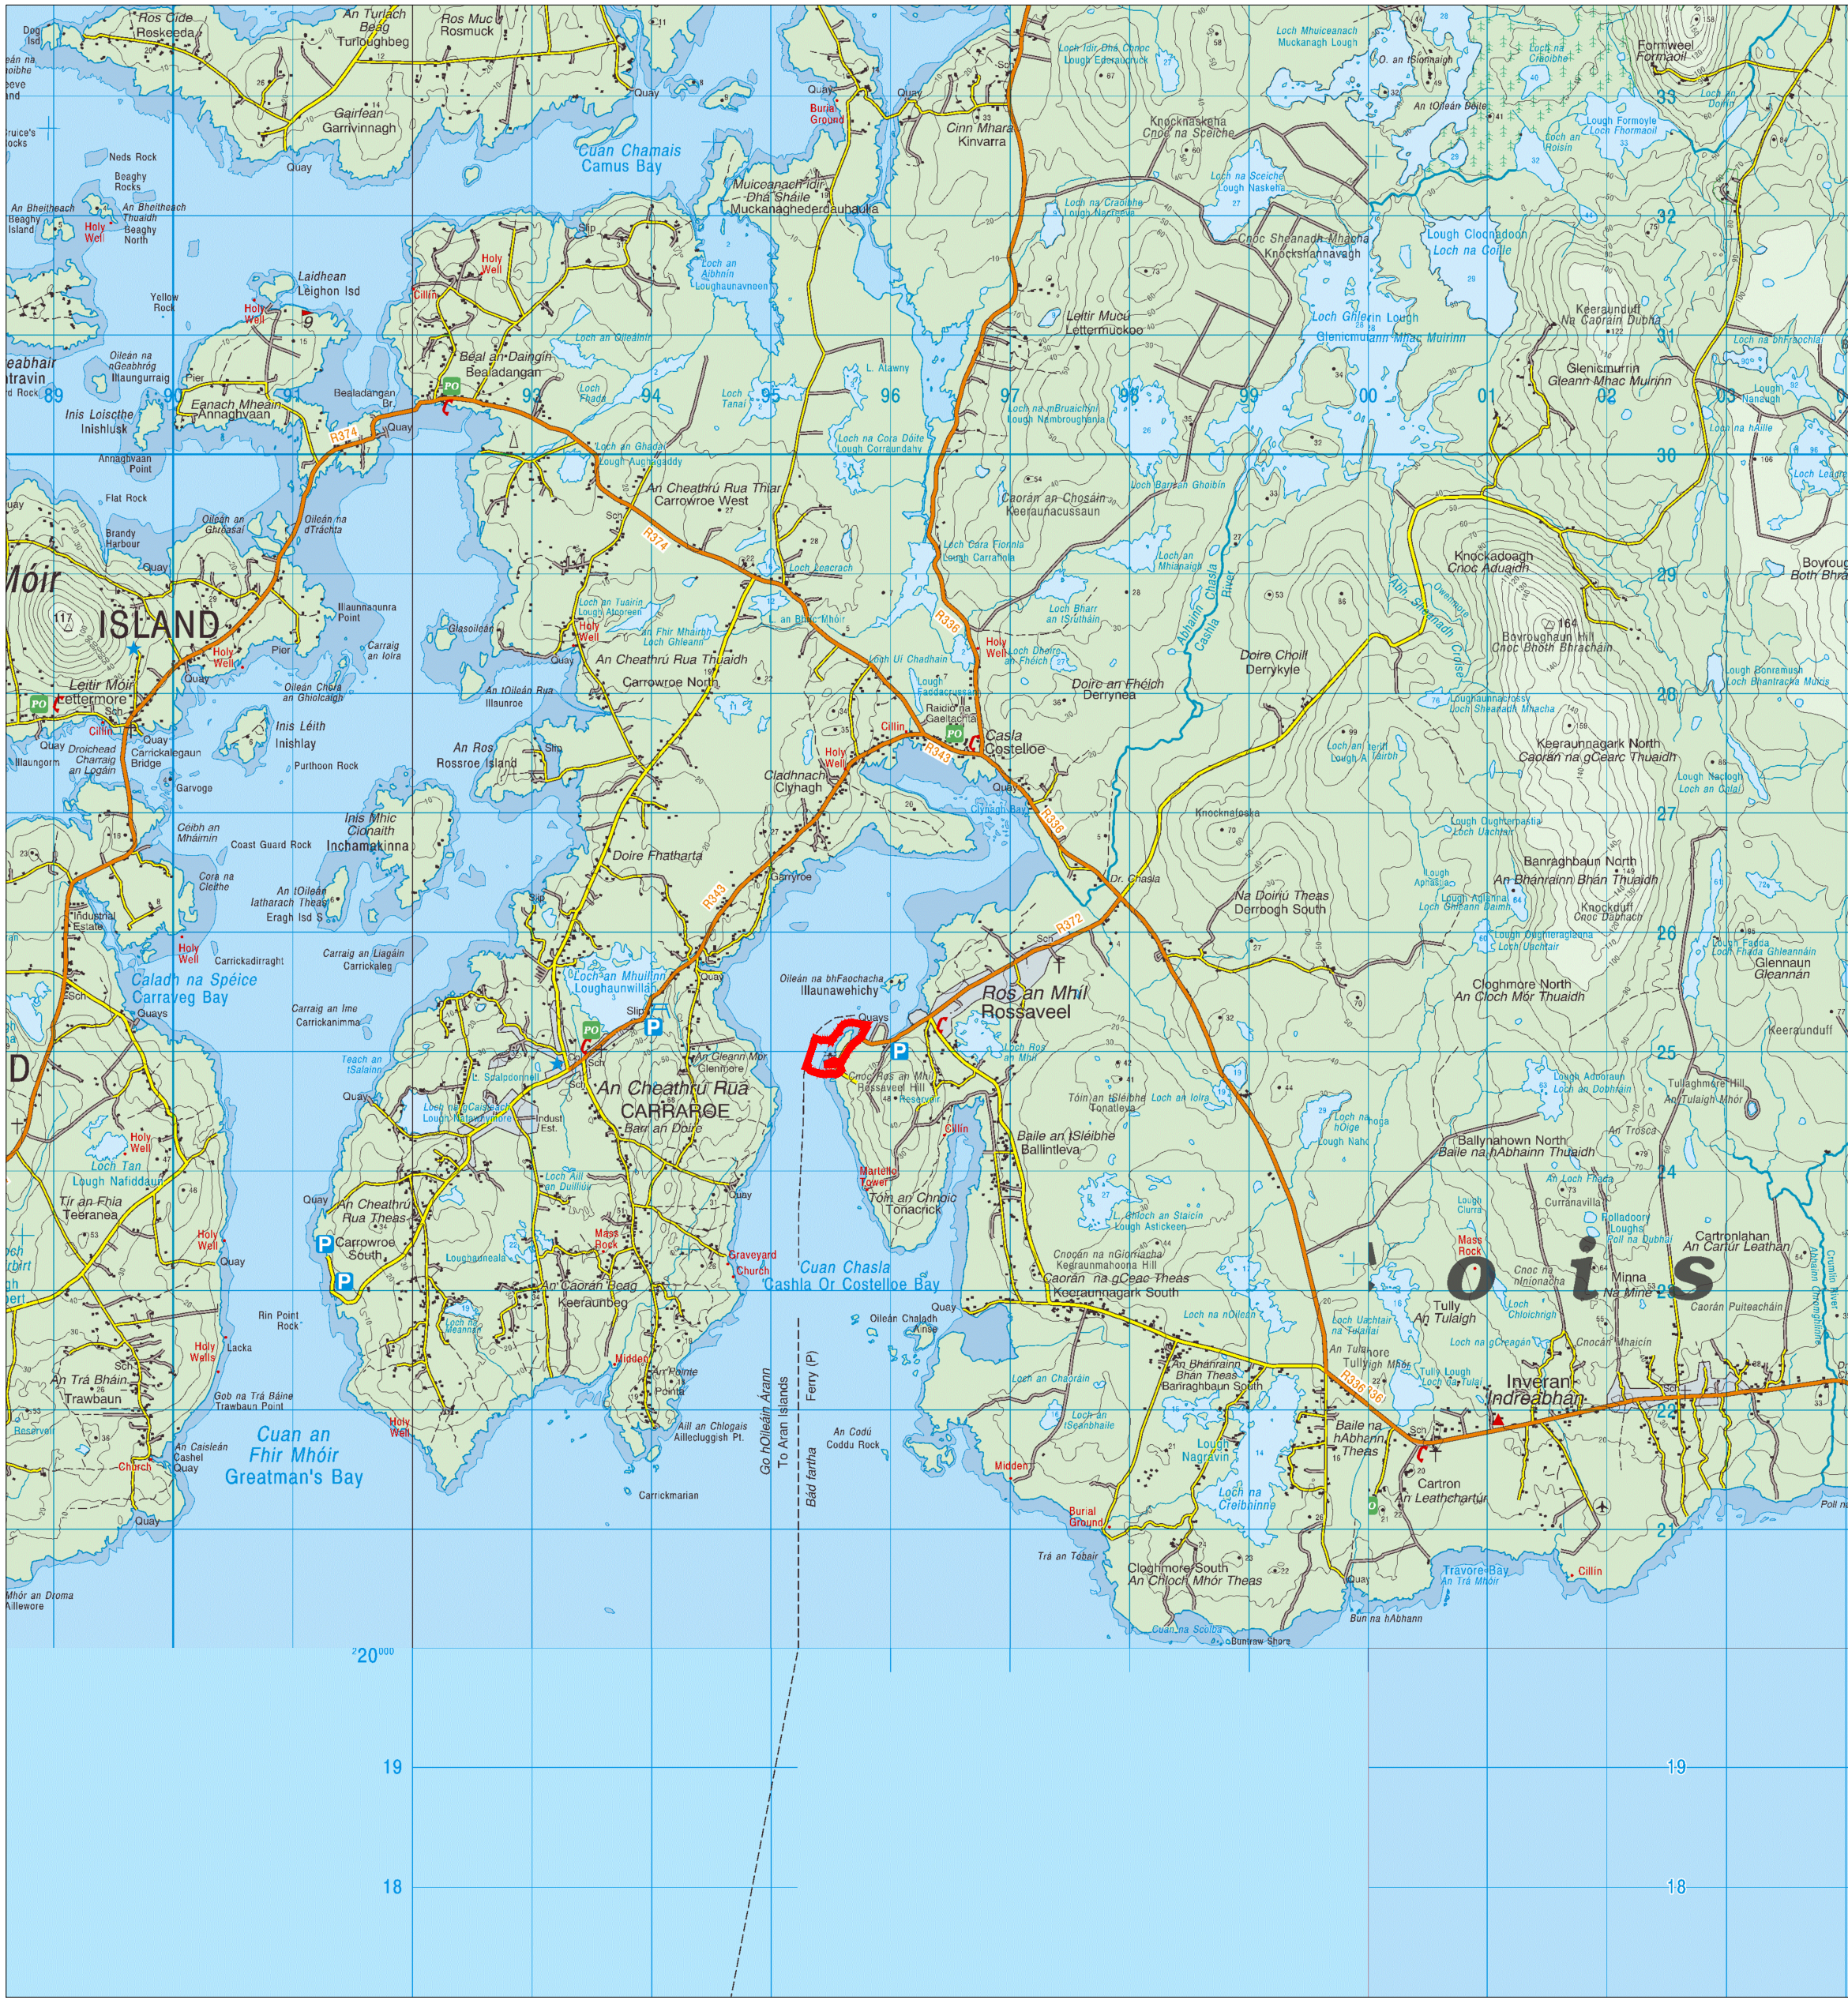

SITE LOCATION Scale 1:50,000

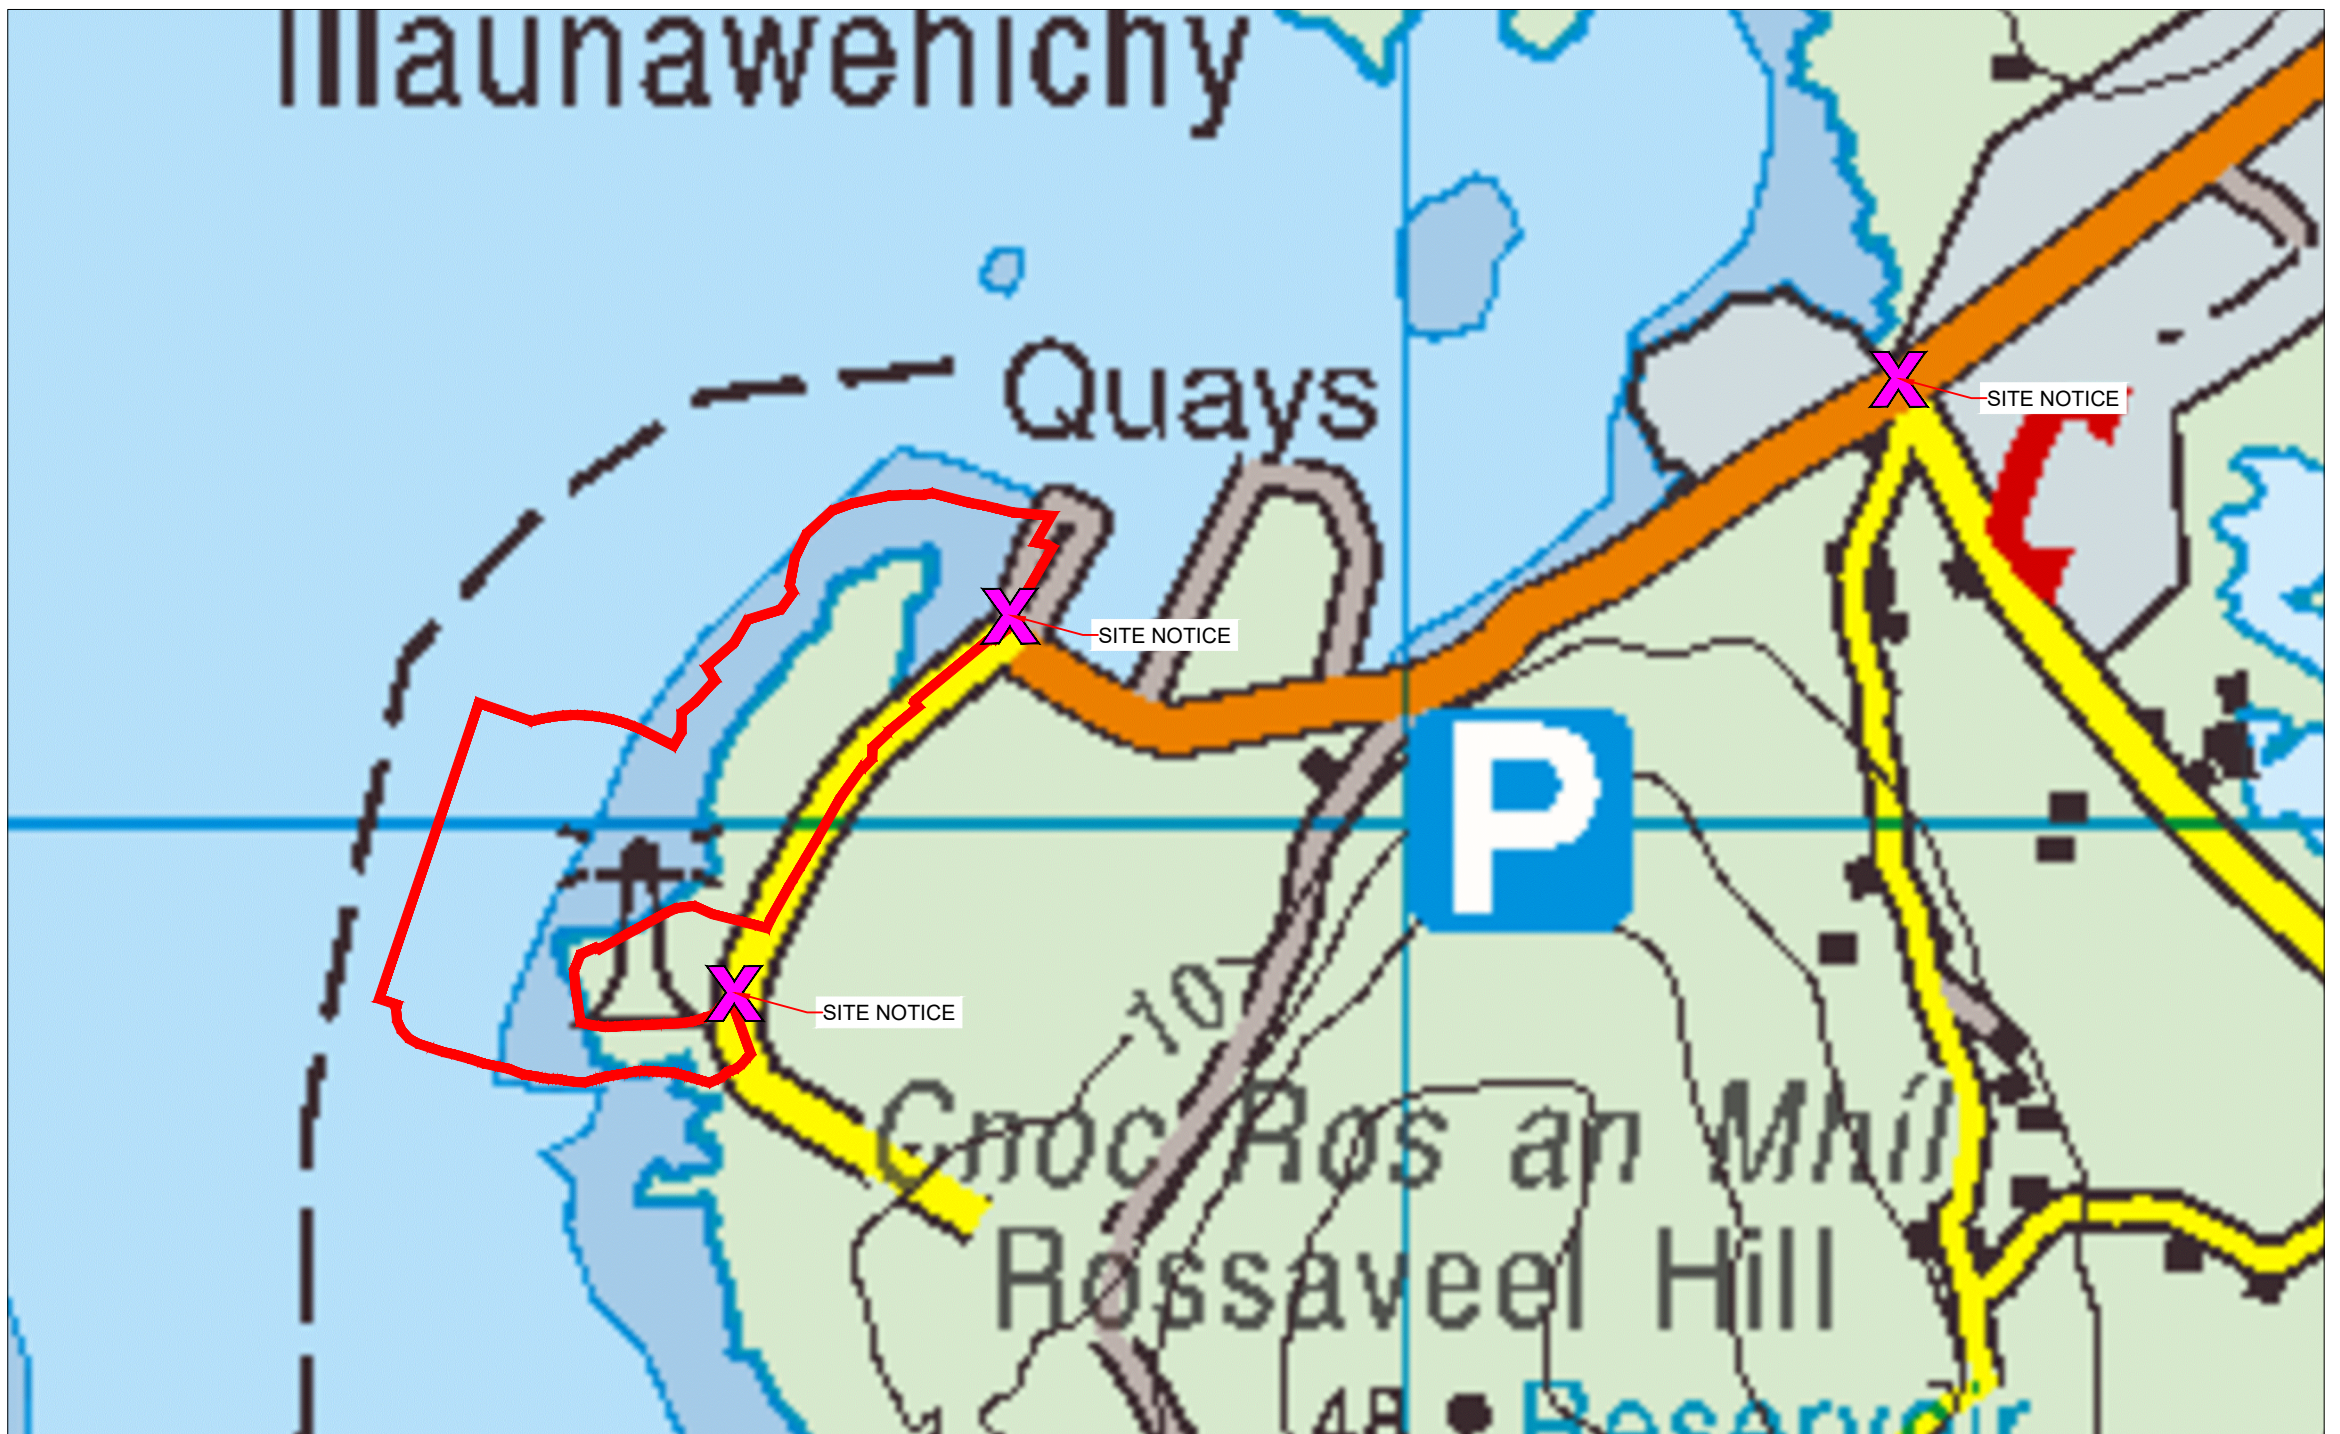

SITE NOTICE LOCATIONS Scale 1:5,000



SITE LOCATION MAP OF IRELAND NOT TO SCALE


DO NOT SCALE FROM THIS DRAWING. USE FIGURED DIMENSIONS IN ALL CASES. VERIFY DIMENSIONS ON SITE AND REPORT ANY DISCREPANCIES TO THE DESIGNERS IMMEDIATELY. THIS DRAWING IS TO BE READ IN CONJUNCTION WITH THE ARCHITECTURAL, SERVICES AND ENGINEERING DRAWINGS. © THIS DRAWING IS COPYRIGHT AND MAY ONLY BE REPRODUCED WITH THE DESIGNERS PERMISSION.

NOTES:

1. ALL DRAWINGS ARE TO BE READ IN CONJUNCTION WITH ALL RELEVANT SPECIFICATIONS, BILLS OF QUANTITIES, ARCHITECTURAL, SERVICES AND ENGINEERING DRAWINGS.
2. ALL LEVELS ARE IN METERS RELATIVE TO CHART DATUM
3. ANY DISCREPANCIES BETWEEN THESE DOCUMENTS SHALL BE BROUGHT TO THE ATTENTION OF THE ENGINEER.
4. DRAWINGS ARE NOT TO BE SCALED.
5. ALL DIMENSIONS ARE IN MILLIMETRES, UNLESS NOTED OTHERWISE.

LEGEND:

- DEVELOPMENT BOUNDARY
- SITE NOTICE LOCATION

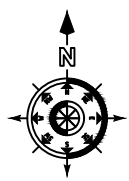

MAP REPRODUCED FROM TAILTE ÉIREANN BY PERMISSION OF THE GOVERNMENT. CYAL50465036.

0	30.10.25	ISSUED FOR PLANNING		JK	CF
REV	DATE	DESCRIPTION		BY	APP
PROJECT:					
ROS AN MHÍL DEEP WATER QUAY					
TITLE:					
SITE CONTEXT MAP					
CLIENT:					
DEPARTMENT OF AGRICULTURE, FOOD & THE MARINE					
MWP ENGINEERING AND ENVIRONMENTAL CONSULTANTS CORK TRALEE LONDON LIMERICK mwp.ie					
DRAWN:		CHECKED:		APPROVED:	
JK		CF		CF	
PROJECT NUMBER:		DATE:		SCALE @ A1:	
24984		JUNE 2025		AS SHOWN	
ACCEPTANCE CODE:		PURPOSE OF ISSUE:		PURPOSE CODE:	
S		ISSUED FOR PLANNING PERMISSION		P3	
DRAWING NUMBER:				REV:	
24984-XX-XXX-DR-MWP-CE-5001				0	