NOTES:

1. ALL DRAWINGS ARE TO BE READ IN CONJUNCTION WITH ALL RELEVANT SPECIFICATIONS, BILLS OF QUANTITIES, ARCHITECTURAL, SERVICES AND ENGINEERING DRAWINGS.
2. ALL LEVELS ARE IN METERS RELATIVE TO CHART DATUM
3. ANY DISCREPANCIES BETWEEN THESE DOCUMENTS SHALL BE BROUGHT TO THE ATTENTION OF THE ENGINEER.
4. DRAWINGS ARE NOT TO BE SCALED.
5. ALL DIMENSIONS ARE IN MILLIMETRES, UNLESS NOTED OTHERWISE.

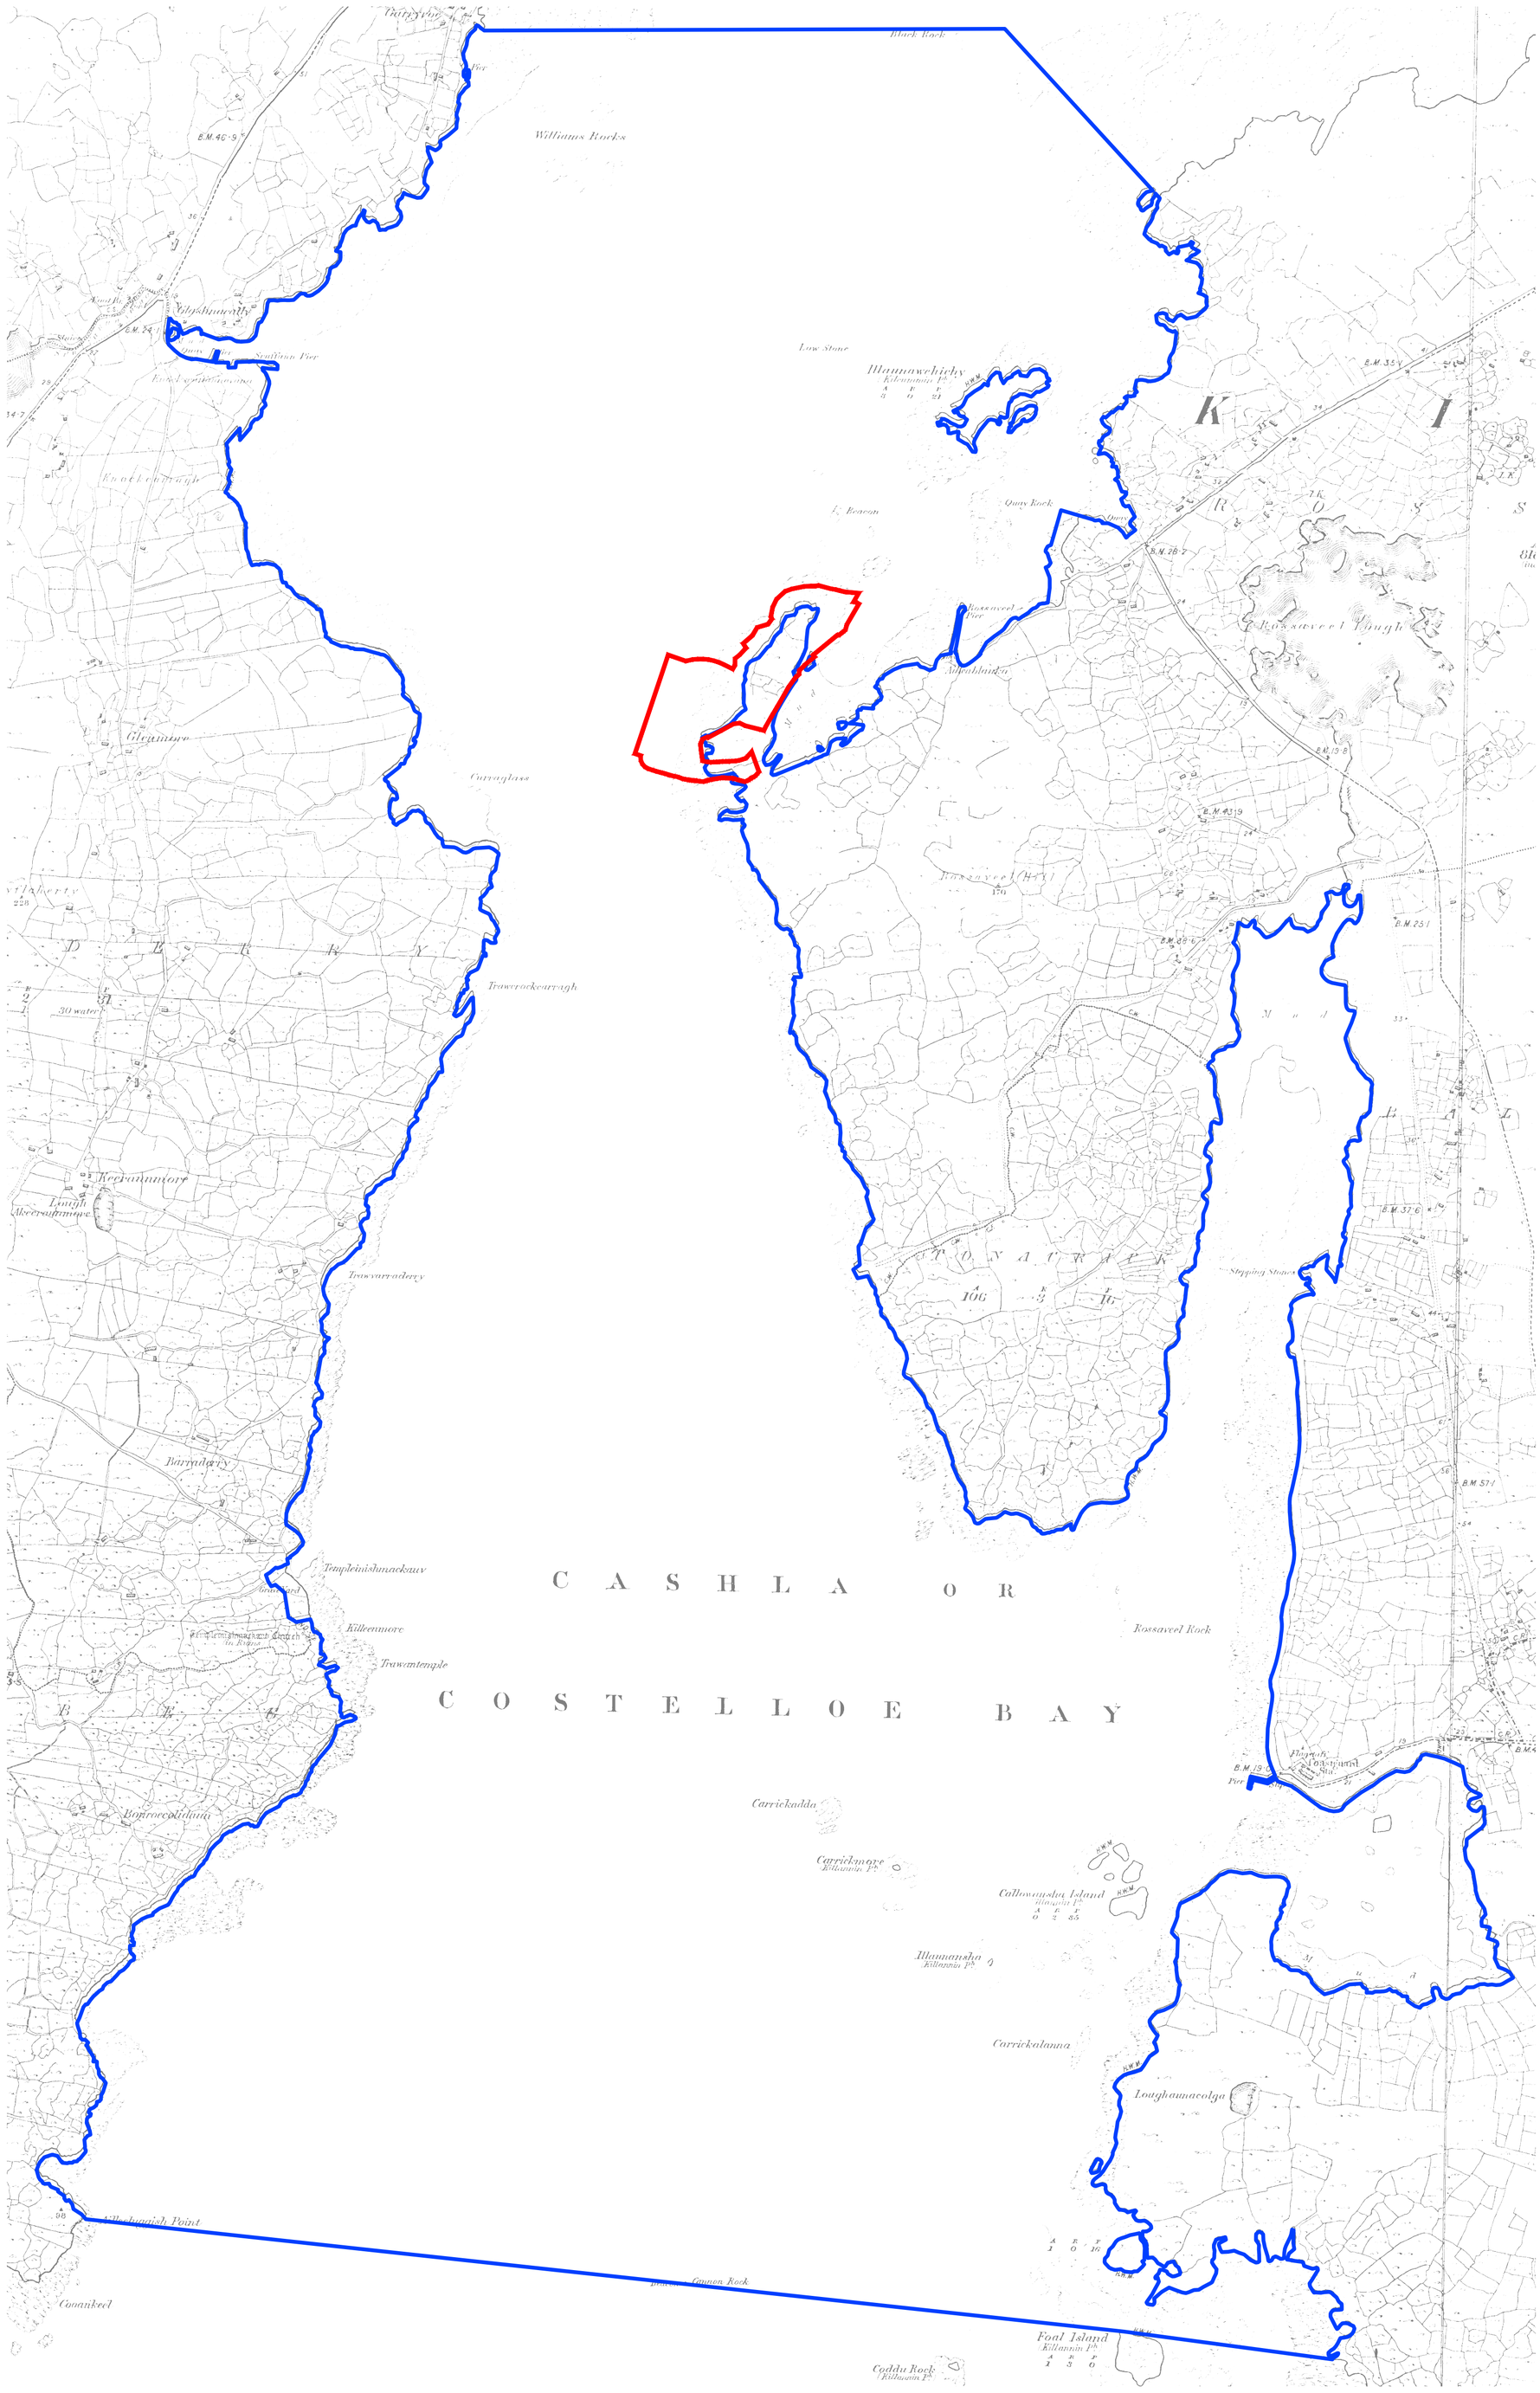

LEGEND:

- DEVELOPMENT BOUNDARY (EDGED IN RED)
- LANDHOLDING BOUNDARY

MAP REPRODUCED FROM TAILTE ÉIREANN BY PERMISSION OF THE GOVERNMENT. CYAL50399548

SHEET NO: GY090 AND GY091

REV	DATE	DESCRIPTION	BY	APP
0	30.10.25	ISSUED FOR PLANNING	JK	CF

MWP
ENGINEERING AND ENVIRONMENTAL CONSULTANTS
CORK | TRALEE | LONDON | LIMERICK
mwp.ie

PROJECT: ROS AN MHÍL DEEP WATER QUAY

CLIENT: DEPARTMENT OF AGRICULTURE, FOOD & THE MARINE

TITLE: LANDHOLDING AND PLANNING BOUNDARIES

DRAWN:	CHECKED:	APPROVED:
JK	CF	CF
PROJECT NUMBER:	DATE:	SCALE @ A1:
24984	JUNE 2025	1 : 7,500
ACCEPTANCE CODE:	PURPOSE OF ISSUE:	PURPOSE CODE:
S	ISSUED FOR PLANNING PERMISSION	P3

DRAWING NUMBER: 24984-XX-XXX-DR-MWP-CE-5002 REV: 0

THIS DRAWING AND THE INFORMATION CONTAINED IN THIS DRAWING, IS PRIVATE AND CONFIDENTIAL AND IS INTENDED SOLELY FOR THE USE OF THE INDIVIDUAL OR ENTITY TO WHICH IT IS ADDRESSED (THE "RECIPIENT"). THE DRAWING IS PROVIDED STRICTLY ON THE BASIS OF THE TERMS AND CONDITIONS AGREED BETWEEN THE RECIPIENT AND MWP AND IS PROVIDED TO THE RECIPIENT FOR THE PURPOSE AGREED BETWEEN THEM. ANY OTHER USE OF THIS DRAWING BY THE RECIPIENT OR BY ANY THIRD PARTY IS STRICTLY PROHIBITED AND MAY INFRINGE THE RIGHTS OF MWP. IF YOU HAVE RECEIVED THIS DRAWING IN ERROR, YOU MUST NOT USE, COPY OR DISCLOSE IT TO ANYONE ELSE AND YOU MUST DELETE ALL COPIES IN YOUR POSSESSION. MWP ACCEPTS NO LIABILITY FOR ANY USE OF THIS DRAWING OTHER THAN FOR THE PURPOSE FOR WHICH IT WAS PREPARED AND PROVIDED BY MWP. ANY RELIANCE PLACED BY A THIRD PARTY ON THE CONTENTS OF THIS DRAWING, OR ANY DECISION BASED ON IT, IS THE SOLE RESPONSIBILITY OF THAT THIRD PARTY. MWP ACCEPTS NO RESPONSIBILITY OR LIABILITY TO ANY THIRD PARTY WHO USES OR RELIES ON THIS DRAWING WITHOUT OUR PRIOR WRITTEN CONSENT. NO PART OF THIS DRAWING MAY BE REPRODUCED, STORED IN A RETRIEVAL SYSTEM OR TRANSMITTED IN ANY FORM OR BY ANY MEANS (ELECTRONIC, MECHANICAL, PHOTOCOPYING, RECORDING OR OTHERWISE) WITHOUT THE PRIOR WRITTEN PERMISSION OF AN ENGINEERING AND ENVIRONMENTAL CONSULTANCY AND MWP DO NOT ACCEPT ANY RESPONSIBILITY OR LIABILITY WHATSOEVER FOR THE USE OF THIS DRAWING BY ANY PARTY FOR ANY PURPOSE OTHER THAN THAT FOR WHICH THE DRAWING HAS BEEN PREPARED AND PROVIDED TO THE RECIPIENT.