

SITE LOCATION MAP 1:

SUBJECT SITE MARKED "A"
OUTLINED IN RED


AREA = 1.1455 ha

ITM SITE COORDINATES : - 538760 E 722075 N

Drawing No. 25/579-02

Gerard Hanniffy, Consultant Civil Engineer.

Date: 01/10/2025

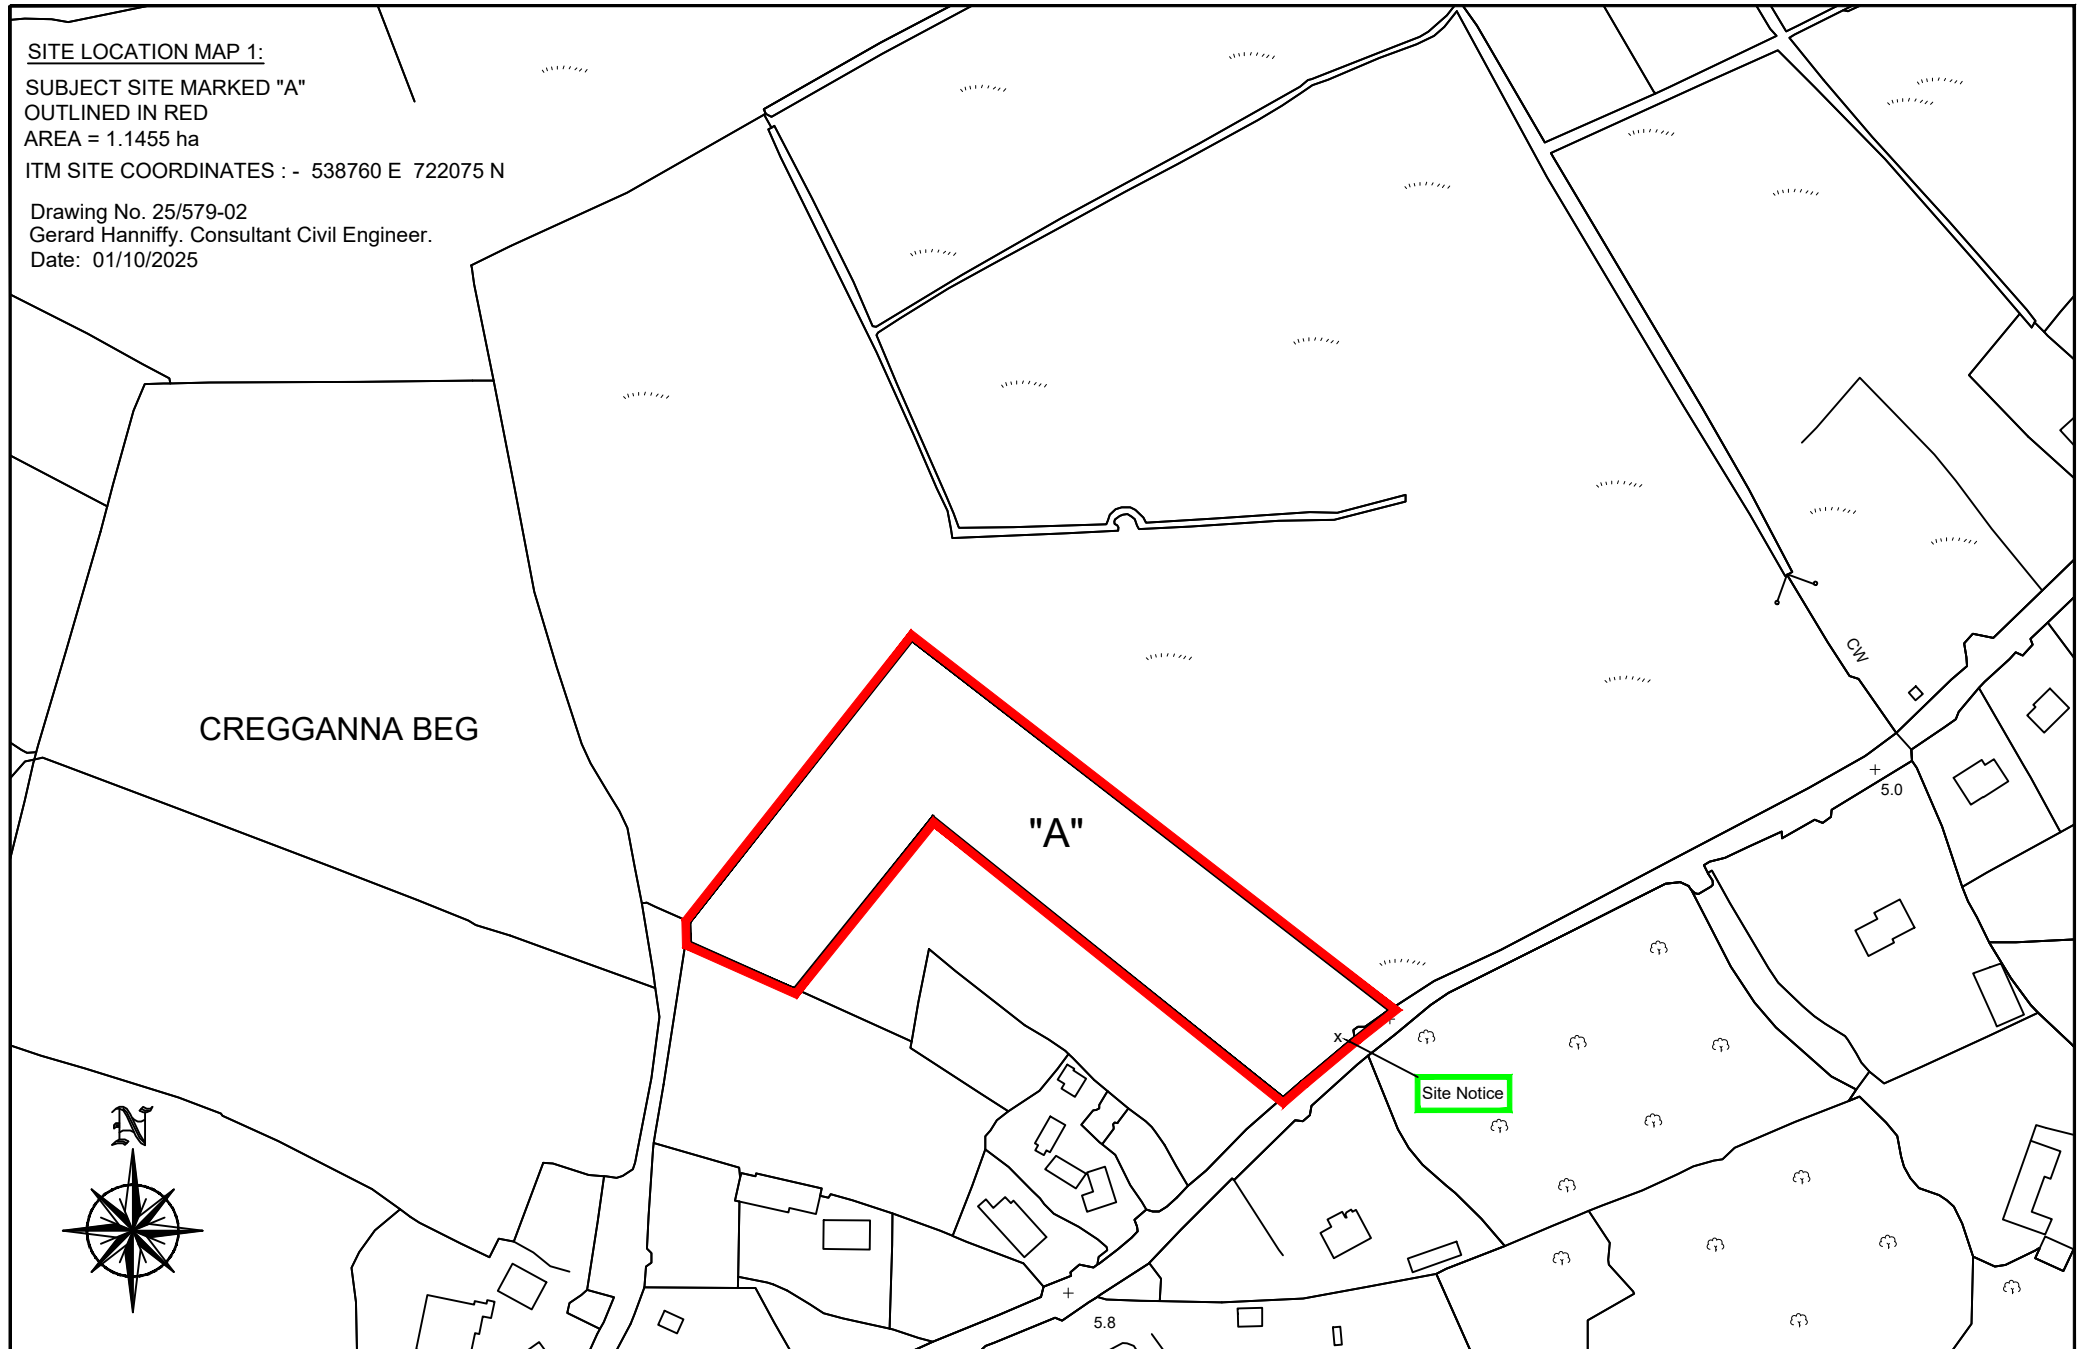

Scale :- 1 : 2,500.

25 0

100

200

300 Metres