NOTES:
MOLONY MILLAR CONSULTING CIVIL & STRUCTURAL ENGINEERS
THIS DRAWING AND ANY DESIGN HEREON IS THE COPYRIGHT OF THE CONSULTANTS AND MUST NOT BE REPRODUCED WITHOUT THEIR WRITTEN CONSENT.

ALL DRAWINGS REMAIN THE PROPERTY OF THE CONSULTANTS.

FIGURED DIMENSIONS ONLY TO BE TAKEN FROM THIS DRAWING.
ALL DIMENSIONS TO BE CHECKED ON SITE.

CONSULTANTS TO BE INFORMED OF ANY DISCREPANCIES BEFORE WORK PROCEEDS.

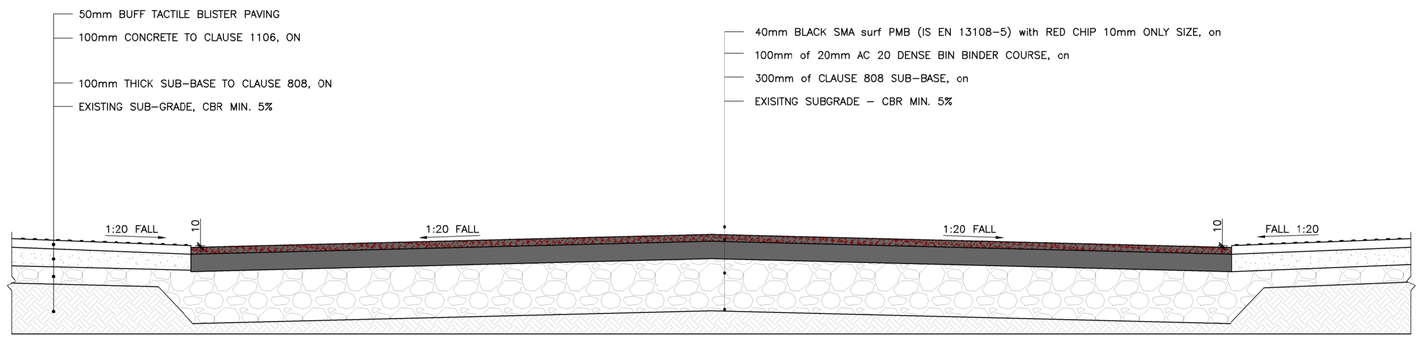

SECTION B-B - SECTION THRU RAMP/CROSSING
SCALE 1:25 @ A1

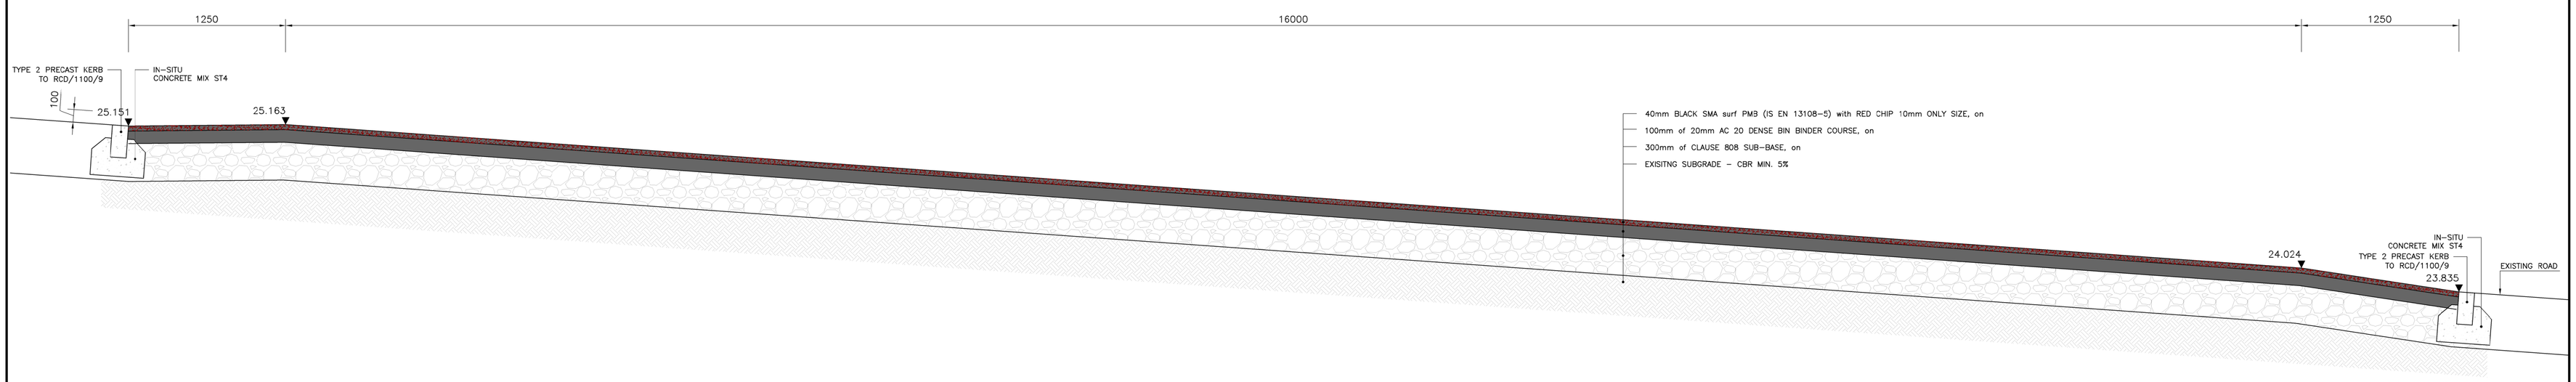

SECTION A-A - LONGITUDINAL SECTION THRU RAMP/CROSSING
SCALE 1:25 @ A1

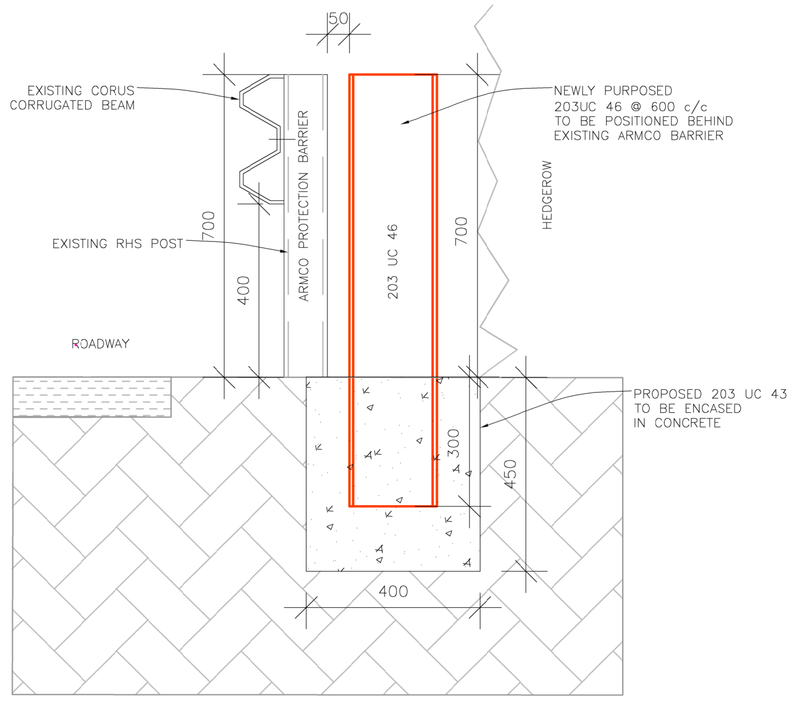

ARMCO COLLISION BARRIER REINFORCEMENT DETAIL
SCALE 1:10

PLAN ON JUNCTION TABLE RAMP
SCALE 1:100

Rev	Date	Description	By	Chkd

Client
VARTRY DEVELOPMENTS LTD.

Project Title
SUBSTITUTE CONSENT APPLICATION FOR THE EXISTING WORKS AT MOUNT USHER VIEW, ASHFORD, CO. WICKLOW

Drawing Title
PROPOSED JUNCTION TABLE LAYOUT PLAN, SECTIONS & DETAILS

Architect
CDP ARCHITECTS

Scale AS SHOWN@A1 | Date NOV' 2021
Drawn AM | Chkd RG
Cad File: S:\DRAWINGS\

MOLONY MILLAR
Consulting Civil and Structural Engineers
Riverbank House
Ballybcden Road
Rathfarnham
Dublin 14
Ireland
Tel (353-1) 4930211
Fax (353-1) 4930215
email info@molonymillar.ie
Web www.molonymillar.ie

Drawing Status	Job Number	Drawing Number	Revision
PLANNING	930-244A	C04-2	

©