EXISTING CUBICLE SHED 'B'

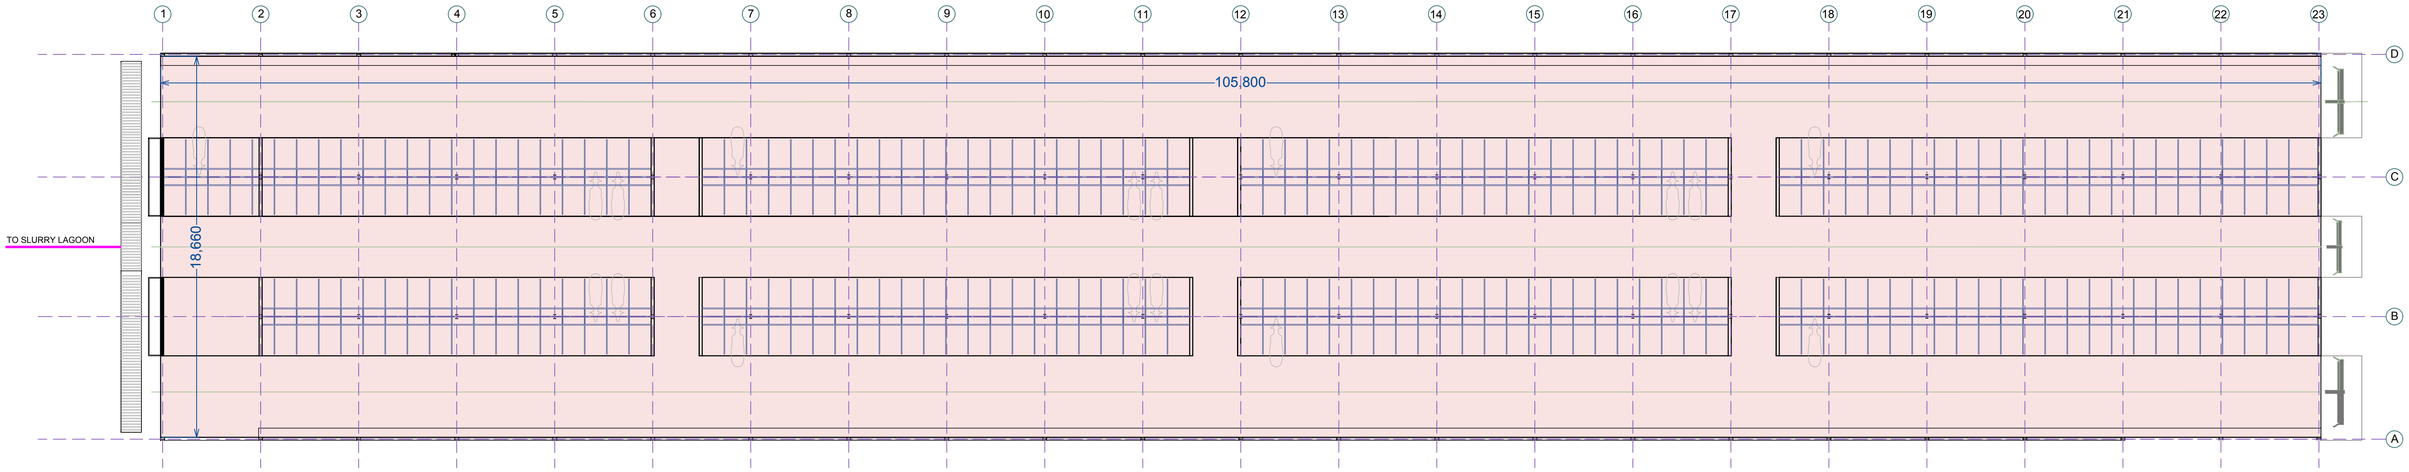

FLOOR PLAN
SCALE 1:150

Area of Cubicle Shed - 1975m² / 21259ft²

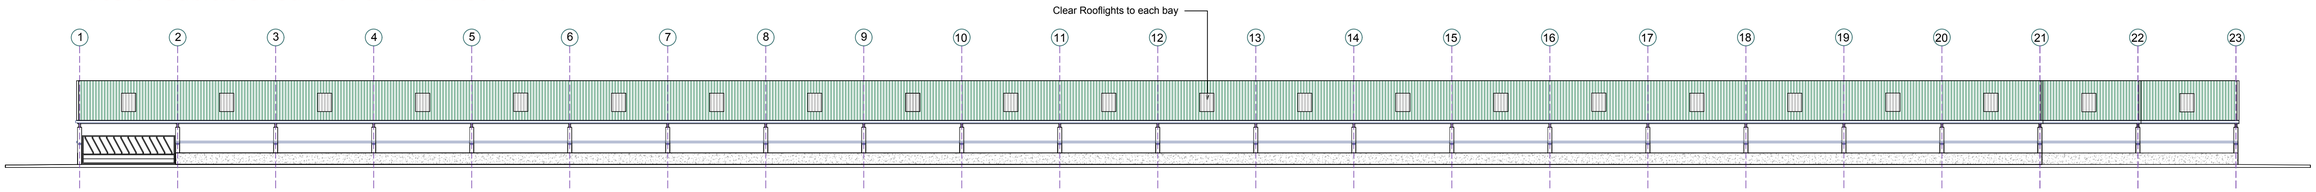

FRONT ELEVATION SOUTH
SCALE 1:150

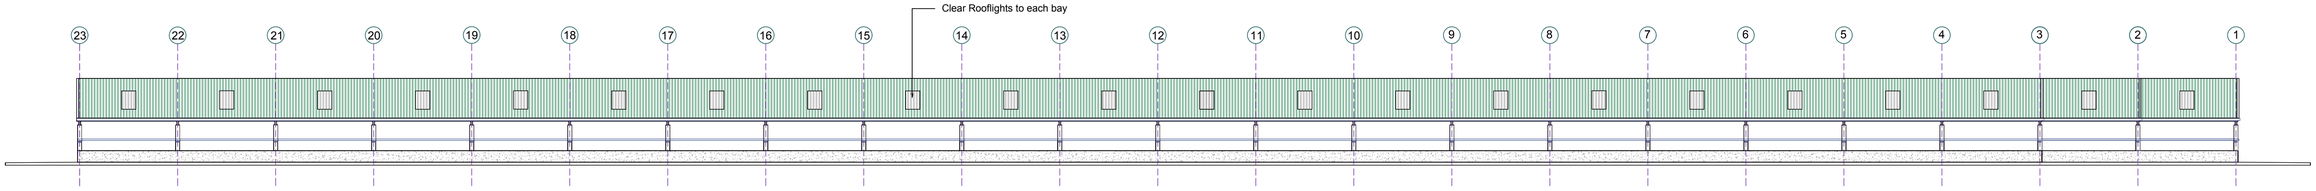

REAR ELEVATION SOUTH
SCALE 1:150

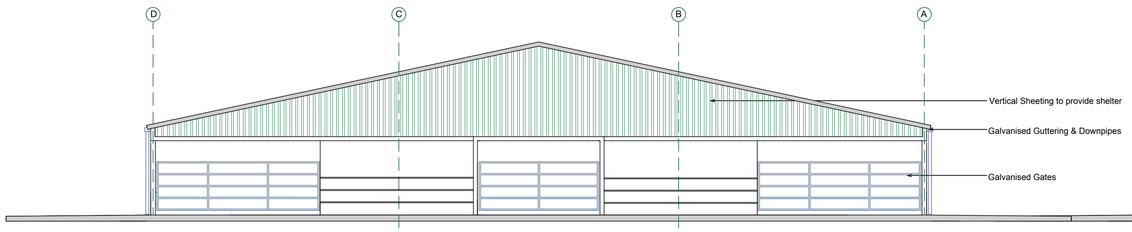

FRONT ELEVATION FACING SOUTH
SCALE 1:75

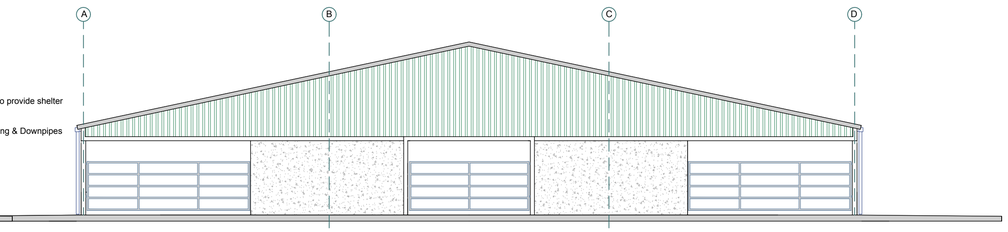

REAR ELEVATION FACING NORTH
SCALE 1:75

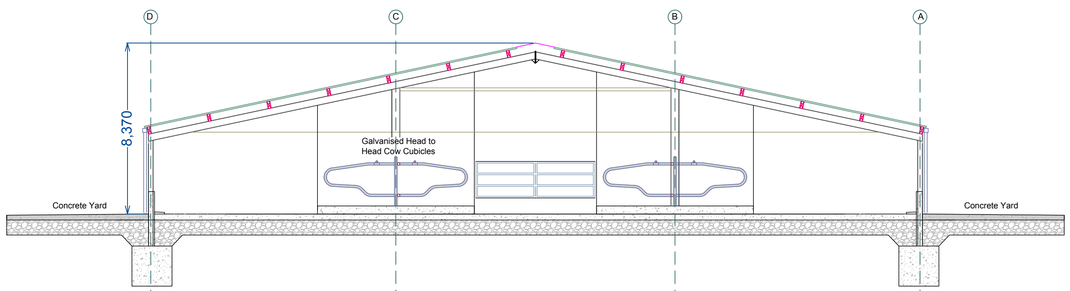

SECTION X-X
SCALE 1:75

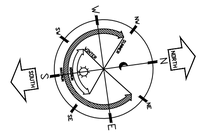

DRAWING FOR PLANNING PURPOSES ONLY

Revision:	Date:	Comments
2.		
1.		

JKD
JK Design
Architectural Drawing, Design and Planning
Tullamoy, Stradbally. Co. Laois
Mobile: 086 3640366
E-mail: j.kilbride@jkdesign.ie

title:-	EXISTING CUBICLE SHED 'B'		
client:-	MARK ROCHFORD, FOREST FARM		
scale:-	1:150 ON A1		
drawn:-	db jk	date:-	21-05-2024
drawing No:-	2024-585-005		

Job: DEVELOPMENT AT FOREST FARM
MOUNTMELLICK,
Co. LAOIS