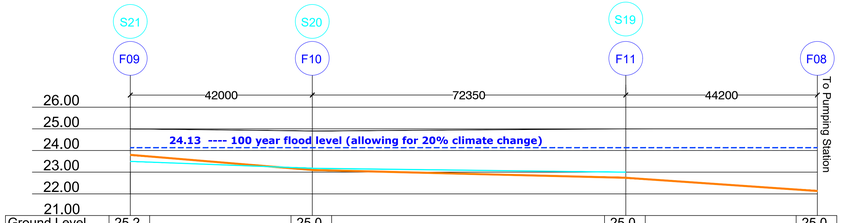

Ground Level	25.2		25.0		25.0		25.0
Pipe Invert L	23.80		23.10	22.235	22.74	22.865	22.13
Pipe Size / Gradient	150mm 1/60		225mm 1/200		225mm 1/120		
Ground Level	25.0		25.0		25.0		
Pipe Invert L	23.50		23.18		23.00		
Pipe Size / Gradient	225mm 1/133		225mm 1/133		375mm		

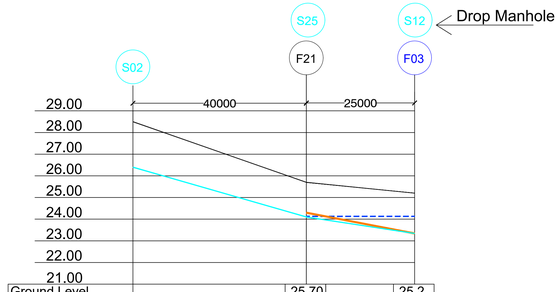

Ground Level			25.70		25.2
Pipe Invert L			24.30		23.38
Pipe Size / Gradient			150mm 1/28		
Ground Level	28.50		25.70		25.2
Pipe Invert L	26.40		24.10		23.70
Pipe Size / Gradient	225mm 1/92		225mm 1/35		

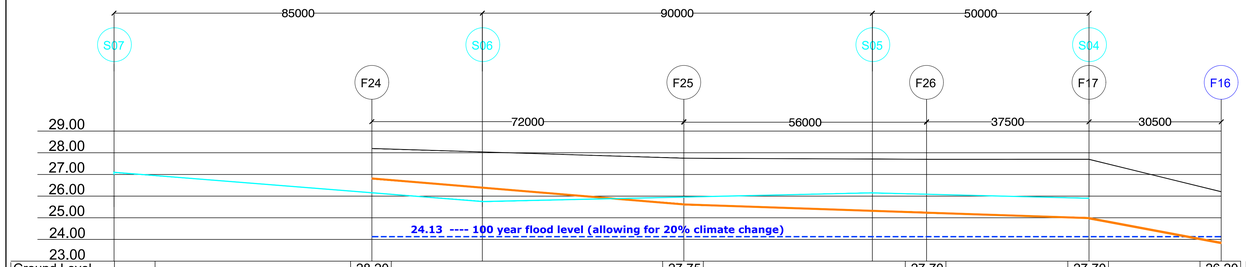

Ground Level		28.20		27.75		27.70		27.70		26.20
Pipe Invert L		26.80		25.60		25.22		24.97		23.83
Pipe Size / Gradient		150mm 1/60		150mm 1/150		150mm 1/38		225mm 1/26		
Ground Level	28.6		28.00		27.70		27.70		26.20	
Pipe Invert L	27.10		25.75		26.20		25.95		23.83	
Pipe Size / Gradient		225mm 1/63		225mm 1/200		150mm 1/200		225mm 1/26		

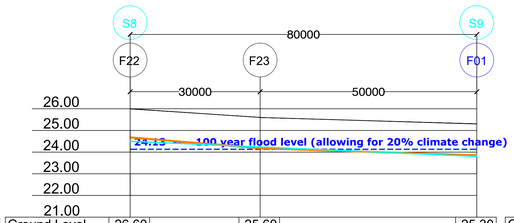

Ground Level	26.60		25.60		25.30
Pipe Invert L	24.68		24.18		23.85
Pipe Size / Gradient	150mm 1/60		150mm 1/150		
Ground Level	26.00				25.30
Pipe Invert L	24.5				23.80
Pipe Size / Gradient	225mm 1/114				

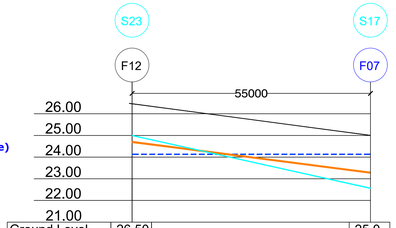

Ground Level	26.50		25.0
Pipe Invert L	24.70		22.28
Pipe Size / Gradient	150mm 1/28		
Ground Level	26.50		25.0
Pipe Invert L	25.00		22.56
Pipe Size / Gradient	225mm 1/23		

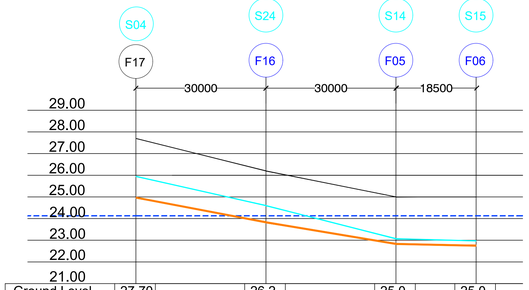

Ground Level	27.70	26.2	25.0	25.0
Pipe Invert L	24.97	23.83	22.83	22.75
Pipe Size / Gradient	225mm 1/250			
Ground Level	27.70	26.2	25.0	25.0
Pipe Invert L	25.95	24.6	23.07	22.97
Pipe Size / Gradient	225mm 1/22	300mm 1/20	300mm 1/200	

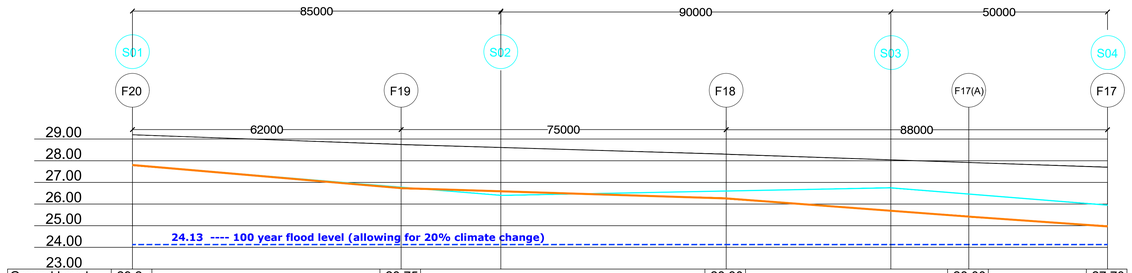

Ground Level	29.2	28.75	28.30	28.00	27.70
Pipe Invert L	27.80	26.76	26.26	25.43	24.97
Pipe Size / Gradient	150mm 1/60	150mm 1/92	225mm 1/69		
Ground Level	29.2	28.50	28.25		27.70
Pipe Invert L	27.80	26.40	26.75		25.95
Pipe Size / Gradient	150mm 1/60	225mm 1/250	150mm 1/200		

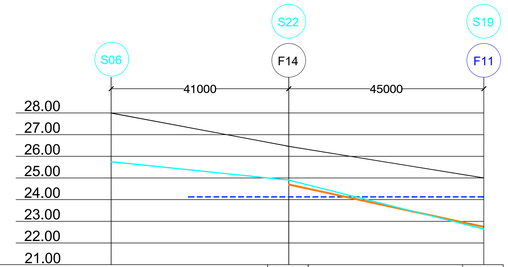

Ground Level		26.50	25.0
Pipe Invert L		24.70	22.74
Pipe Size / Gradient		150mm 1/23	
Ground Level	28.00	26.50	25.0
Pipe Invert L	25.75	24.90	22.64
Pipe Size / Gradient	225mm 1/48	300mm 1/20	

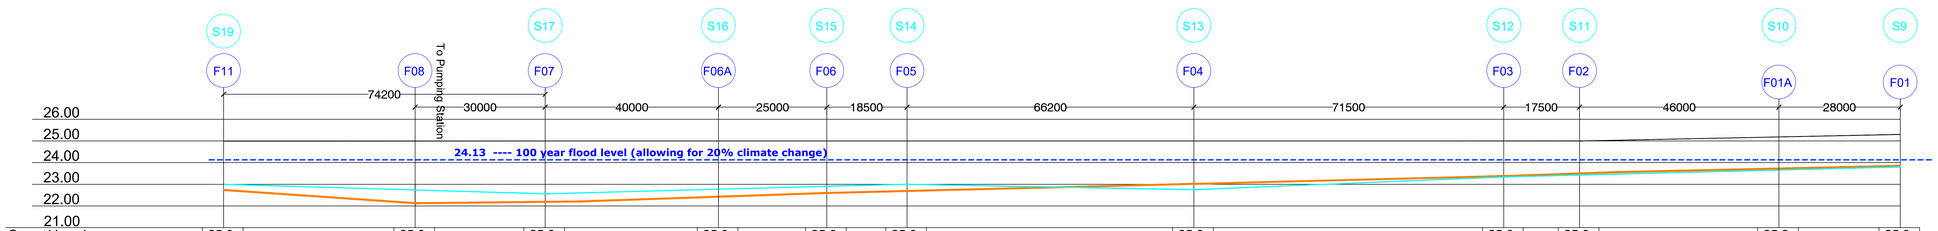

Ground Level	25.0		25.0		25.0		25.0		25.0	25.0		25.0		25.0	25.0		25.2		25.3
Pipe Invert L	22.74	22.865	22.13		22.28		22.44		22.60	22.69		23.02		23.38	23.48		23.75		23.85
Pipe Size / Gradient			225mm 1/200		225mm 1/200		225mm 1/200			225mm 1/200		225mm 1/200		225mm 1/200		225mm 1/200			
Ground Level	25.0				25.0		25.0		25.0	25.0		25.0		25.0	25.0		25.20		25.30
Pipe Invert L	23.00				22.56		22.72		22.97	23.07		22.74		23.34	23.43		23.66		23.80
Pipe Size / Gradient			375mm 1/168		375mm 1/200		300mm 1/200		300mm 1/200		375mm 1/200		375mm 1/200		300mm 1/200		225mm 1/200		

REV	DESCRIPTION	DATE	BY
A.	PLANNING	08/03/23	DG

GREALISH GLYNN & ASSOCIATES
1 THE PUNCHBOWL, ENNIS RD, GORT, CO GALWAY
T: 091 632644 F: 091 630018
E: info@grealishglynn.com
W: www.grealishglynn.com

CLIENT: NEWMAR DEVELOPMENTS LIMITED

PROJECT: PROPOSED DEVELOPMENT @ BALLYHUGH, GORT

DRAWING TITLE: SITE SECTIONS

DATE	SCALE	DRAWN BY	CHECKED BY
08/03/23	NTS @ A1	DG	DG

DRAWING NO	STATUS
23/007	PLANNING