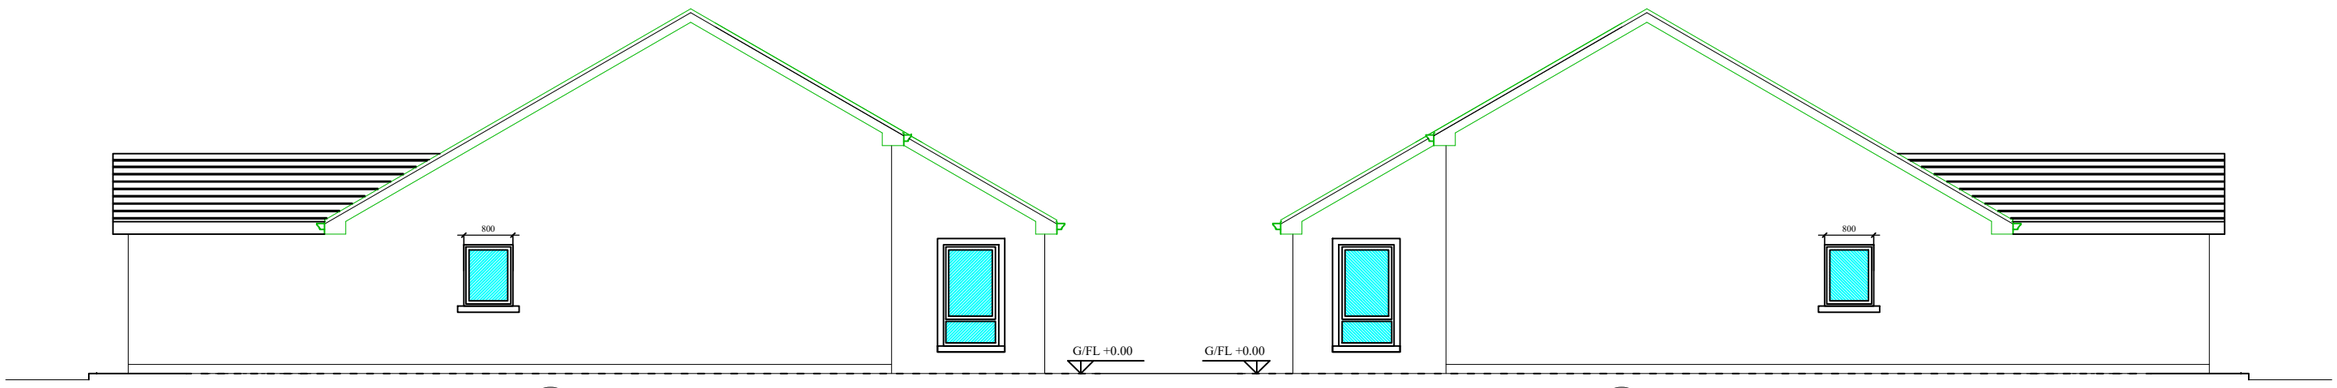

SIDE ELEVATION

SIDE ELEVATION

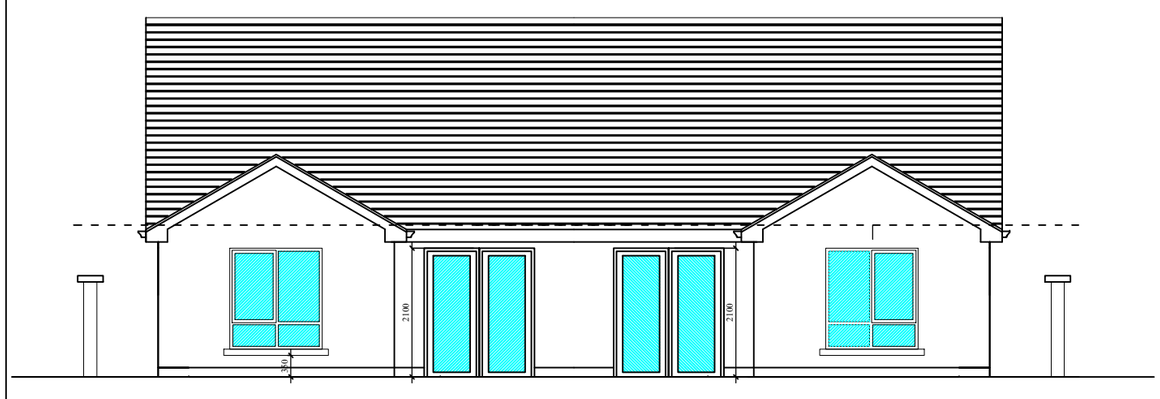

REAR ELEVATION

Fire Stop

FRONT ELEVATION

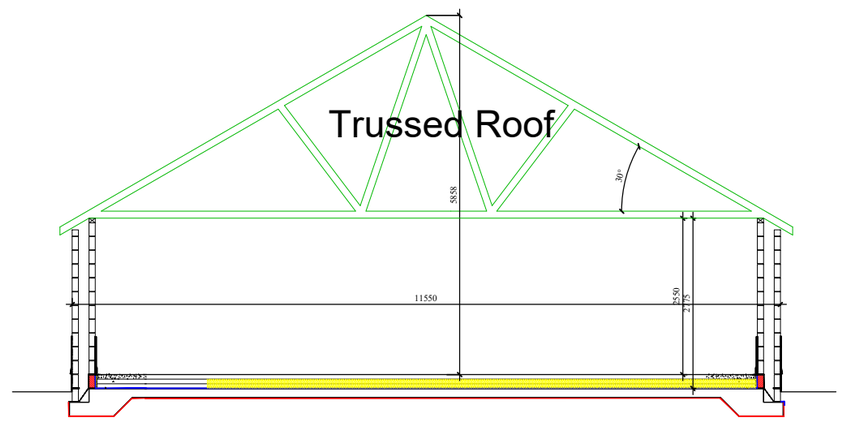

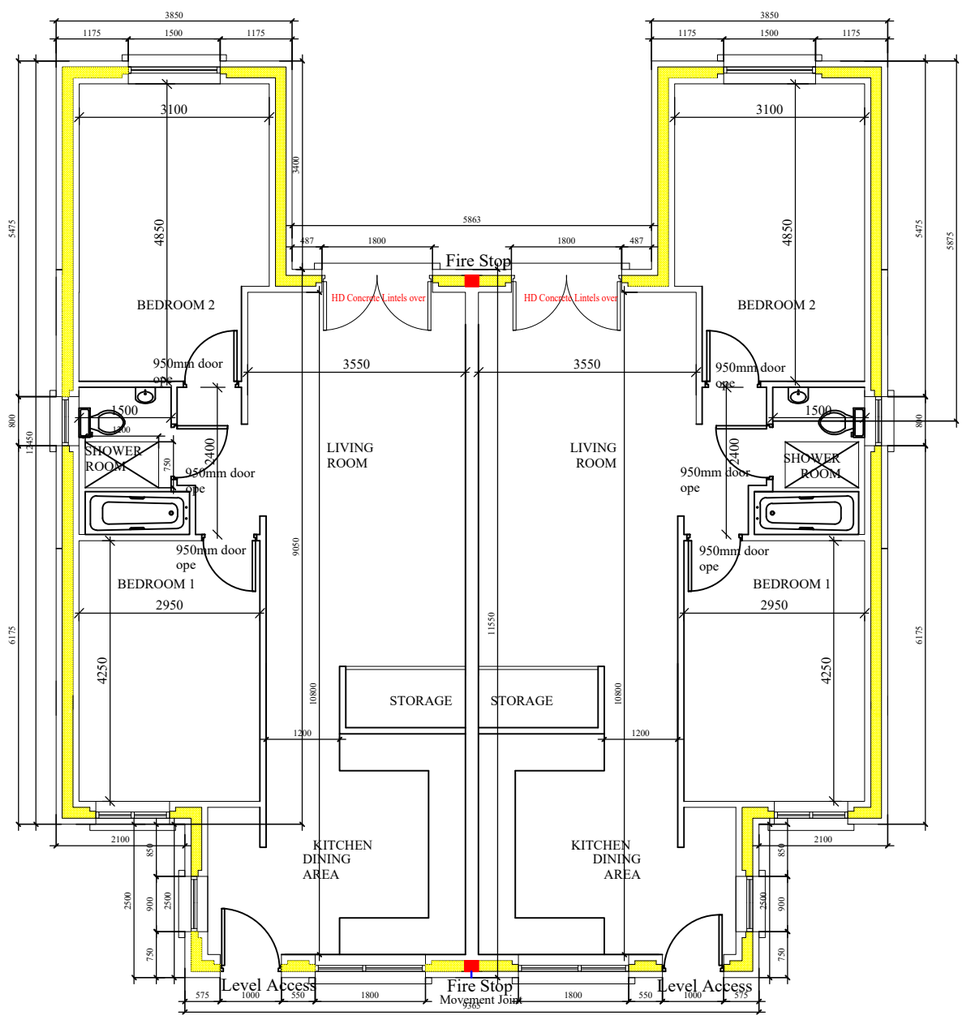

GROUND FLOOR PLAN
UNIT AREA: 73sq.m

Type D2

SITES 17,18 & 19,20
Garraí Mhic Aodha
SITE 1,2,3,4,15,16,17,18,
GORT AN CHOIRCE

GREALISH GLYNN & ASSOCIATES
1 The Punchbowl, Ennis Rd, Gort, Co. Galway.
Tel: 091 632644 Fax: 091 630018
email: info@grealishglynn.com

Client: Newmar Developments Limited

Address: Garraí Mhic Aodha
& Gort An Choirce, Gort, Co. Galway

Scale: 1/100	Date: 08/03/23
Checked by: DG	DWG No. 23/002

Chkd.	By	Description	Date	Issue
DG	DG	Planning	08/03/23	1