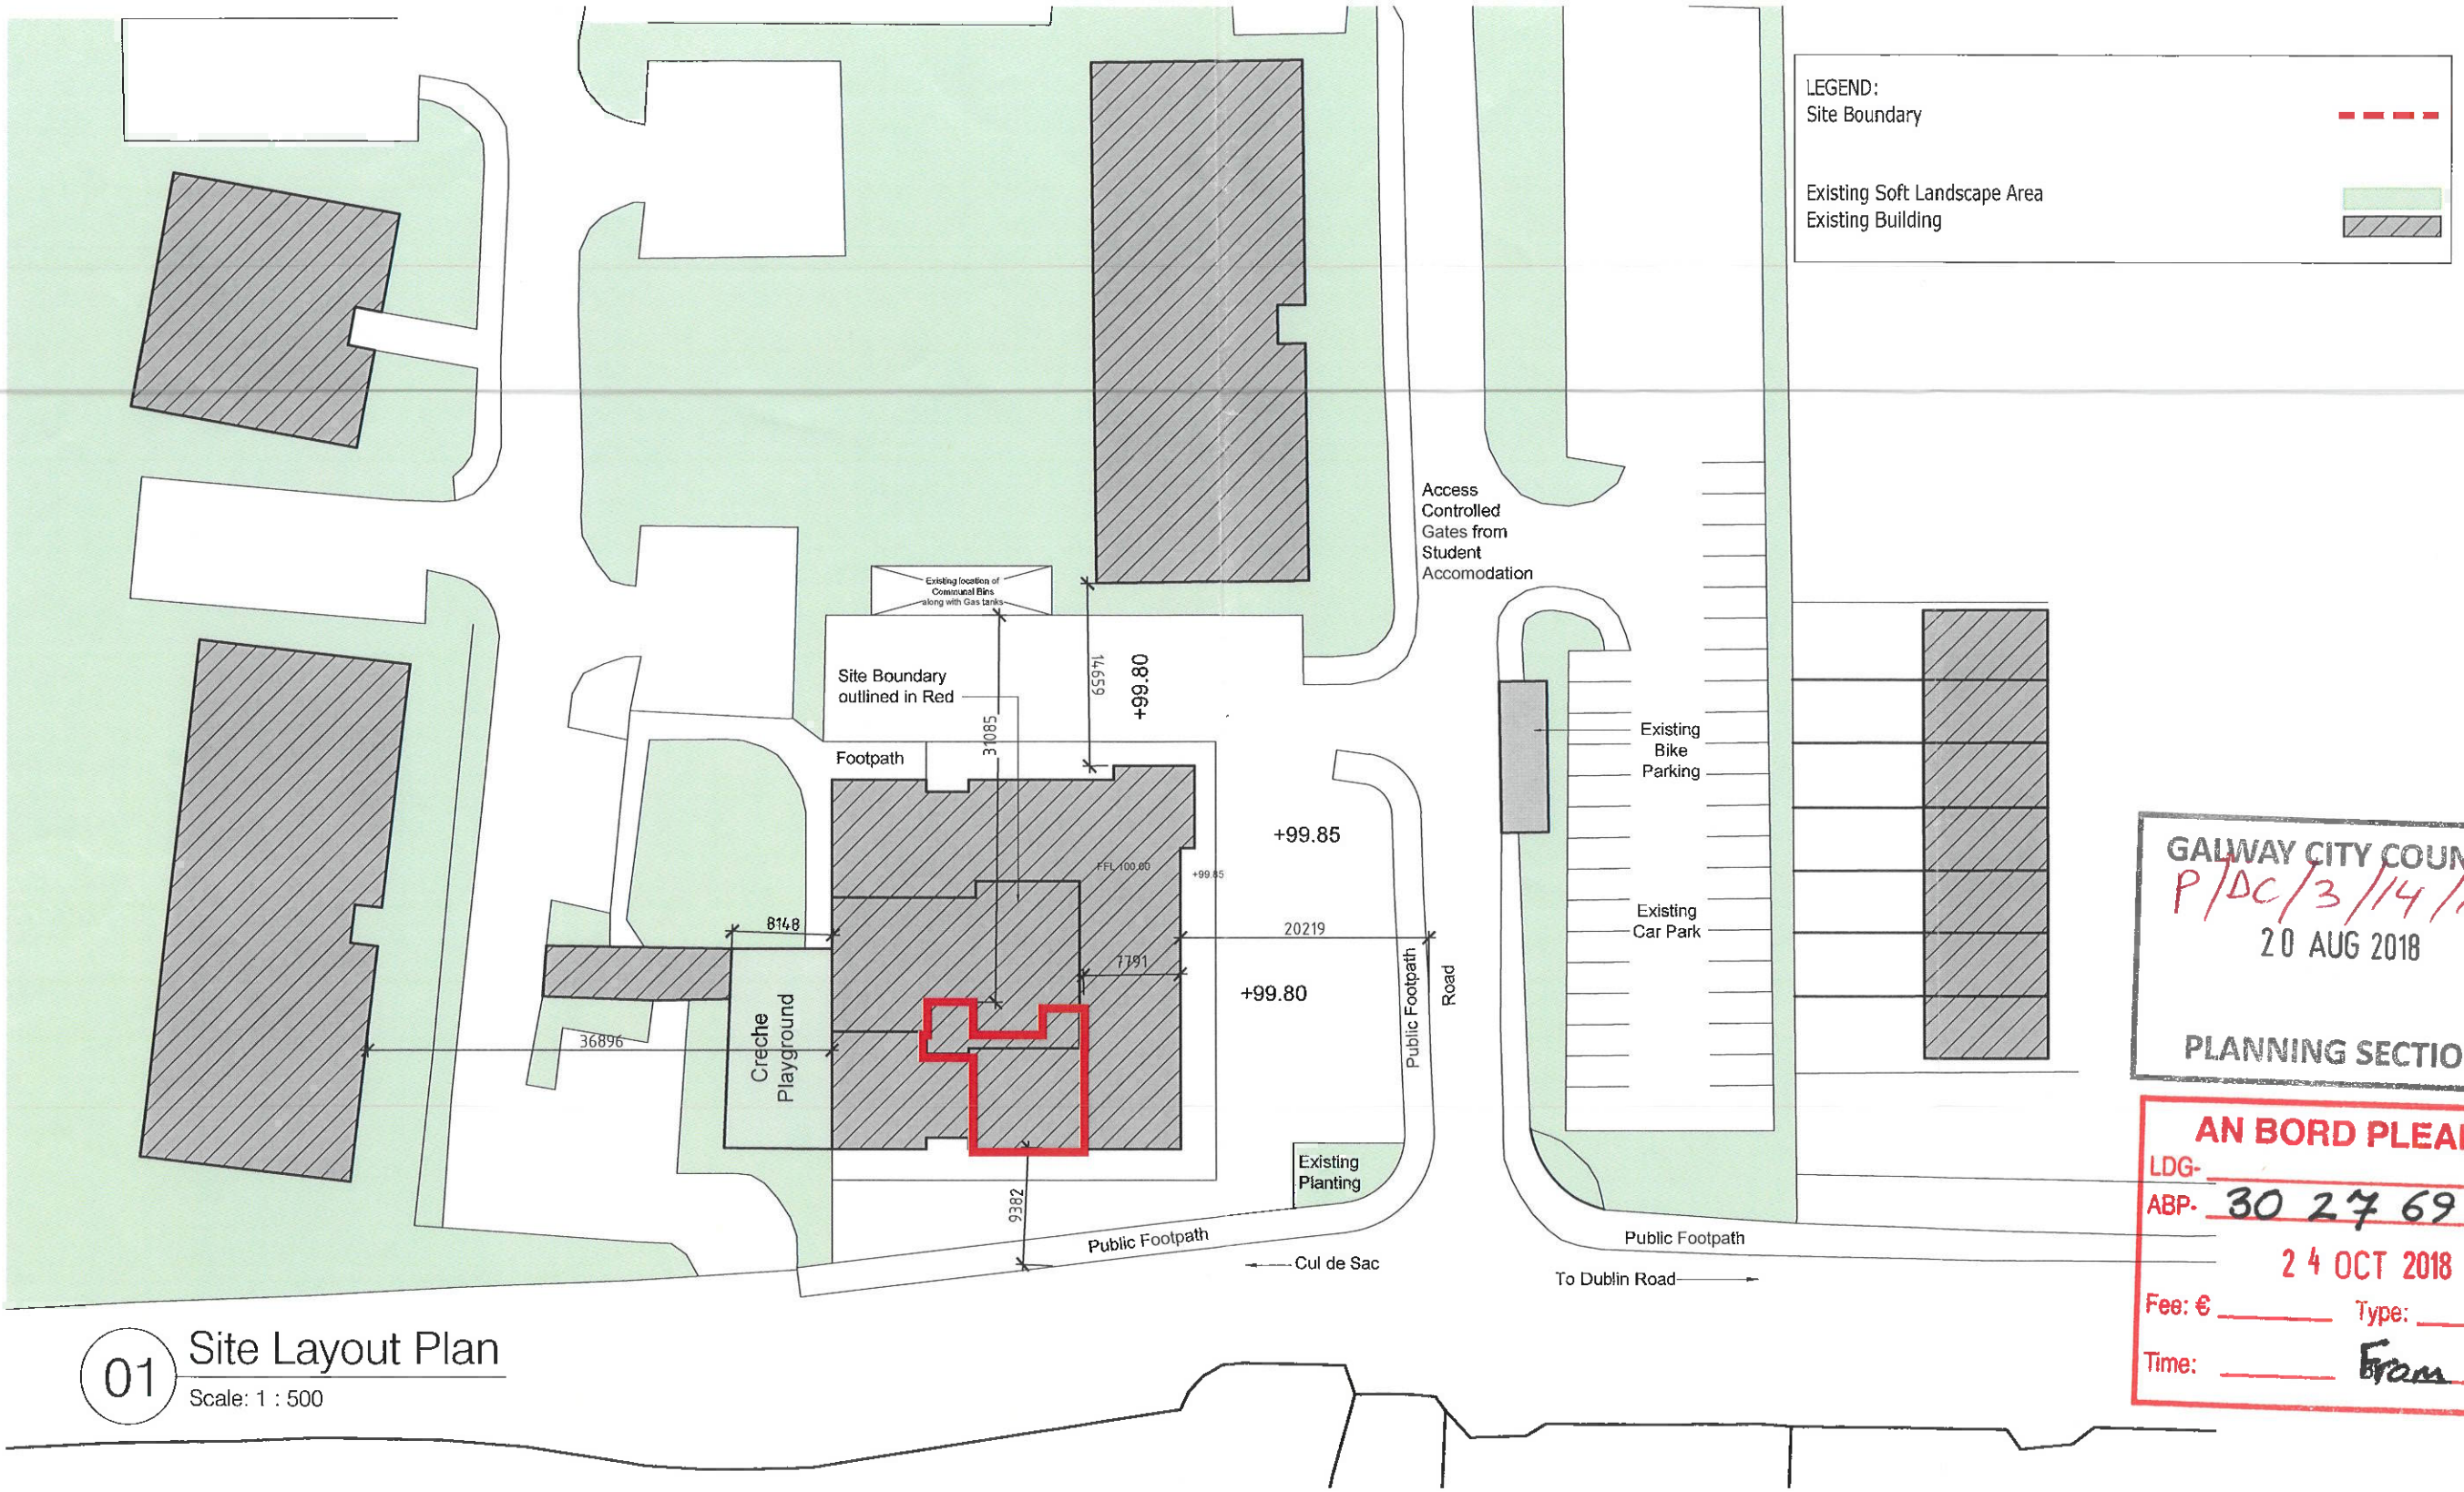

01 Site Layout Plan
Scale: 1 : 500

GALWAY CITY COUNCIL
P/DC/3/14/18
20 AUG 2018
PLANNING SECTION

AN BORD PLEANÁLA
LDG-
ABP- 302769-18
24 OCT 2018
Fee: €
Type:
Time:
From PA

No.	Date	Comments	By

REVISIONS

Scale:	Drawing Purpose:	File Ref.	Subject:	Project No.	Drawing No.	Rev.
1:500	Exemption Application	3.09	Site Layout Plan	18161	3101	-

Project: Proposed 2 bed Apartment
Ti Choinn, Gleann na Ri, Murrough
Client: Tom King
Date: Aug 2018 Drawn by: sor Checked by:
Paper size: A3 CTB file: LTScale:
File path:

O'Neill | O'Malley Ltd.
Architecture & Project Management
Second Floor,
Technology House,
Galway Technology Park,
Parkmore, Galway.
T: +353 (0)91 771033
F: +353 (0)91 771597
E: info@onom.ie