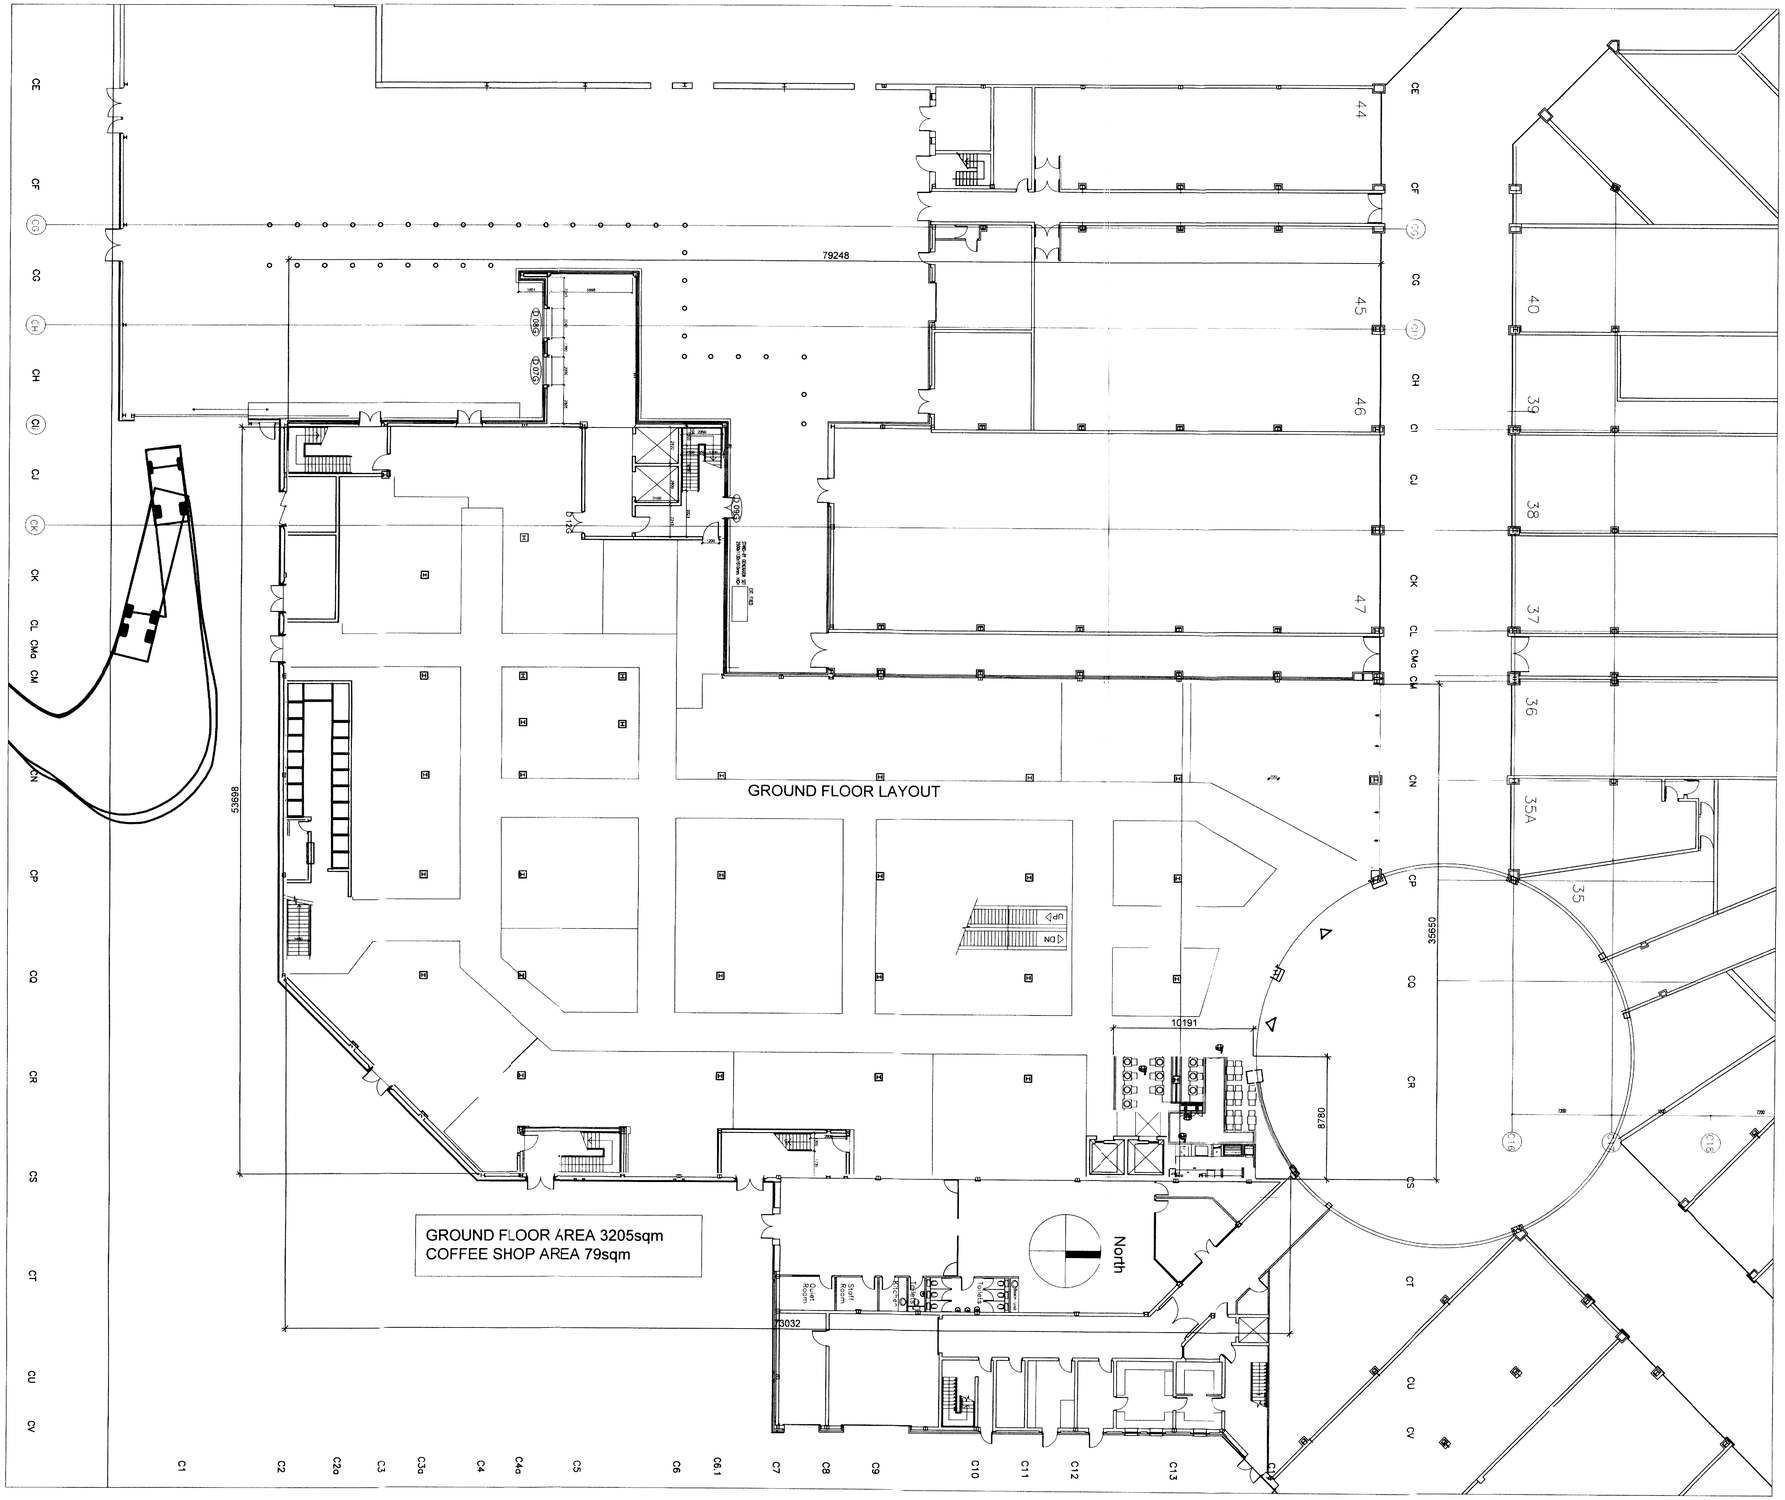


EXISTING FLOOR PLAN

Notes:

| REV | NOTES | ISSUE DATE |
|---|---|---|
| | | |

STATUS:
SECTION 5 APPLICATION

PROJECT:
DS LIFFEY VALLEY

DRAWING:
EXISTING STORE LAYOUT

| DRAWING NUMBER: | | REVISION: |
|---|---|---|
| DS-232-GF-PLA-002 | | |
| DRAWN BY: RMK | SCALE: 1:200 @A1 | DATE: 26.09.18 |

COPYRIGHT © DUNNES STORES. All Rights Reserved. Figured dimensions only to be taken from this drawing. All dimensions to be checked on site.

ANY APPARENT DISCREPANCIES TO BE REPORTED TO Dunnes Stores. Dunnes Stores ARE THE EXCLUSIVE OWNERS OF THIS DRAWING AND/OR ITS CONTENTS, INFORMATION, AND PRINCIPLES OF DESIGN. ACCEPTANCE OF THIS DRAWING WILL BE TAKEN AS AN AGREEMENT TO THIS STATEMENT