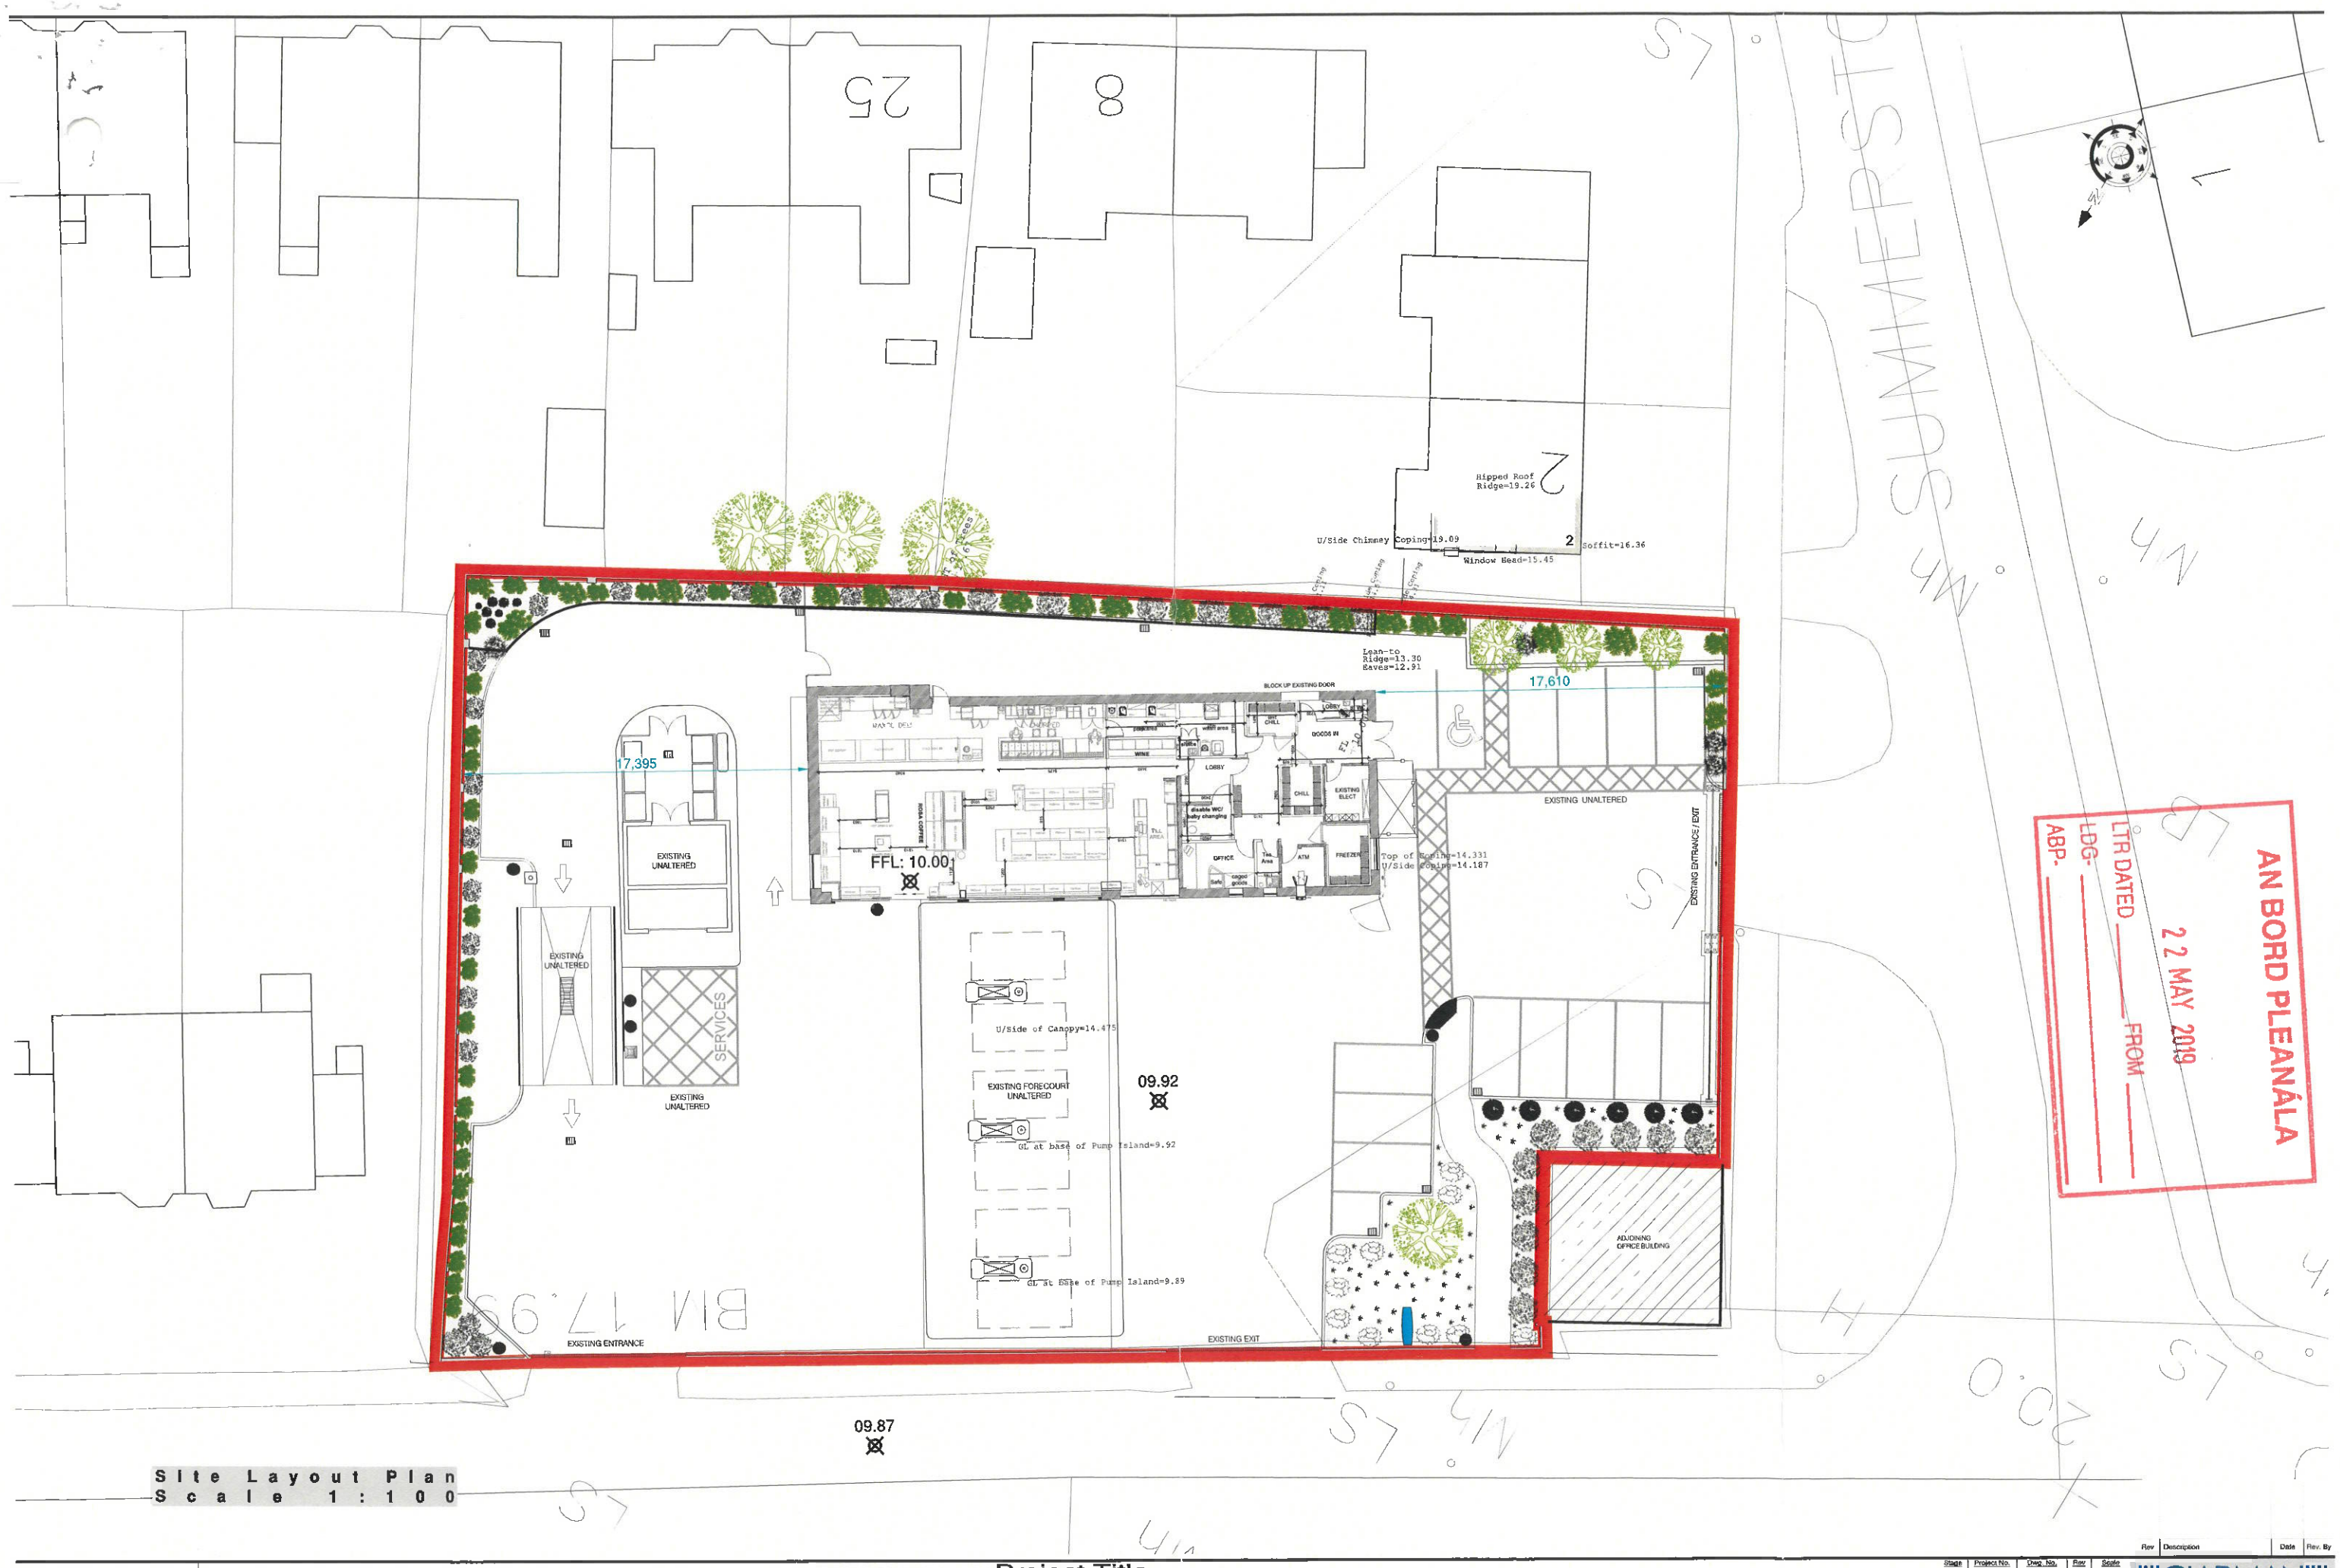

Site Layout Plan
Scale 1:100

NOTES:
1. This drawing is subject to Planning Approval
2. This drawing is subject to Building Control Approval
3. This drawing is subject to a specific building and site survey.
4. The copyright in this drawing remains vested with Clarman © 2019 and cannot be reproduced without the express written approval of Clarman.

Project Title

Retention of extension and alterations to premises at
Glasheen Road,
Wilton Cork T12 FYN4

Rev	Description	Date	Rev. By

Stage	Project No.	Dwg. No.	Rev	Scale
2	3404	01-102		1:100

Drawing Title: Site Layout Plan

Status	Date	Drawn	Checked By	Client	
Concept Design	Nov 18	JC	JJM	Maxol Ltd	A0

CLARMAN
Unit 1, 33 Dungannon Road, Coalisland, Co Tyrone
TEL: 02887 747900 FAX: 02887 747901
e-mail: cm@clarman.com

AN BORD PLEANÁLA
LTR DATED FROM
LDG-
ABP-

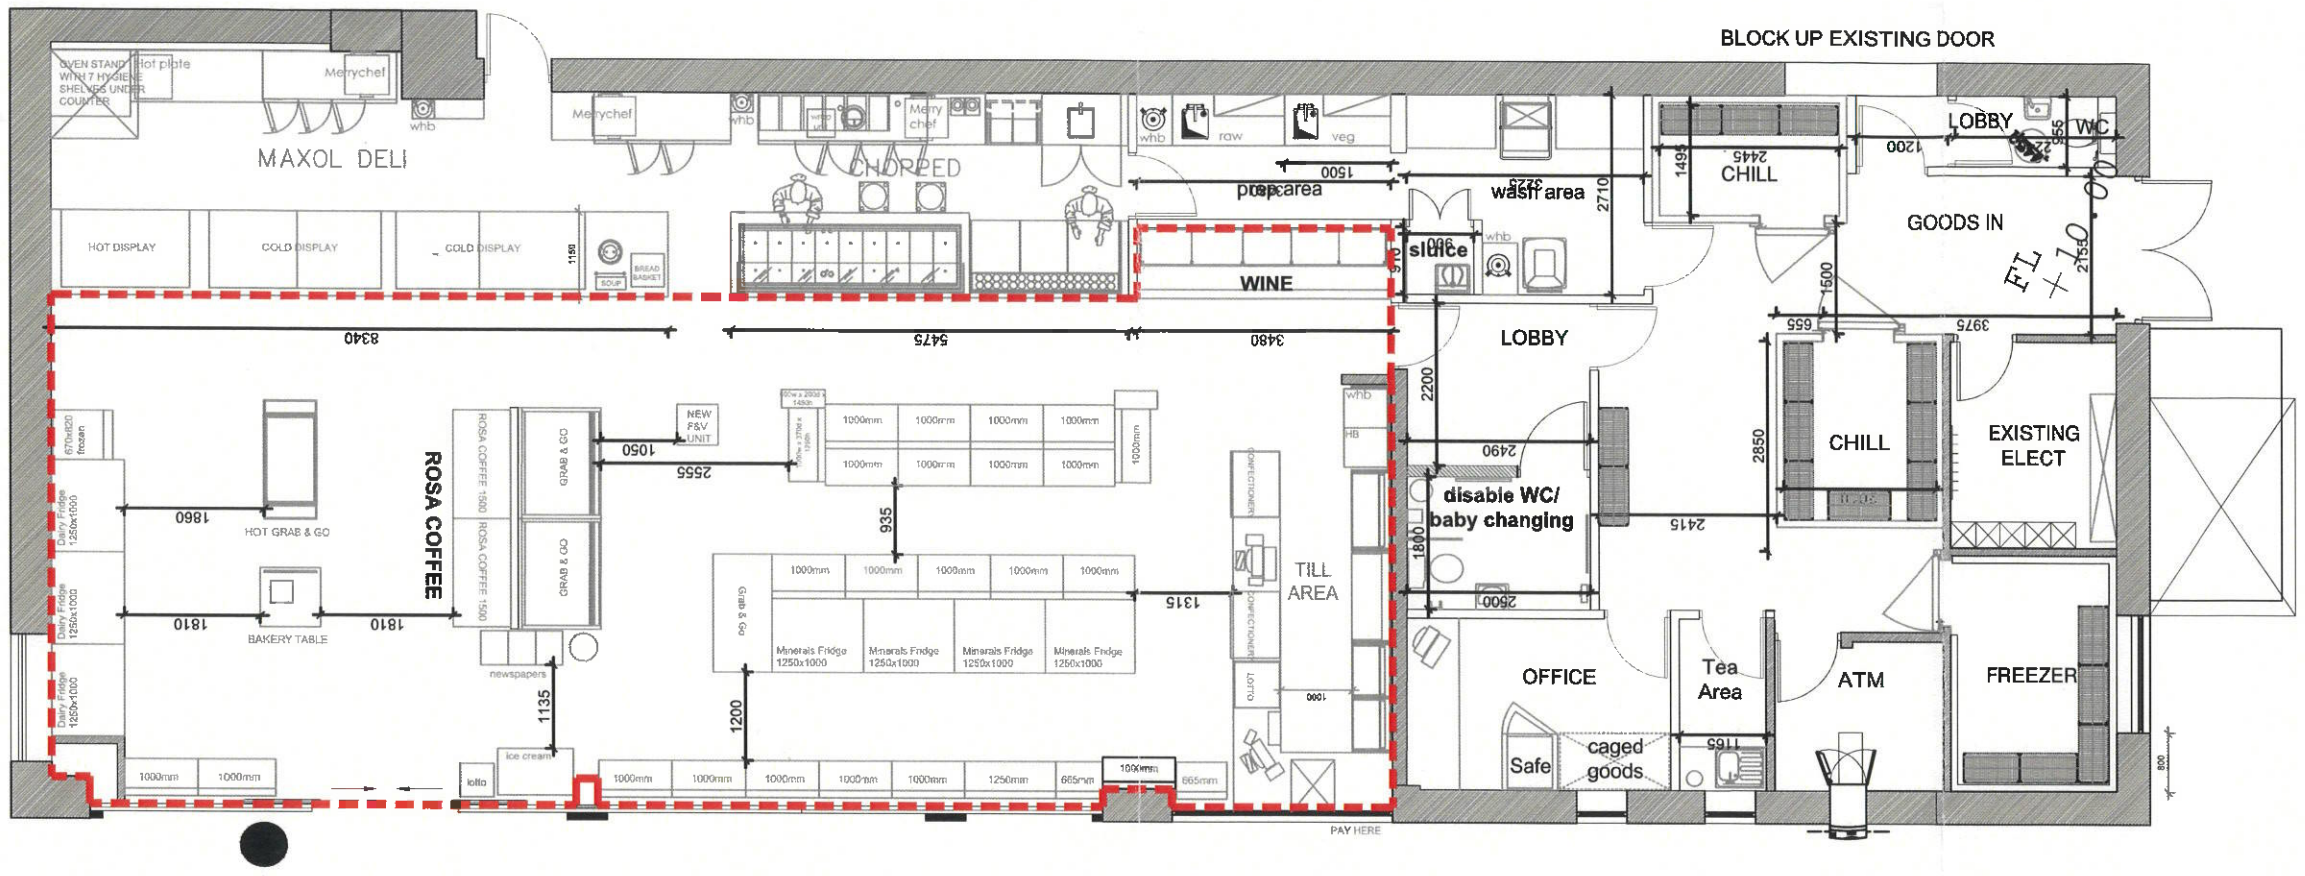

Retail Area: 128.8m²

Building Floor Plan
Scale 1:100

NOTES:

1. This drawing is subject to Planning Approval
2. This drawing is subject to Building Control Approval
3. This drawing is subject to a specific building and site survey.
4. The copyright in this drawing remains vested with Clarman © 2014 and cannot be reproduced without the express written approval of Clarman.

Project Title
Maxol Floor Plan
Glasheen Road
Wilton, Cork T12 FYNa

Drawing Title
Floor Plan

Project No.	Stage	Dwg. No.	Drawn by
3404	2	01-11	JM
Scale 1:100	A3	Date Nov 18	Revision
Client: Maxol Ltd			
Status: Developed Design			Checked By: DC

Rev	Description	Date	Rev. By

CLARMAN
Unit 1, 33 Dungannon Road, Coalisland, Co Tyrone
TEL: 02887 747900 FAX: 02887 747901
e-mail: cm@clarman.com