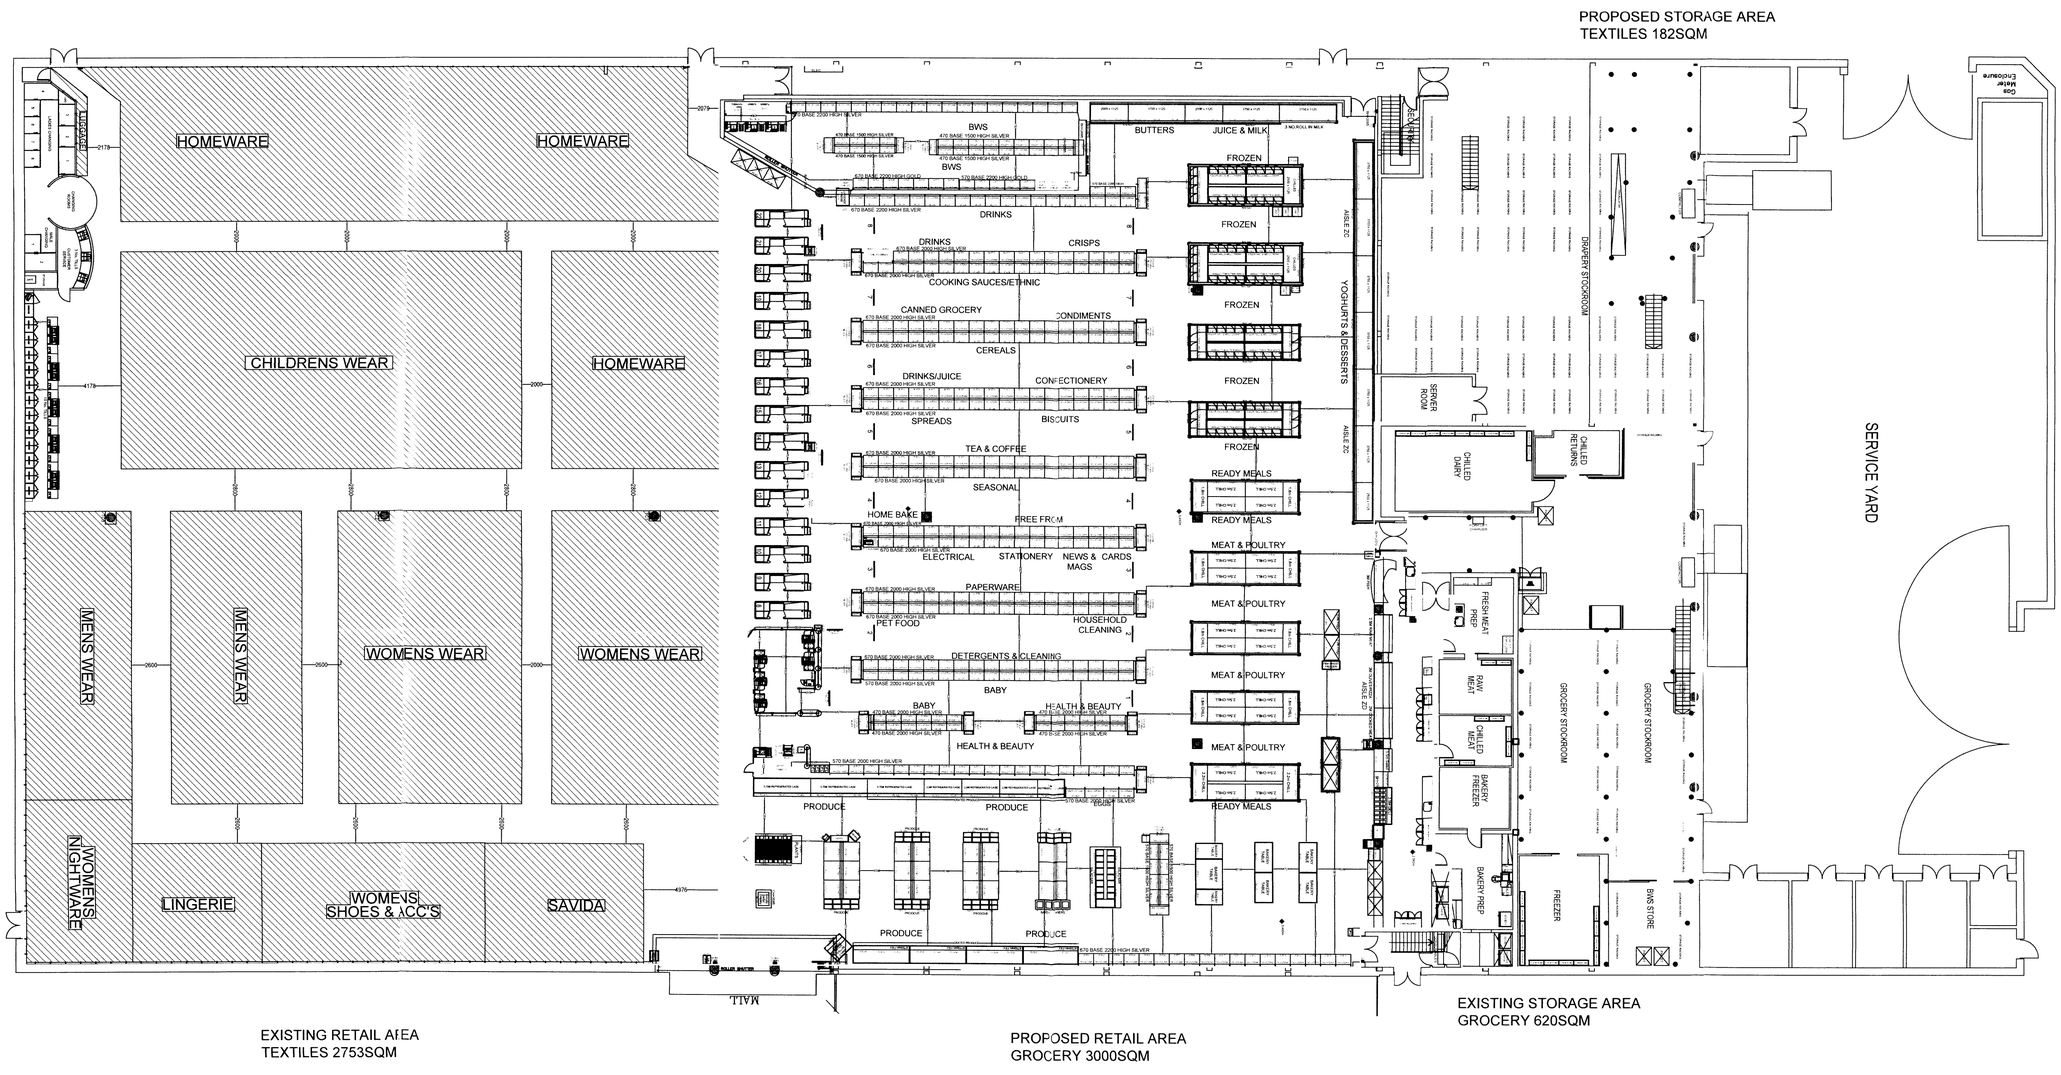

PROPOSED GROUND FLOOR PLAN

Applicant

Notes:

REV	NOTES	ISSUE DATE

STATUS:
PROPOSED

PROJECT:
SECTION 5 APPLICATION

DRAWING:
PROPOSED GROUND FLOOR PLAN

DRAWING NUMBER:

REVISION:

DRAWN BY: RMK

SCALE: 1:200

DATE: 15.07.19

305423-19

COPYRIGHT © DUNNES STORES. All Rights Reserved. Figured dimensions only to be taken from this drawing. All dimensions to be checked on site.

ANY APPARENT DISCREPANCIES TO BE REPORTED TO Dunnes Stores. Dunnes Stores ARE THE EXCLUSIVE OWNERS OF THIS DRAWING AND/OR ITS CONTENTS, INFORMATION, AND PRINCIPALS OF DESIGN. ACCEPTANCE OF THIS DRAWING WILL BE TAKEN AS AN AGREEMENT TO THIS STATEMENT.