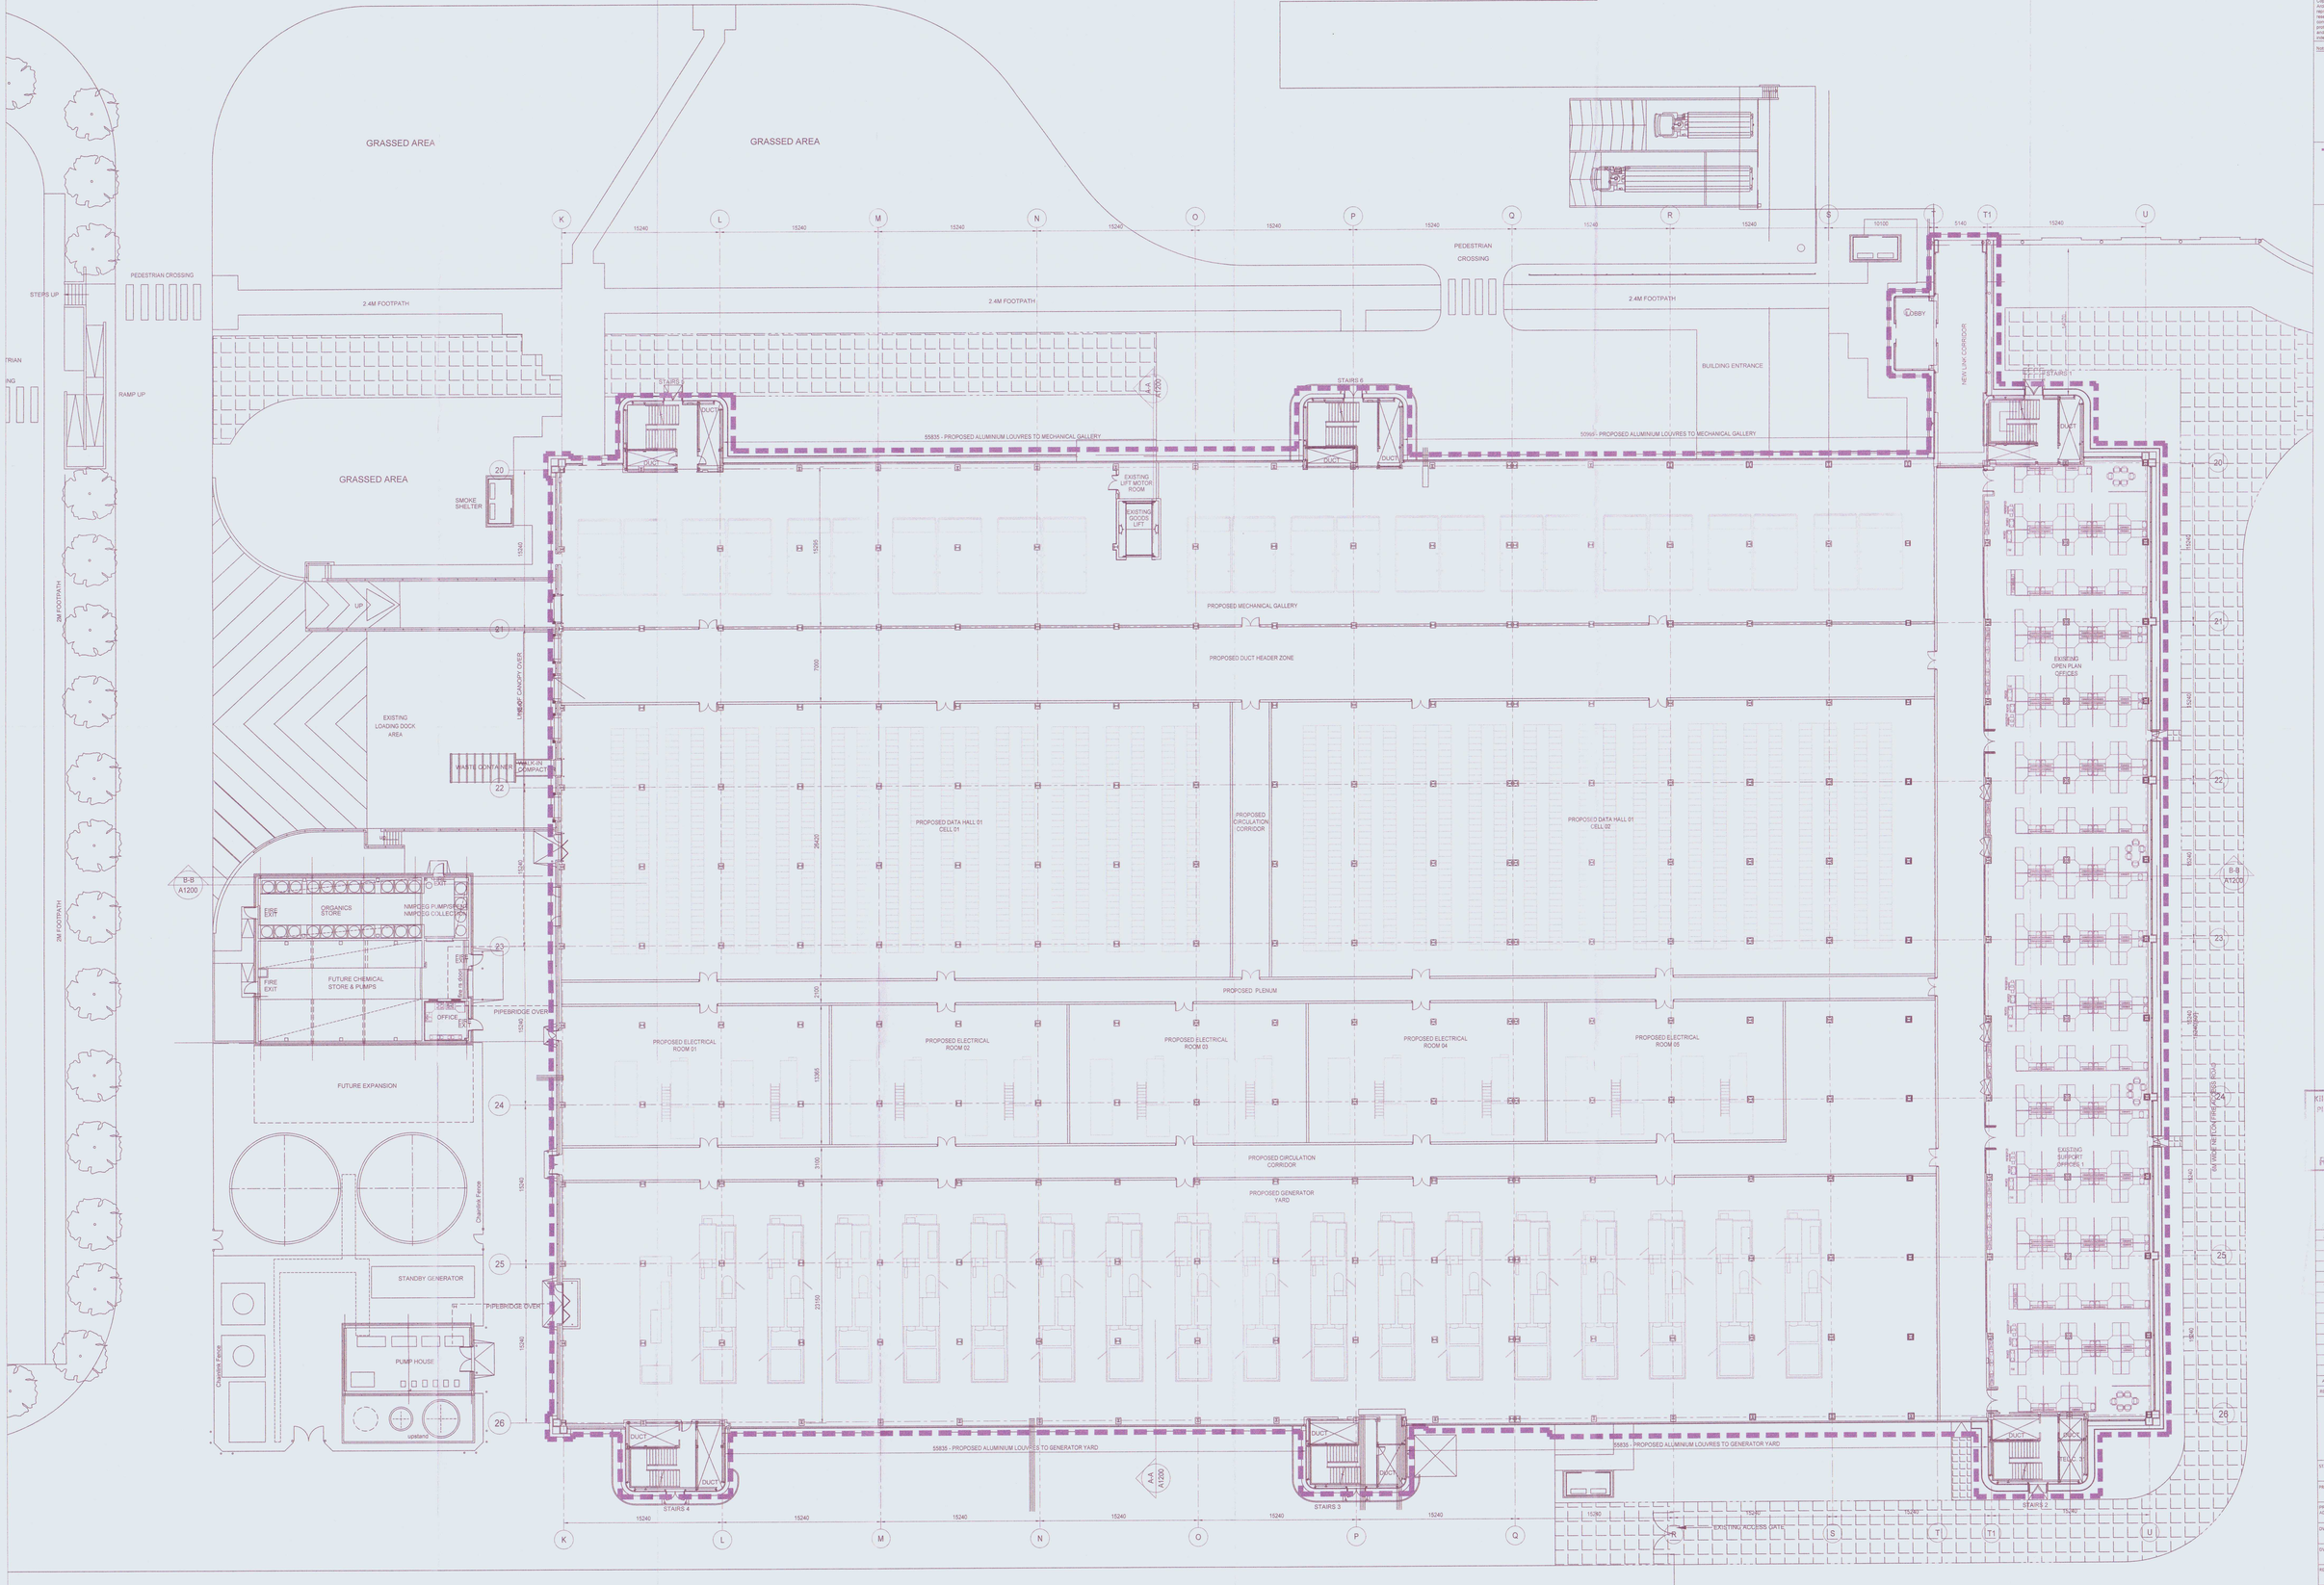

01 A1105 PROPOSED GROUND FLOOR PLAN
SCALE: 1:200

Copyright
Drawings and specification are the property of RKD Architects and may not be reproduced or published in any manner without our consent. Any consent given is subject to our standard terms and conditions of business. Consent is required for its use, reproduction or for publication to any third party. All rights reserved by the law of copyright and by international copyright conventions are reserved to RKD Architects and may be protected by court proceedings for damages and/or injunctions. RKD Quality Management Systems are independently certified to ISO 9001:2015

Notes

AREA UNDER CONSIDERATION FOR THIS SECTION 5 REQUEST

AREA -

GROSS FLOOR AREA OF PROPOSED GROUND FLOOR = 14465M²

Kildare County Council
Planning Department
23 NOV 2021
RECEIVED

REV	DATE	CHK BY	DESCRIPTION
A	12.11.21	KM	ISSUED FOR SECTION 5 PLANNING

STATUS: PLANNING

PROJECT: FORMER HP SITE, LEIXLIP

PROJECT ADDRESS: Barnhall Road, Parsonstown, Leixlip, Co. Kildare, Ireland

DWG TITLE: Proposed Ground Floor Plan

DWG NO: A1105

REV	PROJECT NO	SCALE
A	20247	1:200

DATE: NOV. 2021 DRN: VL CHK: KM

RKD
59 Northumberland Rd
Ballsbridge, Dublin 4
D04 WR96, Ireland
+353 1 667
mail@r
RKD.IE