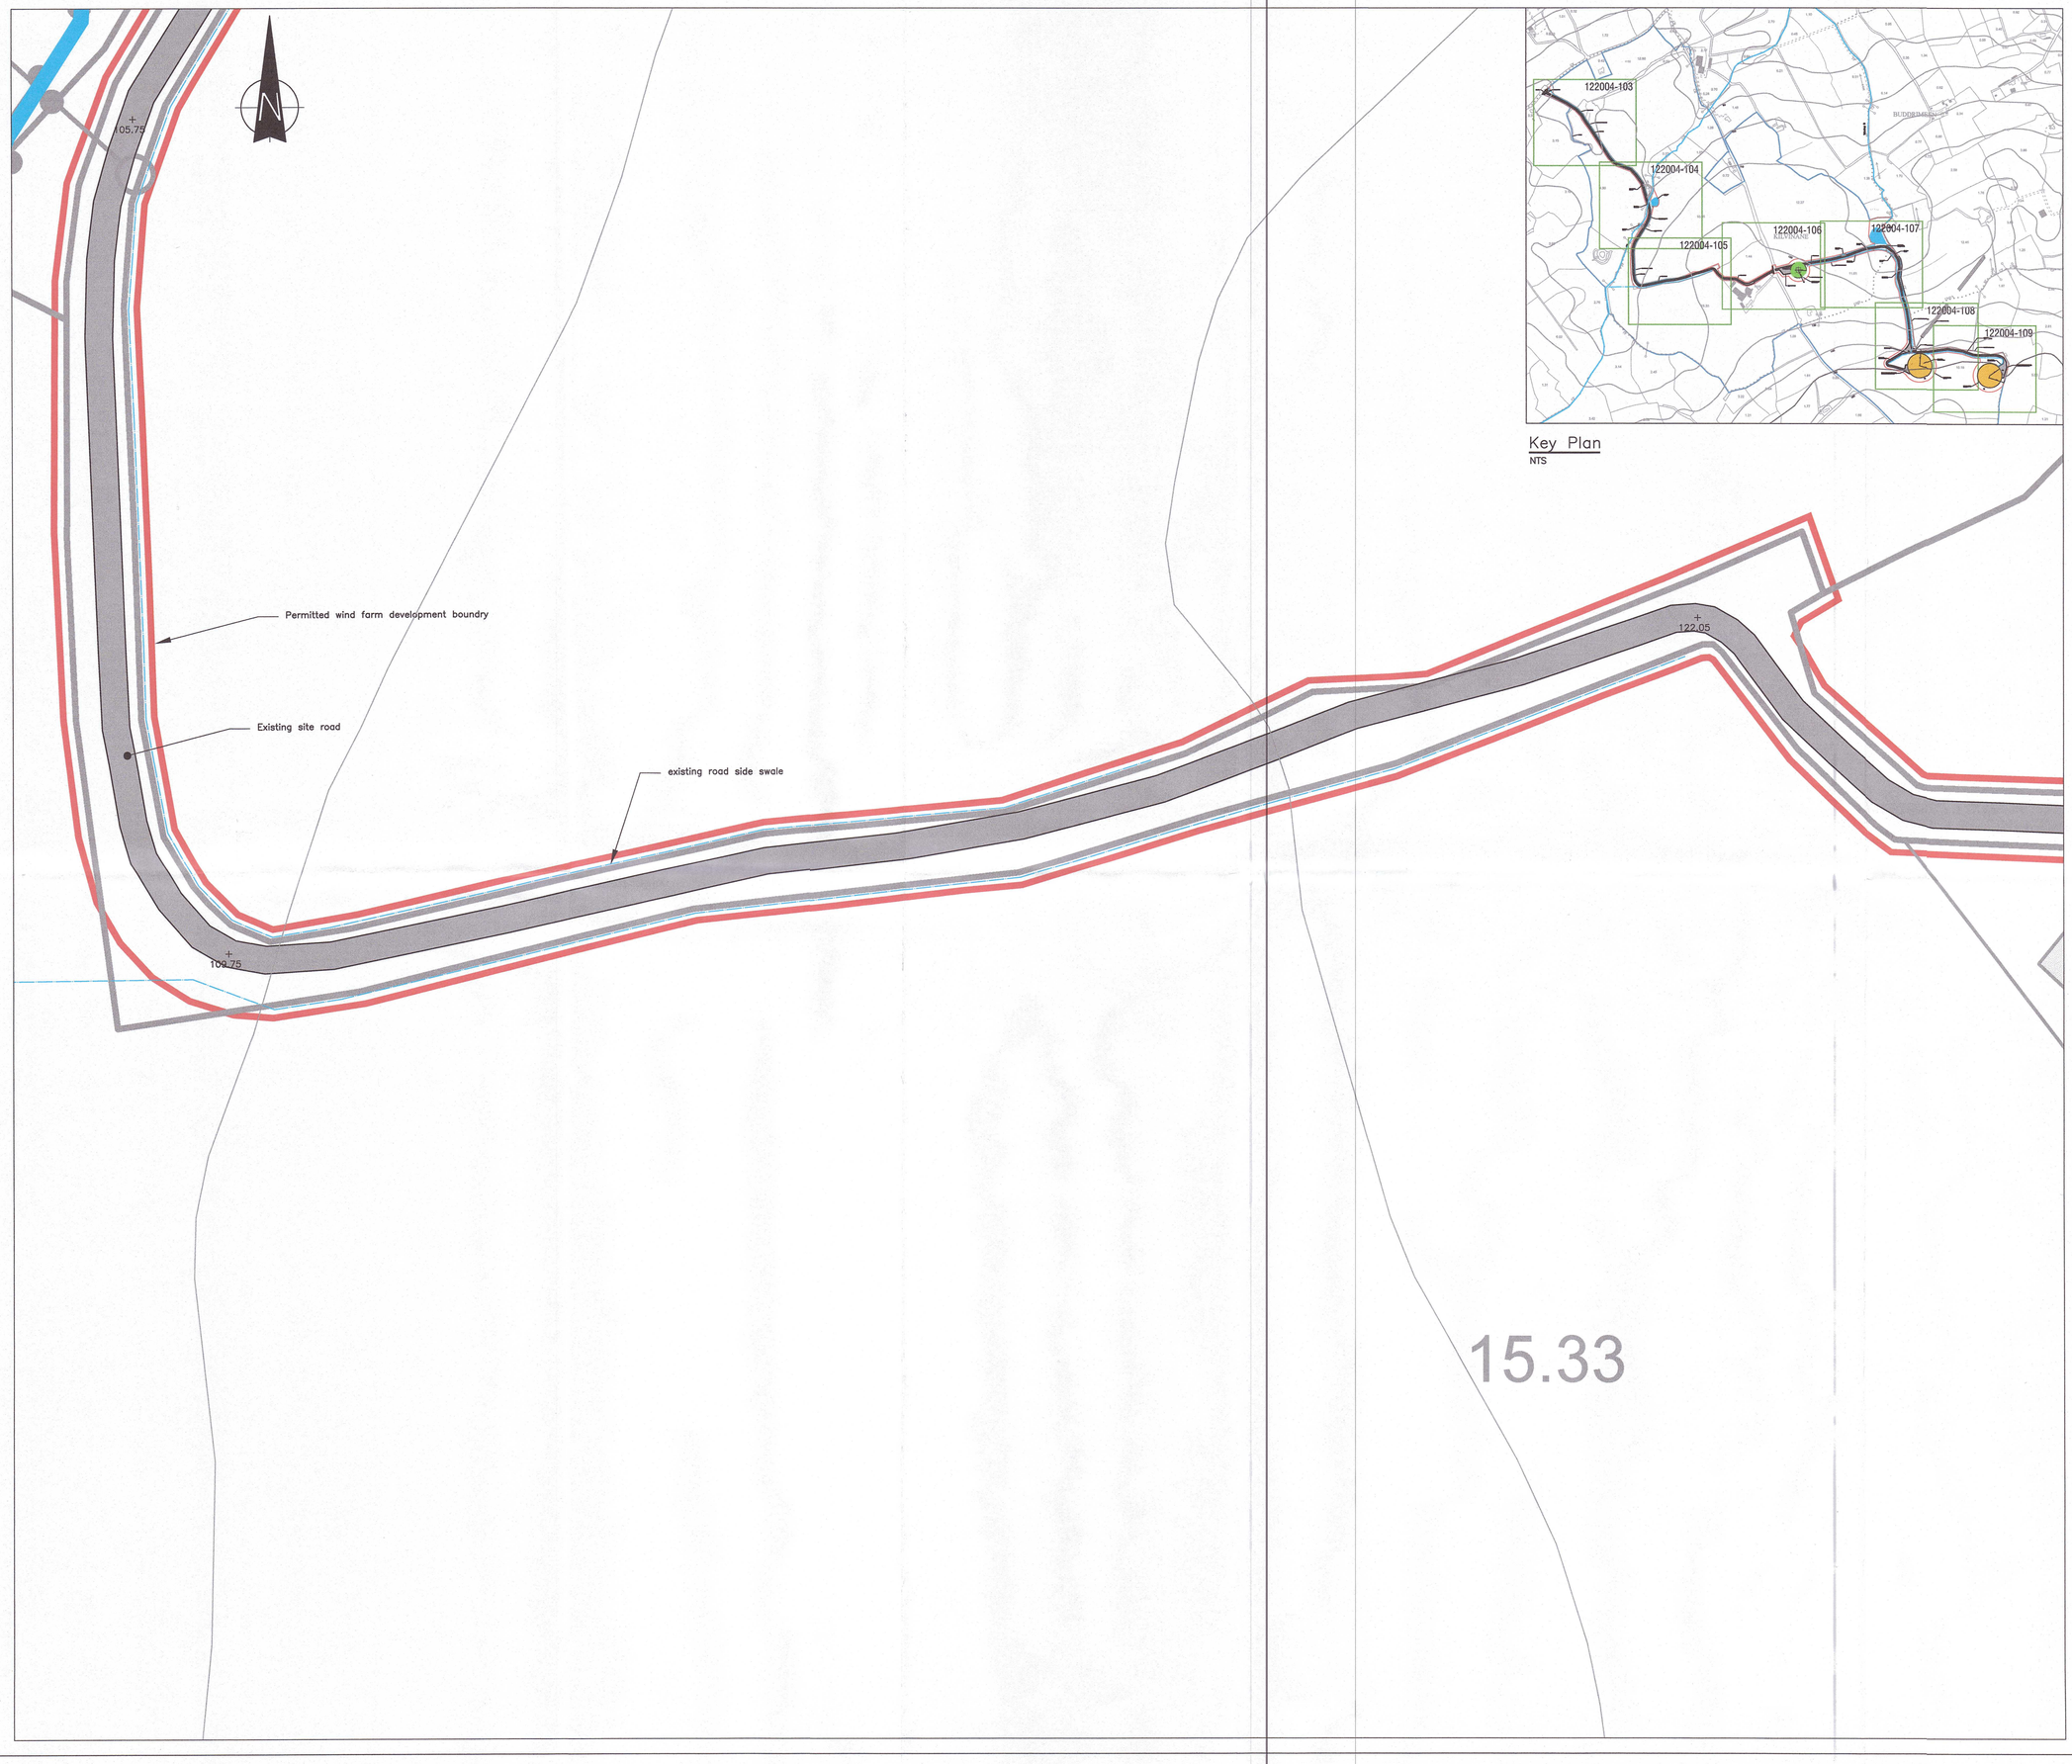

Key Plan
NTS

Notes :

1. All dimensions are in millimetres – figured dimensions to be taken in preference to scaled dimensions.
2. All levels are in metres. and relate to Ordinance Datum Malin Head.

Legend :–

Site Boundary shown thus:
(Overall Site Area = 96.5ha)

Permitted Windfarm Development Boundary under Substitute Consent granted by An Bord Pleanala Ref. 04.SU.0135 shown thus:
(Development Area = 6.92ha)

Existing Access tracks/ Hardstanding areas shown thus:

Existing 2 Nr. 2 MW Wind turbines with 80 m Hub height and 80 m Rotor diameter permitted under An Bord Pleanala substitute consent ref 04.SU.0135 and to which the subject application for Section 5 Declaration relates and comprises the substitution of refurbished equivalent 2 MW Nacelles with corresponding external dimensions and operational characteristics. (No change to the Hub height or blade length or tip height) shown thus

Existing 850 kW Wind Turbine with 55 m Hub Height and 58 m Rotor diameter to remain, shown thus

50m Contour shown thus: 250

10m Contour shown thus: 270

Existing trackside swales shown thus:

Streams shown thus:

Ordnance Survey Ireland Licence No. EN 0034811
Ordnance Survey Ireland Government of Ireland

Issue	Date	Revisions	Drawn	Checked	Approved
1	27.06.23	Planning Support Drawings	DM	KH	KH
0	02.10.15	Original	DM	KH	KH

REG. No.
PLANNING (WEST) DEPT
29 SEP 2023
CORK COUNTY COUNCIL
NORTON HOUSE, SKIBBEREEN, Co. CORK P81 AT2E

MRG consulting engineers
No.4 Day Place, Tralee, County Kerry.
T :(066)7123130 Fax :(066)7123364 E-Mail :info@mrg.ie
also: Elysium Business Centre, Second Floor, Breffni House, Watercourse Road, Blackpool, Cork.
MRG Consulting Engineers Limited Civil Structural Architectural Environmental

Project
KILVINANE WINDFARM– CO. CORK

Drawing
Site Layout Plan (1:500)
Sheet 3 of 7

		Project No.	Drawing No.
Drawn	D.Moriarty	122004	122004–205
Date	02.10.15		
Scale	1:500 @ A1		

15.33