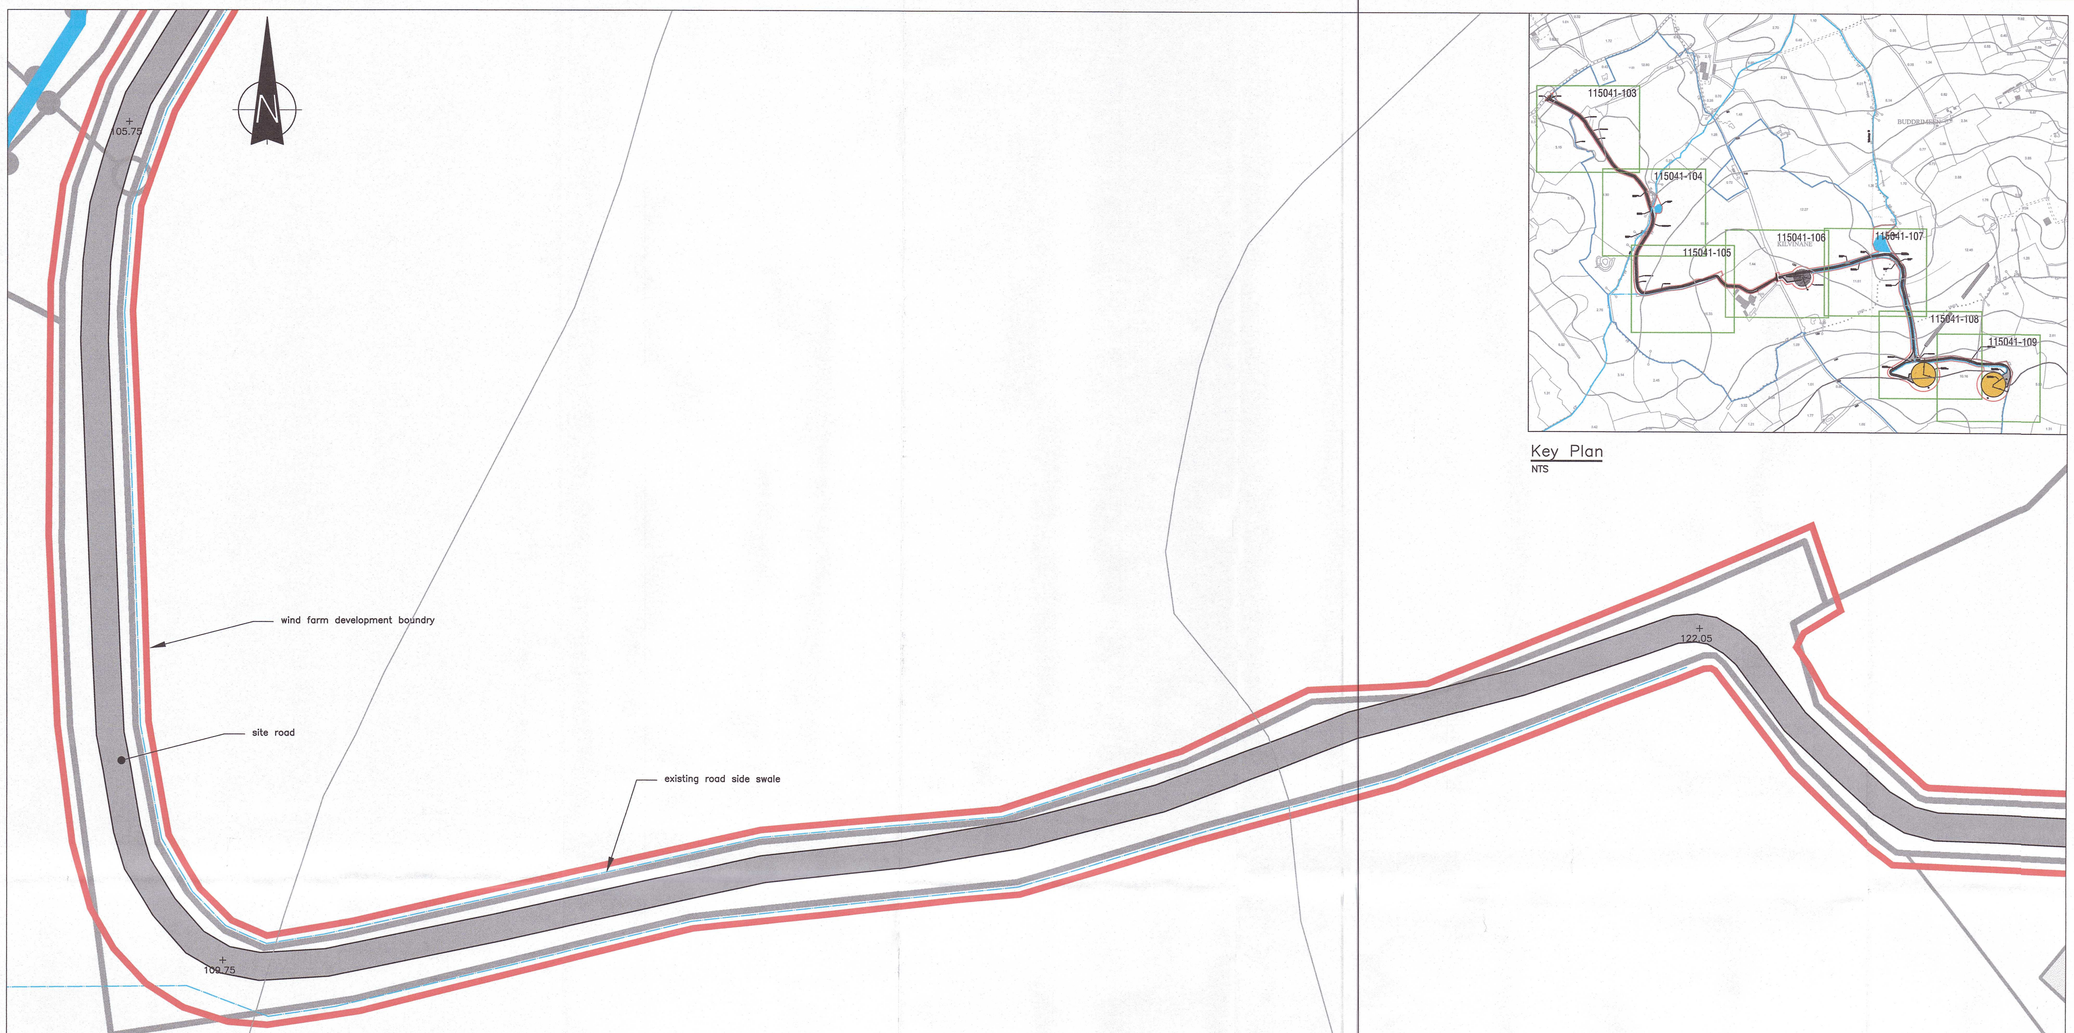

Key Plan
NTS

Notes :

1. All dimensions are in millimetres – figured dimensions to be taken in preference to scaled dimensions.
2. All levels are in metres. and relate to Ordinance Datum Malin Head.

Legend :–

Site Boundary shown thus:
(Overall Site Area = 96.5ha)

Development Boundary shown thus:
(Development Area = 6.88ha)

Existing Access tracks/ Hardstanding areas shown thus:

Existing 2MW Wind Turbine with 60m Hub Height and 80m Rotor Diameter shown thus:

Existing 850kW Wind Turbine with 55m Hub Height and 58m Rotor Diameter shown thus:

50m Contour shown thus: 250

10m Contour shown thus: 270

Existing trackside swales shown thus:

Streams shown thus:

Ordnance Survey Ireland Licence No. EN 0034811
Ordnance Survey Ireland Government of Ireland

REG. No.
PLANNING [WEST] DEPT
29 SEP 2023
CORK COUNTY COUNCIL
NORTON HOUSE, SKIBBEREEN, Co. CORK P81 AT97

Issue	Date	Revisions	Drawn	Checked	Approved
1	5.8.22	'As–Built'–Permitted Development Issue	DM	KH	KH
0	02.10.15	Original	DM	KH	KH

MRG consulting engineers
1202 Gateway Business Park, Mallow Rd, Cork
Telephone : (021) 4300250
Telefax : (021) 4396733
E–Mail : cork@mrg.ie
also : Day Place, Tralee, Co. Kerry
MRG Consulting Engineers CIVIL STRUCTURAL ENVIRONMENTAL

Project
KILVINANE WINDFARM – CO. CORK

Drawing
As–Constructed Permitted Development
Site Layout Plan (1:500)
Sheet 3 of 7

Drawn	D.Moriarty	Project No.	Drawing No.
Date	02.10.2015	122004	122004–305
Scale	1:500 @ A1		

15.33