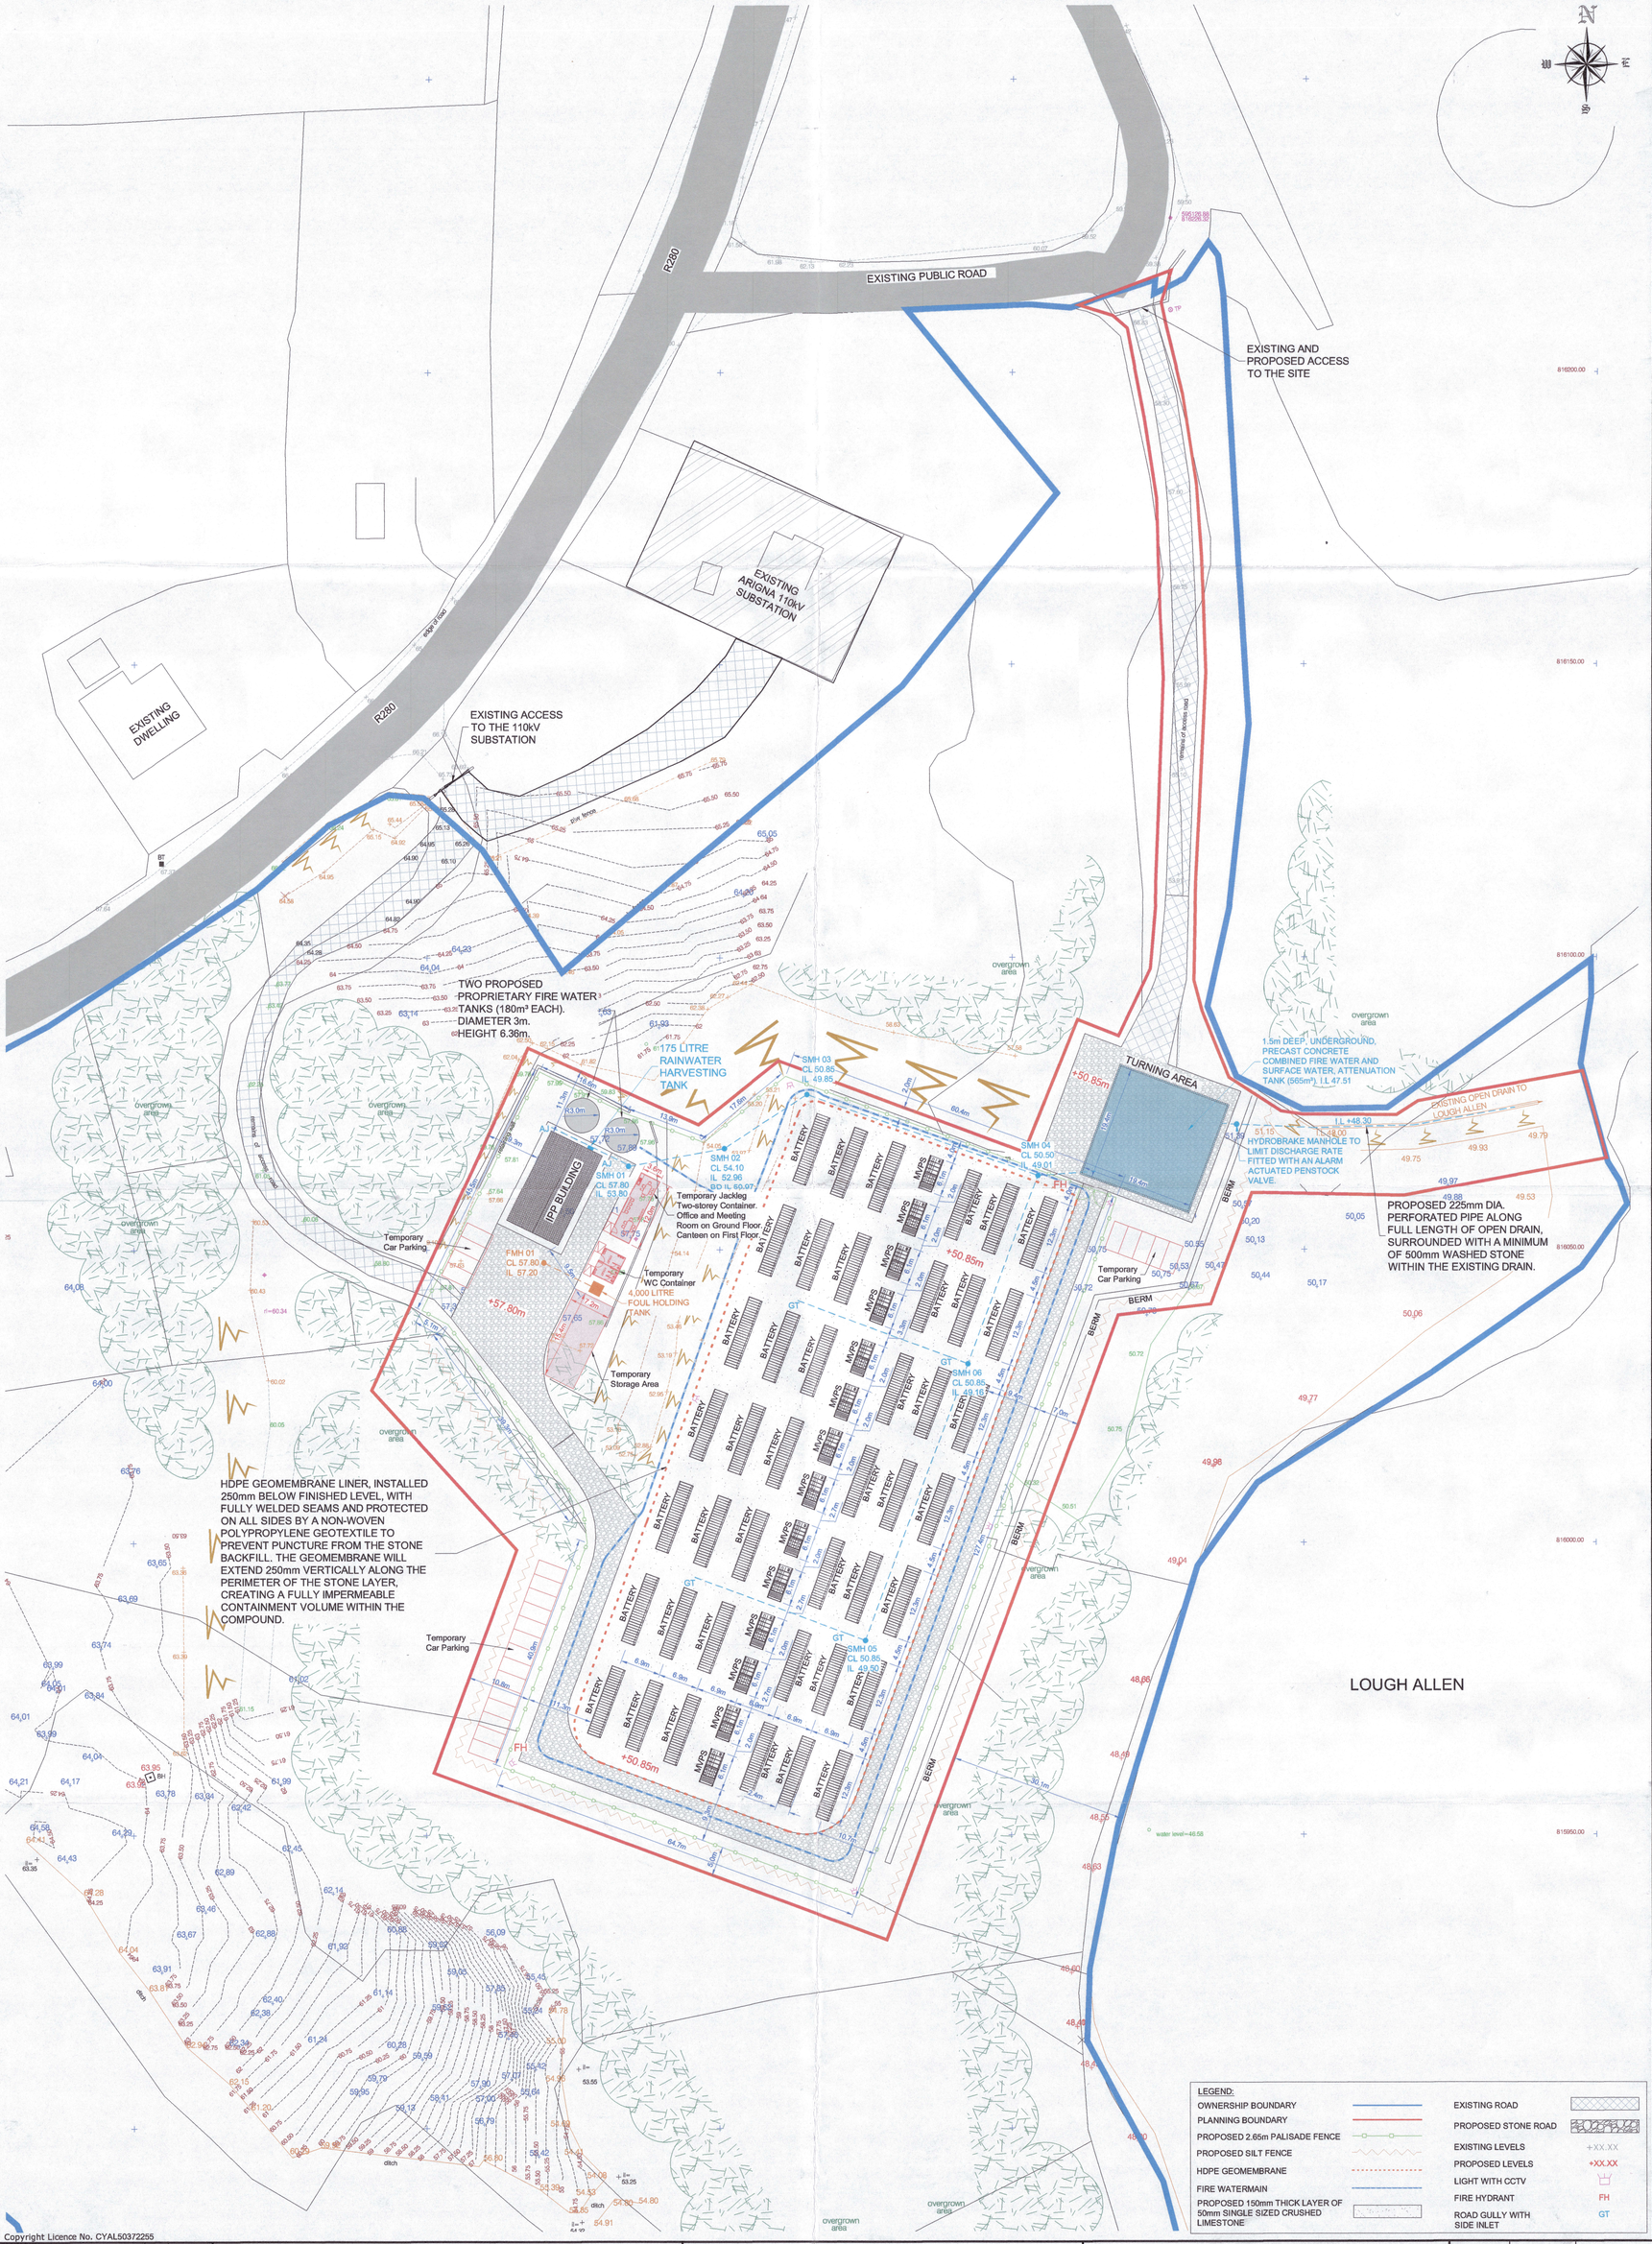

LEGEND:

OWNERSHIP BOUNDARY	EXISTING ROAD
PLANNING BOUNDARY	PROPOSED STONE ROAD
PROPOSED 2.65m PALISADE FENCE	EXISTING LEVELS +XX.XX
PROPOSED SILT FENCE	PROPOSED LEVELS +XX.XX
HDPE GEOMEMBRANE	LIGHT WITH CCTV
FIRE WATERMAIN	FIRE HYDRANT FH
PROPOSED 150mm THICK LAYER OF 50mm SINGLE SIZED CRUSHED LIMESTONE	ROAD GULLY WITH SIDE INLET GT

Copyright Licence No. CYAL50372255

Rev.	Modifications	By	Date
P5	PLANNING ISSUE	SK	12.12.23
P6	PLANNING FI	SK	Aug 25

NOTES:
1 FIGURED DIMENSIONS ONLY TO BE TAKEN FROM THIS DRAWING.
2 THIS DRAWING TO BE READ IN CONJUNCTION WITH ALL OTHER RELEVANT DRAWINGS AND SPECIFICATIONS.

© COPYRIGHT OF

HALSTON
Email: info@halston.ie
Tel: 094 9010111
IHUB BUILDING
WESTPORT ROAD
CASTLEBAR
CO. MAYO.
F23 K162

Client	ARIGNA LDES LIMITED	Drawn SK	Checked WD	Approved CS
Project	BATTERY ENERGY STORAGE SYSTEM (BESS) ARIGNA, Co. ROSCOMMON.	Date AUG 2023		
		Scales 1:500 (A1)		
Title	PROPOSED SITE LAYOUT	Sheet 1 of 1	Sheet Size A1	
		Job No. SEP-0405	Rev P6	
Stage	PRELIMINARY	Dwg. No. 0405-P-1010		