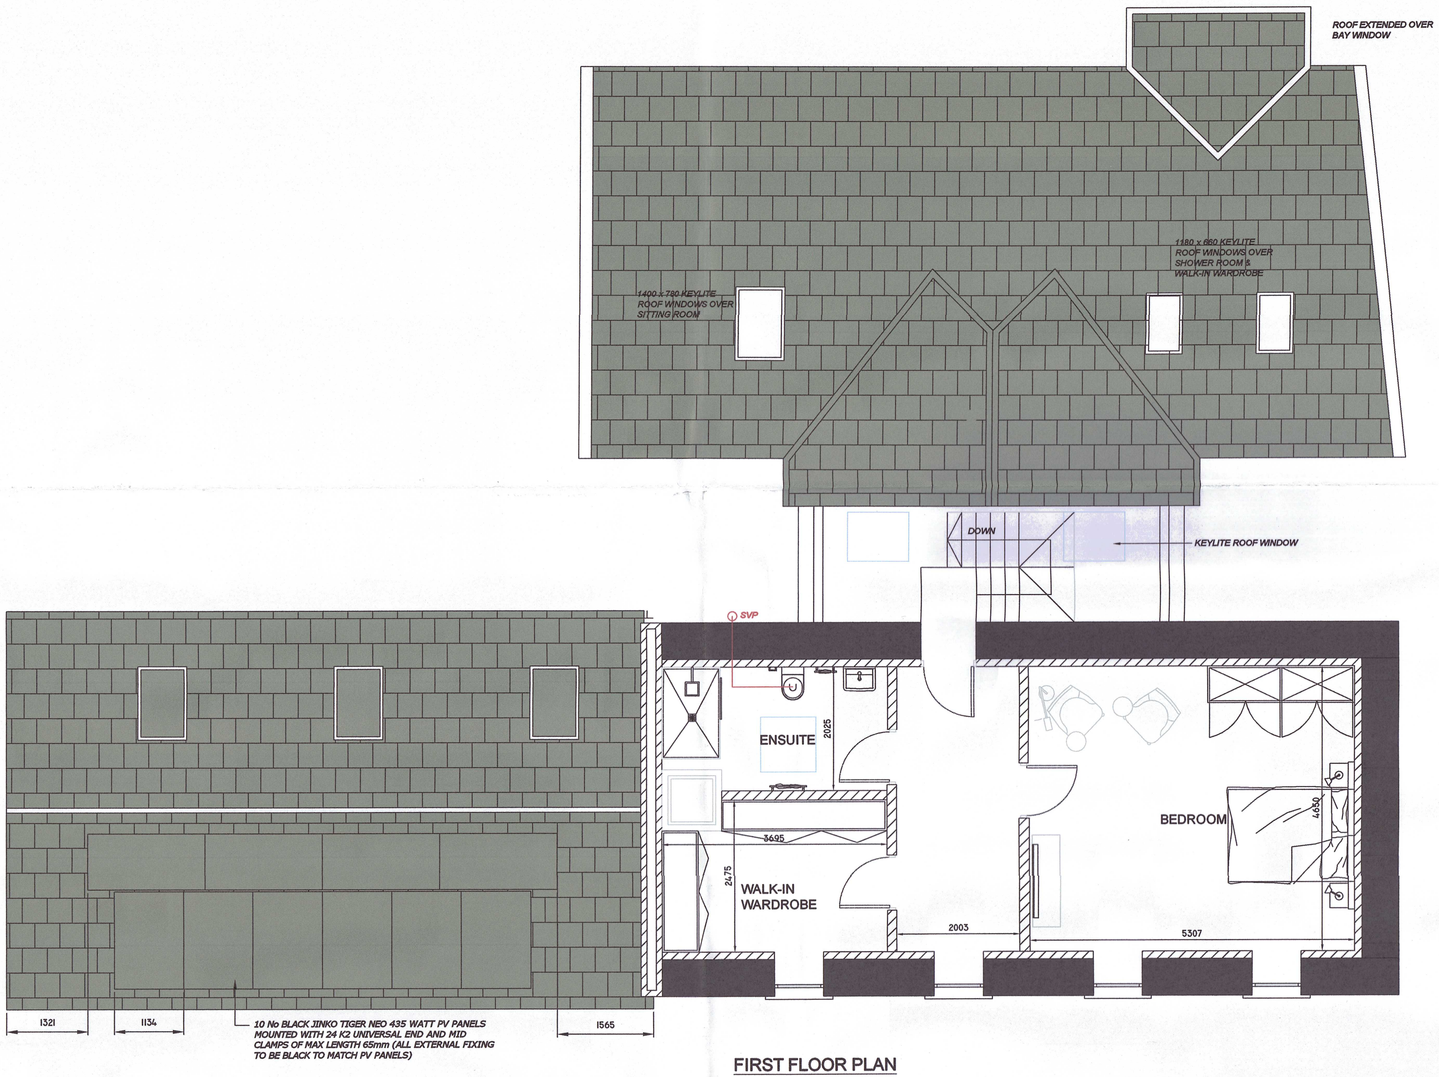

FIRST FLOOR PLAN

SCALE 1:50

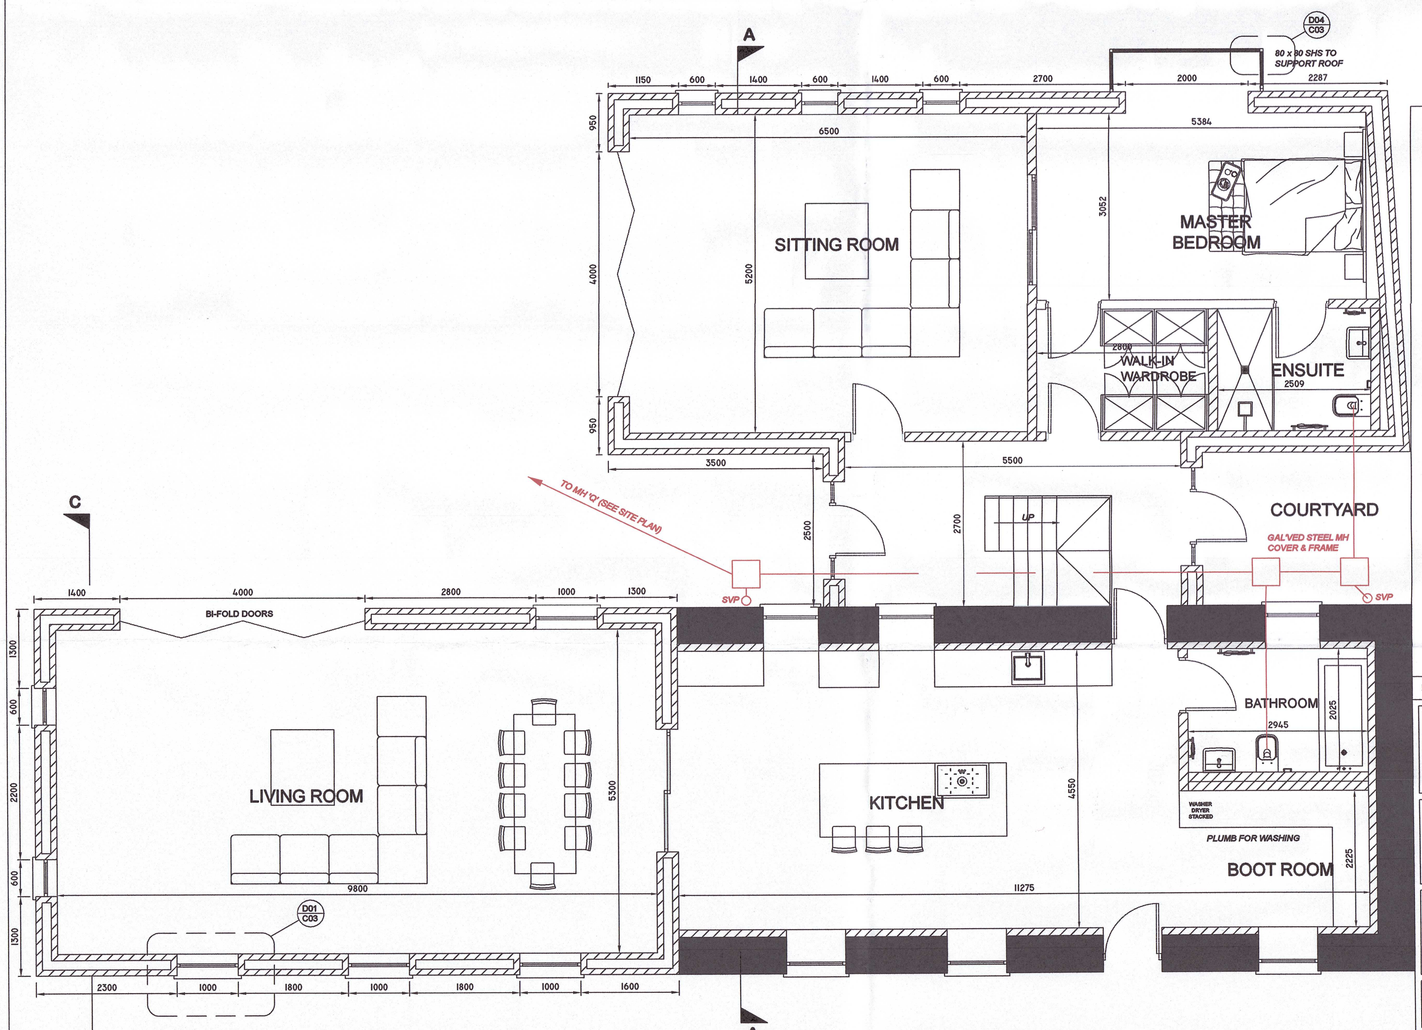

GROUND FLOOR PLAN

SCALE 1:50

PROPOSED PV PANELS

WHERE MATERIAL ARE SPECIFIED BY PROPRIETARY NAME IT IS EMPLOYED THAT EQUAL ALTERNATIVE MATERIALS CAN BE USED SUBJECT TO APPROVAL BY ARCHITECT

DRAWING PRODUCED FROM DOM O'RIORDAN'S PLANNING DRAWINGS & ELECTRICAL DRAWING

Rev	Description	Date

Title :

FLOOR PLANS

Project :

PROPOSED PV PANES AT
'THE FORGE' CASTLE STREET
CASTLECONNELL, CO. LIMERICK

Client :

PATRICIA JORDAN
AND
DECLAN CAREY

Stage : SECTION 5 EXEMPT	Drawing No. : J7-J3-C02
Drn. By : MAB	Scale : AS SHOWN @A1
Date : 25-10-2025	Revision :

MICHAEL A. BURKE (B. Arch.)
M. BURKE ASSOCIATES
ARCHITECTURAL SERVICES,
MAIN STREET, PALLASKENRY,
CO LIMERICK
Tel. 061-220851. Mobile: 087-2146727
Email. mburkeassociates@gmail.com

AN COIMISIÚN PLEANÁLA
30 OCT 2025
LTR DATED _____ FROM Applicant
LDG-_____
ACP-_____

C02