Comhairle Contae Dhún na nGall
Donegal County Council

Planning Services

RECEIVED DATE: 31/03/2025

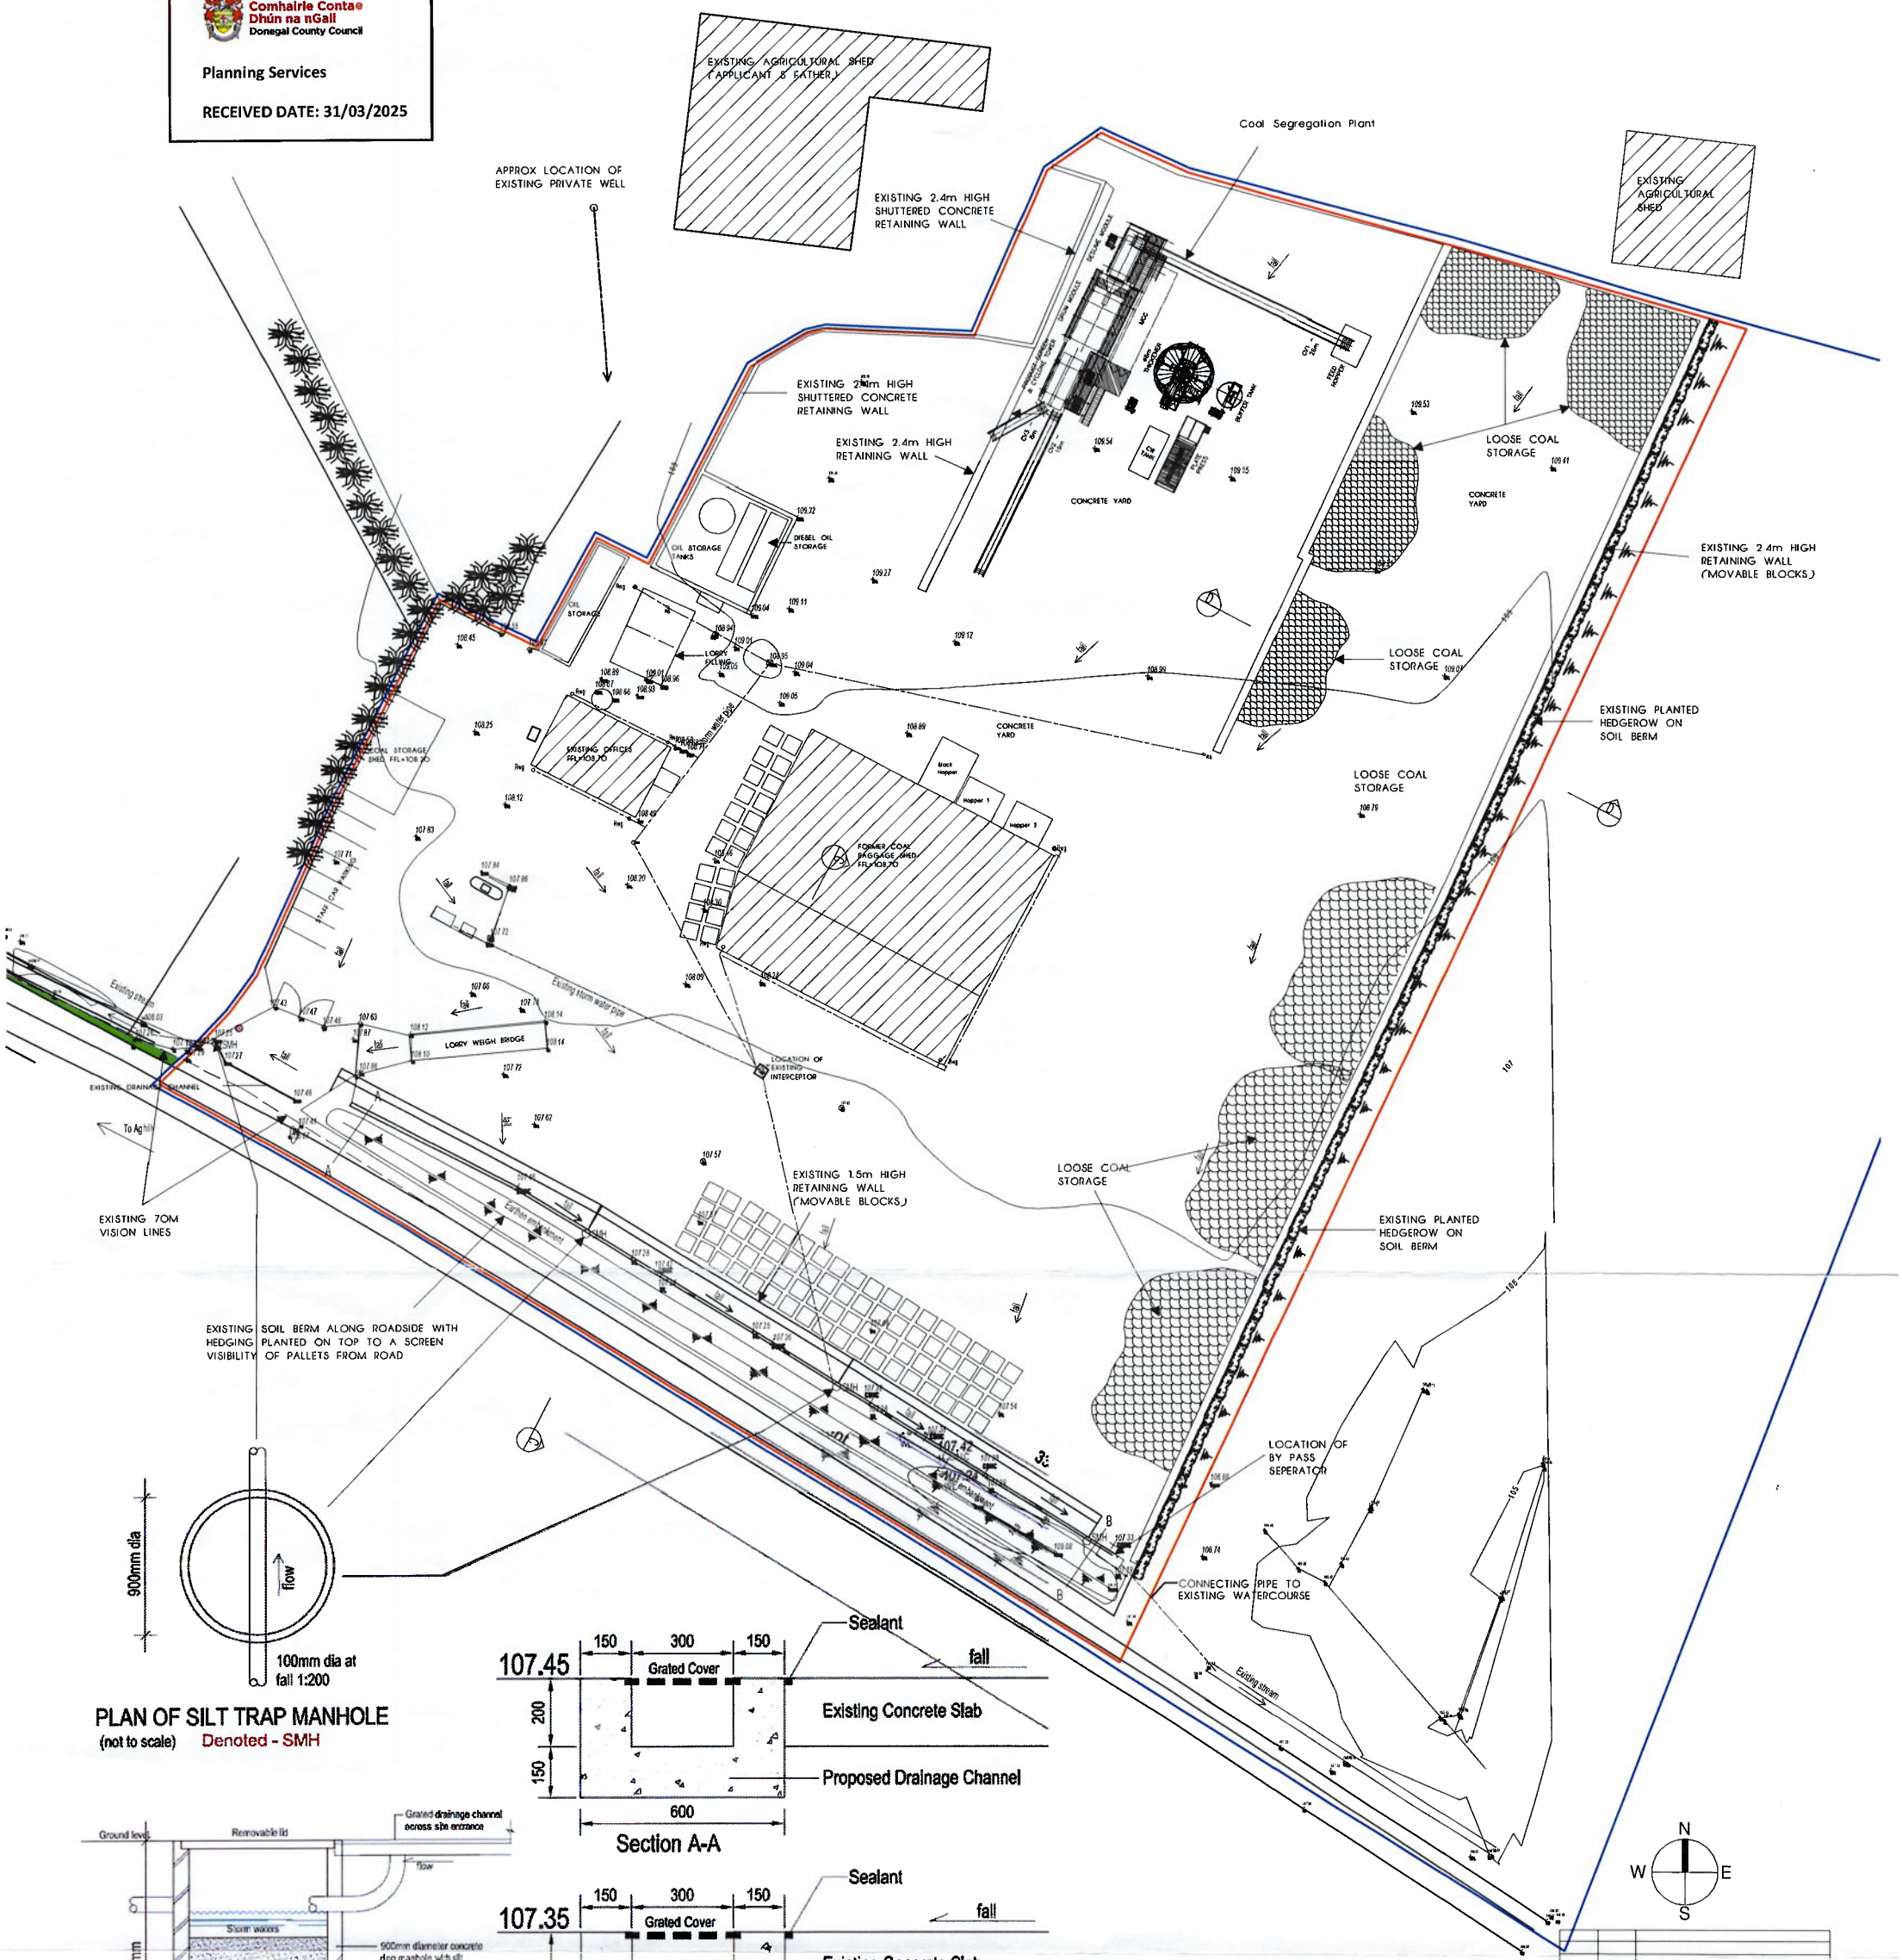

Rev:	Date:

MGARCHITECTS &VALUERS
MILLBRAE HOUSE, LOWER MAIN STREET, BUNCRANA, CO. DONEGAL, F93 P27H
T: 074 93 62300, E: info@mgarchitects.ie, W: www.mgarchitects.ie
RIAI

Client: ANDREW COYLE COAL LTD

Job: DEVELOPMENT AT BAUVILLE KEELOGES AND CLONGLASH, BUNCRANA, CO. DONEGAL

Project Stage:
- Survey Drawings
- Scheme Design Drawings
- **Section 5 Deleration**
- Construction Stage Drawings
- Fire Safety Drawings
- Disability Access Cert.

Title: SITE LAYOUT

Date: MARCH 2025

X, Y Co-ordinates: 637545, 931265

Scale: 1:500

Site Area: 1.526 Ha

Drg. No.: 2365_S5-02