

Land Registry Compliant Map



COMPILED AND PUBLISHED BY:
Tailte Éireann,
Phoenix Park,
Dublin 8,
Ireland.
D08F6E4

OUTPUT SCALE: 1:1,000

CENTRE COORDINATES:
ITM 604641,598446

PUBLISHED: 06/02/2025

ORDER NO.: 50447151_1

MAP SERIES: MAP SHEETS: 5965-11

CAPTURE RESOLUTION:
The map objects are only accurate to the resolution at which they were captured. Output scale is not indicative of data capture scale. Further information is available at: www.tailte.ie, search 'Capture Resolution' LEGEND: To view the legend visit www.tailte.ie and search for 'Large Scale Legend'

Legend:
No part of this publication may be copied, reproduced or transmitted in any form or by any means without the prior written permission of the copyright owner.

Legend:
This topographic map does not show legal property boundaries, nor does it show ownership of physical features.

Legend:
The representation on this map of a road, track or footpath is not evidence of the existence of a right of way.

www.tailte.ie

© Tailte Éireann, 2025
All rights reserved



AN COIMISIÚN PLEANÁLA

08 APR 2026

LTR DATED FROM

LDG- ACP-

NOTES

STATUS: REGULARISATION CERT

REVISIONS

Griffin Project Management

51 New Street,
Kilbarney,
Co. Kerry.

T: 064 6622874
F: 064 6622874

PROJECT: MATERIAL ALTERATIONS
THE LISMORE HOUSE HOTEL
MAIN STREET, LISMORE, CO. WATERFORD

SITE LOCATION MAP

DATE: FEB 2025
DRAWN BY: HC
SCALE: 1:1000 @ A3
DRAWING NO.: 24-072
REVISION: A



AN COIMISIÚN PLEANÁLA

08 APR 2026

LTR DATED FROM

LDG-

ACP-

NOTES

STATUS

REGULARISATION CERT

REVISIONS

Griffin Project Management

51 New Street,
Killarney,
Co. Kerry.

T: 064 6622874

F: 064 6622874

PROJECT

MATERIAL ALTERATIONS
THE LISMORE HOUSE HOTEL
MAIN STREET, LISMORE, CO. WATERFORD

TITLE

SITE LAYOUT

DATE

FEB 2025

SCALE

1:500 @ A3

DRAWN BY

HC

CAD FILE


24-072

DRAWING No.

24-072

REVISION

A

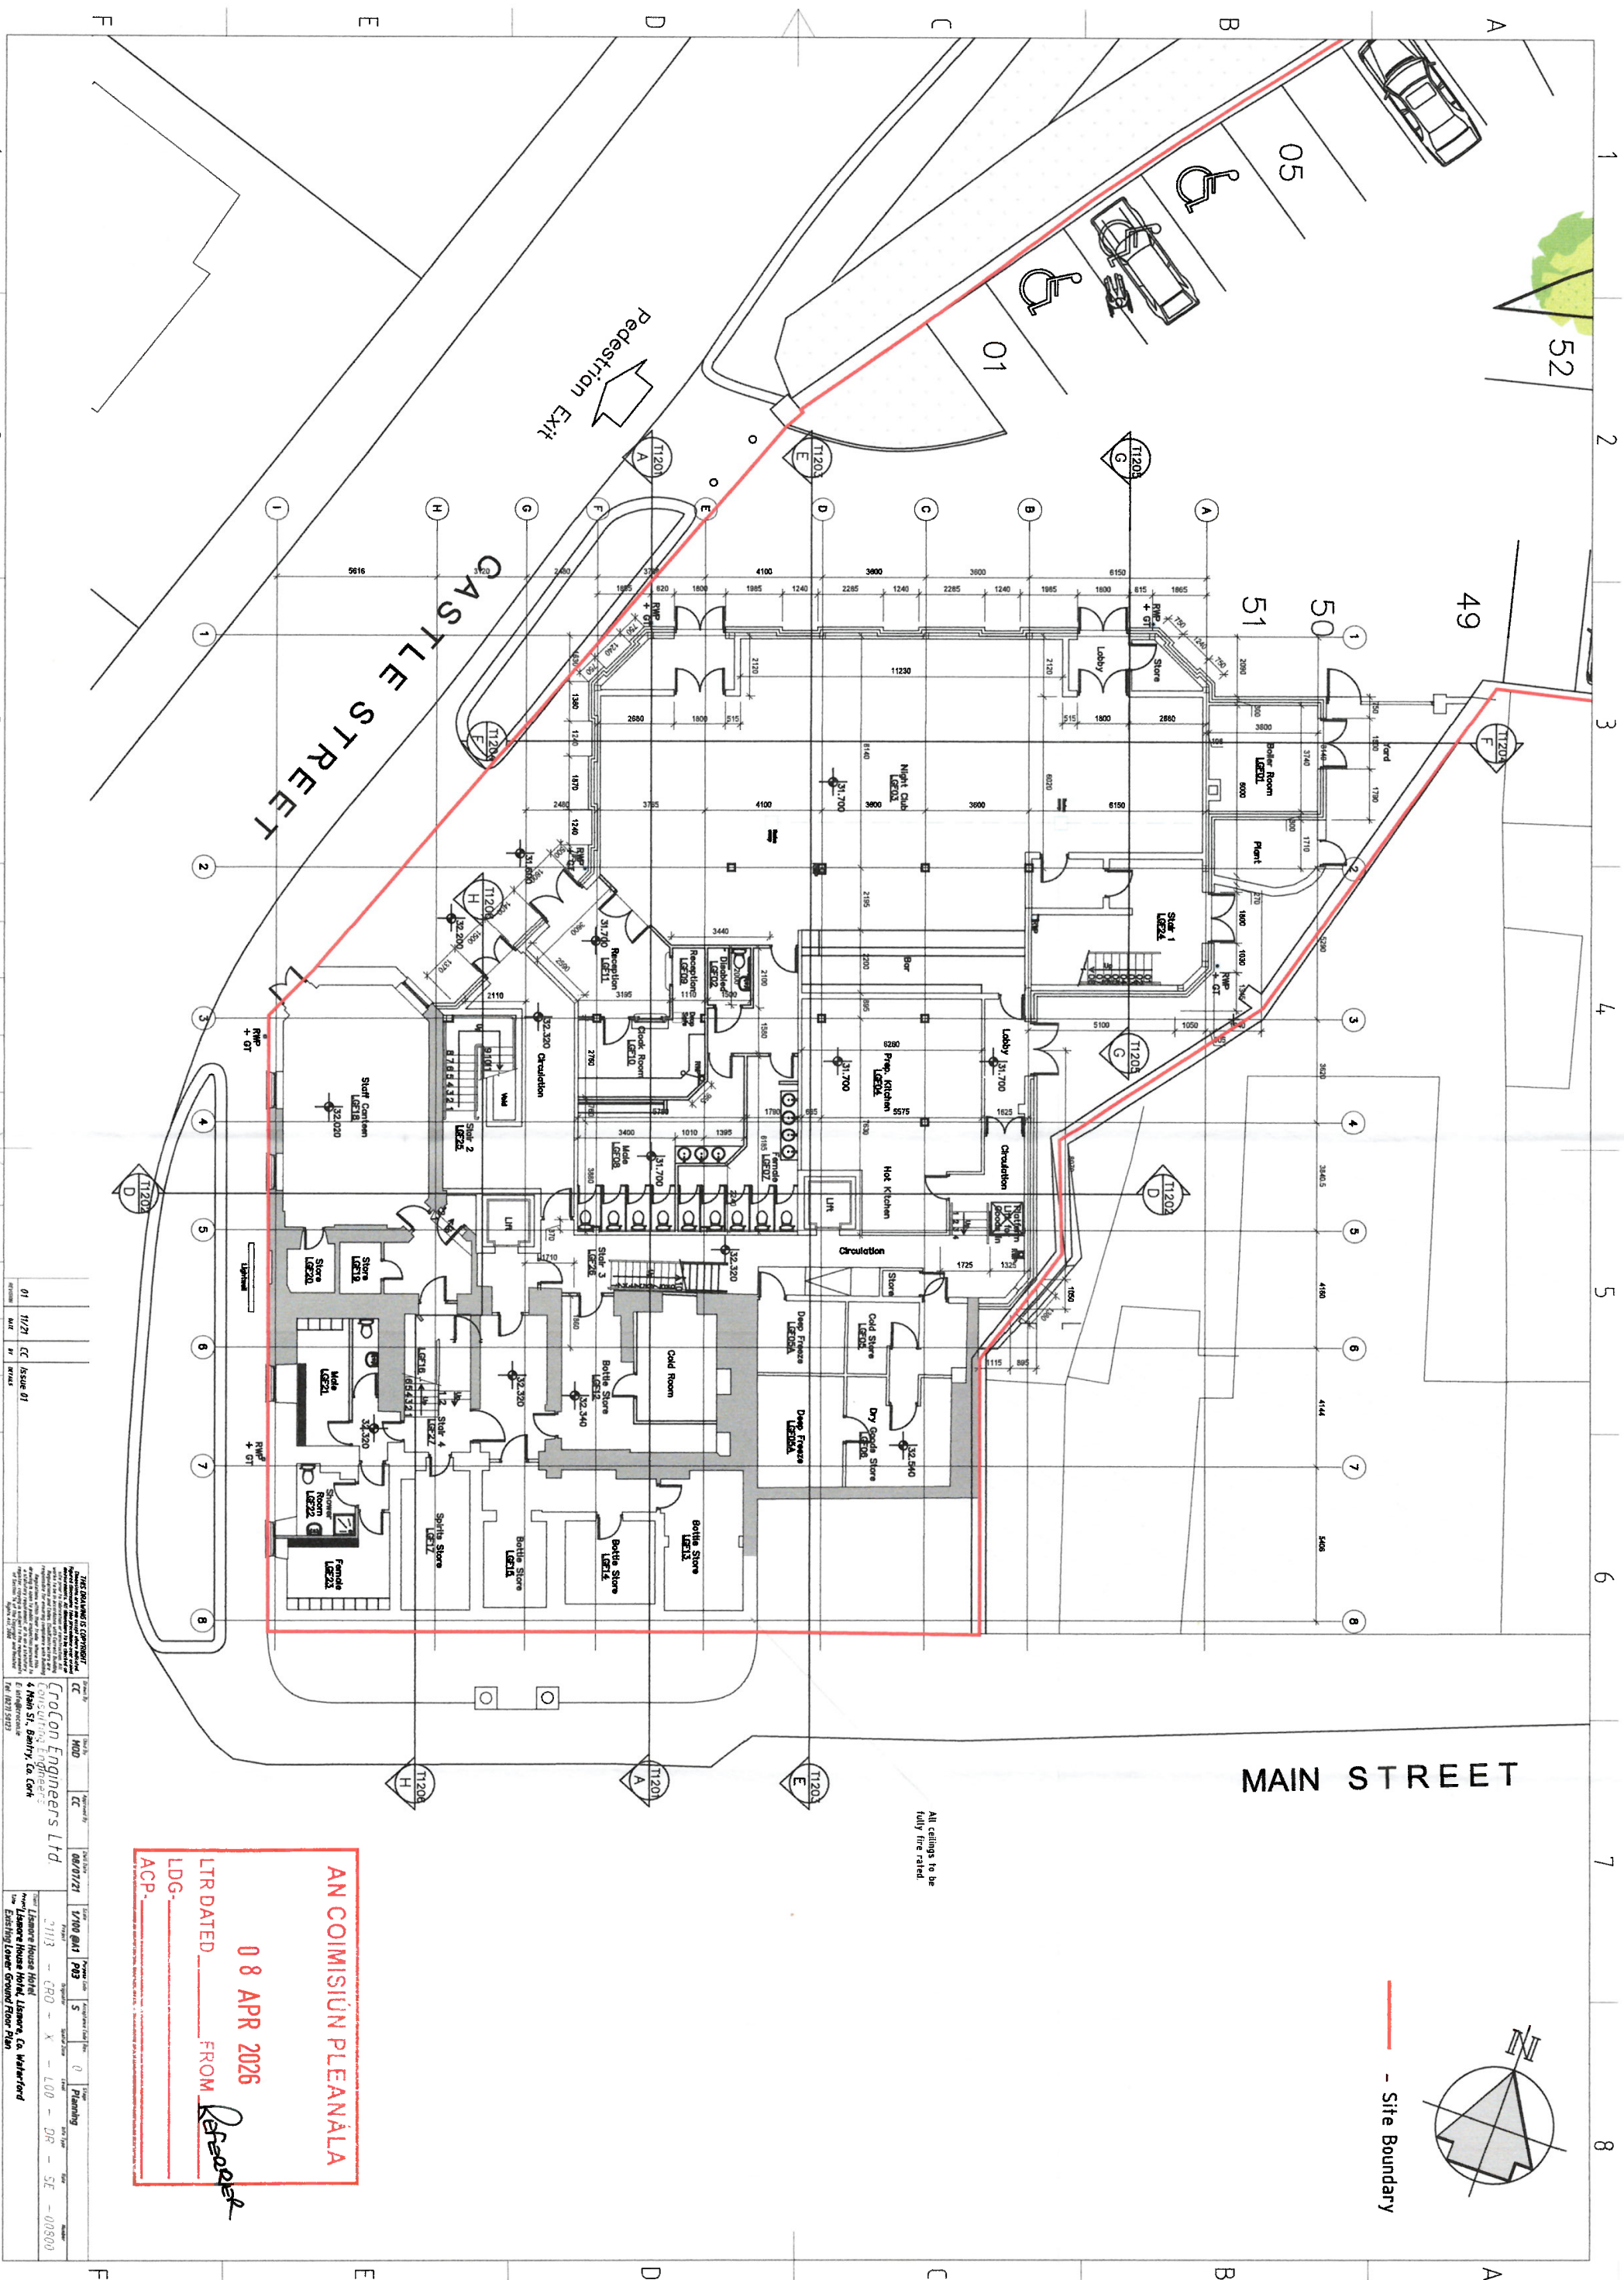

AN COIMISIÚN PLEANÁLA

08 APR 2026


LTR DATED

ACCP

Crocon Engineers Ltd.

4 Main St., Bantrey, Co. Cork

4 Main St., Bantrey, Co. Cork
E: info@ecreonline

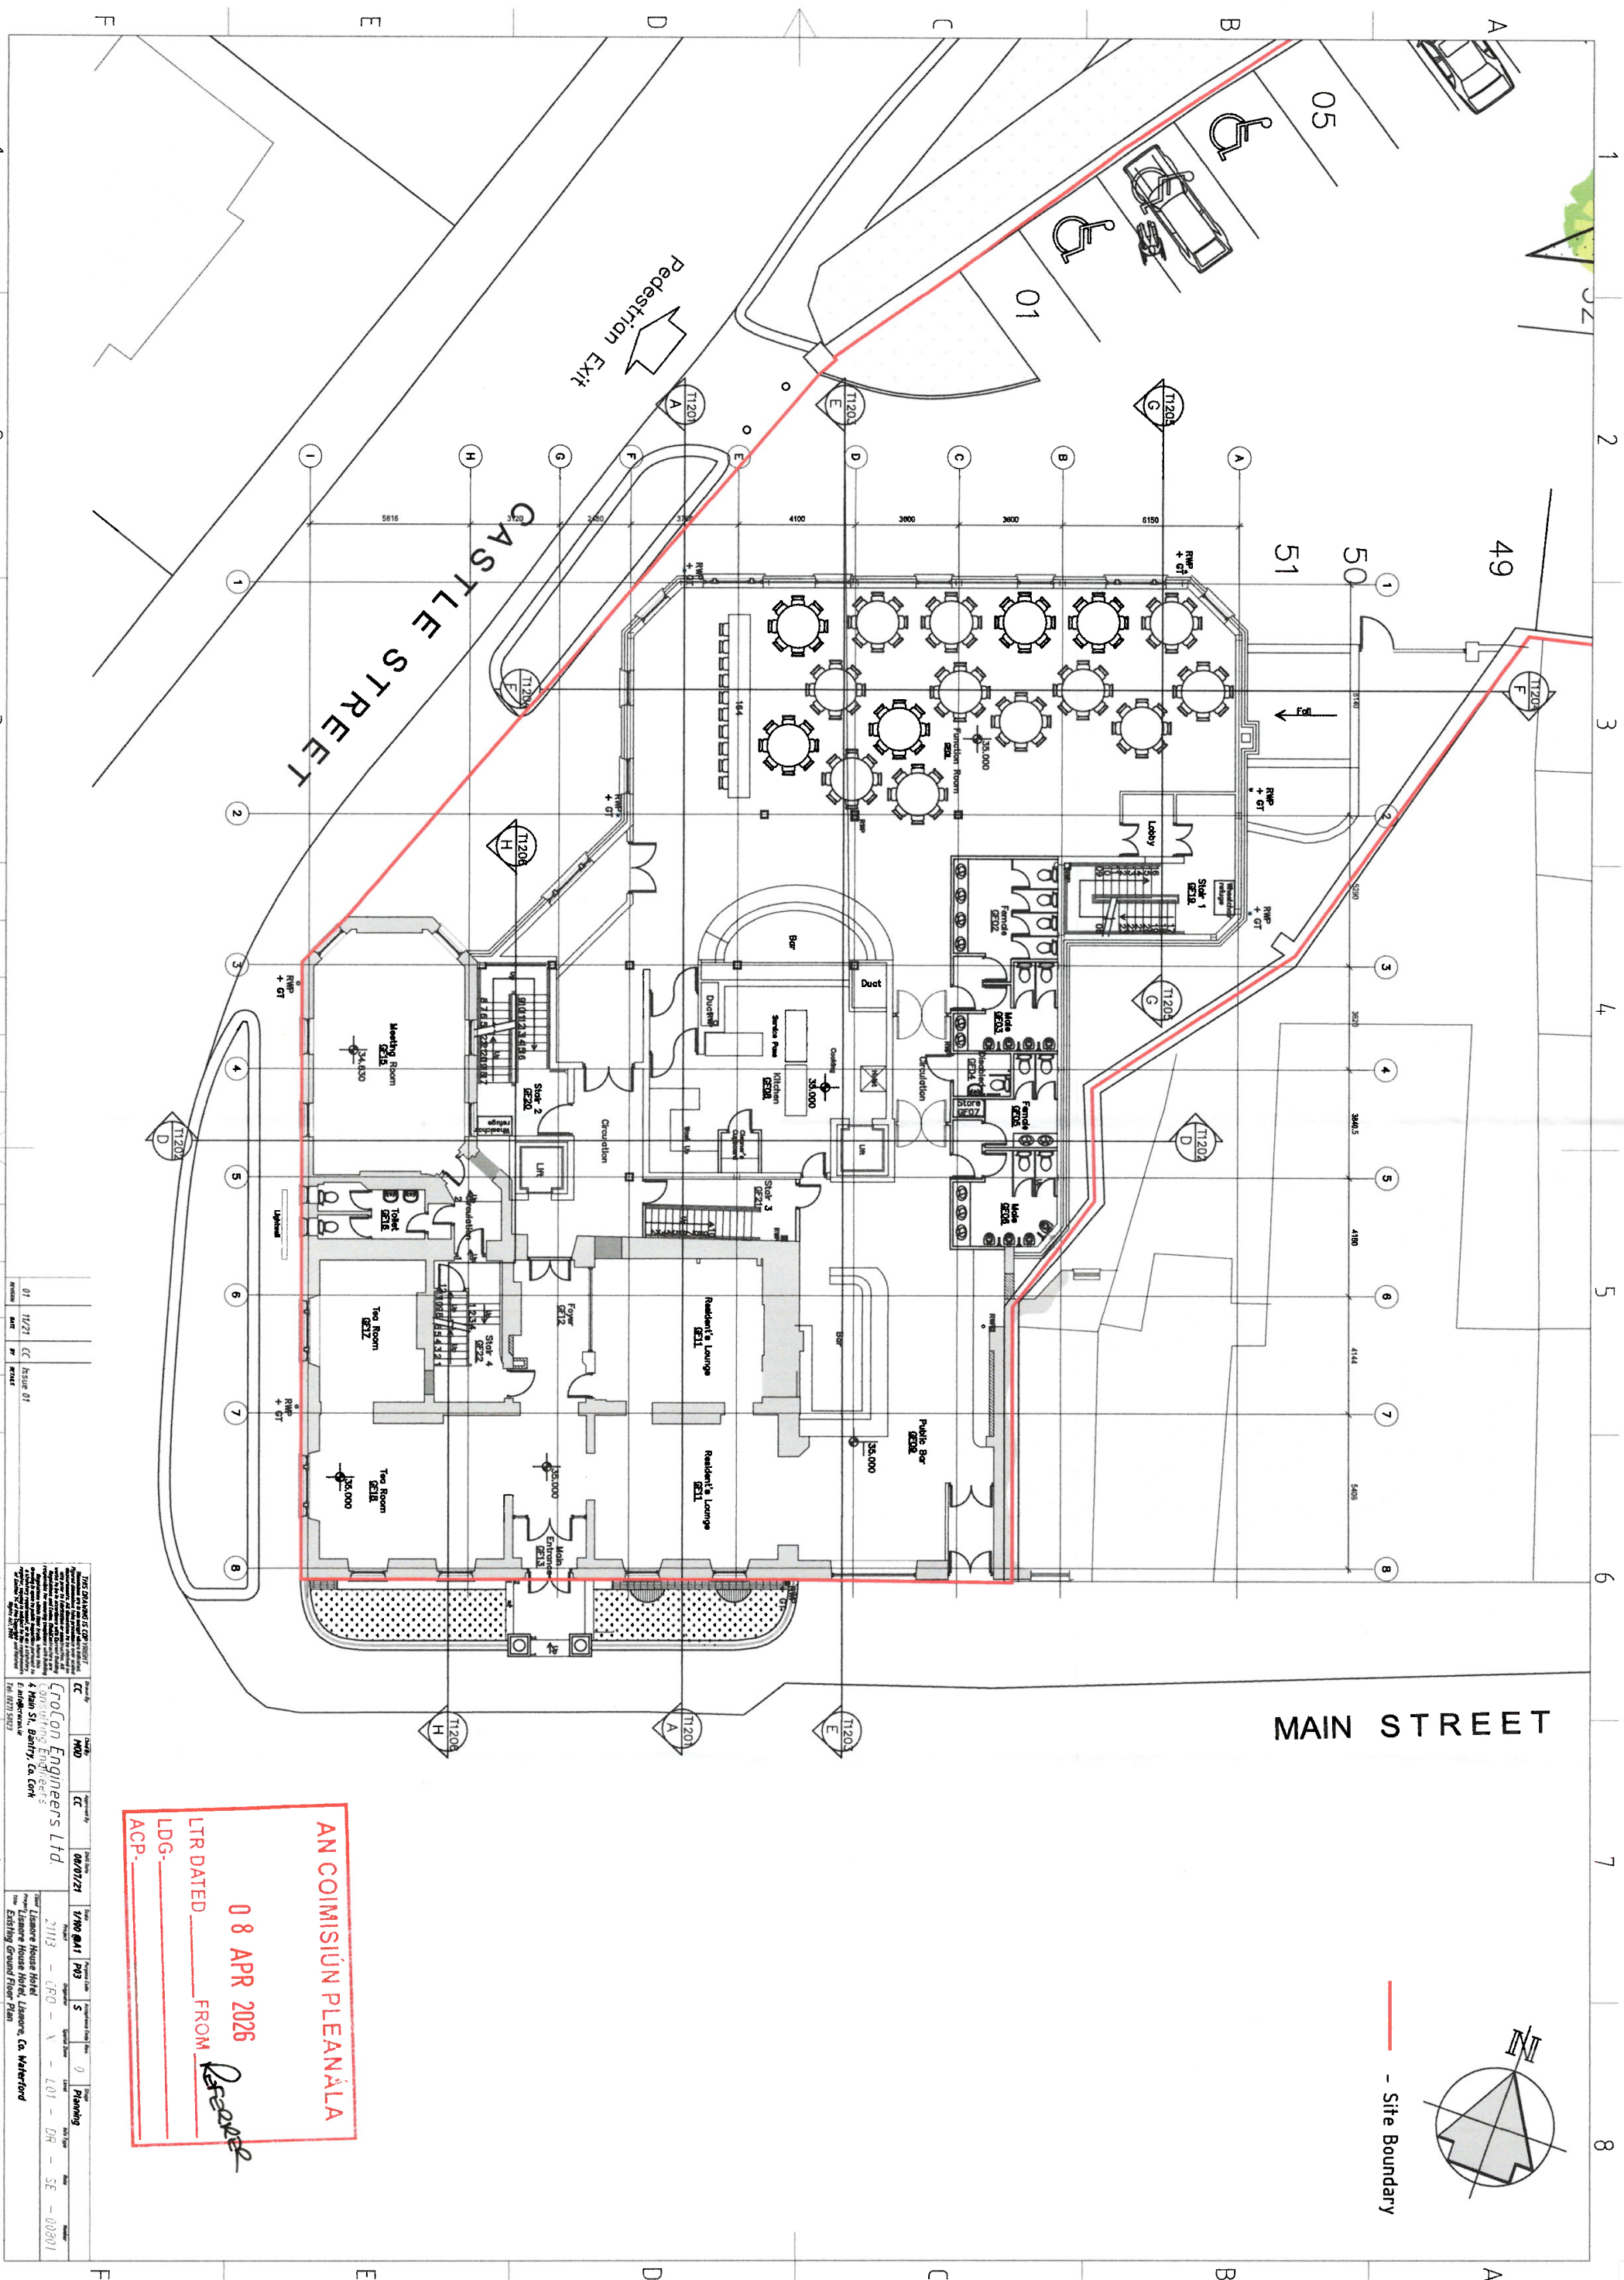

AN COMISIÚN PLEANÁLA


08 APR 2026

LTR DATED _____ FROM _____

LDG-

ACP.

CASTLE STREET

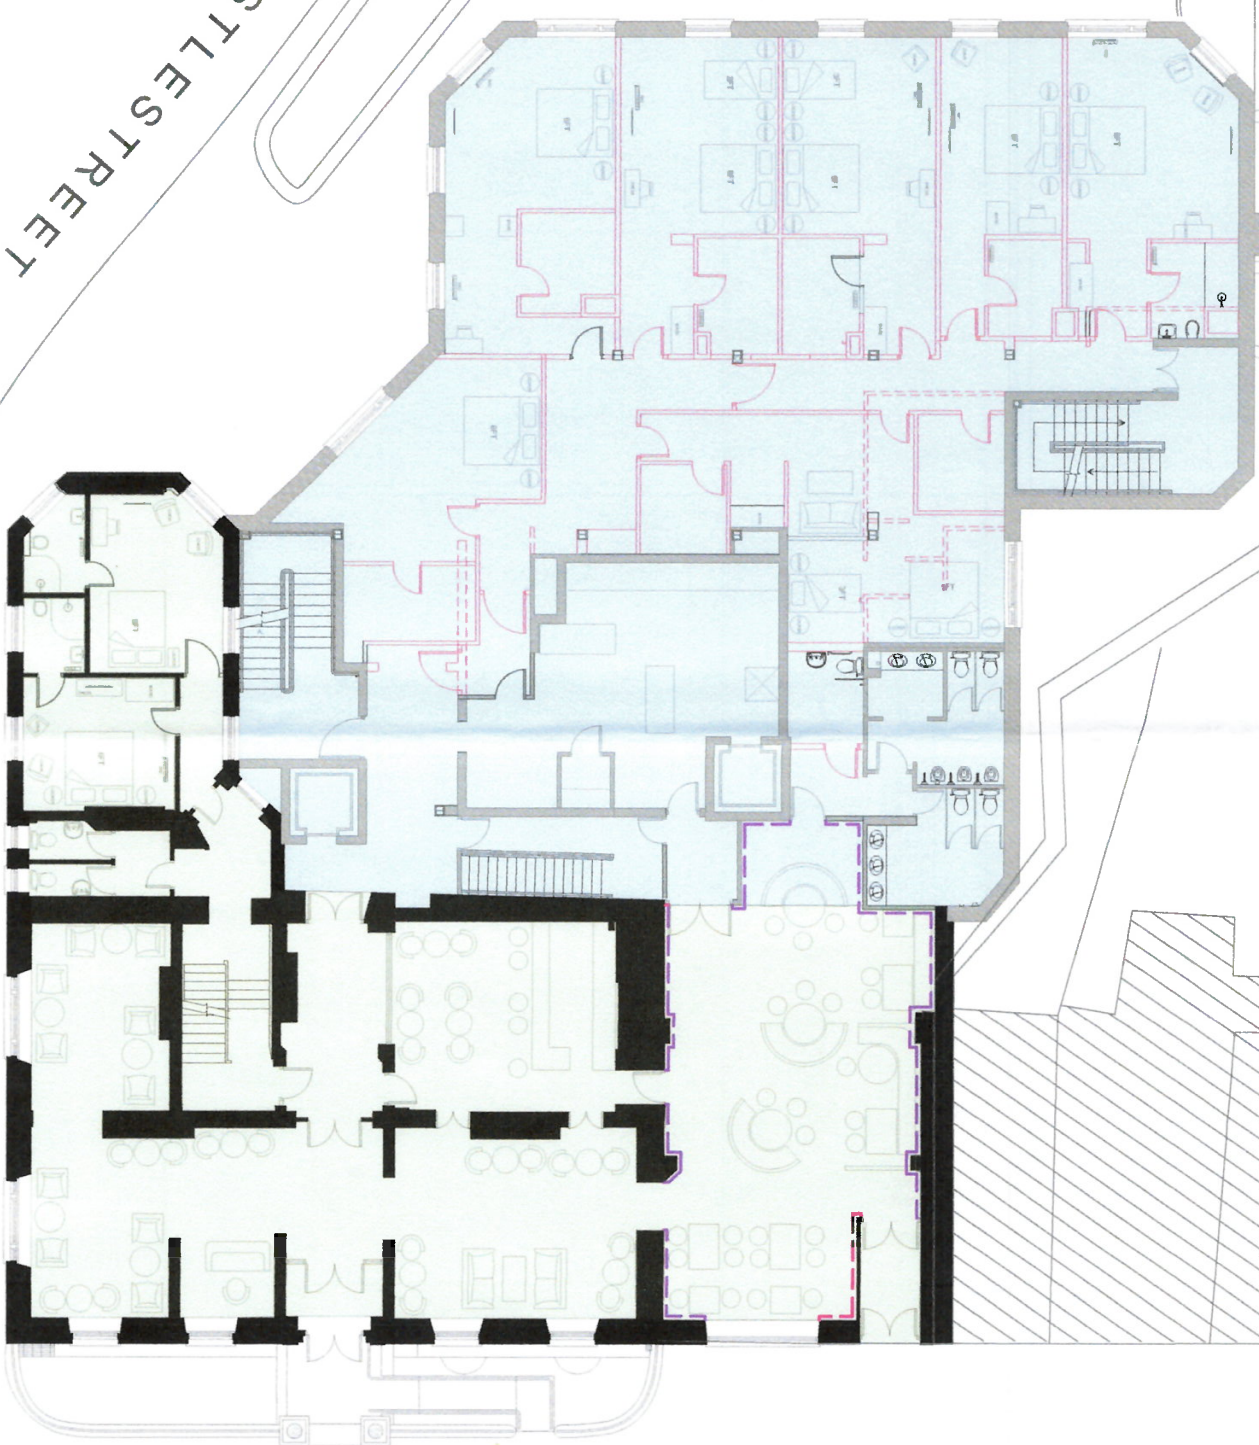

- CONSERVATION ZONE
- 2005 INTERVENTION
- 2005 INTERVENTION REMOVED
- NEW PARTITIONS
- APPROPRIATE REPLACING PANELLING AS PER HERITAGE STRATEGY

AN COIMISIÚN PLEANÁLA

08 APR 2026

LTR DATED FROM


LDG-

ACP-

GROUND FLOOR

SCALE 1:200 @ A3

CASTLE STREET

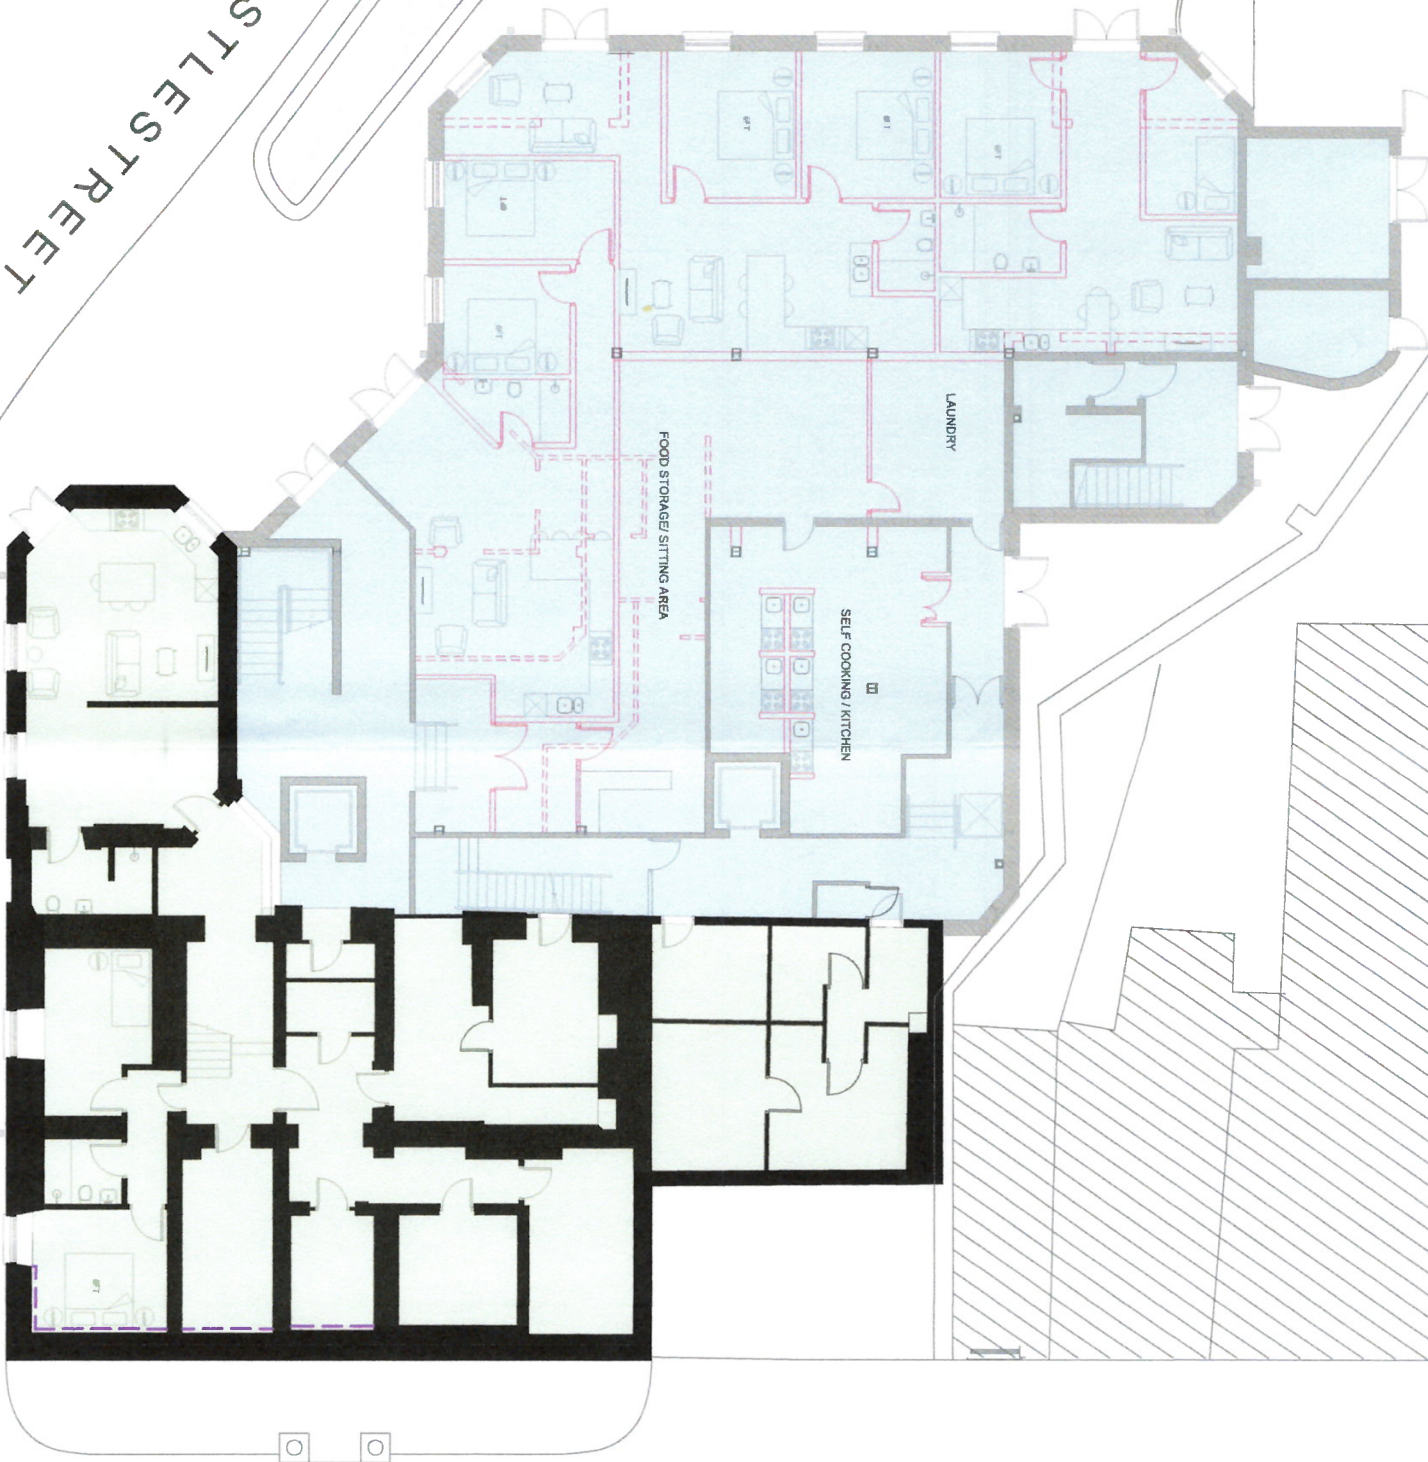

LOWER GROUND FLOOR

SCALE 1:200 @ A3

- CONSERVATION ZONE
- 2005 INTERVENTION
- 2005 INTERVENTION REMOVED
- NEW PARTITIONS
- APPROPRIATE REPLACING PANELLING AS PER HERITAGE STRATEGY

AN COIMISIÚN PLEANÁLA

08 APR 2026

LTR DATED FROM

LDC-

ACP-