FIGURE 3Bi
XC201 - THOMASTOWN

NOTES:

1. ALL DIMENSIONS ARE IN METRES UNLESS OTHERWISE STATED
2. PLEASE REFER TO THE CORRESPONDING:

JUNCTION SLIGHTLINE DRAWING:
32111000-JAC-HSR-XC201-DR-CH-0001

DRAINAGE DRAWING:
32111000-JAC-HDG-XC201-DR-CD-0001

CONSTRUCTION SEQUENCING DRAWING:
32111000-JAC-GCN-XC201-DR-CO-0001

STRUCTURAL DRAWING:
32111000-JAC-SDN-XC201-DR-CB-0001

R515

EX.ELEV. 79.53m
EX.ELEV. 79.73m
EX.ELEV. 79.70m
EX.ELEV. 79.63m
EX.ELEV. 79.54m
EX.ELEV. 79.53m
EX.ELEV. 79.50m

PLAN VIEW 01
Scale (1:500)
View Rotated 330° Clockwise

0 10 20 30 40 50M
SCALE 1 : 500

EX.ELEV. 79.63m
EX.ELEV. 79.90m
EX.ELEV. 79.70m
EX.ELEV. 79.74m
EX.ELEV. 80.11m
EX.ELEV. 80.24m
EX.ELEV. 80.50m
EX.ELEV. 81.15m
EX.ELEV. 79.73m
EX.ELEV. 79.53m
EX.ELEV. 80.00m
EX.ELEV. 79.99m
EX.ELEV. 80.15m
EX.ELEV. 80.62m
EX.ELEV. 81.13m
EX.ELEV. 81.55m

DUBLIN - CORK RAILWAY LINE

50m AP
40m APPROX.
18m APPROX.
21m APPROX.

EXISTING ESB OVERHEAD LINE LOCATION.
POTENTIAL DIVERSION OF ESB OVERHEAD TO BE RELOCATED UNDERGROUND.
CONFIRMATION TO BE AGREED WITH ESB.

PLAN VIEW 02
Scale (1:500)
View Rotated 50° Clockwise

0 10 20 30 40 50M
SCALE 1 : 500

LEGEND

- WAYLEAVES / PUBLIC RIGHT OF WAY
- RED LINE BOUNDARY
- IRISH RAIL LAND OWNERSHIP
- IR BARRIER — EXISTING IR BARRIER

DRAWING PREPARED BY:

NAME: JOHN ROCKS

COMPANY: JACOBS ENGINEERING UK LTD.

ADDRESS: SECOND FLOOR, ROCHESTER BUILDING, 28 ADELAIDE STREET, BELFAST

LOCATION PLAN

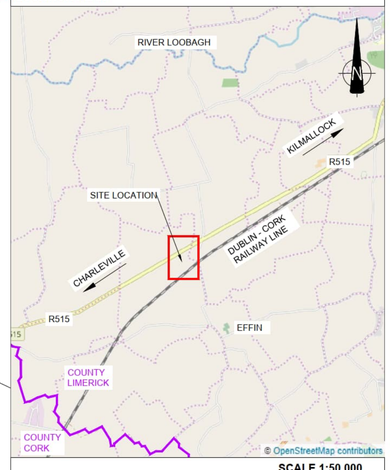

SCALE 1:50,000

© Ordnance Survey Ireland. All rights reserved. Licence number EN 0039719

CIE Iarnród Éireann Infrastructure

Rev	By	Date	Description
0	CH	2020.02.XX	ISSUE FOR COMMENT

Project:	CORK LINE LEVEL CROSSINGS		
Component:	RAILWAY ORDER EIA		
Title:	EXISTING SITE PLAN - XC201 THOMASTOWN - SHEET 1 OF 2		
Designed: SK	File Name: -	Drawing No.	
Drawn: CH	Original scales: PLAN 1:500 @ A1	32111000-JAC-HGN-XC201-DR-CH-0003i	
Checked: FMD	Date: XX.02.2020		