

A0

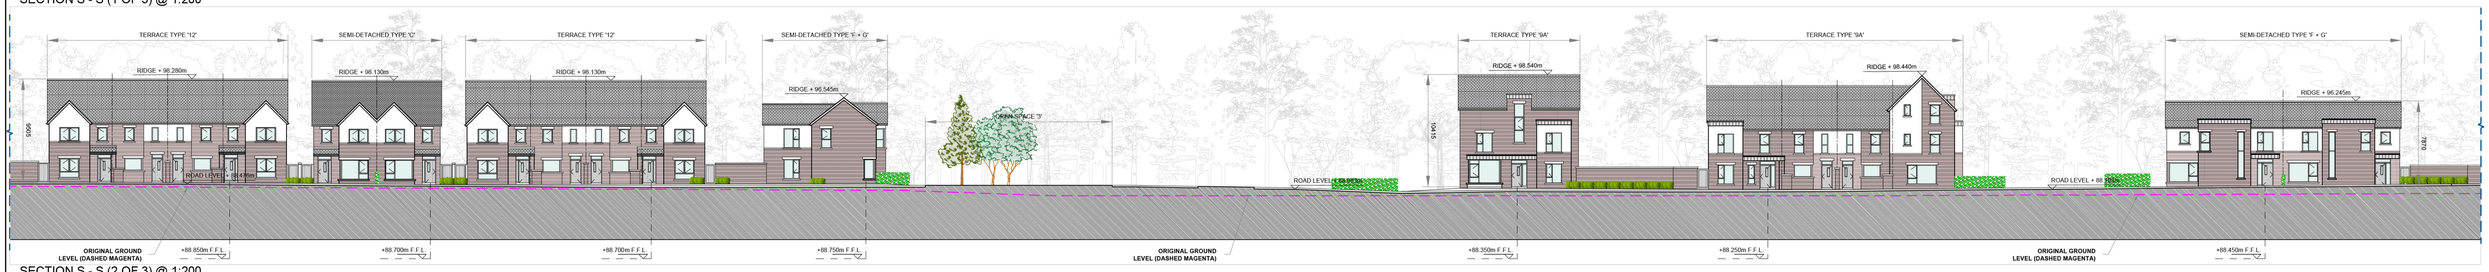

SECTION S - S (1 OF 3) @ 1:200

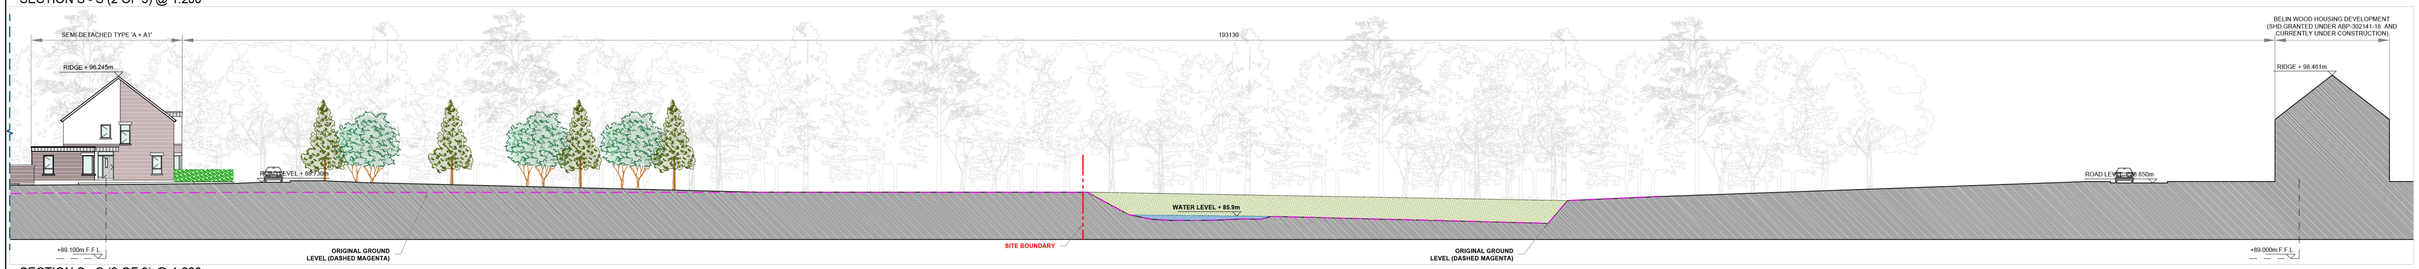


SECTION S - S (2 OF 3) @ 1:200




SECTION S - S (3 OF 3) @ 1:200




SECTION T - T (1 OF 3) @ 1:200

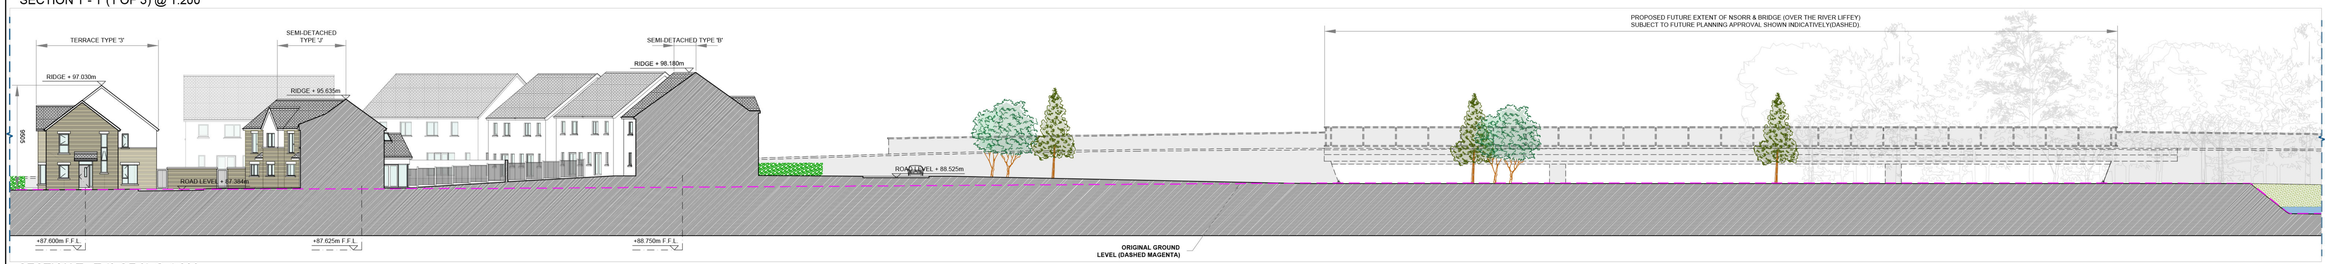

SECTION T - T (2 OF 3) @ 1:200

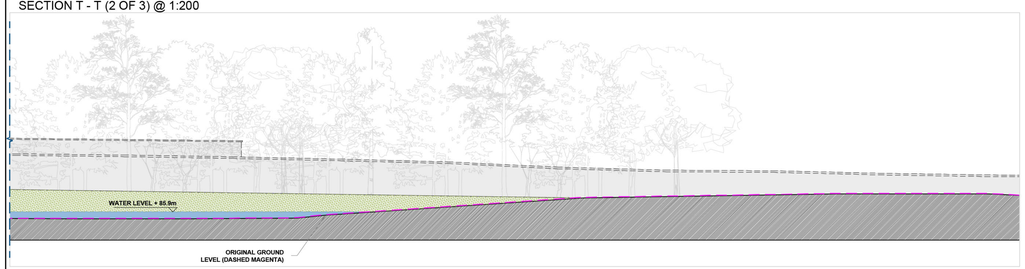

SECTION T - T (3 OF 3) @ 1:200

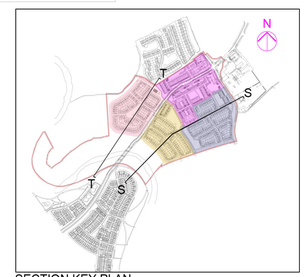

SECTION KEY PLAN

NOTES:

DO NOT SCALE, USE ONLY FIGURED DIMENSIONS WHICH SHOULD BE CHECKED ON SITE BEFORE WORK COMMENCES.

ALL WORK TO BE CARRIED OUT IN ACCORDANCE WITH THE LATEST BUILDING REGULATIONS.

REFER TO STRUCTURAL ENGINEER'S DRAWINGS AND SPECIFICATION FOR ALL STRUCTURAL WORK.

THIS DRAWING IS COPYRIGHT.

NO.:	REVISIONS:	DATE:	H		DATE:
A			I		
B			J		
C			K		
D			L		
E			M		
F			N		
G			O		

LEGEND:

OFA
O'FLYNN ARCHITECTS, LOWER EYRE STREET, NEWBRIDGE, CO.KILDARE.
TEL: (045) 433400
EMAIL:info@ofarchitects.ie
WEB: www.ofarchitect.ie
RIAI Practice Member 2021

PROJECT:	PROPOSED GREAT CONNELL SHD AT NEWBRIDGE, CO. KILDARE.		
TITLE:	PROPOSED SITE SECTION AND CONTIGUOUS ELEVATIONS S-S & T-T.		
CLIENT:	ASTON LTD.	STAGE:	PLANNING APPLICATION
PROJECT NO.:	2019-070	DRG. NO.:	PA-025
SCALE:	1:200	DRAWN:	JP
DATE:	MARCH 2022	CHECKED:	POF