


NOTE: - DO NOT SCALE. USE FIGURED DIMENSIONS ONLY  
- THIS DRAWING IS TO BE READ IN CONJUNCTION WITH ALL RELEVANT SPECIFICATIONS AND DRAWINGS.  
- ALL DIMENSIONS TO BE CHECKED ON SITE.  
- IN THE EVENT OF ANY DISCREPANCIES BETWEEN DRAWINGS THE CONTRACTOR IS TO INFORM THE ARCHITECT IMMEDIATELY

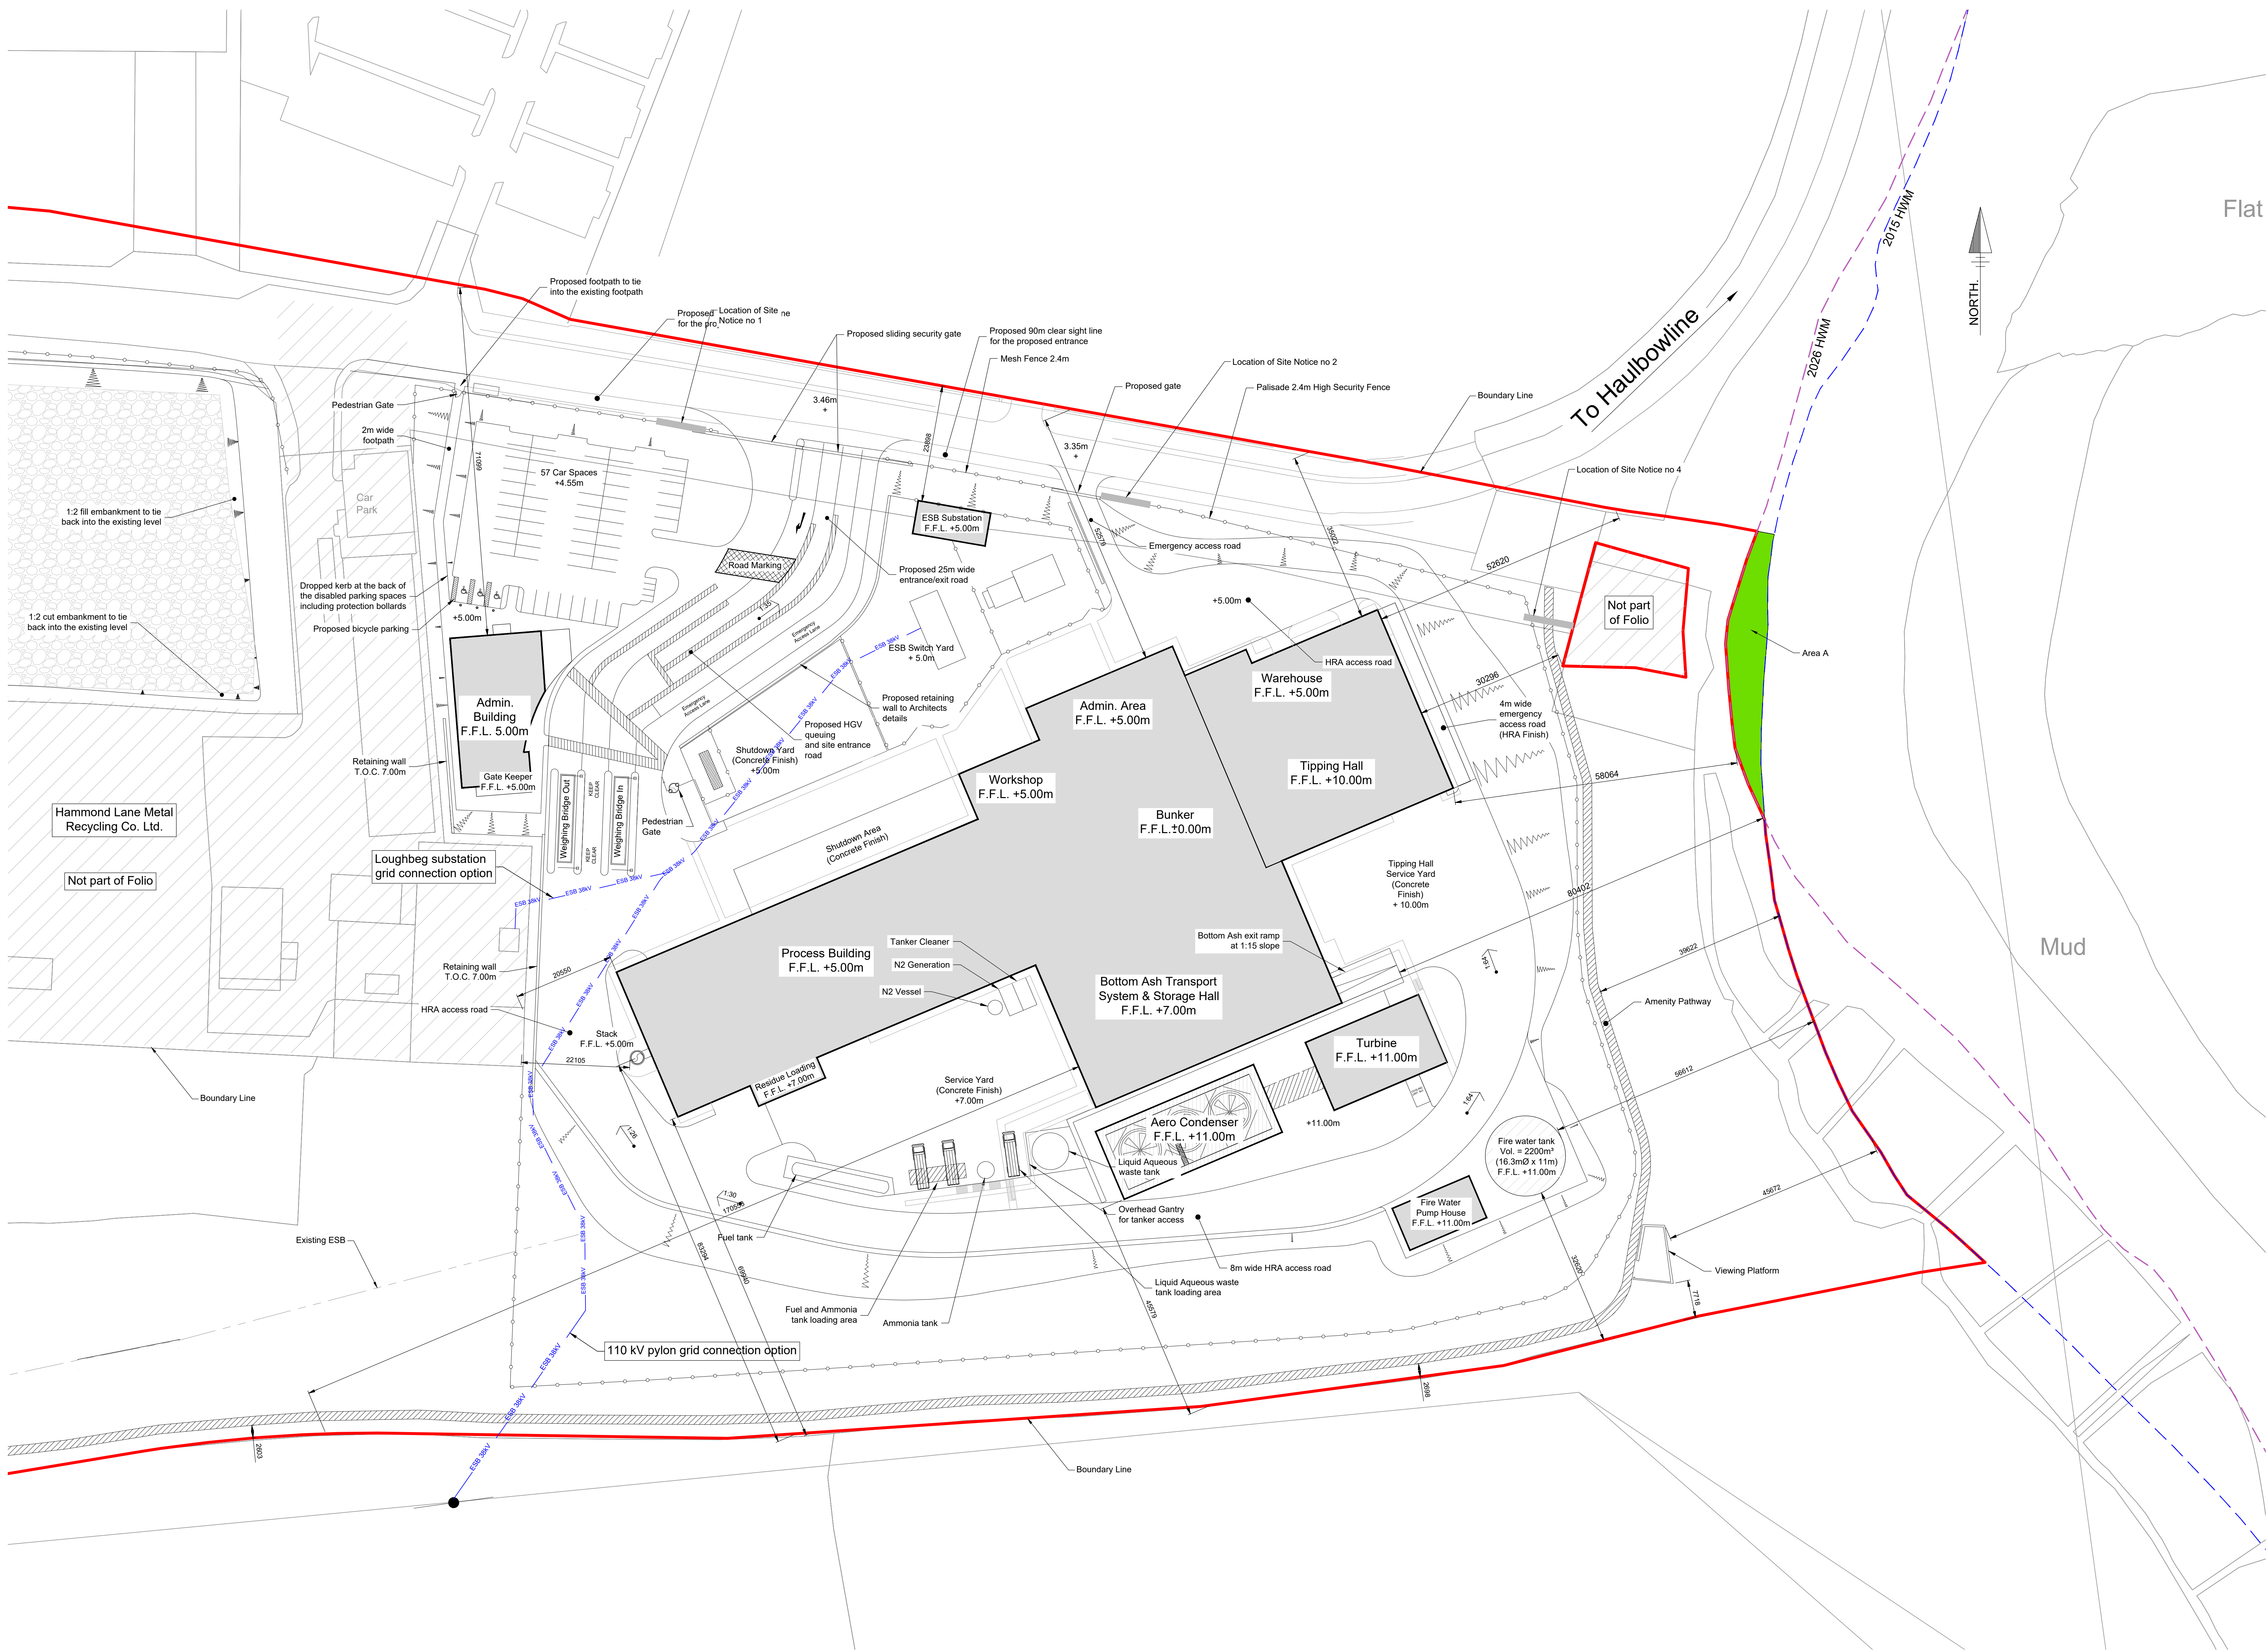

- LEGEND:**
- LOCATION OF SITE NOTICE
  - AREA TO WHICH APPLICATION RELATES OUTLINED IN RED
  - 2015 HWM
  - 2026 HWM
  - SITE PROPOSED LEVELS
  - FLOOR FINISHED LEVELS
  - FOR DRAINAGE DETAILS REFER TO ENGINEERING DRAWINGS
  - FOR ROAD DETAILS REFER TO ENGINEERING DRAWINGS
  - FOR SACRIFICIAL MATERIAL DETAILS REFER TO ENGINEERING DRAWINGS
  - FOR LANDSCAPE DETAILS REFER TO LANDSCAPE ARCHITECTS DRAWINGS
  - FOR SERVICE DIVERSIONS DETAILS REFER TO ENGINEERING DRAWINGS

DRAWING BASED ON THE FOLLOWING O.S. MAP INFORMATION

Description: Digital Landscape Model (DLM)

Publisher / Source: Tailte Éireann

Data Source / Reference: PRIME2

File Format: Autodesk AutoCAD (DWG\_R2013)

File Name: v\_50477928\_1.dwg

Clip Extent / Area of Interest (AOI):  
ULX,ULY= 577351.0012,563276.5198  
LRX,LRV= 579494.1305,563276.5198  
ULX,ULY= 577351.0012,564731.731  
LRX,LRV= 579494.1305,564731.731

Projection / Spatial Reference:  
Projection= IRENET95\_Irish\_Transverse\_Mercator

Centre Point Coordinates:  
X,Y= 578422.56585,564004.1254

Reference Index:  
Map Series / Map Sheets  
1:1,000 | 6472-20  
1:1,000 | 6472-19  
1:2,500 | 6472-C  
1:2,500 | 6511-B  
1:2,500 | 6512-D  
1:2,500 | 6511-A

Data Extraction Date:  
Date= 10-Jul-2025

Source Data Release:  
DCMLS Release V1.189.121

Product Version:  
Version= 1.4

License / Copyright:  
Compiled and published by:  
Tailte Éireann,  
Phoenix Park,  
Dublin 8,  
Ireland.  
D08FGE4

www.tailte.ie

Any unauthorised reproduction infringes Tailte Éireann copyright.

No part of this publication may be copied, reproduced or transmitted in any form or by any means without the prior written permission of the copyright owner.

The representation on this map of a road, track or footpath is not evidence of the existence of a right of way.

This topographic map does not show legal property boundaries, nor does it show ownership of physical features.

© Tailte Éireann, 2025  
All rights reserved.  
Gach cead ar cosnamh.

Ní ceadmhach aon chuid den fhóilseachán seo a chóipeáil, a aistriú nó a tharchur in aon fhorm nó ar aon bhealach gan cead i scríbhinn roimh ré ó úinéir an chóipchirt.

Ní hionann bóthar, bealach nó cosán a bheith ar an léarscáil seo agus fianaise ar aghaidh sli.

Ní thaispeánann an léarscáil topagrafach seo teorainneacha réadmhóine d'úllbhóla, agus ní léiríonn sé úinéireacht ar ghnéithe fisiceacha.

PROPOSED SITE LAYOUT PLAN - 2026  
(SCALE 1:500 @A0)