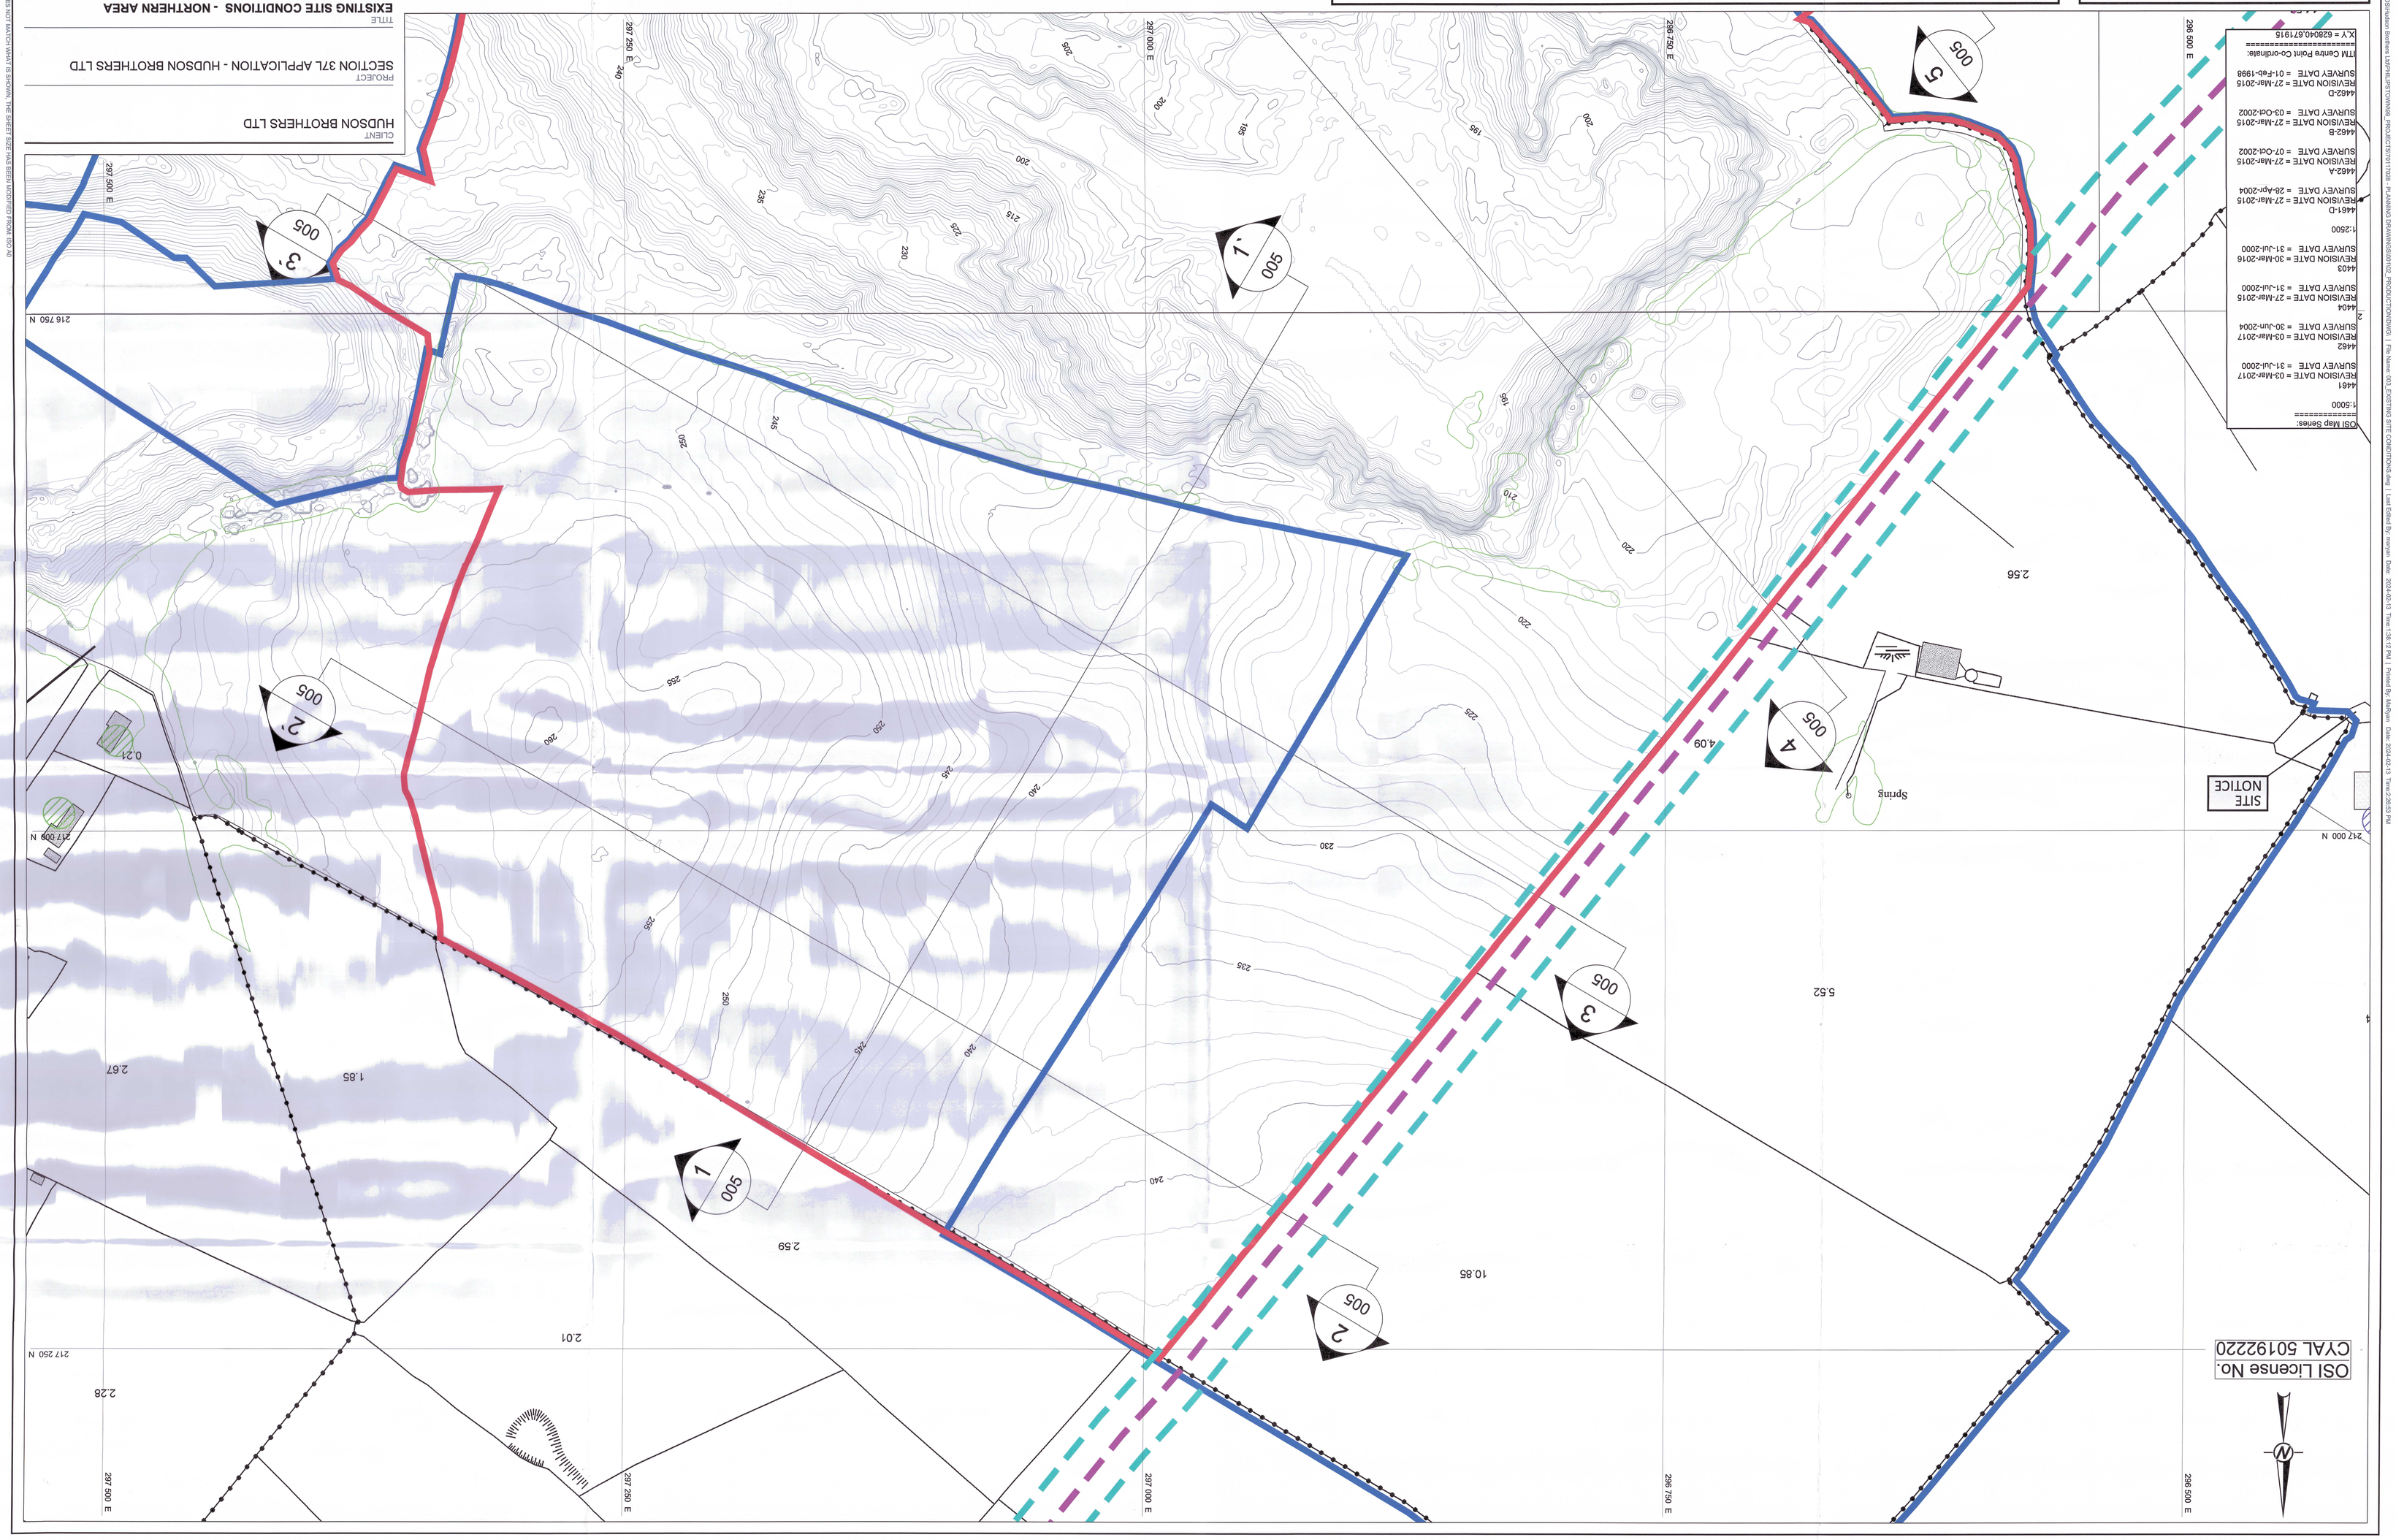

NOTE(S)

1. GRID REFERENCES ARE IN METRES & TO IRISH NATIONAL GRID COORDINATES.
2. ALL LEVELS ARE IN METRES TO O.S. DATUM
3. DIMENSIONS ARE IN METERS

LEGEND

- APPLICATION BOUNDARY
- LANDS UNDER THE CONTROL OF APPLICANT
- EXISTING GROUND CONTOURS (mOD)
- EXISTING VEGETATION

LEGEND

- EXISTING UNDERGROUND GAS LINE
- GNI 14m WAYLEAVE
- SEPTIC TANK
- PRIVATE WELL

CLIENT
HUDSON BROTHERS LTD

PROJECT
SECTION 37L APPLICATION - HUDSON BROTHERS LTD

TITLE
EXISTING SITE CONDITIONS - NORTHERN AREA

CONSULTANT

YYYY-MM-DD	2024-02-07
DESIGNED	KM
PREPARED	MR
REVIEWED	KM
APPROVED	####

PROJECT NO. 40000328 | Scale 1:1,000 @ A0 | REV. A | DRAWING 003A

25 mm IF THIS MEASUREMENT DOES NOT MATCH WHAT IS SHOWN, THE SHEET SIZE HAS BEEN MODIFIED FROM: ISO A0