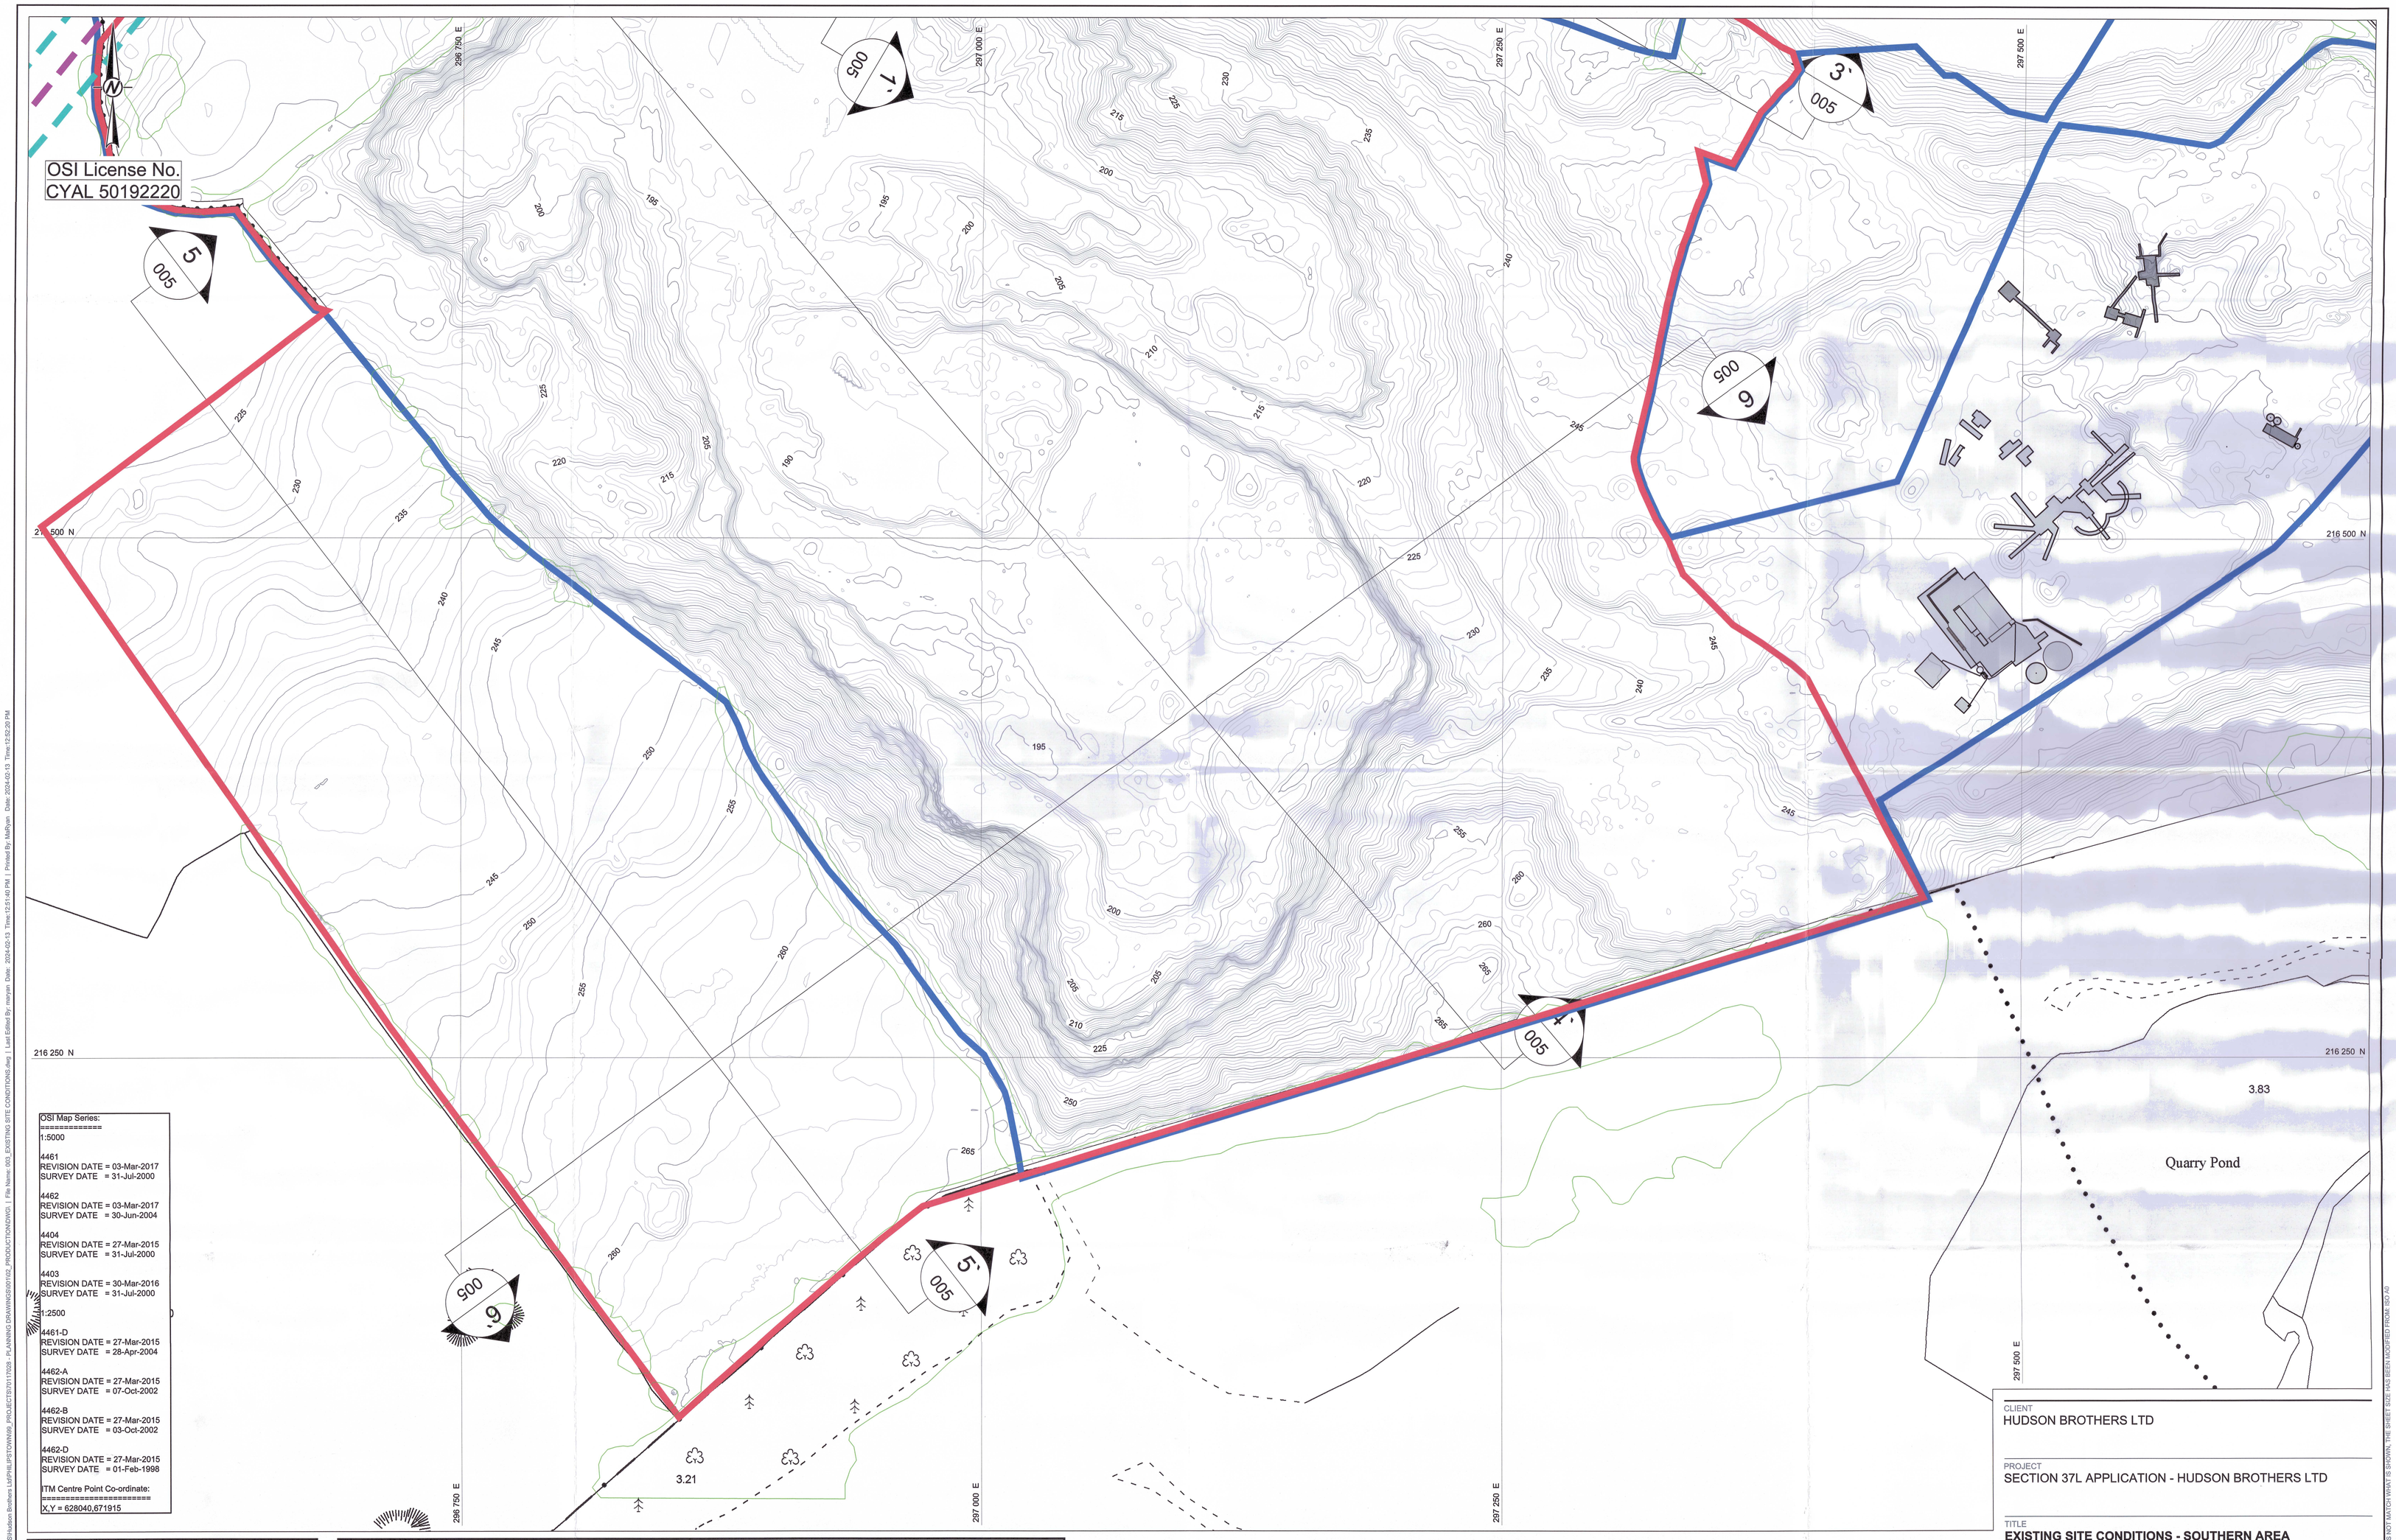

OSI Map Series:
==========
1:5000

4461
REVISION DATE = 03-Mar-2017
SURVEY DATE = 31-Jul-2000

4462
REVISION DATE = 03-Mar-2017
SURVEY DATE = 30-Jun-2004

4404
REVISION DATE = 27-Mar-2015
SURVEY DATE = 31-Jul-2000

4403
REVISION DATE = 30-Mar-2016
SURVEY DATE = 31-Jul-2000

1:2500

4461-D
REVISION DATE = 27-Mar-2015
SURVEY DATE = 28-Apr-2004

4462-A
REVISION DATE = 27-Mar-2015
SURVEY DATE = 07-Oct-2002

4462-B
REVISION DATE = 27-Mar-2015
SURVEY DATE = 03-Oct-2002

4462-D
REVISION DATE = 27-Mar-2015
SURVEY DATE = 01-Feb-1998

ITM Centre Point Co-ordinate:
==========
X,Y = 628040,671915

NOTE(S)

1. GRID REFERENCES ARE IN METRES & TO IRISH NATIONAL GRID COORDINATES.
2. ALL LEVELS ARE IN METRES TO O.S. DATUM
3. DIMENSIONS ARE IN METERS

LEGEND

- APPLICATION BOUNDARY
- LANDS UNDER THE CONTROL OF APPLICANT
- 240 EXISTING GROUND CONTOURS (mOD)
- EXISTING VEGETATION

LEGEND

- EXISTING UNDERGROUND GAS LINE
- GNI 14m WAYLEAVE
- SEPTIC TANK
- PRIVATE WELL

DRAWING 03A

CURRENT DRAWING (03B)

0 50 100
1:1,000 METRES

AN BORD PLEANÁLA
LDG-
ABP-
29 FEB 2024
Fee: € Type:
Time: By:

CLIENT
HUDSON BROTHERS LTD

PROJECT
SECTION 37L APPLICATION - HUDSON BROTHERS LTD

TITLE
EXISTING SITE CONDITIONS - SOUTHERN AREA

CONSULTANT
wsp

YYYY-MM-DD	2024-02-07
DESIGNED	KM
PREPARED	MR
REVIEWED	KM
APPROVED	####

PROJECT NO.	SCALE	REV.	DRAWING
40000328	1:1,000 @ A0	A	003B

IF THIS MEASUREMENT DOES NOT MATCH WHAT IS SHOWN, THE SHEET SIZE HAS BEEN MODIFIED FROM: ISO A0
25 mm

Path: \\ie\ie\ie\projects\ie\ie\ie