


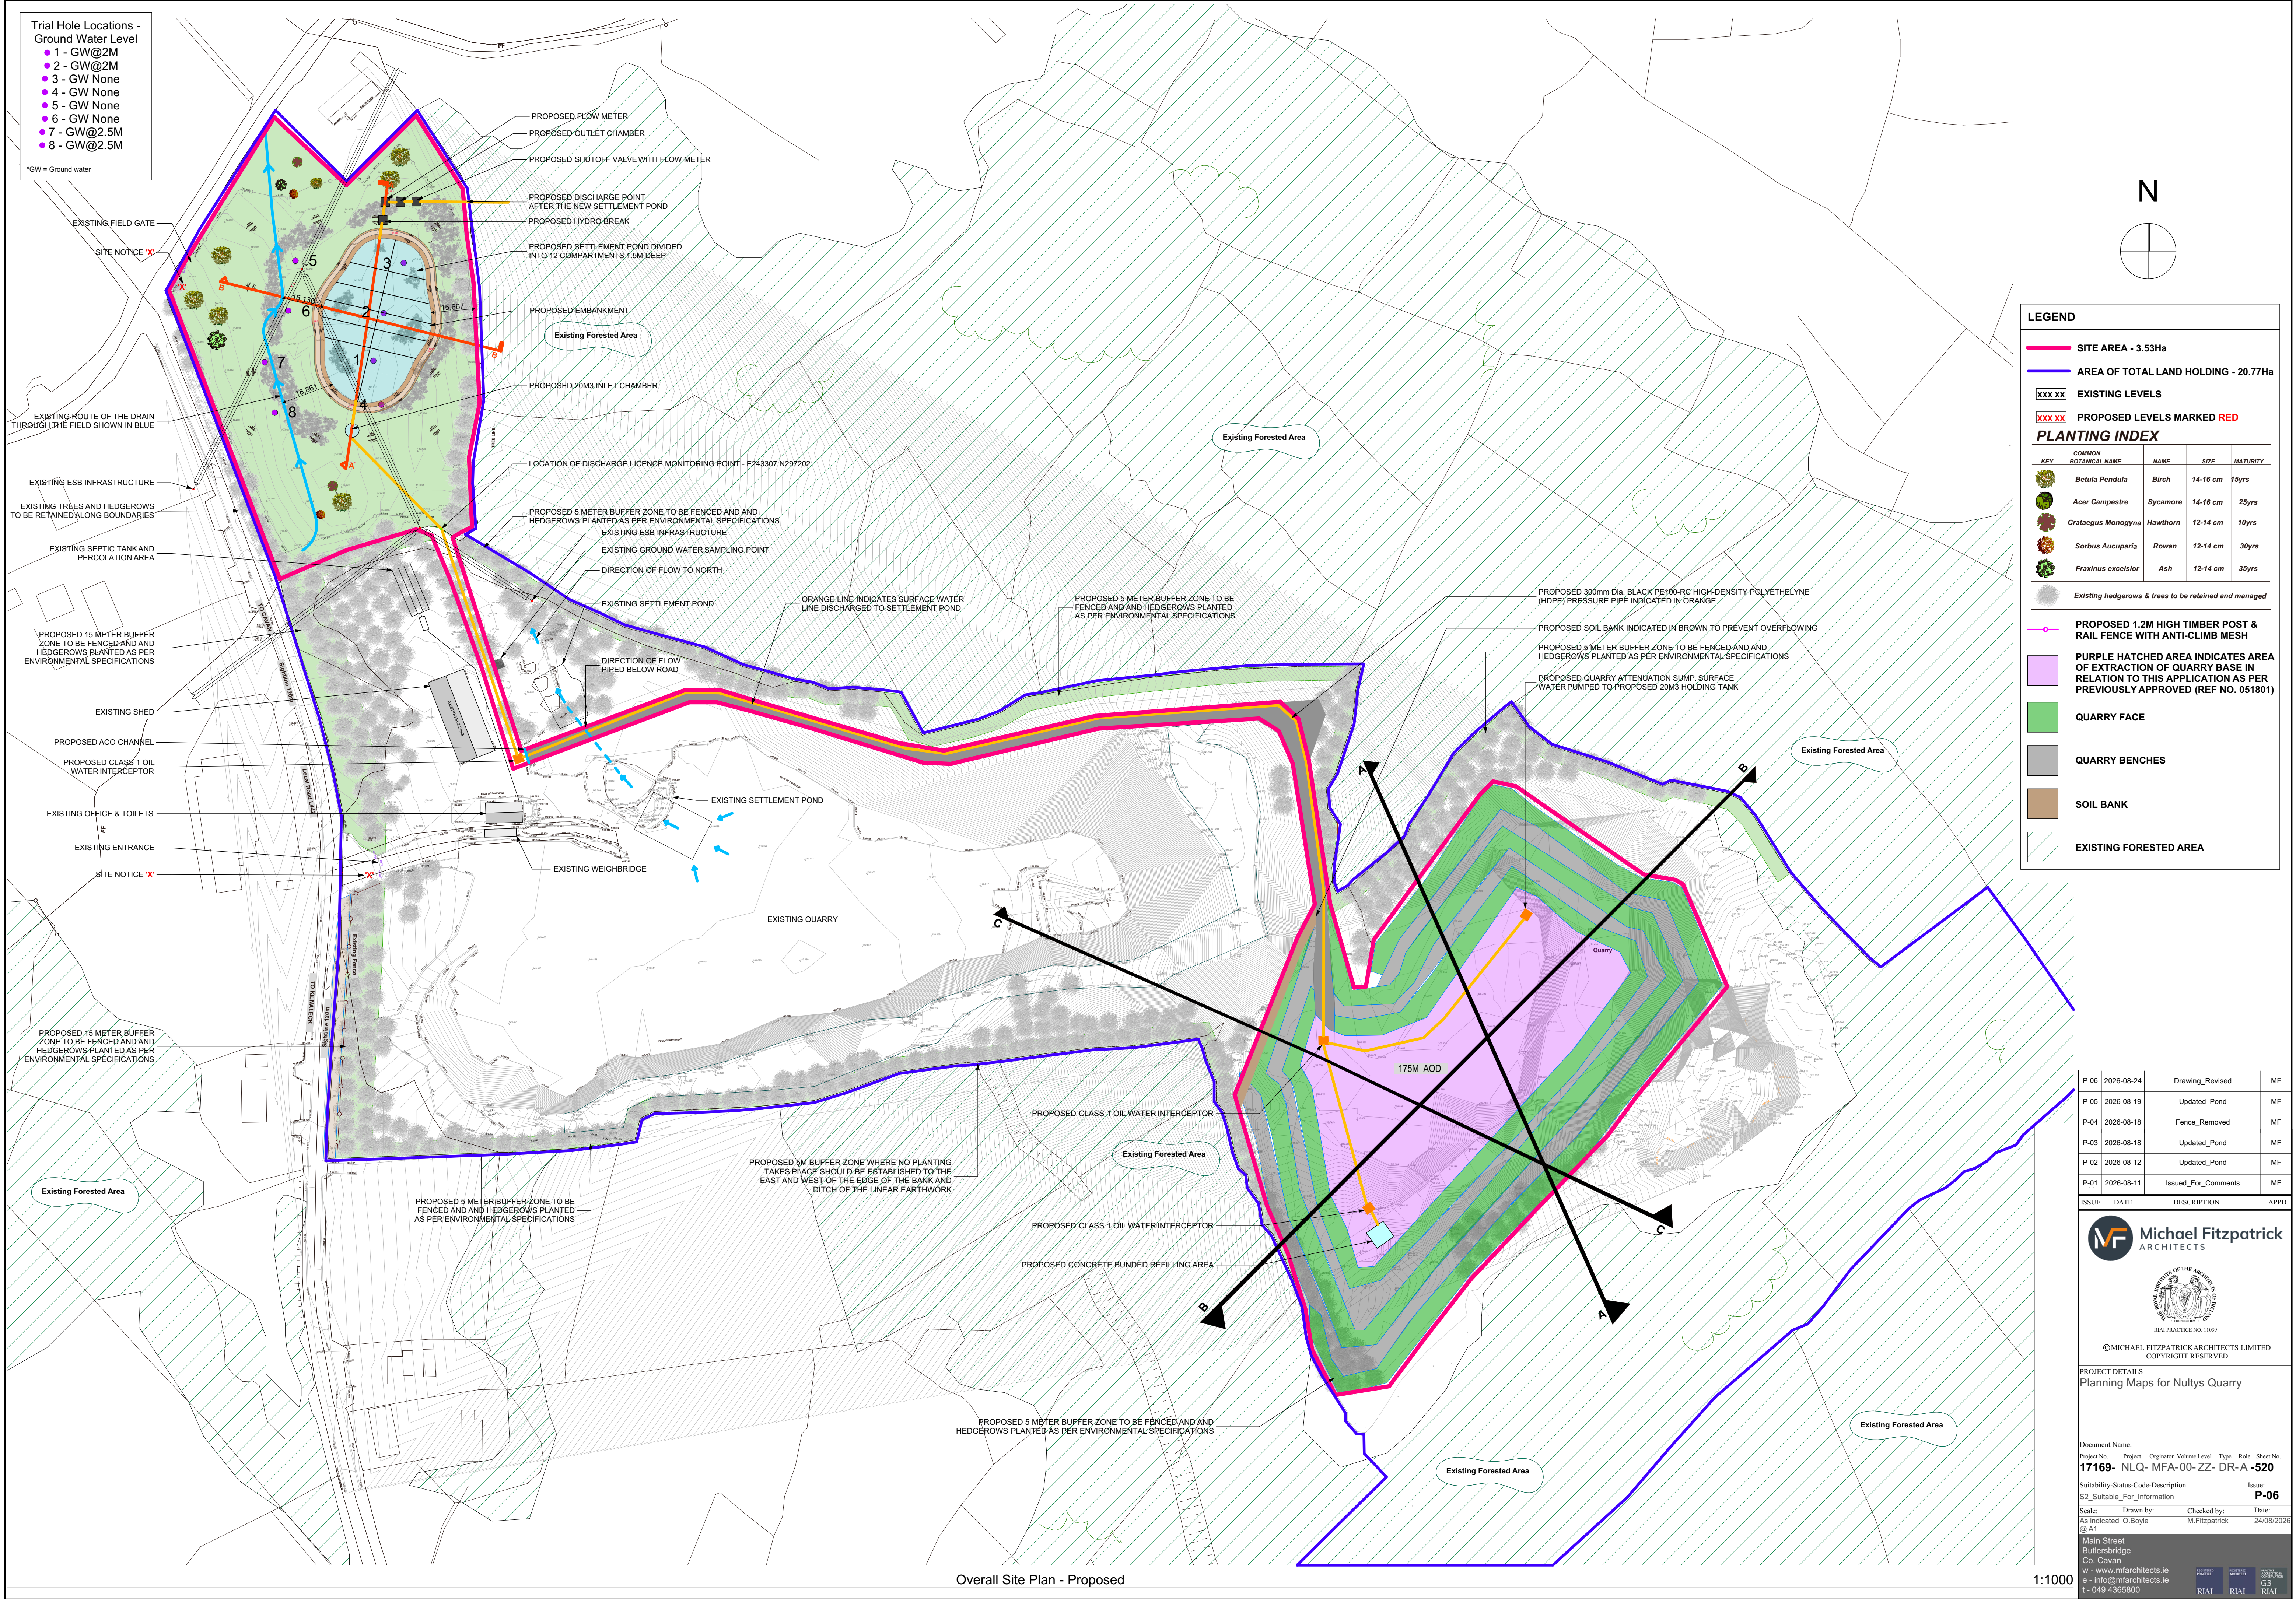

Overall Site Plan - Proposed

1:1000