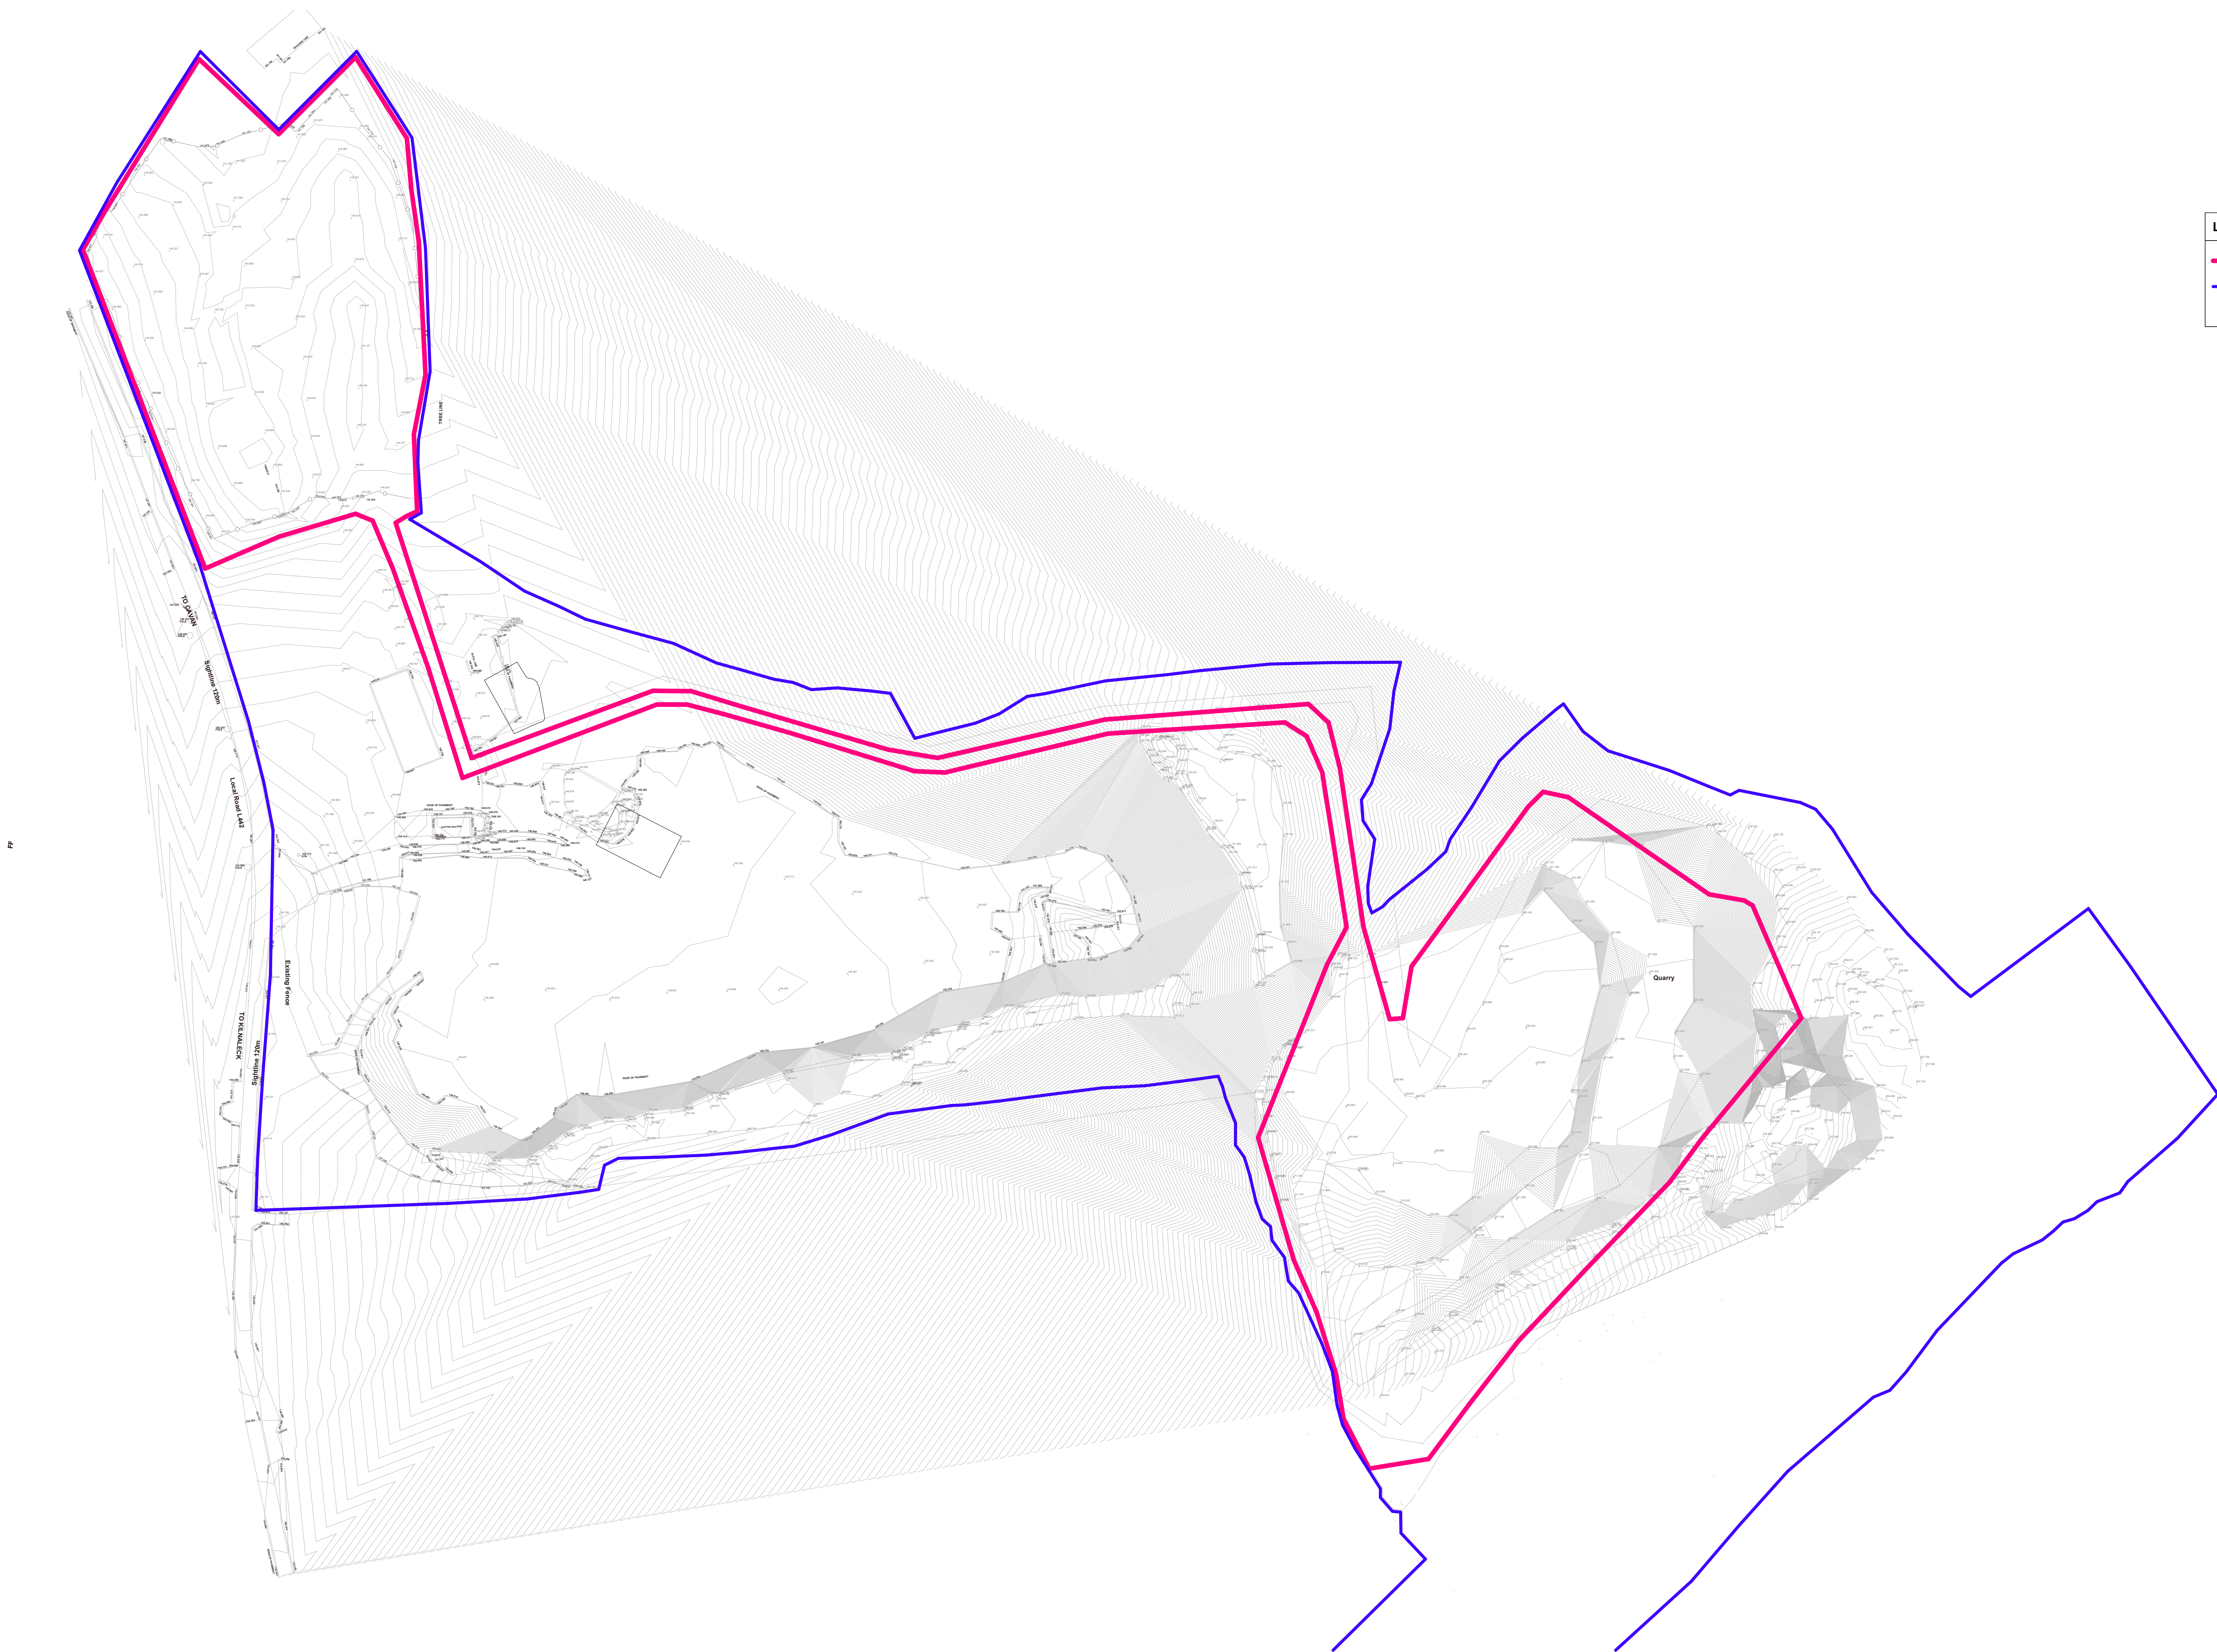


LEGEND

SITE AREA - 3.53Ha

— AREA OF TOTAL LAND HOLDING - 20.77Ha

XXX XX EXISTING LEVELS

P-01	2026-08-11	Issued_For_Comments	MF
ISSUE	DATE	DESCRIPTION	APPD

ISSUE	DATE	DESCRIPTION	APPD
-------	------	-------------	------



©MICHAEL FITZPATRICK ARCHITECTS LIMITED
COPYRIGHT RESERVED

PROJECT DETAILS

Planning Maps for Nultys Quarry

Document Name:							
Project No.	Project	Originator	Volume	Level	Type	Role	Sheet No.
17169-	NLQ-	MFA-00-	ZZ-	DR-A	-521		

Suitability-Status-Code-Description	Issue:
S2 Suitable For Information	P-01

Scale:	Drawn by:	Checked by:	Date:
As indicated	O.Boyle	M.Fitzpatrick	20/08/2026

Main Street
 Butlersbridge
 Co. Cavan
 w - www.mfarchitects.ie
 e - info@mfarchitects.ie
 t - 049 4365800

REGISTERED
PRACTICE

REGISTERED
ARCHITECT

PRACTICE
 AUTHORIZED IN
 CONSULTATION
 G3
 RIAI