



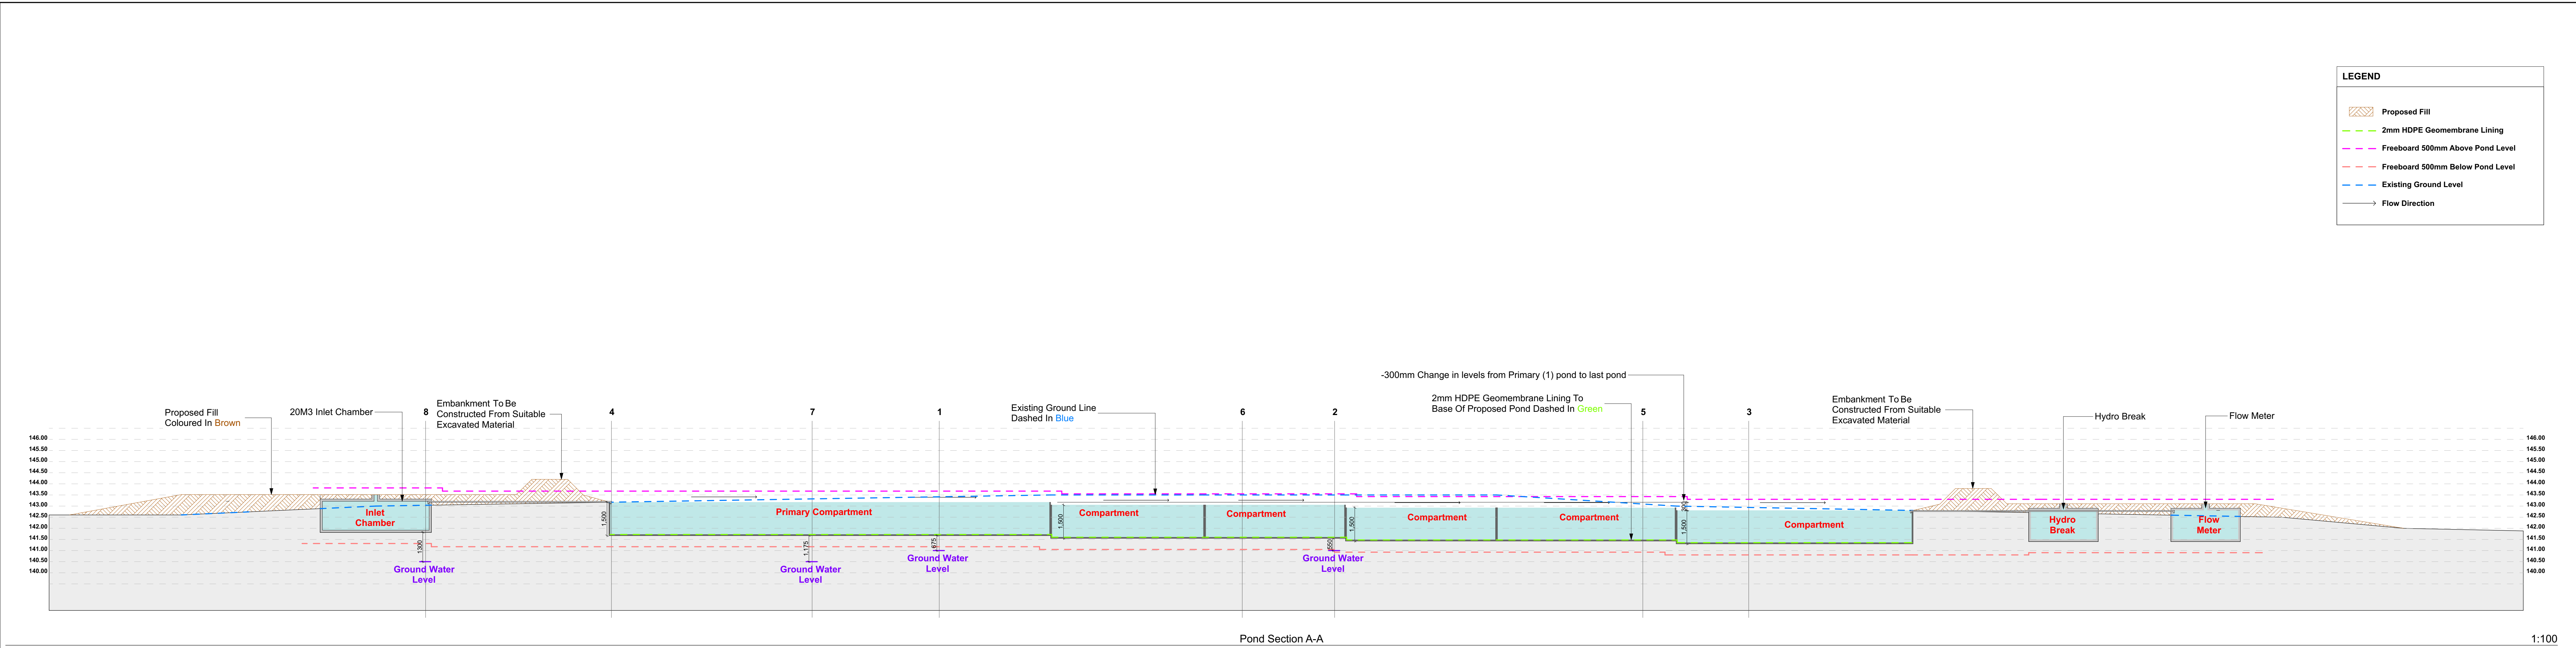

Pond Section A-A

1:100

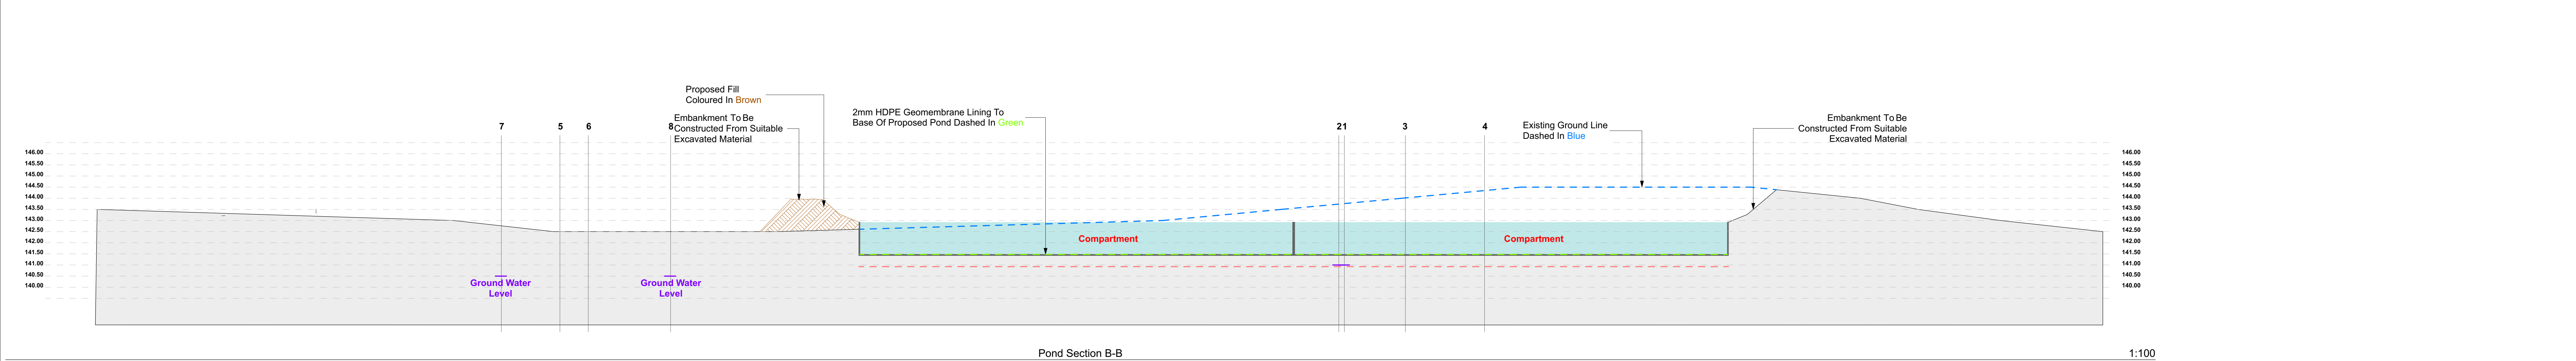

Pond Section B-B

1:100



P-02	2026-08-24	Drawing Revised	MF
P-01	2026-08-11	Issued For Comments	MF
ISSUE	DATE	DESCRIPTION	APPRO
©MICHAEL FITZPATRICK ARCHITECTS LIMITED COPYRIGHT RESERVED			
PROJECT DETAILS Planning Map for Nutlys Quarry			
Document Name:			
Project No.	Project	Original Volume Level	Type
17169	NLQ-MFA-00-ZZ-DR-A	-522	
Sustainability Status-Code-Description			Issue
IS: Suitable For Information			P-02
Scale:	Drawn by:	Checked by:	Date:
As indicated O Boyle	M Fitzpatrick		24/08/2026
Main Street Bunmahon Co. Galway www.mfarchitects.ie info@mfarchitects.ie T: 049 4365800			
RFM	RFM	RFM	RFM