


TOILETS. PROPOSED TO BE ERECTED FOR RURAL DEVELOPMENT AT BARRILL


MR. SEAN NULTY TIERQUIN CAVANAGH

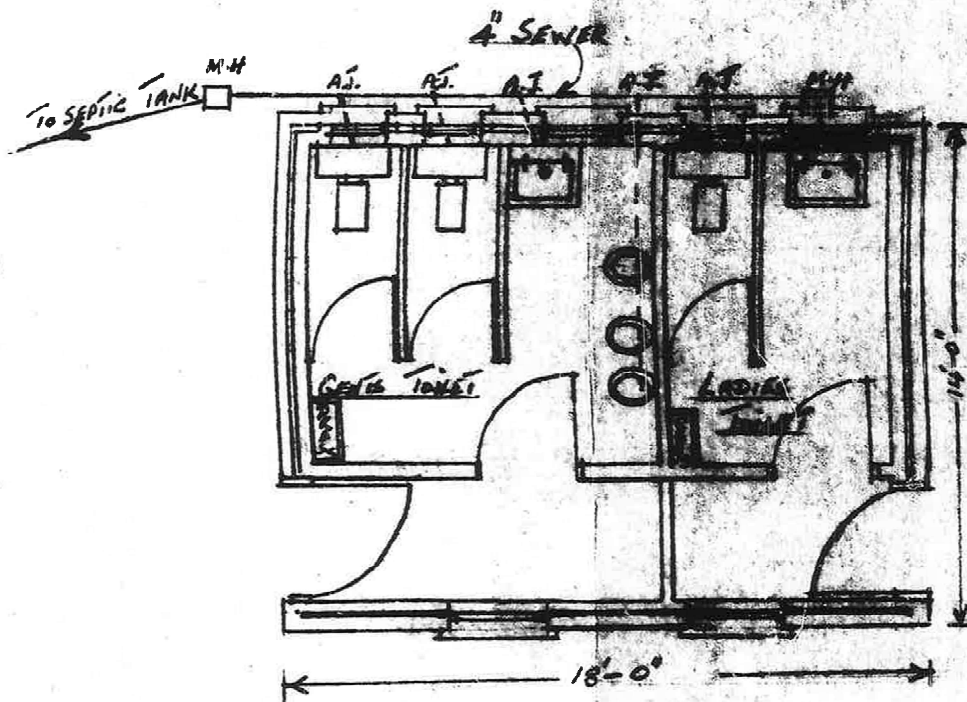

HEIGHT: FLOOR TO CEILING 8'
 EXTERNAL WALLING: 11 CAVITY
 ROOF: 9" R. CONCRETE COVERED
 WITH 1" INSULATION
 FLOORS: 6" CONCRETE AND HARD
 WOOD COVERED WITH POLY
 HEAVY GUMMED FLOOR
 INT. PLASTER: CEMENT MORTAR
 2 COAT FINISHED WITH
 EMULSION
 EXT. PLASTER: CEMENT MORTAR
 + PAINTED DARK
 WINDOWS: CASEMENT TYPE
 IN HANDSOME
 DOORS: ALL IN HANDSOME

PLAN

SCALE: - 1/4" EQUALS 1'

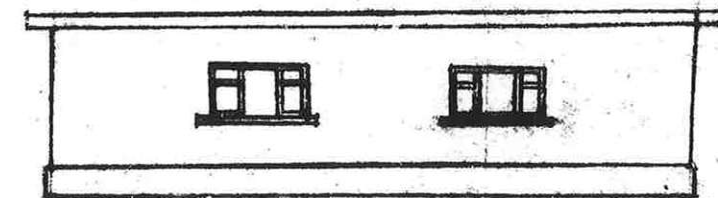

FRONT ELEVATION