

3 STAGE I - SCREENING

3.1 DEVELOPMENT DESCRIPTION

John Nulty Ltd is applying to Cavan County Council for a 20 year permission for the quarrying and extraction of rock that will include drilling, blasting, crushing and screening along with alterations to boundaries & all associated site works on lands at Ardkill More Townland and Druncrow Townland, Carrickaboy, County Cavan.

Works will also include for the provision of new settlement ponds and installation of associated site drainage infrastructure and surface water pump to proposed new settlement ponds along with provision of discharge outlet via a ~~Klargester~~-Class One Oil Water Interceptor.

Ancillary site works to include for landscape works, planting, restoration of the quarry perimeter and reprofiling of overburden as required to facilitate development of the quarry and restoration of the associated site area.

An extract from the drawings is shown in Figure 1.

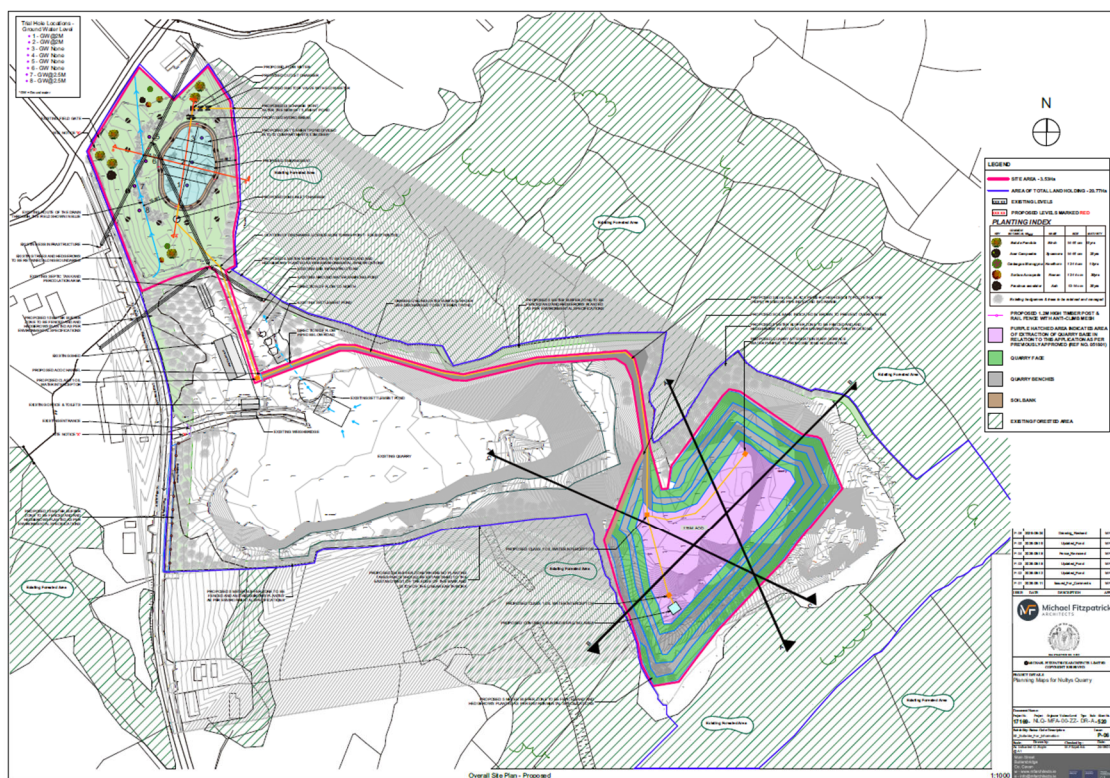


Figure 1 – Extract from Planning Drawings (as prepared by Michael Fitzpatrick Architects Ltd)