


Appendix A

16.1 Utilities Conflicts

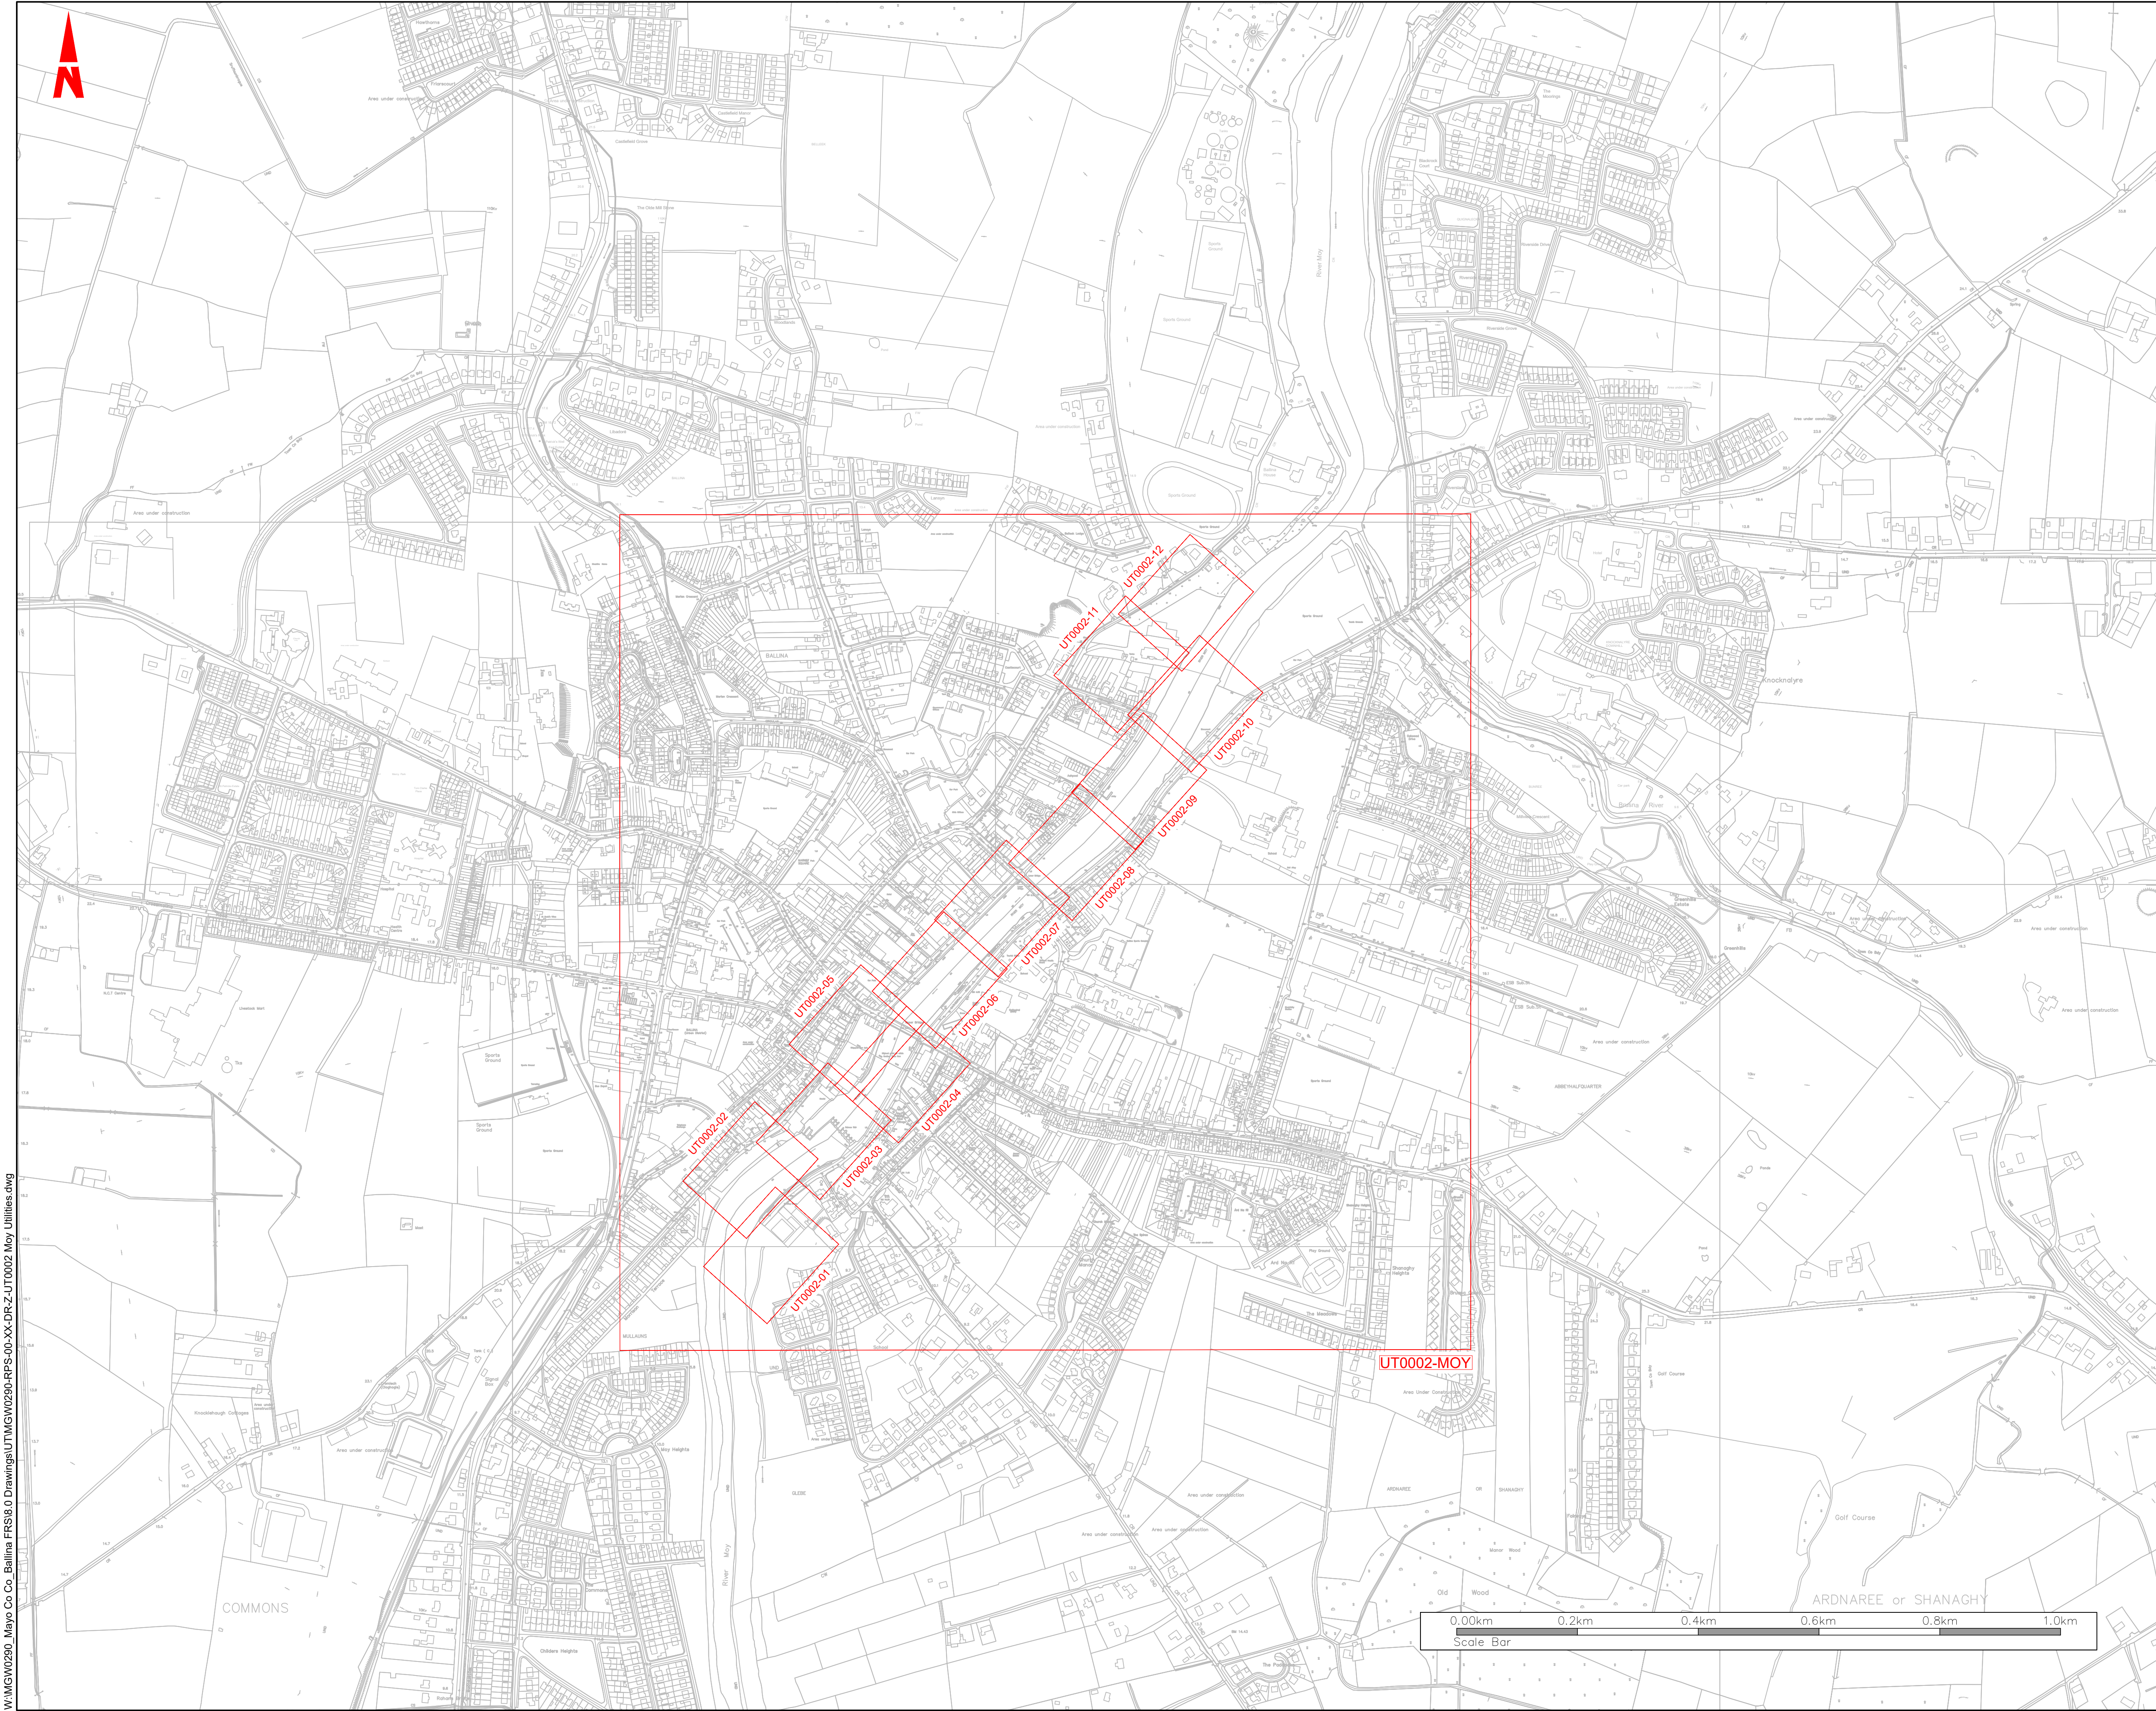

General Notes

(i) Hard copies, dwf and pdf will form a controlled issue of the drawing. All other formats (dwg etc.) are deemed to be an uncontrolled issue and any work carried out based on these files is at the recipients own risk. RPS will not accept any responsibility for any errors from the use of these files, either by human error by the recipient, listing of the un-dimensioned measurements, compatibility with the recipients software, and any errors arising when these files are used to aid the recipients drawing production, or setting out on site.


(ii) DO NOT SCALE, use figured dimensions only.

(iii) This drawing is the property of RPS, it is a project confidential classified document. It must not be copied used or its contents divulged without prior written consent. The needs and expectations of client and RPS must be considered when working with this drawing.

(iv) Information including topographical survey, geotechnical investigation and utility detail used in the design have been provided by others.


(v) All Levels refer to Ordnance Survey Datum, Malin Head.

S4 P02	11.11.24	JB	ISSUED FOR REVIEW & AUTHORIZATION	P.G
S4 P01	27.02.24	CD	WORK IN PROGRESS	P.G
S0 P01.01	18.05.23	JB	WORK IN PROGRESS	P.G
Rev	Date	Drn	Amendment / Issue	App
Client				
 Comhairle Contae Mhaigh Eo Mayo County Council				
 OPW Office of Public Works				
 rps MAKING COMPLEX EASY				
Lyrr 2, IDA Business & Technology Park, Mervue, Galway T +353 91 400200 W www.rpsgroup.com/ireland E ireland@rpsgroup.com				
Project				
BALLINA FLOOD RELIEF SCHEME PLANNING APPLICATION				
Title				
EXISTING SERVICES SHEET LAYOUT - MOY				
Model File Identifier				
N/A				
File Identifier				
MGW0290-RPS-00-XX-DR-Z-UT0002-00				
Created on		Sheets		
17 APRIL 2023		00 of 12		
Scale	1:5,000 @ A1 1:10,000 @ A3	Status	S4	Rev
				P02

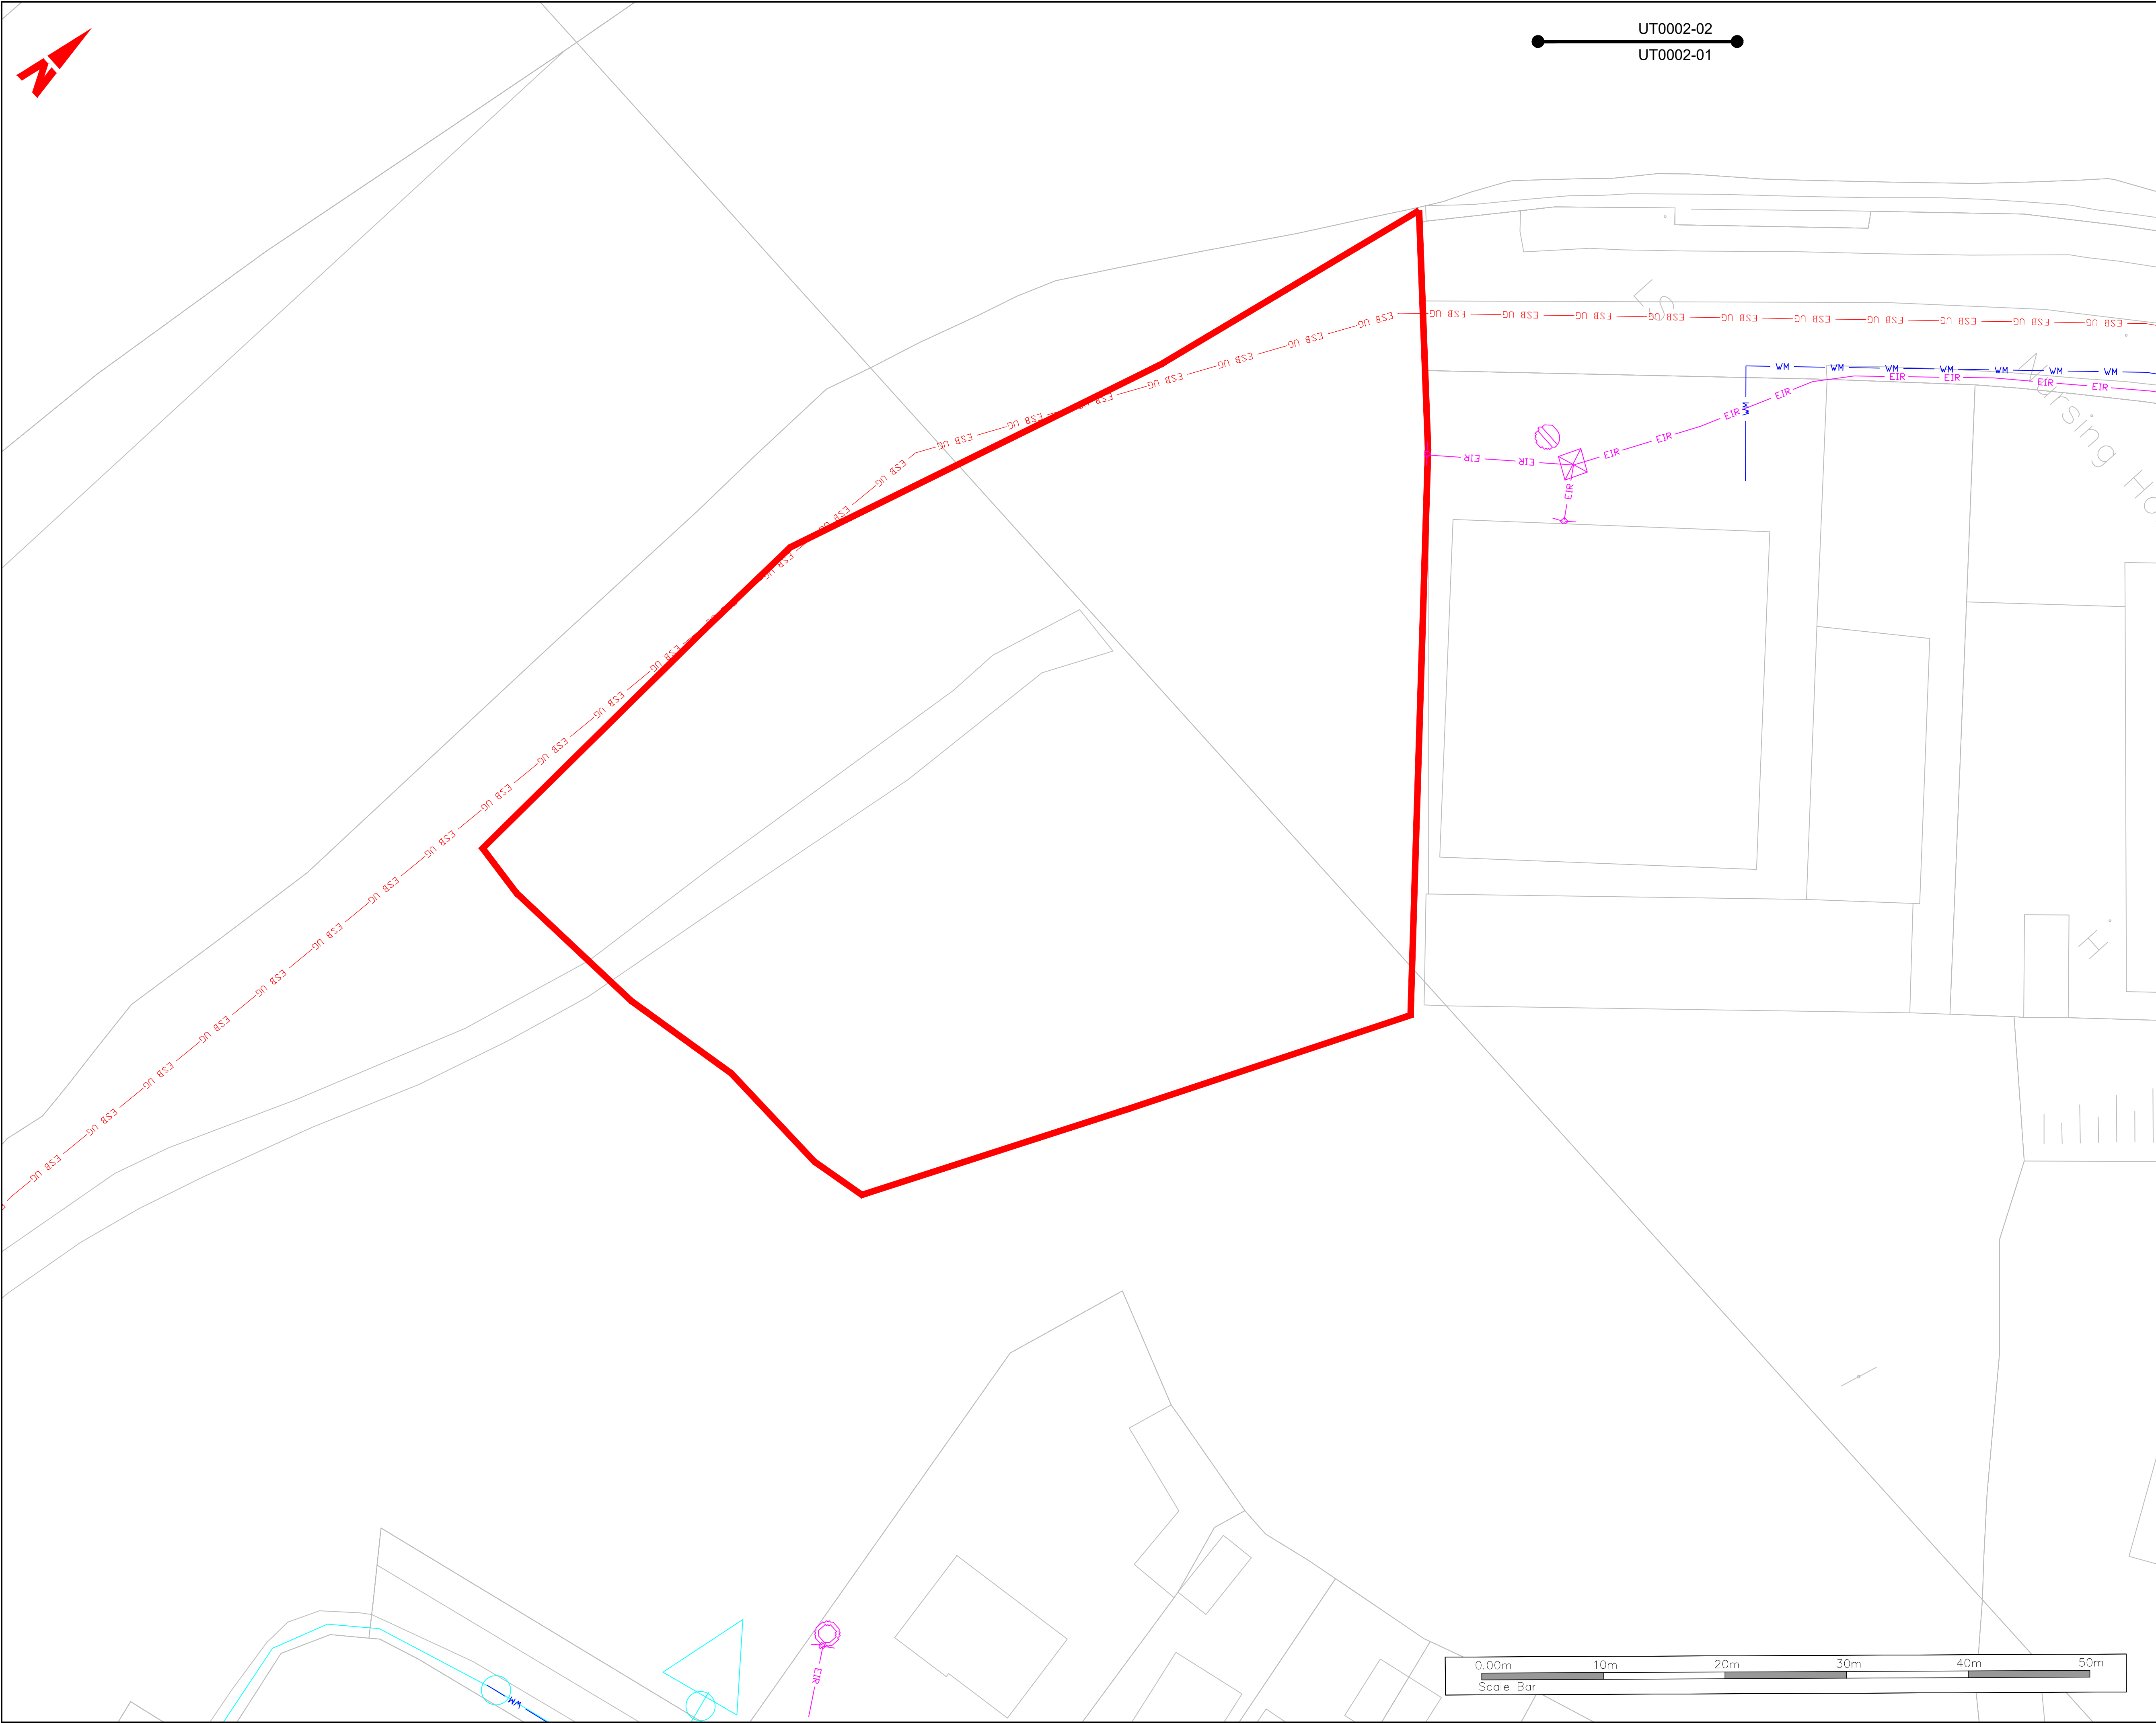

UT0002-02
UT0002-01

- General Notes
- (i) Hard copies, dwf and pdf will form a controlled issue of the drawing. All other formats (dwg etc.) are deemed to be an uncontrolled issue and any work carried out based on these files is at the recipients own risk. RPS will not accept any responsibility for any errors from the use of these files, either by human error by the recipient, listing of the un-dimensioned measurements, compatibility with the recipients software, and any errors arising when these files are used to aid the recipients drawing production, or setting out on site.
 - (ii) DO NOT SCALE, use figured dimensions only.
 - (iii) This drawing is the property of RPS, it is a project confidential classified document. It must not be copied used or its contents divulged without prior written consent. The needs and expectations of client and RPS must be considered when working with this drawing.
 - (iv) Information including topographical survey, geotechnical investigation and utility detail used in the design have been provided by others.
 - (v) All Levels refer to Ordnance Survey Datum, Malin Head.

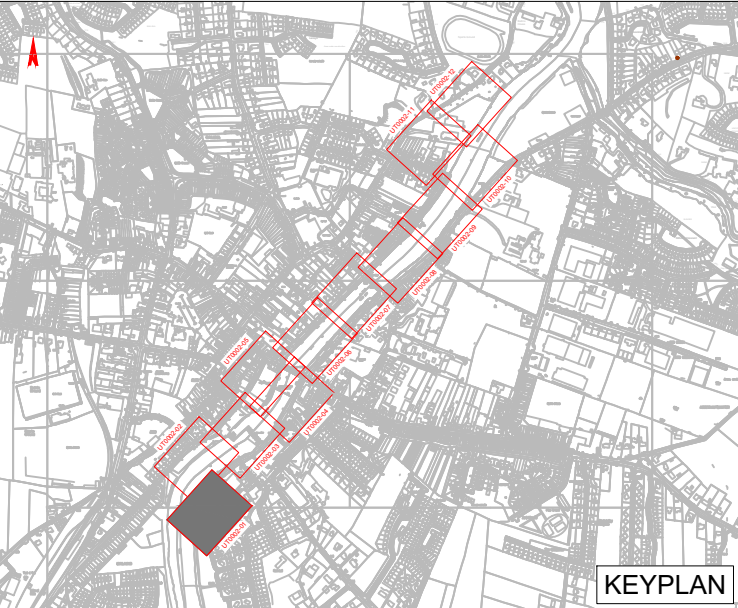

- LEGEND
- PROPOSED REDLINE BOUNDARY
 - EXISTING ESB MV OVERHEAD
 - EXISTING ESB MV/LV UNDERGROUND
 - EXISTING ESB HV UNDERGROUND
 - EXISTING ESB HV OVERHEAD
 - EXISTING ESB LV OVERHEAD
 - EXISTING E-NET
 - EXISTING GAS LOW PRESSURE
 - EXISTING GAS MEDIUM PRESSURE
 - EXISTING VIRGIN MEDIA
 - EXISTING EIR OVERHEAD
 - EXISTING EIR UNDERGROUND
 - EXISTING BT
 - EXISTING WATER MAIN
 - ABANDONED WATER MAIN
 - EXISTING FOUL SEWER/STORM WATER

S4 P02	11.11.24	JB	ISSUED FOR REVIEW & AUTHORIZATION	P/G
S4 P01	27.02.24	CD	WORK IN PROGRESS	P/G
S0 P01.01	18.05.23	JB	WORK IN PROGRESS	P/G
Rev	Date	Dm CHK	Amendment / Issue	App

Client


 Comhairle Contae Mhaigh Eo
Mayo County Council

 OPW
Office of Public Works


 **MAKING COMPLEX EASY**

Lyrr 2, IDA Business & Technology Park, Mervue, Galway
T +353 91 400200
W www.rpsgroup.com/ireland
E ireland@rpsgroup.com

Project BALLINA FLOOD RELIEF SCHEME PLANNING APPLICATION		
Title EXISTING SERVICES - MOY - RIDGEPOOL ROAD & BALLINA MANOR		
Model File Identifier N/A		
File Identifier MGW0290-RPS-00-XX-DR-Z-UT0002-01		
Created on 17 APRIL 2023	Sheets 01 of 12	
Scale 1:250 @ A1 1:500 @ A3	Status S4	Rev P02

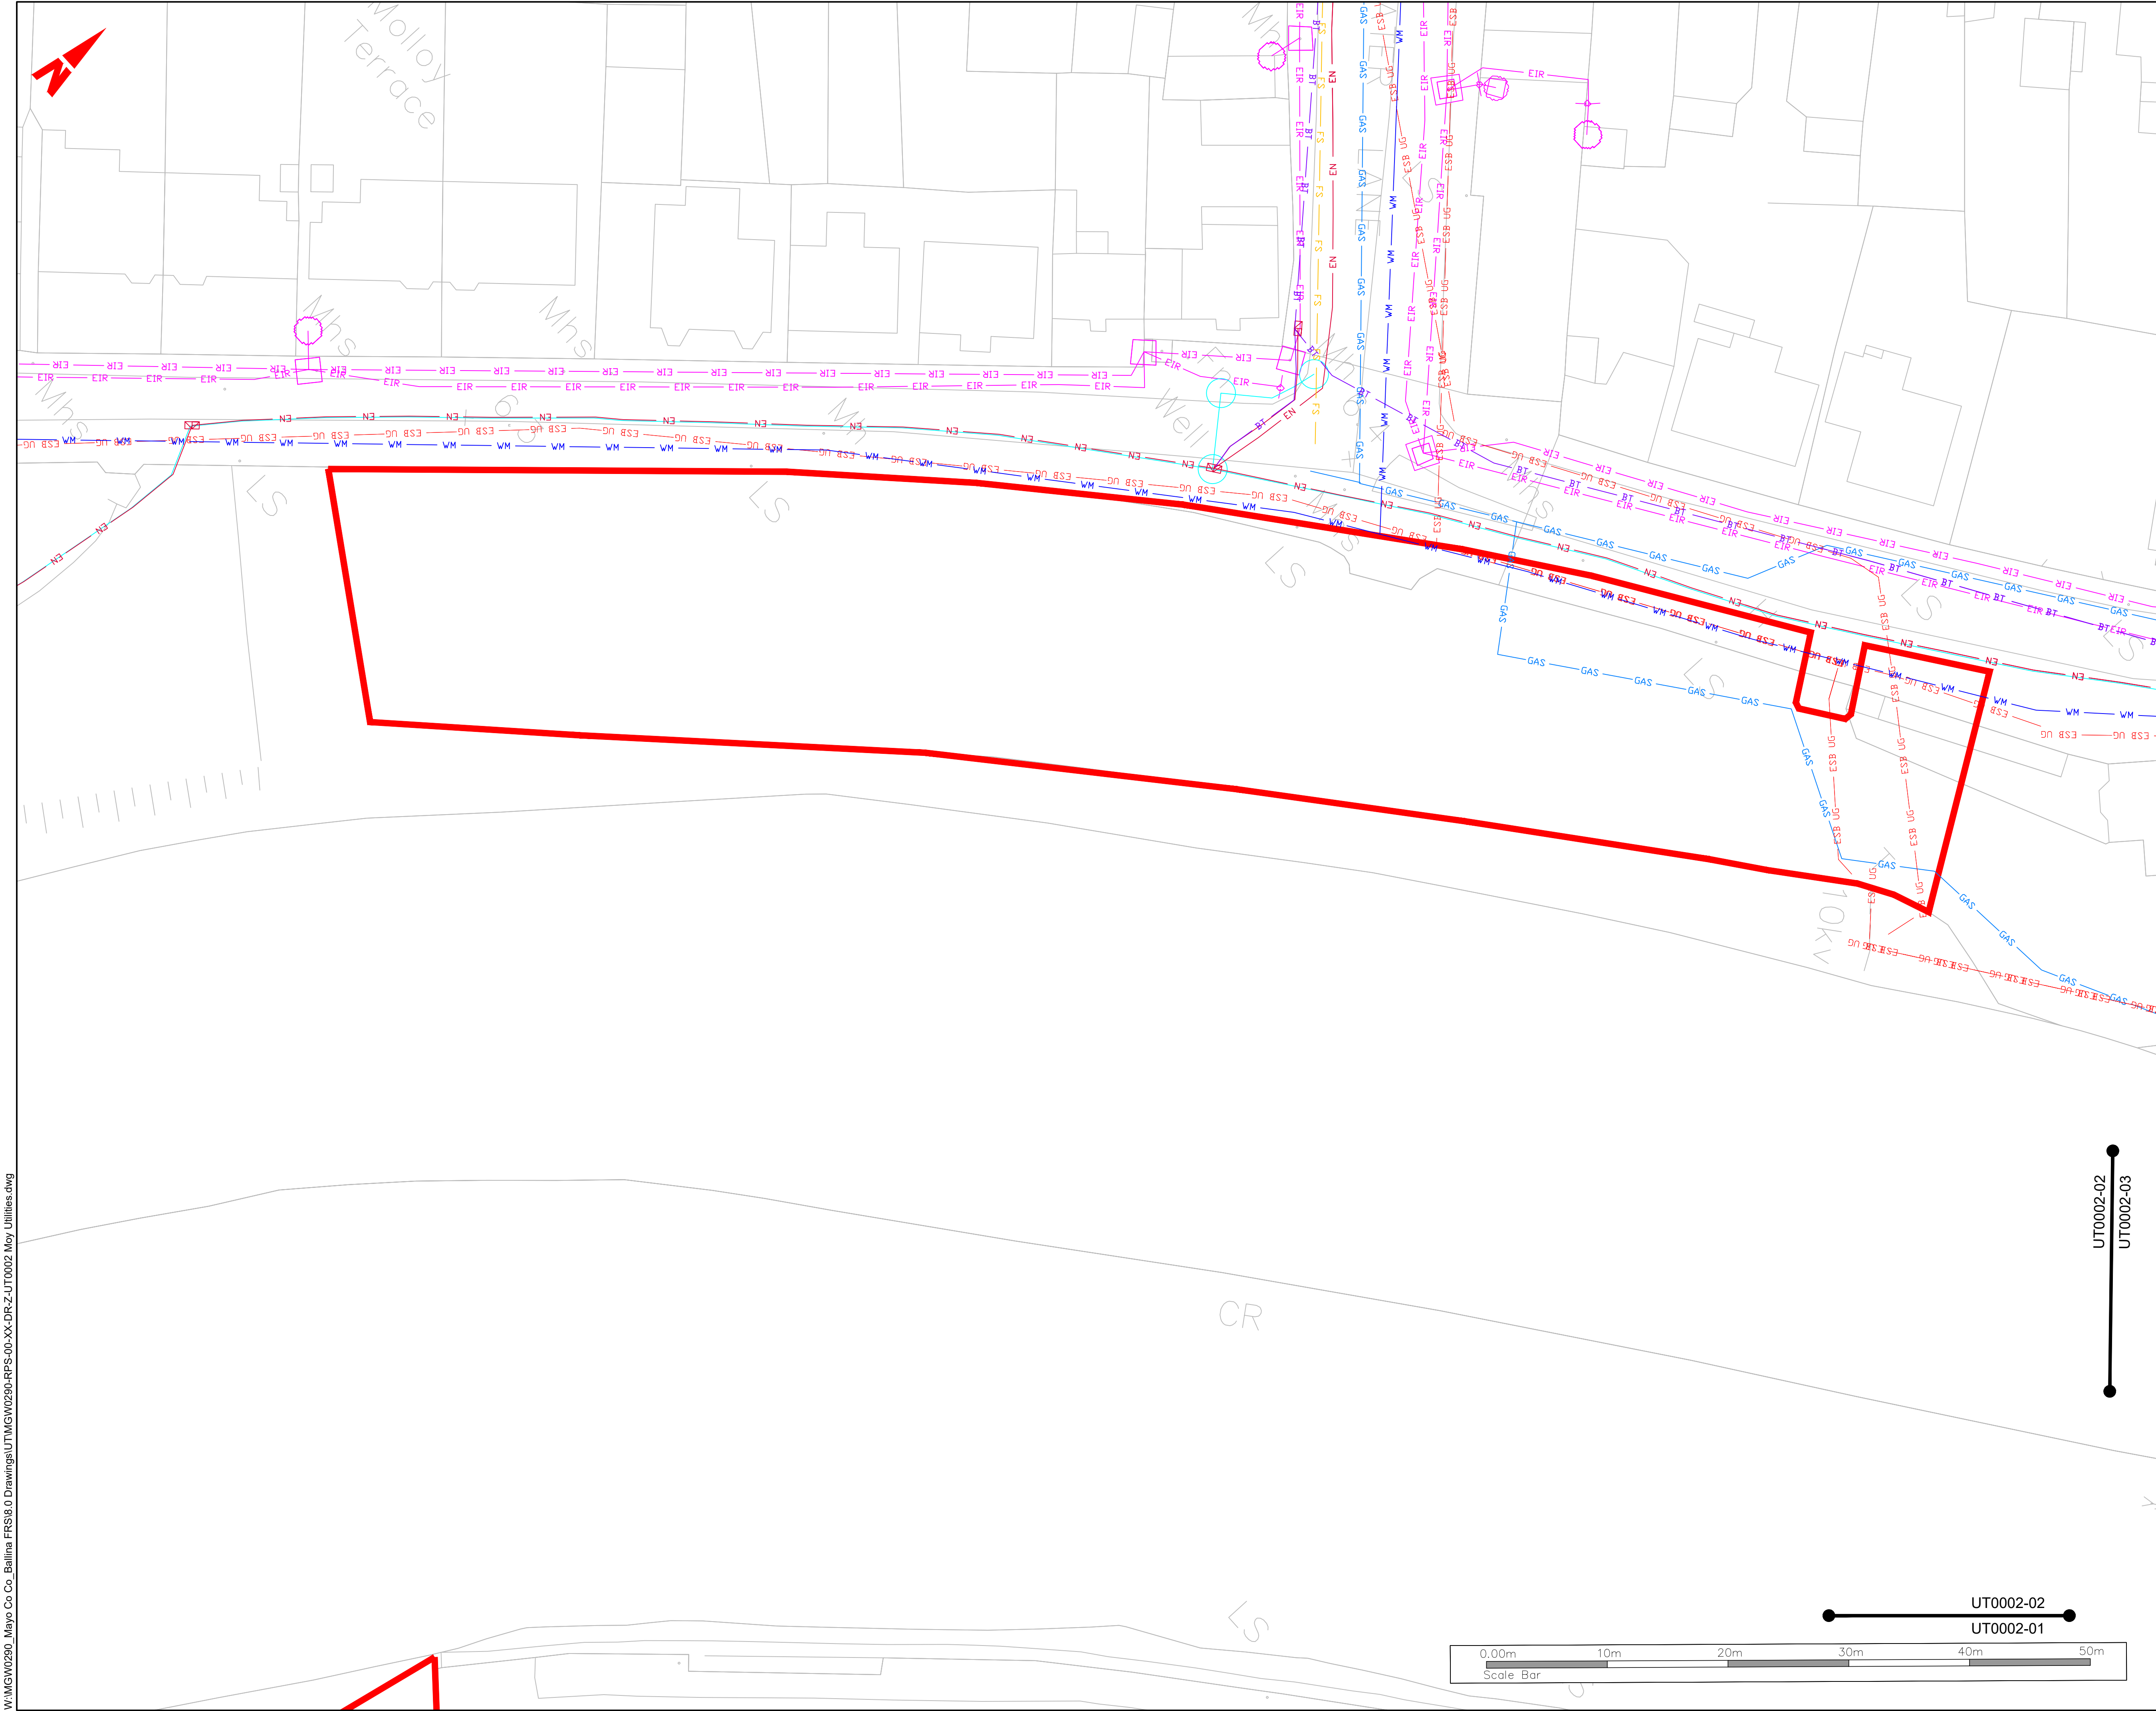

- General Notes
- (i) Hard copies, dwf and pdf will form a controlled issue of the drawing. All other formats (dwg etc.) are deemed to be an uncontrolled issue and any work carried out based on these files is at the recipients own risk. RPS will not accept any responsibility for any errors from the use of these files, either by human error by the recipient, listing of the un-dimensioned measurements, compatibility with the recipients software, and any errors arising when these files are used to aid the recipients drawing production, or setting out on site.
 - (ii) DO NOT SCALE, use figured dimensions only.
 - (iii) This drawing is the property of RPS, it is a project confidential classified document. It must not be copied used or its contents divulged without prior written consent. The needs and expectations of client and RPS must be considered when working with this drawing.
 - (iv) Information including topographical survey, geotechnical investigation and utility detail used in the design have been provided by others.
 - (v) All Levels refer to Ordnance Survey Datum, Malin Head.

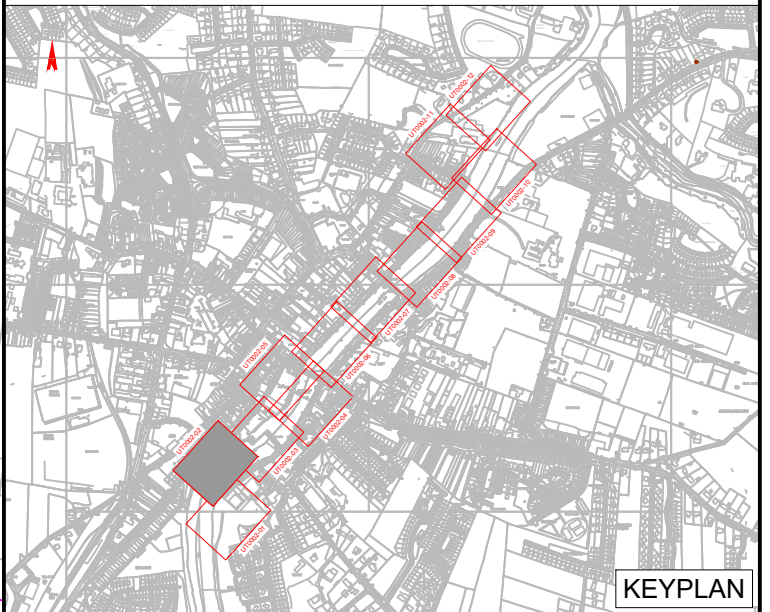

- LEGEND
- PROPOSED REDLINE BOUNDARY
 - EXISTING ESB MV OVERHEAD
 - EXISTING ESB MV/LV UNDERGROUND
 - EXISTING ESB HV UNDERGROUND
 - EXISTING ESB HV OVERHEAD
 - EXISTING ESB LV OVERHEAD
 - EXISTING E-NET
 - EXISTING GAS LOW PRESSURE
 - EXISTING GAS MEDIUM PRESSURE
 - EXISTING VIRGIN MEDIA
 - EXISTING EIR OVERHEAD
 - EXISTING EIR UNDERGROUND
 - EXISTING BT
 - EXISTING WATER MAIN
 - ABANDONED WATER MAIN
 - EXISTING FOUL SEWER/STORM WATER

SA P02	11.11.24	JB	ISSUED FOR REVIEW & AUTHORIZATION	P/G
SA P01	27.02.24	CD	WORK IN PROGRESS	P/G
SO P01.01	18.05.23	JB	WORK IN PROGRESS	P/G
Rev	Date	Dm	Amendment / Issue	App

Client

Comhairle Contae Mhaigh Eo
Mayo County Council


OPW
Office of Public Works

RPS
MAKING COMPLEX EASY

Lyrr 2, IDA Business & Technology Park, Mervue, Galway
T +353 91 400200
W www.rpsgroup.com/ireland
E ireland@rpsgroup.com

Project BALLINA FLOOD RELIEF SCHEME PLANNING APPLICATION		
Title EXISTING SERVICES - MOY - RIDGEPOOL ROAD & BALLINA MANOR		
Model File Identifier N/A		
File Identifier MGW0290-RPS-00-XX-DR-Z-UT0002-02		
Created on 17 APRIL 2023	Sheets 02 of 12	
Scale 1:250 @ A1 1:500 @ A3	Status S4	Rev P02

W:\MGMW0290_Mayo Co. Ballina FR318.0 Drawings\UTMGMW0290-RPS-00-XX-DR-Z-UT0002 Moy Utilities.dwg

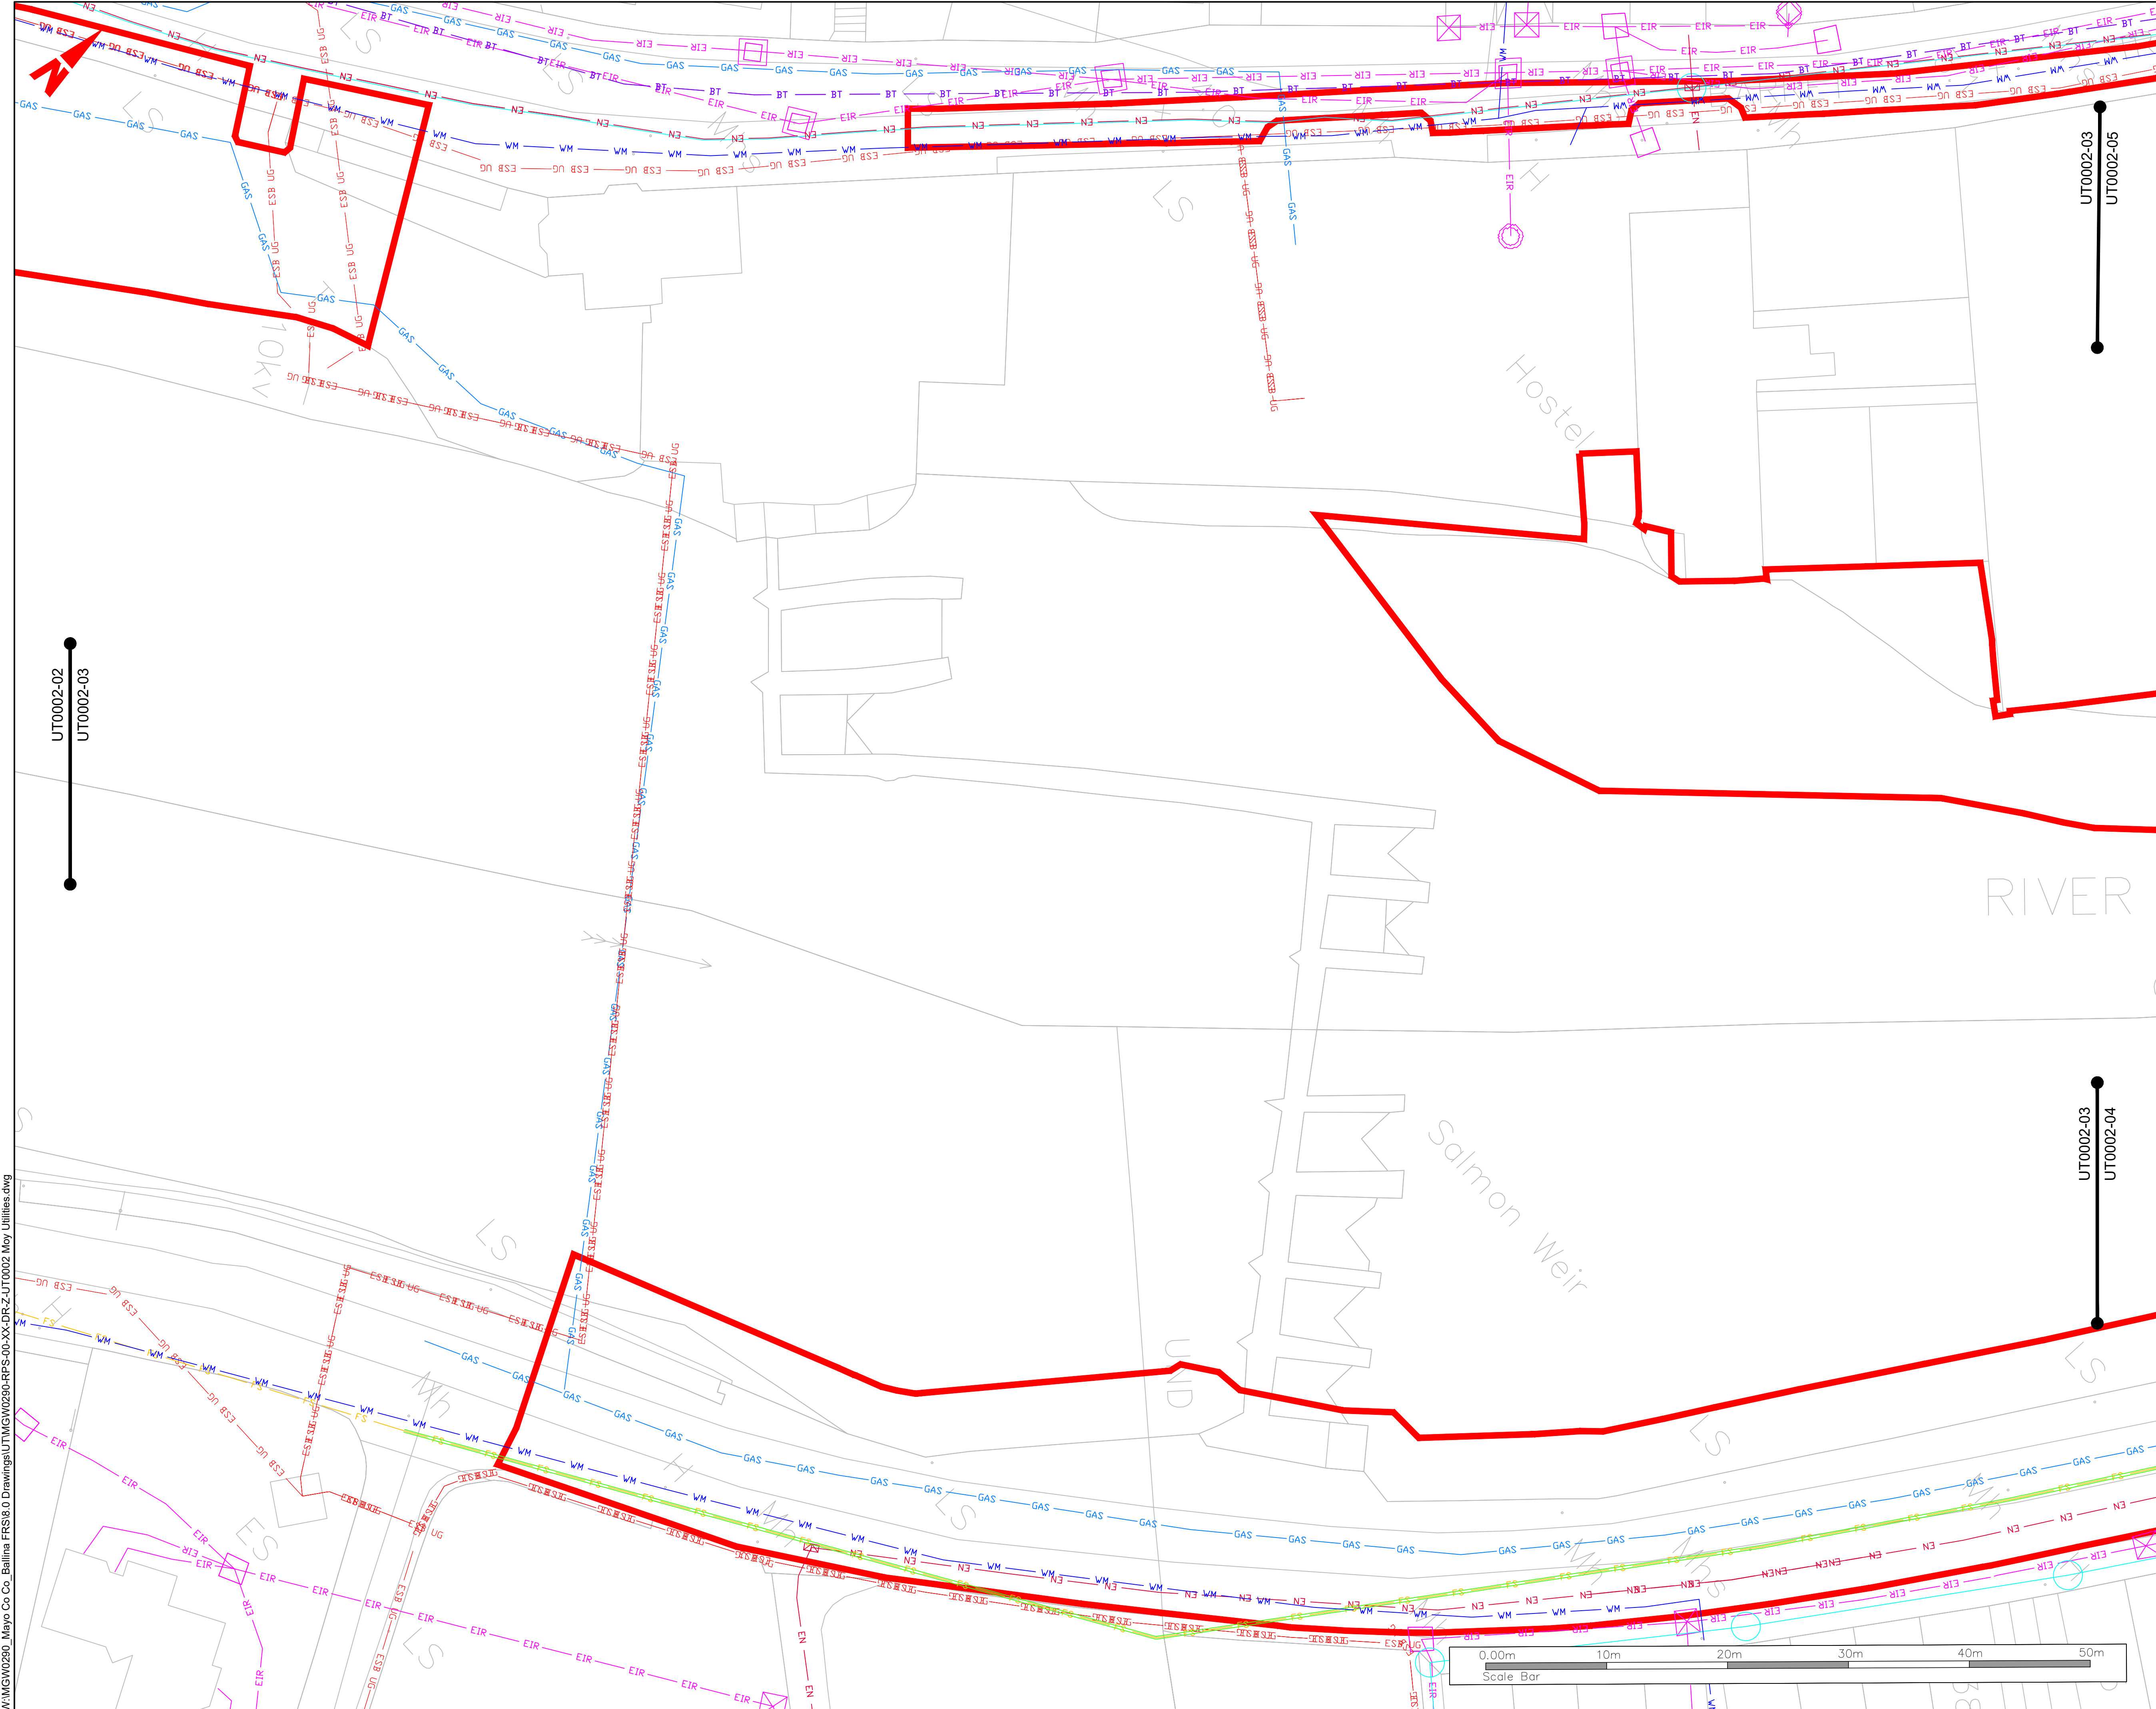

General Notes

(i) Hard copies, dwf and pdf will form a controlled issue of the drawing. All other formats (dwg etc.) are deemed to be an uncontrolled issue and any work carried out based on these files is at the recipients own risk. RPS will not accept any responsibility for any errors from the use of these files, either by human error by the recipient, listing of the un-dimensioned measurements, compatibility with the recipients software, and any errors arising when these files are used to aid the recipients drawing production, or setting out on site.

(ii) DO NOT SCALE, use figured dimensions only.

(iii) This drawing is the property of RPS, it is a project confidential classified document. It must not be copied used or its contents divulged without prior written consent. The needs and expectations of client and RPS must be considered when working with this drawing.

(iv) Information including topographical survey, geotechnical investigation and utility detail used in the design have been provided by others.

(v) All Levels refer to Ordnance Survey Datum, Malin Head.

KEYPLAN

LEGEND

- PROPOSED REDLINE BOUNDARY
- EXISTING ESB MV OVERHEAD
- EXISTING ESB MV/LV UNDERGROUND
- EXISTING ESB HV UNDERGROUND
- EXISTING ESB HV OVERHEAD
- EXISTING ESB LV OVERHEAD
- EXISTING E-NET
- EXISTING GAS LOW PRESSURE
- EXISTING GAS MEDIUM PRESSURE
- EXISTING VIRGIN MEDIA
- EXISTING EIR OVERHEAD
- EXISTING EIR UNDERGROUND
- EXISTING BT
- EXISTING WATER MAIN
- ABANDONED WATER MAIN
- EXISTING FOUL SEWER/STORM WATER

SA P02	11.11.24	JB	ISSUED FOR REVIEW & AUTHORIZATION	P/G
SA P01	27.02.24	CD	WORK IN PROGRESS	P/G
SO P01.01	18.05.23	JB	WORK IN PROGRESS	P/G
Rev	Date	Dm	Amendment / Issue	App

Client

Comhairle Contae Mhaigh Eo
Mayo County Council

OPW
Office of Public Works

rps MAKING COMPLEX EASY

Lyrr 2, IDA Business & Technology Park, Mervue, Galway
T +353 91 400200
W www.rpsgroup.com/ireland
E ireland@rpsgroup.com

Project

**BALLINA FLOOD RELIEF SCHEME
PLANNING APPLICATION**

Title

**EXISTING SERVICES
- MOY - RIDGEPOL ROAD
& BALLINA MANOR**


Model File Identifier

N/A

File Identifier

MGW0290-RPS-00-XX-DR-Z-UT0002-03

Created on	17 APRIL 2023	Sheets	03 of 12
Scale	1:250 @ A1 1:500 @ A3	Status	S4
		Rev	P02

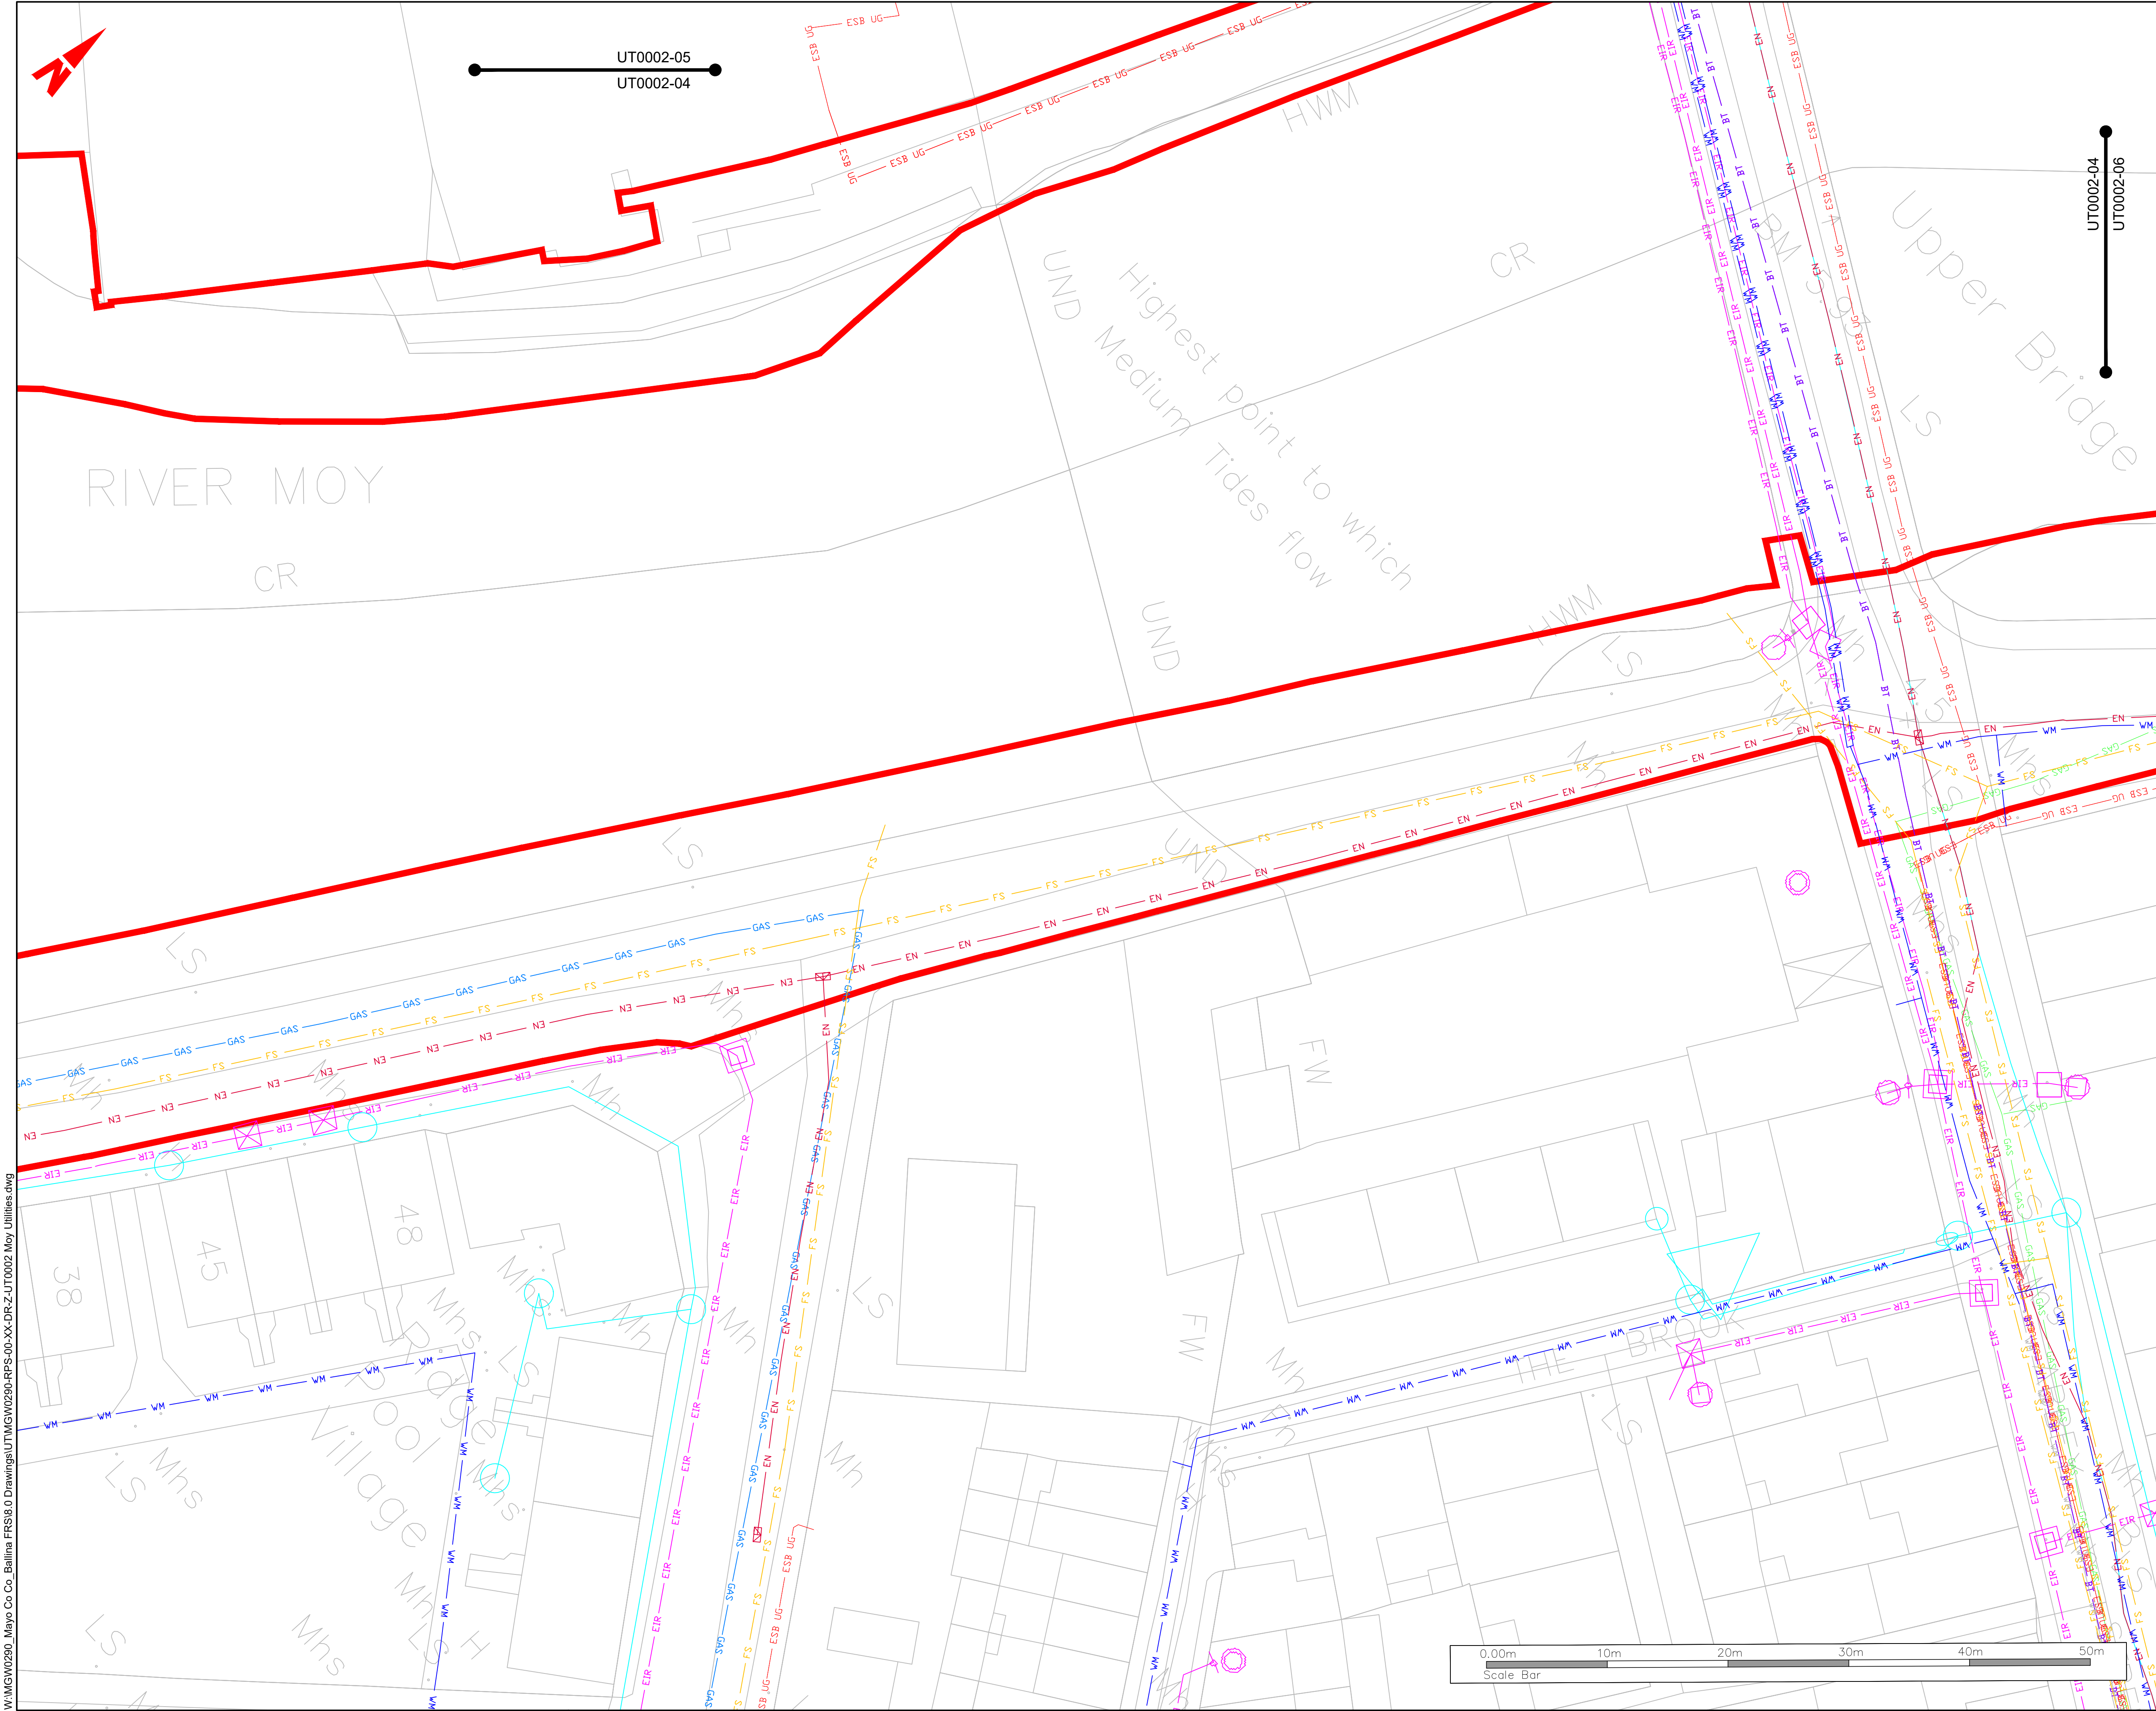

General Notes

(i) Hard copies, dwf and pdf will form a controlled issue of the drawing. All other formats (dwg etc.) are deemed to be an uncontrolled issue and any work carried out based on these files is at the recipients own risk. RPS will not accept any responsibility for any errors from the use of these files, either by human error by the recipient, listing of the un-dimensioned measurements, compatibility with the recipients software, and any errors arising when these files are used to aid the recipients drawing production, or setting out on site.

(ii) DO NOT SCALE, use figured dimensions only.

(iii) This drawing is the property of RPS, it is a project confidential classified document. It must not be copied used or its contents divulged without prior written consent. The needs and expectations of client and RPS must be considered when working with this drawing.

(iv) Information including topographical survey, geotechnical investigation and utility detail used in the design have been provided by others.

(v) All Levels refer to Ordnance Survey Datum, Malin Head.

LEGEND	
	PROPOSED REDLINE BOUNDARY
	EXISTING ESB MV OVERHEAD
	EXISTING ESB MV/LV UNDERGROUND
	EXISTING ESB HV UNDERGROUND
	EXISTING ESB HV OVERHEAD
	EXISTING ESB LV OVERHEAD
	EXISTING E-NET
	EXISTING GAS LOW PRESSURE
	EXISTING GAS MEDIUM PRESSURE
	EXISTING VIRGIN MEDIA
	EXISTING EIR OVERHEAD
	EXISTING EIR UNDERGROUND
	EXISTING BT
	EXISTING WATER MAIN
	ABANDONED WATER MAIN
	EXISTING FOUL SEWER/STORM WATER

SA P02	11.11.24	JB	ISSUED FOR REVIEW & AUTHORIZATION	P/G
SA P01	27.02.24	CD	WORK IN PROGRESS	P/G
SO P01.01	18.05.23	JB	WORK IN PROGRESS	P/G
Rev	Date	Dm	Amendment / Issue	App


Client

Comhairle Contae Mhaigh Eo
Mayo County Council

MAKING COMPLEX EASY

Lyrr 2, IDA Business & Technology Park, Mervue, Galway
T +353 91 400200
W www.rpsgroup.com/ireland
E ireland@rpsgroup.com

Project BALLINA FLOOD RELIEF SCHEME PLANNING APPLICATION			
Title EXISTING SERVICES - MOY - RIDGEPool ROAD & BALLINA MANOR			
Model File Identifier N/A			
File Identifier MGW0290-RPS-00-XX-DR-Z-UT0002-04			
Created on 17 APRIL 2023		Sheets 04 of 12	
Scale 1:250 @ A1 1:500 @ A3		Status S4	Rev P02

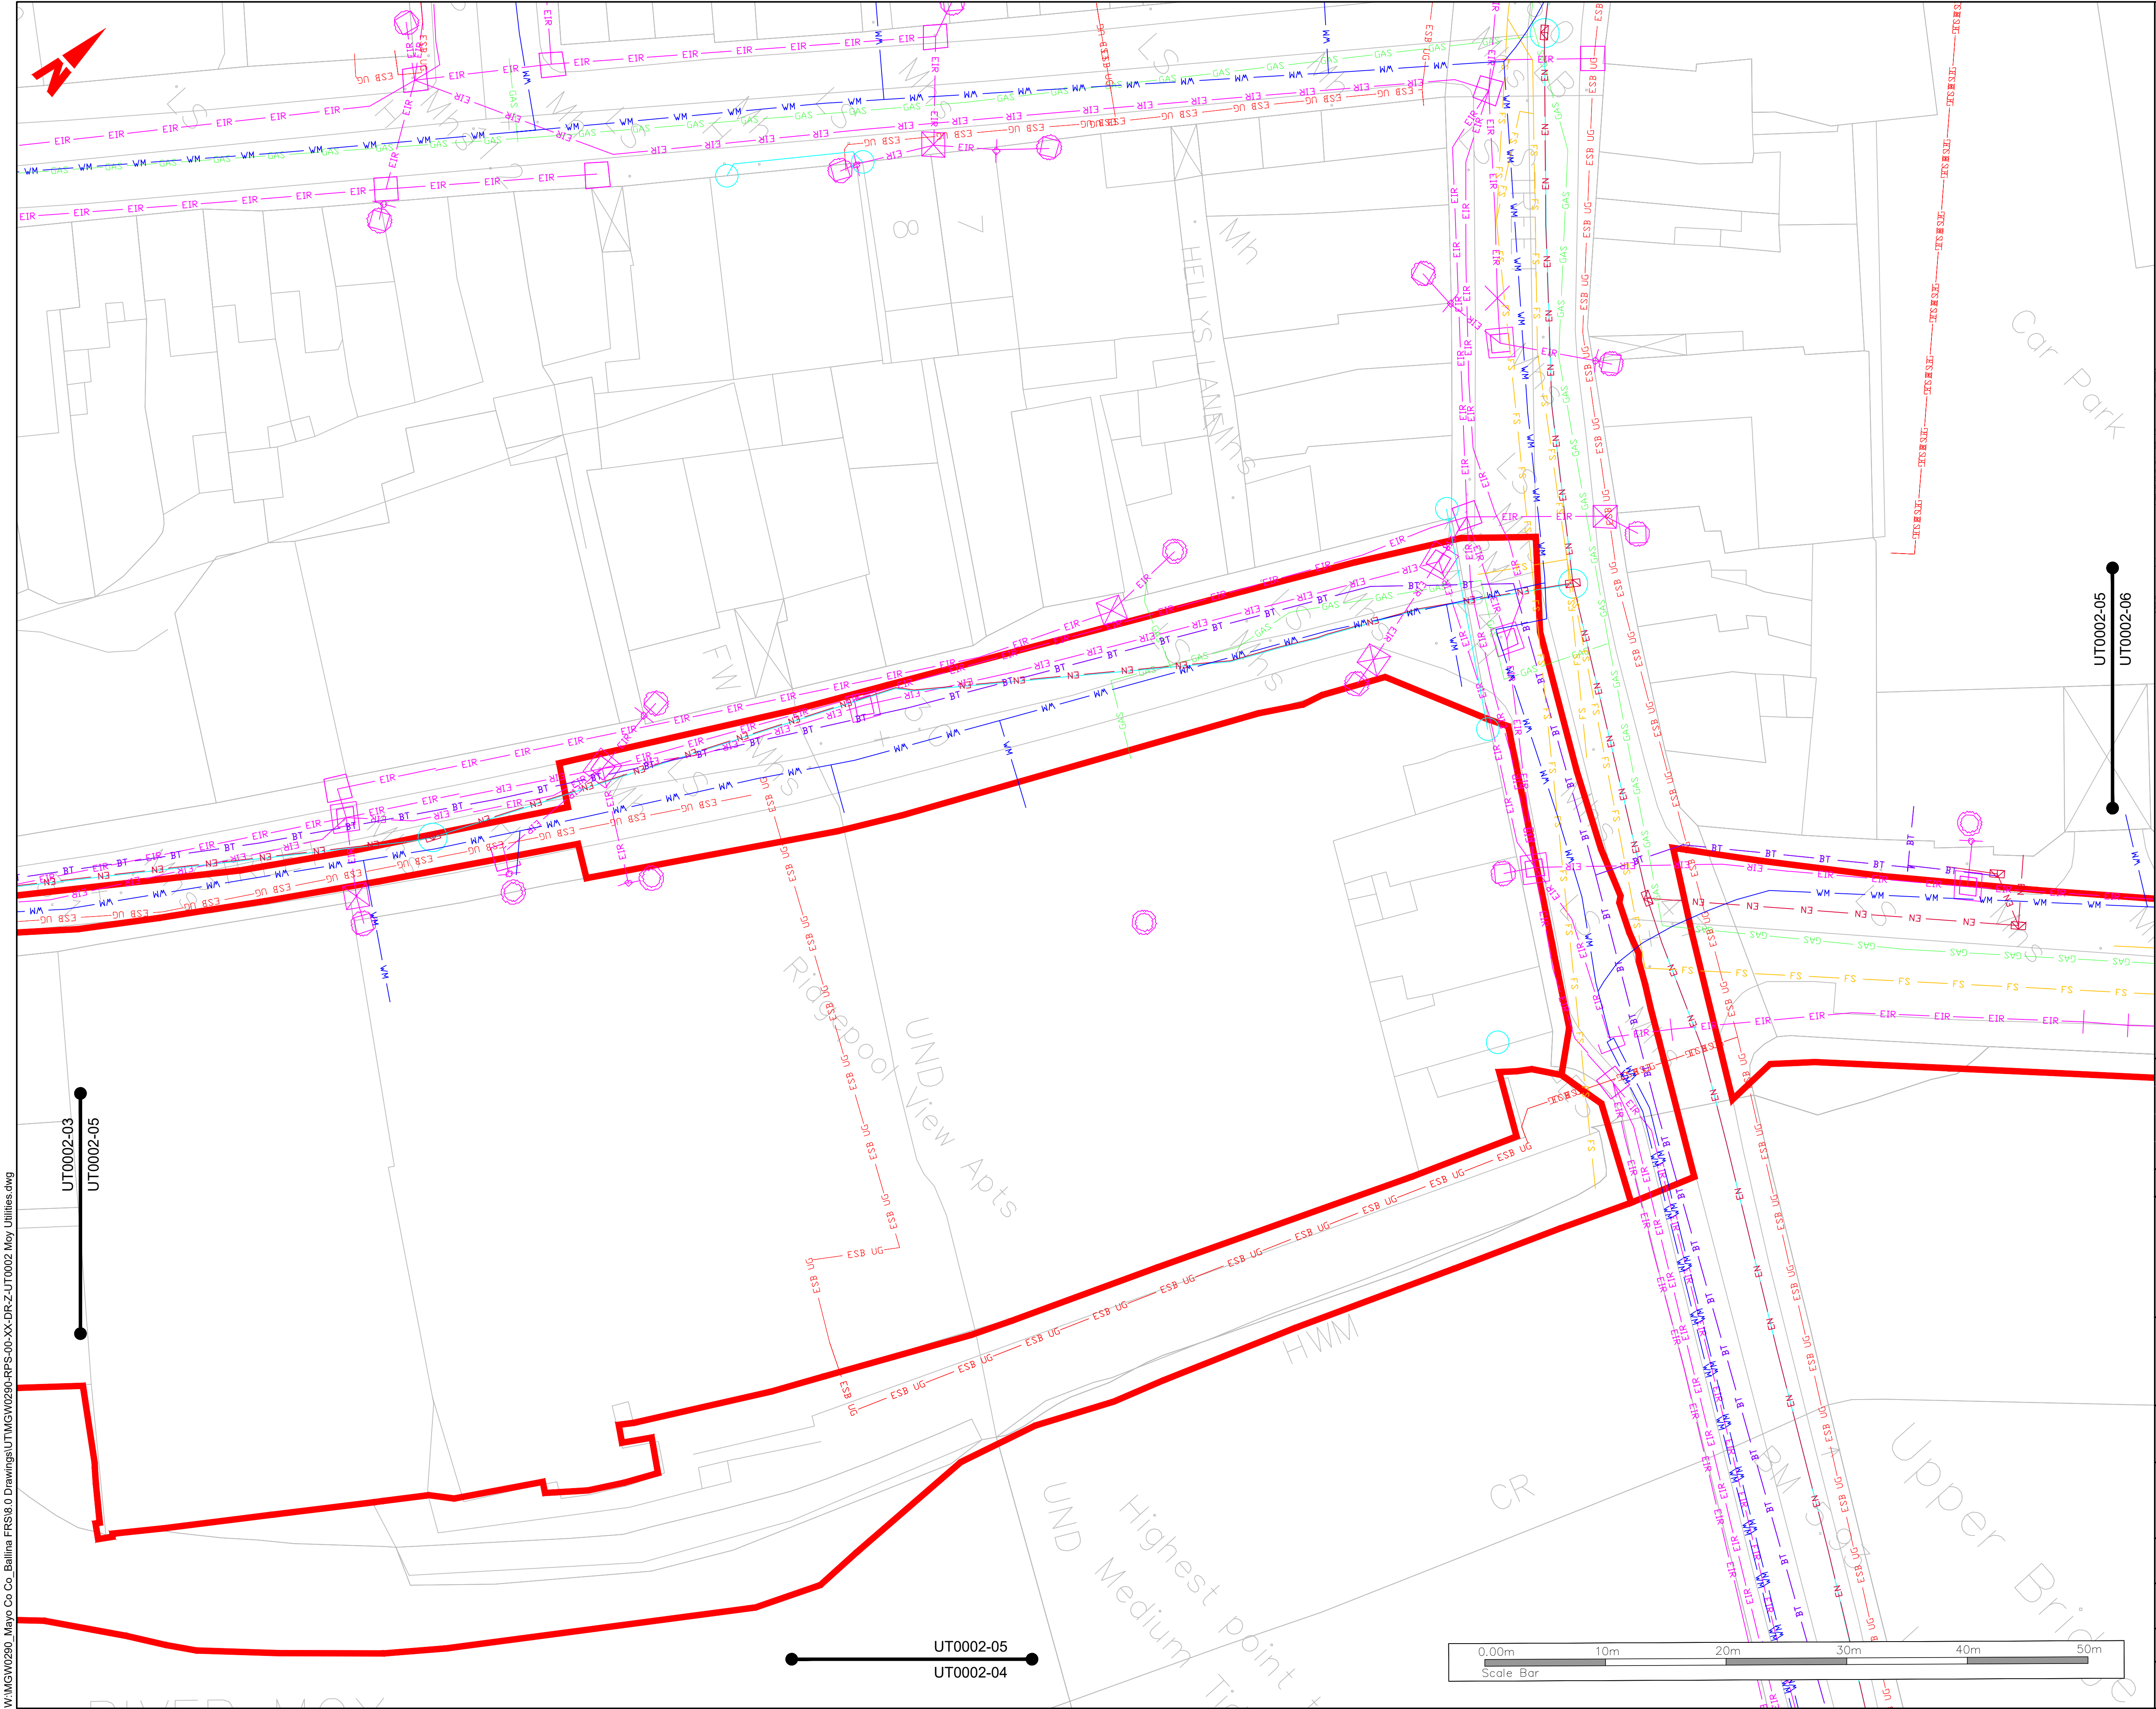

General Notes

(i) Hard copies, dwf and pdf will form a controlled issue of the drawing. All other formats (dwg etc.) are deemed to be an uncontrolled issue and any work carried out based on these files is at the recipients own risk. RPS will not accept any responsibility for any errors from the use of these files, either by human error by the recipient, listing of the un-dimensioned measurements, compatibility with the recipients software, and any errors arising when these files are used to aid the recipients drawing production, or setting out on site.

(ii) DO NOT SCALE, use figured dimensions only.

(iii) This drawing is the property of RPS, it is a project confidential classified document. It must not be copied used or its contents divulged without prior written consent. The needs and expectations of client and RPS must be considered when working with this drawing.

(iv) Information including topographical survey, geotechnical investigation and utility detail used in the design have been provided by others.

(v) All Levels refer to Ordnance Survey Datum, Malin Head.

KEYPLAN

LEGEND

- PROPOSED REDLINE BOUNDARY
- EXISTING ESB MV OVERHEAD
- EXISTING ESB MV/LV UNDERGROUND
- EXISTING ESB HV UNDERGROUND
- EXISTING ESB HV OVERHEAD
- EXISTING ESB LV OVERHEAD
- EXISTING E-NET
- EXISTING GAS LOW PRESSURE
- EXISTING GAS MEDIUM PRESSURE
- EXISTING VIRGIN MEDIA
- EXISTING EIR OVERHEAD
- EXISTING EIR UNDERGROUND
- EXISTING BT
- EXISTING WATER MAIN
- ABANDONED WATER MAIN
- EXISTING FOUL SEWER/STORM WATER

SA P01	11.11.24	JB	ISSUED FOR REVIEW & AUTHORIZATION	P/G
SA P01	27.02.24	CD	WORK IN PROGRESS	P/G
SO P01.01	18.05.23	JB	WORK IN PROGRESS	P/G
Rev	Date	Drn	Amendment / Issue	App

Client

Comhairle Contae Mhaigh Eo Mayo County Council

OPW Office of Public Works

rps MAKING COMPLEX EASY

Lyrr 2, IDA Business & Technology Park, Mervue, Galway
T +353 91 400200
W www.rpsgroup.com/ireland
E ireland@rpsgroup.com

Project

BALLINA FLOOD RELIEF SCHEME PLANNING APPLICATION

Title

EXISTING SERVICES - MOY - RIDGEPOOL ROAD & BALLINA MANOR

Model File Identifier


N/A

File Identifier

MGW0290-RPS-00-XX-DR-Z-UT0002-05

Created on	Sheets
17 APRIL 2023	05 of 12

Scale	Status	Rev
1:250 @ A1 1:500 @ A3	S4	P02

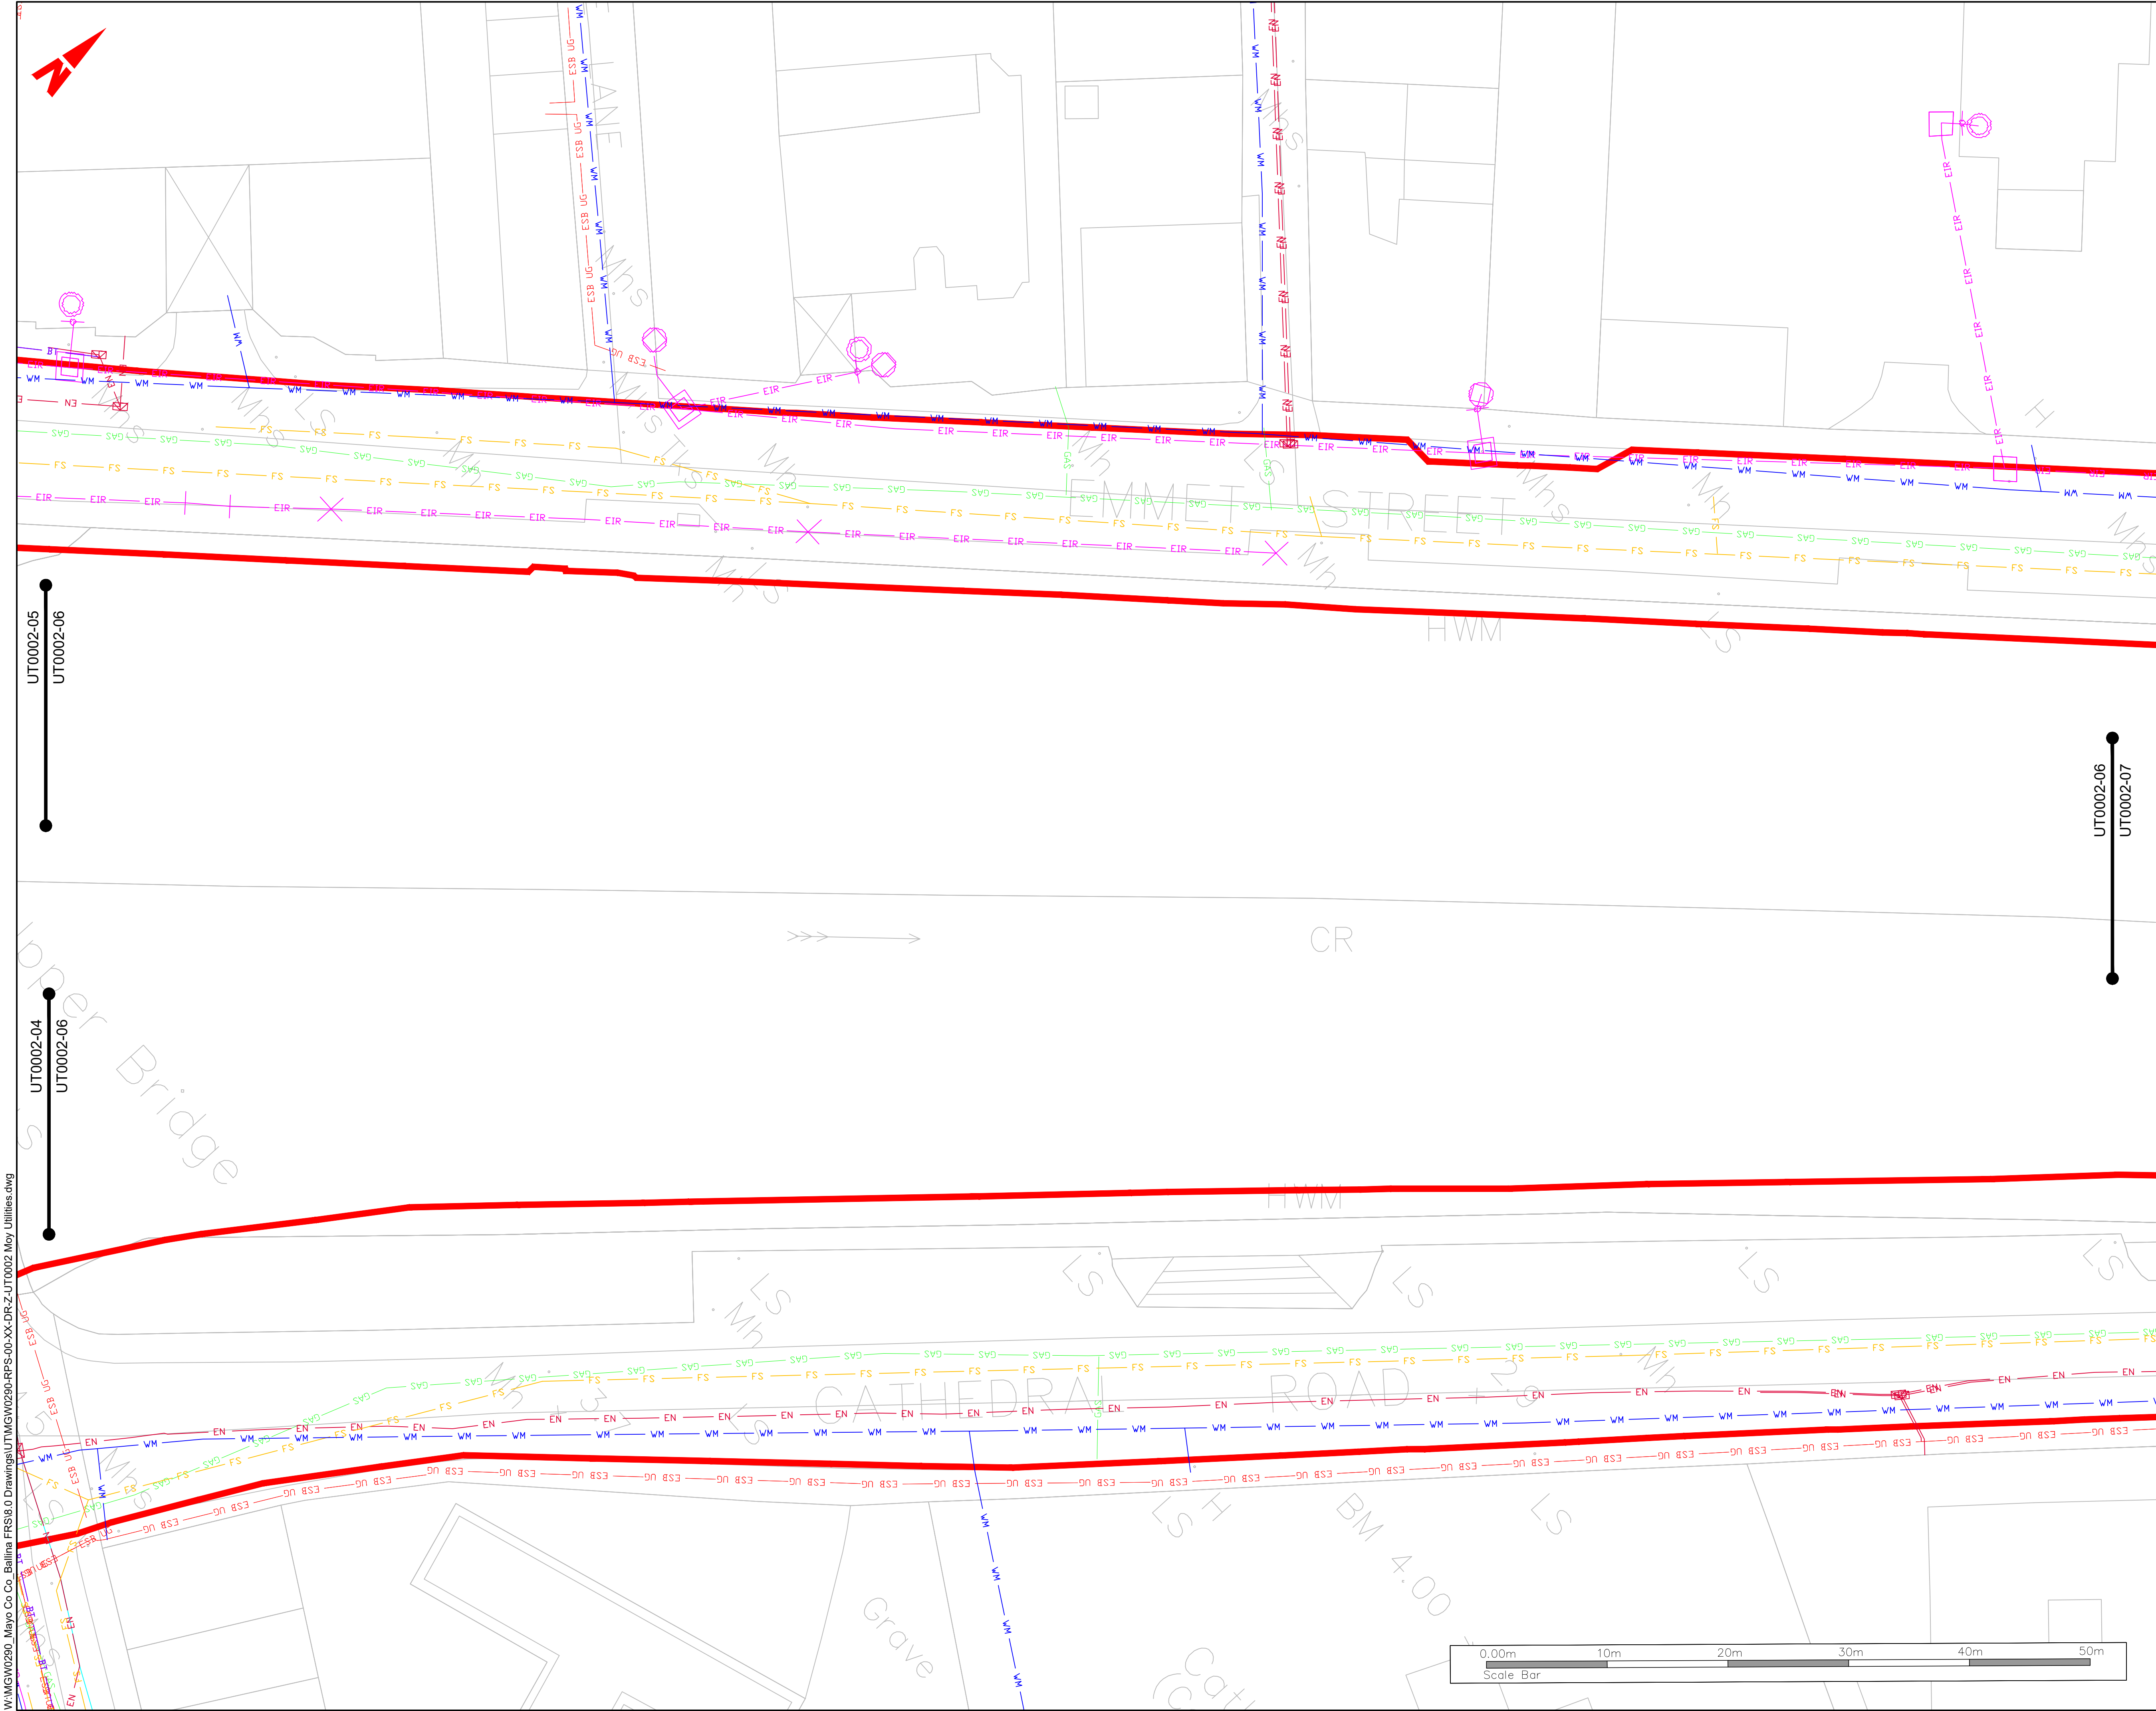

General Notes

(i) Hard copies, dwf and pdf will form a controlled issue of the drawing. All other formats (dwg etc.) are deemed to be an uncontrolled issue and any work carried out based on these files is at the recipients own risk. RPS will not accept any responsibility for any errors from the use of these files, either by human error by the recipient, listing of the un-dimensioned measurements, compatibility with the recipients software, and any errors arising when these files are used to aid the recipients drawing production, or setting out on site.

(ii) DO NOT SCALE, use figured dimensions only.

(iii) This drawing is the property of RPS, it is a project confidential classified document. It must not be copied used or its contents divulged without prior written consent. The needs and expectations of client and RPS must be considered when working with this drawing.

(iv) Information including topographical survey, geotechnical investigation and utility detail used in the design have been provided by others.

(v) All Levels refer to Ordnance Survey Datum, Malin Head.

KEYPLAN

LEGEND

- PROPOSED REDLINE BOUNDARY
- EXISTING ESB MV OVERHEAD
- EXISTING ESB MV/LV UNDERGROUND
- EXISTING ESB HV UNDERGROUND
- EXISTING ESB HV OVERHEAD
- EXISTING ESB LV OVERHEAD
- EXISTING E-NET
- EXISTING GAS LOW PRESSURE
- EXISTING GAS MEDIUM PRESSURE
- EXISTING VIRGIN MEDIA
- EXISTING EIR OVERHEAD
- EXISTING EIR UNDERGROUND
- EXISTING BT
- EXISTING WATER MAIN
- ABANDONED WATER MAIN
- EXISTING FOUL SEWER/STORM WATER

SA P02	11.11.24	JB	ISSUED FOR REVIEW & AUTHORIZATION	P/G
SA P01	27.02.24	CD	WORK IN PROGRESS	P/G
SO P01.01	18.05.23	JB	WORK IN PROGRESS	P/G
Rev	Date	Dm	Amendment / Issue	App

Client

Comhairle Contae Mhaigh Eo
Mayo County Council

OPW
Office of Public Works

rps MAKING COMPLEX EASY

Lyrr 2, IDA Business & Technology Park, Mervue, Galway
T +353 91 400200
W www.rpsgroup.com/ireland
E ireland@rpsgroup.com

Project

**BALLINA FLOOD RELIEF SCHEME
PLANNING APPLICATION**

Title

**EXISTING SERVICES
- MOY - CATHEDRAL ROAD
& EMMET STREET**


Model File Identifier

N/A

File Identifier

MGW0290-RPS-00-XX-DR-Z-UT0002-06

Created on	17 APRIL 2023	Sheets	06 of 12
Scale	1:250 @ A1 1:500 @ A3	Status	S4
		Rev	P02

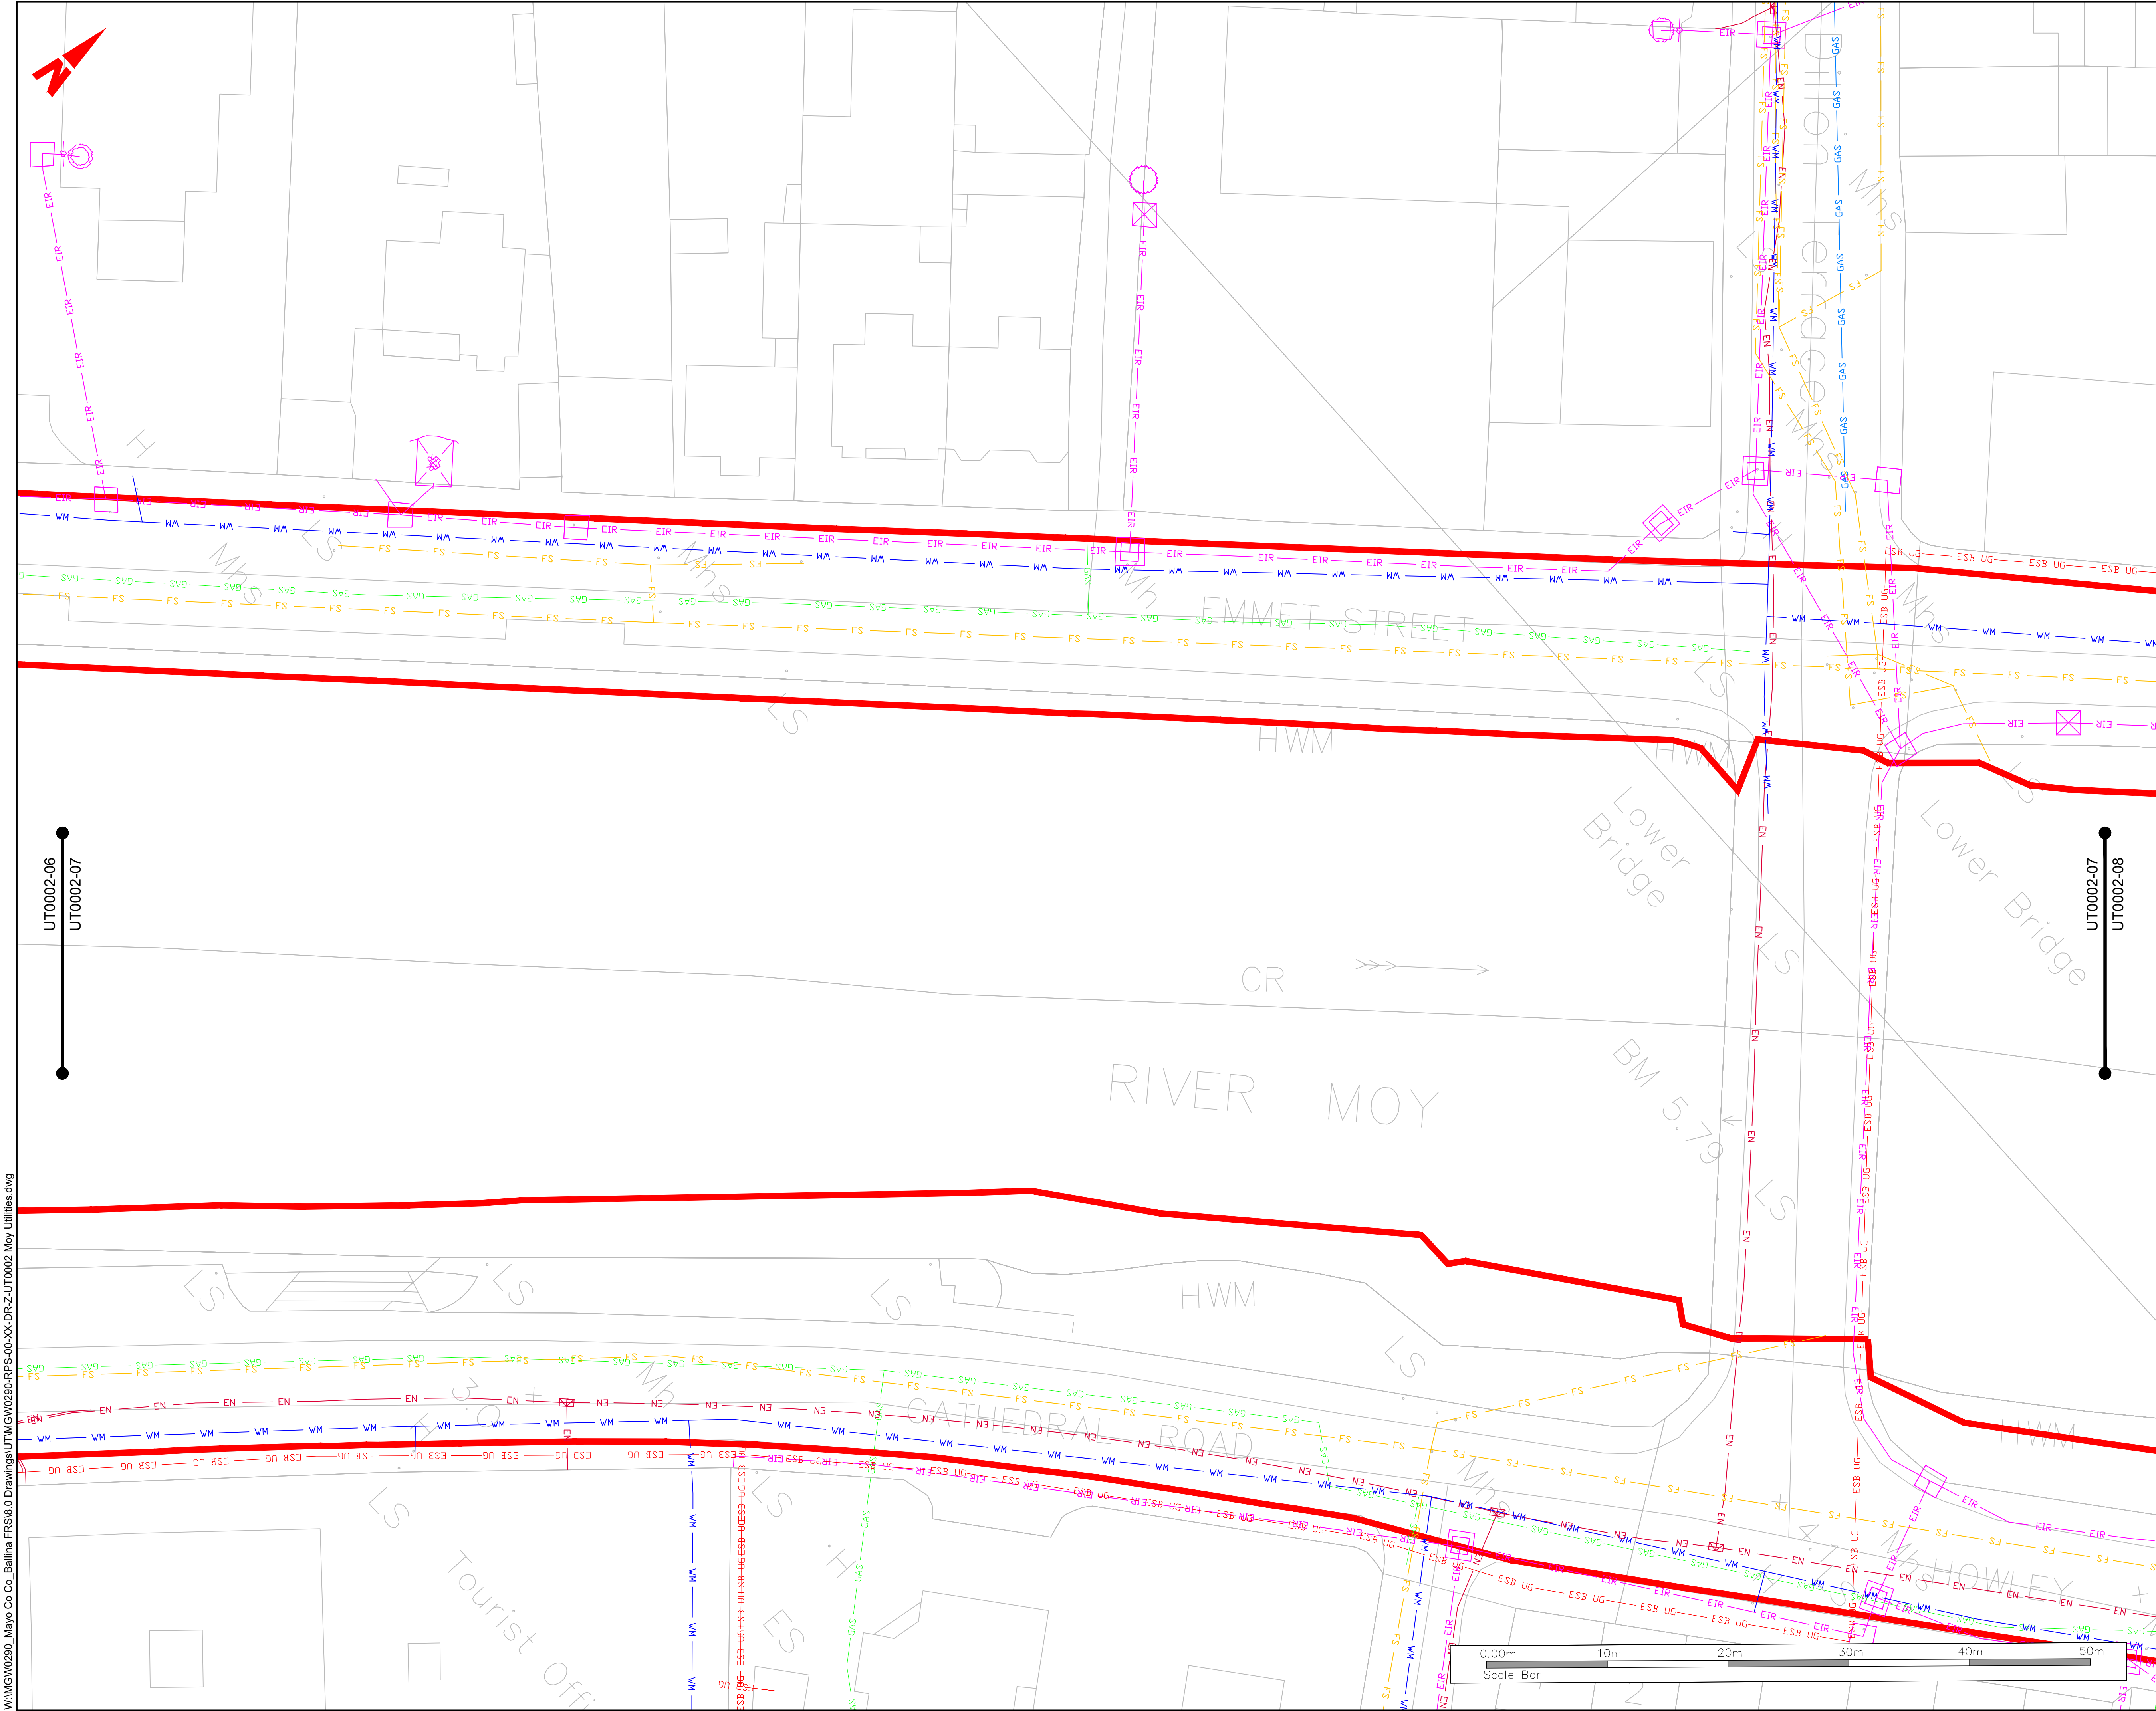

General Notes

(i) Hard copies, dwf and pdf will form a controlled issue of the drawing. All other formats (dwg etc.) are deemed to be an uncontrolled issue and any work carried out based on these files is at the recipients own risk. RPS will not accept any responsibility for any errors from the use of these files, either by human error by the recipient, listing of the un-dimensioned measurements, compatibility with the recipients software, and any errors arising when these files are used to aid the recipients drawing production, or setting out on site.

(ii) DO NOT SCALE, use figured dimensions only.

(iii) This drawing is the property of RPS, it is a project confidential classified document. It must not be copied used or its contents divulged without prior written consent. The needs and expectations of client and RPS must be considered when working with this drawing.

(iv) Information including topographical survey, geotechnical investigation and utility detail used in the design have been provided by others.

(v) All Levels refer to Ordnance Survey Datum, Malin Head.

KEYPLAN

LEGEND

- PROPOSED REDLINE BOUNDARY
- EXISTING ESB MV OVERHEAD
- EXISTING ESB MV/LV UNDERGROUND
- EXISTING ESB HV UNDERGROUND
- EXISTING ESB HV OVERHEAD
- EXISTING ESB LV OVERHEAD
- EXISTING E-NET
- EXISTING GAS LOW PRESSURE
- EXISTING GAS MEDIUM PRESSURE
- EXISTING VIRGIN MEDIA
- EXISTING EIR OVERHEAD
- EXISTING EIR UNDERGROUND
- EXISTING BT
- EXISTING WATER MAIN
- ABANDONED WATER MAIN
- EXISTING FOUL SEWER/STORM WATER

S4 P02	11.11.24	JB	ISSUED FOR REVIEW & AUTHORIZATION	P/G
S4 P01	27.02.24	CD	WORK IN PROGRESS	P/G
S0 P01.01	18.05.23	JB	WORK IN PROGRESS	P/G
Rev	Date	Dm	Amendment / Issue	App

Client

 Comhairle Contae Mhaigh Eo
Mayo County Council

 OPW
Office of Public Works

rps MAKING COMPLEX EASY

Lyrr 2, IDA Business & Technology Park, Mervue, Galway
T +353 91 400200
W www.rpsgroup.com/ireland
E ireland@rpsgroup.com

Project

**BALLINA FLOOD RELIEF SCHEME
PLANNING APPLICATION**

Title

**EXISTING SERVICES
- MOY - CATHEDRAL ROAD
& EMMET STREET**

Model File Identifier

N/A

File Identifier

MGW0290-RPS-00-XX-DR-Z-UT0002-07

Created on	17 APRIL 2023	Sheets	07 of 12
Scale	1:250 @ A1 1:500 @ A3	Status	S4
		Rev	P02



General Notes

(i) Hard copies, dwf and pdf will form a controlled issue of the drawing. All other formats (dwg etc.) are deemed to be an uncontrolled issue and any work carried out based on these files is at the recipients own risk. RPS will not accept any responsibility for any errors from the use of these files, either by human error by the recipient, listing of the un-dimensioned measurements, compatibility with the recipients software, and any errors arising when these files are used to aid the recipients drawing production, or setting out on site.

(ii) DO NOT SCALE, use figured dimensions only.

(iii) This drawing is the property of RPS, it is a project confidential classified document. It must not be copied used or its contents divulged without prior written consent. The needs and expectations of client and RPS must be considered when working with this drawing.

(iv) Information including topographical survey, geotechnical investigation and utility detail used in the design have been provided by others.

(v) All Levels refer to Ordnance Survey Datum, Malin Head.

(i) Hard copies, dwf and pdf will form a controlled issue of the drawing. All other formats (dwg etc.) are deemed to be an uncontrolled issue and any work carried out based on these files is at the recipients own risk. RPS will not accept any responsibility for any errors from the use of these files, either by human error by the recipient, listing of the un-dimensioned measurements, compatibility with the recipients software, and any errors arising when these files are used to aid the recipients drawing production, or setting out on site.

(ii) DO NOT SCALE, use figured dimensions only.

(iii) This drawing is the property of RPS, it is a project confidential classified document. It must not be copied used or its contents divulged without prior written consent. The needs and expectations of client and RPS must be considered when working with this drawing.

(iv) Information including topographical survey, geotechnical investigation and utility detail used in the design have been provided by others.

(v) All Levels refer to Ordnance Survey Datum, Malin Head.


(i) Hard copies, dwf and pdf will form a controlled issue of the drawing. All other formats (dwg etc.) are deemed to be an uncontrolled issue and any work carried out based on these files is at the recipients own risk. RPS will not accept any responsibility for any errors from the use of these files, either by human error by the recipient, listing of the un-dimensioned measurements, compatibility with the recipients software, and any errors arising when these files are used to aid the recipients drawing production, or setting out on site.

(ii) DO NOT SCALE, use figured dimensions only.

(iii) This drawing is the property of RPS, it is a project confidential classified document. It must not be copied used or its contents divulged without prior written consent. The needs and expectations of client and RPS must be considered when working with this drawing.

(iv) Information including topographical survey, geotechnical investigation and utility detail used in the design have been provided by others.

(v) All Levels refer to Ordnance Survey Datum, Malin Head.

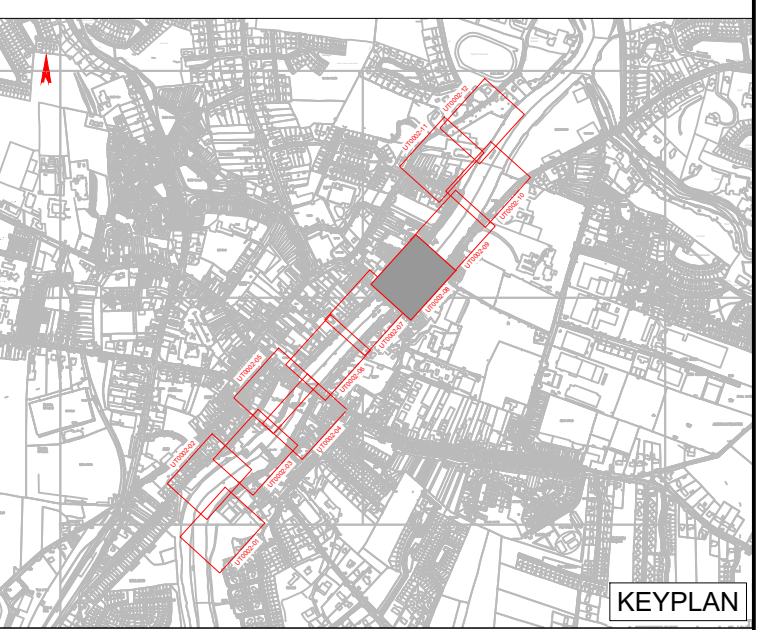

LEGEND	
	PROPOSED REDLINE BOUNDARY
	EXISTING ESB MV OVERHEAD
	EXISTING ESB MV/LV UNDERGROUND
	EXISTING ESB HV UNDERGROUND
	EXISTING ESB HV OVERHEAD
	EXISTING ESB LV OVERHEAD
	EXISTING E-NET
	EXISTING GAS LOW PRESSURE
	EXISTING GAS MEDIUM PRESSURE
	EXISTING VIRGIN MEDIA
	EXISTING EIR OVERHEAD
	EXISTING EIR UNDERGROUND
	EXISTING BT
	EXISTING WATER MAIN
	ABANDONED WATER MAIN
	EXISTING FOUL SEWER/STORM WATER

SA P02	11.11.24	JB	ISSUED FOR REVIEW & AUTHORIZATION	P/G
SA P01	27.02.24	CD	WORK IN PROGRESS	P/G
SO P01.01	18.05.23	JB	WORK IN PROGRESS	P/G
Rev	Date	Dm	Amendment / Issue	App

Client

Comhairle Contae Mhaigh Eo
Mayo County Council


OPW
Office of Public Works

MAKING
COMPLEX
EASY

Lyrr 2, IDA Business &
Technology Park, Mervue,
Galway
T +353 91 400200
W www.rpsgroup.com/ireland
E ireland@rpsgroup.com

Project BALLINA FLOOD RELIEF SCHEME PLANNING APPLICATION		
Title EXISTING SERVICES - MOY - CLARE STREET & BACHELORS WALK		
Model File Identifier N/A		
File Identifier MGW0290-RPS-00-XX-DR-Z-UT0002-08		
Created on 17 APRIL 2023	Sheets 08 of 12	
Scale 1:250 @ A1 1:500 @ A3	Status S4	Rev P02

W:\MGW0290_Mayo Co Co. Ballina FR318.0 Drawings\UT\MGW0290-RPS-00-XX-DR-Z-UT0002_Moy Utilities.dwg

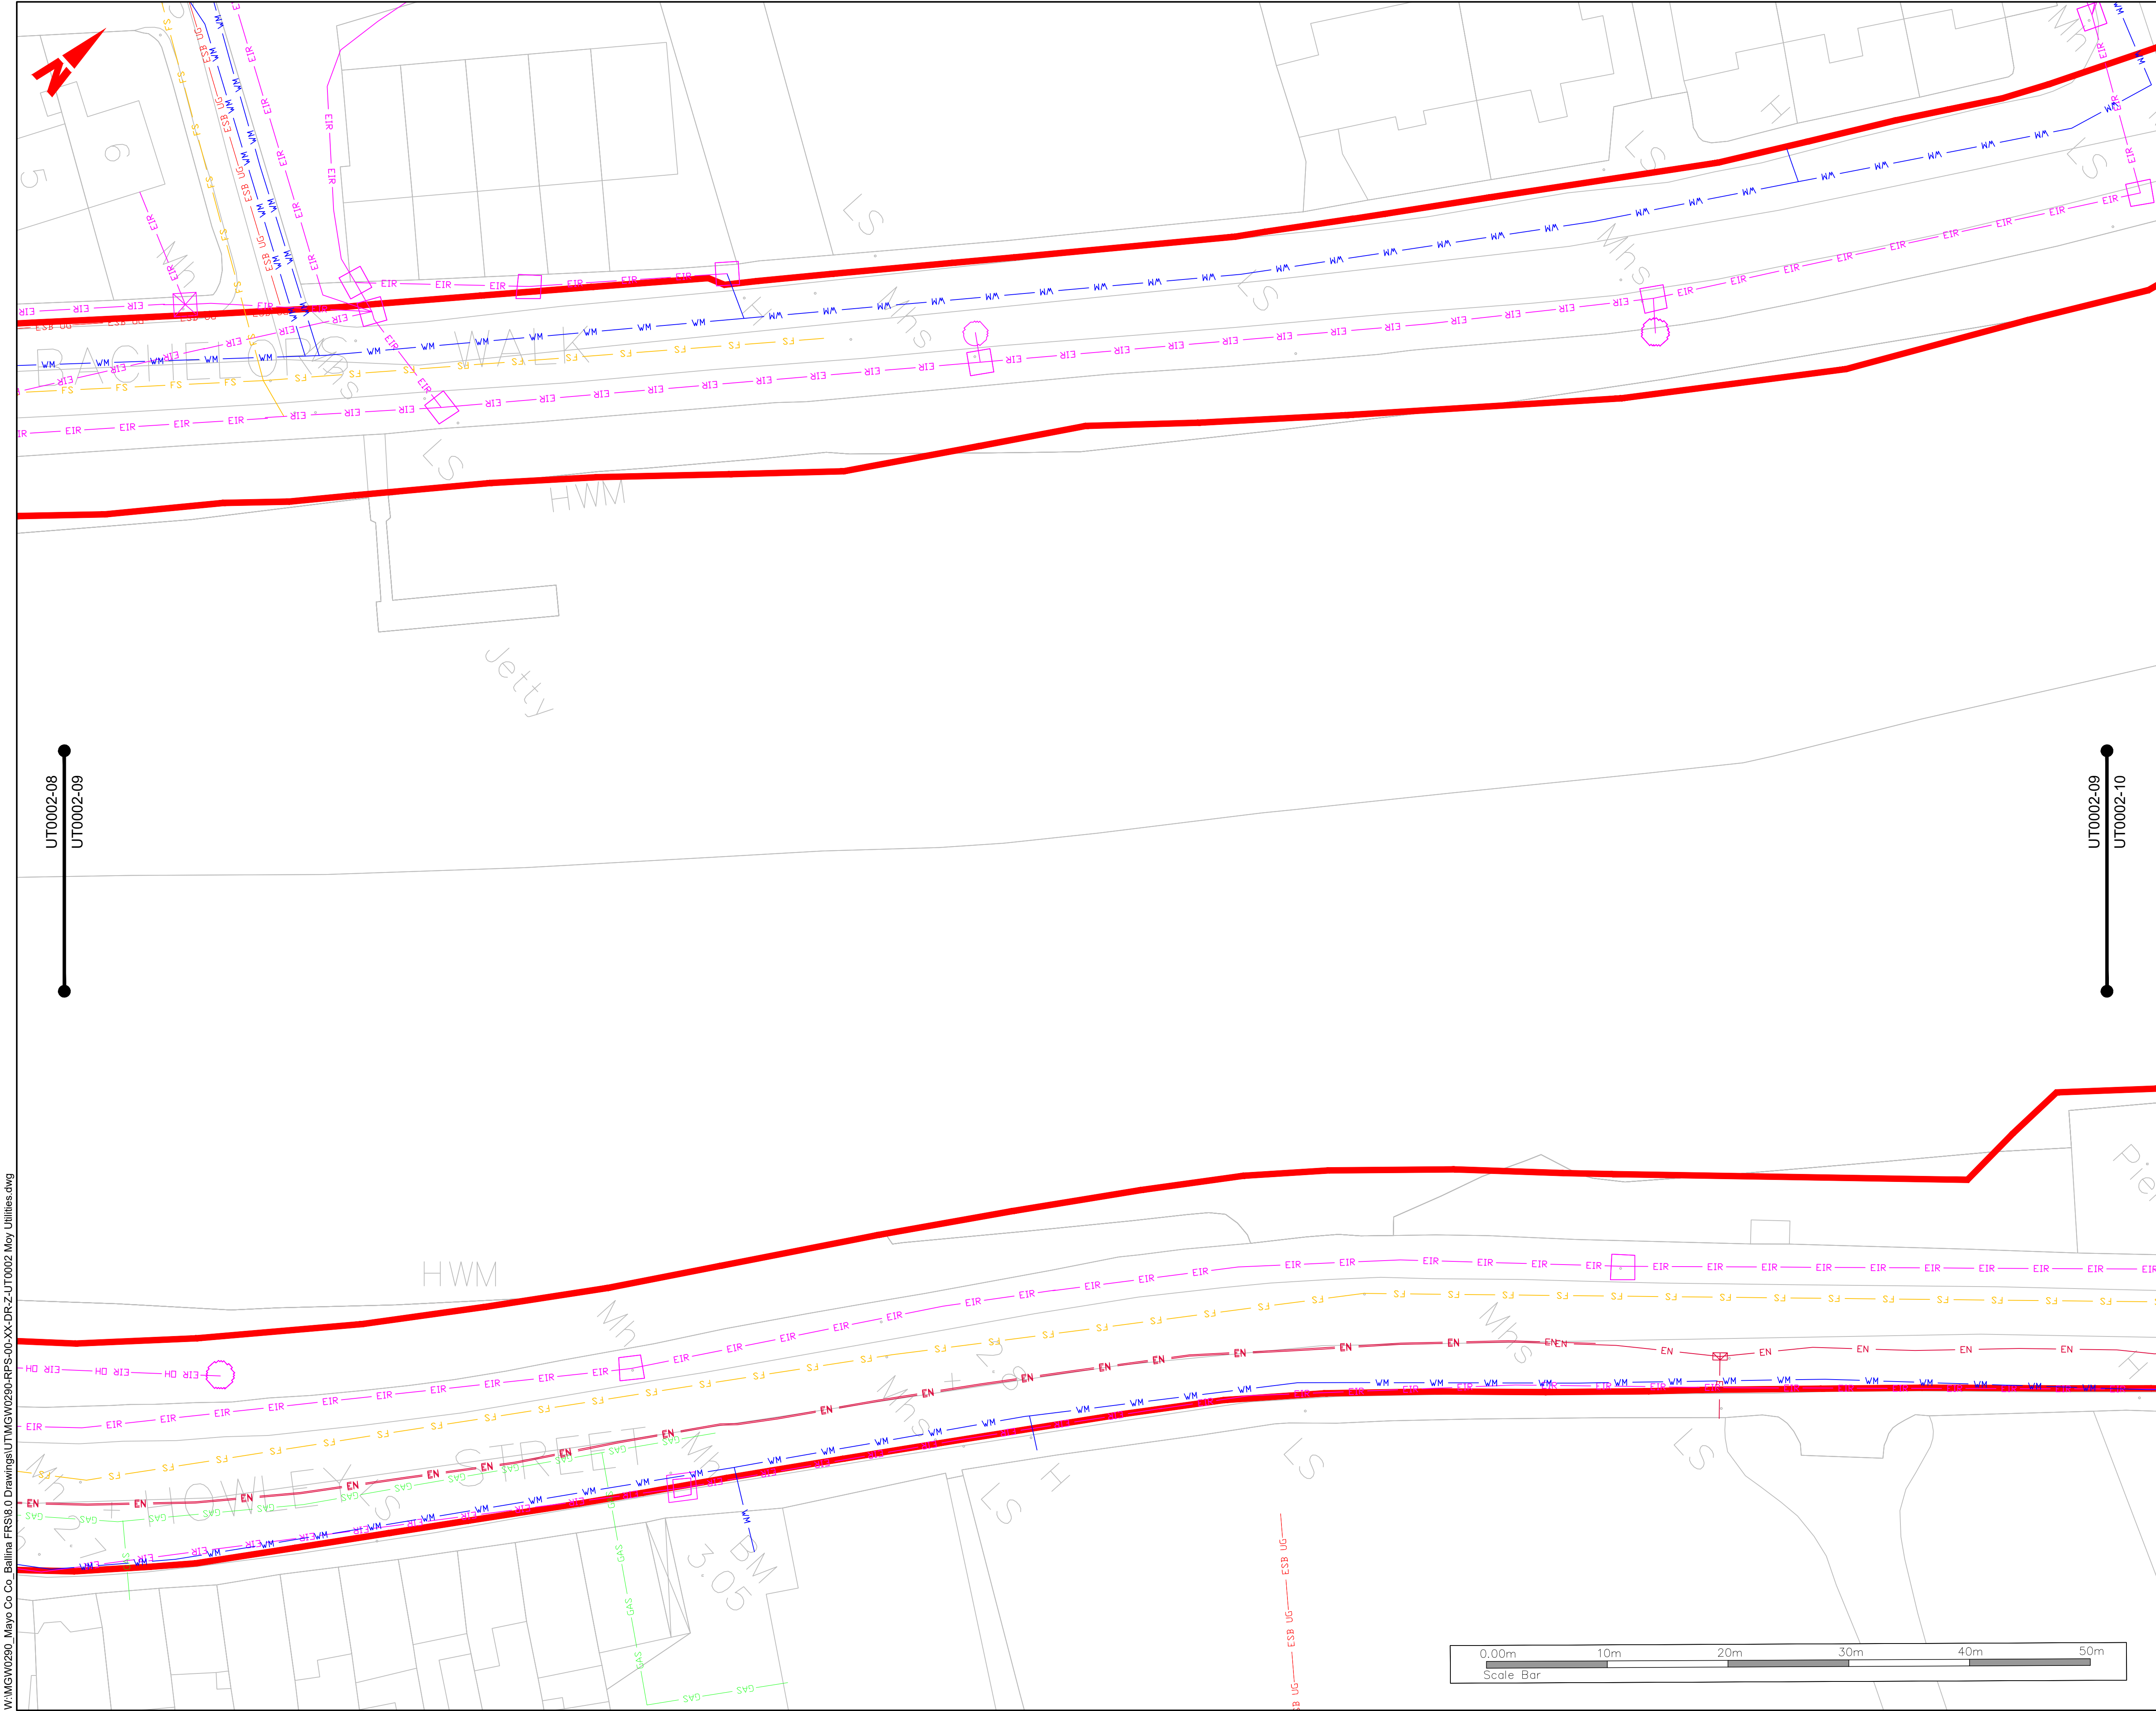

General Notes

(i) Hard copies, dwf and pdf will form a controlled issue of the drawing. All other formats (dwg etc.) are deemed to be an uncontrolled issue and any work carried out based on these files is at the recipients own risk. RPS will not accept any responsibility for any errors from the use of these files, either by human error or by the recipient, listing of the un-dimensioned measurements, compatibility with the recipients software, and any errors arising when these files are used to aid the recipients drawing production, or setting out on site.

(ii) DO NOT SCALE, use figured dimensions only.

(iii) This drawing is the property of RPS, it is a project confidential classified document. It must not be copied used or its contents divulged without prior written consent. The needs and expectations of client and RPS must be considered when working with this drawing.

(iv) Information including topographical survey, geotechnical investigation and utility detail used in the design have been provided by others.

(v) All Levels refer to Ordnance Survey Datum, Malin Head.

LEGEND

- PROPOSED REDLINE BOUNDARY
- EXISTING ESB MV OVERHEAD
- EXISTING ESB MV/LV UNDERGROUND
- EXISTING ESB HV UNDERGROUND
- EXISTING ESB HV OVERHEAD
- EXISTING ESB LV OVERHEAD
- EXISTING E-NET
- EXISTING GAS LOW PRESSURE
- EXISTING GAS MEDIUM PRESSURE
- EXISTING VIRGIN MEDIA
- EXISTING EIR OVERHEAD
- EXISTING EIR UNDERGROUND
- EXISTING BT
- EXISTING WATER MAIN
- ABANDONED WATER MAIN
- EXISTING FOUL SEWER/STORM WATER

SA P02	11.11.24	JB	ISSUED FOR REVIEW & AUTHORIZATION	P/G
SA P01	27.02.24	CD	WORK IN PROGRESS	P/G
SO P01.01	18.05.23	JB	WORK IN PROGRESS	P/G
Rev	Date	Dm	Amendment / Issue	App

Client

Comhairle Contae Mhaigh Eo Mayo County Council

rps MAKING COMPLEX EASY

Lyrr 2, IDA Business & Technology Park, Mervue, Galway
T +353 91 400200
W www.rpsgroup.com/ireland
E ireland@rpsgroup.com

Project

BALLINA FLOOD RELIEF SCHEME PLANNING APPLICATION

Title

EXISTING SERVICES - MOY - CLARE STREET & BACHELORS WALK


Model File Identifier

N/A

File Identifier

MGW0290-RPS-00-XX-DR-Z-UT0002-09

Created on	Sheets		
17 APRIL 2023	09 of 12		
Scale	1:250 @ A1	Status	Rev
1:500 @ A3	S4		P02

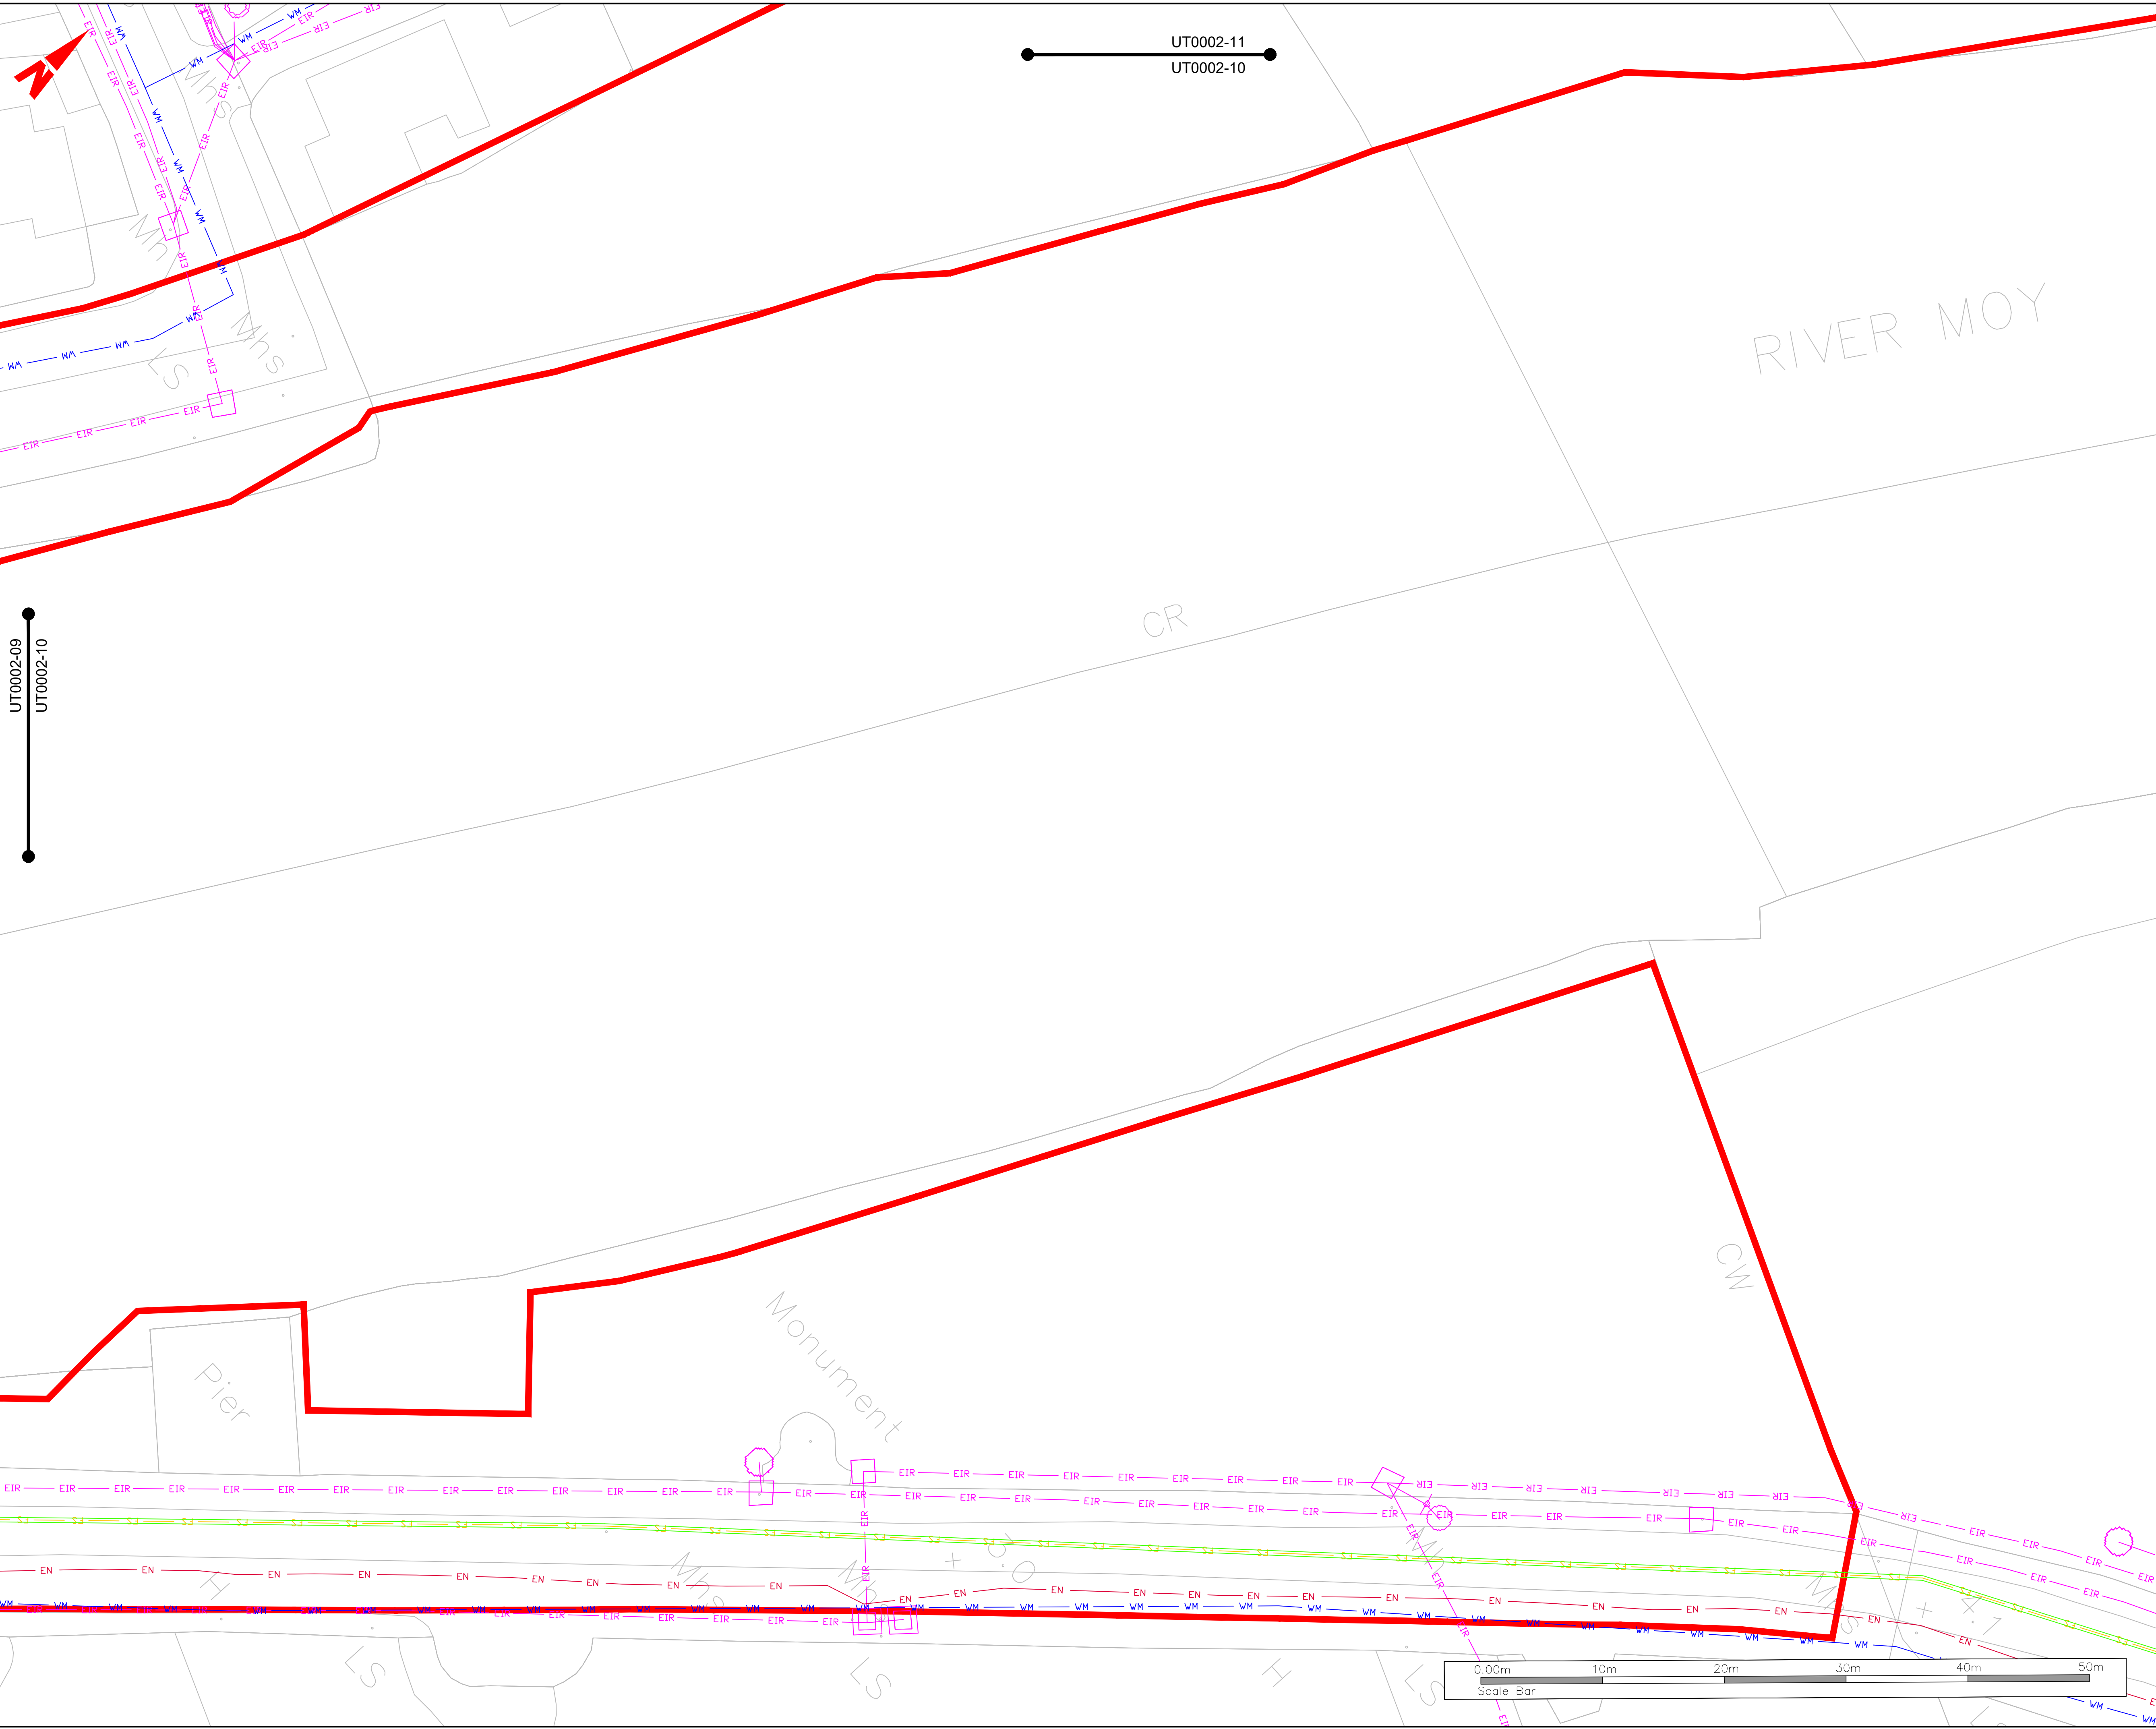

General Notes

(i) Hard copies, dwf and pdf will form a controlled issue of the drawing. All other formats (dwg etc.) are deemed to be an uncontrolled issue and any work carried out based on these files is at the recipients own risk. RPS will not accept any responsibility for any errors from the use of these files, either by human error by the recipient, listing of the un-dimensioned measurements, compatibility with the recipients software, and any errors arising when these files are used to aid the recipients drawing production, or setting out on site.

(ii) DO NOT SCALE, use figured dimensions only.

(iii) This drawing is the property of RPS, it is a project confidential classified document. It must not be copied used or its contents divulged without prior written consent. The needs and expectations of client and RPS must be considered when working with this drawing.

(iv) Information including topographical survey, geotechnical investigation and utility detail used in the design have been provided by others.

(v) All Levels refer to Ordnance Survey Datum, Malin Head.

LEGEND

PROPOSED REDLINE BOUNDARY

EXISTING ESB MV OVERHEAD

EXISTING ESB MV/LV UNDERGROUND

EXISTING ESB HV UNDERGROUND

EXISTING ESB HV OVERHEAD

EXISTING ESB LV OVERHEAD

EXISTING E-NET

EXISTING GAS LOW PRESSURE

EXISTING GAS MEDIUM PRESSURE

EXISTING VIRGIN MEDIA

EXISTING EIR OVERHEAD

EXISTING EIR UNDERGROUND

EXISTING BT

EXISTING WATER MAIN

ABANDONED WATER MAIN

EXISTING FOUL SEWER/STORM WATER

SA P02	11.11.24	JB	ISSUED FOR REVIEW & AUTHORIZATION	P/G
SA P01	27.02.24	CD	WORK IN PROGRESS	P/G
SO P01.01	18.05.23	JB	WORK IN PROGRESS	P/G
Rev	Date	Dm	Amendment / Issue	App

Client

Comhairle Contae Mhaigh Eo Mayo County Council

OPW Office of Public Works

rps MAKING COMPLEX EASY

Lyrr 2, IDA Business & Technology Park, Mervue, Galway
T +353 91 400200
W www.rpsgroup.com/ireland
E ireland@rpsgroup.com

Project

BALLINA FLOOD RELIEF SCHEME PLANNING APPLICATION

Title

EXISTING SERVICES - MOY - CLARE STREET & BACHELORS WALK


Model File Identifier

N/A

File Identifier

MGW0290-RPS-00-XX-DR-Z-UT0002-10

Created on	17 APRIL 2023	Sheets	10 of 12
Scale	1:250 @ A1 1:500 @ A3	Status	S4
		Rev	P02

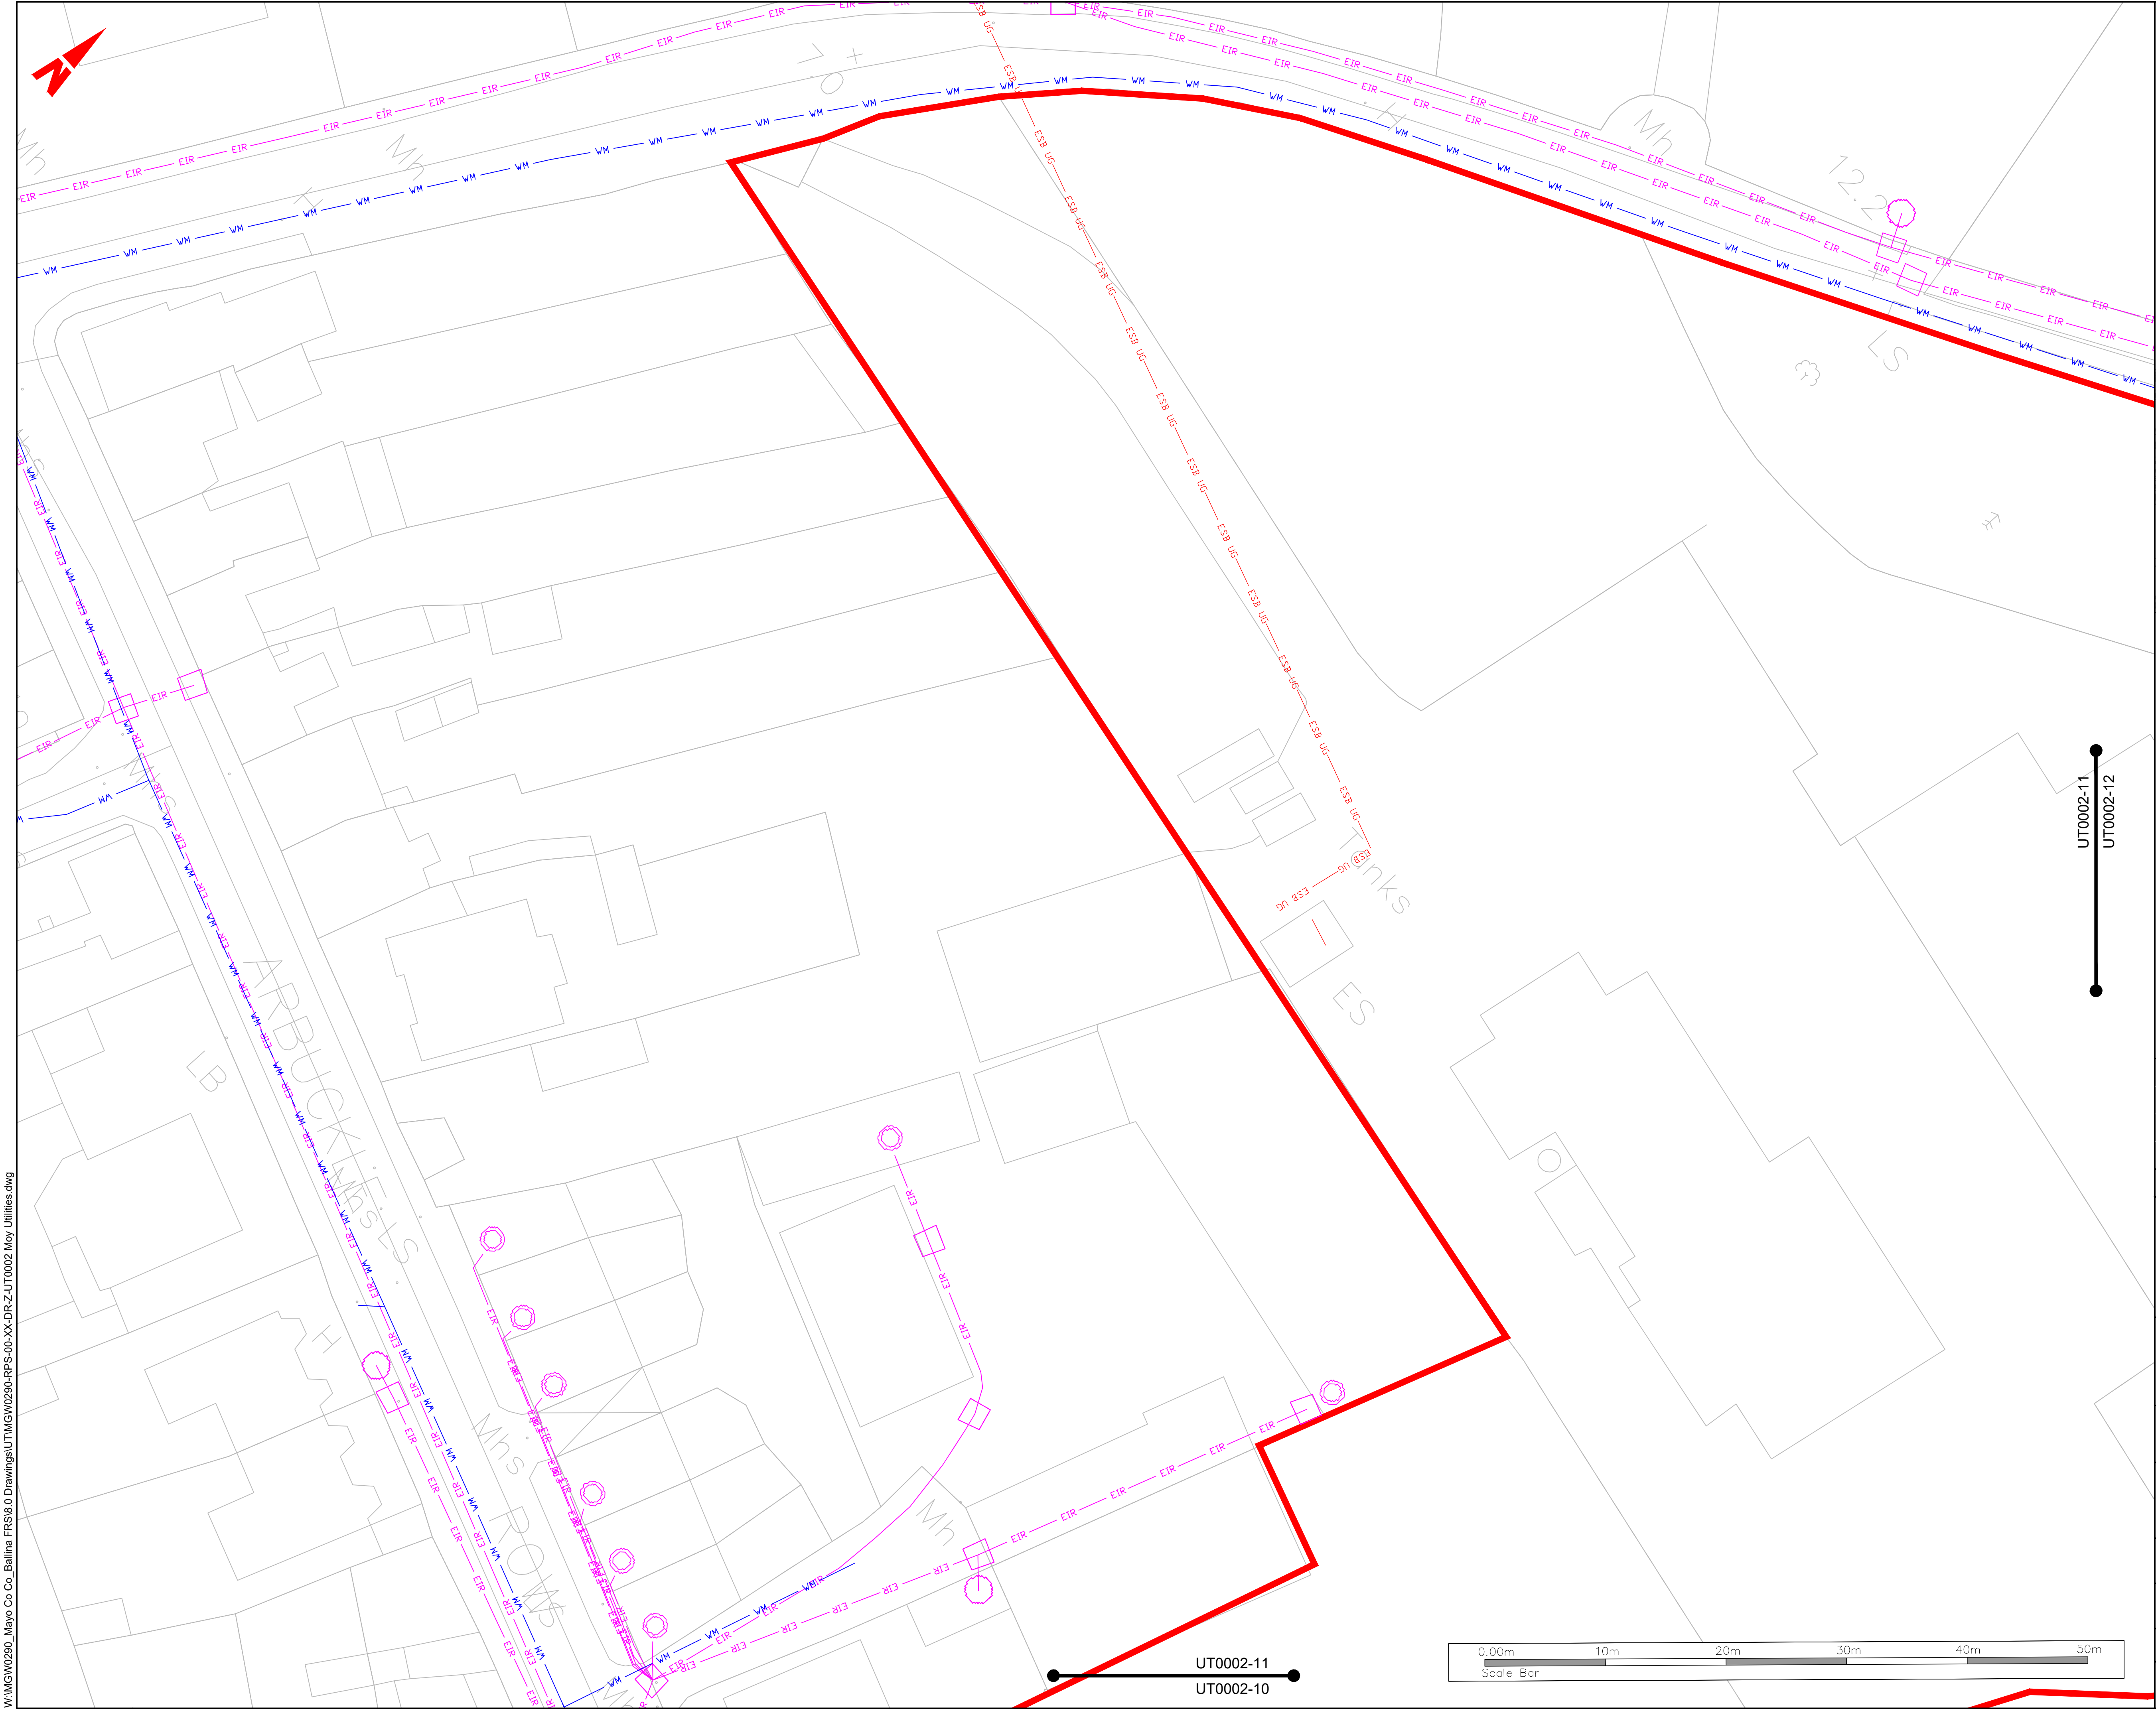

General Notes


(i) Hard copies, dwf and pdf will form a controlled issue of the drawing. All other formats (dwg etc.) are deemed to be an uncontrolled issue and any work carried out based on these files is at the recipients own risk. RPS will not accept any responsibility for any errors from the use of these files, either by human error by the recipient, listing of the un-dimensioned measurements, compatibility with the recipients software, and any errors arising when these files are used to aid the recipients drawing production, or setting out on site.

(ii) DO NOT SCALE, use figured dimensions only.

(iii) This drawing is the property of RPS, it is a project confidential classified document. It must not be copied used or its contents divulged without prior written consent. The needs and expectations of client and RPS must be considered when working with this drawing.

(iv) Information including topographical survey, geotechnical investigation and utility detail used in the design have been provided by others.

(v) All Levels refer to Ordnance Survey Datum, Malin Head.

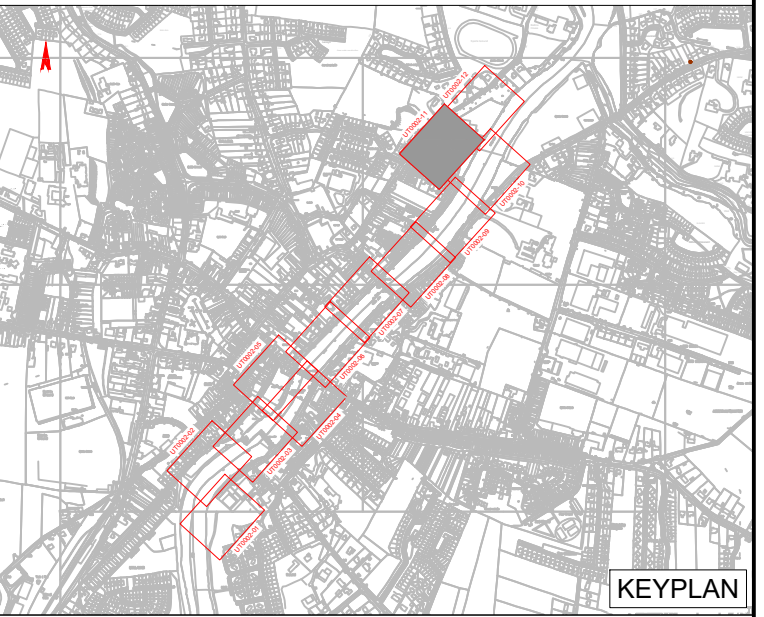

LEGEND	
	PROPOSED REDLINE BOUNDARY
	EXISTING ESB MV OVERHEAD
	EXISTING ESB MV/LV UNDERGROUND
	EXISTING ESB HV UNDERGROUND
	EXISTING ESB HV OVERHEAD
	EXISTING ESB LV OVERHEAD
	EXISTING E-NET
	EXISTING GAS LOW PRESSURE
	EXISTING GAS MEDIUM PRESSURE
	EXISTING VIRGIN MEDIA
	EXISTING EIR OVERHEAD
	EXISTING EIR UNDERGROUND
	EXISTING BT
	EXISTING WATER MAIN
	ABANDONED WATER MAIN
	EXISTING FOUL SEWER/STORM WATER

SA P02	11.11.24	JB	ISSUED FOR REVIEW & AUTHORIZATION	P/G
SA P01	27.02.24	CD	WORK IN PROGRESS	P/G
SO P01.01	18.05.23	JB	WORK IN PROGRESS	P/G
Rev	Date	Dm	Amendment / Issue	App

Client


Comhairle Contae Mhaigh Eo
Mayo County Council

OPW
Office of Public Works

RPS
MAKING COMPLEX EASY

Lyrr 2, IDA Business & Technology Park, Mervue, Galway
T +353 91 400200
W www.rpsgroup.com/ireland
E ireland@rpsgroup.com

Project		
BALLINA FLOOD RELIEF SCHEME PLANNING APPLICATION		
Title		
EXISTING SERVICES - MOY BACHELORS WALK		
Model File Identifier		
N/A		
File Identifier		
MGW0290-RPS-00-XX-DR-Z-UT0002-11		
Created on		Sheets
17 APRIL 2023		11 of 12
Scale	1:250 @ A1	Status
	1:500 @ A3	S4
		Rev
		P02

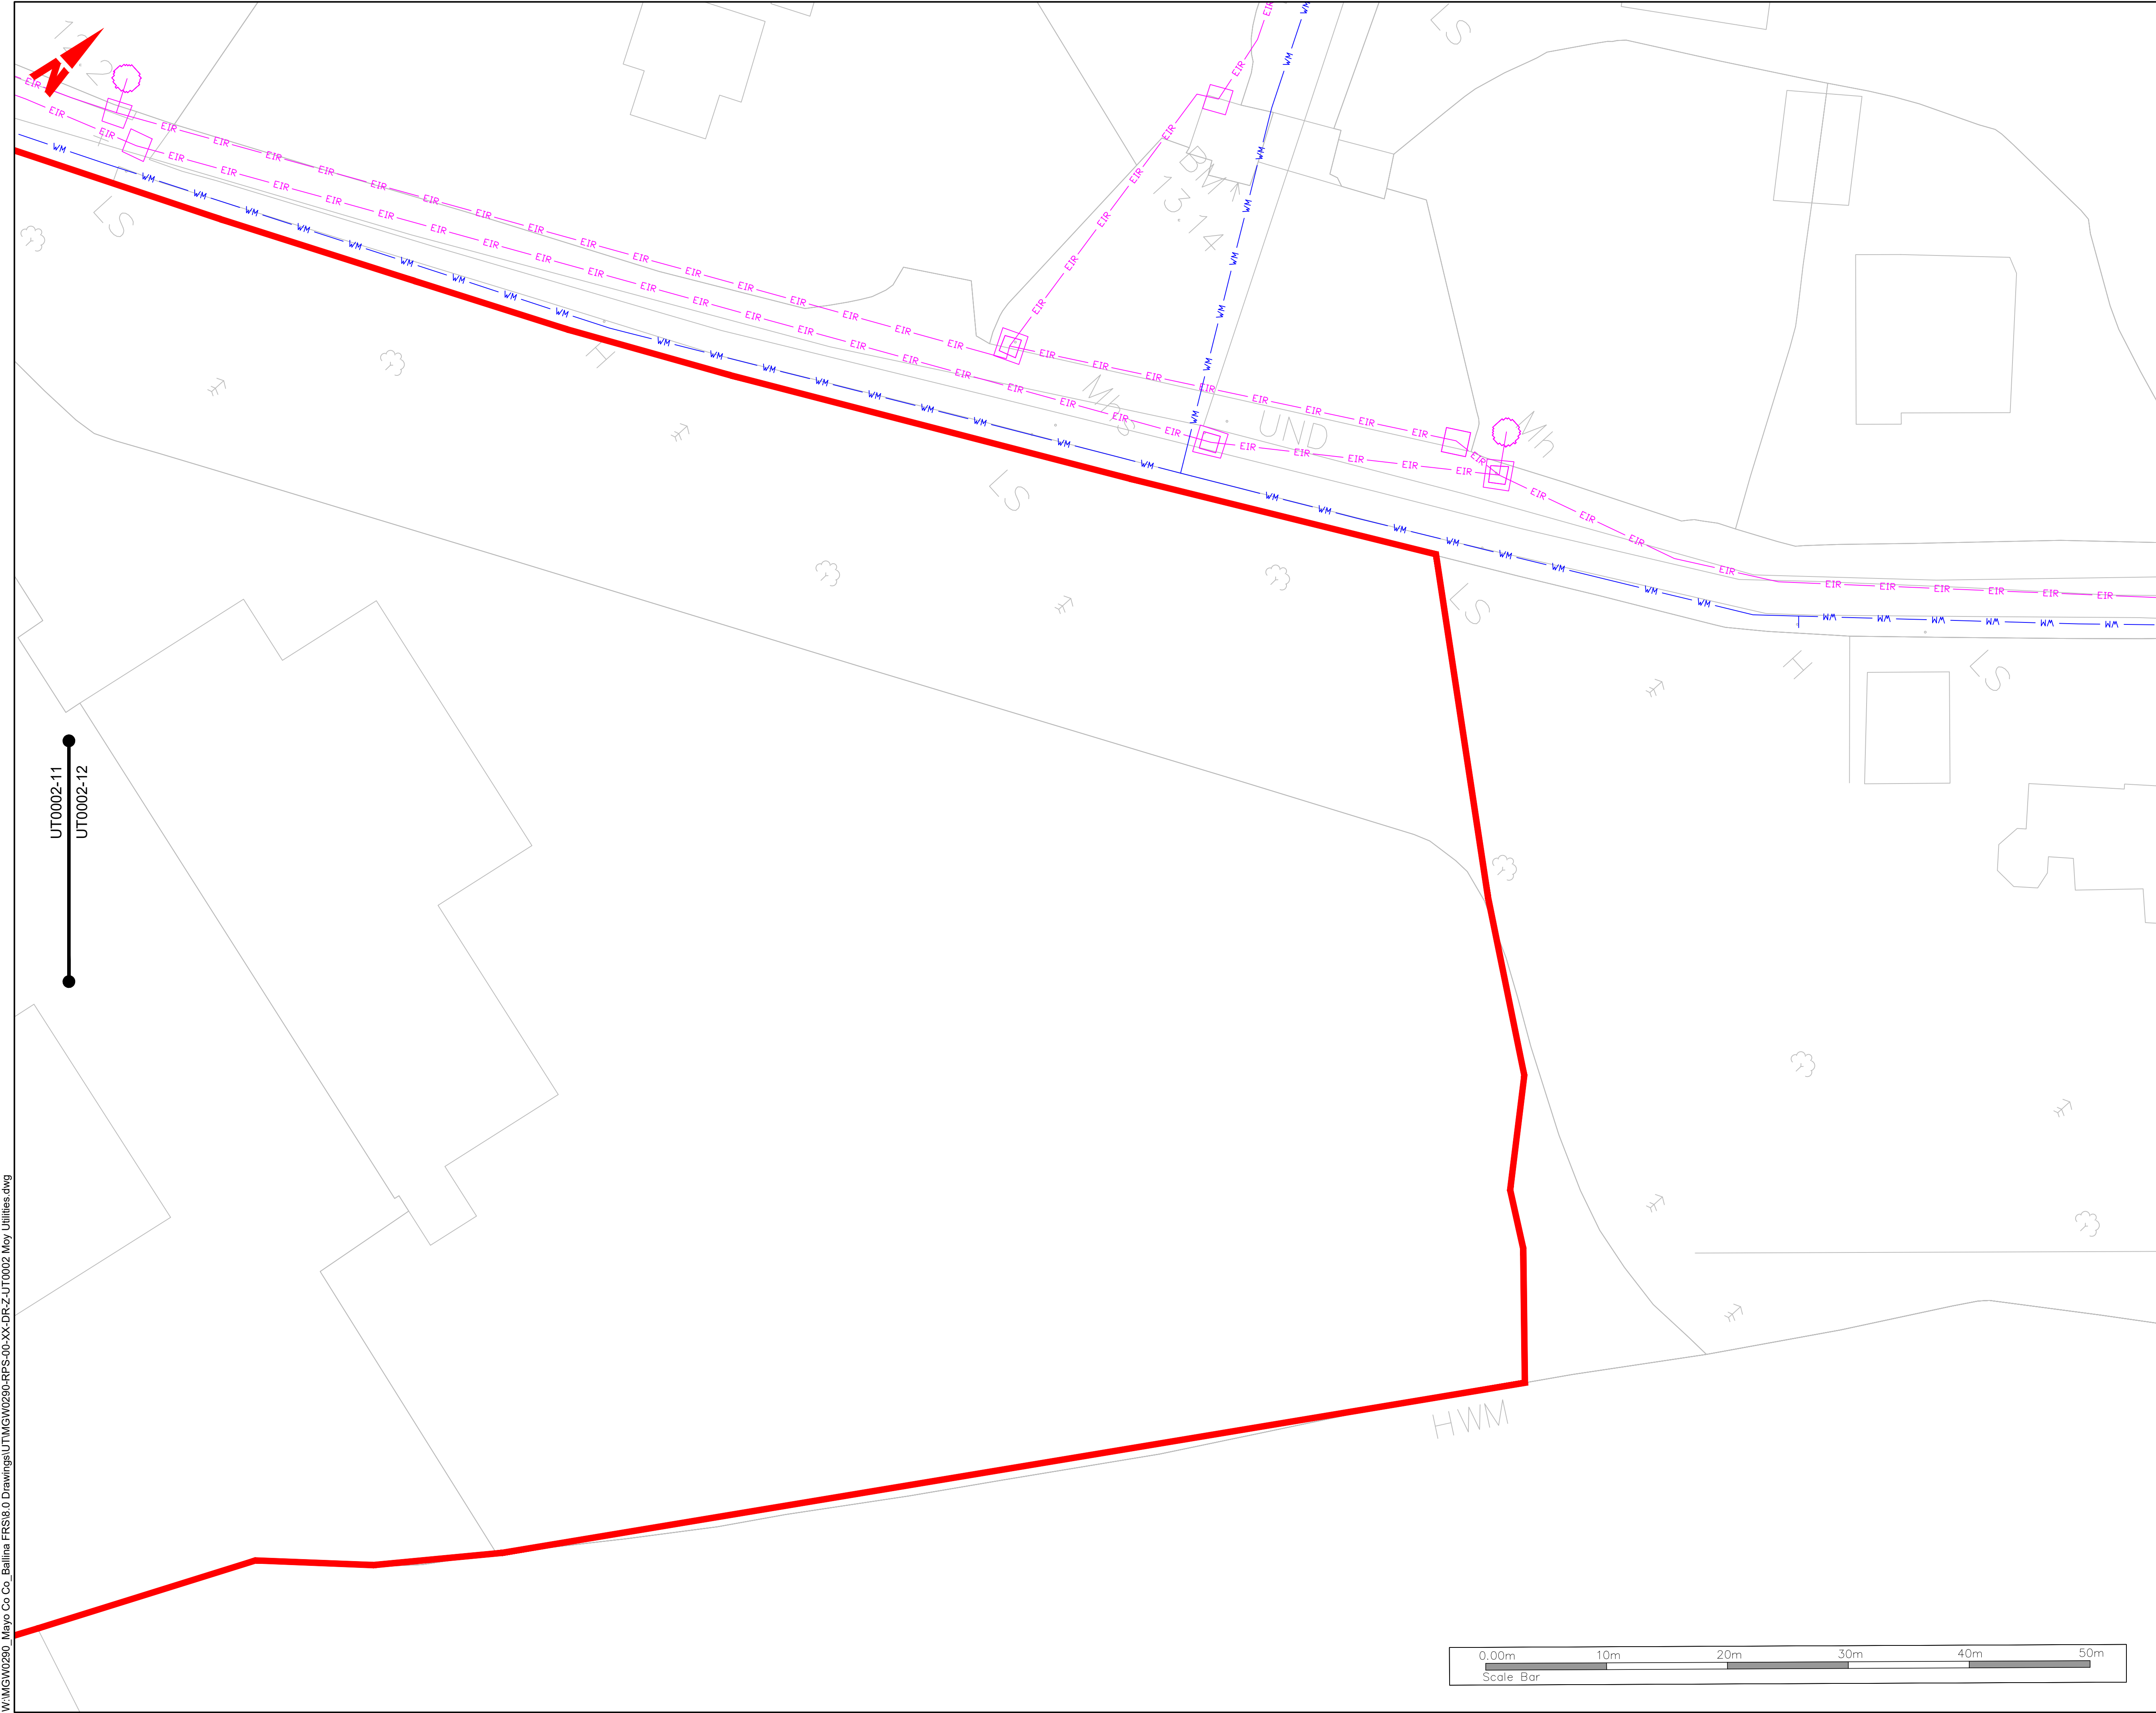

General Notes

(i) Hard copies, dwf and pdf will form a controlled issue of the drawing. All other formats (dwg etc.) are deemed to be an uncontrolled issue and any work carried out based on these files is at the recipients own risk. RPS will not accept any responsibility for any errors from the use of these files, either by human error by the recipient, listing of the un-dimensioned measurements, compatibility with the recipients software, and any errors arising when these files are used to aid the recipients drawing production, or setting out on site.

(ii) DO NOT SCALE, use figured dimensions only.

(iii) This drawing is the property of RPS, it is a project confidential classified document. It must not be copied used or its contents divulged without prior written consent. The needs and expectations of client and RPS must be considered when working with this drawing.

(iv) Information including topographical survey, geotechnical investigation and utility detail used in the design have been provided by others.

(v) All Levels refer to Ordnance Survey Datum, Malin Head.

KEYPLAN

LEGEND

- PROPOSED REDLINE BOUNDARY
- EXISTING ESB MV OVERHEAD
- EXISTING ESB MV/LV UNDERGROUND
- EXISTING ESB HV UNDERGROUND
- EXISTING ESB HV OVERHEAD
- EXISTING ESB LV OVERHEAD
- EXISTING E-NET
- EXISTING GAS LOW PRESSURE
- EXISTING GAS MEDIUM PRESSURE
- EXISTING VIRGIN MEDIA
- EXISTING EIR OVERHEAD
- EXISTING EIR UNDERGROUND
- EXISTING BT
- EXISTING WATER MAIN
- ABANDONED WATER MAIN
- EXISTING FOUL SEWER/STORM WATER

SA P02	11.11.24	JB	ISSUED FOR REVIEW & AUTHORIZATION	P/G
SA P01	27.02.24	CD	WORK IN PROGRESS	P/G
SO P01.01	18.05.23	JB	WORK IN PROGRESS	P/G
Rev	Date	Dm CHK	Amendment / Issue	App

Client

Comhairle Contae Mhaigh Eo
Mayo County Council

OPW
Office of Public Works

MAKING COMPLEX EASY

Lyrr 2, IDA Business & Technology Park, Mervue, Galway
T +353 91 400200
W www.rpsgroup.com/ireland
E ireland@rpsgroup.com

Project

**BALLINA FLOOD RELIEF SCHEME
PLANNING APPLICATION**

Title

**EXISTING SERVICES
- MOY
BACHELORS WALK**


Model File Identifier

N/A

File Identifier

MGW0290-RPS-00-XX-DR-Z-UT0002-12

Created on	Sheets	
17 APRIL 2023	12 of 12	
Scale	Status	Rev
1:250 @ A1 1:500 @ A3	S4	P02

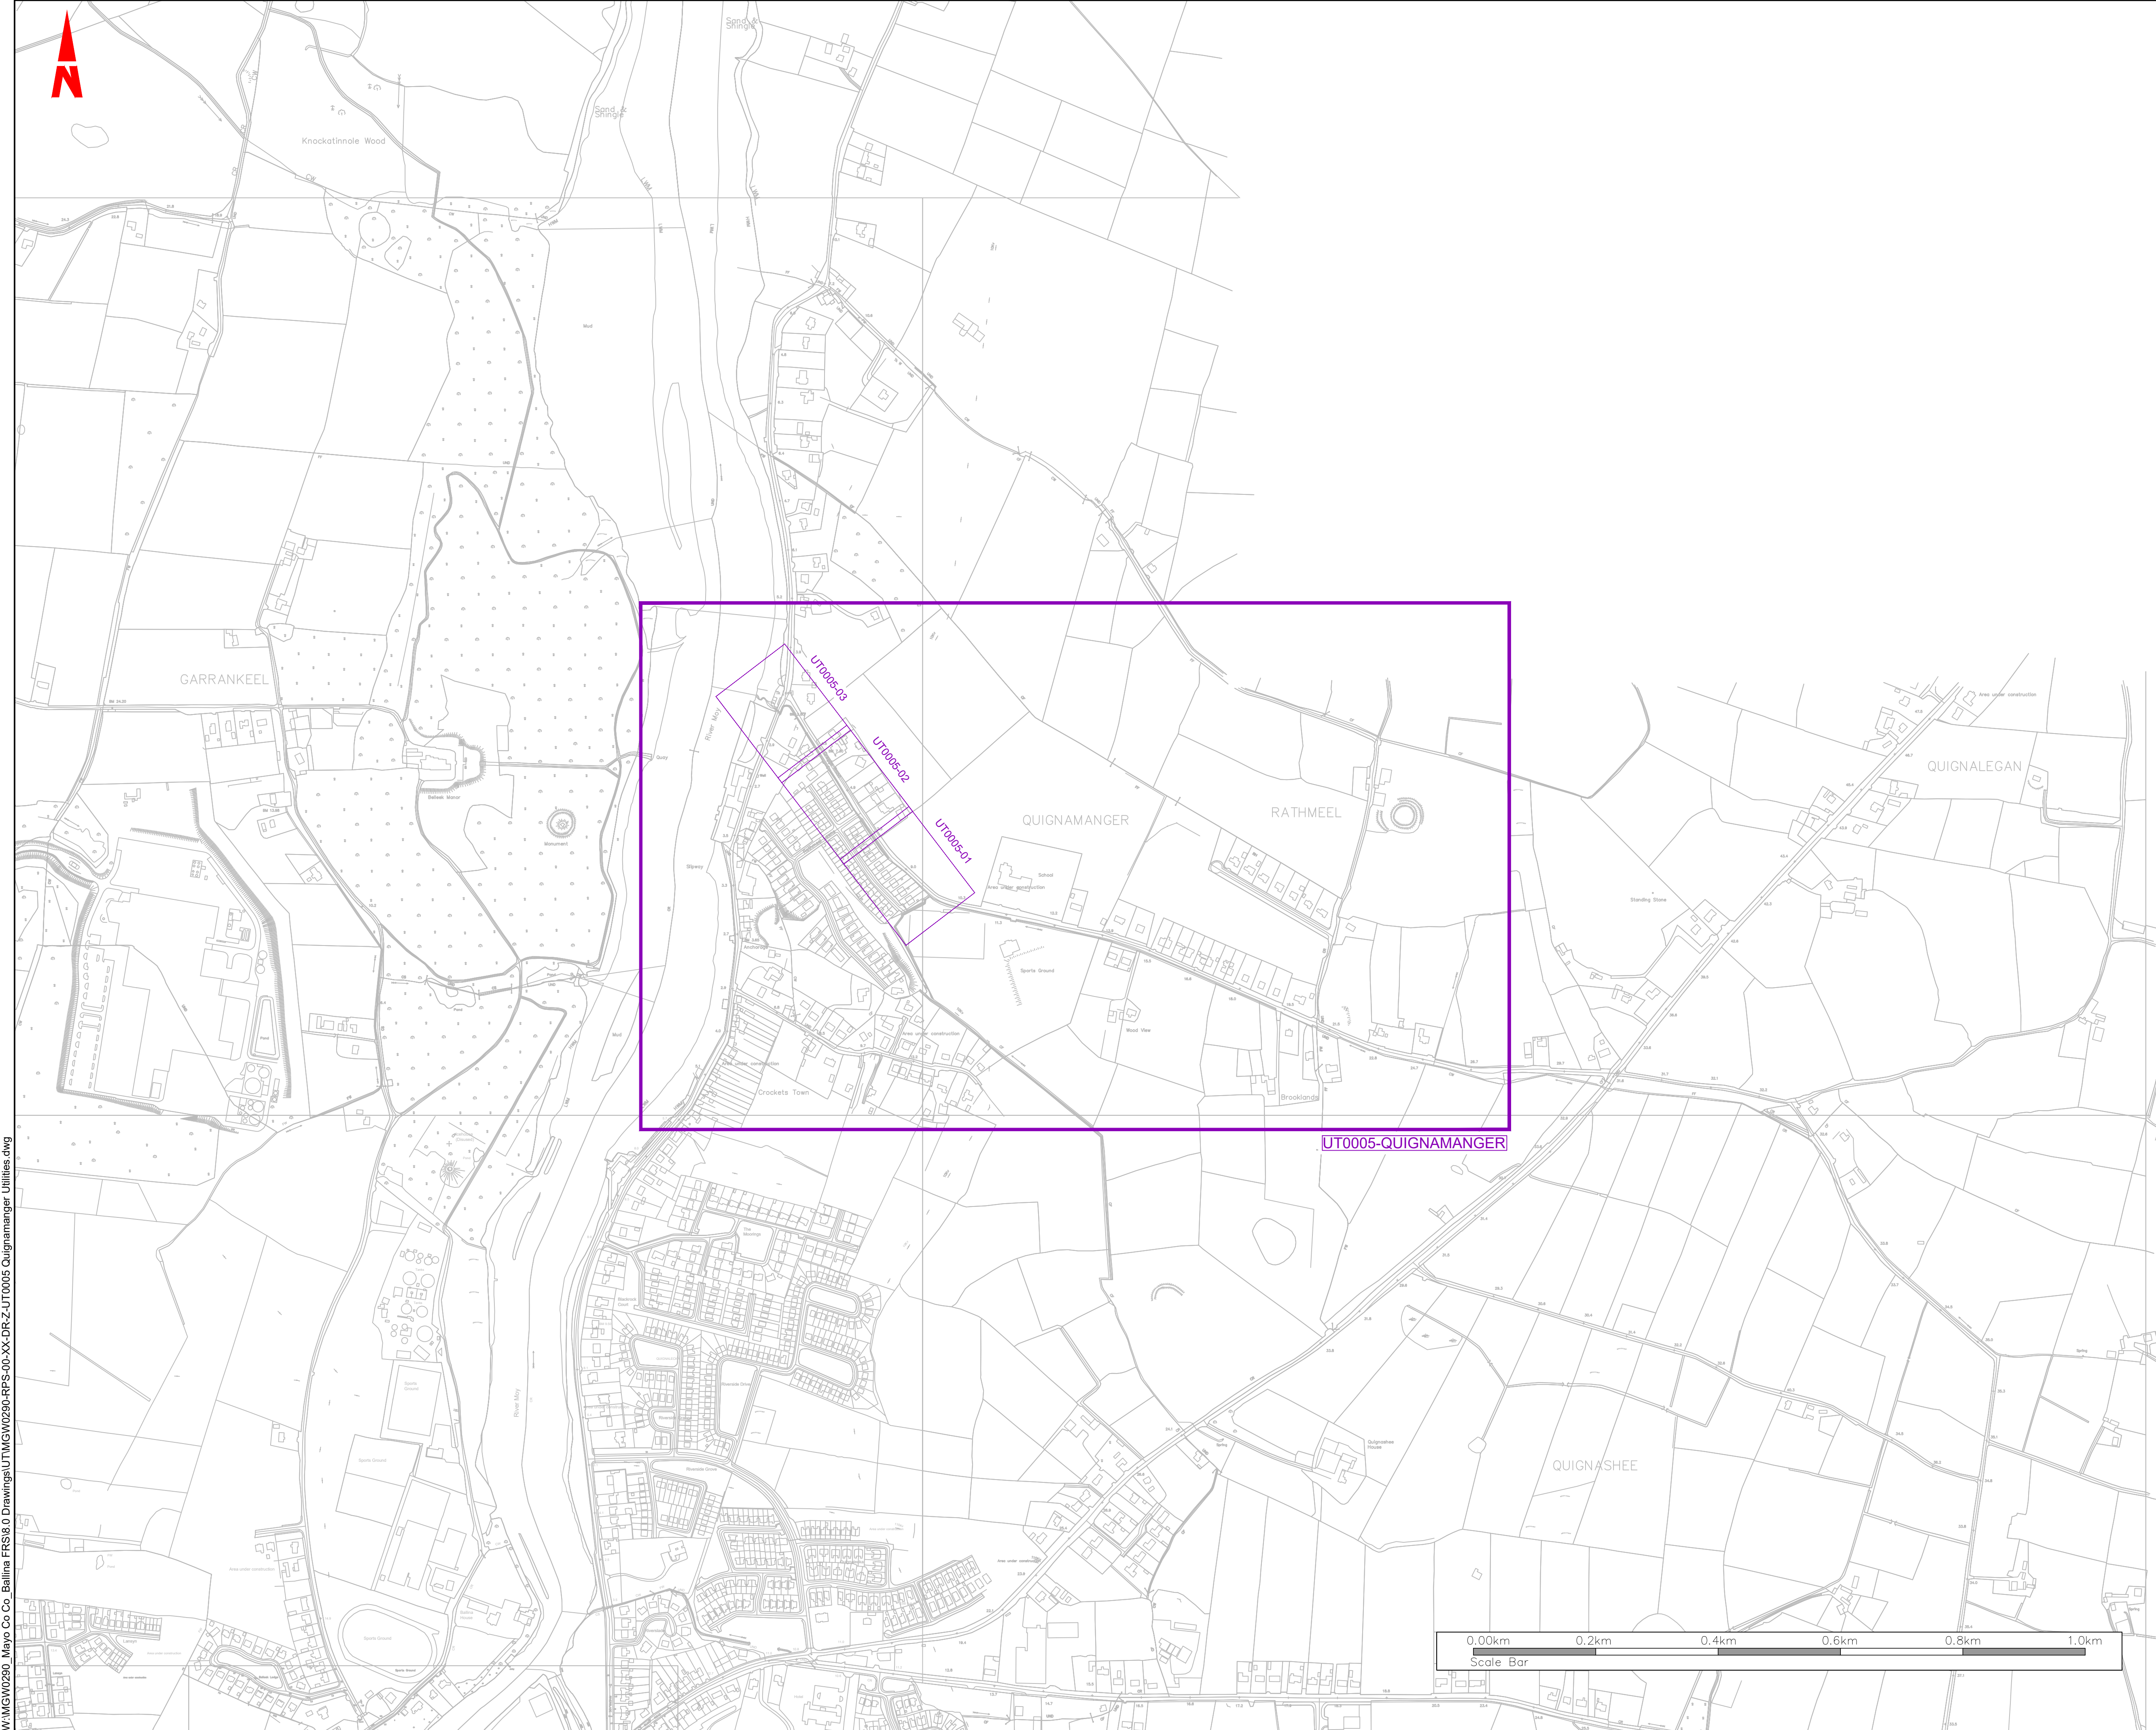

- General Notes
- (i) Hard copies, dwf and pdf will form a controlled issue of the drawing. All other formats (dwg etc.) are deemed to be an uncontrolled issue and any work carried out based on these files is at the recipients own risk. RPS will not accept any responsibility for any errors from the use of these files, either by human error by the recipient, listing of the un-dimensioned measurements, compatibility with the recipients software, and any errors arising when these files are used to aid the recipients drawing production, or setting out on site.
- (ii) DO NOT SCALE, use figured dimensions only.
- (iii) This drawing is the property of RPS, it is a project confidential classified document. It must not be copied used or its contents divulged without prior written consent. The needs and expectations of client and RPS must be considered when working with this drawing.
- (iv) Information including topographical survey, geotechnical investigation and utility detail used in the design have been provided by others.
- (v) All Levels refer to Ordnance Survey Datum, Malin Head.

S4 P02	11.11.24	JB	ISSUED FOR REVIEW & AUTHORIZATION	P/G
S4 P01	27.02.24	CD	WORK IN PROGRESS	P/G
S0 P01.01	18.05.23	JB	WORK IN PROGRESS	P/G
Rev	Date	Drn CHK	Amendment / Issue	App

Client

 Comhairle Contae Mhaigh Eo
Mayo County Council

 OPW Office of Public Works

 **MAKING COMPLEX EASY**

Lyrr 2, IDA Business & Technology Park, Mervue, Galway
T +353 91 400200
W www.rpsgroup.com/ireland
E ireland@rpsgroup.com

Project

**BALLINA FLOOD RELIEF SCHEME
PLANNING APPLICATION**

Title

**EXISTING SERVICES
SHEET LAYOUT
- QUIGNAMANGER**

Model File Identifier

N/A

File Identifier

MGW0290-RPS-00-XX-DR-Z-UT0005-00

Created on	Sheets		
17 APRIL 2023	00 of 03		
Scale	1:5,000 @ A1 1:10,000 @ A3	Status	Rev
		S4	P02



General Notes

(i) Hard copies, dwf and pdf will form a controlled issue of the drawing. All other formats (dwg etc.) are deemed to be an uncontrolled issue and any work carried out based on these files is at the recipients own risk. RPS will not accept any responsibility for any errors from the use of these files, either by human error by the recipient, listing of the un-dimensioned measurements, compatibility with the recipients software, and any errors arising when these files are used to aid the recipients drawing production, or setting out on site.

(ii) DO NOT SCALE, use figured dimensions only.

(iii) This drawing is the property of RPS, it is a project confidential classified document. It must not be copied used or its contents divulged without prior written consent. The needs and expectations of client and RPS must be considered when working with this drawing.

(iv) Information including topographical survey, geotechnical investigation and utility detail used in the design have been provided by others.

(v) All Levels refer to Ordnance Survey Datum, Malin Head.

KEYPLAN

LEGEND

- PROPOSED REDLINE BOUNDARY
- EXISTING ESB MV OVERHEAD
- EXISTING ESB MV/LV UNDERGROUND
- EXISTING ESB HV UNDERGROUND
- EXISTING ESB HV OVERHEAD
- EXISTING ESB LV OVERHEAD
- EXISTING E-NET
- EXISTING GAS LOW PRESSURE
- EXISTING GAS MEDIUM PRESSURE
- EXISTING VIRGIN MEDIA
- EXISTING EIR OVERHEAD
- EXISTING EIR UNDERGROUND
- EXISTING BT
- EXISTING WATER MAIN
- ABANDONED WATER MAIN
- EXISTING FOUL SEWER/STORM WATER

S4 P02	11.11.24	JB	ISSUED FOR REVIEW & AUTHORIZATION	P/G
S4 P01	27.02.24	CD	WORK IN PROGRESS	P/G
S0 P01.01	18.05.23	JB	WORK IN PROGRESS	P/G
Rev	Date	Dm	Amendment / Issue	App

Client

Comhairle Contae Mhaigh Eo Mayo County Council

OPW Office of Public Works

MAKING COMPLEX EASY

Lyrr 2, IDA Business & Technology Park, Mervue, Galway
T +353 91 400200
W www.rpsgroup.com/ireland
E ireland@rpsgroup.com

Project

BALLINA FLOOD RELIEF SCHEME PLANNING APPLICATION

Title

EXISTING SERVICES - QUIGNAMANGER

Model File Identifier


N/A

File Identifier

MGW0290-RPS-00-XX-DR-Z-UT0005-01

Created on	Sheets
17 APRIL 2023	01 of 03

Scale	Status	Rev
1:250 @ A1 1:500 @ A3	S4	P02

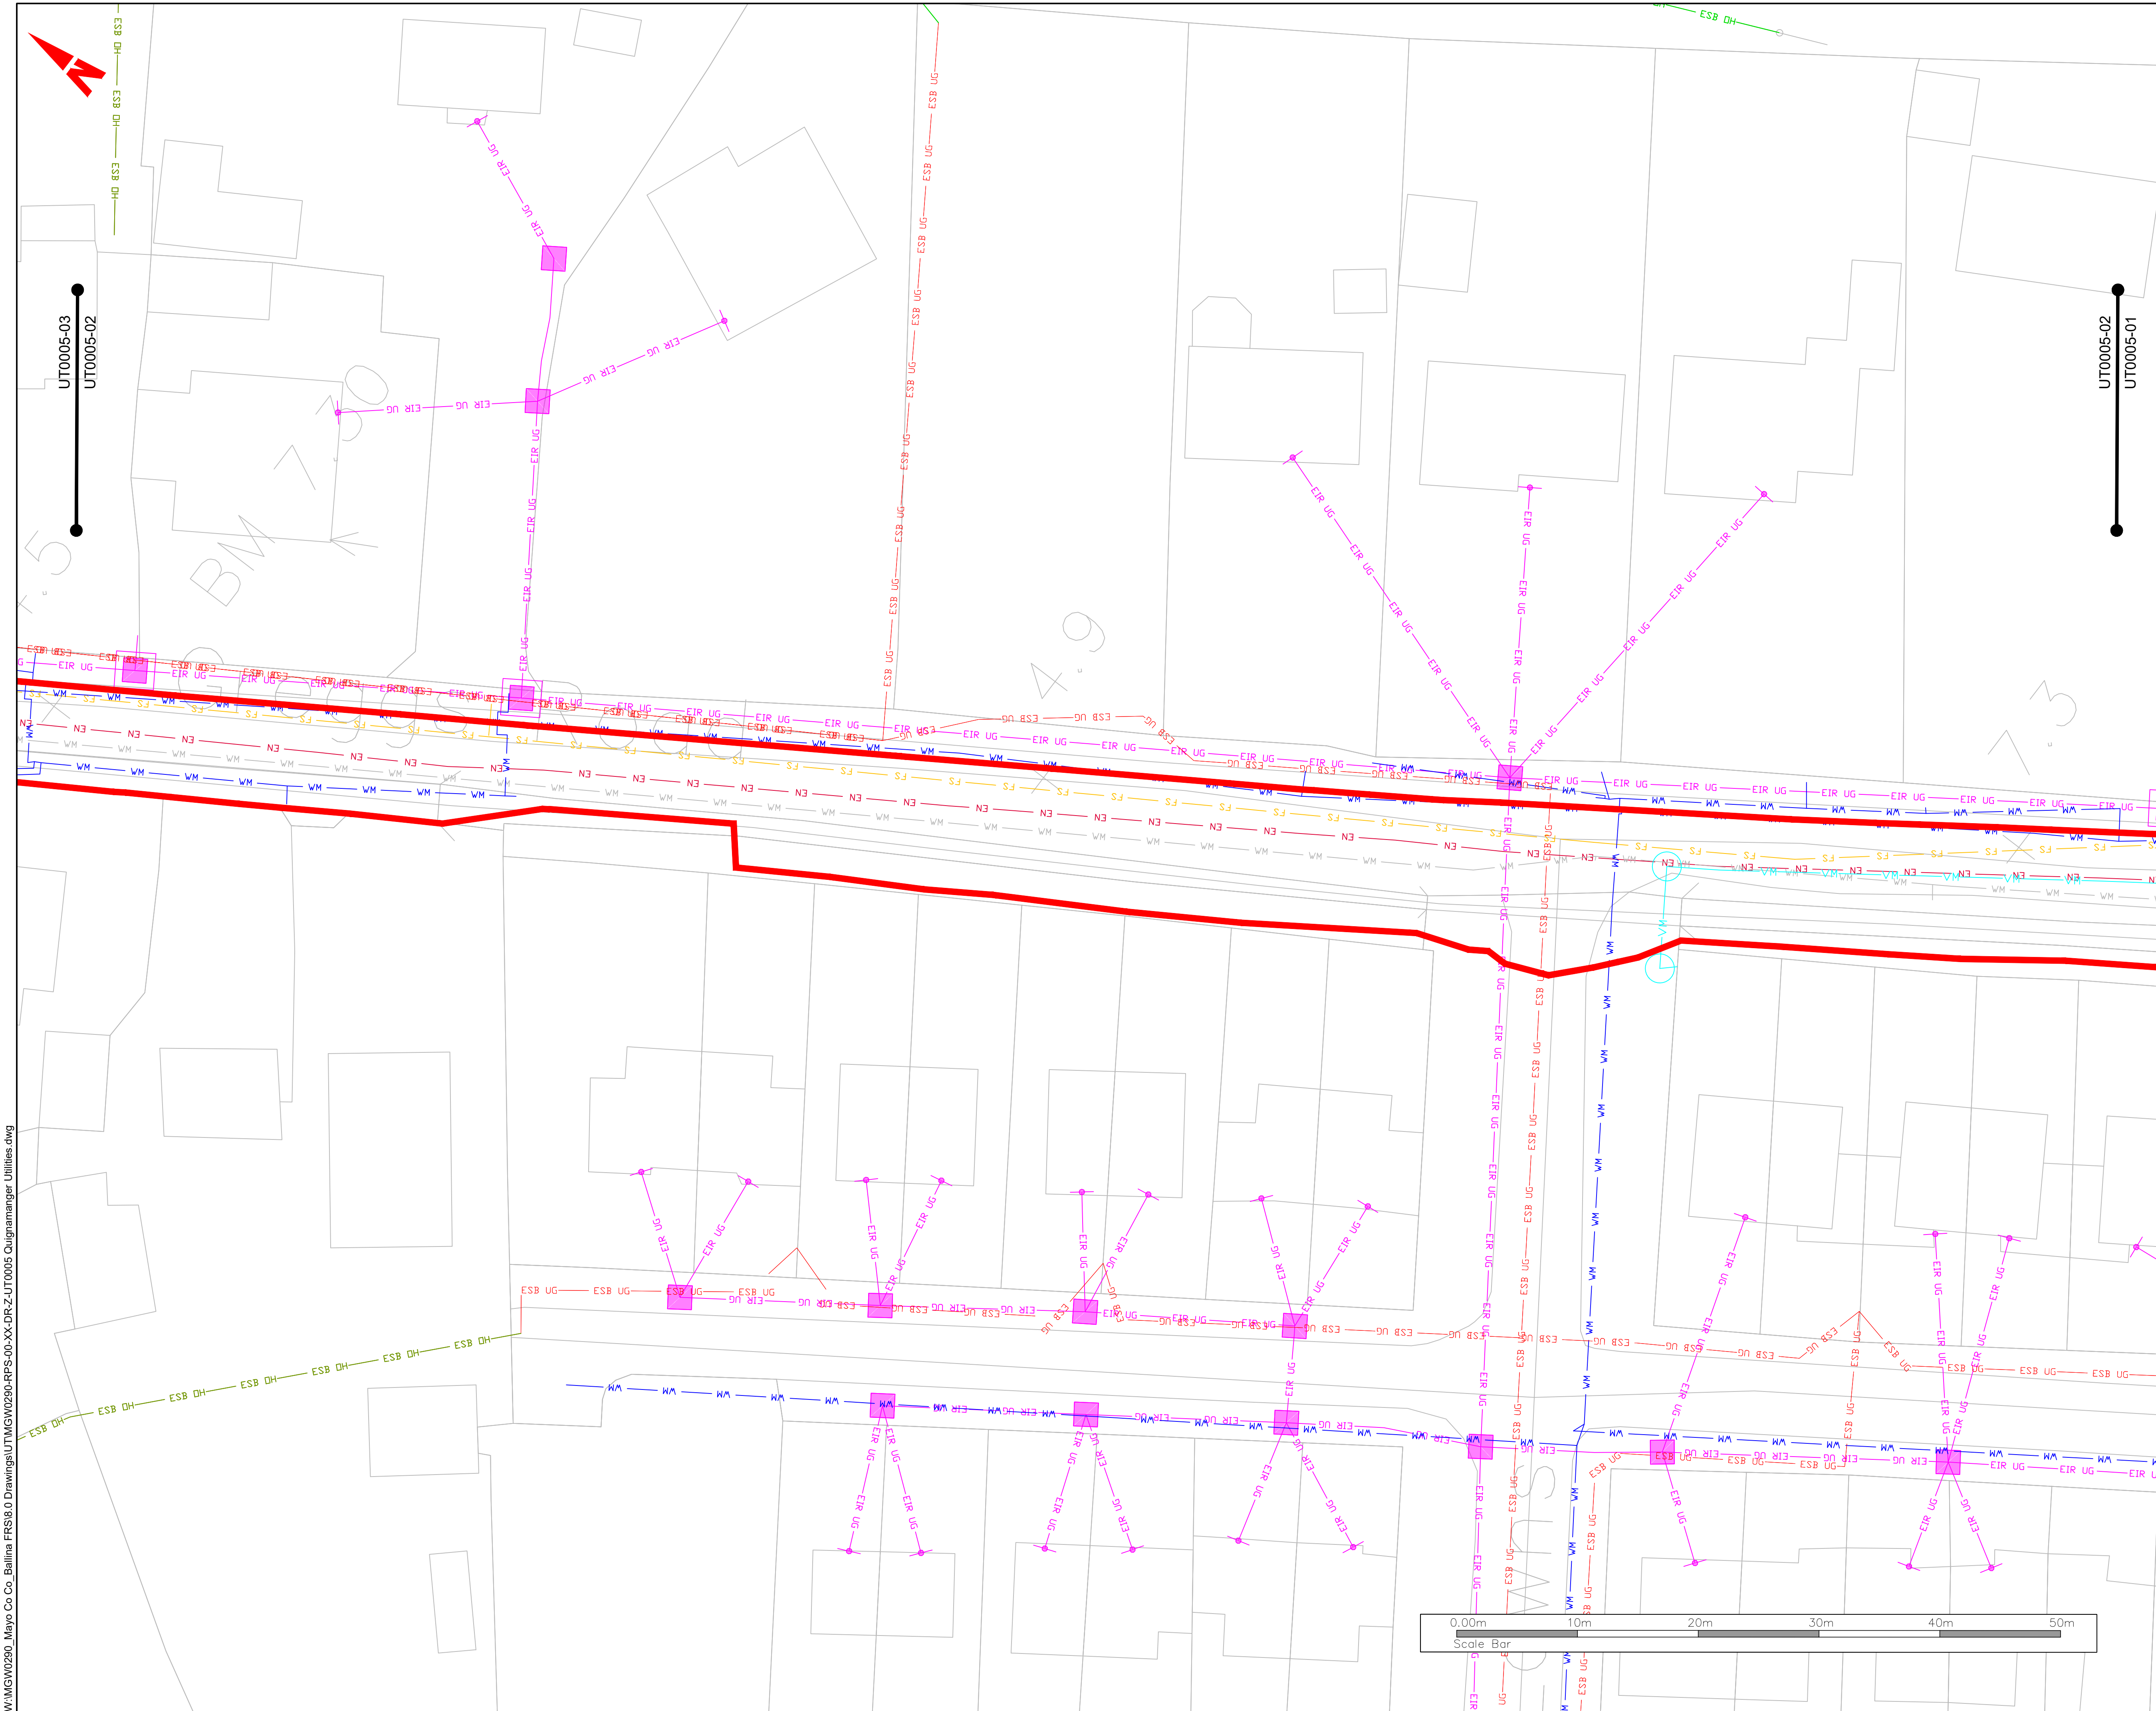

General Notes

(i) Hard copies, dwf and pdf will form a controlled issue of the drawing. All other formats (dwg etc.) are deemed to be an uncontrolled issue and any work carried out based on these files is at the recipients own risk. RPS will not accept any responsibility for any errors from the use of these files, either by human error by the recipient, listing of the un-dimensioned measurements, compatibility with the recipients software, and any errors arising when these files are used to aid the recipients drawing production, or setting out on site.

(ii) DO NOT SCALE, use figured dimensions only.

(iii) This drawing is the property of RPS, it is a project confidential classified document. It must not be copied used or its contents divulged without prior written consent. The needs and expectations of client and RPS must be considered when working with this drawing.

(iv) Information including topographical survey, geotechnical investigation and utility detail used in the design have been provided by others.

(v) All Levels refer to Ordnance Survey Datum, Malin Head.

KEYPLAN

LEGEND

- PROPOSED REDLINE BOUNDARY
- EXISTING ESB MV OVERHEAD
- EXISTING ESB MV/LV UNDERGROUND
- EXISTING ESB HV UNDERGROUND
- EXISTING ESB HV OVERHEAD
- EXISTING ESB LV OVERHEAD
- EXISTING E-NET
- EXISTING GAS LOW PRESSURE
- EXISTING GAS MEDIUM PRESSURE
- EXISTING VIRGIN MEDIA
- EXISTING EIR OVERHEAD
- EXISTING EIR UNDERGROUND
- EXISTING BT
- EXISTING WATER MAIN
- ABANDONED WATER MAIN
- EXISTING FOUL SEWER/STORM WATER

S4 P02	11.11.24	JB	ISSUED FOR REVIEW & AUTHORIZATION	P/G
S4 P01	27.02.24	CD	WORK IN PROGRESS	P/G
S0 P01.01	18.05.23	JB	WORK IN PROGRESS	P/G
Rev	Date	Drn	Amendment / Issue	App

Client

Comhairle Contae Mhaigh Eo
Mayo County Council

OPW
Office of Public Works

Project

**BALLINA FLOOD RELIEF SCHEME
PLANNING APPLICATION**

Title

**EXISTING SERVICES
- QUIGNAMANGER**

Model File Identifier


N/A

File Identifier

MGW0290-RPS-00-XX-DR-Z-UT0005-02

Created on	17 APRIL 2023	Sheets	02 of 03
Scale	1:250 @ A1 1:500 @ A3	Status	S4
		Rev	P02

W:\MGW0290_Mayo Co Co. Ballina FRS\8.0 Drawings\UT\MGW0290-RPS-00-XX-DR-Z-UT0005 Quignamanger Utilities.dwg

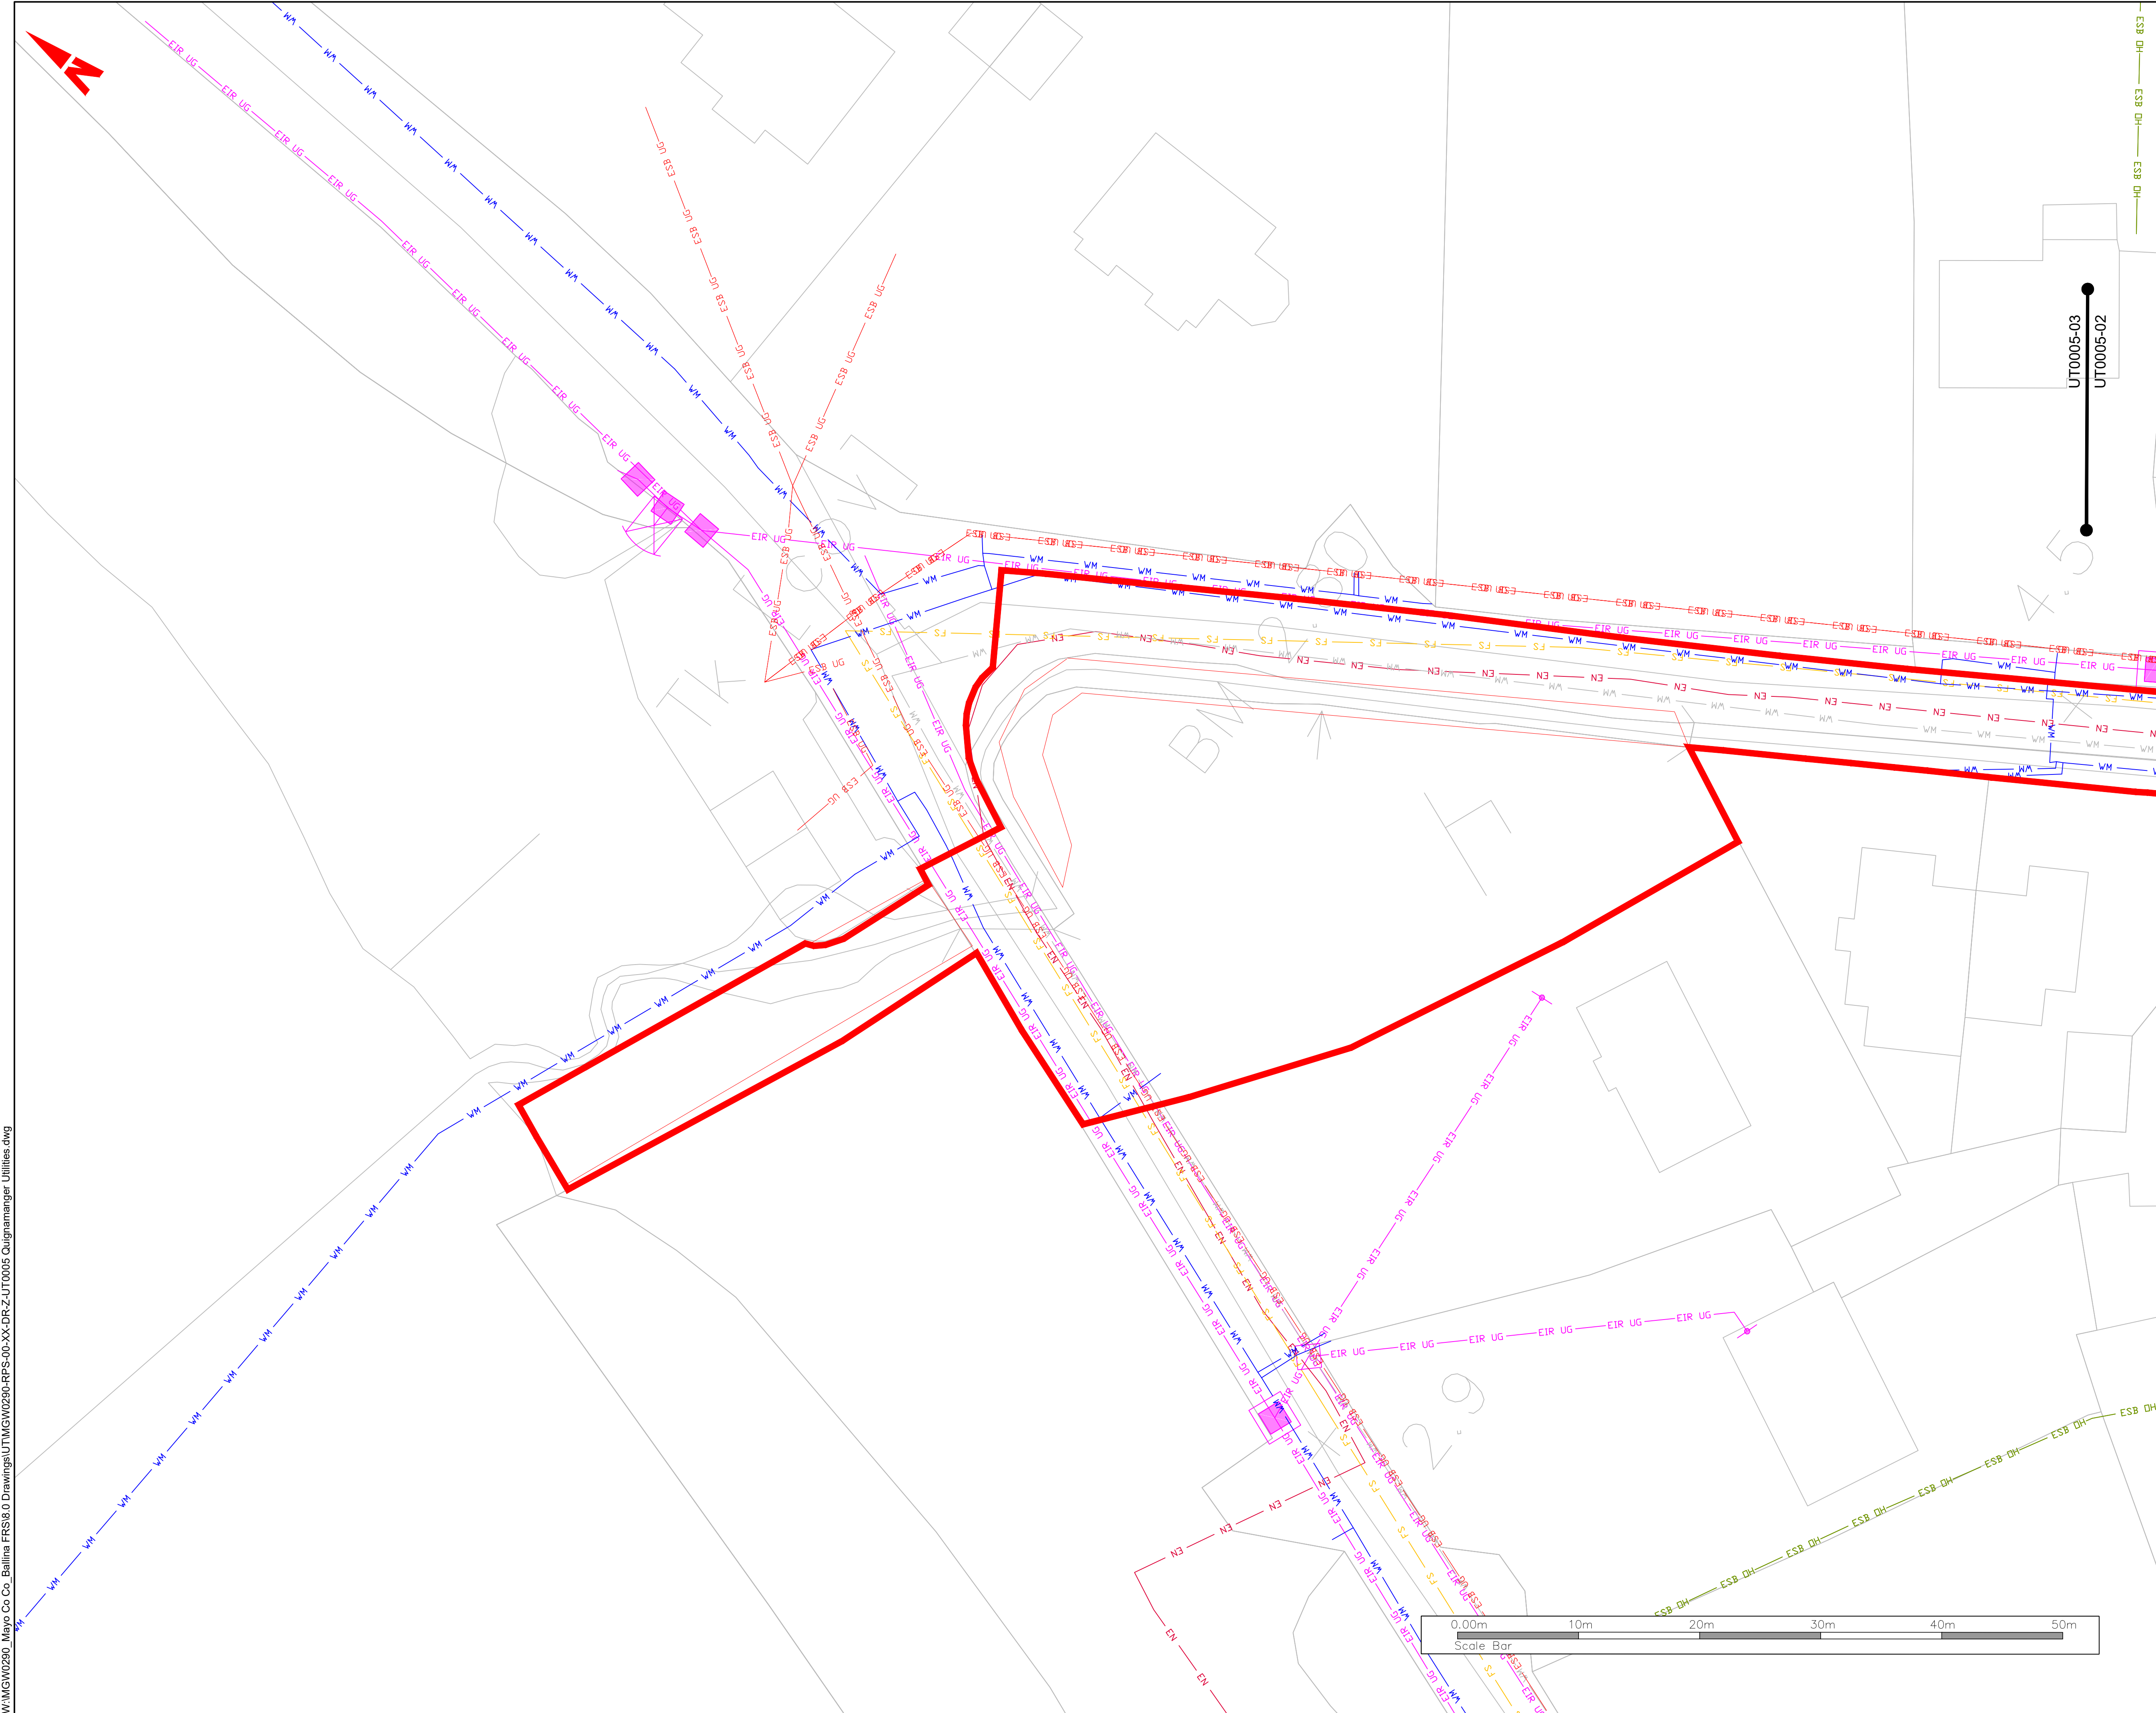

General Notes

(i) Hard copies, dwf and pdf will form a controlled issue of the drawing. All other formats (dwg etc.) are deemed to be an uncontrolled issue and any work carried out based on these files is at the recipients own risk. RPS will not accept any responsibility for any errors from the use of these files, either by human error by the recipient, listing of the un-dimensioned measurements, compatibility with the recipients software, and any errors arising when these files are used to aid the recipients drawing production, or setting out on site.

(ii) DO NOT SCALE, use figured dimensions only.

(iii) This drawing is the property of RPS, it is a project confidential classified document. It must not be copied used or its contents divulged without prior written consent. The needs and expectations of client and RPS must be considered when working with this drawing.

(iv) Information including topographical survey, geotechnical investigation and utility detail used in the design have been provided by others.

(v) All Levels refer to Ordnance Survey Datum, Malin Head.

KEYPLAN

LEGEND

- PROPOSED REDLINE BOUNDARY
- EXISTING ESB MV OVERHEAD
- EXISTING ESB MV/LV UNDERGROUND
- EXISTING ESB HV UNDERGROUND
- EXISTING ESB HV OVERHEAD
- EXISTING ESB LV OVERHEAD
- EXISTING E-NET
- EXISTING GAS LOW PRESSURE
- EXISTING GAS MEDIUM PRESSURE
- EXISTING VIRGIN MEDIA
- EXISTING EIR OVERHEAD
- EXISTING EIR UNDERGROUND
- EXISTING BT
- EXISTING WATER MAIN
- ABANDONED WATER MAIN
- EXISTING FOUL SEWER/STORM WATER

S4 P02	11.11.24	JB	ISSUED FOR REVIEW & AUTHORIZATION	P/G
S4 P01	27.02.24	CD	WORK IN PROGRESS	P/G
S0 P01.01	18.05.23	JB	WORK IN PROGRESS	P/G
Rev	Date	Dm	Amendment / Issue	App

Client

Comhairle Contae Mhaigh Eo Mayo County Council

OPW

rps MAKING COMPLEX EASY

Lyrr 2, IDA Business & Technology Park, Mervue, Galway
T +353 91 400200
W www.rpsgroup.com/ireland
E ireland@rpsgroup.com

Project

BALLINA FLOOD RELIEF SCHEME PLANNING APPLICATION

Title

EXISTING SERVICES - QUIGNAMANGER


Model File Identifier

N/A

File Identifier

MGW0290-RPS-00-XX-DR-Z-UT0005-03

Created on	Sheets	
17 APRIL 2023	03 of 03	
Scale	Status	Rev
1:250 @ A1 1:500 @ A3	S4	P02

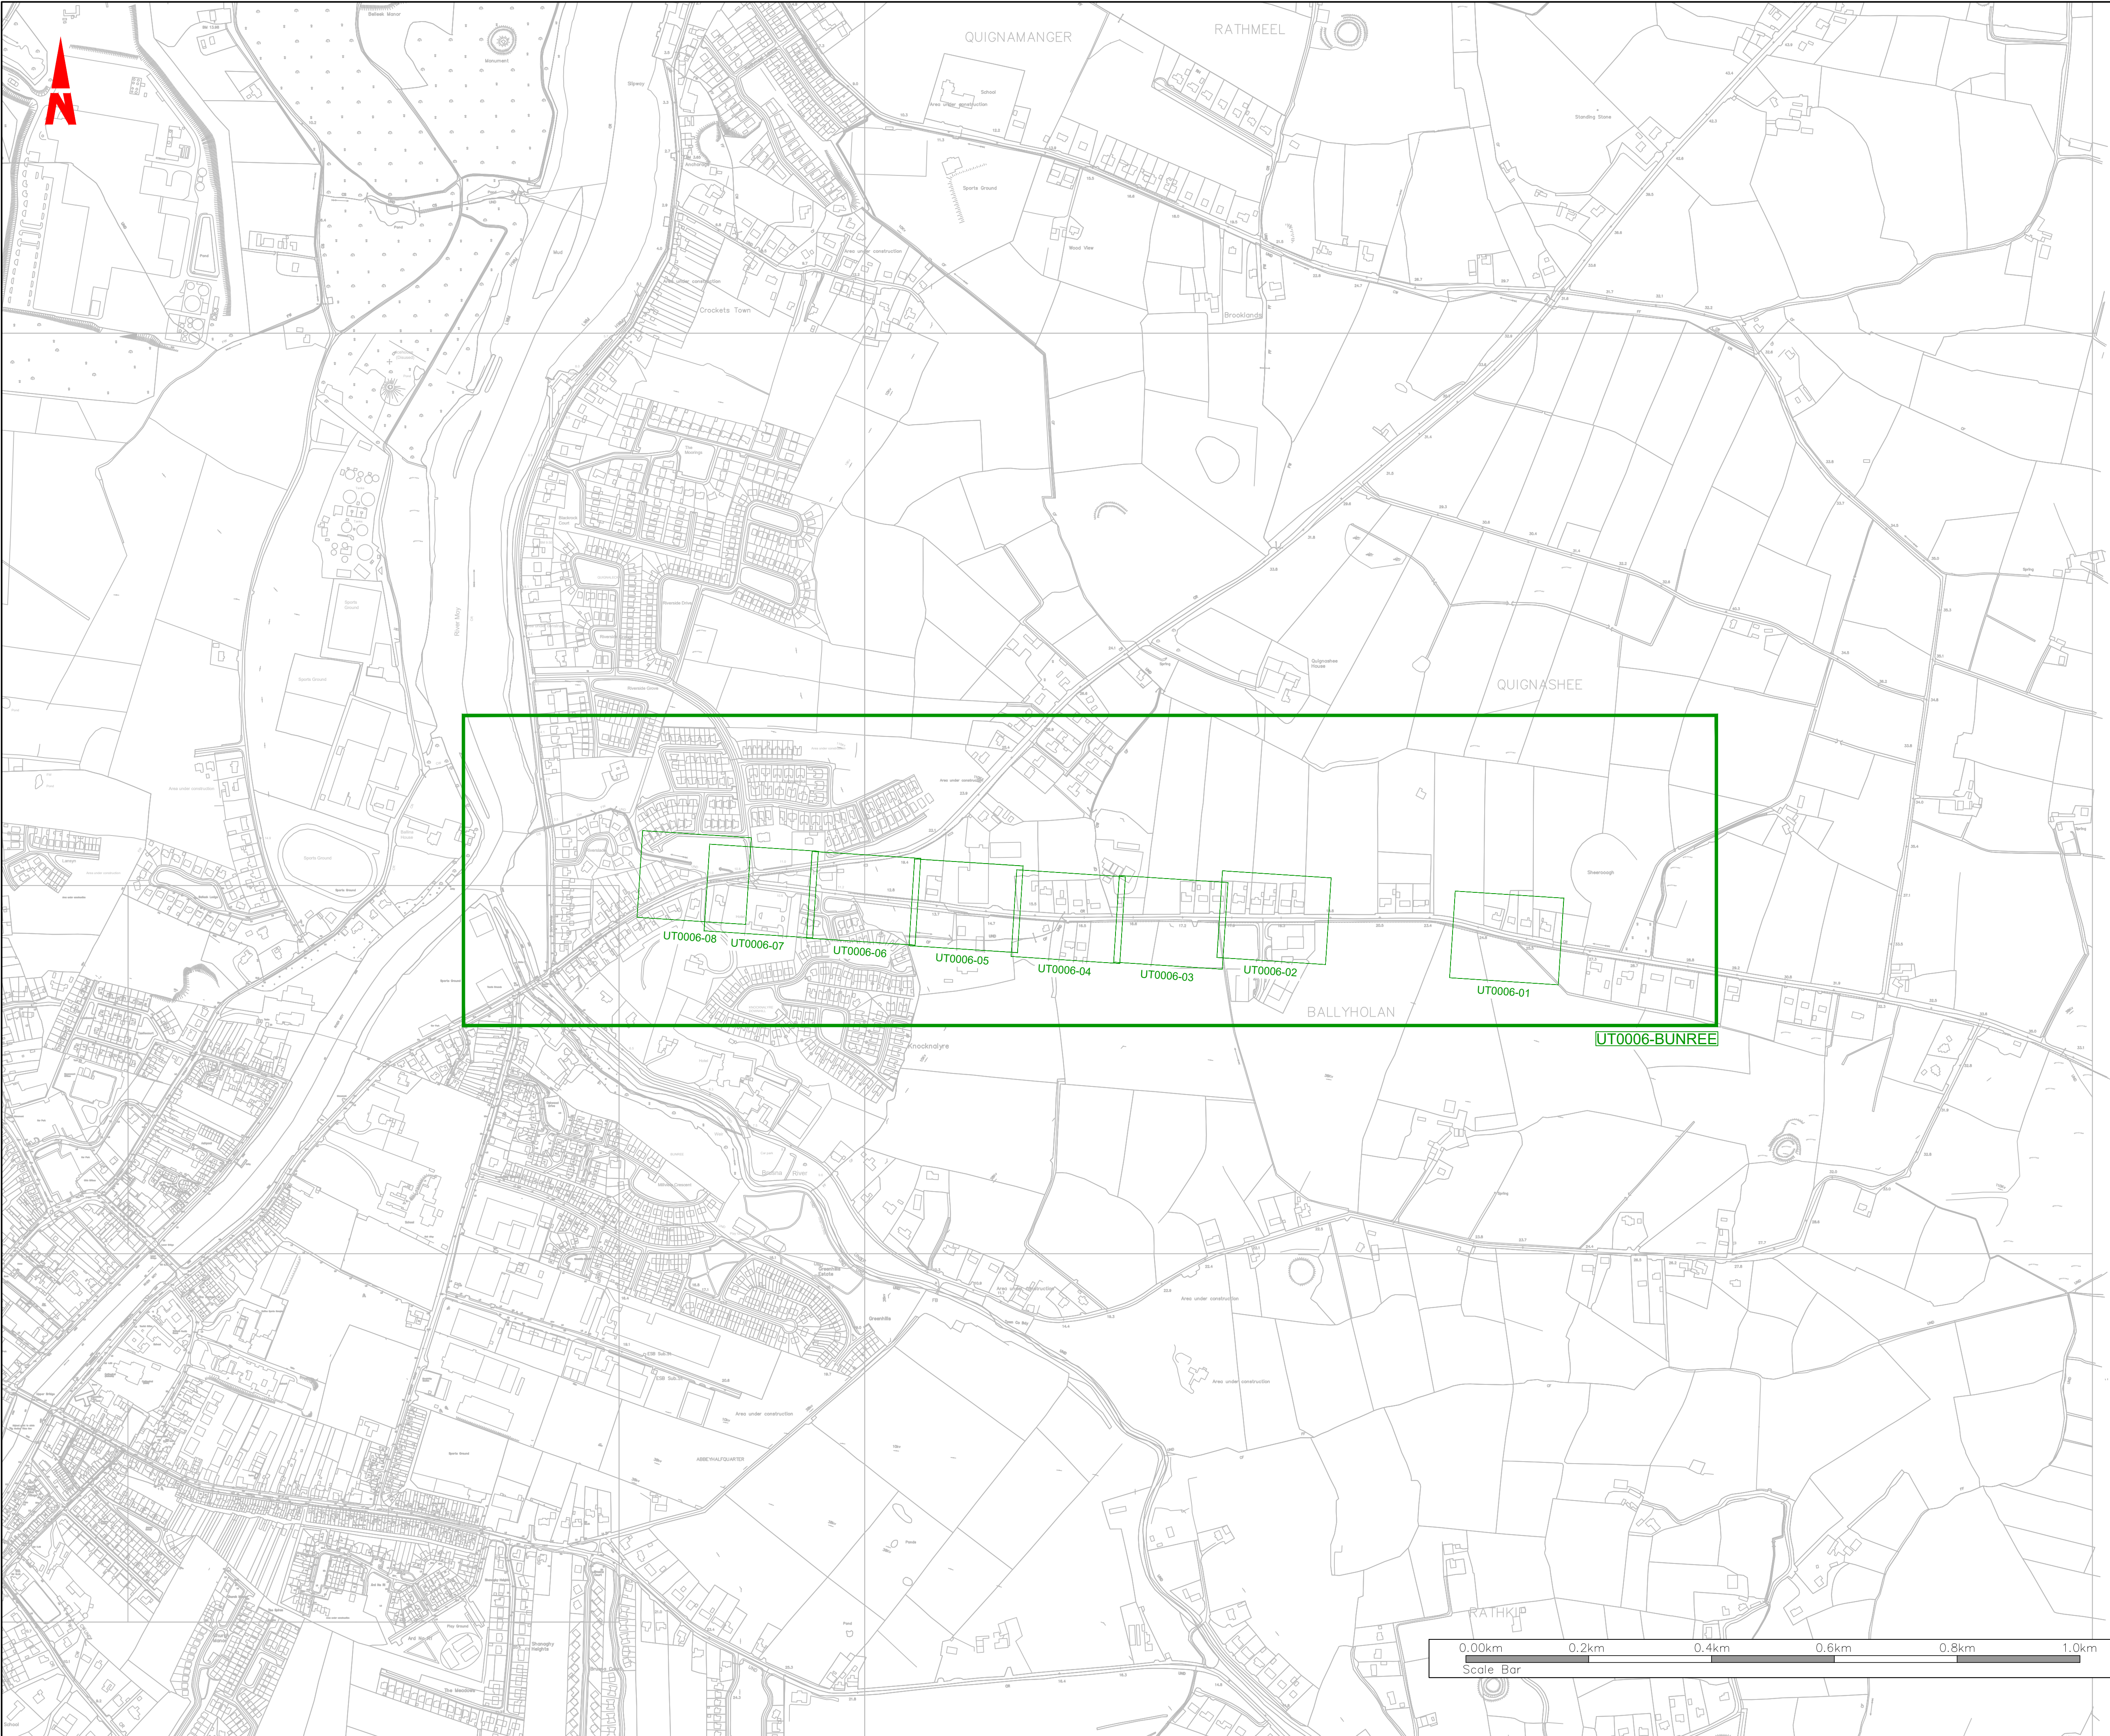

- General Notes
- (i) Hard copies, dwf and pdf will form a controlled issue of the drawing. All other formats (dwg etc.) are deemed to be an uncontrolled issue and any work carried out based on these files is at the recipients own risk. RPS will not accept any responsibility for any errors from the use of these files, either by human error by the recipient, listing of the un-dimensioned measurements, compatibility with the recipients software, and any errors arising when these files are used to aid the recipients drawing production, or setting out on site.
- (ii) DO NOT SCALE, use figured dimensions only.
- (iii) This drawing is the property of RPS, it is a project confidential classified document. It must not be copied used or its contents divulged without prior written consent. The needs and expectations of client and RPS must be considered when working with this drawing.
- (iv) Information including topographical survey, geotechnical investigation and utility detail used in the design have been provided by others.
- (v) All Levels refer to Ordnance Survey Datum, Malin Head.

S4 P02	11.11.24	JB	ISSUED FOR REVIEW & AUTHORIZATION	P/G
S4 P01	27.02.24	CD	FOR COMMENT & REVIEW	P/G
S0 P01.01	17.04.23	JB	WORK IN PROGRESS	P/G
Rev	Date	Drn	Amendment / Issue	App

Client

 Comhairle Contae Mhaigh Eo
Mayo County Council

 OPW
Office of Public Works

 **MAKING COMPLEX EASY**

Lyrr 2, IDA Business &
Technology Park, Mervue,
Galway
T +353 91 400200
W www.rpsgroup.com/ireland
E ireland@rpsgroup.com

Project

**BALLINA FLOOD RELIEF SCHEME
PLANNING APPLICATION**

Title

**EXISTING SERVICES
SHEET LAYOUT
- BUNREE**

Model File Identifier


N/A

File Identifier

MGW0290-RPS-00-XX-DR-Z-UT0006-00

Created on	Sheets		
17 APRIL 2023	00 of 08		
Scale	1:5,000 @ A1 1:10,000 @ A3	Status	Rev
		S4	P02

W:\MGW0290_Mayo Co Co. Ballina FRS\8.0 Drawings\UT\MGW0290-RPS-00-XX-DR-Z-UT0006 Bunree Utilities.dwg

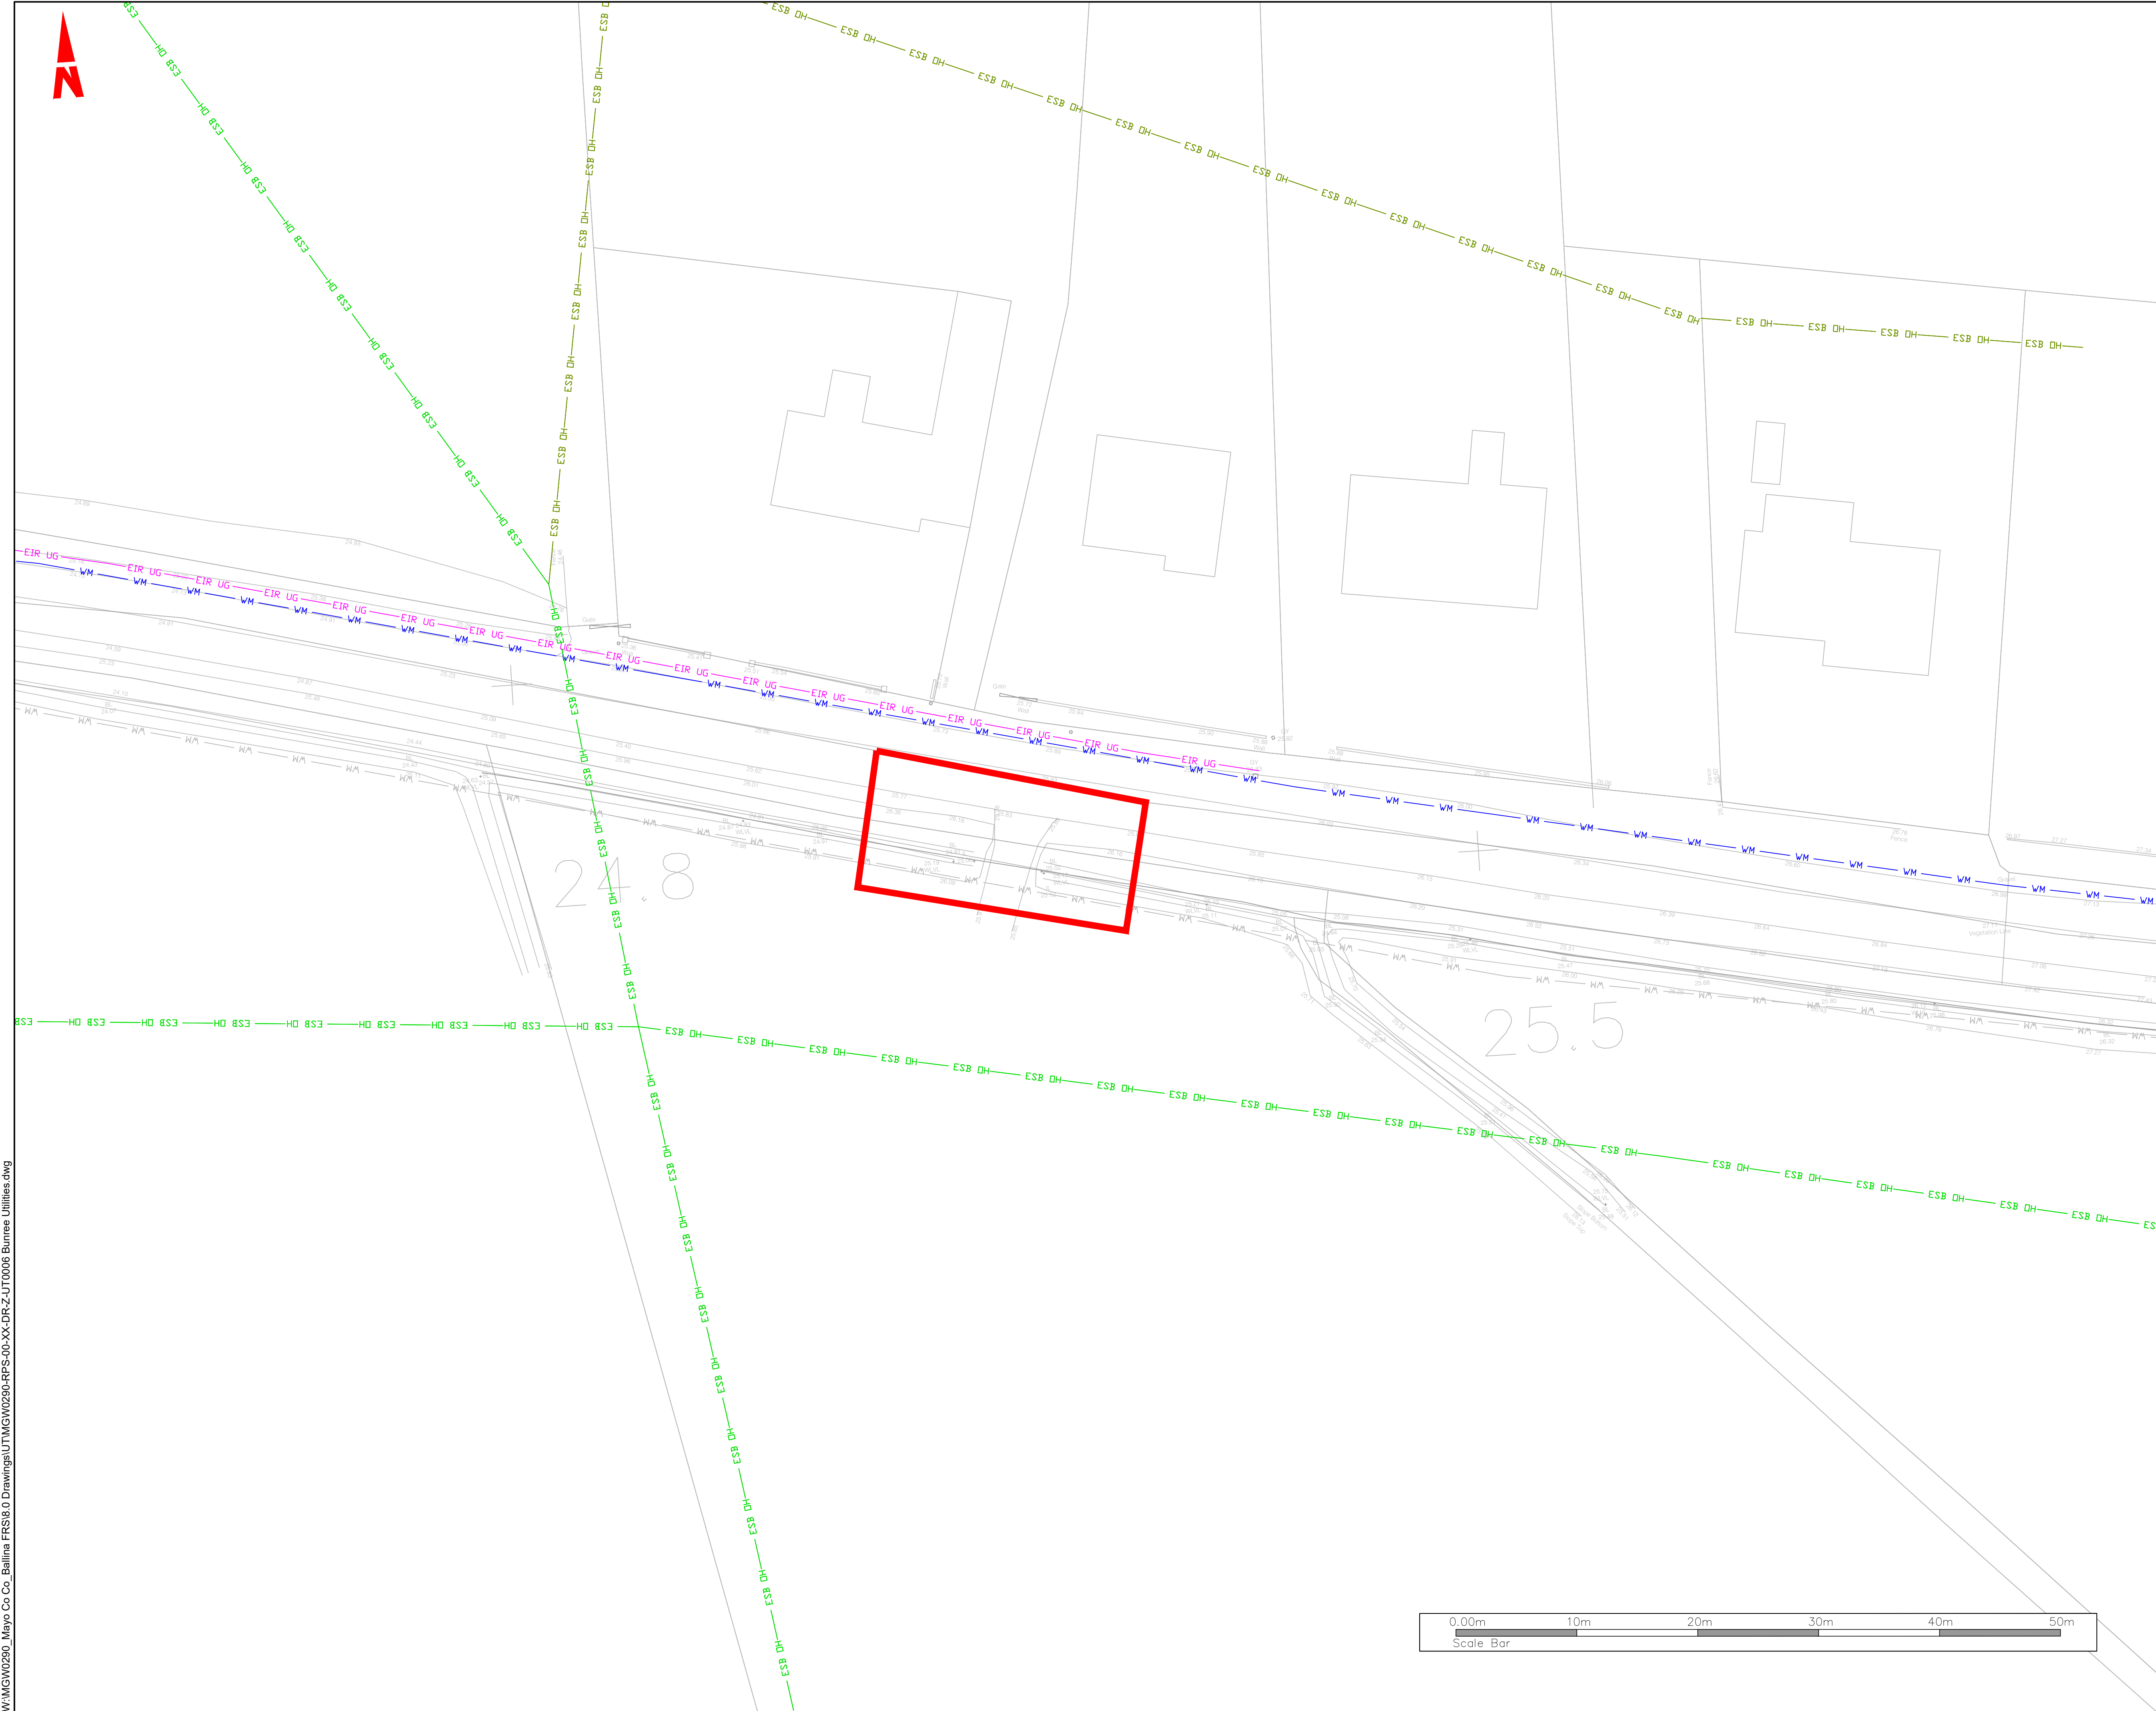

General Notes

(i) Hard copies, dwf and pdf will form a controlled issue of the drawing. All other formats (dwg etc.) are deemed to be an uncontrolled issue and any work carried out based on these files is at the recipients own risk. RPS will not accept any responsibility for any errors from the use of these files, either by human error by the recipient, listing of the un-dimensioned measurements, compatibility with the recipients software, and any errors arising when these files are used to aid the recipients drawing production, or setting out on site.

(ii) DO NOT SCALE, use figured dimensions only.

(iii) This drawing is the property of RPS, it is a project confidential classified document. It must not be copied used or its contents divulged without prior written consent. The needs and expectations of client and RPS must be considered when working with this drawing.

(iv) Information including topographical survey, geotechnical investigation and utility detail used in the design have been provided by others.

(v) All Levels refer to Ordnance Survey Datum, Malin Head.

KEYPLAN

LEGEND

- PROPOSED REDLINE BOUNDARY
- EXISTING ESB MV OVERHEAD
- EXISTING ESB MV/LV UNDERGROUND
- EXISTING ESB HV UNDERGROUND
- EXISTING ESB HV OVERHEAD
- EXISTING ESB LV OVERHEAD
- EXISTING E-NET
- EXISTING GAS LOW PRESSURE
- EXISTING GAS MEDIUM PRESSURE
- EXISTING VIRGIN MEDIA
- EXISTING EIR OVERHEAD
- EXISTING EIR UNDERGROUND
- EXISTING BT
- EXISTING WATER MAIN
- ABANDONED WATER MAIN
- EXISTING FOUL SEWER/STORM WATER

SA P02	11.11.24	JB	ISSUED FOR REVIEW & AUTHORIZATION	P/G
SA P01	27.05.24	CD	FOR COMMENT & REVIEW	P/G
SO P01.01	18.05.23	JB	WORK IN PROGRESS	P/G
Rev	Date	DM	Amendment / Issue	App

Client

Comhairle Contae Mhaigh Eo
Mayo County Council

OPW
Office of Public Works

rps
MAKING COMPLEX EASY

Lyrr 2, IDA Business & Technology Park, Mervue, Galway
T +353 91 400200
W www.rpsgroup.com/ireland
E ireland@rpsgroup.com

Project

**BALLINA FLOOD RELIEF SCHEME
PLANNING APPLICATION**

Title

**EXISTING SERVICES
- BUNREE**


Model File Identifier

N/A

File Identifier

MGW0290-RPS-00-XX-DR-Z-UT0006-01

Created on	Sheets	
17 APRIL 2023	01 of 08	
Scale	Status	Rev
1:250 @ A1 1:500 @ A3	S4	P02

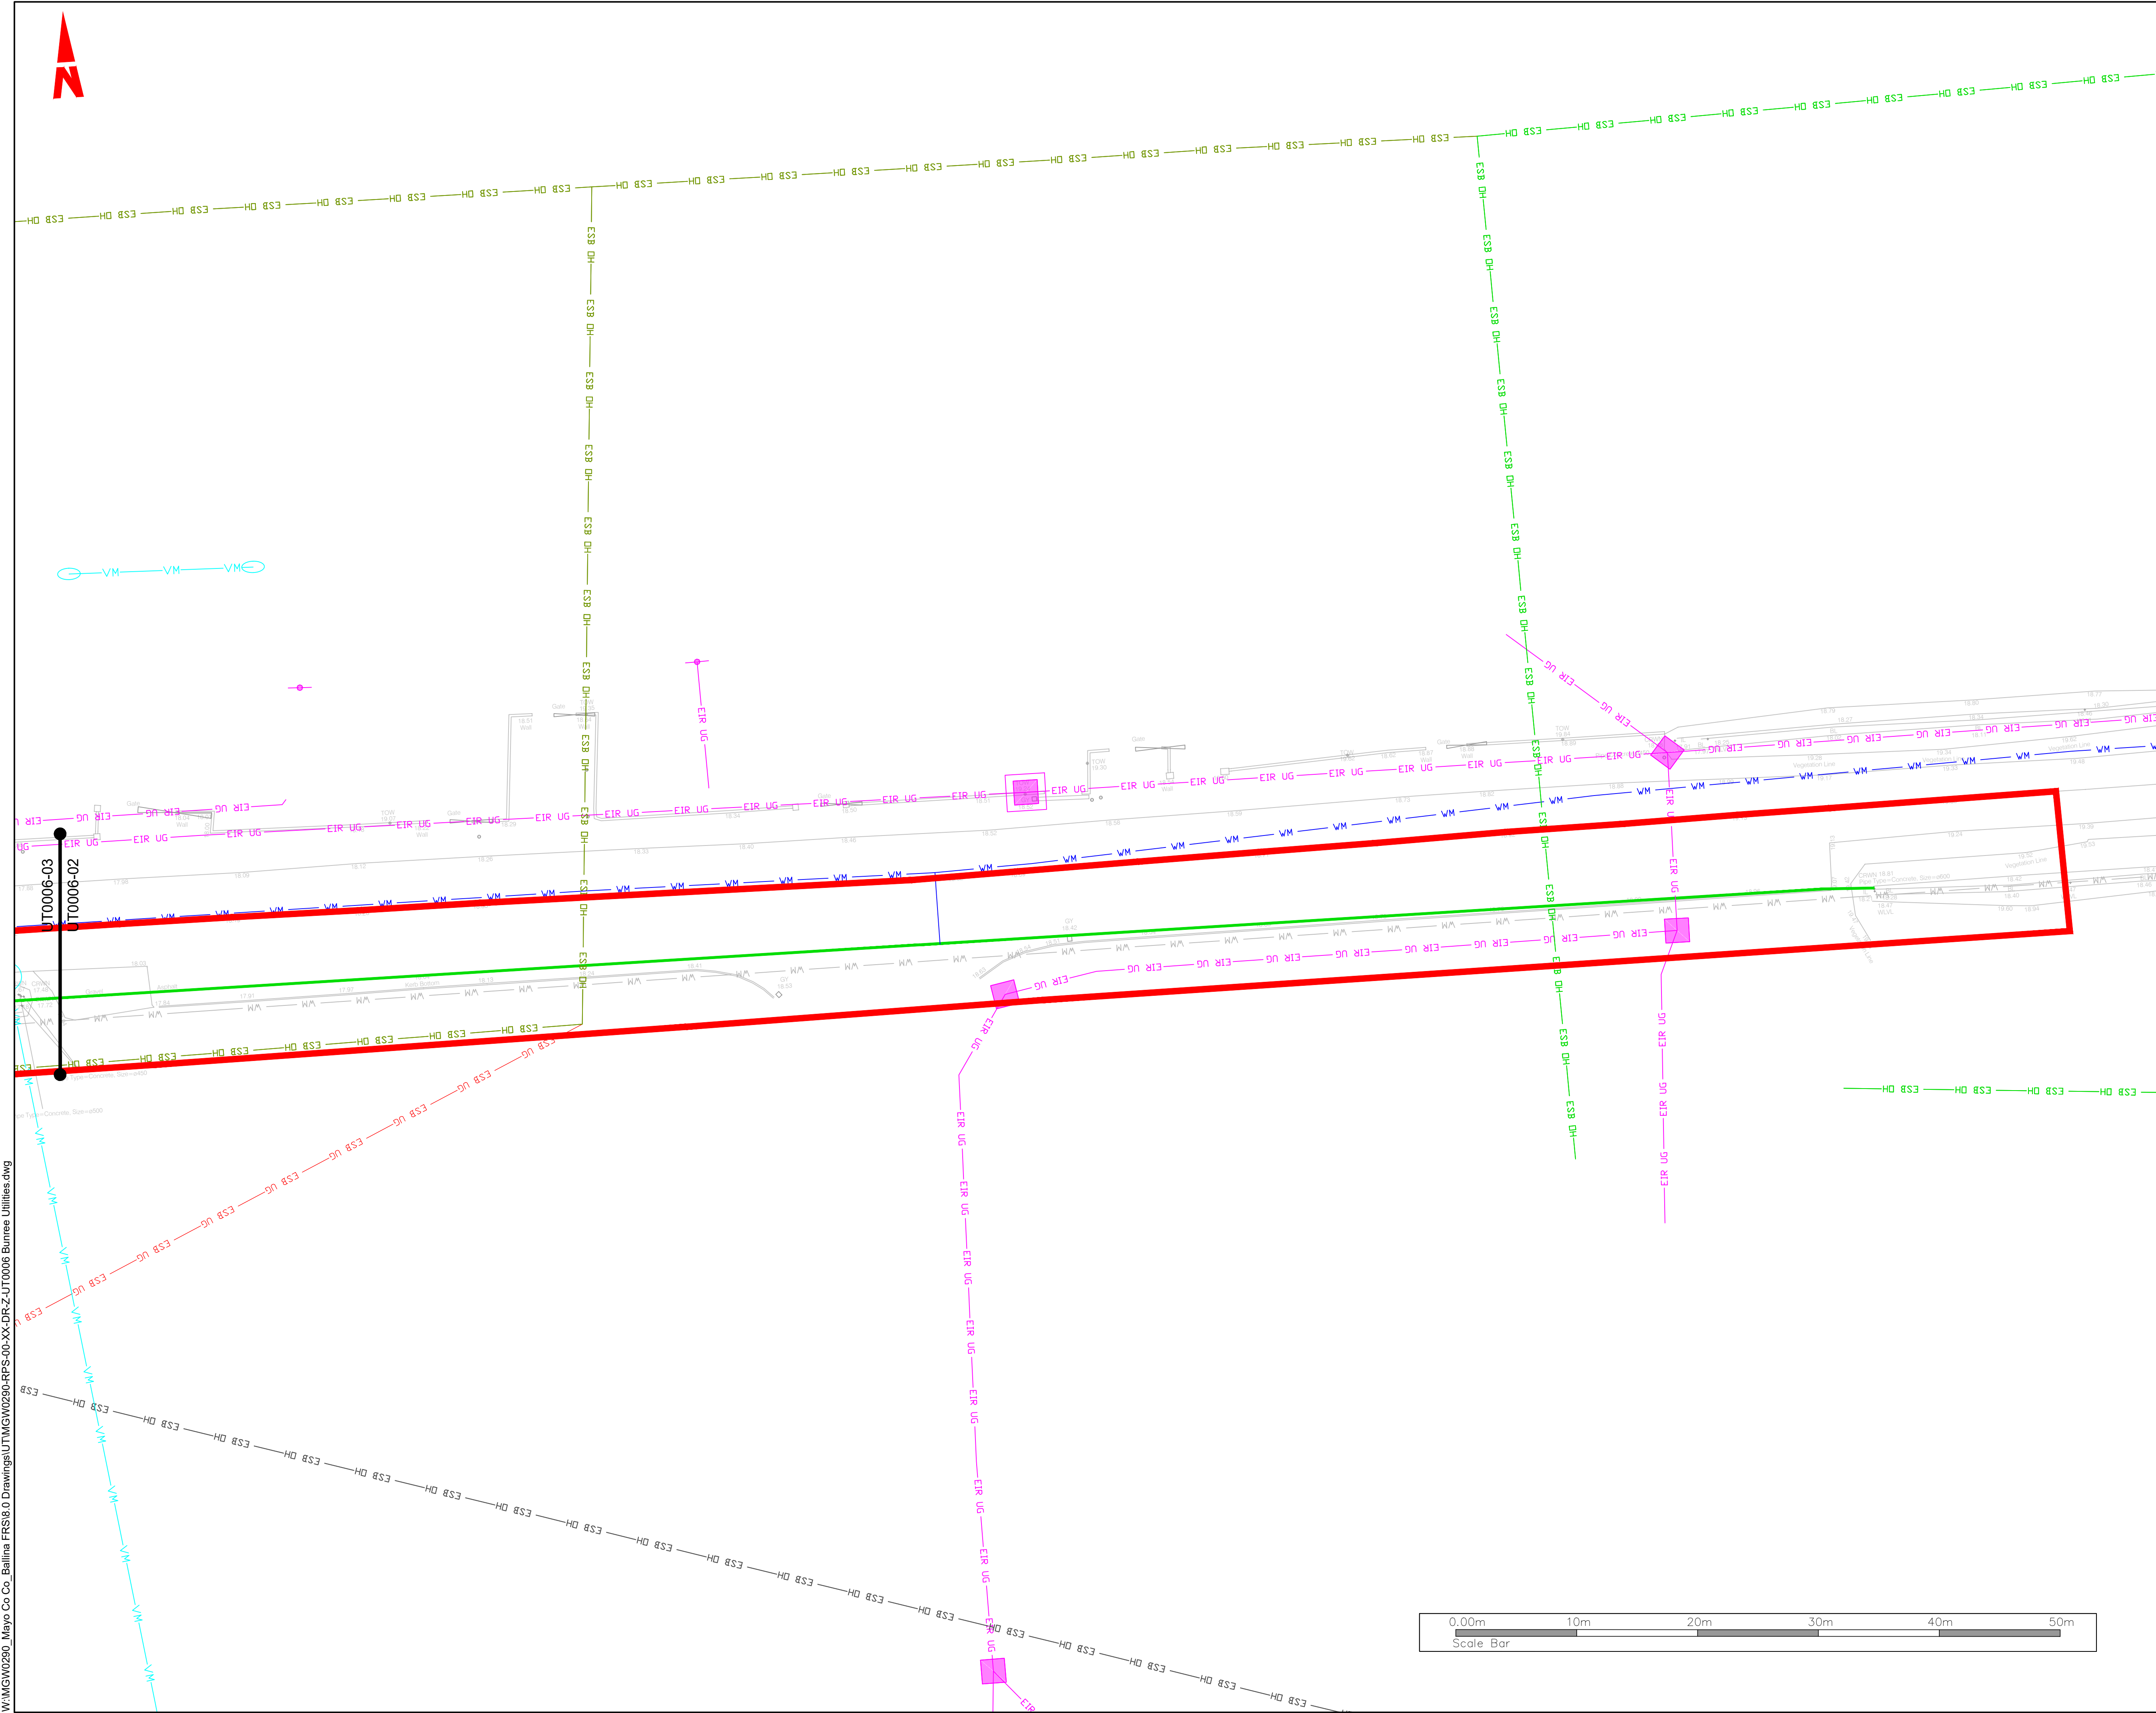

General Notes


(i) Hard copies, dwf and pdf will form a controlled issue of the drawing. All other formats (dwg etc.) are deemed to be an uncontrolled issue and any work carried out based on these files is at the recipients own risk. RPS will not accept any responsibility for any errors from the use of these files, either by human error by the recipient, listing of the un-dimensioned measurements, compatibility with the recipients software, and any errors arising when these files are used to aid the recipients drawing production, or setting out on site.

(ii) DO NOT SCALE, use figured dimensions only.

(iii) This drawing is the property of RPS, it is a project confidential classified document. It must not be copied used or its contents divulged without prior written consent. The needs and expectations of client and RPS must be considered when working with this drawing.

(iv) Information including topographical survey, geotechnical investigation and utility detail used in the design have been provided by others.

(v) All Levels refer to Ordnance Survey Datum, Malin Head.

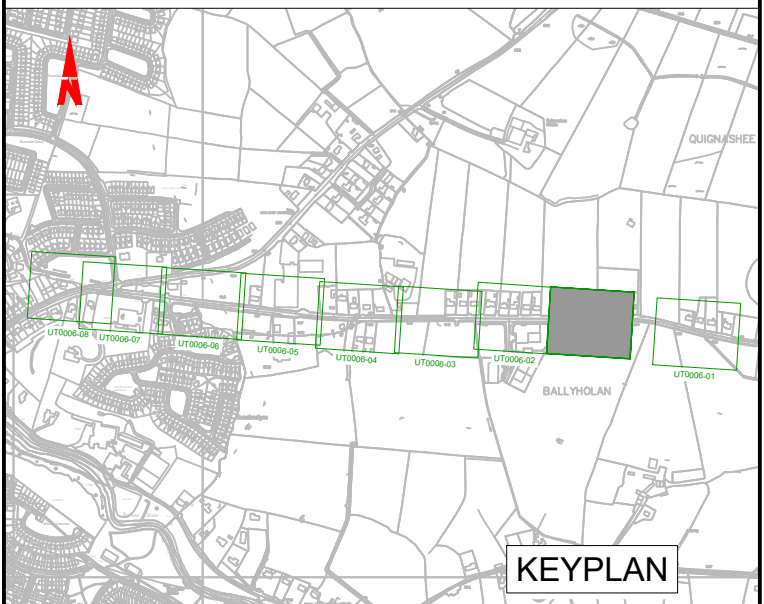

LEGEND	
—	PROPOSED REDLINE BOUNDARY
— ESB DH	EXISTING ESB MV OVERHEAD
— ESB UG	EXISTING ESB MV/LV UNDERGROUND
— ESB UG	EXISTING ESB HV UNDERGROUND
— ESB DH	EXISTING ESB HV OVERHEAD
— ESB DH	EXISTING ESB LV OVERHEAD
— EN	EXISTING E-NET
— GAS	EXISTING GAS LOW PRESSURE
— GAS	EXISTING GAS MEDIUM PRESSURE
— VM	EXISTING VIRGIN MEDIA
— EIR DH	EXISTING EIR OVERHEAD
— EIR UG	EXISTING EIR UNDERGROUND
— BT	EXISTING BT
— WM	EXISTING WATER MAIN
— WM	ABANDONED WATER MAIN
— FS	EXISTING FOUL SEWER/STORM WATER

Rev	Date	Amendment / Issue	App
S4 P02	11.11.24	ISSUED FOR REVIEW & AUTHORIZATION	PJG
S4 P01	27.02.24	FOR COMMENT & REVIEW	PJG
S0 P01.01	18.05.23	WORK IN PROGRESS	PJG

Client

 Comhairle Contae Mhaigh Eo
Mayo County Council


 OPW
Office of Public Works

 **MAKING COMPLEX EASY**

Lyrr 2, IDA Business & Technology Park, Mervue, Galway
T +353 91 400200
W www.rpsgroup.com/ireland
E ireland@rpsgroup.com

Project BALLINA FLOOD RELIEF SCHEME PLANNING APPLICATION		
Title EXISTING SERVICES - BUNREE		
Model File Identifier N/A		
File Identifier MGW0290-RPS-00-XX-DR-Z-UT0006-02		
Created on 17 APRIL 2023	Sheets 02 of 08	
Scale 1:250 @ A1 1:500 @ A3	Status S4	Rev P02

W:\MGW0290_Mayo Co Co. Ballina FRS\0.0 Drawings\UT\MGW0290-RPS-00-XX-DR-Z-UT0006 Bunree Utilities.dwg

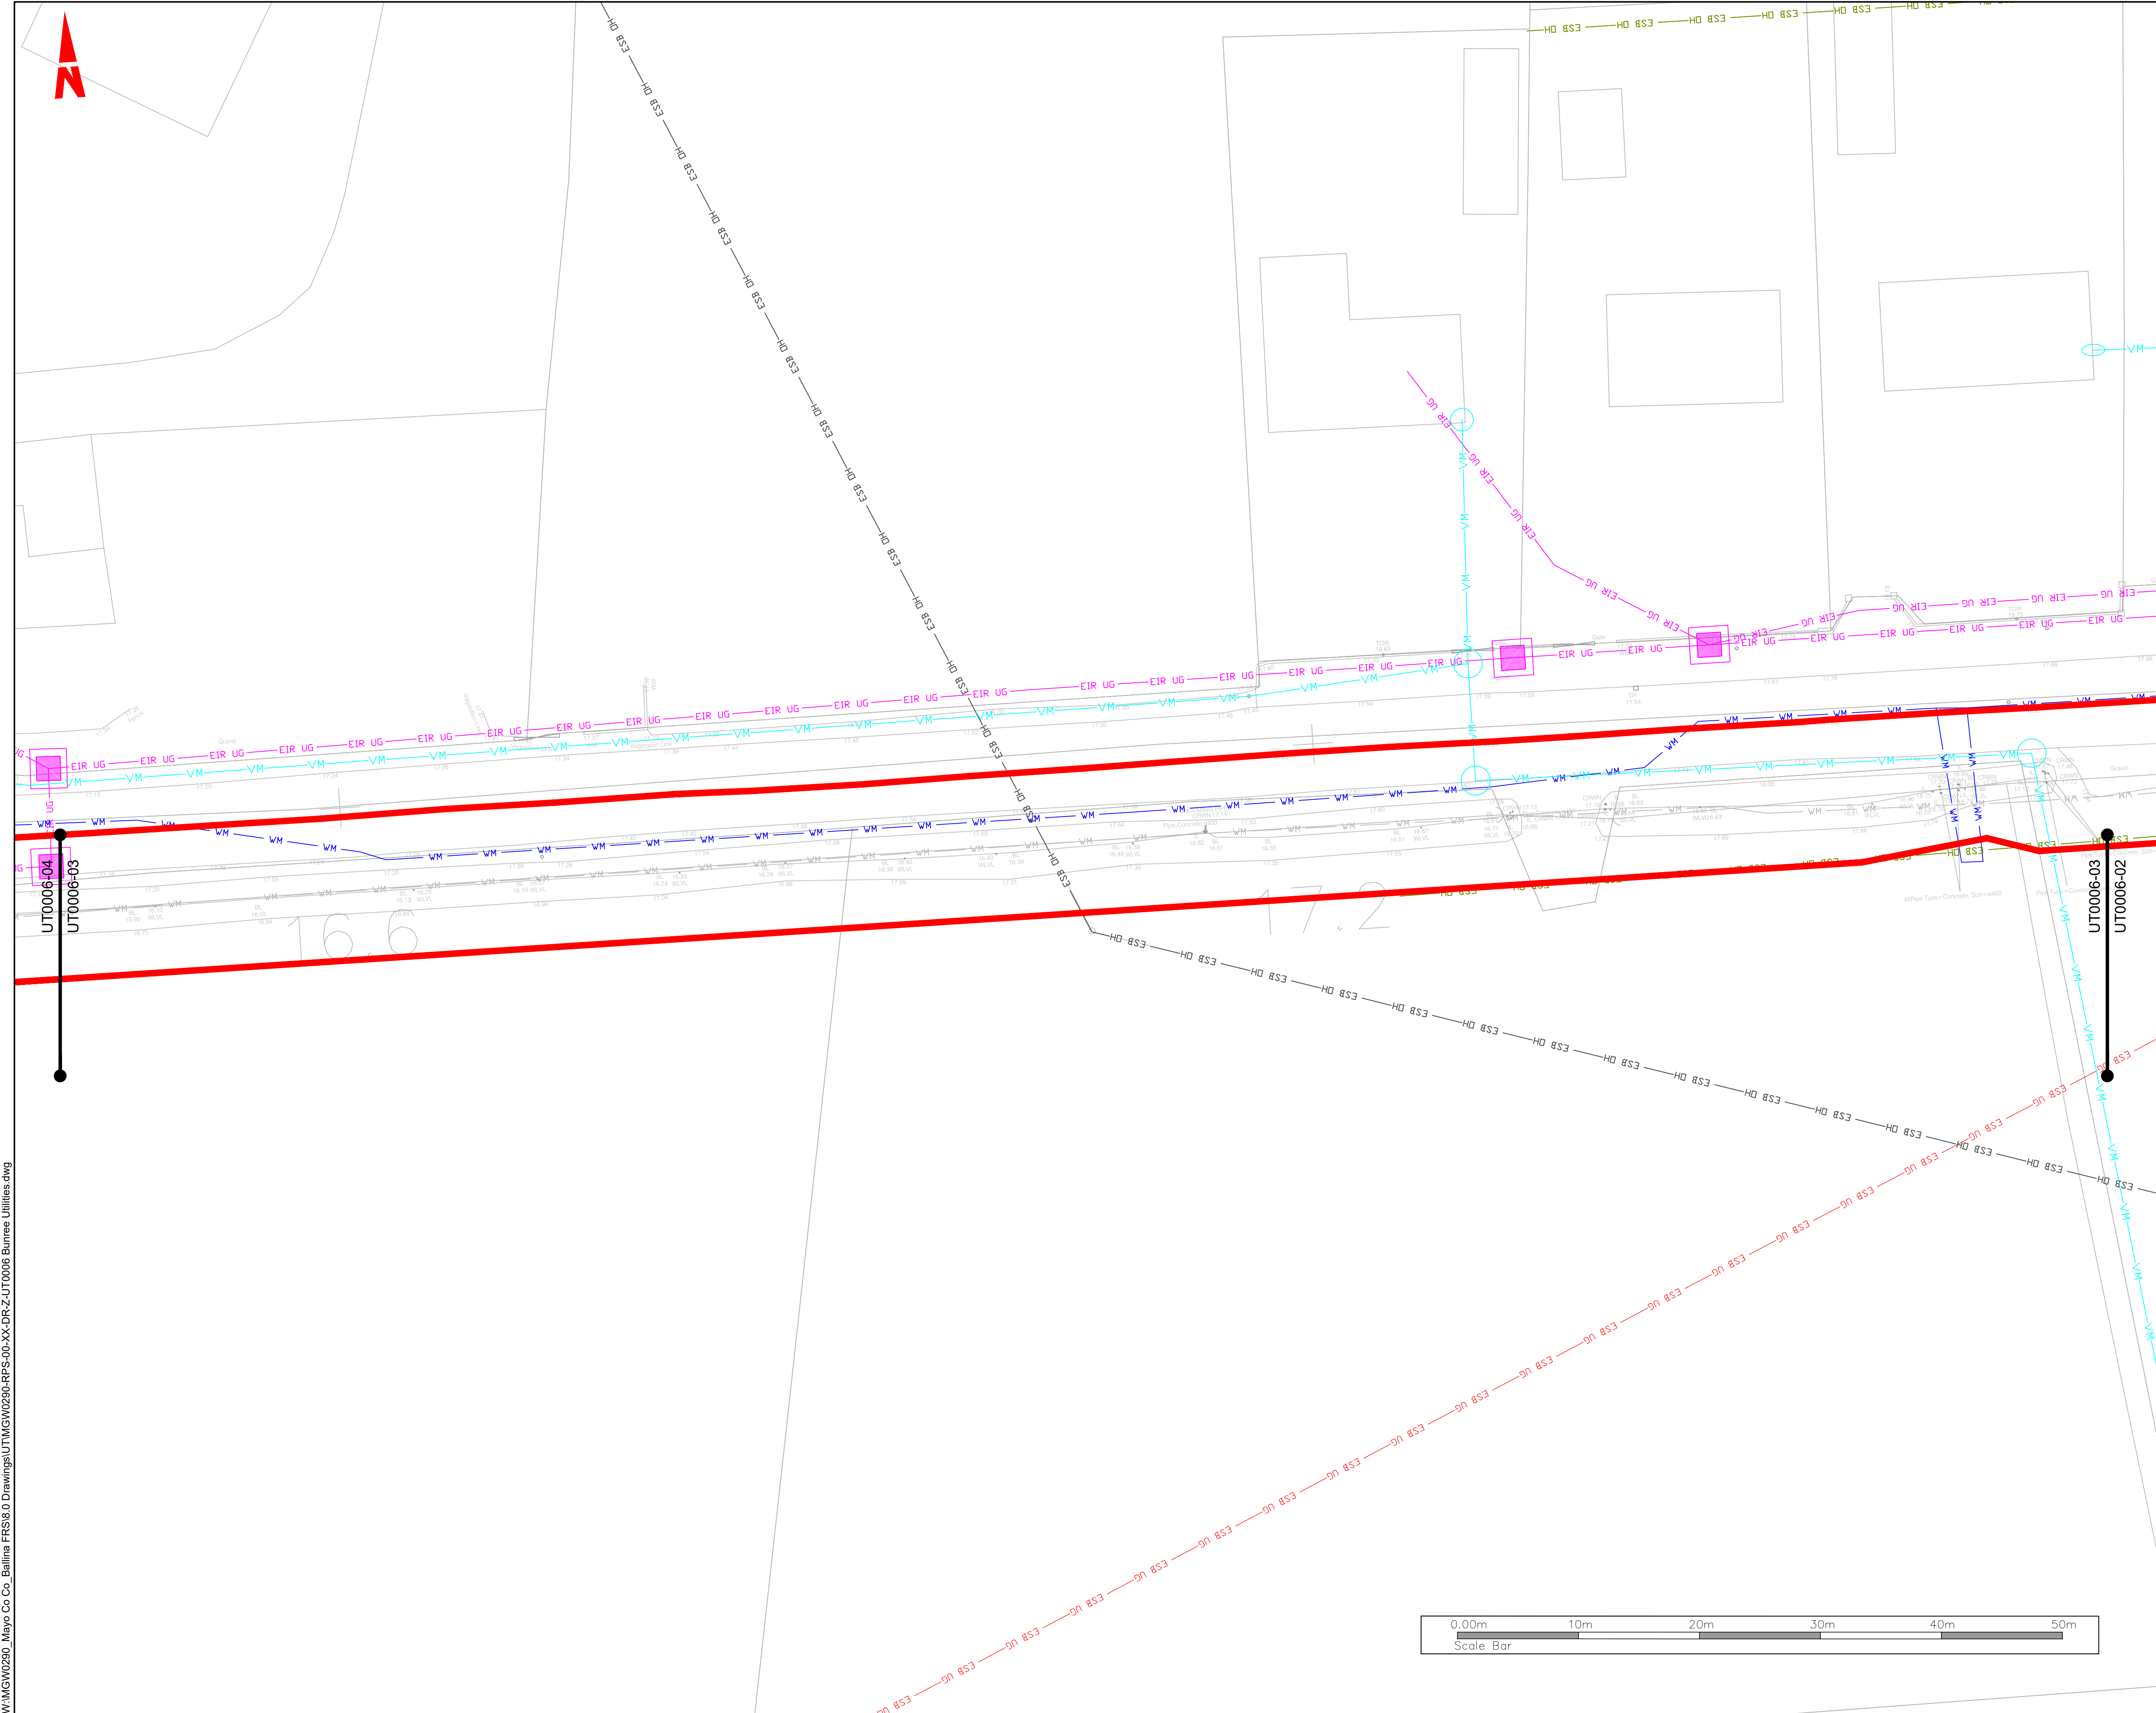

General Notes

(i) Hard copies, dwf and pdf will form a controlled issue of the drawing. All other formats (dwg etc.) are deemed to be an uncontrolled issue and any work carried out based on these files is at the recipients own risk. RPS will not accept any responsibility for any errors from the use of these files, either by human error by the recipient, listing of the un-dimensioned measurements, compatibility with the recipients software, and any errors arising when these files are used to aid the recipients drawing production, or setting out on site.

(ii) DO NOT SCALE, use figured dimensions only.

(iii) This drawing is the property of RPS, it is a project confidential classified document. It must not be copied used or its contents divulged without prior written consent. The needs and expectations of client and RPS must be considered when working with this drawing.

(iv) Information including topographical survey, geotechnical investigation and utility detail used in the design have been provided by others.

(v) All Levels refer to Ordnance Survey Datum, Malin Head.

KEYPLAN

LEGEND

- PROPOSED REDLINE BOUNDARY
- EXISTING ESB MV OVERHEAD
- EXISTING ESB MV/LV UNDERGROUND
- EXISTING ESB HV UNDERGROUND
- EXISTING ESB HV OVERHEAD
- EXISTING ESB LV OVERHEAD
- EXISTING E-NET
- EXISTING GAS LOW PRESSURE
- EXISTING GAS MEDIUM PRESSURE
- EXISTING VIRGIN MEDIA
- EXISTING EIR OVERHEAD
- EXISTING EIR UNDERGROUND
- EXISTING BT
- EXISTING WATER MAIN
- ABANDONED WATER MAIN
- EXISTING FOUL SEWER/STORM WATER

SA P02	11.11.24	JB	ISSUED FOR REVIEW & AUTHORIZATION	P/G
SA P01	27.02.24	CD	FOR COMMENT & REVIEW	P/G
SO P01.01	18.05.23	JB	WORK IN PROGRESS	P/G
Rev	Date	Drn Chk	Amendment / Issue	App

Client

Comhairle Contae Mhaigh Eo
Mayo County Council

MAKING COMPLEX EASY

Lyrr 2, IDA Business & Technology Park, Mervue, Galway
T +353 91 400200
W www.rpsgroup.com/ireland
E ireland@rpsgroup.com

Project

**BALLINA FLOOD RELIEF SCHEME
PLANNING APPLICATION**

Title

**EXISTING SERVICES
- BUNREE**


Model File Identifier

N/A

File Identifier

MGW0290-RPS-00-XX-DR-Z-UT0006-03

Created on	Sheets	
17 APRIL 2023	03 of 08	
Scale	Status	Rev
1:250 @ A1 1:500 @ A3	S4	P02

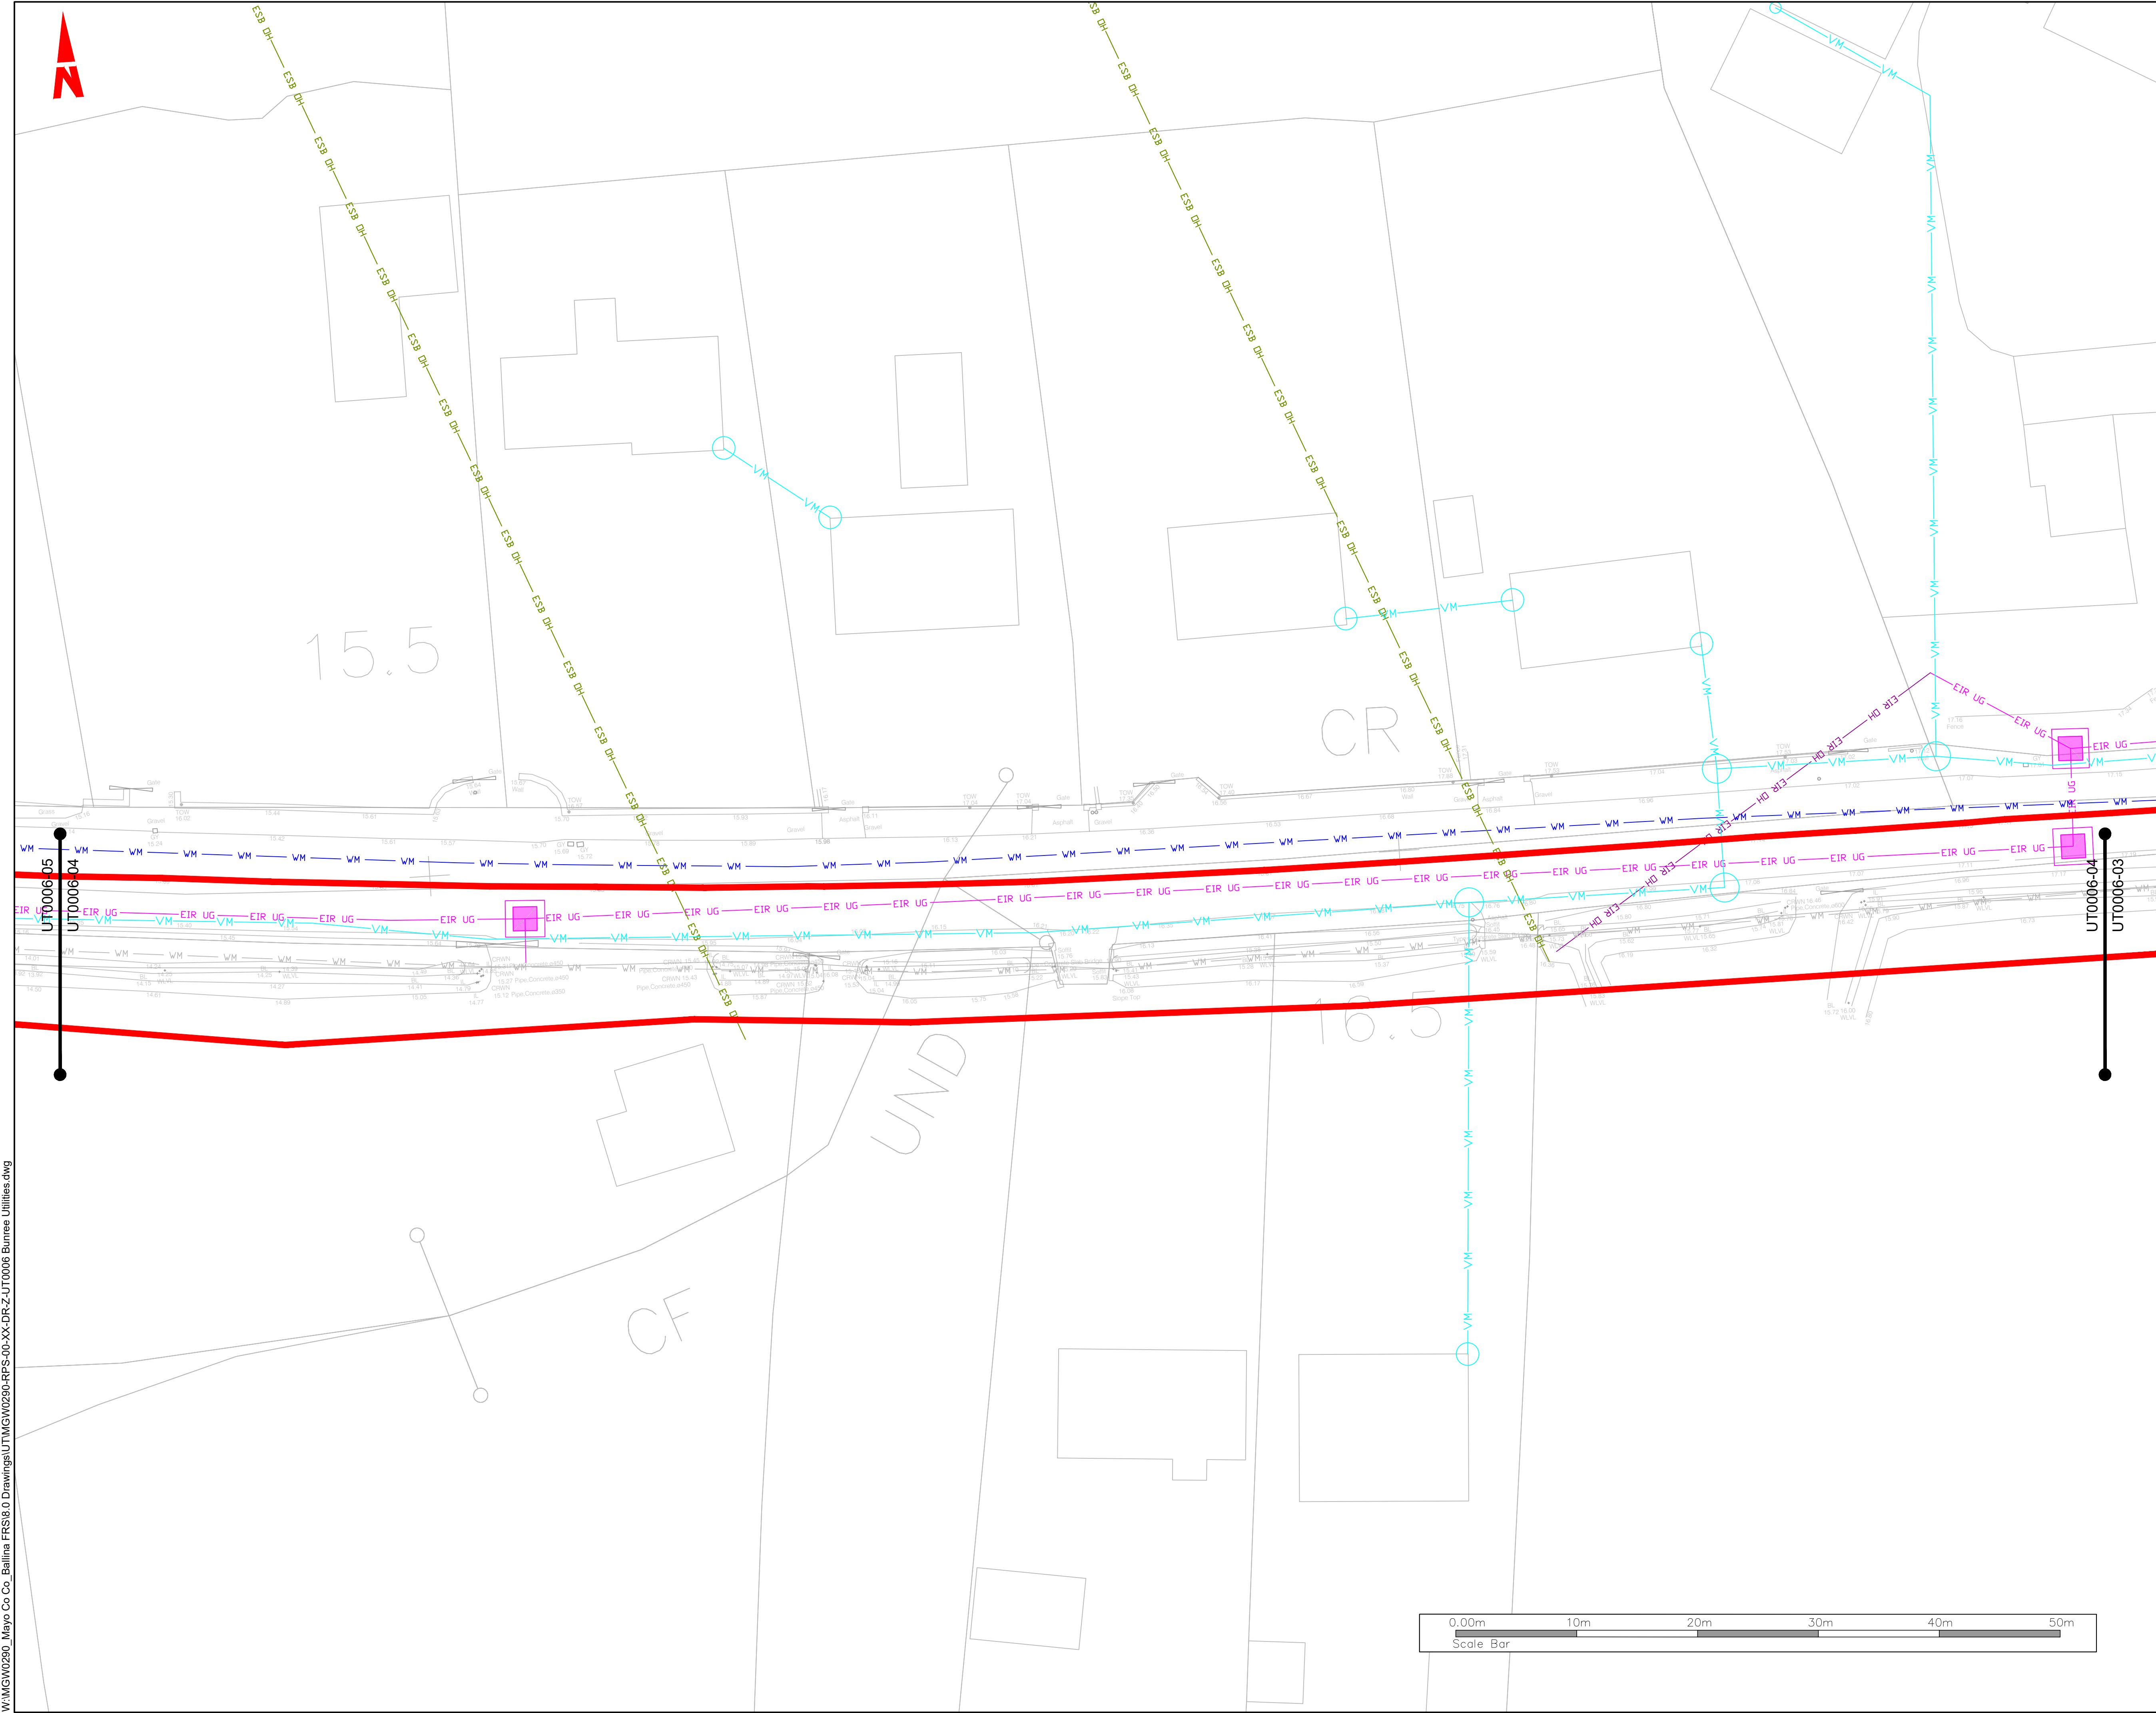

General Notes

(i) Hard copies, dwf and pdf will form a controlled issue of the drawing. All other formats (dwg etc.) are deemed to be an uncontrolled issue and any work carried out based on these files is at the recipients own risk. RPS will not accept any responsibility for any errors from the use of these files, either by human error by the recipient, listing of the un-dimensioned measurements, compatibility with the recipients software, and any errors arising when these files are used to aid the recipients drawing production, or setting out on site.

(ii) DO NOT SCALE, use figured dimensions only.

(iii) This drawing is the property of RPS, it is a project confidential classified document. It must not be copied used or its contents divulged without prior written consent. The needs and expectations of client and RPS must be considered when working with this drawing.

(iv) Information including topographical survey, geotechnical investigation and utility detail used in the design have been provided by others.

(v) All Levels refer to Ordnance Survey Datum, Malin Head.

KEYPLAN

LEGEND

- PROPOSED REDLINE BOUNDARY
- EXISTING ESB MV OVERHEAD
- EXISTING ESB MV/LV UNDERGROUND
- EXISTING ESB HV UNDERGROUND
- EXISTING ESB HV OVERHEAD
- EXISTING ESB LV OVERHEAD
- EXISTING E-NET
- EXISTING GAS LOW PRESSURE
- EXISTING GAS MEDIUM PRESSURE
- EXISTING VIRGIN MEDIA
- EXISTING EIR OVERHEAD
- EXISTING EIR UNDERGROUND
- EXISTING BT
- EXISTING WATER MAIN
- ABANDONED WATER MAIN
- EXISTING FOUL SEWER/STORM WATER

SA P02	11.11.24	JB	ISSUED FOR REVIEW & AUTHORIZATION	P/G
SA P01	27.02.24	CD	FOR COMMENT & REVIEW	P/G
SO P01.01	18.05.23	JB	WORK IN PROGRESS	P/G
Rev	Date	Dm	Amendment / Issue	App

Client

Comhairle Contae Mhaigh Eo Mayo County Council

OPW

MAKING COMPLEX EASY

Lyrr 2, IDA Business & Technology Park, Mervue, Galway
T +353 91 400200
W www.rpsgroup.com/ireland
E ireland@rpsgroup.com

Project

BALLINA FLOOD RELIEF SCHEME PLANNING APPLICATION

Title

EXISTING SERVICES - BUNREE

Model File Identifier


N/A

File Identifier

MGW0290-RPS-00-XX-DR-Z-UT0006-04

Created on	Sheets
17 APRIL 2023	04 of 08

Scale	Status	Rev
1:250 @ A1 1:500 @ A3	S4	P02

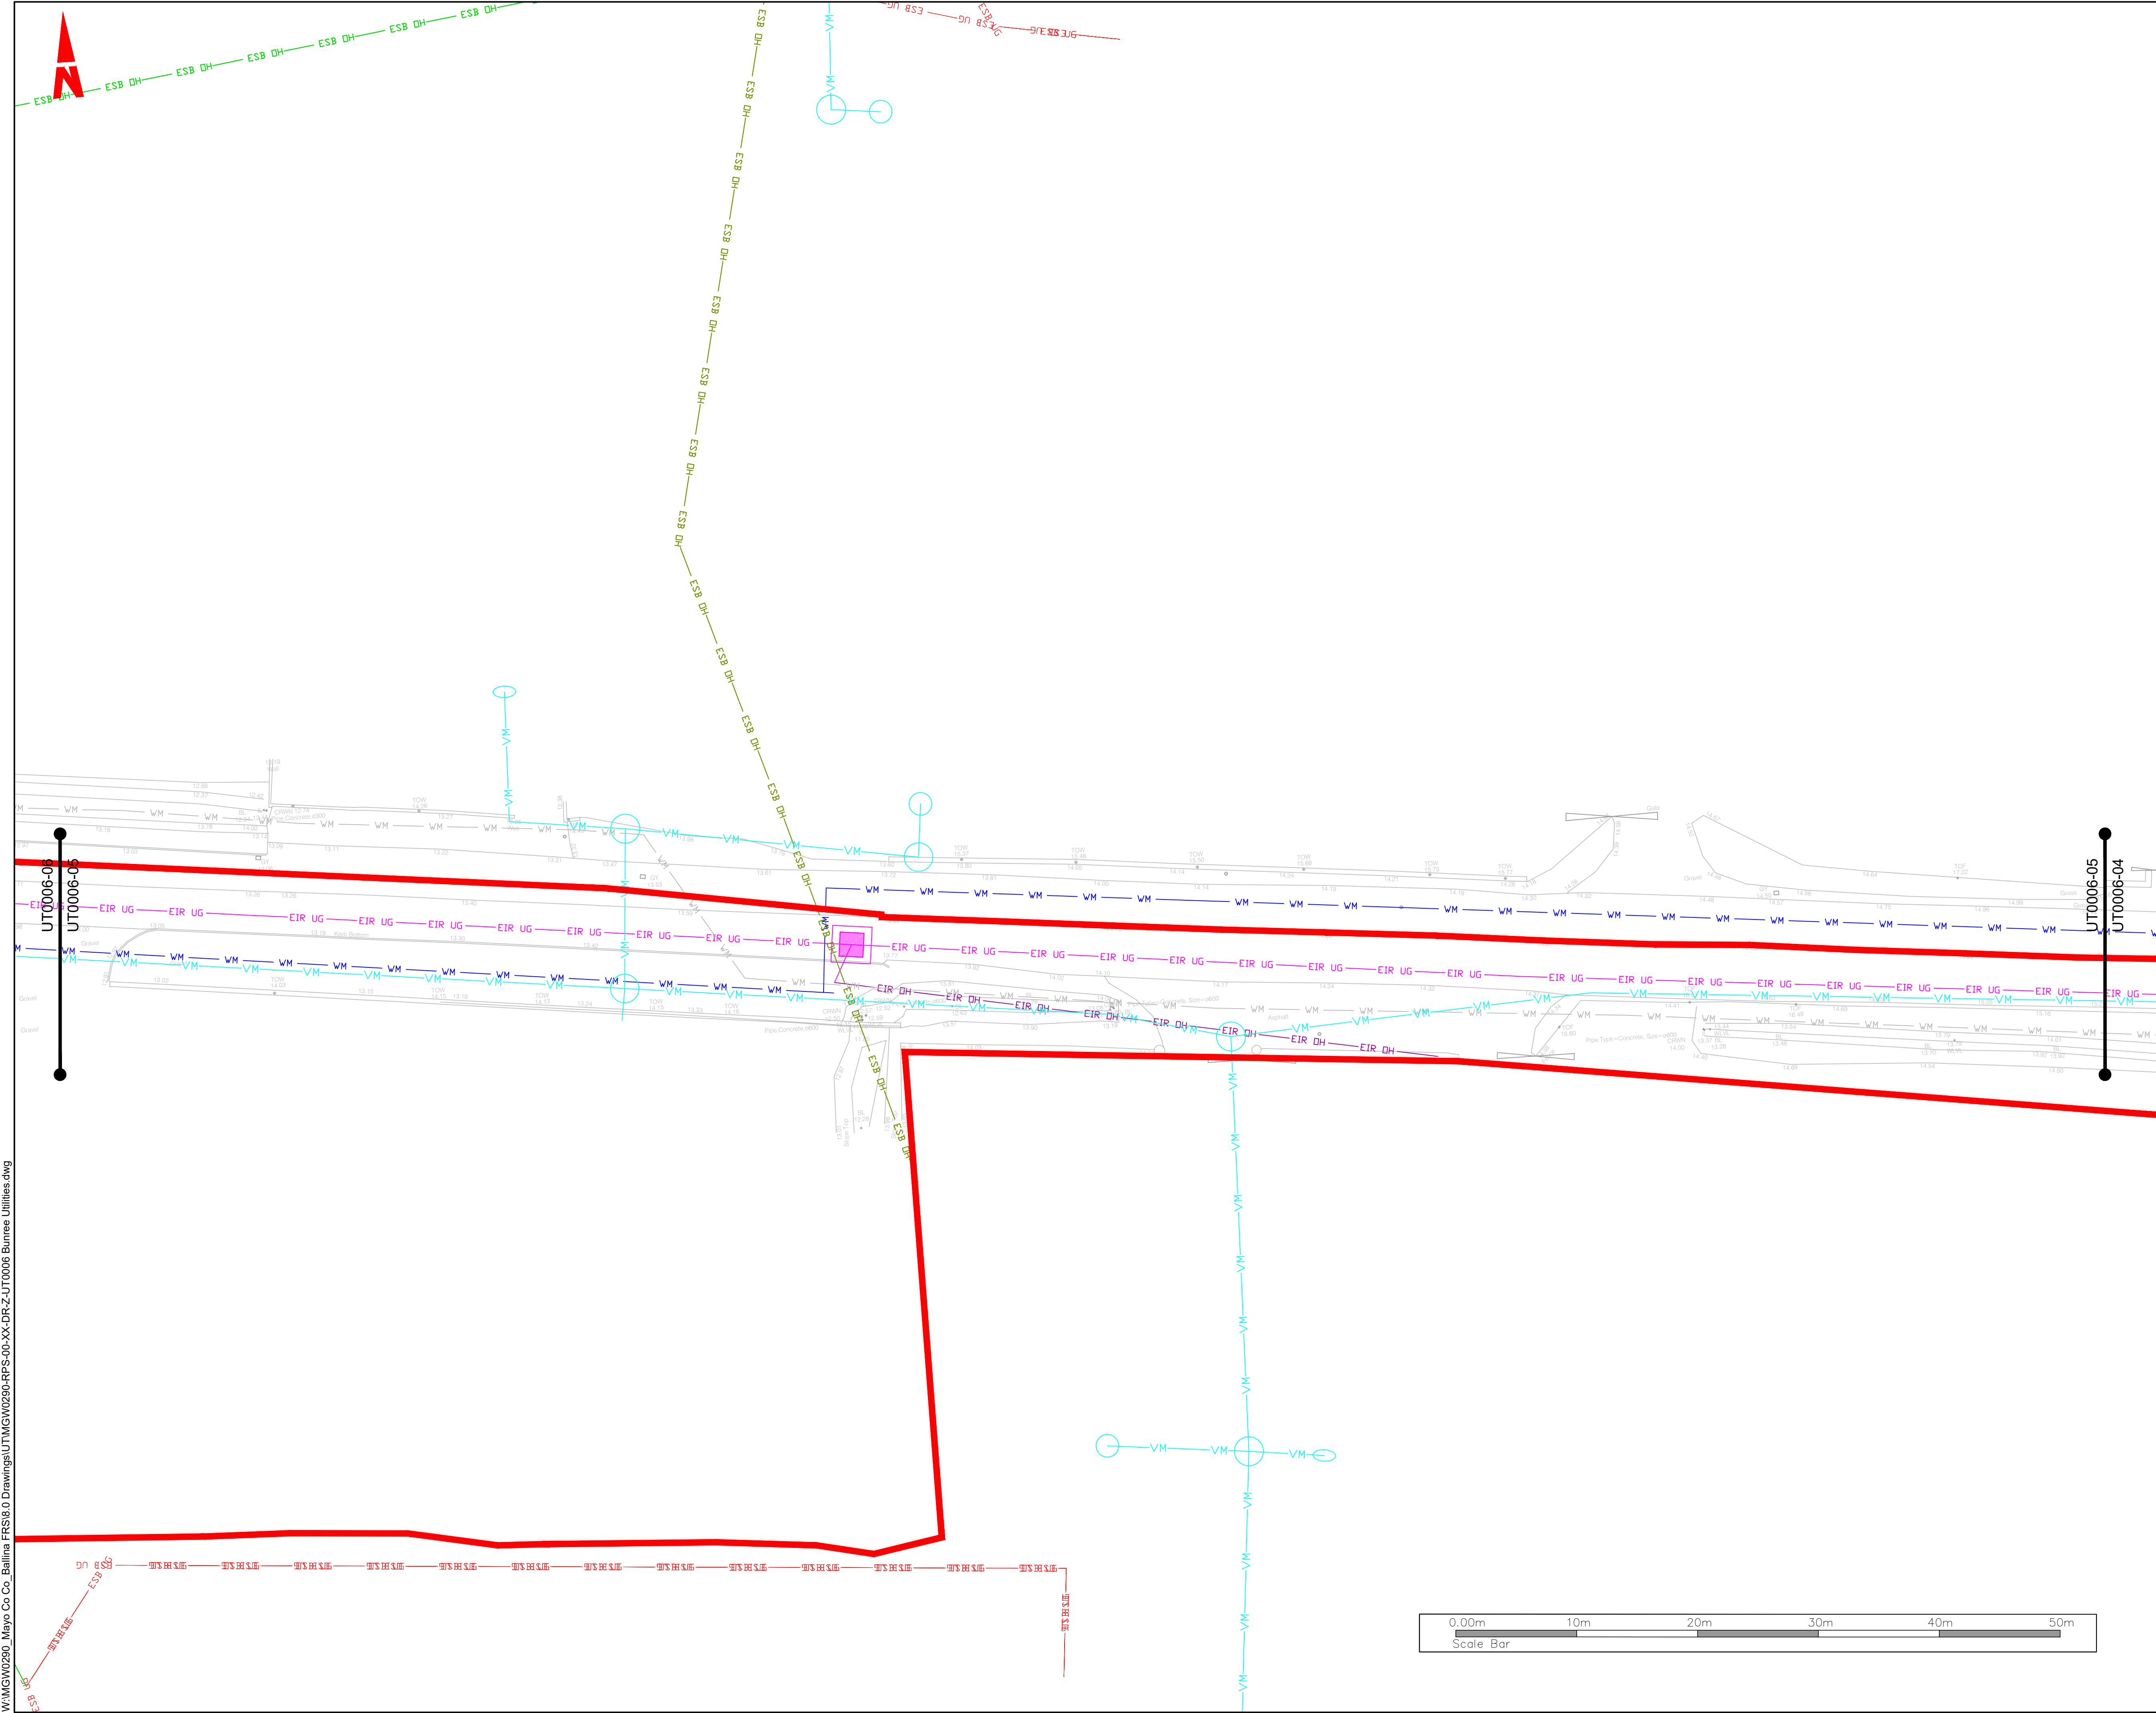

General Notes

(i) Hard copies, dwf and pdf will form a controlled issue of the drawing. All other formats (dwg etc.) are deemed to be an uncontrolled issue and any work carried out based on these files is at the recipients own risk. RPS will not accept any responsibility for any errors from the use of these files, either by human error by the recipient, listing of the un-dimensioned measurements, compatibility with the recipients software, and any errors arising when these files are used to aid the recipients drawing production, or setting out on site.

(ii) DO NOT SCALE, use figured dimensions only.

(iii) This drawing is the property of RPS, it is a project confidential classified document. It must not be copied used or its contents divulged without prior written consent. The needs and expectations of client and RPS must be considered when working with this drawing.

(iv) Information including topographical survey, geotechnical investigation and utility detail used in the design have been provided by others.

(v) All Levels refer to Ordnance Survey Datum, Malin Head.

KEYPLAN

LEGEND

- PROPOSED REDLINE BOUNDARY
- ESB DH EXISTING ESB MV OVERHEAD
- ESB UG EXISTING ESB MV/LV UNDERGROUND
- ESB UG EXISTING ESB HV UNDERGROUND
- ESB DH EXISTING ESB HV OVERHEAD
- ESB DH EXISTING ESB LV OVERHEAD
- EN EXISTING E-NET
- GAS EXISTING GAS LOW PRESSURE
- GAS EXISTING GAS MEDIUM PRESSURE
- VM EXISTING VIRGIN MEDIA
- EIR OH EXISTING EIR OVERHEAD
- EIR UG EXISTING EIR UNDERGROUND
- BT EXISTING BT
- WM EXISTING WATER MAIN
- WM ABANDONED WATER MAIN
- FS EXISTING FOUL SEWER/STORM WATER

S4 P02	11.11.24	JB	IF	ISSUED FOR REVIEW & AUTHORIZATION	P/G
S4 P01	27.02.24	CD	IF	FOR COMMENT & REVIEW	P/G
S0 P01.01	18.05.23	JB	IF	WORK IN PROGRESS	P/G
Rev	Date	DM	CHK	Amendment / Issue	App

Client

Comhairle Contae Mhaigh Eo
Mayo County Council

MAKING COMPLEX EASY

Lyrr 2, IDA Business & Technology Park, Mervue, Galway
T +353 91 400200
W www.rpsgroup.com/ireland
E ireland@rpsgroup.com

Project

**BALLINA FLOOD RELIEF SCHEME
PLANNING APPLICATION**

Title

**EXISTING SERVICES
- BUNREE**


Model File Identifier

N/A

File Identifier

MGW0290-RPS-00-XX-DR-Z-UT0006-05

Created on	Sheets		
17 APRIL 2023	05 of 08		
Scale	1:250 @ A1 1:500 @ A3	Status	Rev
		S4	P02

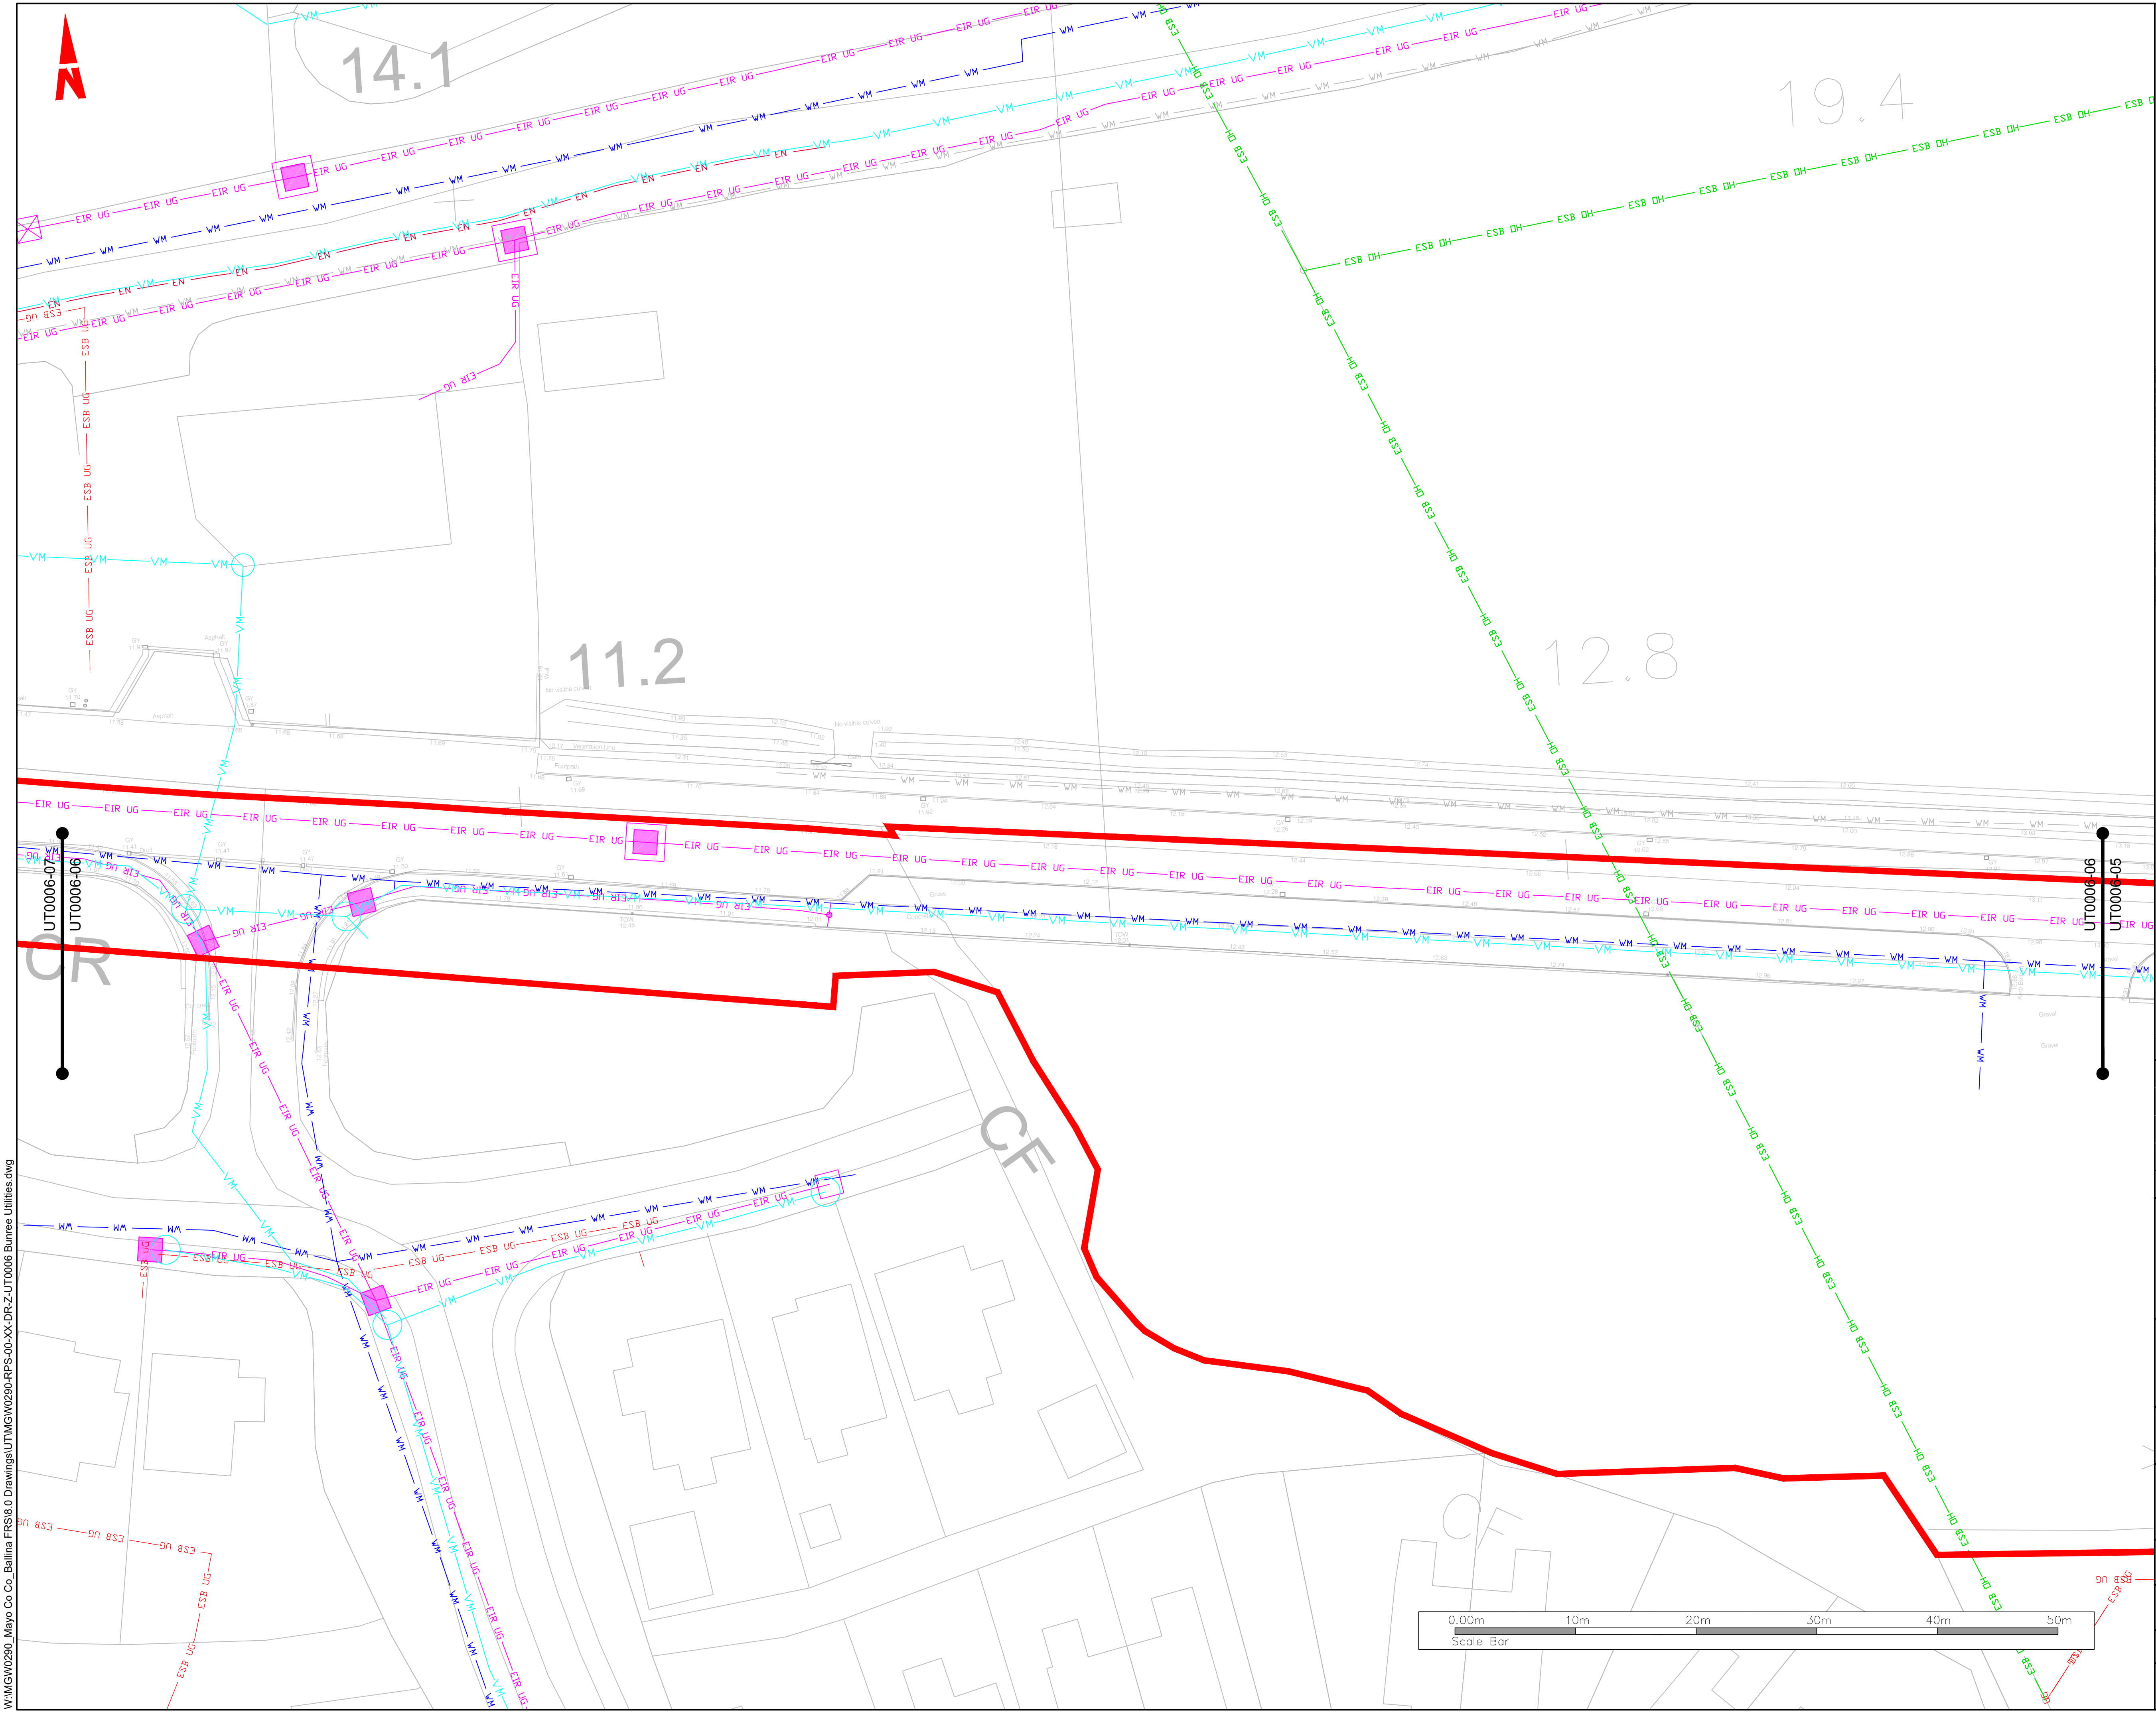

General Notes

(i) Hard copies, dwf and pdf will form a controlled issue of the drawing. All other formats (dwg etc.) are deemed to be an uncontrolled issue and any work carried out based on these files is at the recipients own risk. RPS will not accept any responsibility for any errors from the use of these files, either by human error by the recipient, listing of the un-dimensioned measurements, compatibility with the recipients software, and any errors arising when these files are used to aid the recipients drawing production, or setting out on site.

(ii) DO NOT SCALE, use figured dimensions only.

(iii) This drawing is the property of RPS, it is a project confidential classified document. It must not be copied used or its contents divulged without prior written consent. The needs and expectations of client and RPS must be considered when working with this drawing.

(iv) Information including topographical survey, geotechnical investigation and utility detail used in the design have been provided by others.

(v) All Levels refer to Ordnance Survey Datum, Malin Head.

KEYPLAN

LEGEND

- PROPOSED REDLINE BOUNDARY
- EXISTING ESB MV OVERHEAD
- EXISTING ESB MV/LV UNDERGROUND
- EXISTING ESB HV UNDERGROUND
- EXISTING ESB HV OVERHEAD
- EXISTING ESB LV OVERHEAD
- EXISTING E-NET
- EXISTING GAS LOW PRESSURE
- EXISTING GAS MEDIUM PRESSURE
- EXISTING VIRGIN MEDIA
- EXISTING EIR OVERHEAD
- EXISTING EIR UNDERGROUND
- EXISTING BT
- EXISTING WATER MAIN
- ABANDONED WATER MAIN
- EXISTING FOUL SEWER/STORM WATER

SA P02	11.11.24	JB	ISSUED FOR REVIEW & AUTHORIZATION	P/G
SA P01	27.02.24	CD	FOR COMMENT & REVIEW	P/G
SO P01.01	18.05.23	JB	WORK IN PROGRESS	P/G
Rev	Date	Drn	Amendment / Issue	App

Client

Comhairle Contae Mhaigh Eo
Mayo County Council

OPW
Office of Public Works

Project

**BALLINA FLOOD RELIEF SCHEME
PLANNING APPLICATION**

Title

**EXISTING SERVICES
- BUNREE**


Model File Identifier

N/A

File Identifier

MGW0290-RPS-00-XX-DR-Z-UT0006-06

Created on	17 APRIL 2023	Sheets	06 of 08
Scale	1:250 @ A1 1:500 @ A3	Status	S4
		Rev	P02

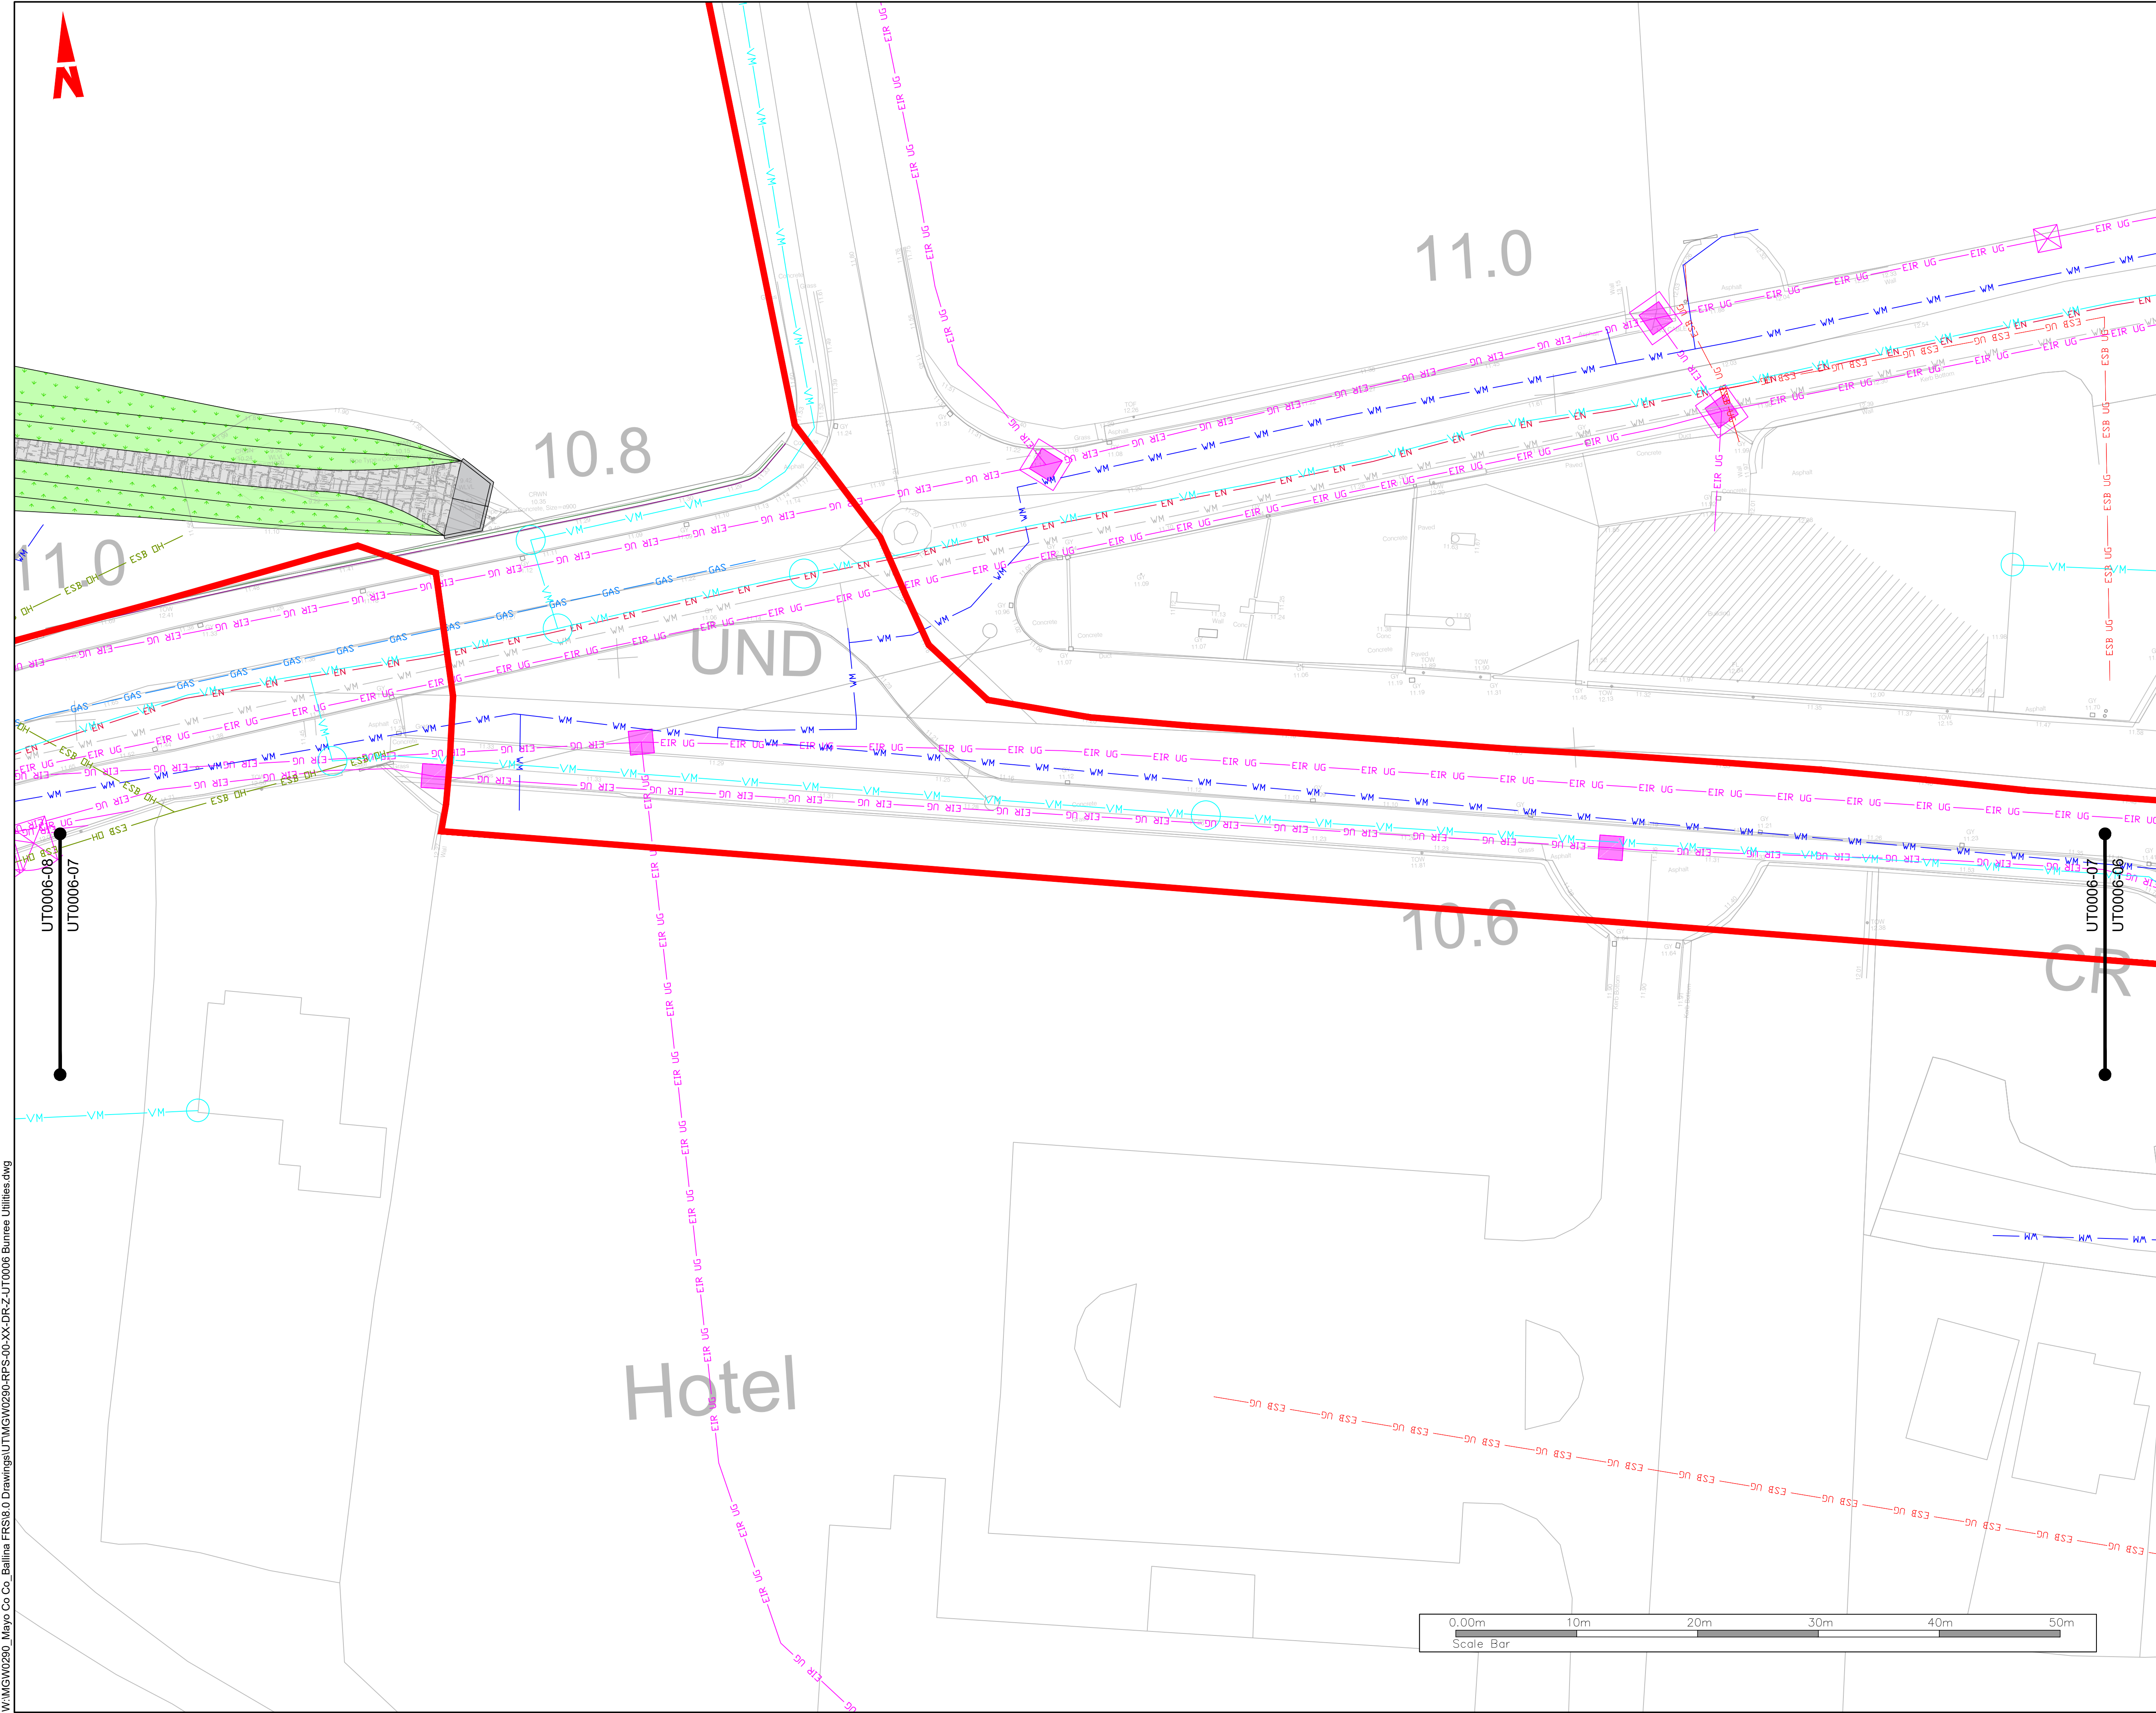

General Notes

(i) Hard copies, dwf and pdf will form a controlled issue of the drawing. All other formats (dwg etc.) are deemed to be an uncontrolled issue and any work carried out based on these files is at the recipients own risk. RPS will not accept any responsibility for any errors from the use of these files, either by human error by the recipient, listing of the un-dimensioned measurements, compatibility with the recipients software, and any errors arising when these files are used to aid the recipients drawing production, or setting out on site.

(ii) DO NOT SCALE, use figured dimensions only.

(iii) This drawing is the property of RPS, it is a project confidential classified document. It must not be copied used or its contents divulged without prior written consent. The needs and expectations of client and RPS must be considered when working with this drawing.

(iv) Information including topographical survey, geotechnical investigation and utility detail used in the design have been provided by others.

(v) All Levels refer to Ordnance Survey Datum, Malin Head.

KEYPLAN

LEGEND

- PROPOSED REDLINE BOUNDARY
- EXISTING ESB MV OVERHEAD
- EXISTING ESB MV/LV UNDERGROUND
- EXISTING ESB HV UNDERGROUND
- EXISTING ESB HV OVERHEAD
- EXISTING ESB LV OVERHEAD
- EXISTING E-NET
- EXISTING GAS LOW PRESSURE
- EXISTING GAS MEDIUM PRESSURE
- EXISTING VIRGIN MEDIA
- EXISTING EIR OVERHEAD
- EXISTING EIR UNDERGROUND
- EXISTING BT
- EXISTING WATER MAIN
- ABANDONED WATER MAIN
- EXISTING FOUL SEWER/STORM WATER

SA P02	11.11.24	JB	ISSUED FOR REVIEW & AUTHORIZATION	P/G
SA P01	27.02.24	CD	FOR COMMENT & REVIEW	P/G
SO P01.01	18.05.23	JB	WORK IN PROGRESS	P/G
Rev	Date	Dm	Amendment / Issue	App

Client

Comhairle Contae Mhaigh Eo
Mayo County Council

OPW
Office of Public Works

RPS
MAKING COMPLEX EASY

Lyrr 2, IDA Business & Technology Park, Mervue, Galway
T +353 91 400200
W www.rpsgroup.com/ireland
E ireland@rpsgroup.com

Project

**BALLINA FLOOD RELIEF SCHEME
PLANNING APPLICATION**

Title

**EXISTING SERVICES
- BUNREE**

Model File Identifier


N/A

File Identifier

MGW0290-RPS-00-XX-DR-Z-UT0006-07

Created on	Sheets
17 APRIL 2023	07 of 08

Scale	Status	Rev
1:250 @ A1 1:500 @ A3	S4	P02

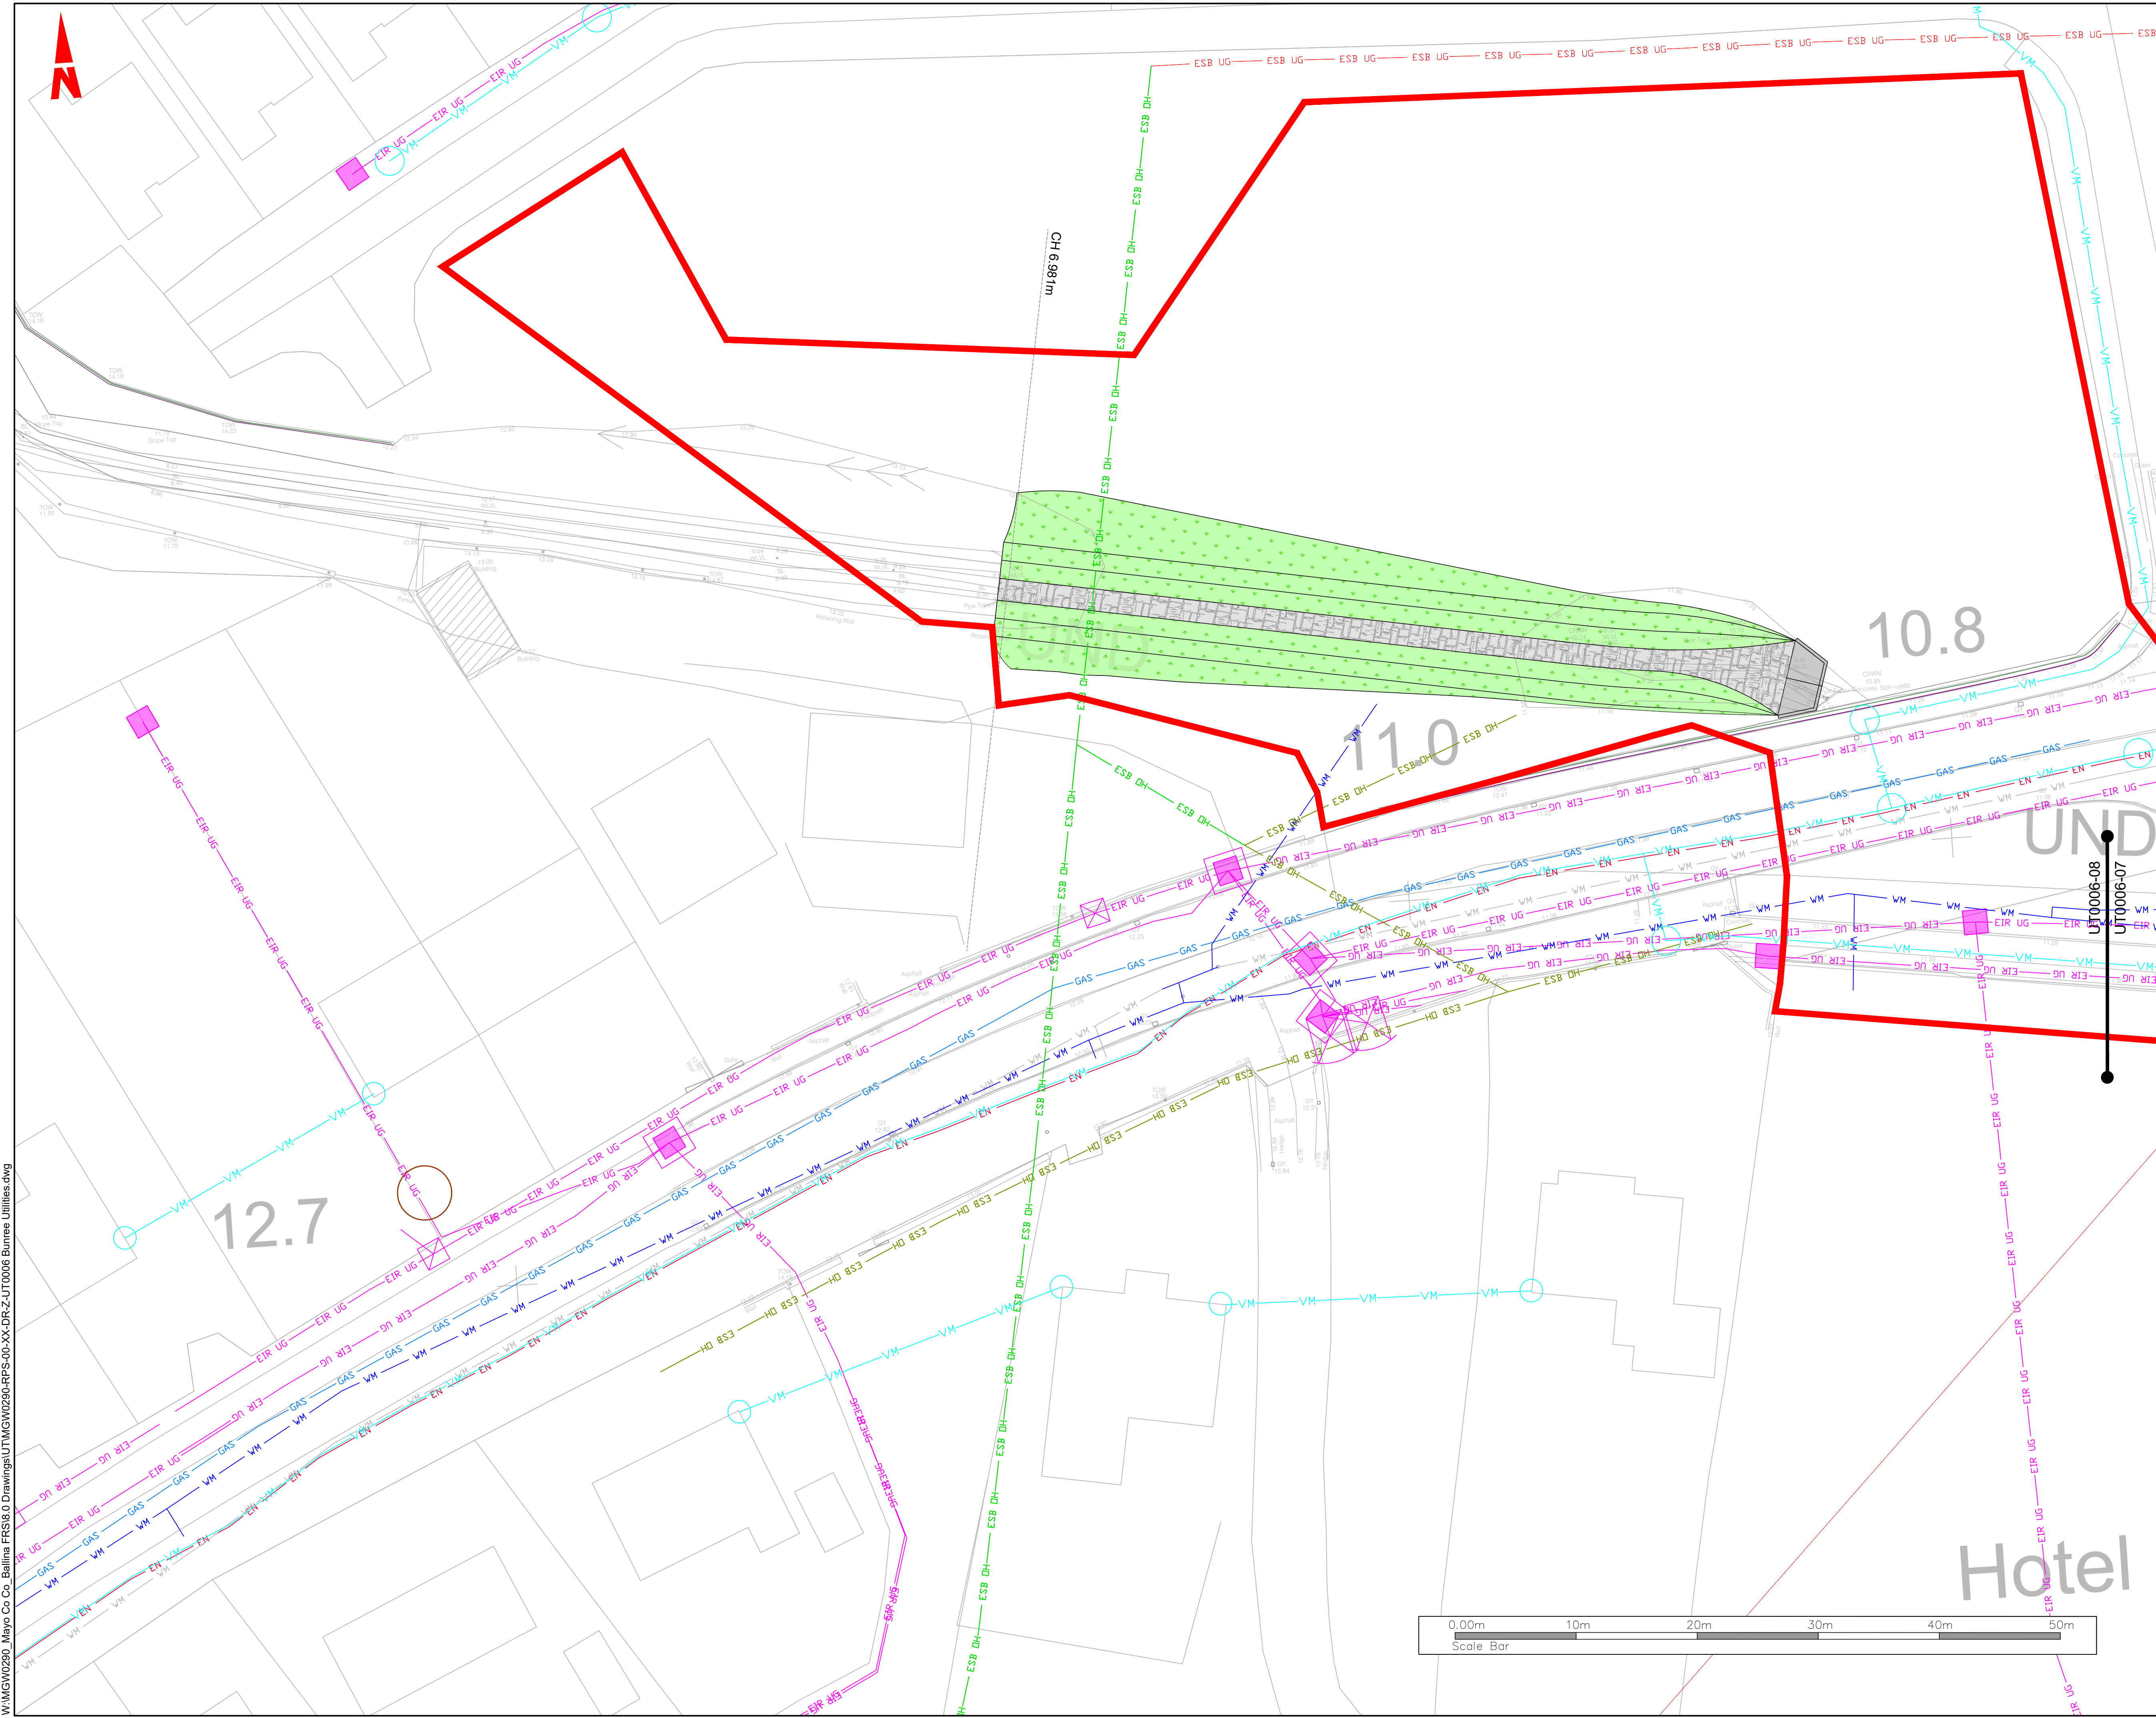

General Notes

(i) Hard copies, dwf and pdf will form a controlled issue of the drawing. All other formats (dwg etc.) are deemed to be an uncontrolled issue and any work carried out based on these files is at the recipients own risk. RPS will not accept any responsibility for any errors from the use of these files, either by human error by the recipient, listing of the un-dimensioned measurements, compatibility with the recipients software, and any errors arising when these files are used to aid the recipients drawing production, or setting out on site.

(ii) DO NOT SCALE, use figured dimensions only.

(iii) This drawing is the property of RPS, it is a project confidential classified document. It must not be copied used or its contents divulged without prior written consent. The needs and expectations of client and RPS must be considered when working with this drawing.

(iv) Information including topographical survey, geotechnical investigation and utility detail used in the design have been provided by others.

(v) All Levels refer to Ordnance Survey Datum, Malin Head.

KEYPLAN

LEGEND

- PROPOSED REDLINE BOUNDARY
- EXISTING ESB MV OVERHEAD
- EXISTING ESB MV/LV UNDERGROUND
- EXISTING ESB HV UNDERGROUND
- EXISTING ESB HV OVERHEAD
- EXISTING ESB LV OVERHEAD
- EXISTING E-NET
- EXISTING GAS LOW PRESSURE
- EXISTING GAS MEDIUM PRESSURE
- EXISTING VIRGIN MEDIA
- EXISTING EIR OVERHEAD
- EXISTING EIR UNDERGROUND
- EXISTING BT
- EXISTING WATER MAIN
- ABANDONED WATER MAIN
- EXISTING FOUL SEWER/STORM WATER

SA P02	11.11.24	JB	ISSUED FOR REVIEW & AUTHORIZATION	P/G
SA P01	27.02.24	CD	FOR COMMENT & REVIEW	P/G
SO P01.01	18.05.23	RMK	WORK IN PROGRESS	P/G
Rev	Date	Drn	Amendment / Issue	App

Client

Comhairle Contae Mhaigh Eo
Mayo County Council

OPW
Office of Public Works

Project

**BALLINA FLOOD RELIEF SCHEME
PLANNING APPLICATION**

Title

**EXISTING SERVICES
- BUNREE**


Model File Identifier

N/A

File Identifier

MGW0290-RPS-00-XX-DR-Z-UT0006-08

Created on	17 APRIL 2023	Sheets	08 of 08
Scale	1:250 @ A1 1:500 @ A3	Status	S4
		Rev	P02

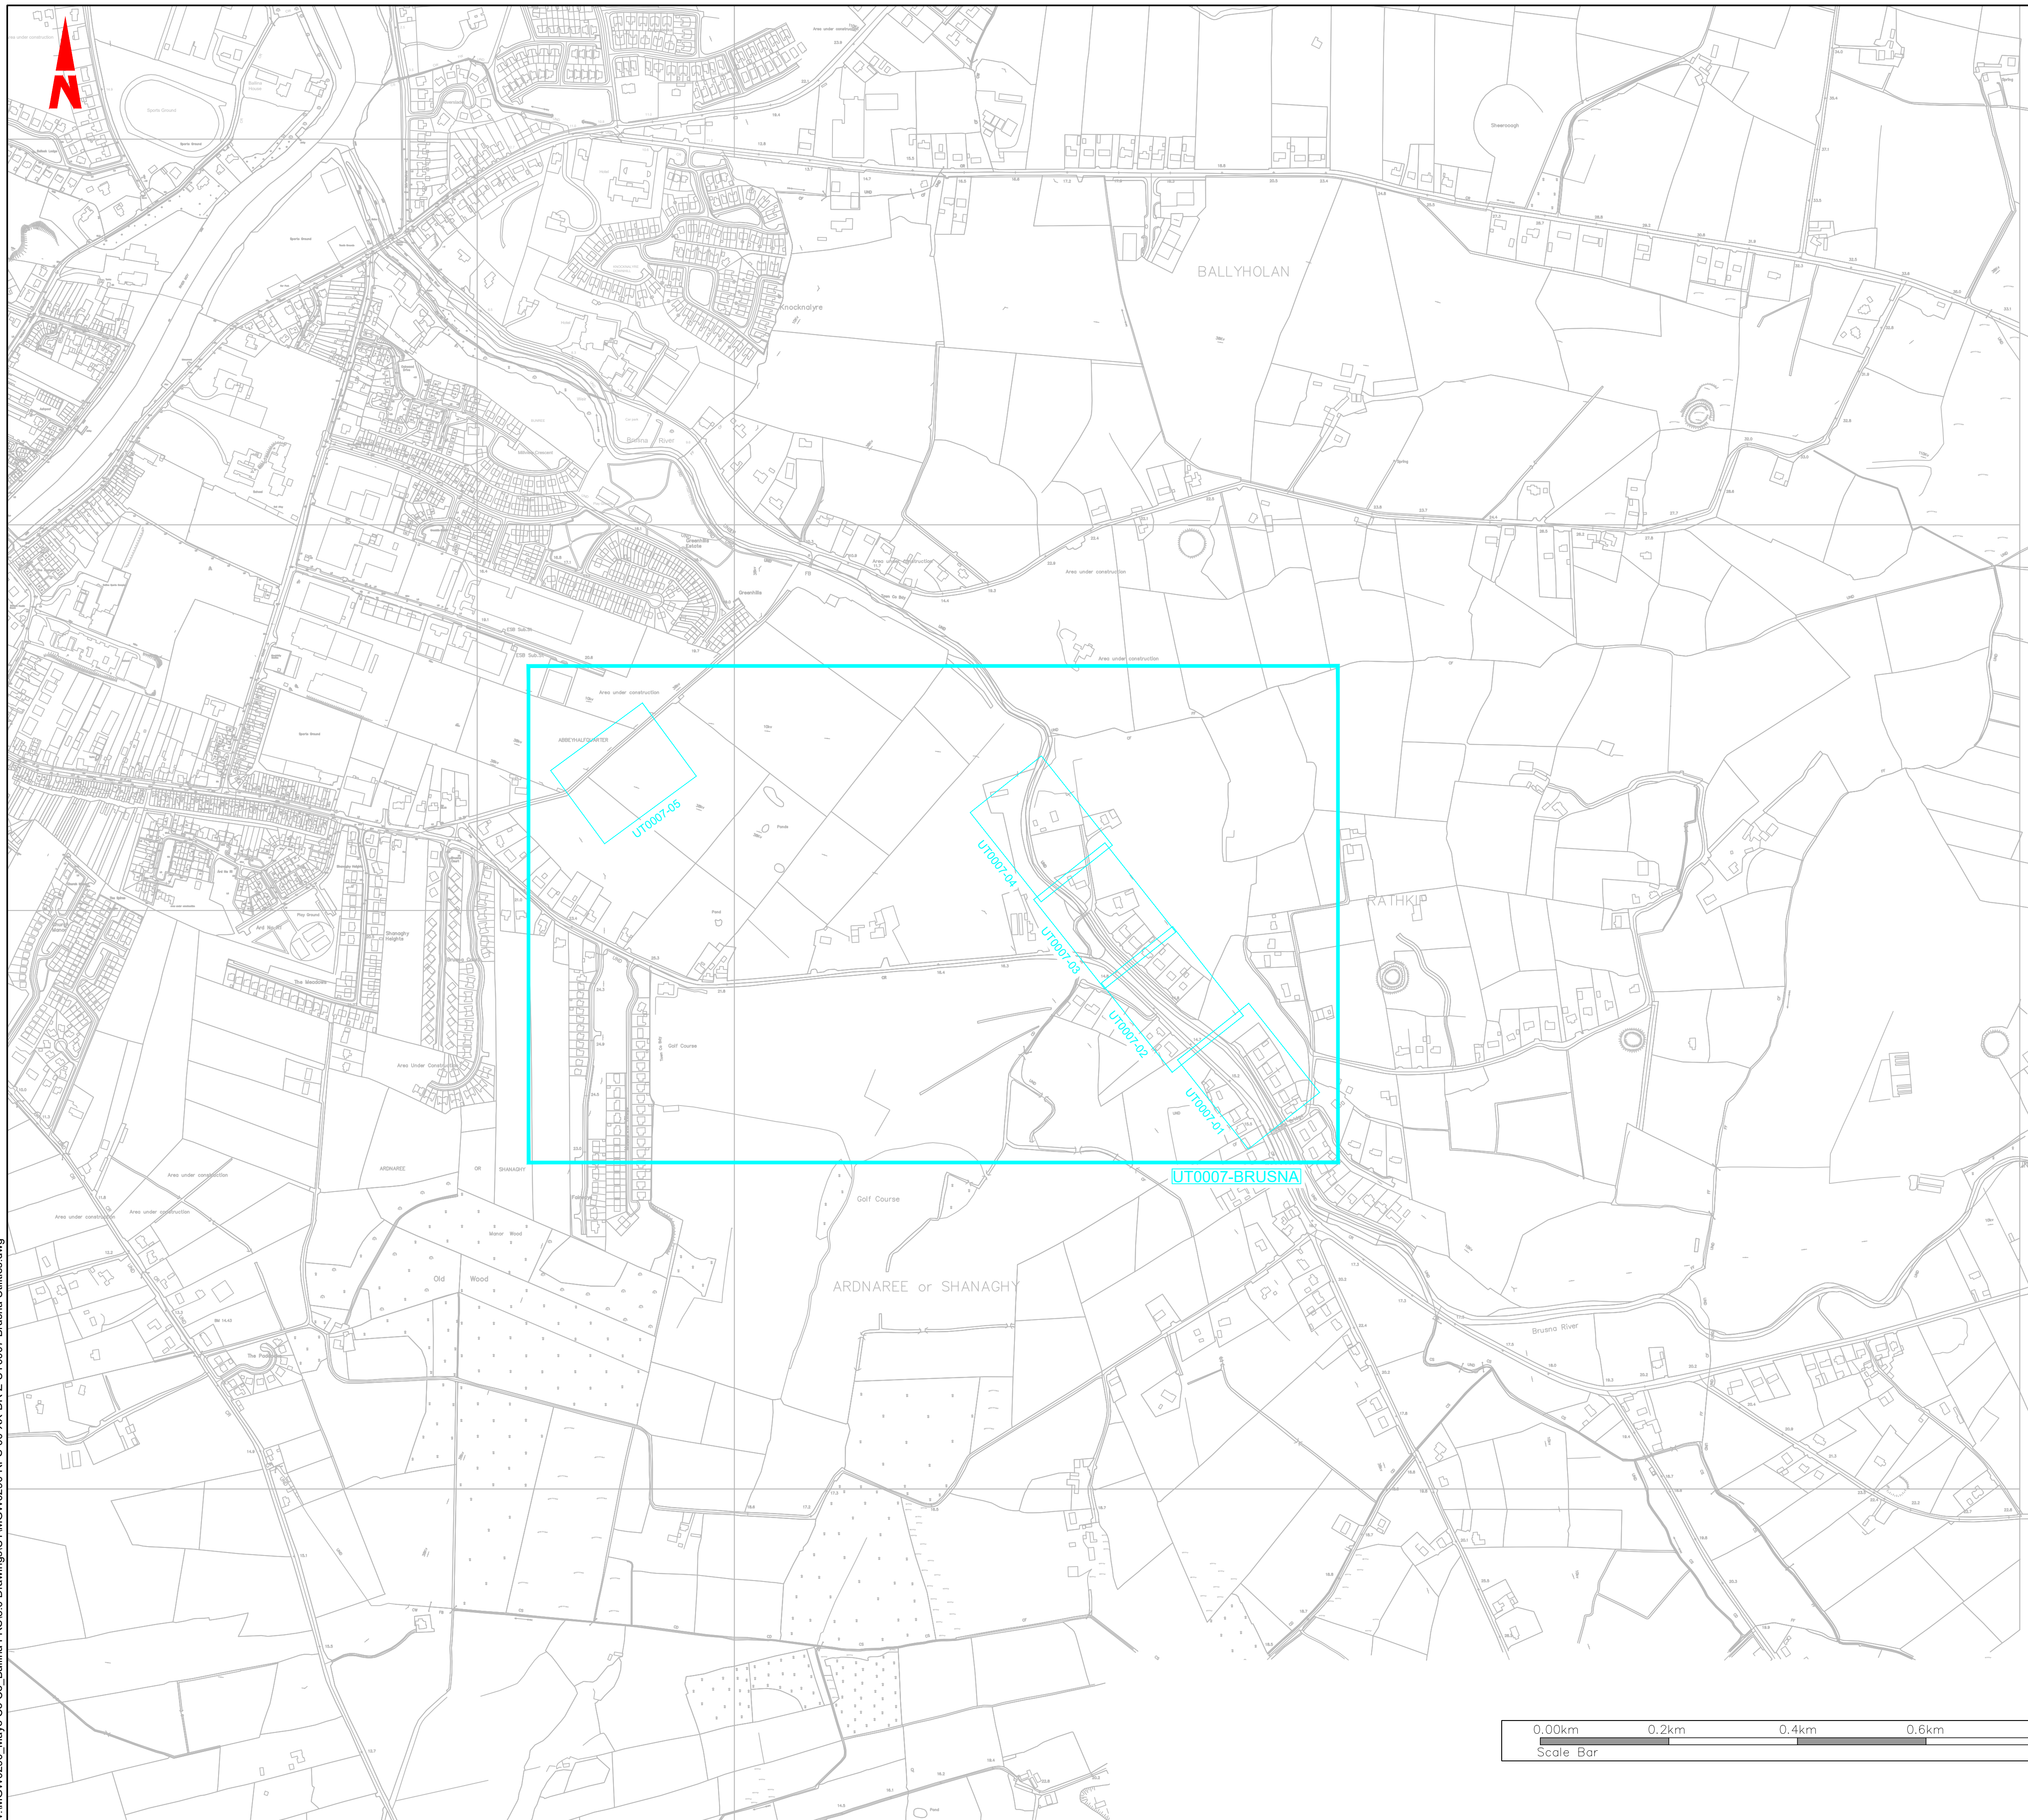

CYAL50319610 © Ordnance Survey Ireland/Government of Ireland

General Notes

h) Hard copies, dwf and pdf will form a controlled issue of the drawing. All other formats (dwg etc.) are deemed to be an uncontrolled issue and any work carried out based on these files is at the recipients own risk. RPS will not accept any responsibility for any errors from the use of these files, either by human error by the recipient, listing of the un-dimensioned measurements, compatibility with the recipients software, and any errors arising when these files are used to aid the recipients drawing production, or setting out on site.

ii) DO NOT SCALE, use figured dimensions only.

iii) This drawing is the property of RPS, it is a project confidential classified document. It must not be copied used or its contents divulged without prior written consent. The needs and expectations of client and RPS must be considered when working with this drawing.

iv) Information including topographical survey, geotechnical investigation and utility detail used in the design have been provided by others.

v) All Levels refer to Ordnance Survey Datum, Malin Head.

P02	11.11.24	JB JF	ISSUED FOR REVIEW & AUTHORIZATION	PUG
P01	27.02.24	CD JF	WORK IN PROGRESS	PUG
P01.01	18.05.23	JB RWGL	WORK IN PROGRESS	PUG
Rev	Date	Drawn CHK	Amendment / Issue	App

Comhairle Contae Mhaigh Eo
Mayo County Council



project

BALLINA FLOOD RELIEF SCHEME PLANNING APPLICATION


EXISTING SERVICES
SHEET LAYOUT
- BRUSNA


Model File Identifier	N/A
-----------------------	-----

MGW0290-RPS-00-XX-DR-Z-UT0007-00


Created on 17 APRIL 2023	Sheets 00 of 04
-----------------------------	--------------------

Scale	Status	Rev
1:5,000 @ A1	S4	P02

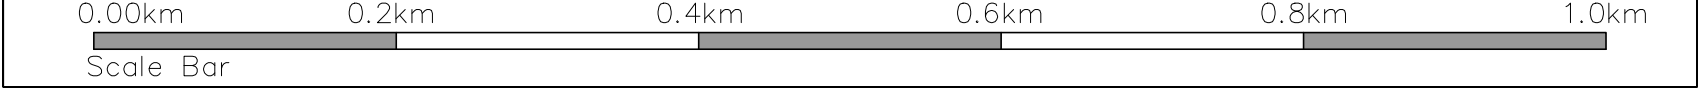

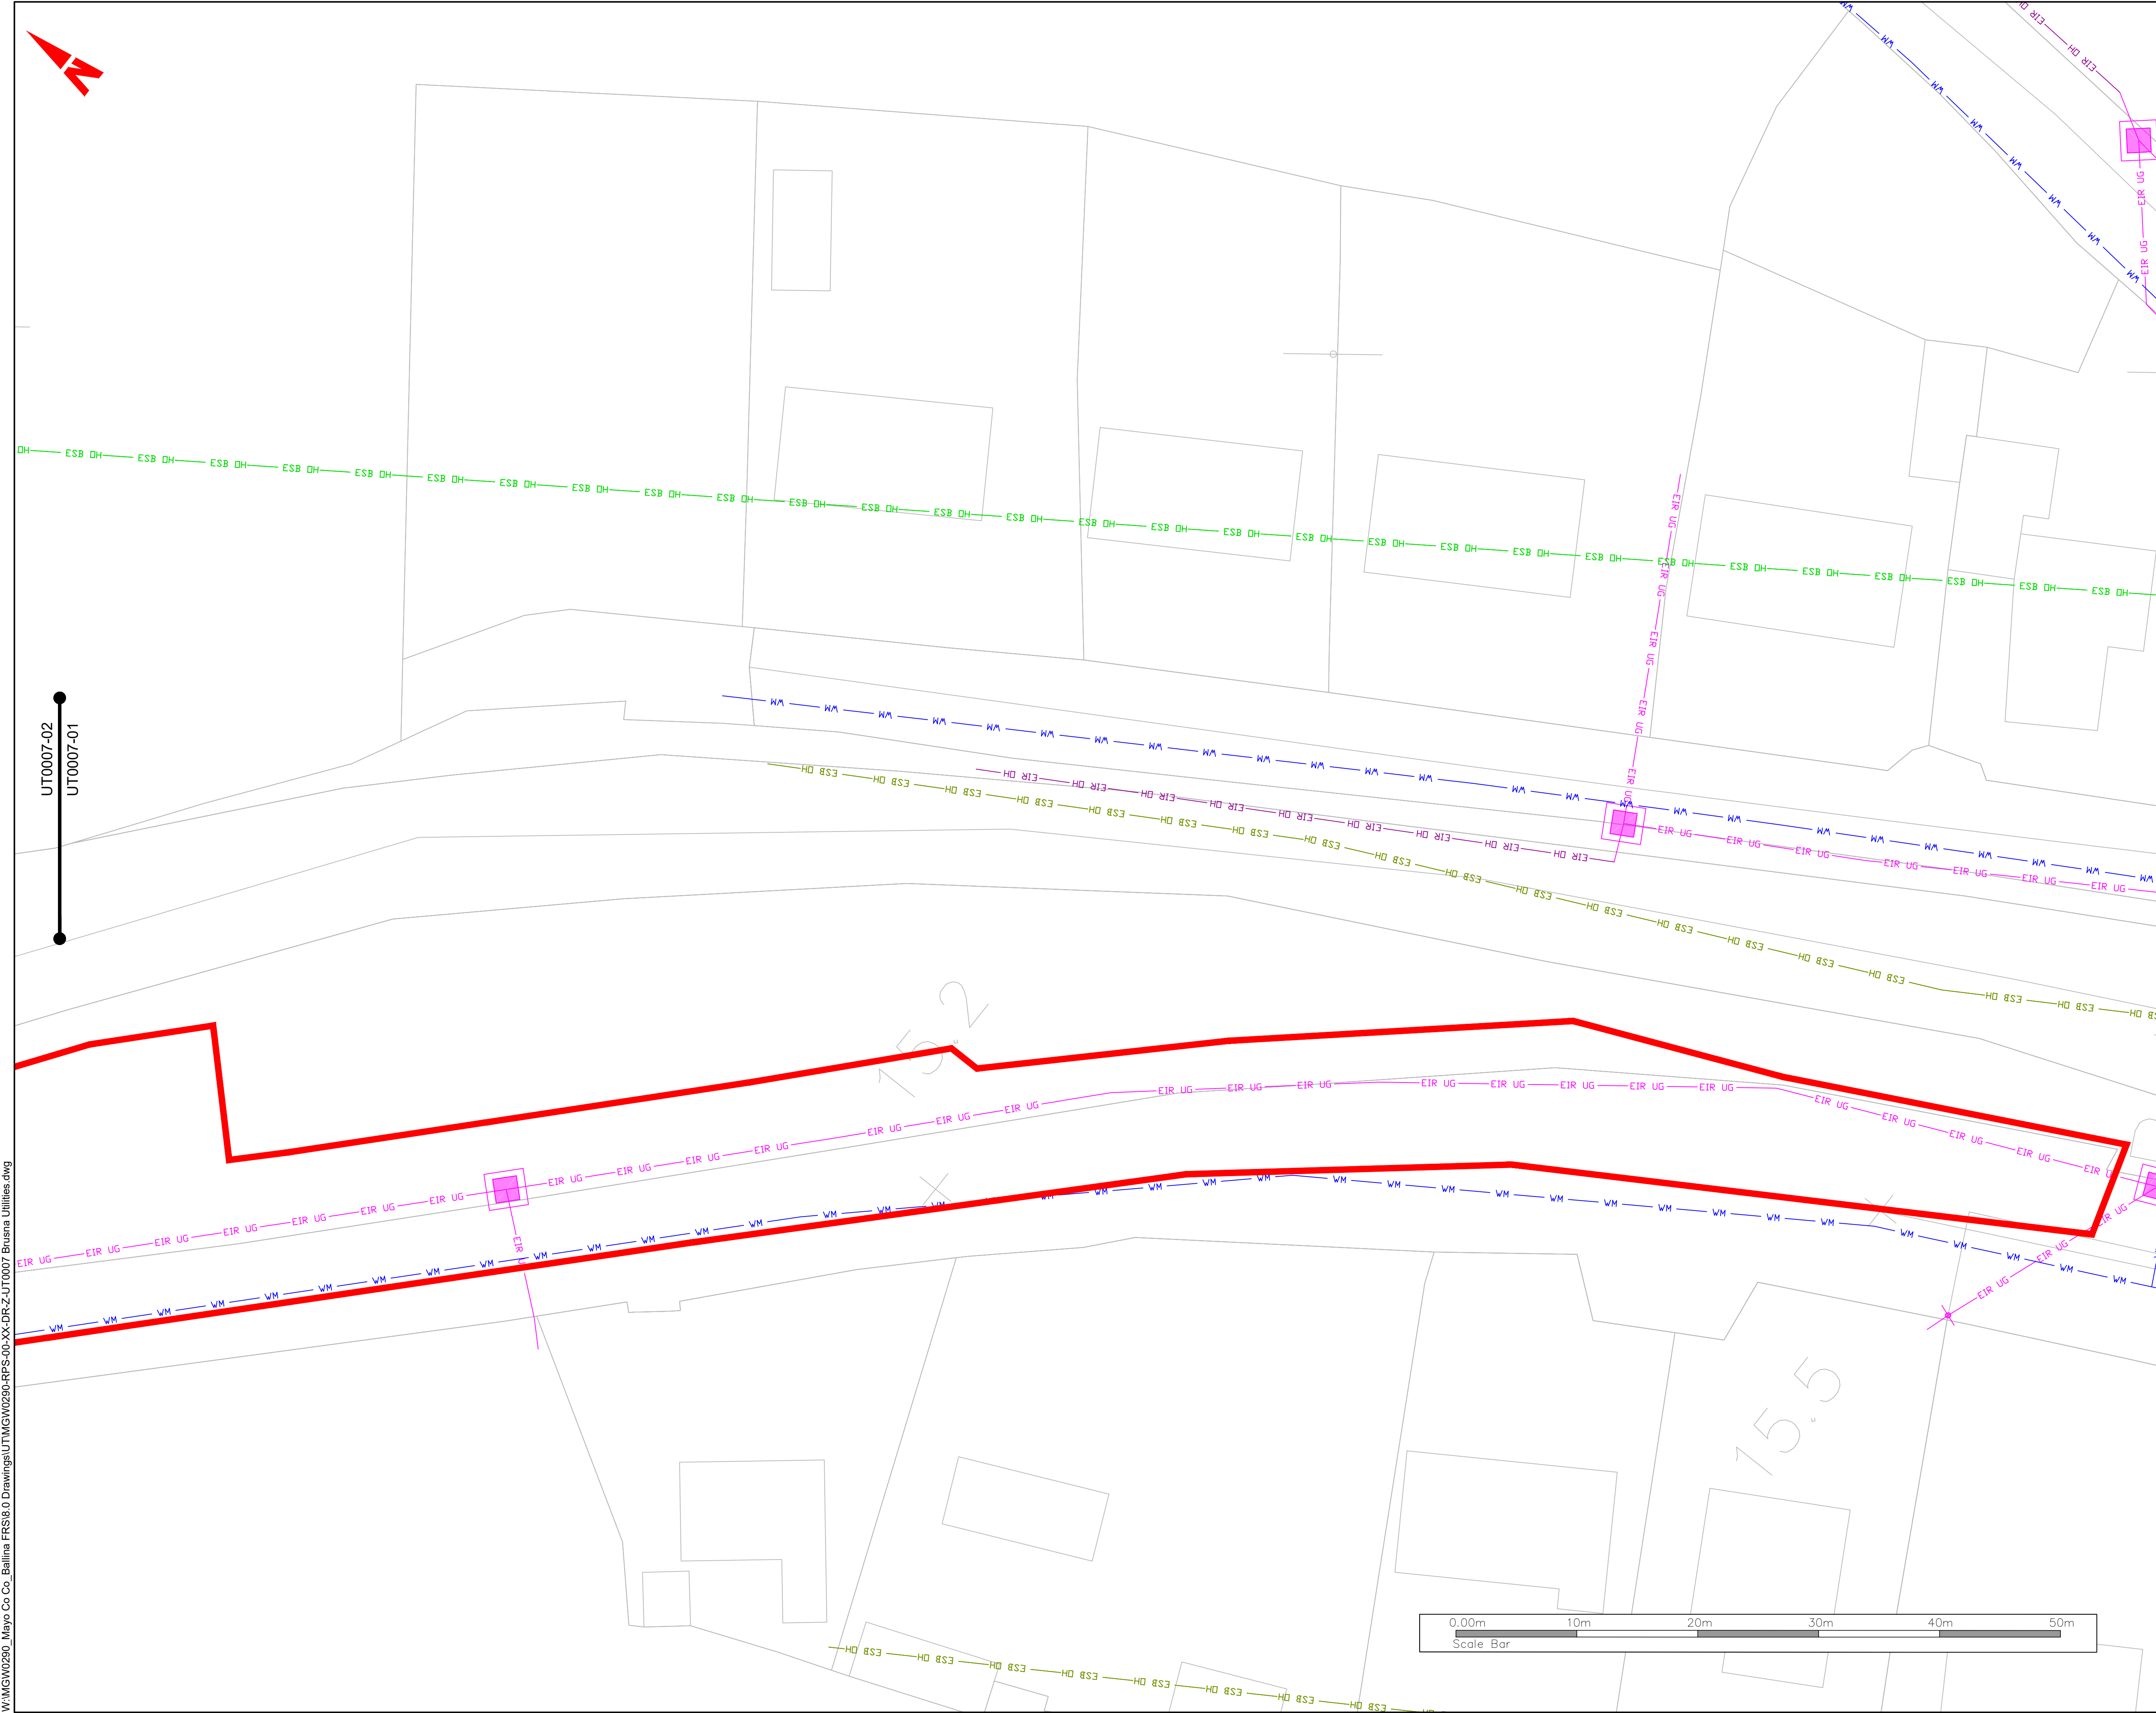

- General Notes
- (i) Hard copies, dwf and pdf will form a controlled issue of the drawing. All other formats (dwg etc.) are deemed to be an uncontrolled issue and any work carried out based on these files is at the recipients own risk. RPS will not accept any responsibility for any errors from the use of these files, either by human error by the recipient, listing of the un-dimensioned measurements, compatibility with the recipients software, and any errors arising when these files are used to aid the recipients drawing production, or setting out on site.
 - (ii) DO NOT SCALE, use figured dimensions only.
 - (iii) This drawing is the property of RPS, it is a project confidential classified document. It must not be copied used or its contents divulged without prior written consent. The needs and expectations of client and RPS must be considered when working with this drawing.
 - (iv) Information including topographical survey, geotechnical investigation and utility detail used in the design have been provided by others.
 - (v) All Levels refer to Ordnance Survey Datum, Malin Head.

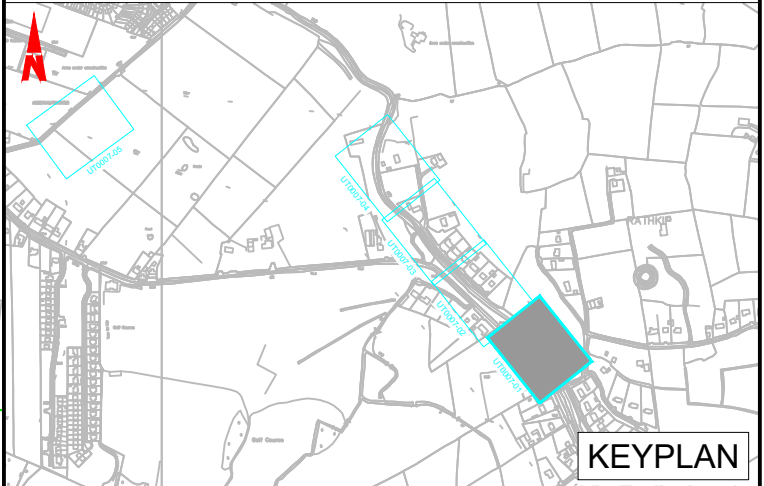

LEGEND	
	PROPOSED REDLINE BOUNDARY
	EXISTING ESB MV OVERHEAD
	EXISTING ESB MV/LV UNDERGROUND
	EXISTING ESB HV UNDERGROUND
	EXISTING ESB HV OVERHEAD
	EXISTING ESB LV OVERHEAD
	EXISTING E-NET
	EXISTING GAS LOW PRESSURE
	EXISTING GAS MEDIUM PRESSURE
	EXISTING VIRGIN MEDIA
	EXISTING EIR OVERHEAD
	EXISTING EIR UNDERGROUND
	EXISTING BT
	EXISTING WATER MAIN
	ABANDONED WATER MAIN
	EXISTING FOUL SEWER/STORM WATER

Rev	Date	Drn	Chk	Amendment / Issue	App
SA 02	11.11.24	JB	JB	ISSUED FOR REVIEW & AUTHORIZATION	P/G
SA P01	27.02.24	CD	JB	WORK IN PROGRESS	P/G
SA P01.01	18.05.23	JB	JB	WORK IN PROGRESS	P/G

Client


Comhairle Contae Mhaigh Eo
Mayo County Council

OPW
Office of Public Works

MAKING COMPLEX EASY

Lyrr 2, IDA Business & Technology Park, Mervue, Galway
T +353 91 400200
W www.rpsgroup.com/ireland
E ireland@rpsgroup.com

Project		
BALLINA FLOOD RELIEF SCHEME PLANNING APPLICATION		
Title		
EXISTING SERVICES - BRUSNA		
Model File Identifier		
N/A		
File Identifier		
MGW0290-RPS-00-XX-DR-Z-UT0007-01		
Created on		Sheets
17 APRIL 2023		01 of 05
Scale	Status	Rev
1:250 @ A1 1:500 @ A3	S4	P02

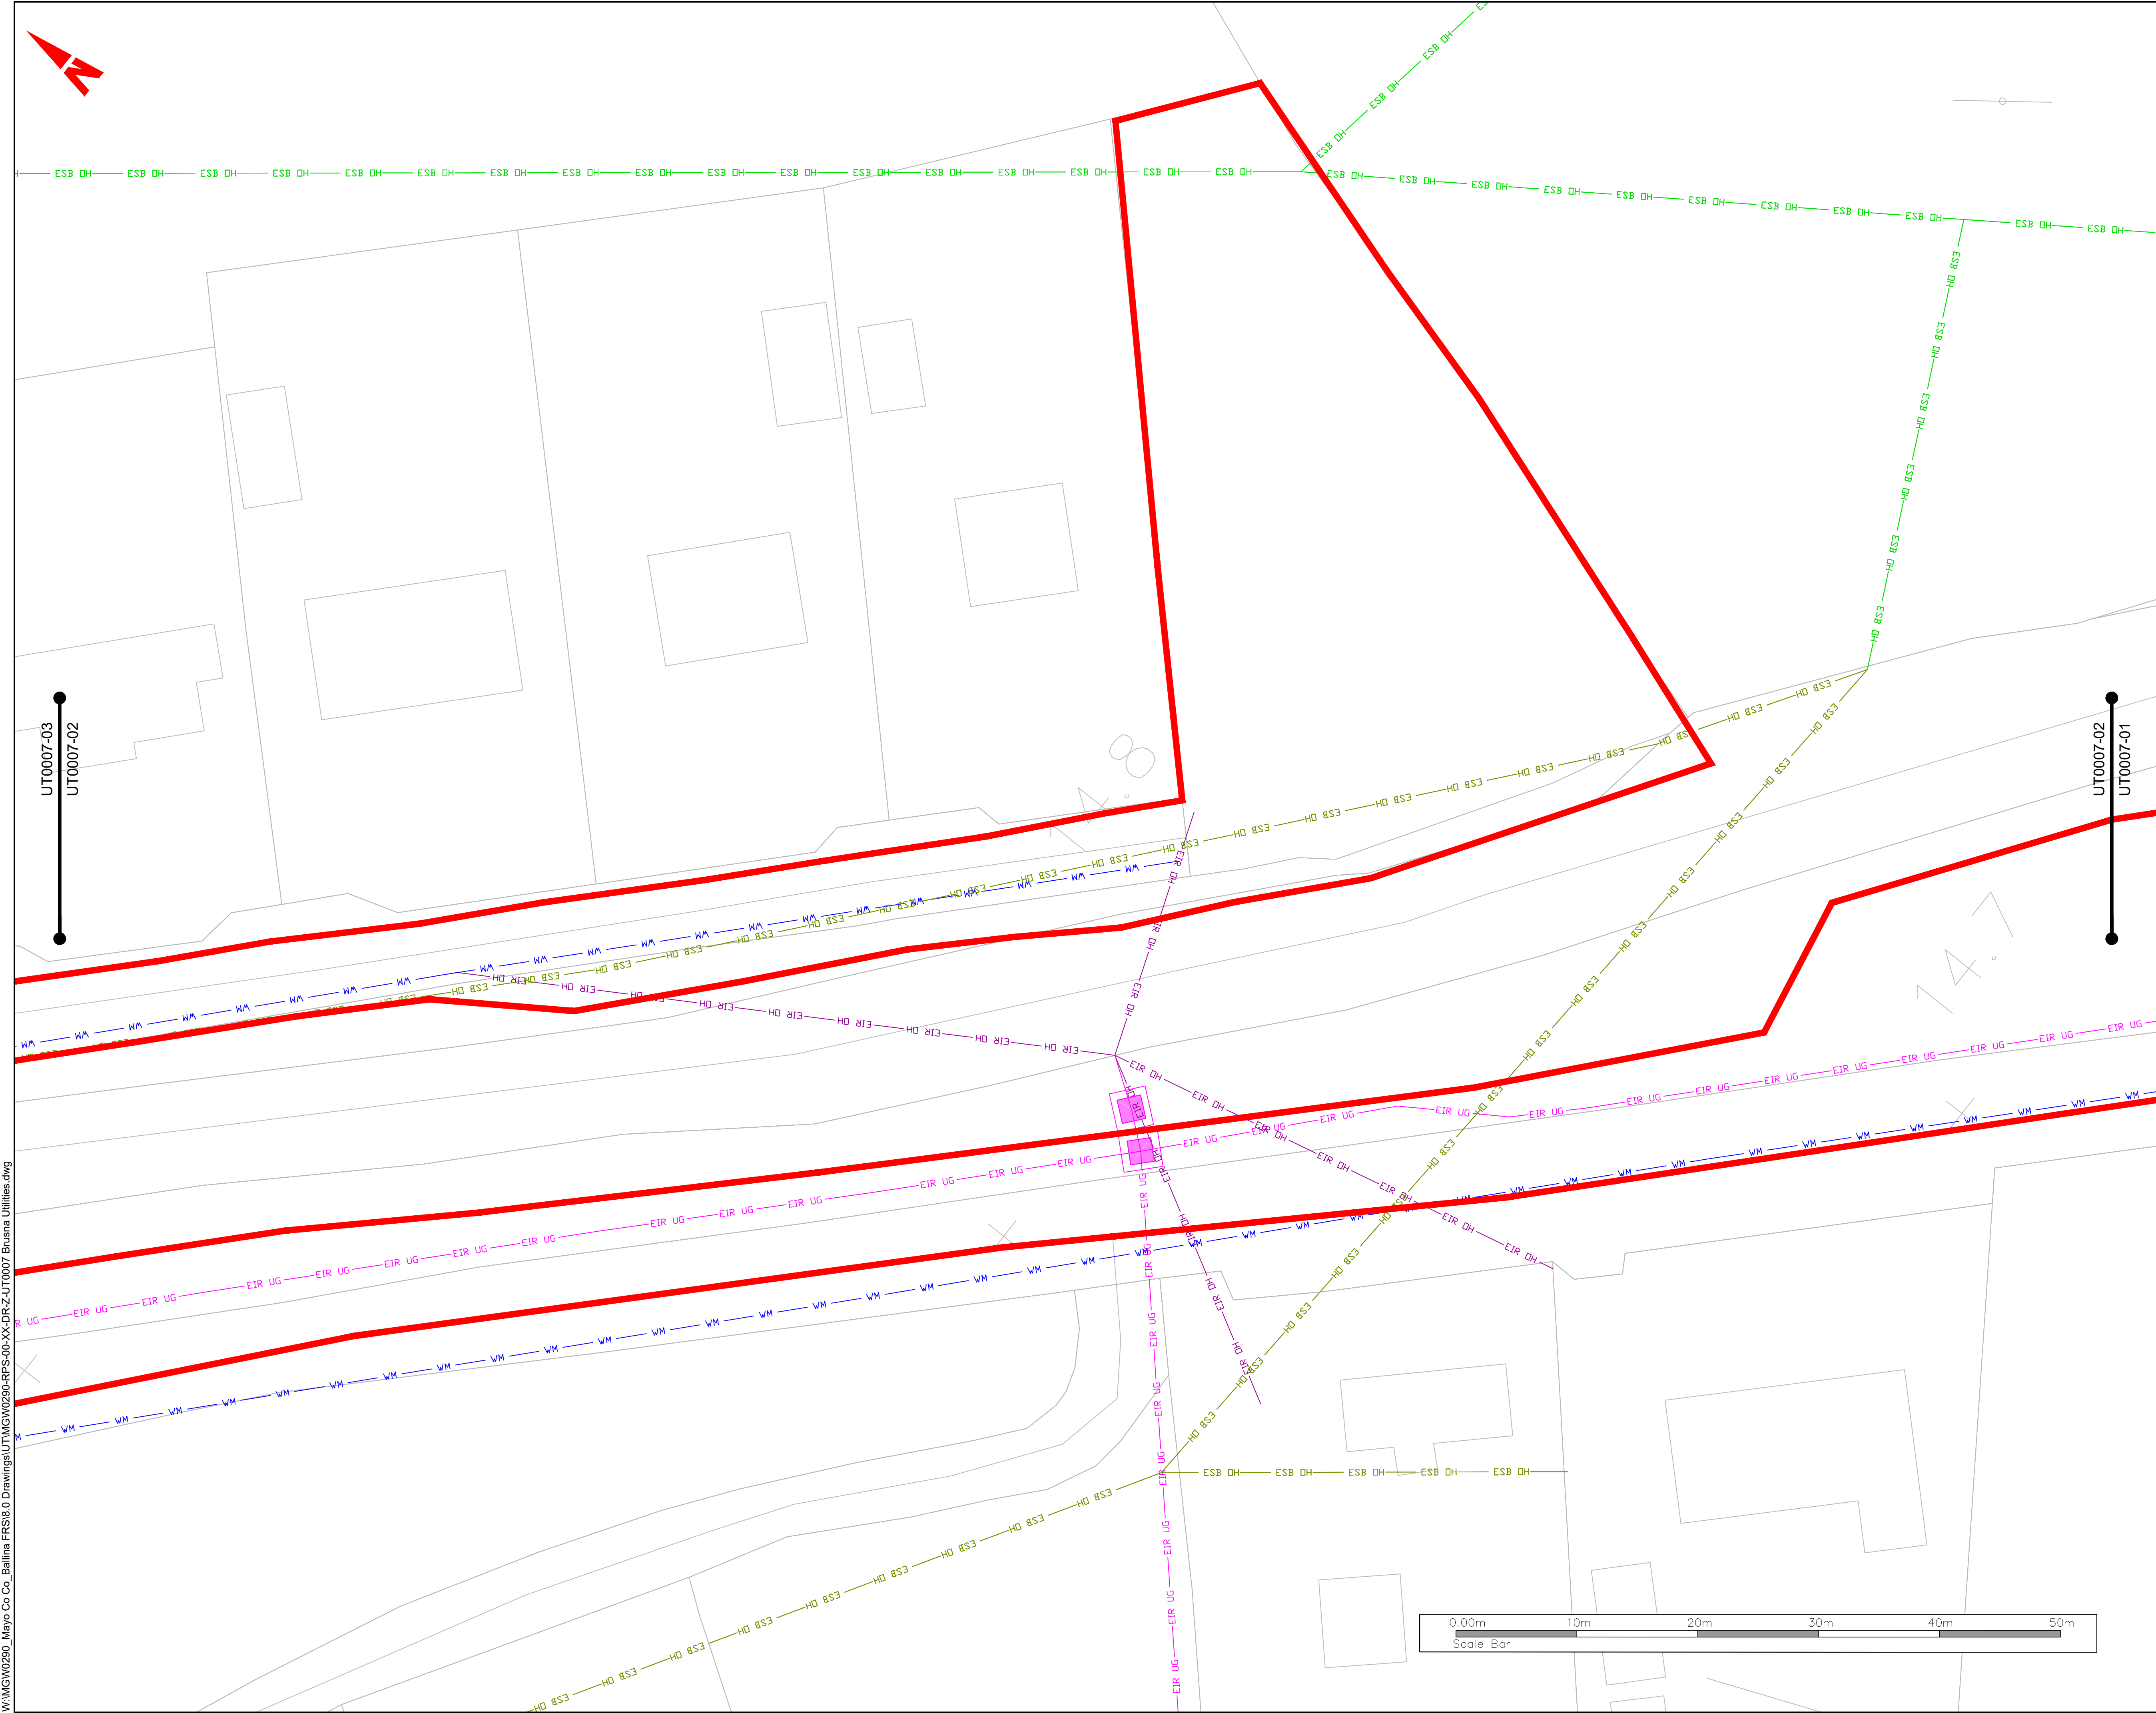

General Notes


(i) Hard copies, dwf and pdf will form a controlled issue of the drawing. All other formats (dwg etc.) are deemed to be an uncontrolled issue and any work carried out based on these files is at the recipients own risk. RPS will not accept any responsibility for any errors from the use of these files, either by human error by the recipient, listing of the un-dimensioned measurements, compatibility with the recipients software, and any errors arising when these files are used to aid the recipients drawing production, or setting out on site.

(ii) DO NOT SCALE, use figured dimensions only.

(iii) This drawing is the property of RPS, it is a project confidential classified document. It must not be copied used or its contents divulged without prior written consent. The needs and expectations of client and RPS must be considered when working with this drawing.

(iv) Information including topographical survey, geotechnical investigation and utility detail used in the design have been provided by others.

(v) All Levels refer to Ordnance Survey Datum, Malin Head.

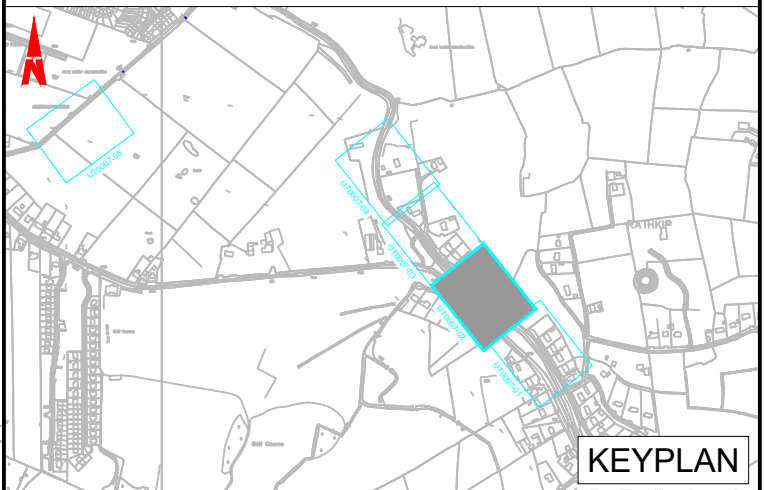

LEGEND	
—	PROPOSED REDLINE BOUNDARY
— ESB OH	EXISTING ESB MV OVERHEAD
— ESB UG	EXISTING ESB MV/LV UNDERGROUND
— ESB UG	EXISTING ESB HV UNDERGROUND
— ESB OH	EXISTING ESB HV OVERHEAD
— ESB OH	EXISTING ESB LV OVERHEAD
— EN	EXISTING E-NET
— GAS	EXISTING GAS LOW PRESSURE
— GAS	EXISTING GAS MEDIUM PRESSURE
— VM	EXISTING VIRGIN MEDIA
— EIR OH	EXISTING EIR OVERHEAD
— EIR UG	EXISTING EIR UNDERGROUND
— BT	EXISTING BT
— WM	EXISTING WATER MAIN
— WM	ABANDONED WATER MAIN
— FS	EXISTING FOUL SEWER/STORM WATER

SA P02	11.11.24	JB	ISSUED FOR REVIEW & AUTHORIZATION	P/G
SA P01	27.02.24	CD	WORK IN PROGRESS	P/G
SO P01.01	18.05.23	JB	WORK IN PROGRESS	P/G
Rev	Date	Drawn By	Amendment / Issue	App

Client


Comhairle Contae Mhaigh Eo
Mayo County Council

OPW
Office of Public Works

RPS
MAKING COMPLEX EASY

Lyrr 2, IDA Business & Technology Park, Mervue, Galway
T +353 91 400200
W www.rpsgroup.com/ireland
E ireland@rpsgroup.com

Project		
BALLINA FLOOD RELIEF SCHEME PLANNING APPLICATION		
Title		
EXISTING SERVICES - BRUSNA		
Model File Identifier		
N/A		
File Identifier		
MGW0290-RPS-00-XX-DR-Z-UT0007-02		
Created on		Sheets
17 APRIL 2023		02 of 05
Scale	Status	Rev
1:250 @ A1 1:500 @ A3	S4	P02

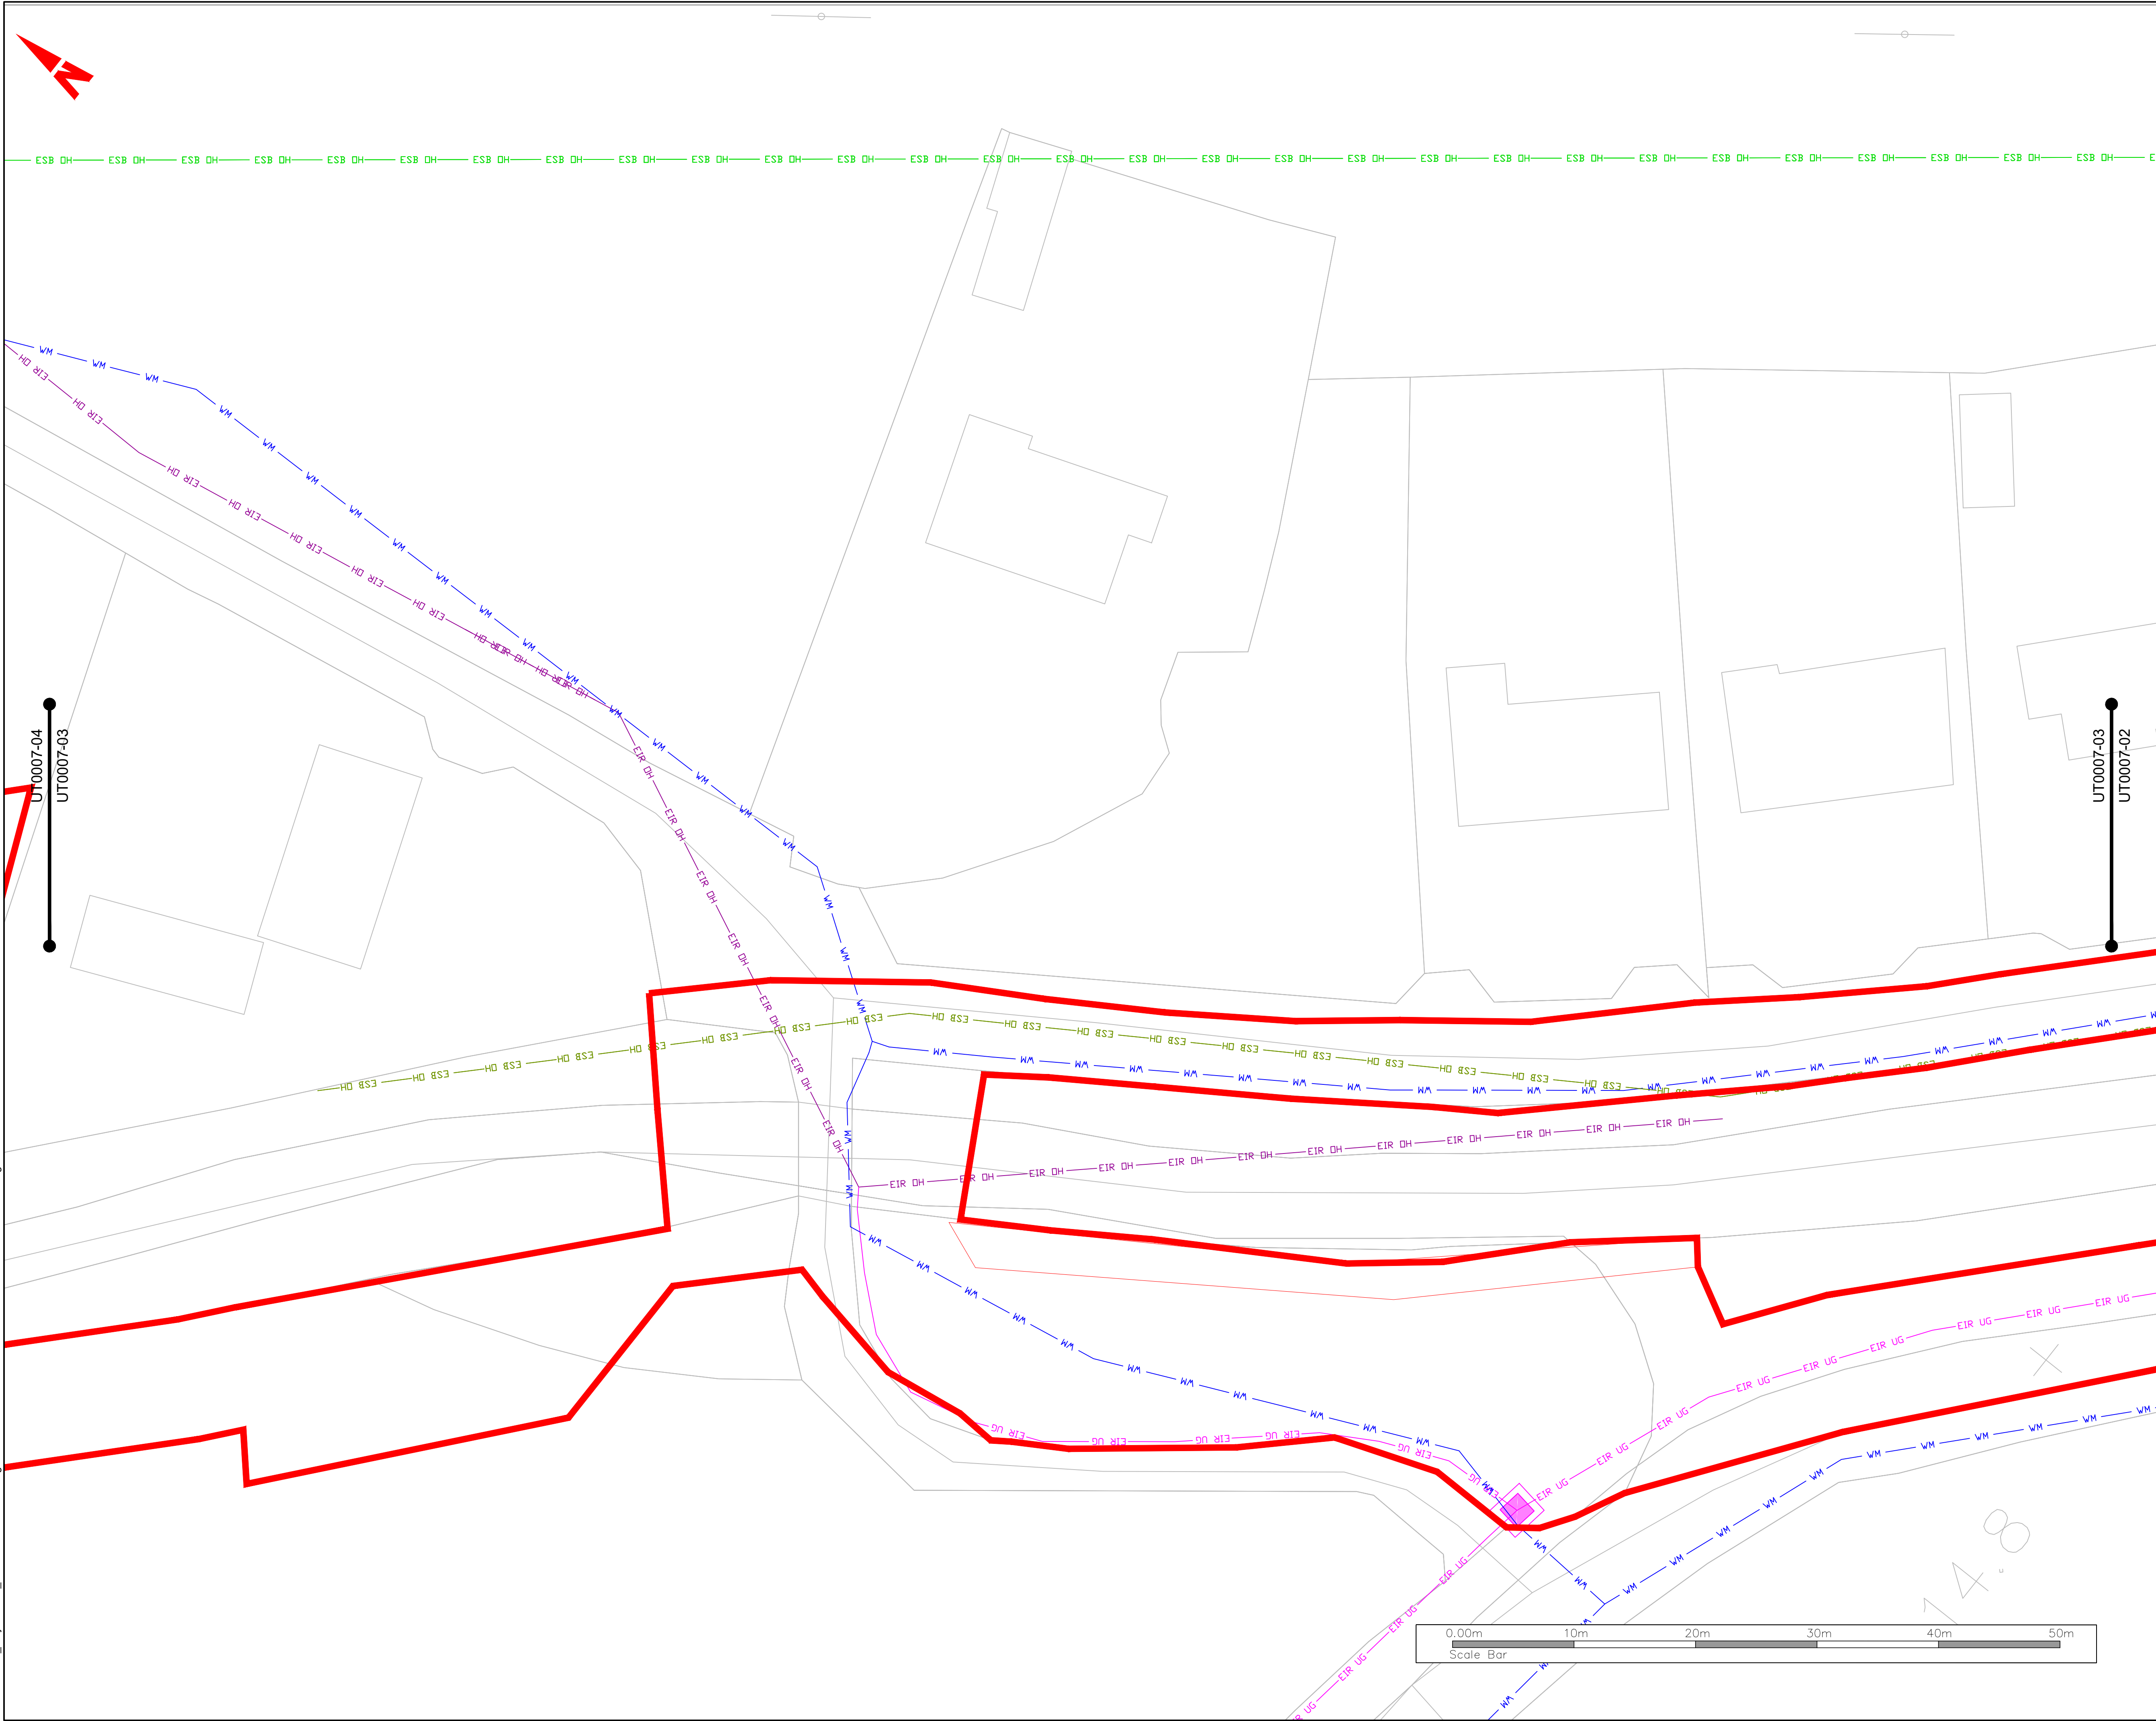

General Notes

(i) Hard copies, dwf and pdf will form a controlled issue of the drawing. All other formats (dwg etc.) are deemed to be an uncontrolled issue and any work carried out based on these files is at the recipients own risk. RPS will not accept any responsibility for any errors from the use of these files, either by human error by the recipient, listing of the un-dimensioned measurements, compatibility with the recipients software, and any errors arising when these files are used to aid the recipients drawing production, or setting out on site.

(ii) DO NOT SCALE, use figured dimensions only.

(iii) This drawing is the property of RPS, it is a project confidential classified document. It must not be copied used or its contents divulged without prior written consent. The needs and expectations of client and RPS must be considered when working with this drawing.

(iv) Information including topographical survey, geotechnical investigation and utility detail used in the design have been provided by others.

(v) All Levels refer to Ordnance Survey Datum, Malin Head.

KEYPLAN

LEGEND

- PROPOSED REDLINE BOUNDARY
- EXISTING ESB MV OVERHEAD
- EXISTING ESB MV/LV UNDERGROUND
- EXISTING ESB HV UNDERGROUND
- EXISTING ESB HV OVERHEAD
- EXISTING ESB LV OVERHEAD
- EXISTING E-NET
- EXISTING GAS LOW PRESSURE
- EXISTING GAS MEDIUM PRESSURE
- EXISTING VIRGIN MEDIA
- EXISTING EIR OVERHEAD
- EXISTING EIR UNDERGROUND
- EXISTING BT
- EXISTING WATER MAIN
- ABANDONED WATER MAIN
- EXISTING FOUL SEWER/STORM WATER

SA P02	11.11.24	JB	ISSUED FOR REVIEW & AUTHORIZATION	P/G
SA P01	27.02.24	CD	WORK IN PROGRESS	P/G
SO P01.01	18.05.23	JB	WORK IN PROGRESS	P/G
Rev	Date	Dm	Amendment / Issue	App

Client

Comhairle Contae Mhaigh Eo
Mayo County Council

OPW
Office of Public Works

rps MAKING COMPLEX EASY

Lyrr 2, IDA Business & Technology Park, Mervue, Galway
T +353 91 400200
W www.rpsgroup.com/ireland
E ireland@rpsgroup.com

Project

**BALLINA FLOOD RELIEF SCHEME
PLANNING APPLICATION**

Title

**EXISTING SERVICES
- BRUSNA**

Model File Identifier


N/A

File Identifier

MGW0290-RPS-00-XX-DR-Z-UT0007-03

Created on	Sheets	
17 APRIL 2023	03 of 05	
Scale	Status	Rev
1:250 @ A1 1:500 @ A3	S4	P02

W:\MGW0290_Mayo Co Co. Ballina FRS\8.0 Drawings\UT\MGW0290-RPS-00-XX-DR-Z-UT0007 Brusna Utilities.dwg

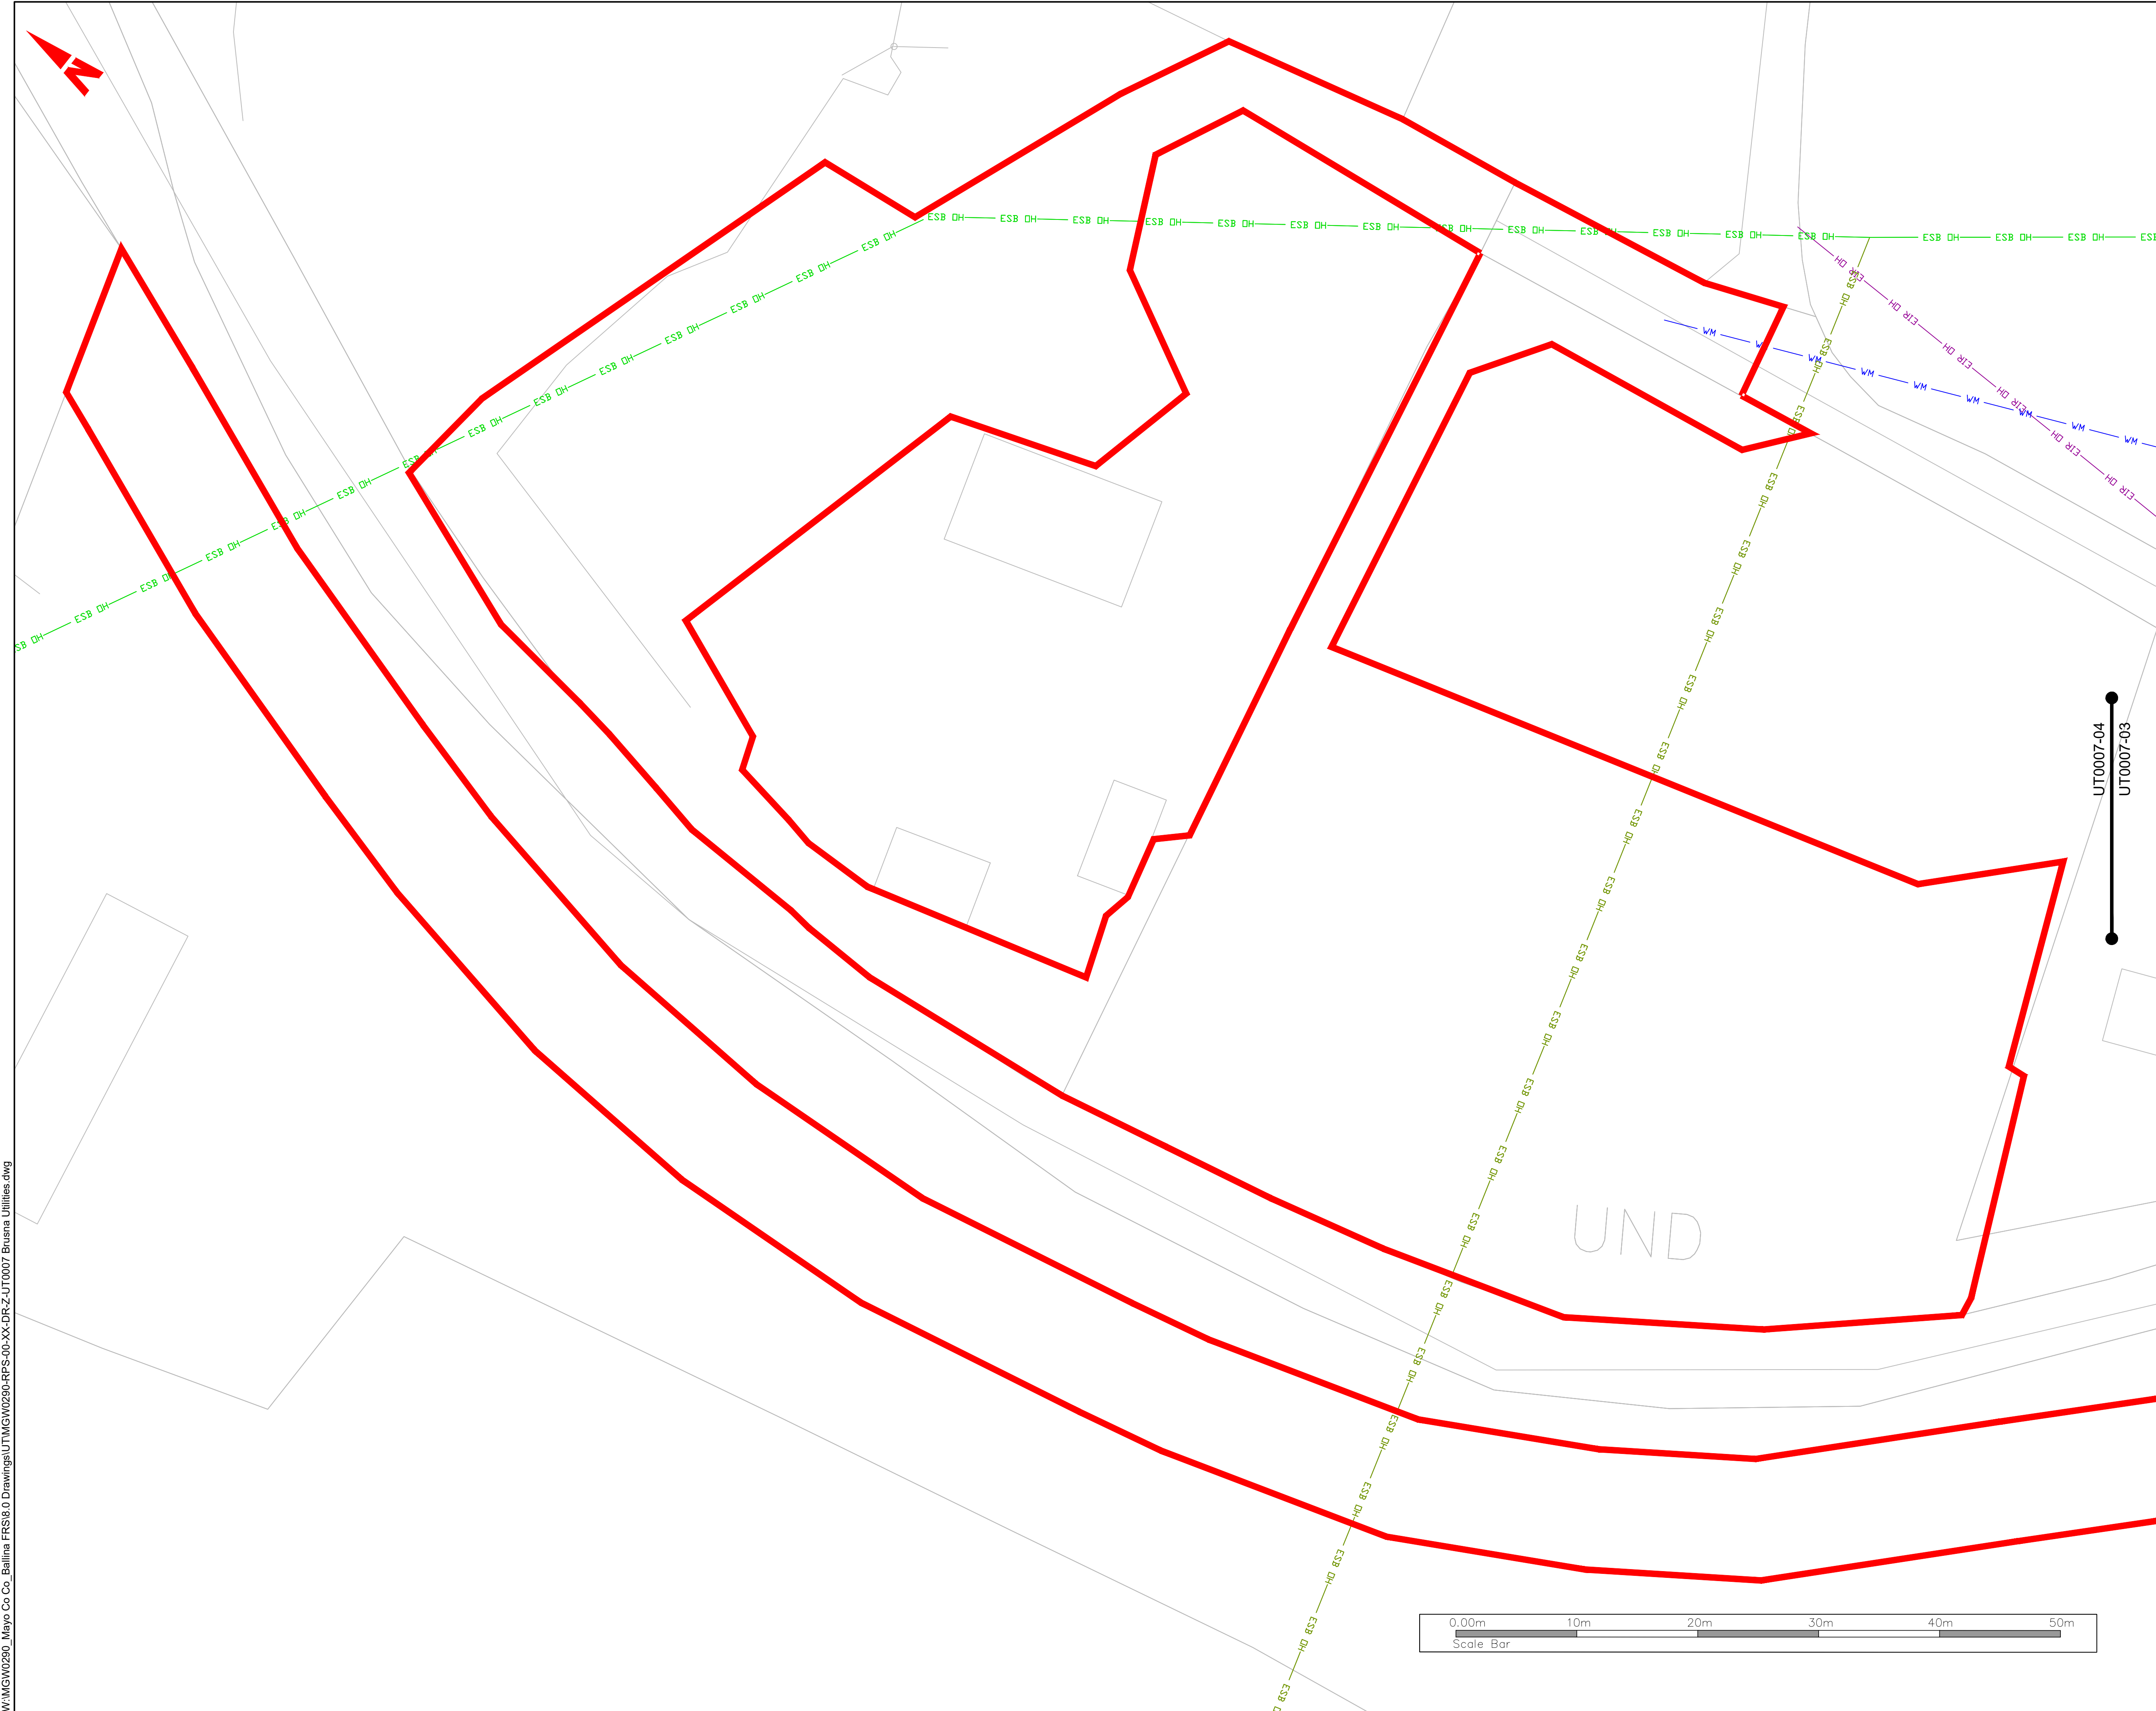

General Notes

(i) Hard copies, dwf and pdf will form a controlled issue of the drawing. All other formats (dwg etc.) are deemed to be an uncontrolled issue and any work carried out based on these files is at the recipients own risk. RPS will not accept any responsibility for any errors from the use of these files, either by human error by the recipient, listing of the un-dimensioned measurements, compatibility with the recipients software, and any errors arising when these files are used to aid the recipients drawing production, or setting out on site.

(ii) DO NOT SCALE, use figured dimensions only.

(iii) This drawing is the property of RPS, it is a project confidential classified document. It must not be copied used or its contents divulged without prior written consent. The needs and expectations of client and RPS must be considered when working with this drawing.

(iv) Information including topographical survey, geotechnical investigation and utility detail used in the design have been provided by others.

(v) All Levels refer to Ordnance Survey Datum, Malin Head.

KEYPLAN

LEGEND

- PROPOSED REDLINE BOUNDARY
- EXISTING ESB MV OVERHEAD
- EXISTING ESB MV/LV UNDERGROUND
- EXISTING ESB HV UNDERGROUND
- EXISTING ESB HV OVERHEAD
- EXISTING ESB LV OVERHEAD
- EXISTING E-NET
- EXISTING GAS LOW PRESSURE
- EXISTING GAS MEDIUM PRESSURE
- EXISTING VIRGIN MEDIA
- EXISTING EIR OVERHEAD
- EXISTING EIR UNDERGROUND
- EXISTING BT
- EXISTING WATER MAIN
- ABANDONED WATER MAIN
- EXISTING FOUL SEWER/STORM WATER

SA P02	11.11.24	JB	ISSUED FOR REVIEW & AUTHORIZATION	P/G
SA P01	27.02.24	CD	WORK IN PROGRESS	P/G
SO P01.01	18.05.23	JB	WORK IN PROGRESS	P/G
Rev	Date	Dm CHK	Amendment / Issue	App

Client

Comhairle Contae Mhaigh Eo
Mayo County Council

OPW
Office of Public Works

MAKING COMPLEX EASY

Lyrr 2, IDA Business & Technology Park, Mervue, Galway
T +353 91 400200
W www.rpsgroup.com/ireland
E ireland@rpsgroup.com

Project

**BALLINA FLOOD RELIEF SCHEME
PLANNING APPLICATION**

Title

**EXISTING SERVICES
- BRUSNA**


Model File Identifier

N/A


File Identifier

MGW0290-RPS-00-XX-DR-Z-UT0007-04

Created on	Sheets	
17 APRIL 2023	04 of 05	
Scale	Status	Rev
1:250 @ A1 1:500 @ A3	S4	P02

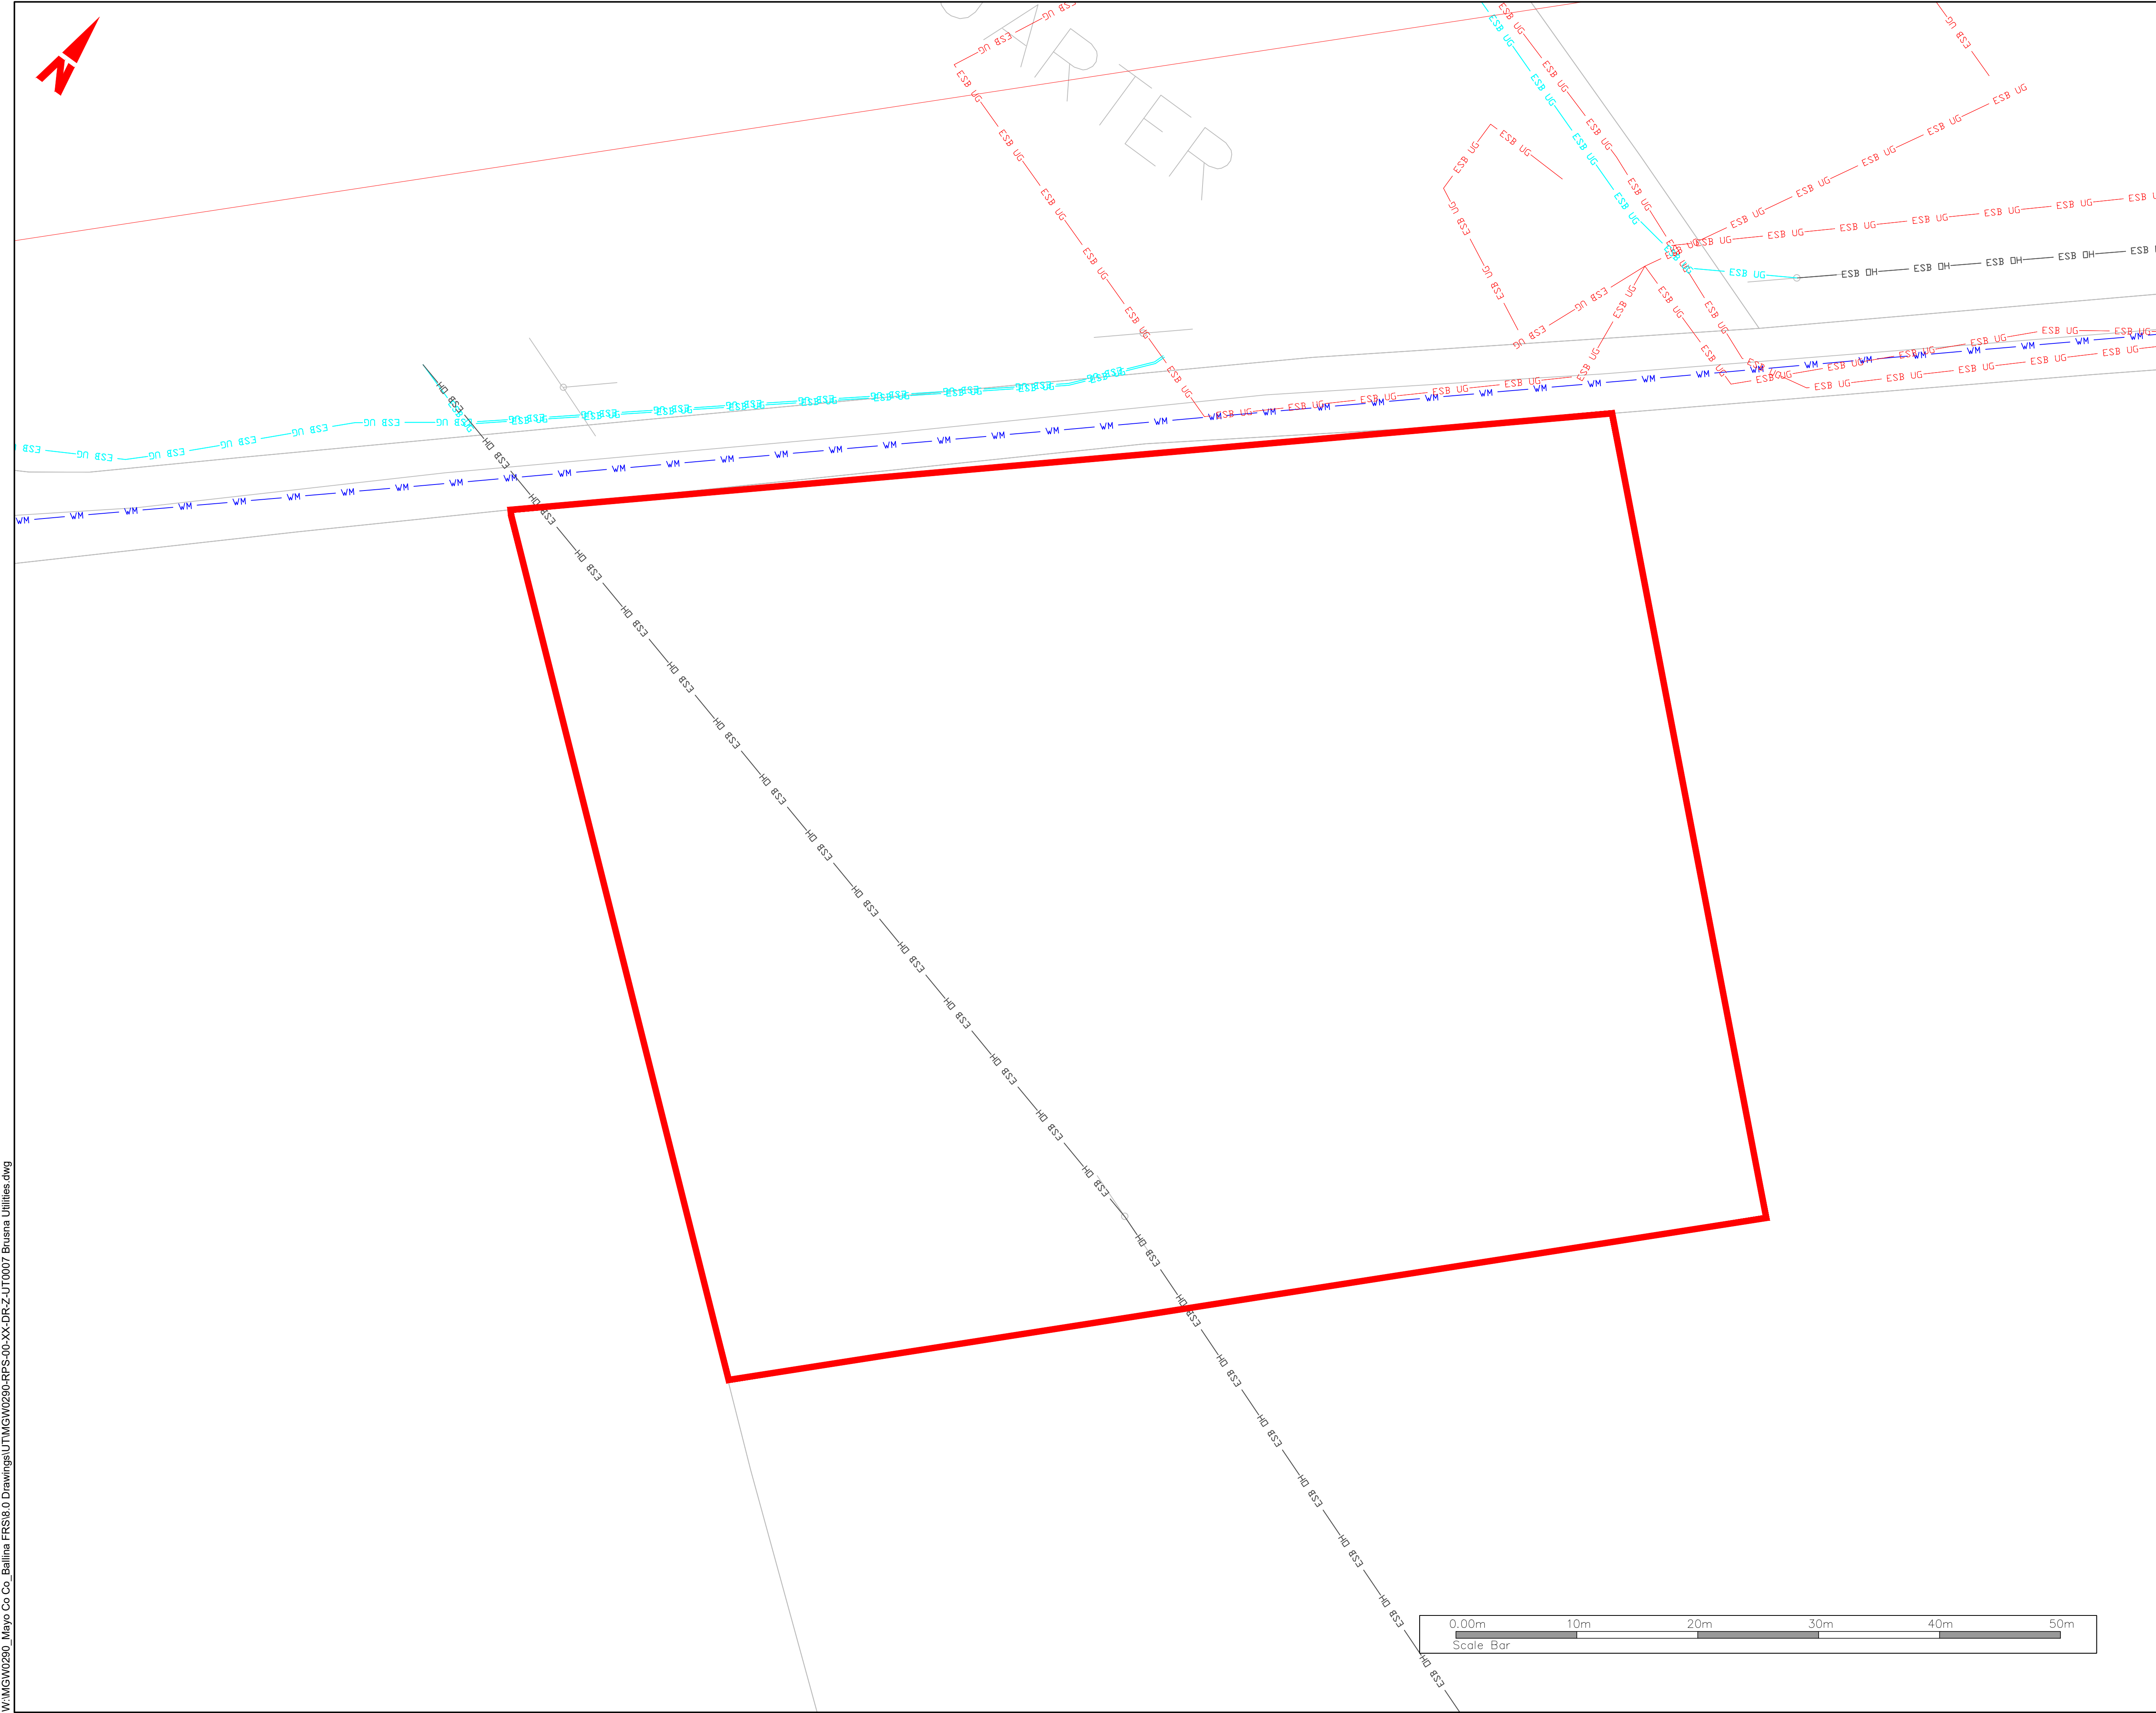

- General Notes
- (i) Hard copies, dwf and pdf will form a controlled issue of the drawing. All other formats (dwg etc.) are deemed to be an uncontrolled issue and any work carried out based on these files is at the recipients own risk. RPS will not accept any responsibility for any errors from the use of these files, either by human error by the recipient, listing of the un-dimensioned measurements, compatibility with the recipients software, and any errors arising when these files are used to aid the recipients drawing production, or setting out on site.
 - (ii) DO NOT SCALE, use figured dimensions only.
 - (iii) This drawing is the property of RPS, it is a project confidential classified document. It must not be copied used or its contents divulged without prior written consent. The needs and expectations of client and RPS must be considered when working with this drawing.
 - (iv) Information including topographical survey, geotechnical investigation and utility detail used in the design have been provided by others.
 - (v) All Levels refer to Ordnance Survey Datum, Malin Head.

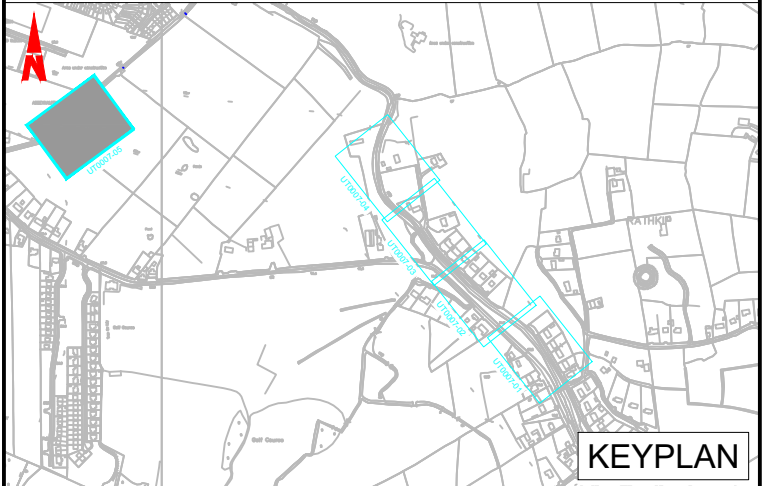

LEGEND	
	PROPOSED REDLINE BOUNDARY
	EXISTING ESB MV OVERHEAD
	EXISTING ESB MV/LV UNDERGROUND
	EXISTING ESB HV UNDERGROUND
	EXISTING ESB HV OVERHEAD
	EXISTING ESB LV OVERHEAD
	EXISTING E-NET
	EXISTING GAS LOW PRESSURE
	EXISTING GAS MEDIUM PRESSURE
	EXISTING VIRGIN MEDIA
	EXISTING EIR OVERHEAD
	EXISTING EIR UNDERGROUND
	EXISTING BT
	EXISTING WATER MAIN
	ABANDONED WATER MAIN
	EXISTING FOUL SEWER/STORM WATER

Rev	Date	Drawn By	Checked By	Amendment / Issue	App
SA P02	11.11.24	JB	JF	ISSUED FOR REVIEW & AUTHORIZATION	PJG
SA P01	27.02.24	CD	JF	WORK IN PROGRESS	PJG
SO P01.01	18.05.23	JB	RMK	WORK IN PROGRESS	PJG

Client



Comhairle Contae Mhaigh Eo
Mayo County Council

OPW
Óigheara Rialaithe
Office of Public Works

RPS
MAKING COMPLEX EASY

Lyrr 2, IDA Business & Technology Park, Mervue, Galway
T +353 91 400200
W www.rpsgroup.com/ireland
E ireland@rpsgroup.com

Project		
BALLINA FLOOD RELIEF SCHEME PLANNING APPLICATION		
Title		
EXISTING SERVICES - BRUSNA		
Model File Identifier		
N/A		
File Identifier		
MGW0290-RPS-00-XX-DR-Z-UT0007-05		
Created on		Sheets
17 APRIL 2023		05 of 05
Scale	1:250 @ A1 1:500 @ A3	Status S4
		Rev P02

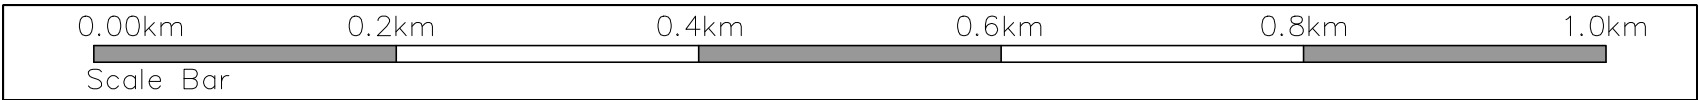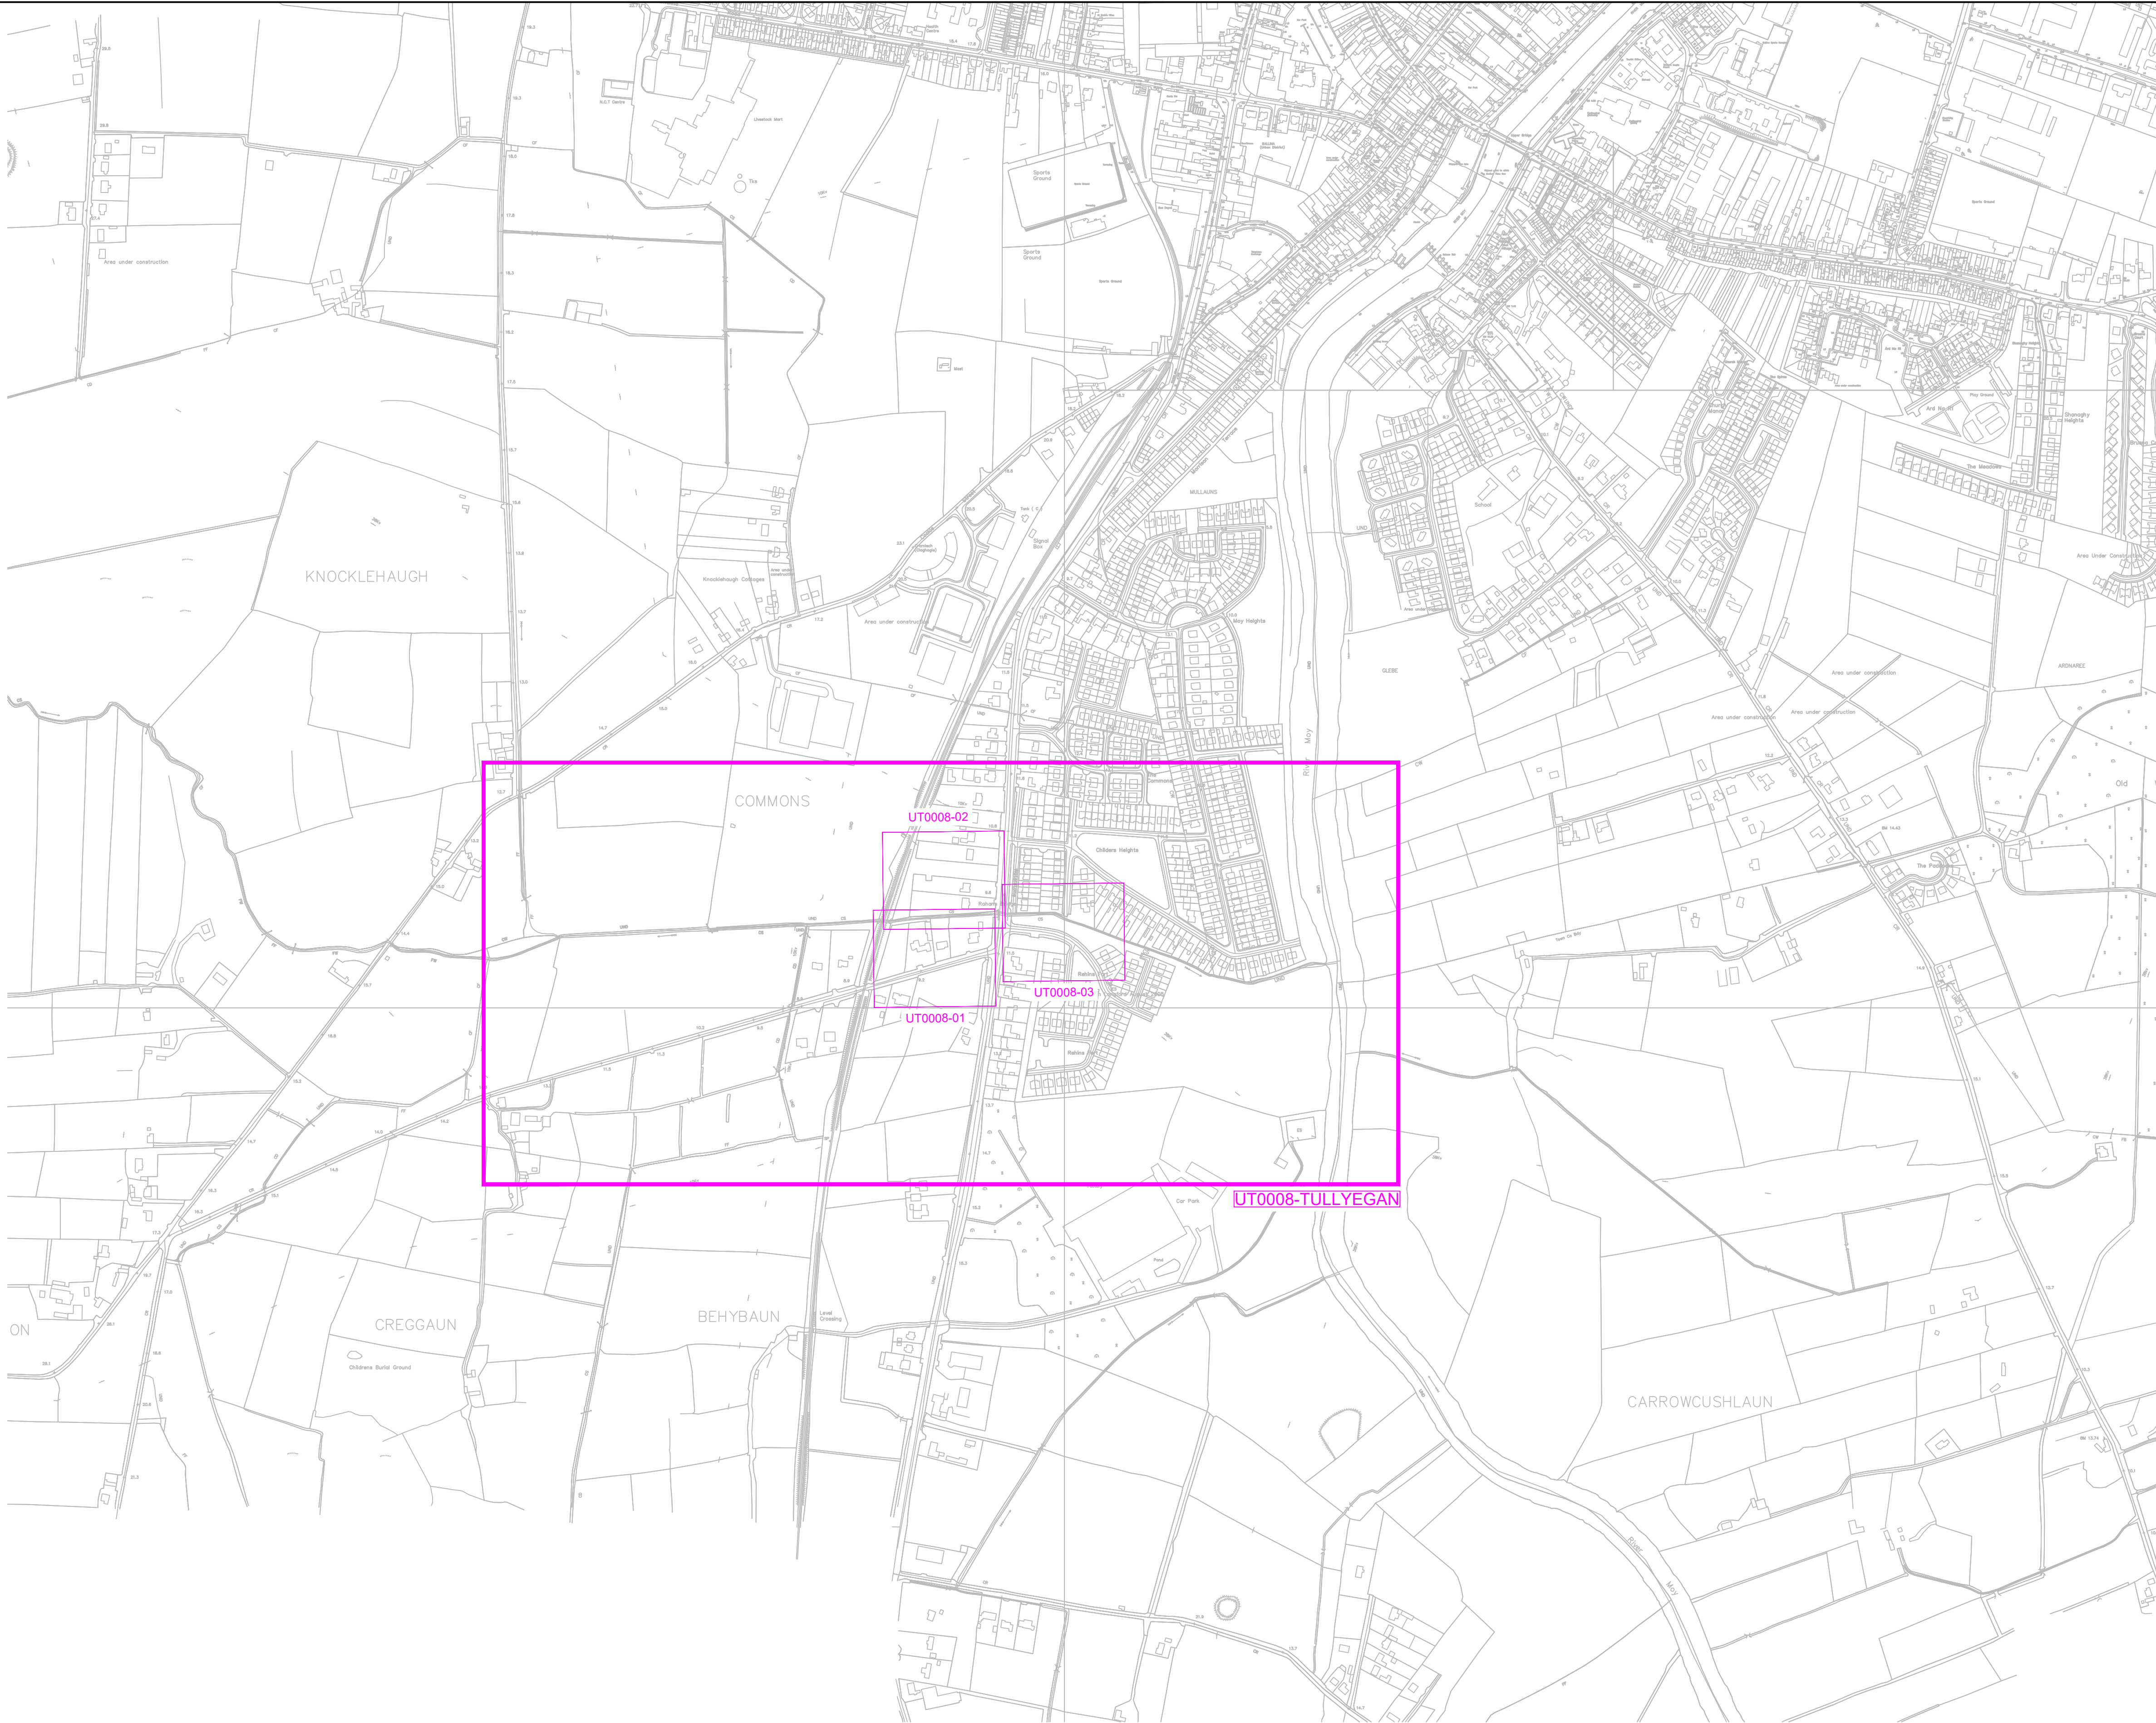

- General Notes
- Hard copies, dwf and pdf will form a controlled issue of the drawing. All other formats (dwg etc.) are deemed to be an uncontrolled issue and any work carried out based on these files is at the recipients own risk. RPS will not accept any responsibility for any errors from the use of these files, either by human error by the recipient, listing of the un-dimensioned measurements, compatibility with the recipients software, and any errors arising when these files are used to aid the recipients drawing production, or setting out on site.
 - DO NOT SCALE, use figured dimensions only.
 - This drawing is the property of RPS, it is a project confidential classified document. It must not be copied used or its contents divulged without prior written consent. The needs and expectations of client and RPS must be considered when working with this drawing.
 - Information including topographical survey, geotechnical investigation and utility detail used in the design have been provided by others.
 - All Levels refer to Ordnance Survey Datum, Malin Head.

SA P02	11.11.24	JB	ISSUED FOR REVIEW & AUTHORIZATION	P/G
SA P01	27.02.24	CD	WORK IN PROGRESS	P/G
SO P01.01	18.05.23	JB	WORK IN PROGRESS	P/G
Rev	Date	Drn	Amendment / Issue	App

Client

 Comhairle Contae Mhaigh Eo
Mayo County Council


 OPW Office of Public Works

 **MAKING COMPLEX EASY**

Lyrr 2, IDA Business &
Technology Park, Mervue,
Galway
T +353 91 400200
W www.rpsgroup.com/ireland
E ireland@rpsgroup.com

Project		
BALLINA FLOOD RELIEF SCHEME PLANNING APPLICATION		
Title		
EXISTING SERVICES SHEET LAYOUT - TULLYEGAN		
Model File Identifier		
N/A		
File Identifier		
MGW0290-RPS-00-XX-DR-Z-UT0008-00		
Created on	Sheets	
17 APRIL 2023	00 of 03	
Scale	Status	Rev
1:5,000 @ A1 1:10,000 @ A3	S4	P02

W:\MGW0290_Mayo Co Co. Ballina FRS\8.0 Drawings\UT\MGW0290-RPS-00-XX-DR-Z-UT0008 Tullyegan Utilities.dwg

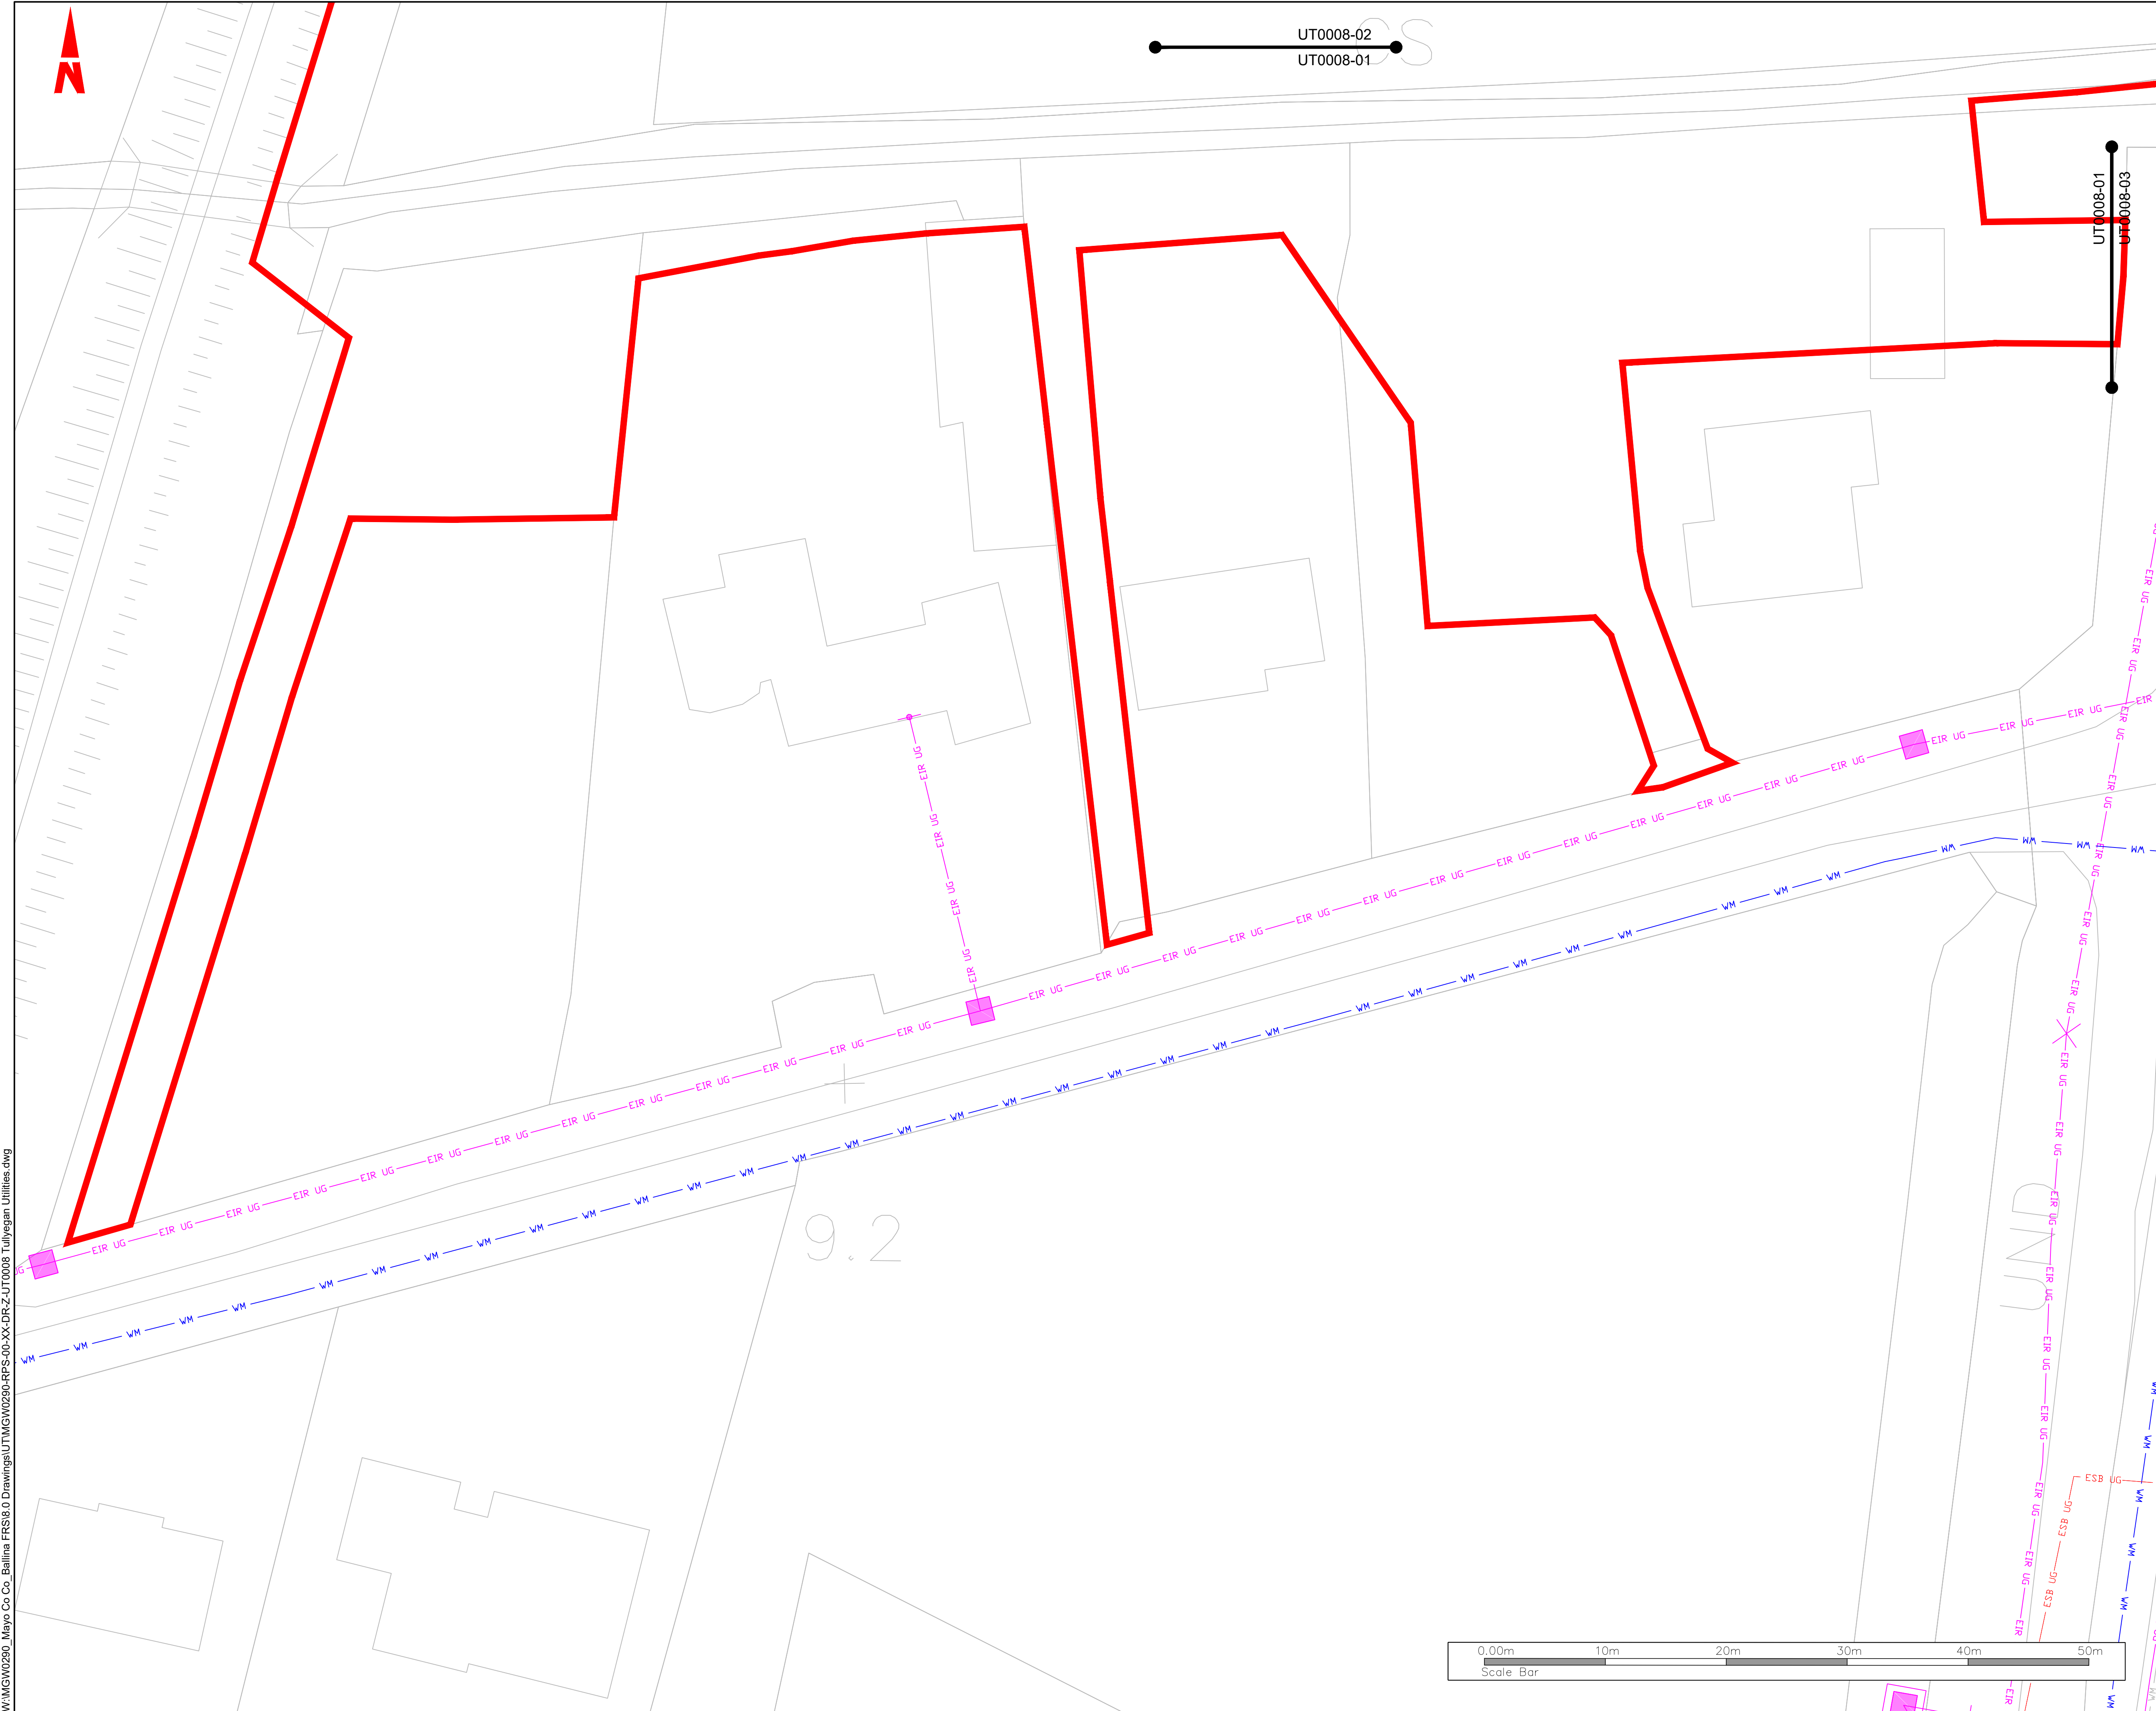

General Notes

(i) Hard copies, dwf and pdf will form a controlled issue of the drawing. All other formats (dwg etc.) are deemed to be an uncontrolled issue and any work carried out based on these files is at the recipients own risk. RPS will not accept any responsibility for any errors from the use of these files, either by human error by the recipient, listing of the un-dimensioned measurements, compatibility with the recipients software, and any errors arising when these files are used to aid the recipients drawing production, or setting out on site.

(ii) DO NOT SCALE, use figured dimensions only.

(iii) This drawing is the property of RPS, it is a project confidential classified document. It must not be copied used or its contents divulged without prior written consent. The needs and expectations of client and RPS must be considered when working with this drawing.

(iv) Information including topographical survey, geotechnical investigation and utility detail used in the design have been provided by others.

(v) All Levels refer to Ordnance Survey Datum, Malin Head.

KEYPLAN


LEGEND

- PROPOSED REDLINE BOUNDARY
- EXISTING ESB MV OVERHEAD
- EXISTING ESB MV/LV UNDERGROUND
- EXISTING ESB HV UNDERGROUND
- EXISTING ESB HV OVERHEAD
- EXISTING ESB LV OVERHEAD
- EXISTING E-NET
- EXISTING GAS LOW PRESSURE
- EXISTING GAS MEDIUM PRESSURE
- EXISTING VIRGIN MEDIA
- EXISTING EIR OVERHEAD
- EXISTING EIR UNDERGROUND
- EXISTING BT
- EXISTING WATER MAIN
- ABANDONED WATER MAIN
- EXISTING FOUL SEWER/STORM WATER

SA P02	11.11.24	IB	ISSUED FOR REVIEW & AUTHORIZATION	P/G
SA P01	27.02.24	CD	WORK IN PROGRESS	P/G
SO P01.01	18/05/23	IB	WORK IN PROGRESS	P/G
Rev	Date	Dm	Amendment / Issue	App
Client				
 Comhairle Contae Mhaigh Eo Mayo County Council				
 OPW Office of Public Works				
 MAKING COMPLEX EASY Lyrr 2, IDA Business & Technology Park, Mervue, Galway T +353 91 400200 W www.rpsgroup.com/ireland E ireland@rpsgroup.com				
Project				
BALLINA FLOOD RELIEF SCHEME PLANNING APPLICATION				
Title				
EXISTING SERVICES - TULLYEGAN				
Model File Identifier				
N/A				
File Identifier				
MGW0290-RPS-00-XX-DR-Z-UT0008-01				
Created on		Sheets		
17 APRIL 2023		01 of 03		
Scale		Status	Rev	
1:250 @ A1 1:500 @ A3		S4	P02	

W:\MGW0290_Mayo Co Co. Ballina FRS\8.0 Drawings\UT\MGW0290-RPS-00-XX-DR-Z-UT0008 Tullyegan Utilities.dwg

CYAL50319610 © Ordnance Survey Ireland/Government of Ireland

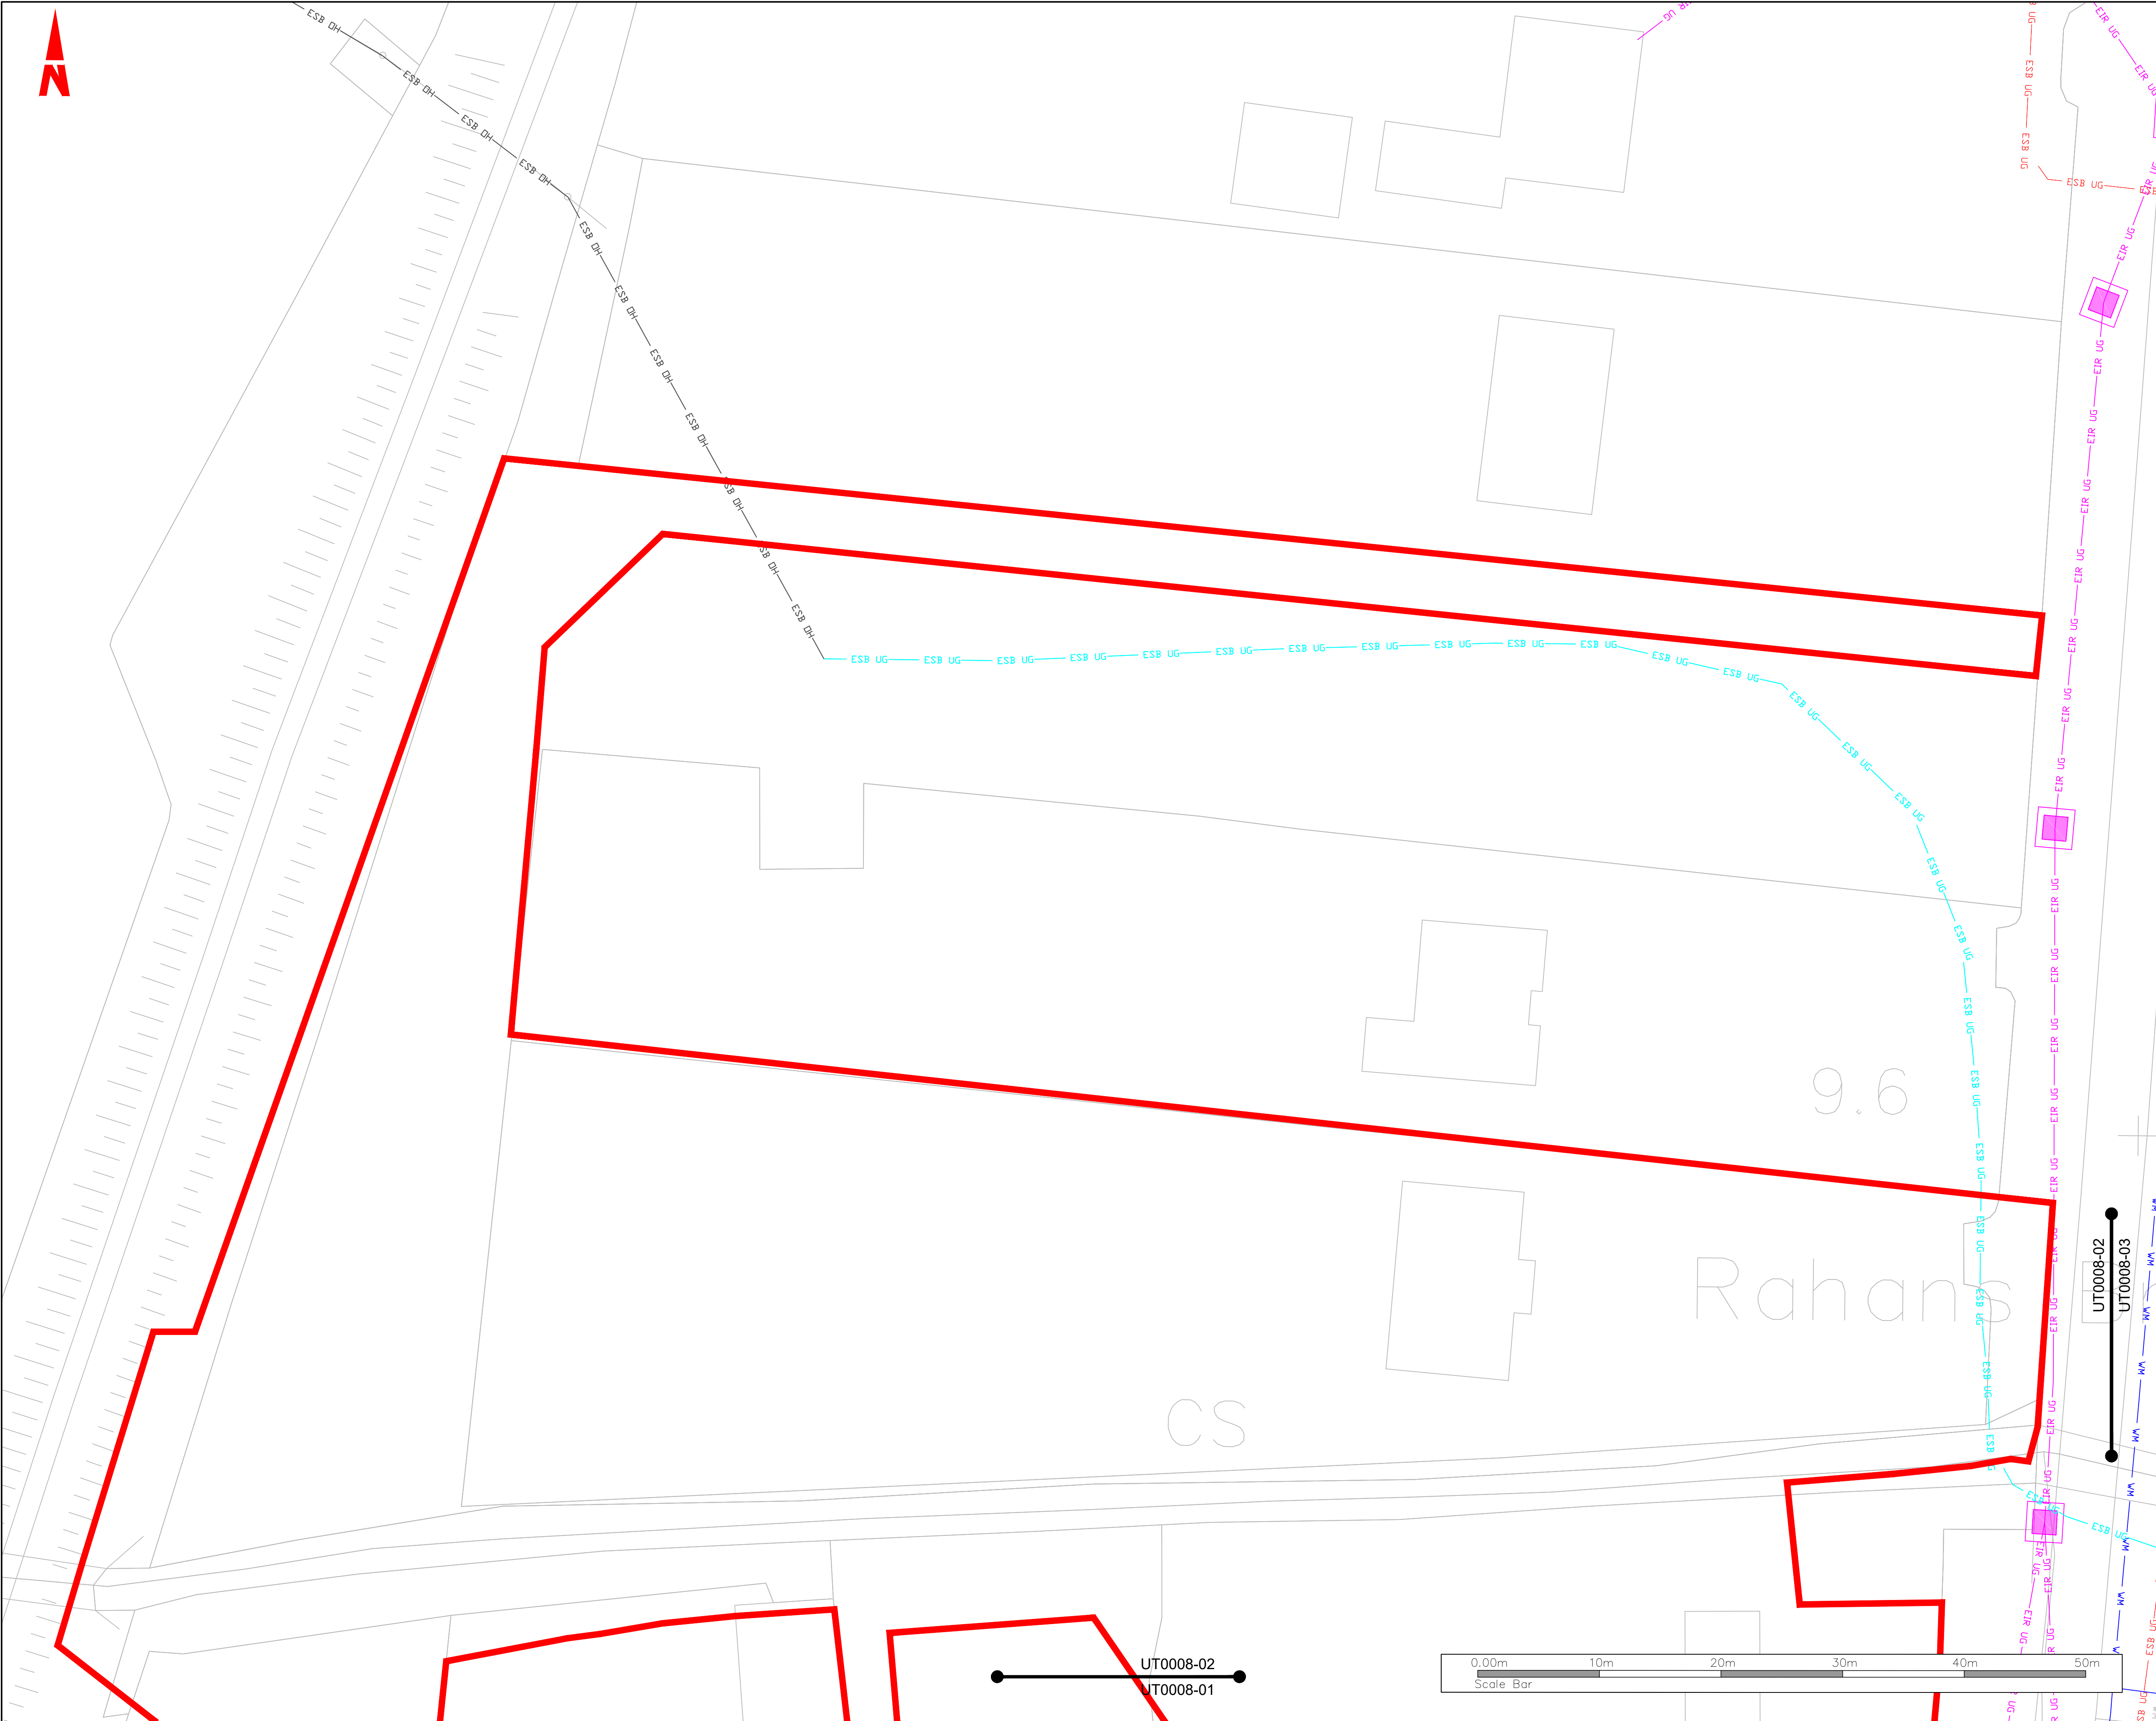

General Notes

(i) Hard copies, dwf and pdf will form a controlled issue of the drawing. All other formats (dwg etc.) are deemed to be an uncontrolled issue and any work carried out based on these files is at the recipients own risk. RPS will not accept any responsibility for any errors from the use of these files, either by human error by the recipient, listing of the un-dimensioned measurements, compatibility with the recipients software, and any errors arising when these files are used to aid the recipients drawing production, or setting out on site.

(ii) DO NOT SCALE, use figured dimensions only.

(iii) This drawing is the property of RPS, it is a project confidential classified document. It must not be copied used or its contents divulged without prior written consent. The needs and expectations of client and RPS must be considered when working with this drawing.

(iv) Information including topographical survey, geotechnical investigation and utility detail used in the design have been provided by others.

(v) All Levels refer to Ordnance Survey Datum, Malin Head.

KEYPLAN

LEGEND

- PROPOSED REDLINE BOUNDARY
- ESB DH EXISTING ESB MV OVERHEAD
- ESB UG EXISTING ESB MV/LV UNDERGROUND
- ESB UG EXISTING ESB HV UNDERGROUND
- ESB DH EXISTING ESB HV OVERHEAD
- ESB DH EXISTING ESB LV OVERHEAD
- EN EXISTING E-NET
- GAS EXISTING GAS LOW PRESSURE
- GAS EXISTING GAS MEDIUM PRESSURE
- VM EXISTING VIRGIN MEDIA
- EIR DH EXISTING EIR OVERHEAD
- EIR UG EXISTING EIR UNDERGROUND
- BT EXISTING BT
- WM EXISTING WATER MAIN
- WM ABANDONED WATER MAIN
- FS EXISTING FOUL SEWER/STORM WATER

Rev	Date	Chk	App	Amendment / Issue	
S4 P02	11.11.24	JB	IF	ISSUED FOR REVIEW & AUTHORIZATION	P/G
S4 P01	27.02.24	CD	IF	WORK IN PROGRESS	P/G
S0 P01.01	18.05.23	JB	RMK	WORK IN PROGRESS	P/G

Client

Comhairle Contae Mhaigh Eo Mayo County Council

OPW Office of Public Works

rps MAKING COMPLEX EASY

Lyrr 2, IDA Business & Technology Park, Mervue, Galway
T +353 91 400200
W www.rpsgroup.com/ireland
E ireland@rpsgroup.com

Project

BALLINA FLOOD RELIEF SCHEME PLANNING APPLICATION

Title

EXISTING SERVICES - TULLYEGAN

Model File Identifier

N/A


File Identifier

MGW0290-RPS-00-XX-DR-Z-UT0008-02

Created on	Sheets
17 APRIL 2023	02 of 03

Scale	Status	Rev
1:250 @ A1 1:500 @ A3	S4	P02

CYAL50319610 © Ordnance Survey Ireland/Government of Ireland

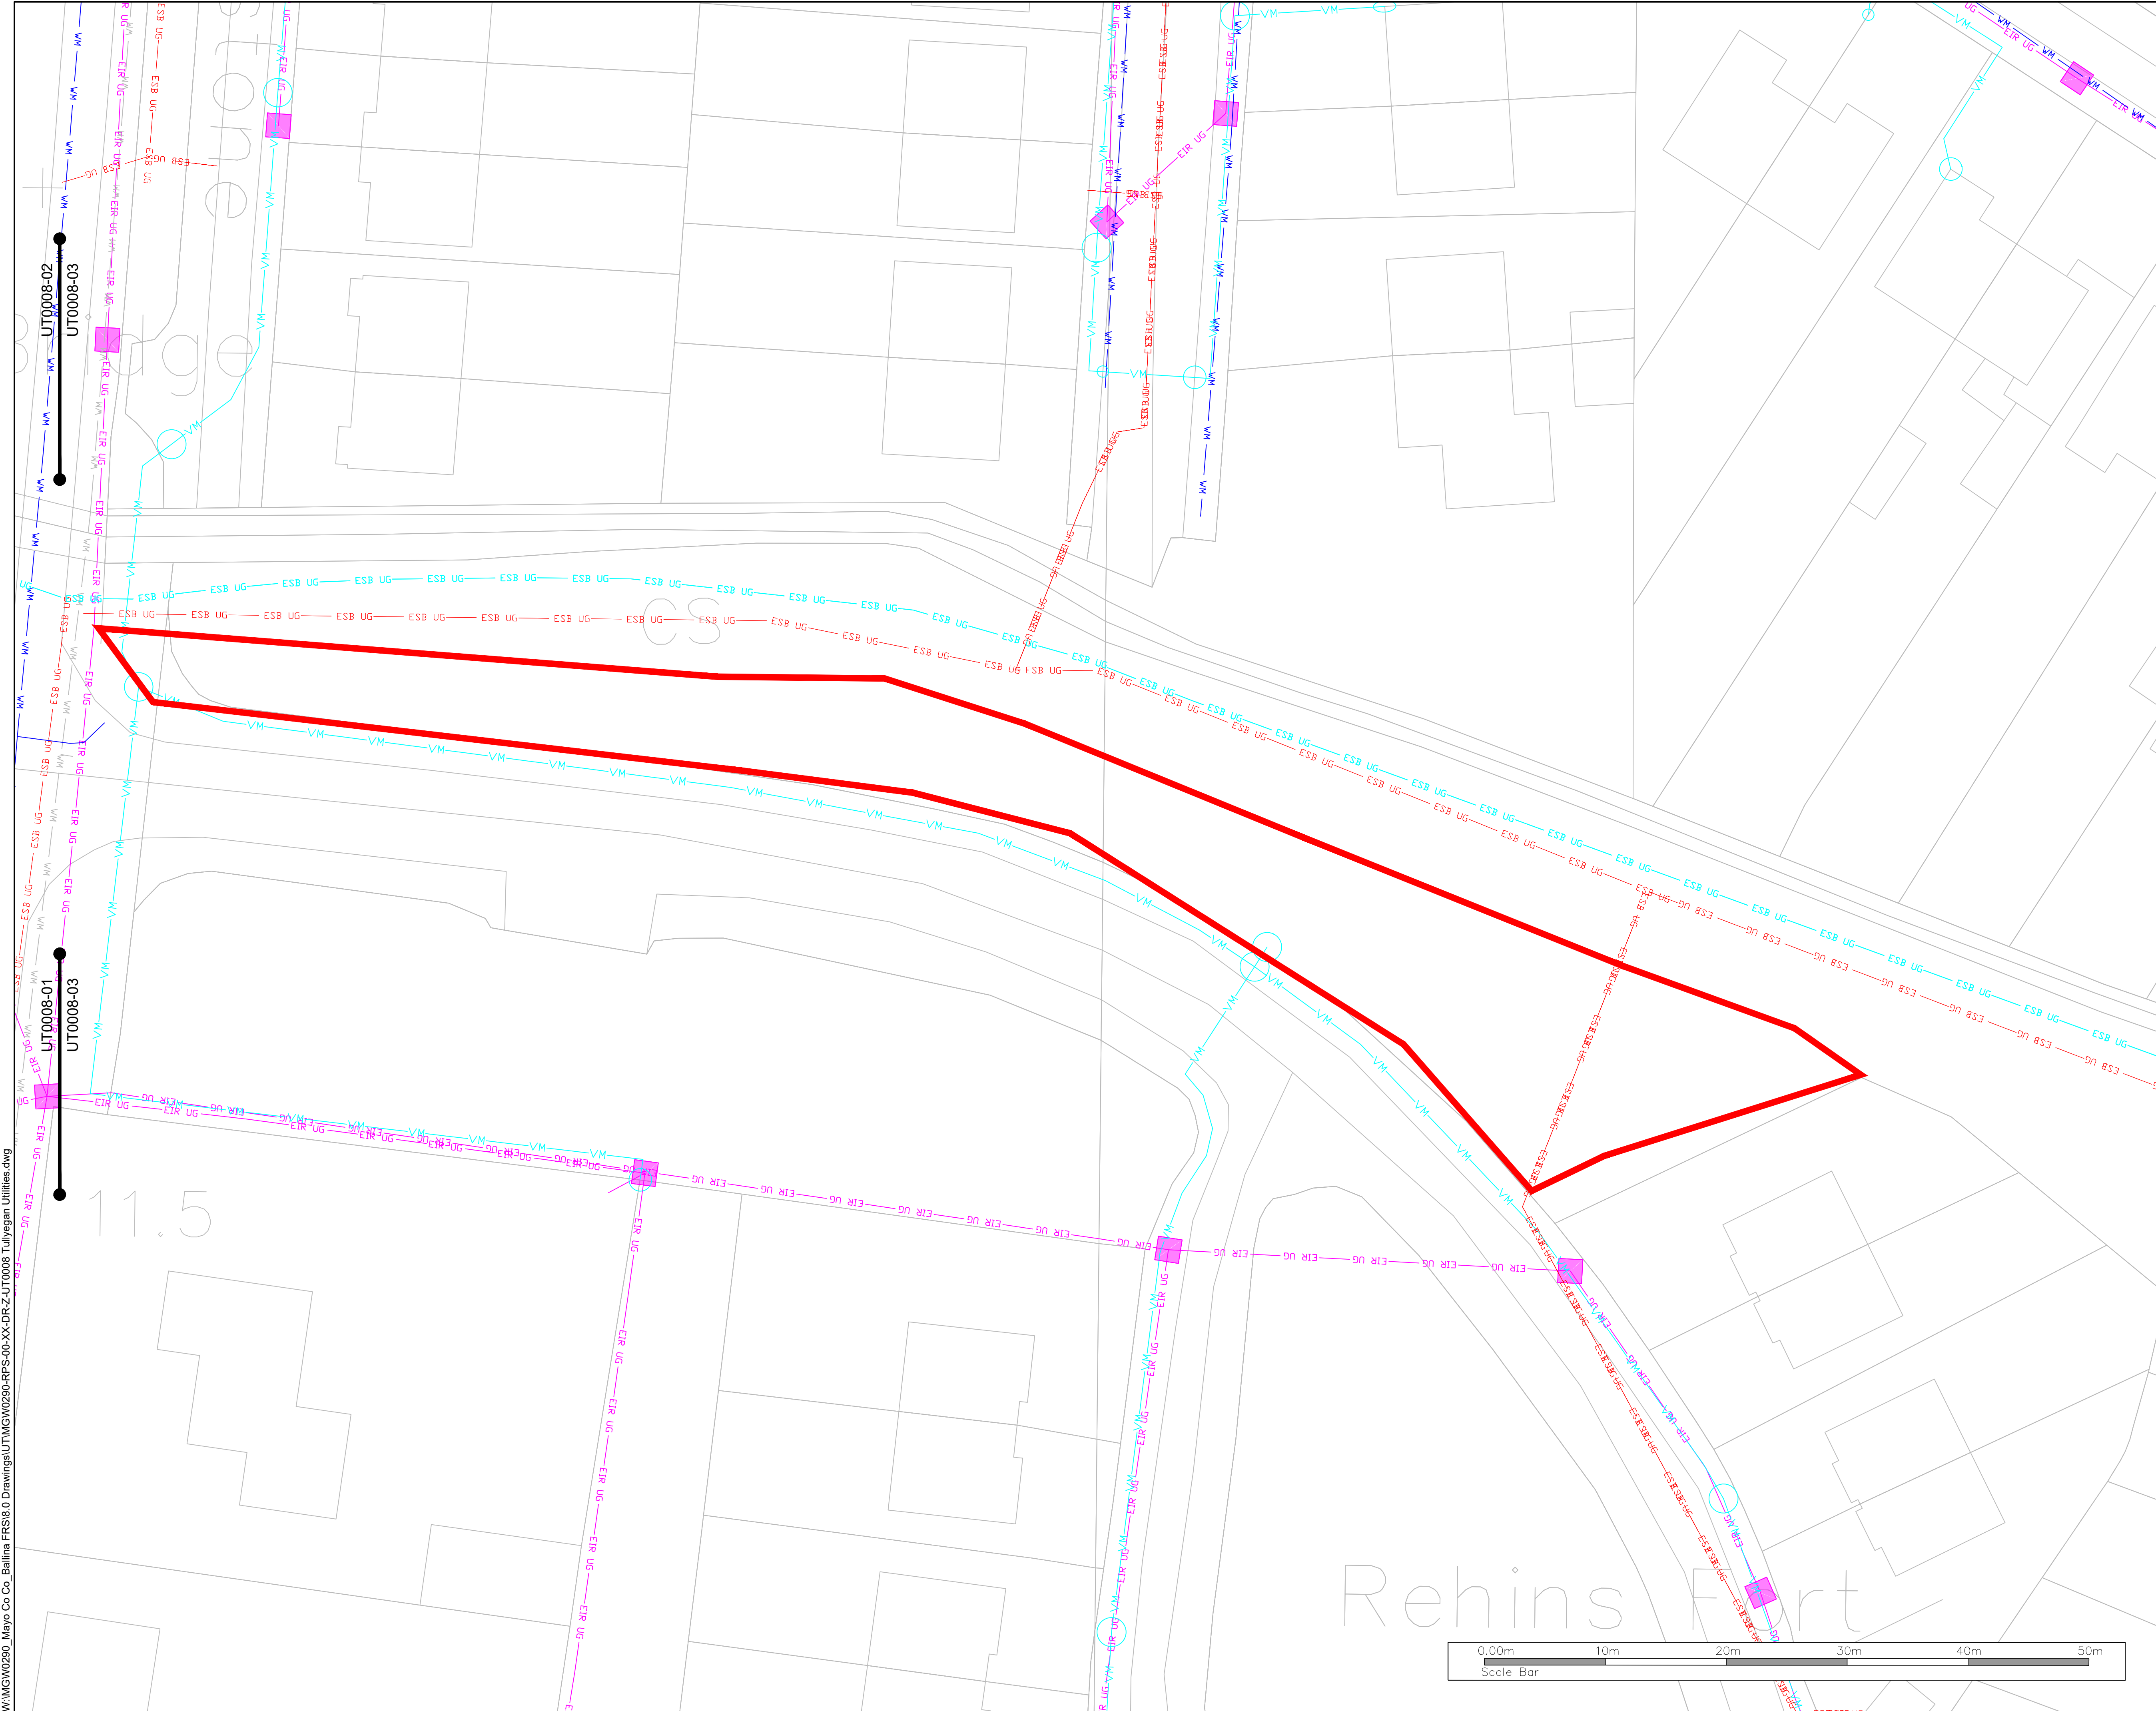

General Notes

(i) Hard copies, dwf and pdf will form a controlled issue of the drawing. All other formats (dwg etc.) are deemed to be an uncontrolled issue and any work carried out based on these files is at the recipients own risk. RPS will not accept any responsibility for any errors from the use of these files, either by human error by the recipient, listing of the un-dimensioned measurements, compatibility with the recipients software, and any errors arising when these files are used to aid the recipients drawing production, or setting out on site.

(ii) DO NOT SCALE, use figured dimensions only.

(iii) This drawing is the property of RPS, it is a project confidential classified document. It must not be copied used or its contents divulged without prior written consent. The needs and expectations of client and RPS must be considered when working with this drawing.

(iv) Information including topographical survey, geotechnical investigation and utility detail used in the design have been provided by others.

(v) All Levels refer to Ordnance Survey Datum, Malin Head.

KEYPLAN

LEGEND

- PROPOSED REDLINE BOUNDARY
- EXISTING ESB MV OVERHEAD
- EXISTING ESB MV/LV UNDERGROUND
- EXISTING ESB HV UNDERGROUND
- EXISTING ESB HV OVERHEAD
- EXISTING ESB LV OVERHEAD
- EXISTING E-NET
- EXISTING GAS LOW PRESSURE
- EXISTING GAS MEDIUM PRESSURE
- EXISTING VIRGIN MEDIA
- EXISTING EIR OVERHEAD
- EXISTING EIR UNDERGROUND
- EXISTING BT
- EXISTING WATER MAIN
- ABANDONED WATER MAIN
- EXISTING FOUL SEWER/STORM WATER

S4 P02	11.11.24	JB	ISSUED FOR REVIEW & AUTHORIZATION	P/G
S4 P01	27.02.24	CD	WORK IN PROGRESS	P/G
S0 P01.01	18.05.23	JB	WORK IN PROGRESS	P/G
Rev	Date	CHK	Amendment / Issue	App

Client

Comhairle Contae Mhaigh Eo
Mayo County Council

OPW
Office of Public Works

RPS
MAKING COMPLEX EASY

Lyrr 2, IDA Business & Technology Park, Mervue, Galway
T +353 91 400200
W www.rpsgroup.com/ireland
E ireland@rpsgroup.com

Project

**BALLINA FLOOD RELIEF SCHEME
PLANNING APPLICATION**

Title

**EXISTING SERVICES
- TULLYEGAN**

Model File Identifier

N/A

File Identifier

MGW0290-RPS-00-XX-DR-Z-UT0008-03

Created on	Sheets	
17 APRIL 2023	03 of 03	
Scale	Status	Rev
1:250 @ A1 1:500 @ A3	S4	P02