


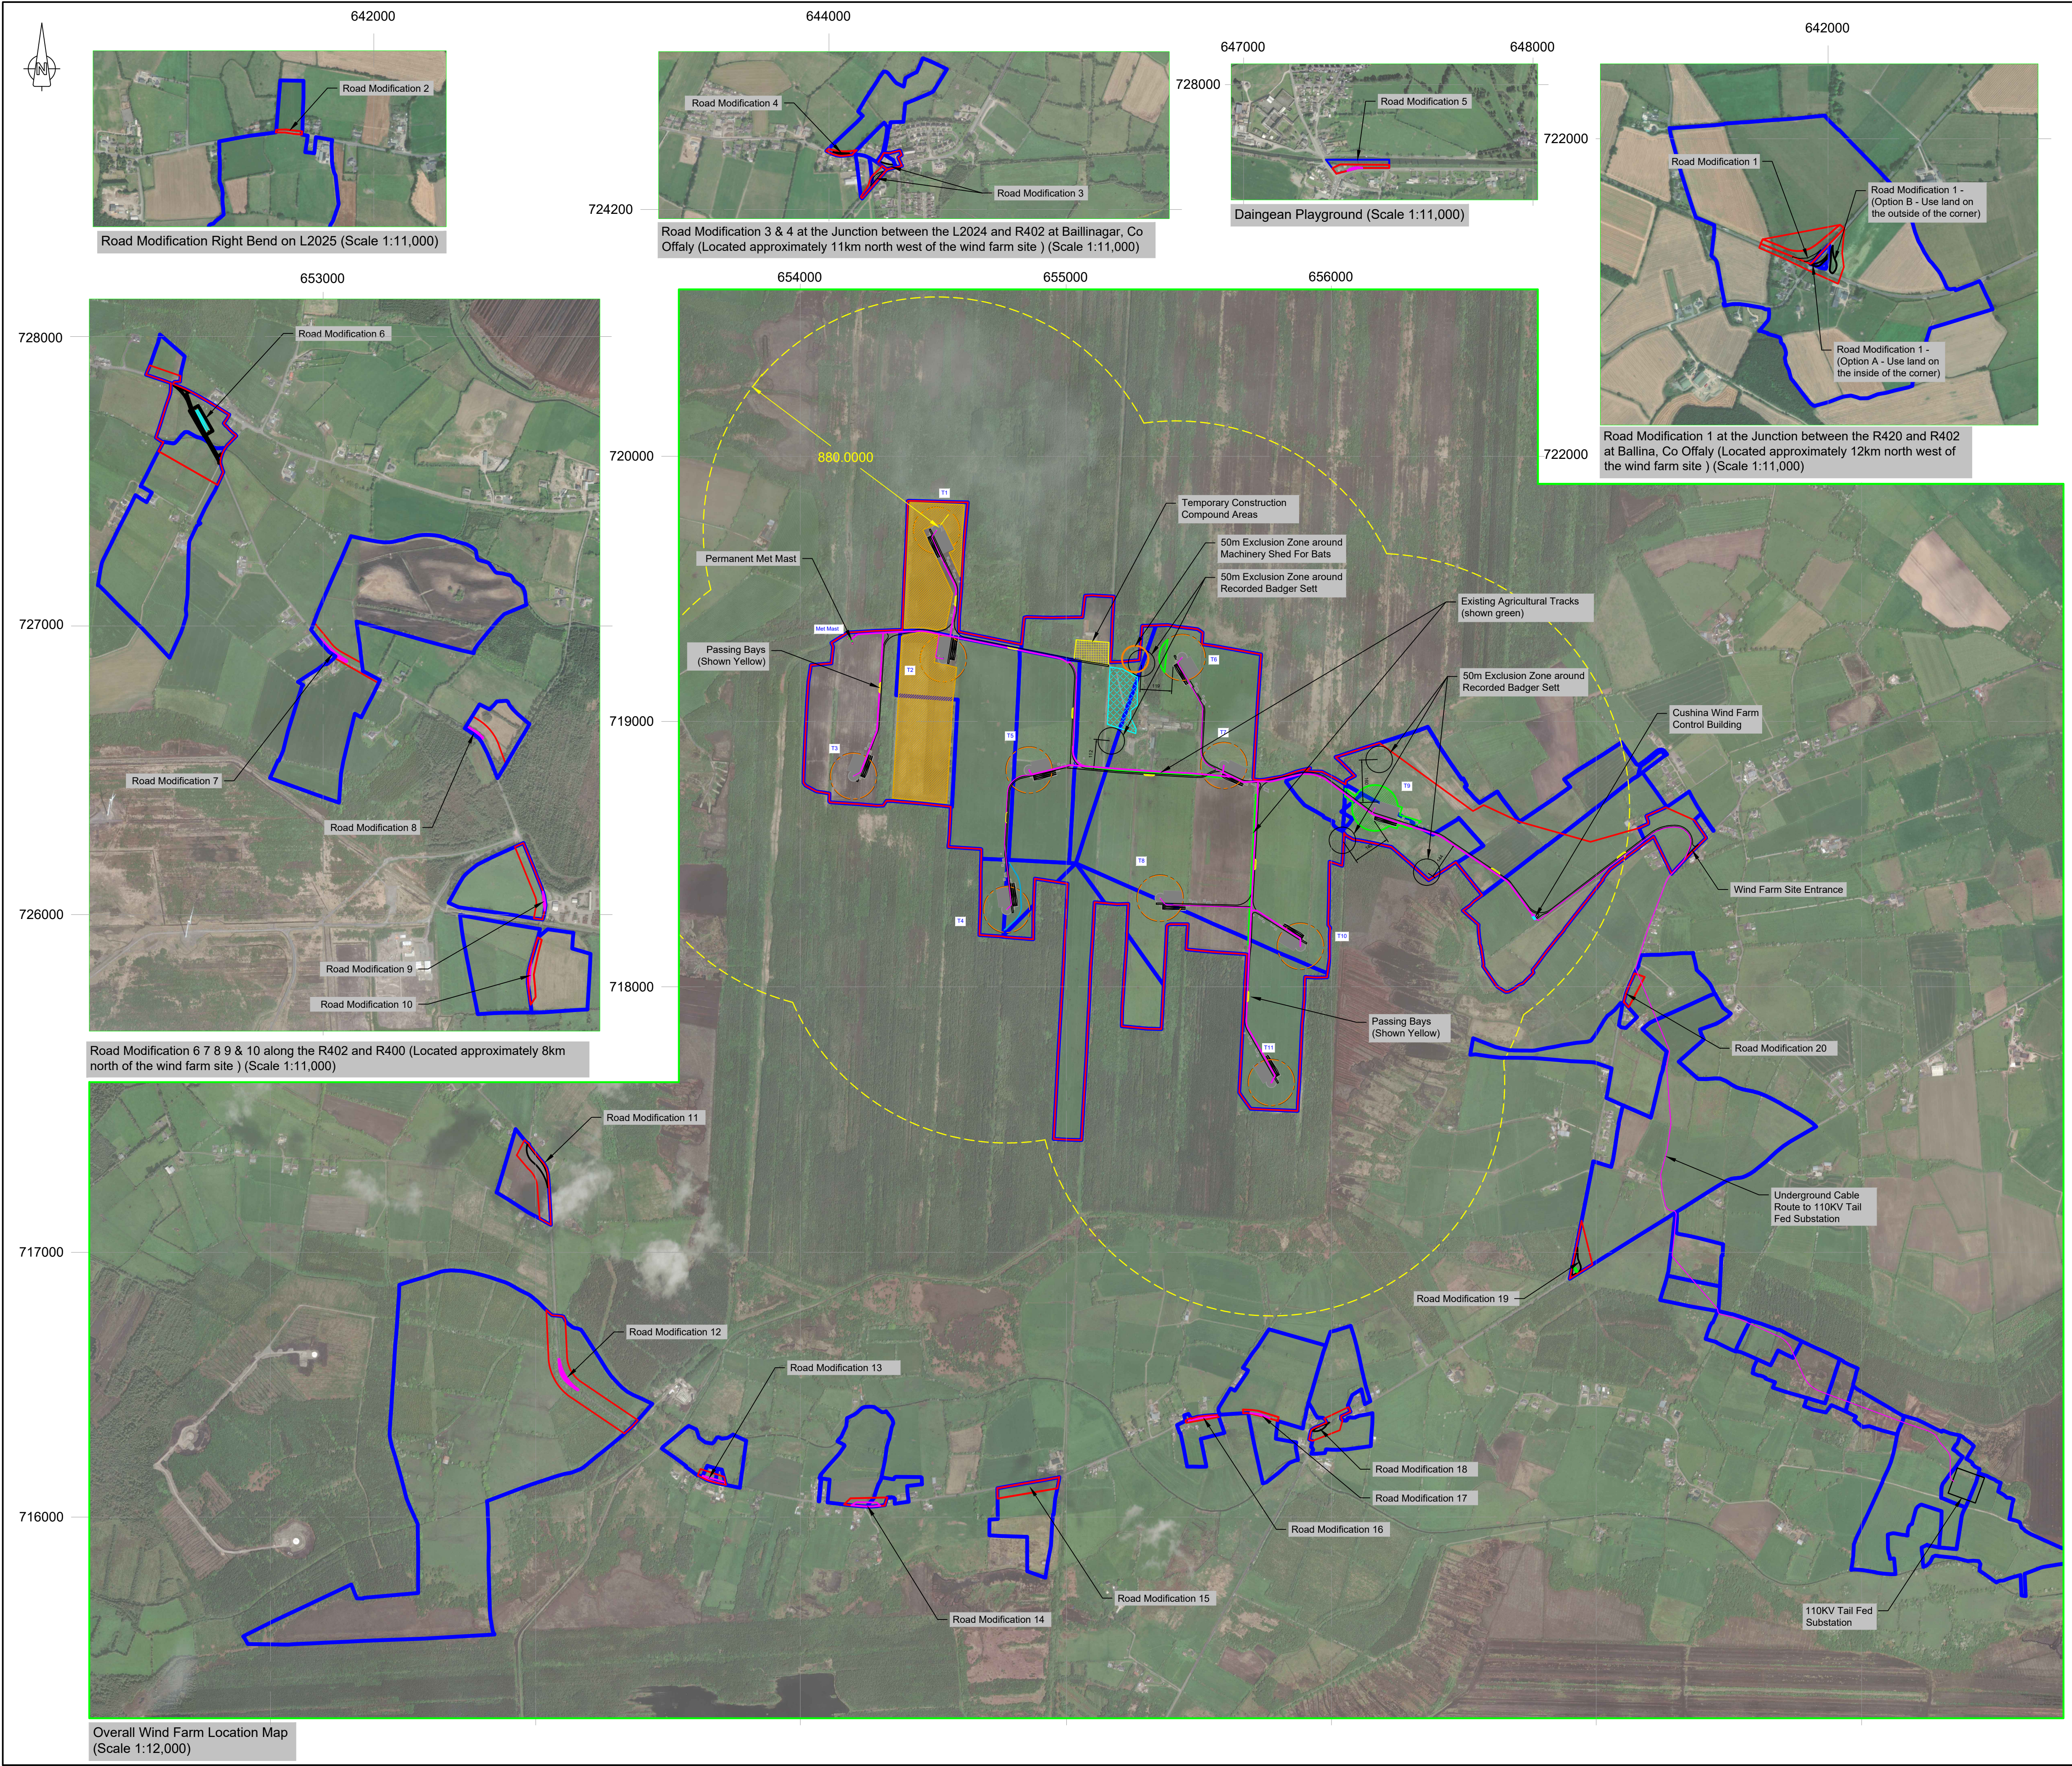

Legend:

Ownership Boundary	
Application Boundary	
Wind Farm Access Tracks & Crane Hardstanding Areas	
Indicative Cable Routes	
Surplus Soil Deposition Areas	
Borrow Pit and Supluss Soil Deposition Area	
Forestry to be felled	
Swept Area to Turbine Rotor (175 meter diameter)	
Bat Buffer (86.4m Radius) (Based on Worst Case Scenario 132.5m hub - 175 rotor - 25m high forestry)	
Four Times Turbine Tip Height Setback to dwellings	

- Notes:
- All dimension in meters unless otherwise stated
 - Turbines may be micro-sited by up to a maximum of 20 meters
 - Micro-sited of ancillary infrastructure to be permitted within the planning application boundary

09/10/25	08	T3 & T6 moved, Road Added to Compound Area	GOR
09/06/25	07	Substation & Road to Metmast Revised	GOR
06/06/25	06	Site Entrance & Substation Revised	GOR
23/04/25	05	Internal Access Road Revised for Badger Set	GOR
22/04/25	04	New Blade (V175) Route Adjusted & Cable Route Added	GOR
02/04/25	03	New Site Entrance with Cable & Substation added	GOR
22/01/25	02	Site Entrance & Road Modification area added	GOR
Date:	Rev:	Description:	Drawn By:

Prepared by:


Galetech Energy Developments Ltd,
Clondargan,
Stradone,
Co. Cavan

Client:

Cushina Wind Ltd

Job Title:

Cushina Wind Farm

Drawing Title:

Overall Site Location Map

Drawing No.:	Revision No.:	
240730/CMP/GD/001	Rev08	
Scale:	Date:	
AS SHOWN	09/10/2025	
Drawn By:	Checked By:	Confirmed By:
C.M.P	J.C	S.D



- Legend:**
- Ownership Boundary
 - Application Boundary
 - Wind Farm Access Tracks & Crane Hardstanding Areas
 - Indicative Cable Routes
 - Surplus Soil Deposition Areas
 - Borrow Pit and Supluss Soil Deposition Area
 - Forestry to be felled
 - Swept Area to Turbine Rotor (175 meter diameter)
 - Bat Buffer (86.4m Radius)
(Based on Worst Case Scenario 132.5m hub - 175 rotor - 25m high forestry)
 - Four Times Turbine Tip Height Setback to dwellings

- Notes:**
- All dimension in meters unless otherwise stated
 - Turbines may be micro-sited by up to a maximum of 20 meters
 - Micro-sited of ancillary infrastructure to be permitted within the planning application boundary

09/10/25	08	T3 & T6 moved, Road Added to Compound Area	GOR
09/06/25	07	Substation & Road to Metmast Revised	GOR
06/06/25	06	Site Entrance & Substation Revised	GOR
23/04/25	05	Internal Access Road Revised for Badger Sett	GOR
22/04/25	04	New Blade (V175) Route Adjusted & Cable Route Added	GOR
02/04/25	03	New Site Entrance with Cable & Substation added	GOR
22/01/25	02	Site Entrance & Road Modification area added	GOR
Date:	Rev:	Description:	Drawn By:

Prepared by:



Galetech Energy Developments Ltd,
Clondargan,
Stradone,
Co. Cavan

Client:

Cushina Wind Ltd


Job Title:

Cushina Wind Farm

Drawing Title:

Overall Site Location Map (1:6,000)

Drawing No.:	240730/CMP/GD/002	Revision No.:	Rev08
Scale:	(A1) 1:6,000	Date:	09/10/2025
Drawn By:	C.M.P	Checked By:	J.C
		Confirmed By:	S.D

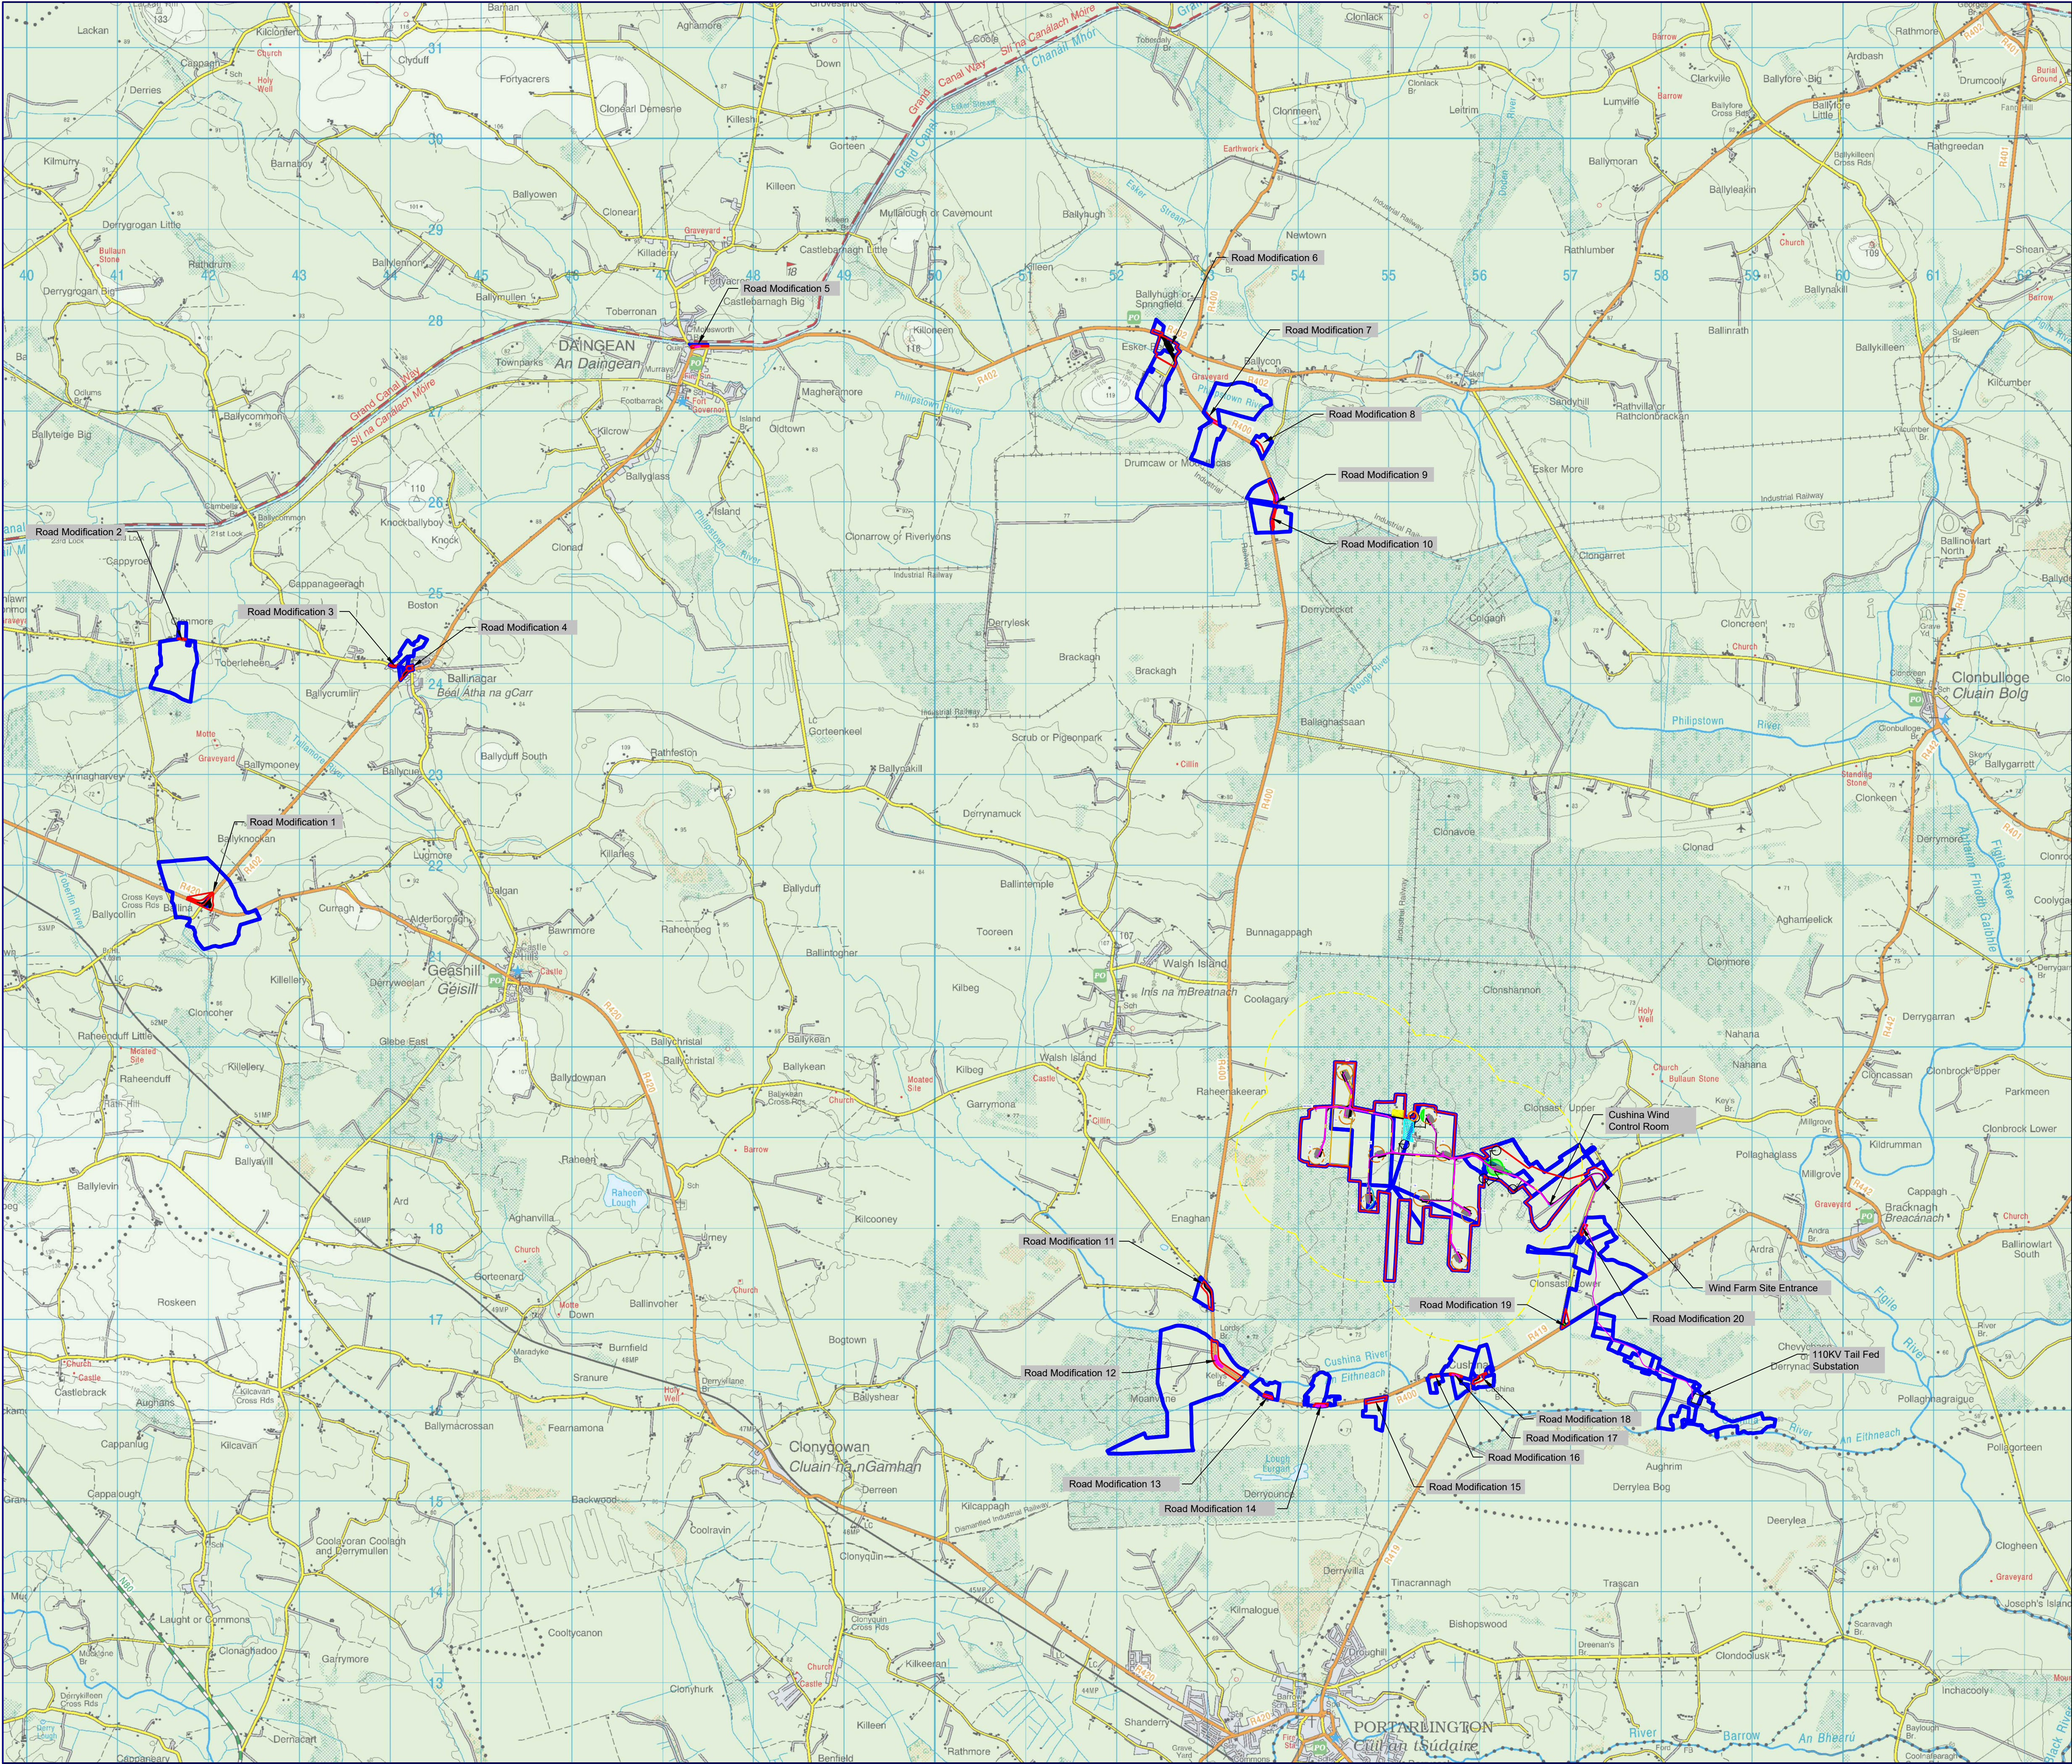

Legend:

- Ownership Boundary
- Application Boundary
- Wind Farm Access Tracks & Crane Hardstanding Areas
- Indicative Cable Routes
- Surplus Soil Deposition Areas
- Borrow Pit and Supluss Soil Deposition Area
- Forestry to be felled
- Swept Area to Turbine Rotor (175 meter diameter)
- Bat Buffer (86.4m Radius)
(Based on Worst Case Scenario 132.5m hub - 175 rotor - 25m high forestry)
- Four Times Turbine Tip Height Setback to dwellings

Notes:

- All dimension in meters unless otherwise stated
- Turbines may be micro-sited by up to a maximum of 20 meters
- Micro-sited of ancillary infrastructure to be permitted within the planning application boundary

09/10/25	08	T3 & T6 moved, Road Added to Compound Area	GOR
09/06/25	07	Substation & Road to Metmast Revised	GOR
06/06/25	06	Site Entrance & Substation Revised	GOR
23/04/25	05	Internal Access Road Revised for Badger Sett	GOR
22/04/25	04	New Blade (V175) Route Adjusted & Cable Route Added	GOR
02/04/25	03	New Site Entrance with Cable & Substation added	GOR
22/01/25	02	Site Entrance & Road Modification area added	GOR
Date:	Rev:	Description:	Drawn By:

Prepared by:



Galetech Energy Developments Ltd,
Clondorgan,
Stradone,
Co. Cavan

Client:

Cushina Wind Ltd

Job Title:

Cushina Wind Farm

Drawing Title:

Overview Map (1:35,000)

Drawing No.:	240730/CMP/GD/003	Revision No.:	Rev08
Scale:	(A1) 1:35,000	Date:	09/10/2025
Drawn By:	C.M.P	Checked By:	J.C
		Confirmed By:	S.D