



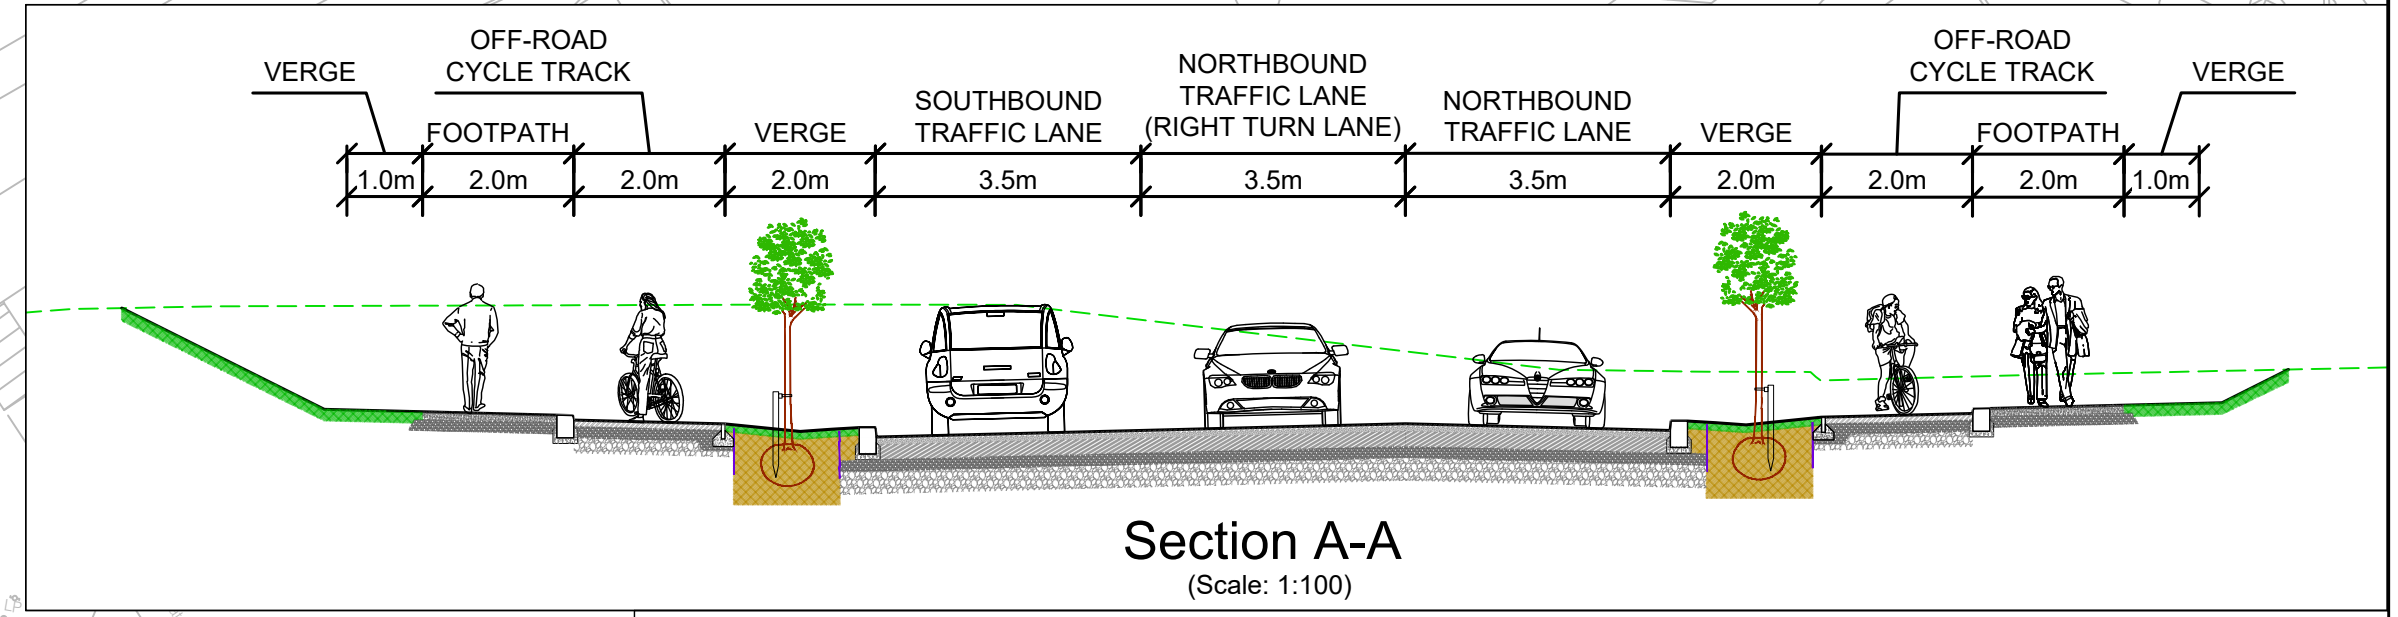

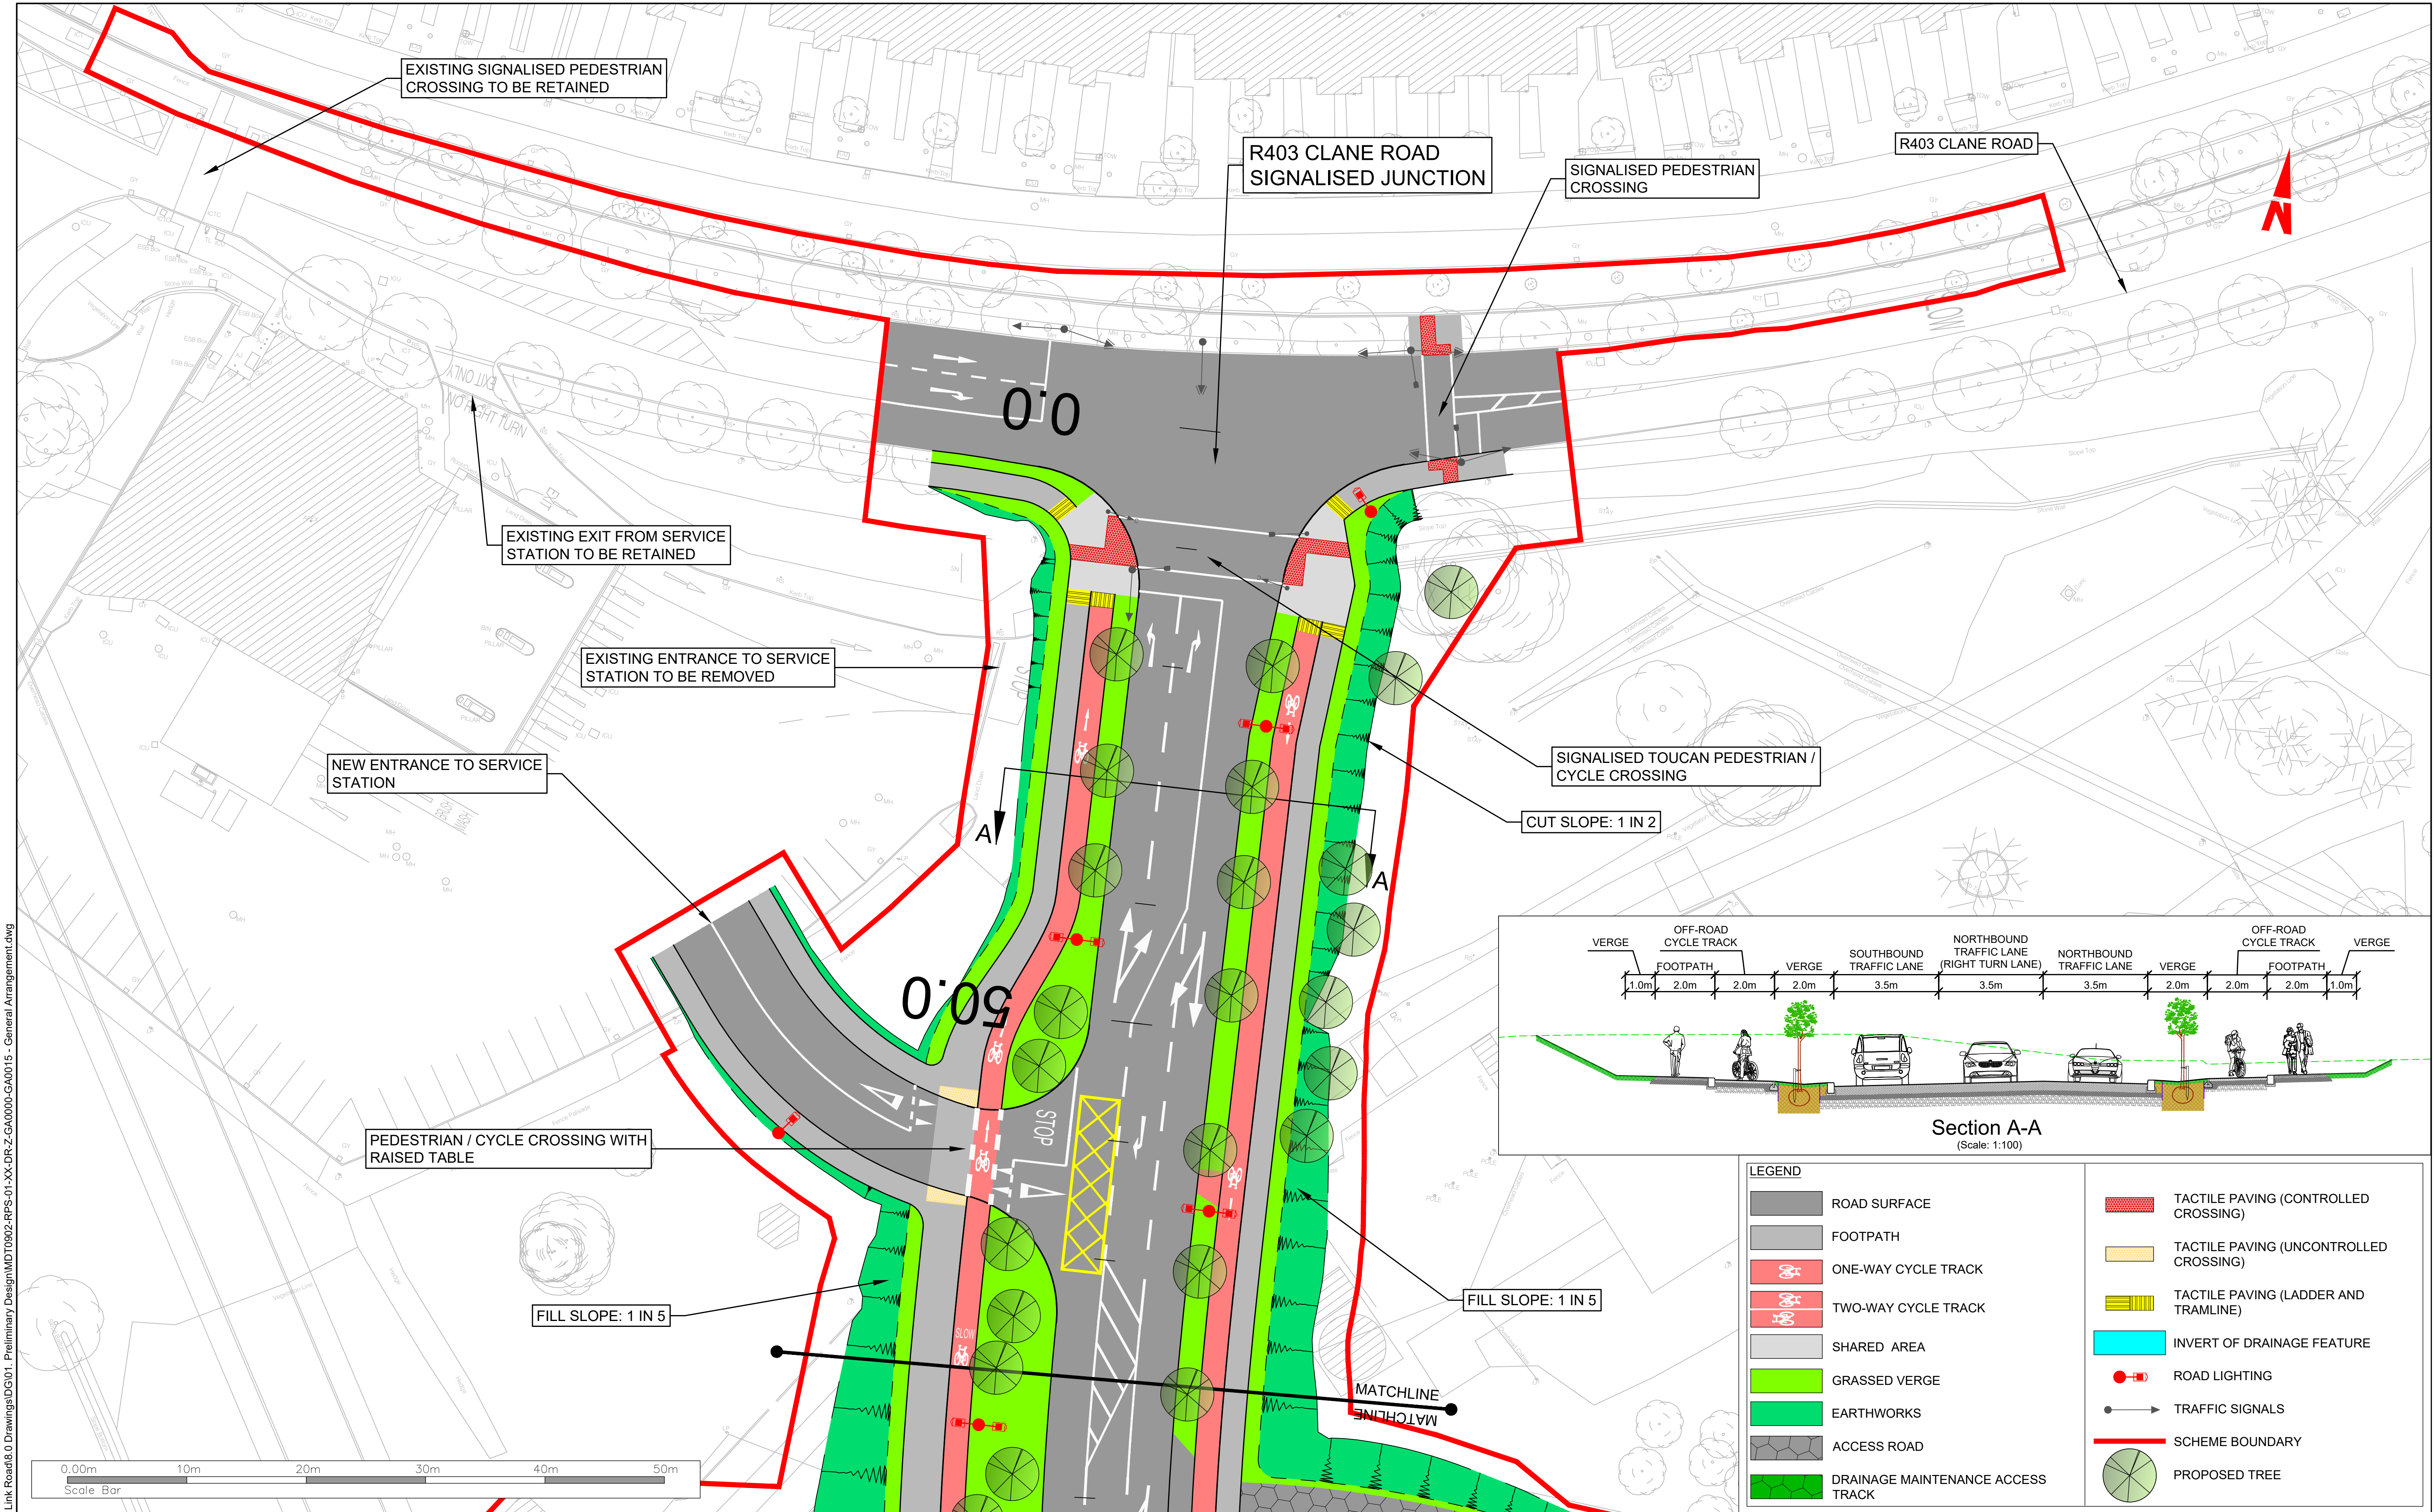




| LEGEND |                                        |
|--------|----------------------------------------|
|        | ROAD SURFACE                           |
|        | FOOTPATH                               |
|        | ONE-WAY CYCLE TRACK                    |
|        | TWO-WAY CYCLE TRACK                    |
|        | SHARED AREA                            |
|        | GRASSED VERGE                          |
|        | EARTHWORKS                             |
|        | ACCESS ROAD                            |
|        | DRAINAGE MAINTENANCE ACCESS TRACK      |
|        | TACTILE PAVING (CONTROLLED CROSSING)   |
|        | TACTILE PAVING (UNCONTROLLED CROSSING) |
|        | TACTILE PAVING (LADDER AND TRAMLINE)   |
|        | INVERT OF DRAINAGE FEATURE             |
|        | ROAD LIGHTING                          |
|        | TRAFFIC SIGNALS                        |
|        | SCHEME BOUNDARY                        |
|        | PROPOSED TREE                          |

FOR NEXT SECTION REFER TO SHEET 02

|   |  |                                          |  |   |  |   |  |   |  |                                                                                     |   |
|---|--|------------------------------------------|--|---|--|---|--|---|--|-------------------------------------------------------------------------------------|---|
| <b>Client</b><br>   |  | <b>Key Plan</b><br>                      |  | <b>General Notes</b><br>(i) Hard copies, dwf and pdf will form a controlled issue of the drawing. All other formats (dwg etc.) are deemed to be an uncontrolled issue and any work carried out based on these files is at the recipients own risk. RPS will not accept any responsibility for any errors from the use of these files, either by human error by the recipient, listing of the un-dimensioned measurements, compatibility with the recipients software, and any errors arising when these files are used to aid the recipients drawing production, or setting out on site.<br>(ii) DO NOT SCALE, use figured dimensions only. |  | (iii) This drawing is the property of RPS, it is a project confidential classified document. It must not be copied used or its contents divulged without prior written consent. The needs and expectations of client and RPS must be considered when working with this drawing.<br>(iv) Information including topographical survey, geotechnical investigation and utility detail used in the design have been provided by others.<br>(v) All Levels refer to Ordnance Survey Datum, Malin Head. |  | <b>rps</b><br>West Pier<br>Business Campus<br>Dun Laoghaire<br>Co Dublin<br>T +353 1 4882900<br>F +353 1 2835676<br>W <a href="http://www.rpsgroup.com/ireland">www.rpsgroup.com/ireland</a><br>ireland@rpsgroup.com |  | Scale<br>1:250 @ A1<br>1:500 @ A3<br>Created on<br>24/08/2023<br>Sheets<br>01 of 15 | Project<br>CELBRIDGE HAZELHATCH MOBILITY CORRIDOR<br>Title<br>GENERAL ARRANGEMENT<br>SHEET 01<br>Drawing Number<br>MDT0902-RPS-01-XX-DR-Z-GA0000-01<br>Status<br>A1<br>Rev<br>C01 |
| R:MDT0902 - Celbridge to Hazelhatch Link Road&0 Drawings&0&0 Preliminary Design&0&0&0 RPS-01-XX-DR-Z-GA0000-GA0015 - General Arrangement.dwg |  | C01 28/10/25 PD TO FOR PLANNING APPROVAL |  | Rev Date Dm Cmk Amendment / Issue App   |  | File Identifier<br>MDT0902-RPS-01-XX-DR-Z-GA0000-GA0015   |  |   |  |                                                                                     |   |



R:\MDT0902 - Celbridge to Hazelhatch Link Road\8.0 Drawings\DG\01. Preliminary Design\MDT0902-RPS-01-XX-DR-Z-GA0000-GA0015 - General Arrangement.dwg

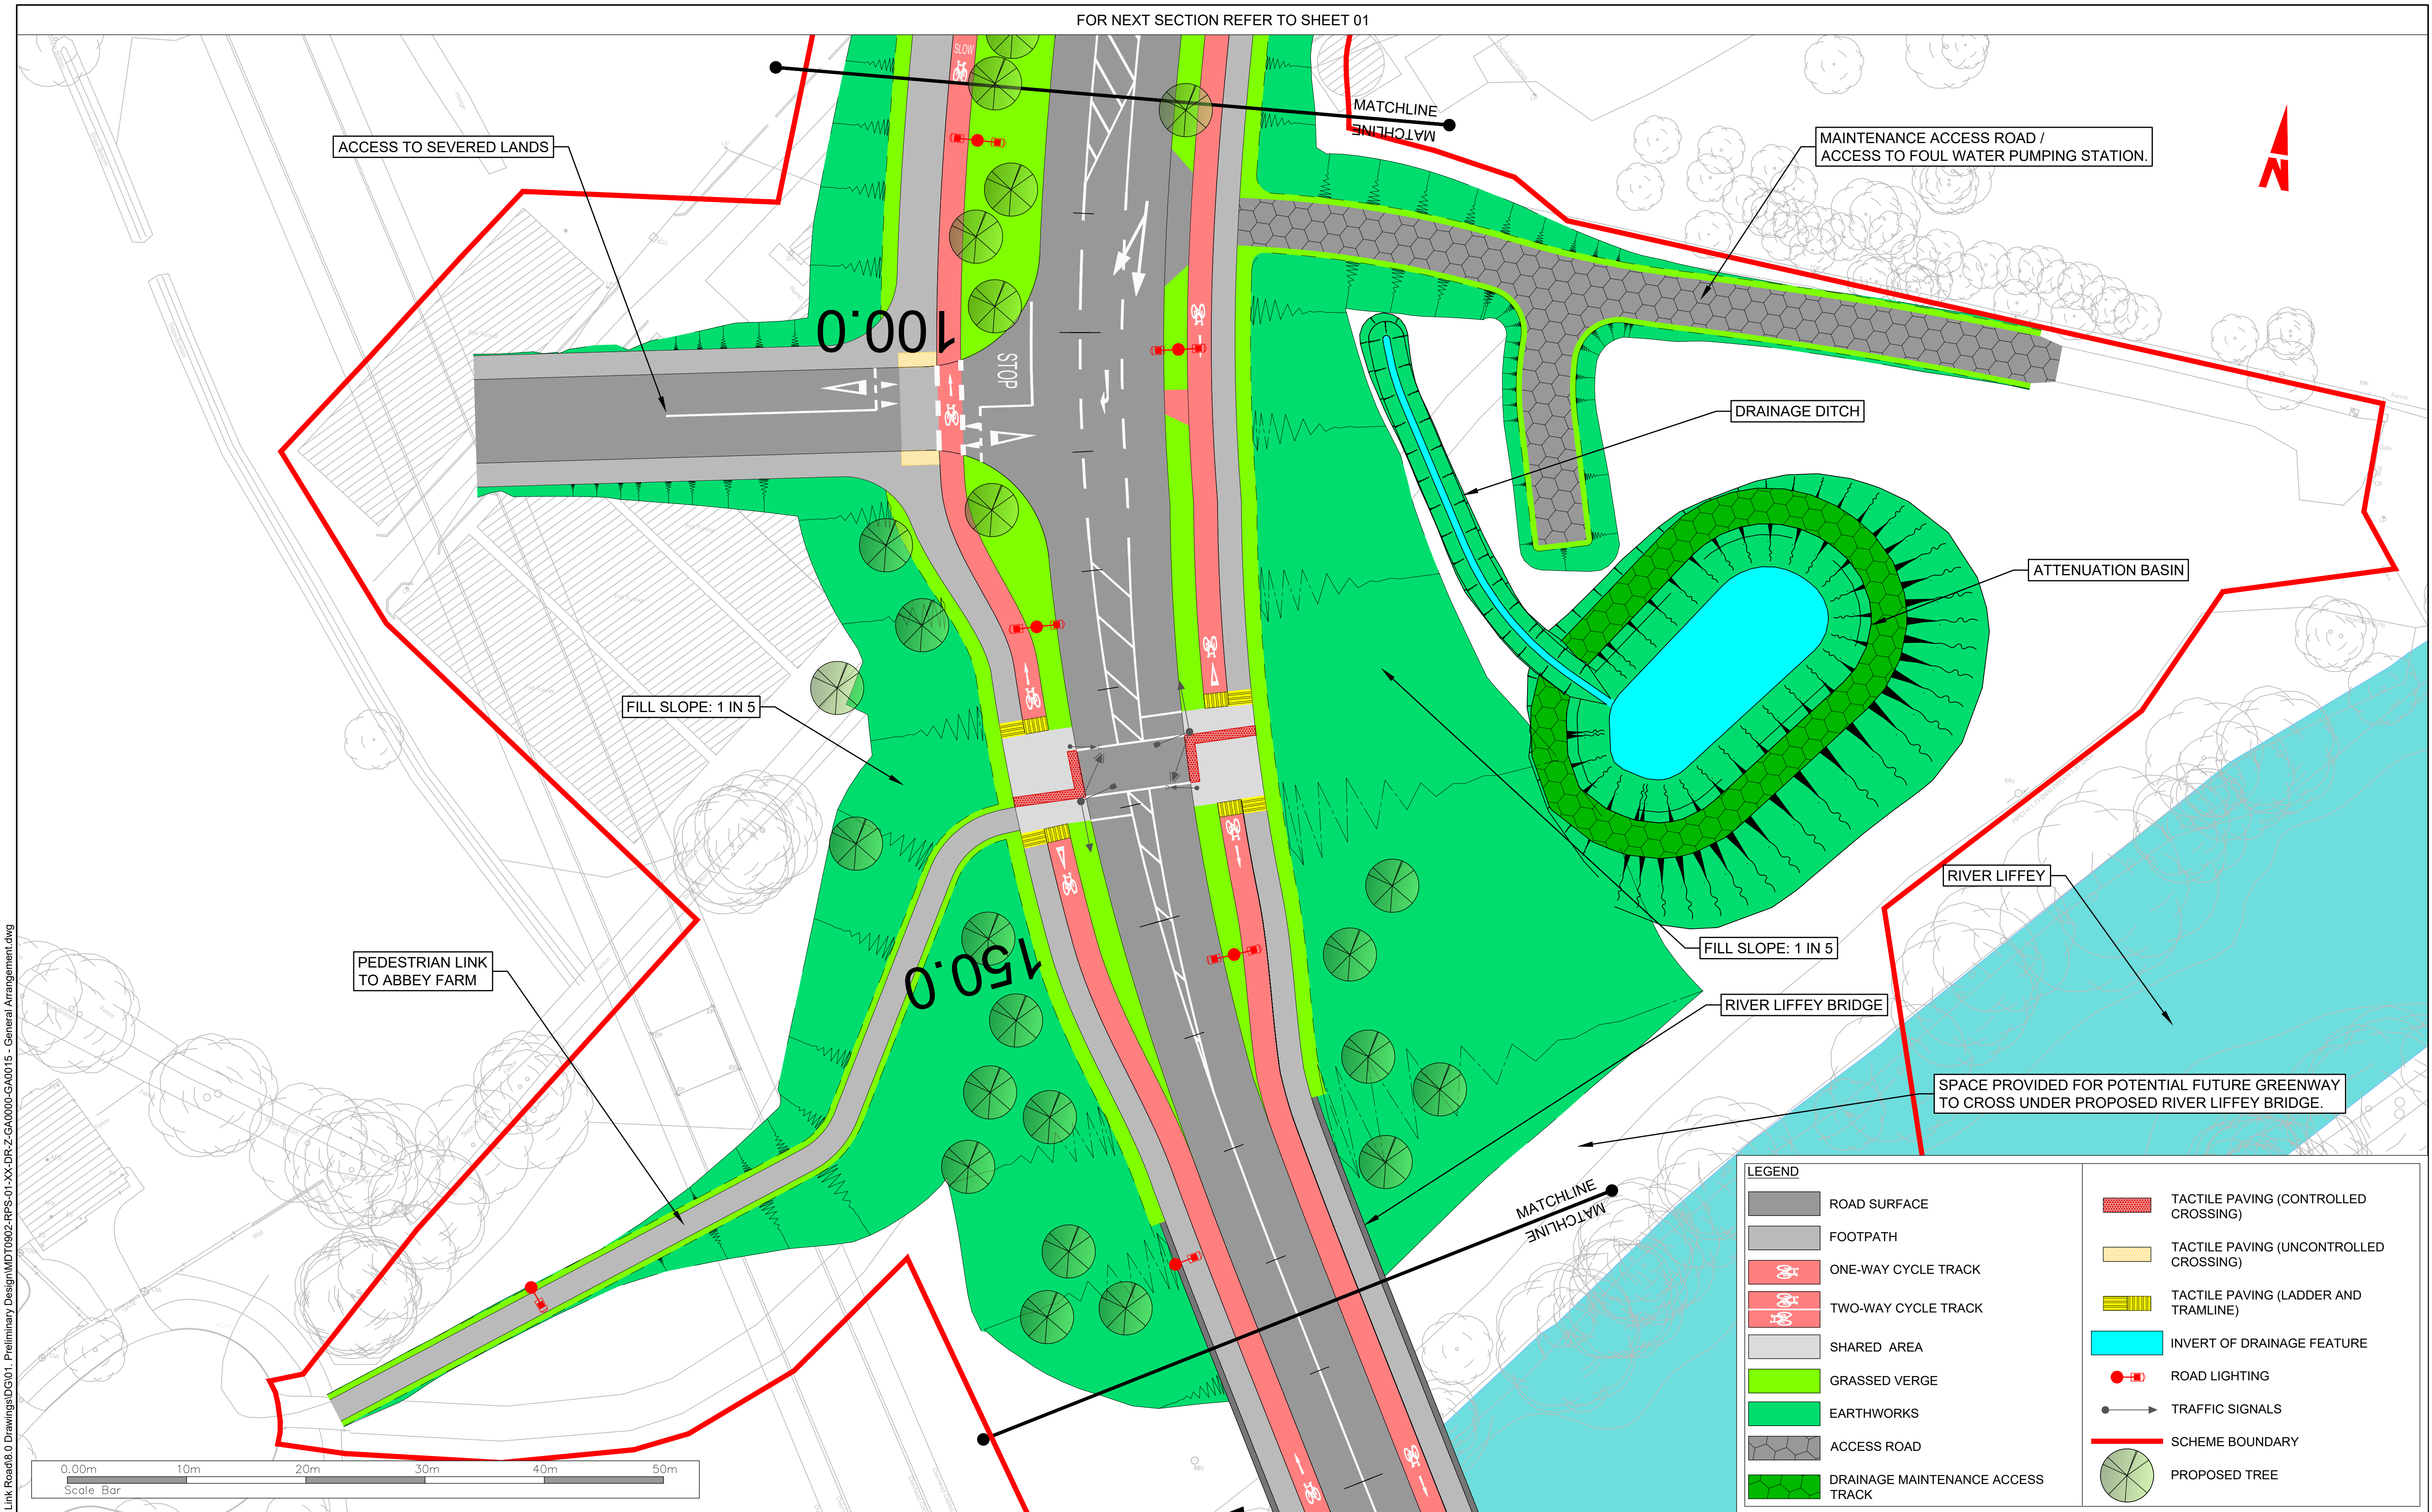


FOR NEXT SECTION REFER TO SHEET 03

Client



Key Plan

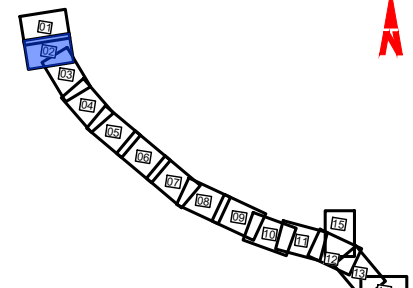

General Notes

- (i) Hard copies, dwf and pdf will form a controlled issue of the drawing. All other formats (dwg etc.) are deemed to be an uncontrolled issue and any work carried out based on these files is at the recipient's own risk. RPS will not accept any responsibility for any errors from the use of these files, either by human error by the recipient, listing of the un-dimensioned measurements, compatibility with the recipient's software, and any errors arising when these files are used to aid the recipient's drawing production, or setting out on site.
- (ii) DO NOT SCALE, use figured dimensions only.

(iii) This drawing is the property of RPS, it is a project confidential classified document. It must not be copied used or its contents divulged without prior written consent. The needs and expectations of client and RPS must be considered when working with this drawing.

(iv) Information including topographical survey, geotechnical investigation and utility detail used in the design have been provided by others.

(v) All Levels refer to Ordnance Survey Datum, Malin Head.

|     |          |          |                       |     |
|-----|----------|----------|-----------------------|-----|
| Rev | Date     | Dwg Cncl | Amendment / Issue     | App |
| C01 | 28/10/25 | PD       | FOR PLANNING APPROVAL | 5   |

**rps**  
West Pier  
Business Campus  
Dun Laoghaire  
Co Dublin

T +353 1 4882900  
F +353 1 2835676  
W [www.rpsgroup.com/ireland](http://www.rpsgroup.com/ireland)  
E [ireland@rpsgroup.com](mailto:ireland@rpsgroup.com)

Scale  
1:250 @ A1  
1:500 @ A3  
Created on  
24/08/2023  
Sheets  
02 of 15



Project  
CELBRIDGE HAZELHATCH MOBILITY CORRIDOR

Title  
GENERAL ARRANGEMENT

SHEET 02

Drawing Number  
MDT0902-RPS-01-XX-DR-Z-GA0002  
Status  
A1  
Rev  
C01



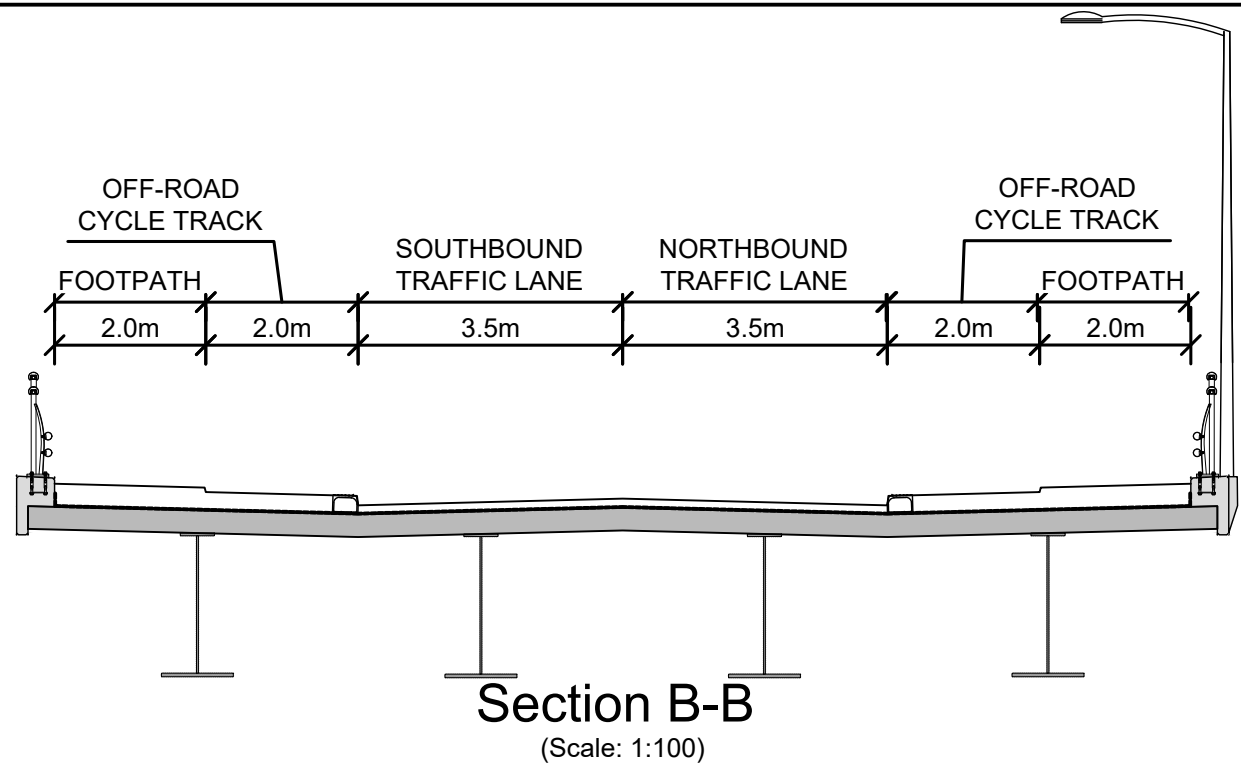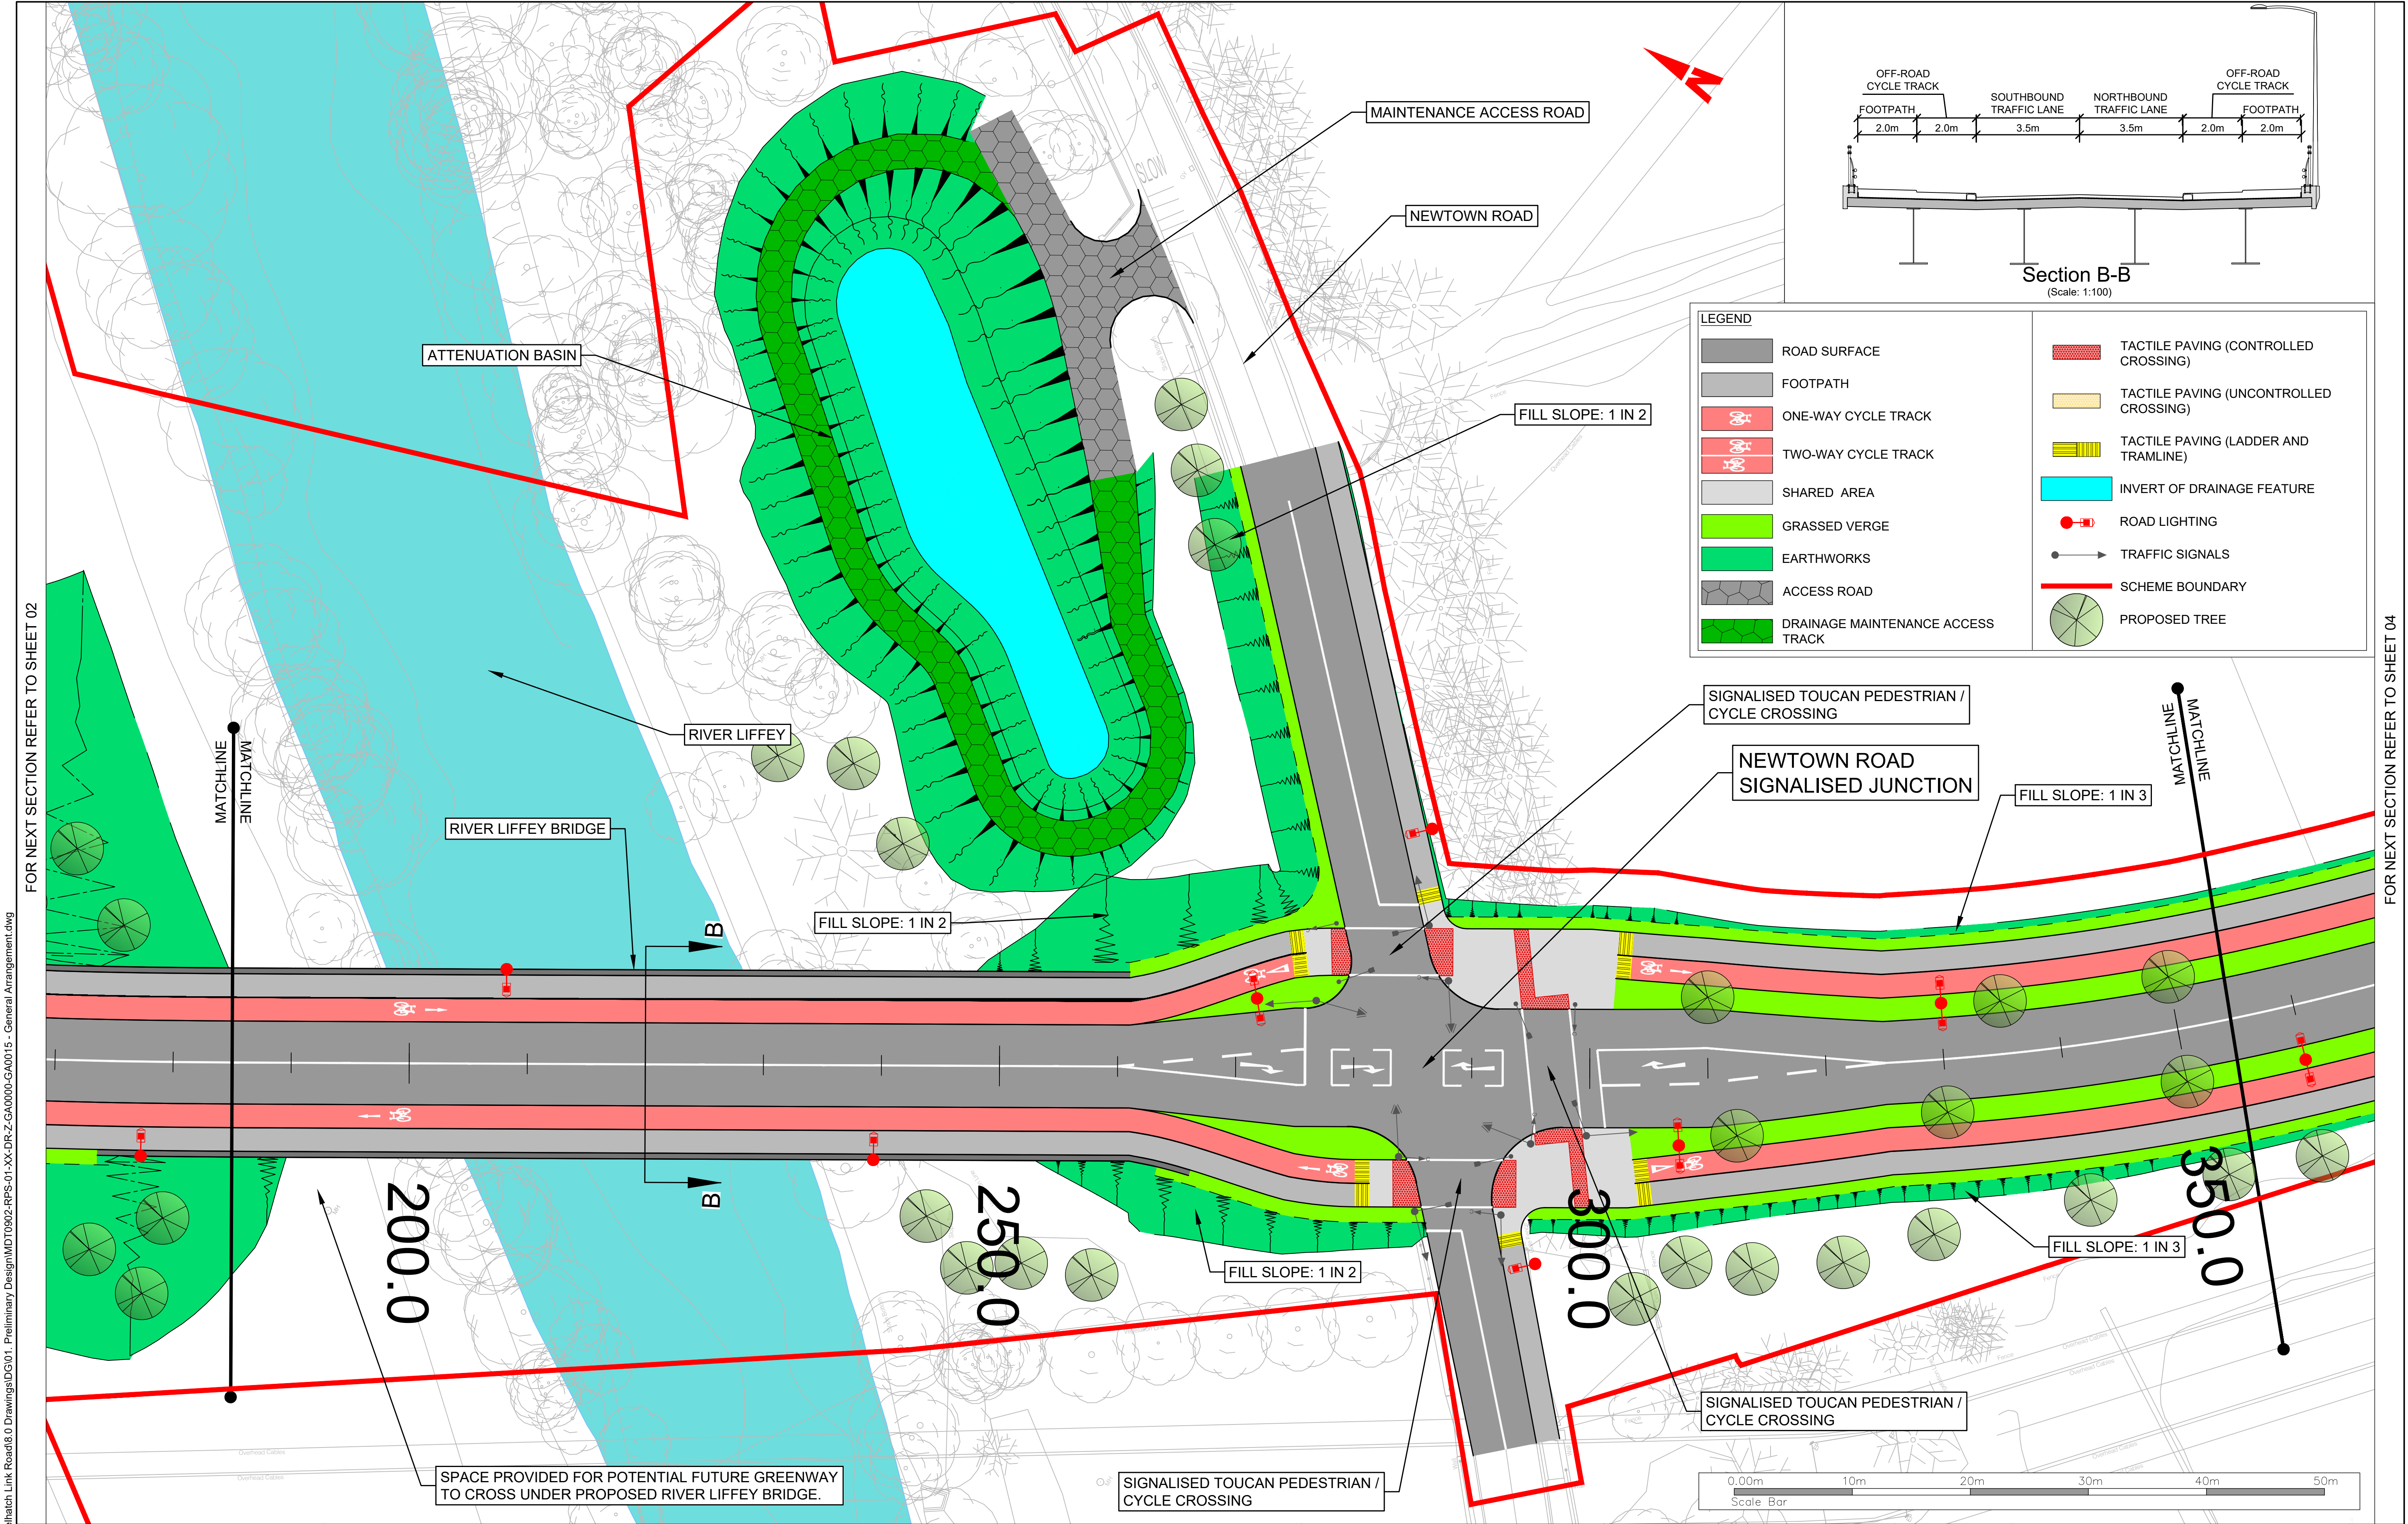

LEGEND

ROAD SURFACE

FOOTPATH

ONE-WAY CYCLE TRACK

TWO-WAY CYCLE TRACK

SHARED AREA

GRASSED VERGE

EARTHWORKS

ACCESS ROAD

DRAINAGE MAINTENANCE ACCESS TRACK

TACTILE PAVING (CONTROLLED CROSSING)

TACTILE PAVING (UNCONTROLLED CROSSING)

TACTILE PAVING (LADDER AND TRAMLINE)

INVERT OF DRAINAGE FEATURE

ROAD LIGHTING

TRAFFIC SIGNALS

SCHEME BOUNDARY

PROPOSED TREE

R:\MDT0902 - Celbridge to Hazelhatch Link Road\8.0 Drawings\DG\01. Preliminary Design\MDT0902-RPS-01-XX-DR-Z-GA0000-GA0015 - General Arrangement.dwg

FOR NEXT SECTION REFER TO SHEET 02

FOR NEXT SECTION REFER TO SHEET 04

Client

Key Plan

General Notes

(i) Hard copies, dwf and pdf will form a controlled issue of the drawing. All other formats (dwg etc.) are deemed to be an uncontrolled issue and any work carried out based on these files is at the recipients own risk. RPS will not accept any responsibility for any errors from the use of these files, either by human error by the recipient, listing of the un-dimensioned measurements, compatibility with the recipients software, and any errors arising when these files are used to aid the recipients drawing production, or setting out on site.

(ii) DO NOT SCALE, use figured dimensions only.

(iii) This drawing is the property of RPS, it is a project confidential classified document. It must not be copied used or its contents divulged without prior written consent. The needs and expectations of client and RPS must be considered when working with this drawing.

(iv) Information including topographical survey, geotechnical investigation and utility detail used in the design have been provided by others.

(v) All Levels refer to Ordnance Survey Datum, Malin Head.

| Rev | Date     | Dwg Cmk | Amendment / Issue     | App |
|-----|----------|---------|-----------------------|-----|
| C01 | 28/10/25 | PD      | FOR PLANNING APPROVAL |     |

West Pier  
Business Campus  
Dun Laoghaire  
Co Dublin

T +353 1 4882900  
F +353 1 2835676  
W [www.rpsgroup.com/ireland](http://www.rpsgroup.com/ireland)  
E [ireland@rpsgroup.com](mailto:ireland@rpsgroup.com)

Scale

1:250 @ A1  
1:500 @ A3

Created on  
24/08/2023

Sheets  
03 of 15

Project

CELBRIDGE HAZELHATCH MOBILITY CORRIDOR

Title

GENERAL ARRANGEMENT

SHEET 03

Drawing Number

MDT0902-RPS-01-XX-DR-Z-GA0003

Status

A1

Rev

C01



R:\MDT0902 - Celbridge to Hazelhatch Link Road\8.0 Drawings\DG\01. Preliminary Design\MDT0902-RPS-01-XX-DR-Z-GA0000-GA0015 - General Arrangement.dwg

FOR NEXT SECTION REFER TO SHEET 03

FOR NEXT SECTION REFER TO SHEET 05

LEGEND

ROAD SURFACE

FOOTPATH

ONE-WAY CYCLE TRACK

TWO-WAY CYCLE TRACK

SHARED AREA

GRASSED VERGE

EARTHWORKS

ACCESS ROAD

DRAINAGE MAINTENANCE ACCESS TRACK

TACTILE PAVING (CONTROLLED CROSSING)

TACTILE PAVING (UNCONTROLLED CROSSING)

TACTILE PAVING (LADDER AND TRAMLINE)


INVERT OF DRAINAGE FEATURE

ROAD LIGHTING

TRAFFIC SIGNALS

SCHEME BOUNDARY

PROPOSED TREE

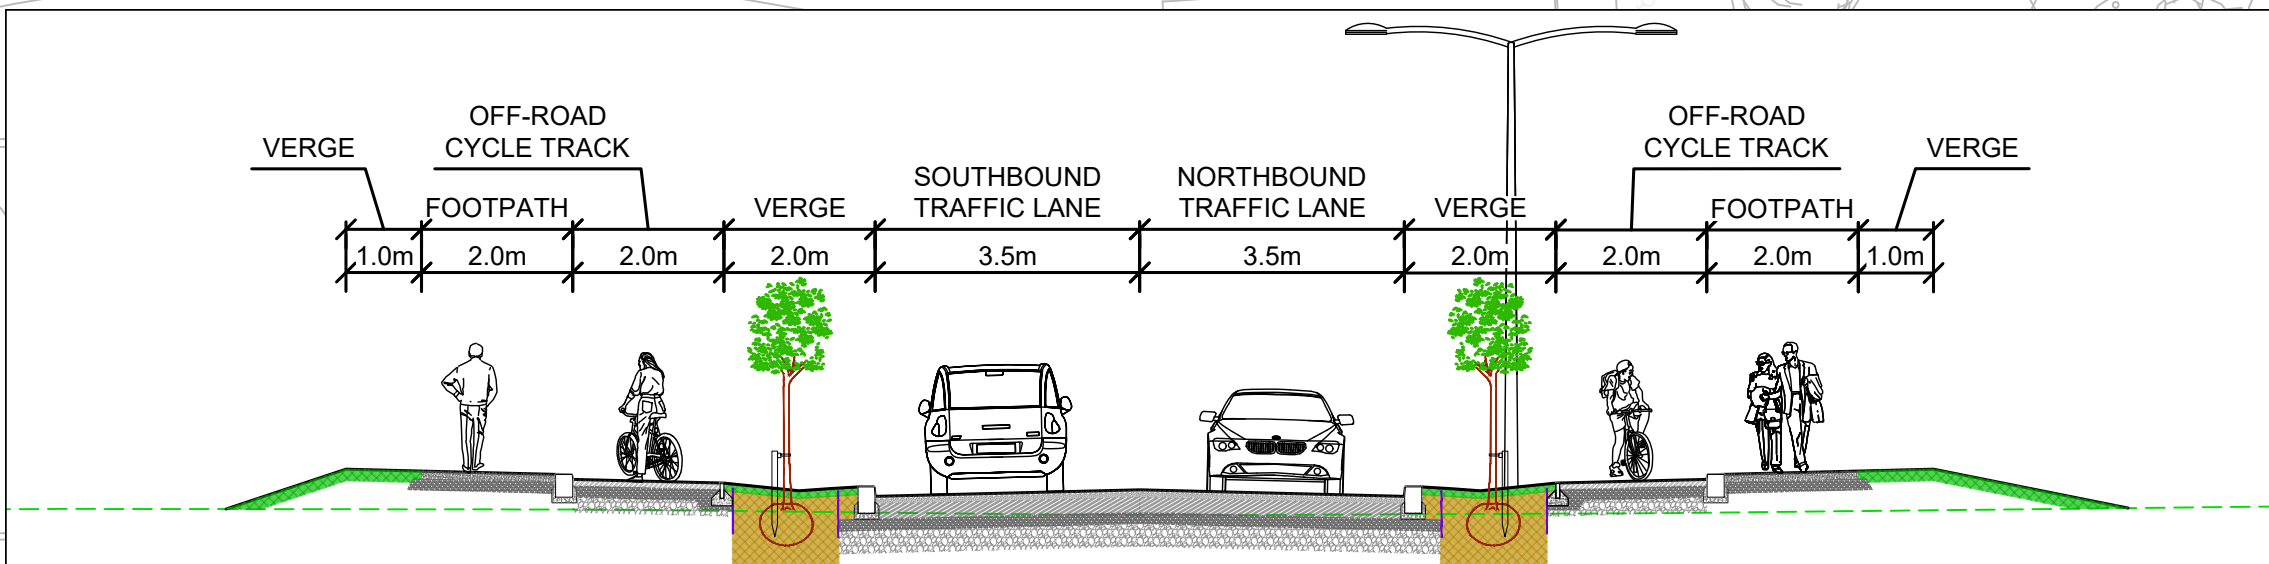

Section C-C  
(Scale: 1:100)

Client

Key Plan

General Notes

(i) Hard copies, dwf and pdf will form a controlled issue of the drawing. All other formats (dwg etc.) are deemed to be an uncontrolled issue and any work carried out based on these files is at the recipients own risk. RPS will not accept any responsibility for any errors from the use of these files, either by human error by the recipient, listing of the un-dimensioned measurements, compatibility with the recipients software, and any errors arising when these files are used to aid the recipients drawing production, or setting out on site.

(ii) DO NOT SCALE, use figured dimensions only.

(iii) This drawing is the property of RPS, it is a project confidential classified document. It must not be copied used or its contents divulged without prior written consent. The needs and expectations of client and RPS must be considered when working with this drawing.

(iv) Information including topographical survey, geotechnical investigation and utility detail used in the design have been provided by others.

(v) All Levels refer to Ordnance Survey Datum, Malin Head.

|     |          |         |                       |     |
|-----|----------|---------|-----------------------|-----|
| Rev | Date     | Dwn Cnk | Amendment / Issue     | App |
| C01 | 28/10/25 | PD TD   | FOR PLANNING APPROVAL | ✗   |

West Pier  
Business Campus  
Dun Laoghaire  
Co Dublin

T +353 1 4882900  
F +353 1 2835676  
W [www.rpsgroup.com/ireland](http://www.rpsgroup.com/ireland)  
E [ireland@rpsgroup.com](mailto:ireland@rpsgroup.com)

File Identifier  
MDT0902-RPS-01-XX-DR-Z-GA0000-GA0015

Scale  
1:250 @ A1  
1:500 @ A3

Created on  
24/08/2023

Sheets  
04 of 15

Project  
CELBRIDGE HAZELHATCH MOBILITY CORRIDOR

Title  
GENERAL ARRANGEMENT

SHEET 04

Drawing Number  
MDT0902-RPS-01-XX-DR-Z-GA0004


Status  
A1

Rev  
C01



R:\MDT0902 - Celbridge to Hazelhatch Link Road\8.0 Drawings\03.01. Preliminary Design\MDT0902-RPS-01-XX-DR-Z-GA0000-GA0015 - General Arrangement.dwg


FOR NEXT SECTION REFER TO SHEET 04

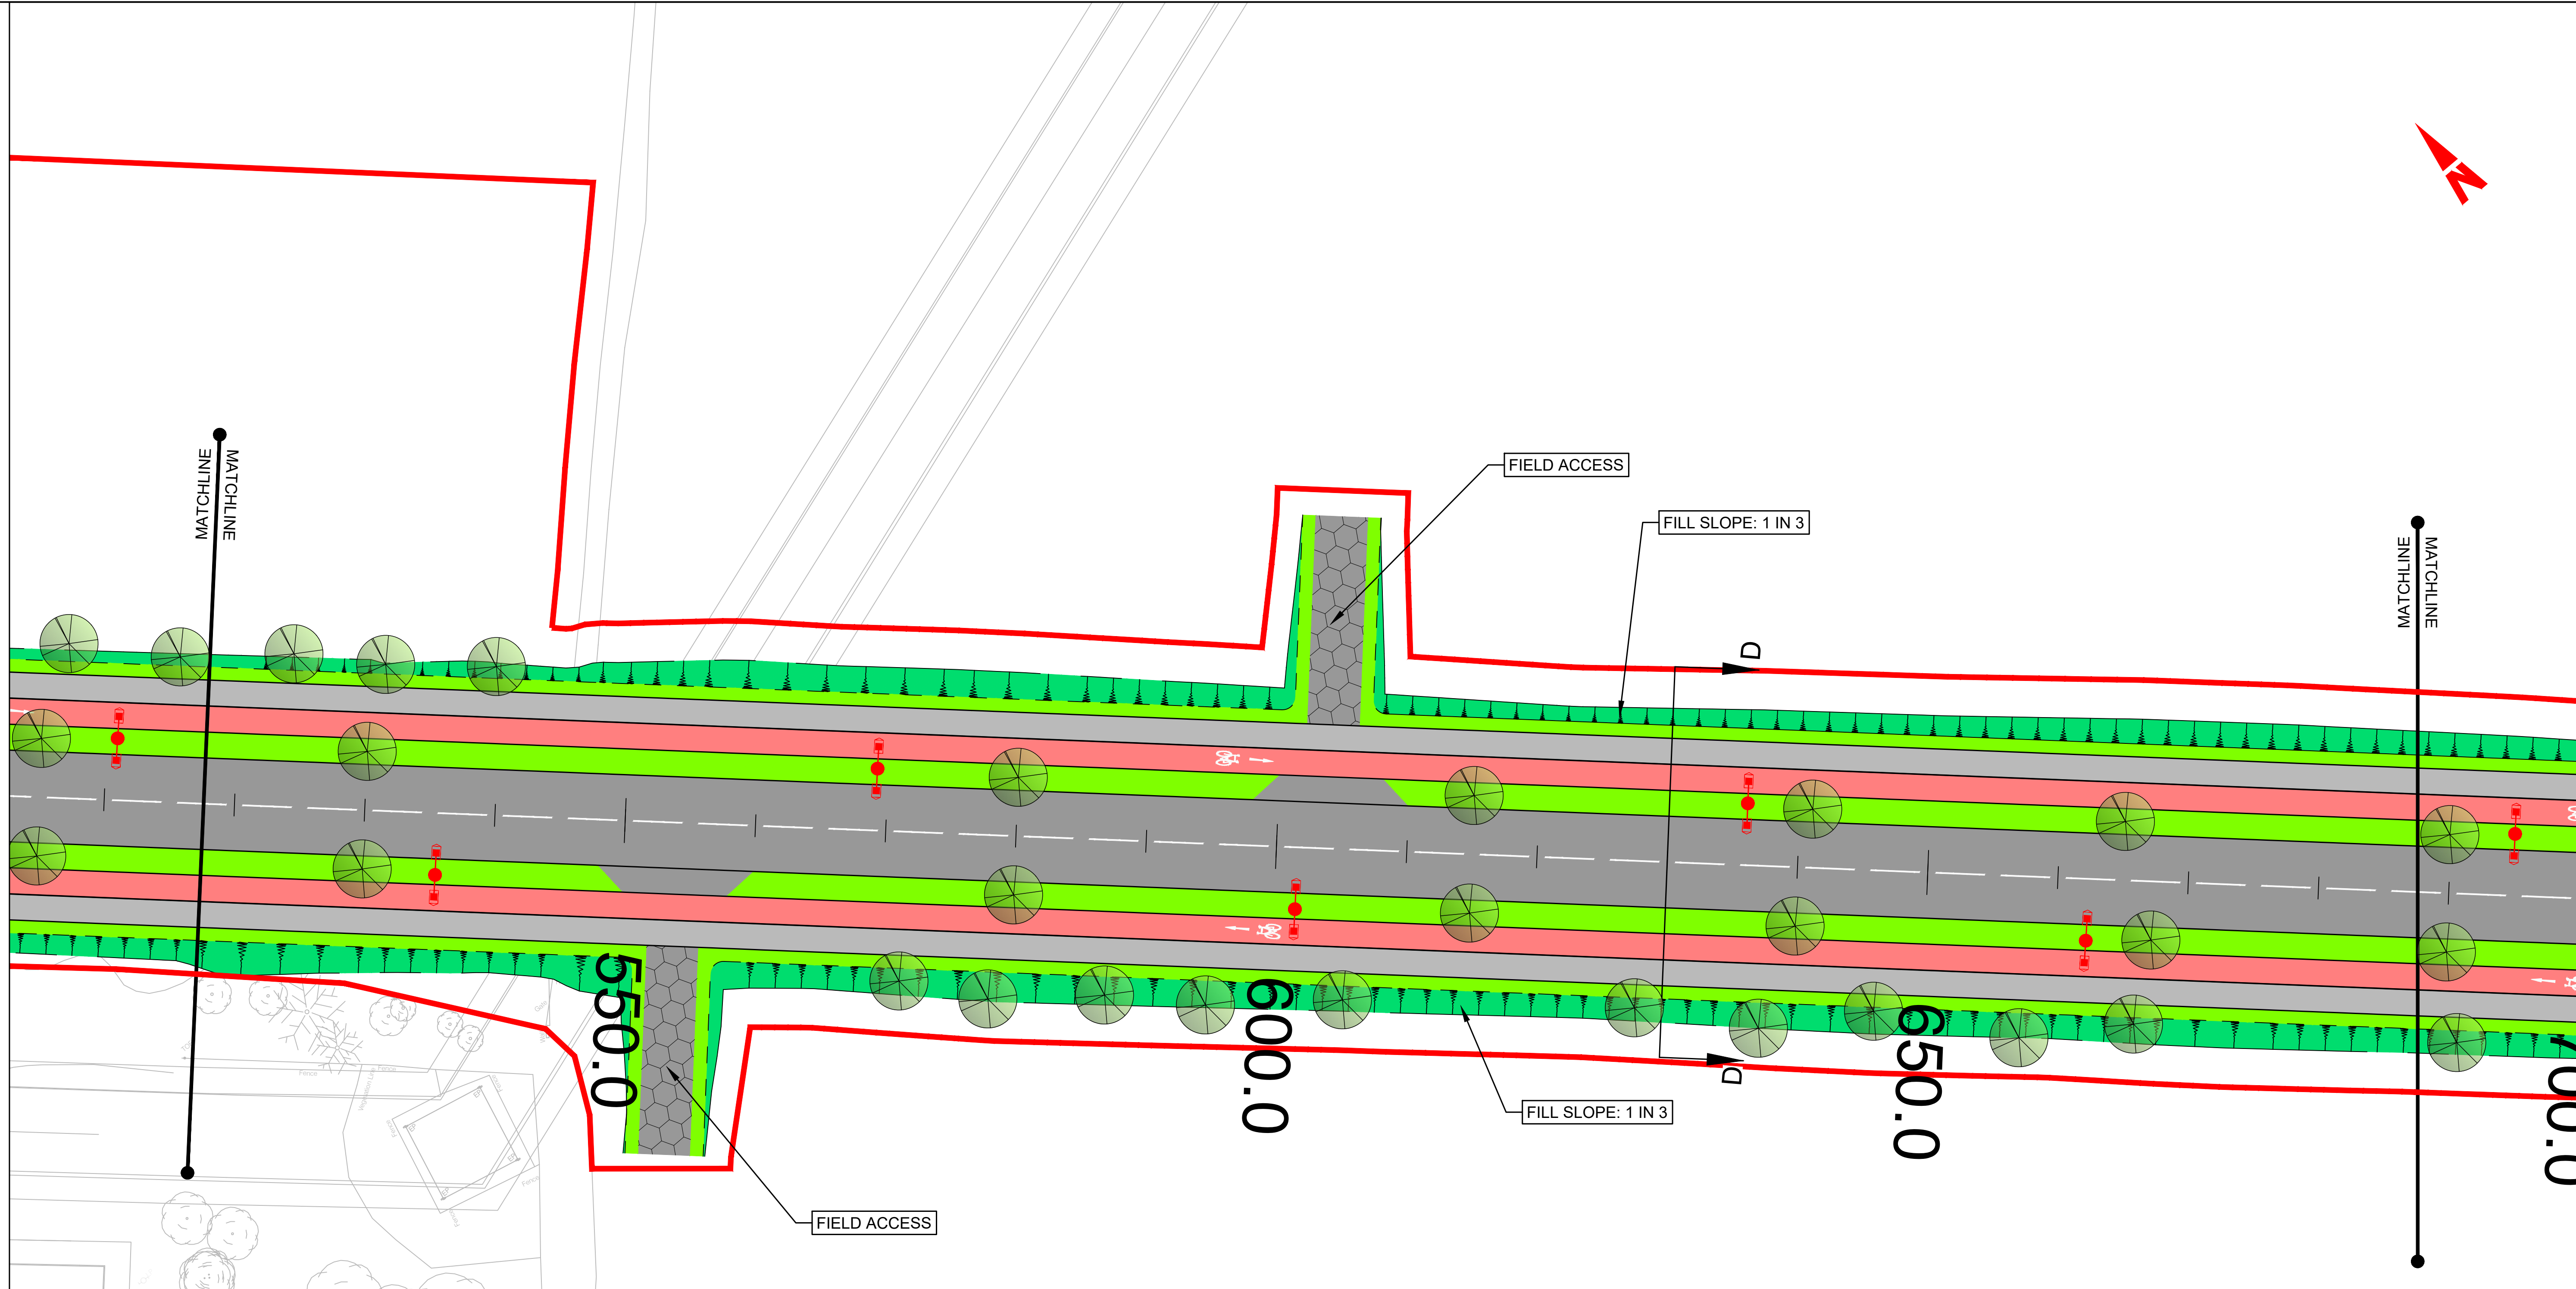


FOR NEXT SECTION REFER TO SHEET 06

#### LEGEND

|  |                                   |  |                                        |
|--|-----------------------------------|--|----------------------------------------|
|  | ROAD SURFACE                      |  | TACTILE PAVING (CONTROLLED CROSSING)   |
|  | FOOTPATH                          |  | TACTILE PAVING (UNCONTROLLED CROSSING) |
|  | ONE-WAY CYCLE TRACK               |  | TACTILE PAVING (LADDER AND TRAMLINE)   |
|  | TWO-WAY CYCLE TRACK               |  | INVERT OF DRAINAGE FEATURE             |
|  | SHARED AREA                       |  | ROAD LIGHTING                          |
|  | GRASSED VERGE                     |  | TRAFFIC SIGNALS                        |
|  | EARTHWORKS                        |  | SCHEME BOUNDARY                        |
|  | ACCESS ROAD                       |  | PROPOSED TREE                          |
|  | DRAINAGE MAINTENANCE ACCESS TRACK |  |                                        |

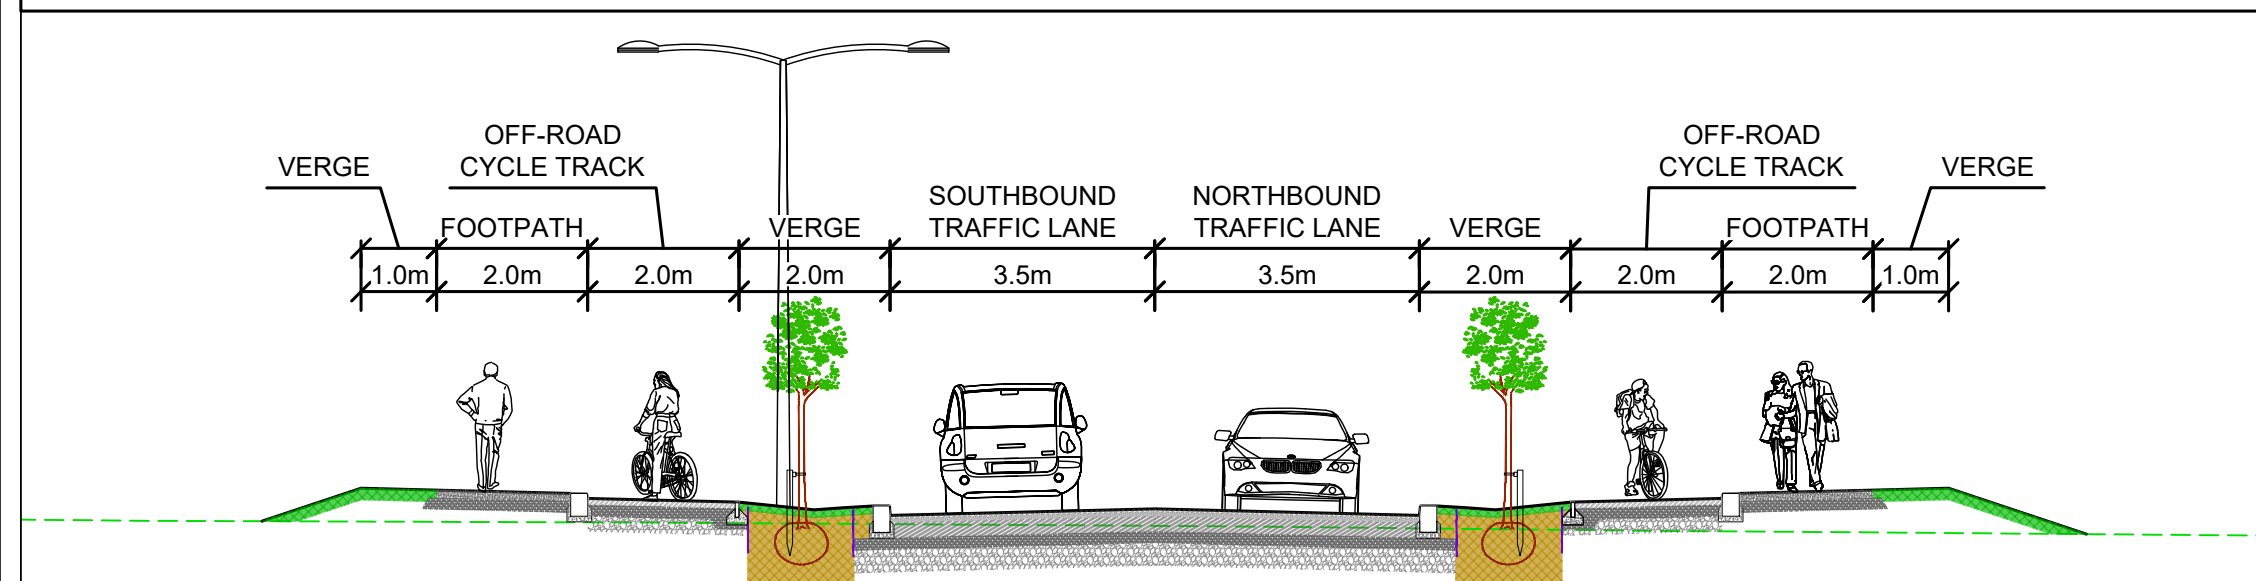


Section D-D  
(Scale: 1:100)

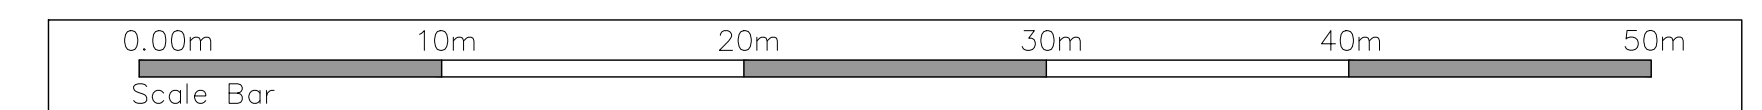

Client



Key Plan

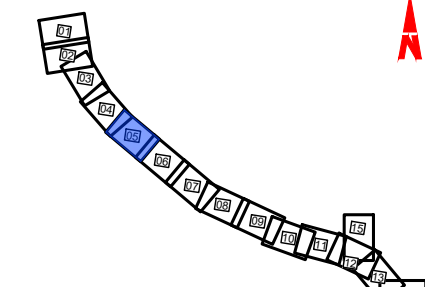

General Notes

- (i) Hard copies, dwf and pdf will form a controlled issue of the drawing. All other formats (dwg etc.) are deemed to be an uncontrolled issue and any work carried out based on these files is at the recipient's own risk. RPS will not accept any responsibility for any errors from the use of these files, either by human error by the recipient, listing of the un-dimensioned measurements, compatibility with the recipient's software, and any errors arising when these files are used to aid the recipient's drawing production, or setting out on site.
- (ii) DO NOT SCALE, use figured dimensions only.
- (iii) This drawing is the property of RPS, it is a project confidential classified document. It must not be copied used or its contents divulged without prior written consent. The needs and expectations of client and RPS must be considered when working with this drawing.
- (iv) Information including topographical survey, geotechnical investigation and utility detail used in the design have been provided by others.
- (v) All Levels refer to Ordnance Survey Datum, Malin Head.

| Rev | Date     | Dwn Cnk | Amendment / Issue     | App |
|-----|----------|---------|-----------------------|-----|
| C01 | 28/10/25 | PD      | FOR PLANNING APPROVAL |     |

**rps**  
West Pier  
Business Campus  
Dun Laoghaire  
Co Dublin

T +353 1 4882900  
F +353 1 2835676  
W [www.rpsgroup.com/ireland](http://www.rpsgroup.com/ireland)  
E [ireland@rpsgroup.com](mailto:ireland@rpsgroup.com)

File Identifier  
MDT0902-RPS-01-XX-DR-Z-GA0000-GA0015

|            |                          |
|------------|--------------------------|
| Scale      | 1:250 @ A1<br>1:500 @ A3 |
| Created on | 24/08/2023               |
| Sheets     | 05 of 15                 |

|                |                                        |        |    |
|----------------|----------------------------------------|--------|----|
| Project        | CELBRIDGE HAZELHATCH MOBILITY CORRIDOR |        |    |
| Title          | GENERAL ARRANGEMENT                    |        |    |
|                | SHEET 05                               |        |    |
| Drawing Number | MDT0902-RPS-01-XX-DR-Z-GA0005          | Status | A1 |
| Rev            | C01                                    |        |    |



R:\MDT0902 - Celbridge to Hazelhatch Link Road\8.0 Drawings\03\01. Preliminary Design\MDT0902-RPS-01-XX-DR-Z-GA0000-GA0015 - General Arrangement.dwg

FOR NEXT SECTION REFER TO SHEET 05

FOR NEXT SECTION REFER TO SHEET 07

LEGEND

ROAD SURFACE

FOOTPATH

ONE-WAY CYCLE TRACK

TWO-WAY CYCLE TRACK

SHARED AREA

GRASSED VERGE

EARTHWORKS

ACCESS ROAD

DRAINAGE MAINTENANCE ACCESS TRACK

TACTILE PAVING (CONTROLLED CROSSING)

TACTILE PAVING (UNCONTROLLED CROSSING)

TACTILE PAVING (LADDER AND TRAMLINE)




INVERT OF DRAINAGE FEATURE

ROAD LIGHTING

TRAFFIC SIGNALS

SCHEME BOUNDARY

PROPOSED TREE

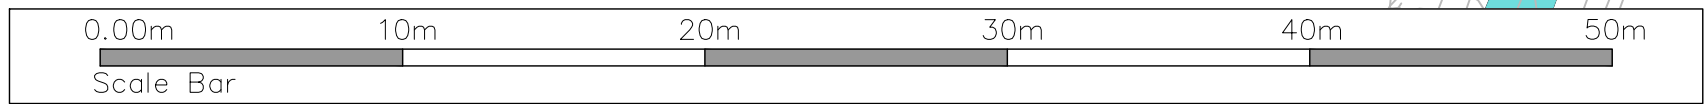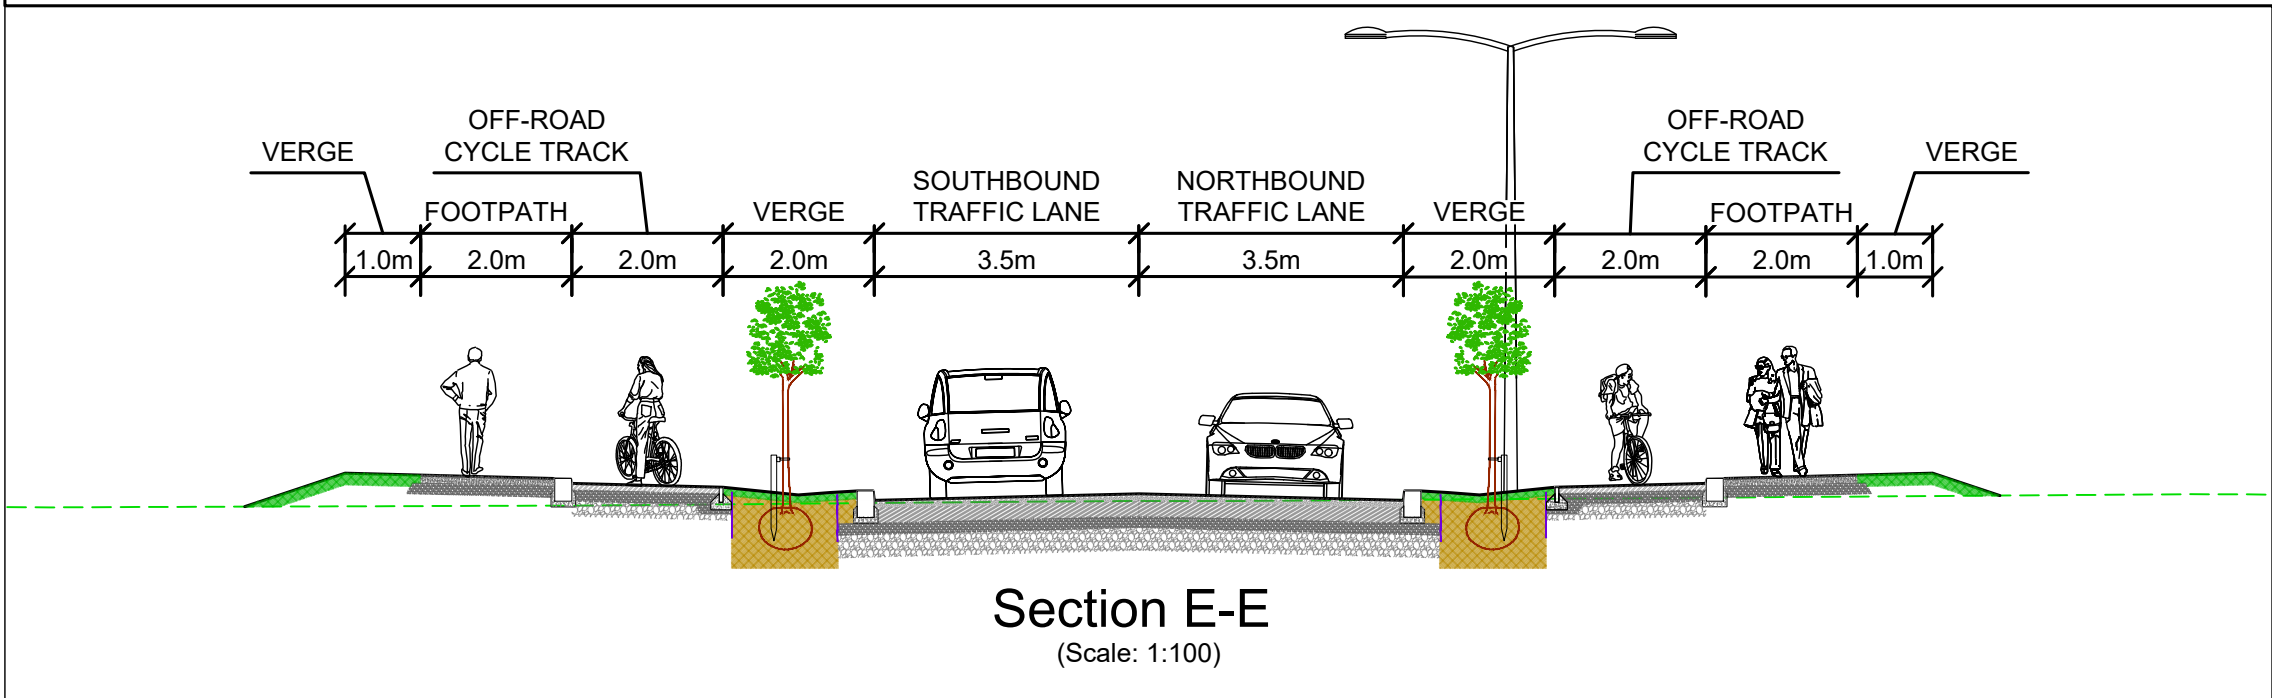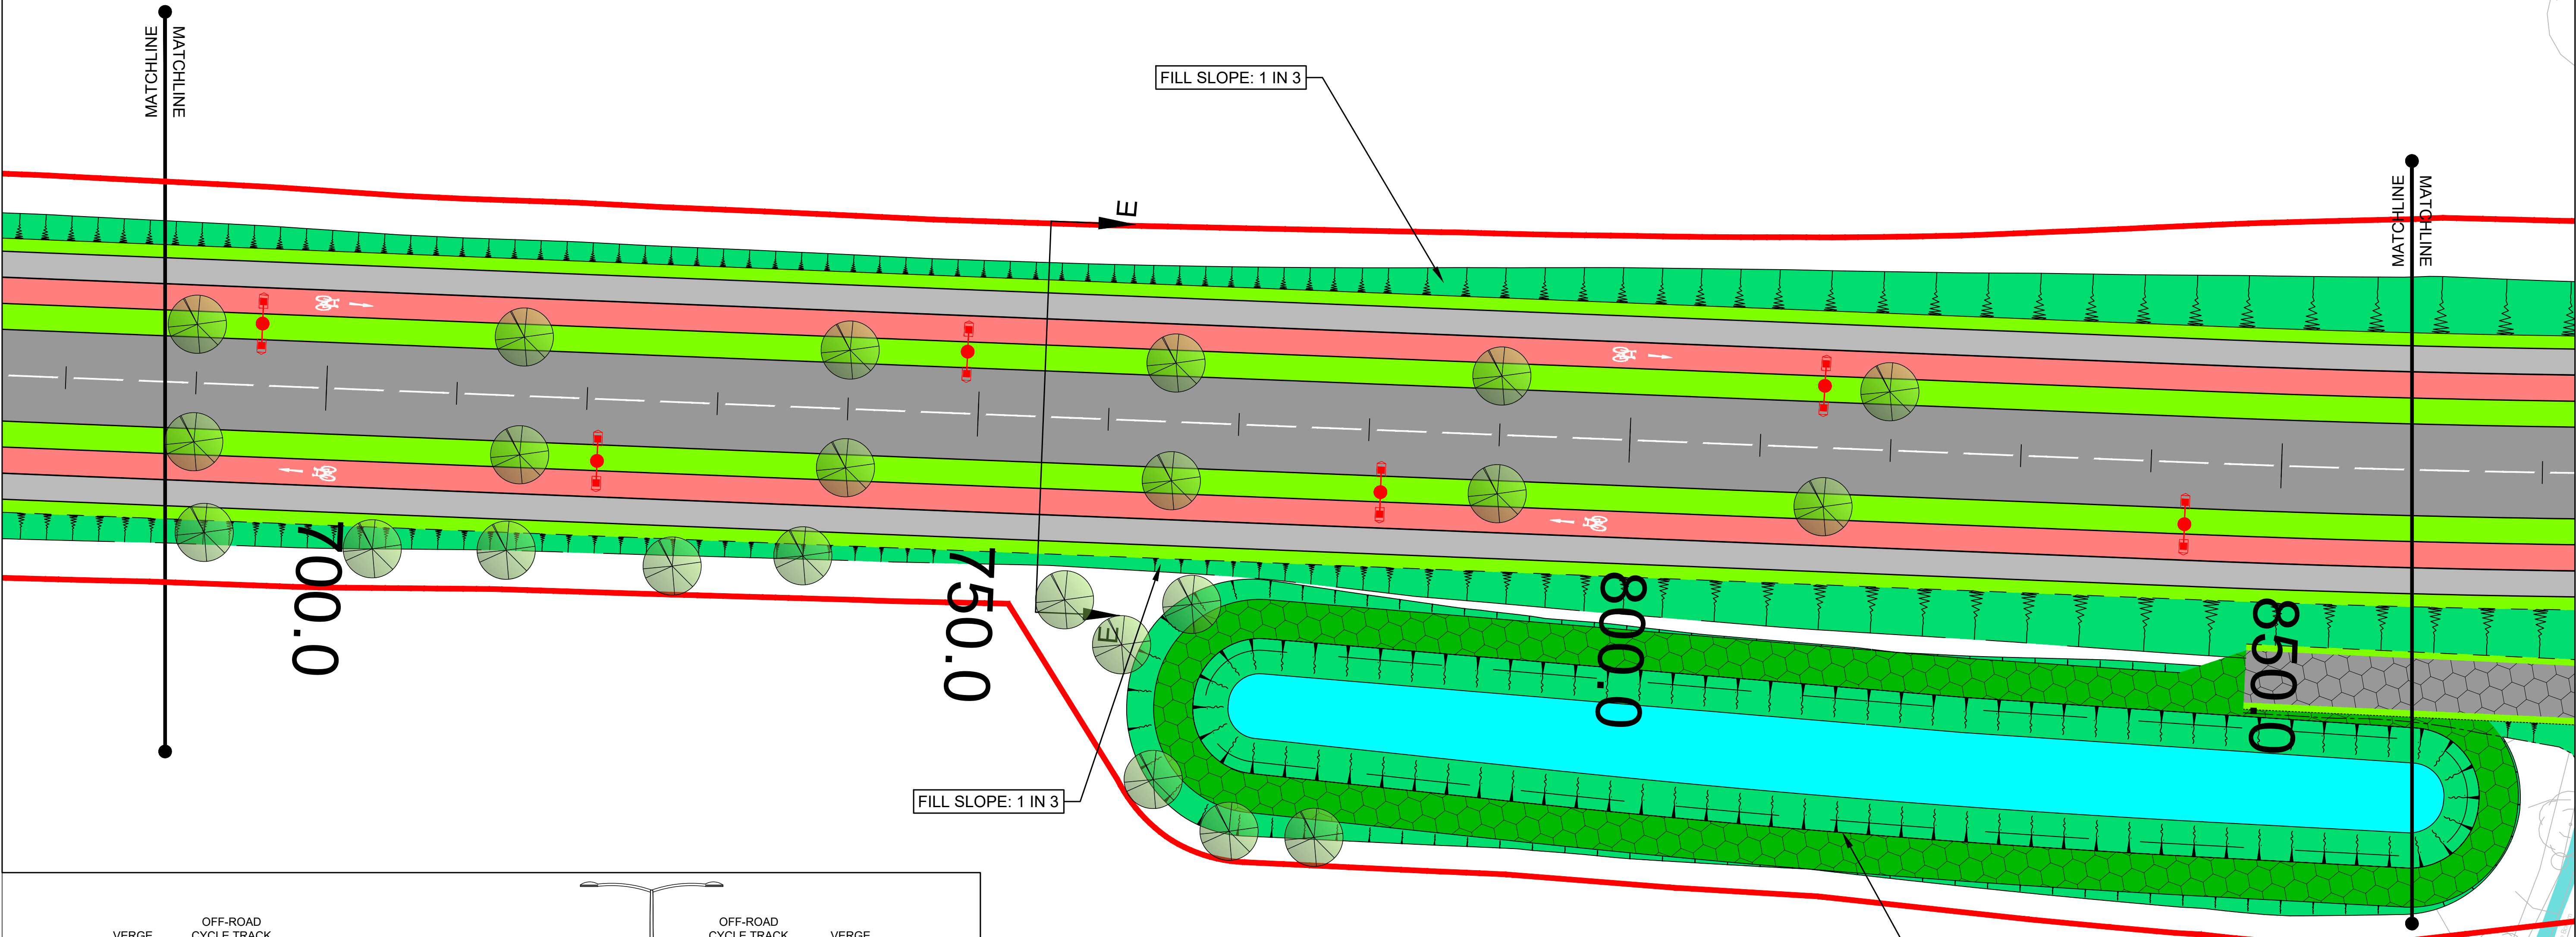

Client

Key Plan

General Notes

(i) Hard copies, dwf and pdf will form a controlled issue of the drawing. All other formats (dwg etc.) are deemed to be an uncontrolled issue and any work carried out based on these files is at the recipients own risk. RPS will not accept any responsibility for any errors from the use of these files, either by human error by the recipient, listing of the un-dimensioned measurements, compatibility with the recipients software, and any errors arising when these files are used to aid the recipients drawing production, or setting out on site.

(ii) DO NOT SCALE, use figured dimensions only.

(iii) This drawing is the property of RPS, it is a project confidential classified document. It must not be copied used or its contents divulged without prior written consent. The needs and expectations of client and RPS must be considered when working with this drawing.

(iv) Information including topographical survey, geotechnical investigation and utility detail used in the design have been provided by others.

(v) All Levels refer to Ordnance Survey Datum, Malin Head.

Rev

Date

Dwn Cnk

Amendment / Issue

App

|     |          |    |                       |   |
|-----|----------|----|-----------------------|---|
| C01 | 28/10/25 | PD | FOR PLANNING APPROVAL | ✗ |
|-----|----------|----|-----------------------|---|

File Identifier

MDT0902-RPS-01-XX-DR-Z-GA0000-GA0015

West Pier Business Campus  
Dun Laoghaire  
Co Dublin

T +353 1 4882900  
F +353 1 2835676  
W [www.rpsgroup.com/ireland](http://www.rpsgroup.com/ireland)  
E [ireland@rpsgroup.com](mailto:ireland@rpsgroup.com)

Scale

1:250 @ A1  
1:500 @ A3

Created on

24/08/2023

Sheets

06 of 15

Project

CELBRIDGE HAZELHATCH MOBILITY CORRIDOR

Title

GENERAL ARRANGEMENT

SHEET 06

Drawing Number

MDT0902-RPS-01-XX-DR-Z-GA0006

Status

A1

Rev

C01



R:\MDT0902 - Celbridge to Hazelhatch Link Road\8.0 Drawings\DG01. Preliminary Design\MDT0902-RPS-01-XX-DR-Z-GA0000-GA0015 - General Arrangement.dwg

FOR NEXT SECTION REFER TO SHEET 06

FOR NEXT SECTION REFER TO SHEET 08

LEGEND

ROAD SURFACE

FOOTPATH

ONE-WAY CYCLE TRACK

TWO-WAY CYCLE TRACK

SHARED AREA

GRASSED VERGE

EARTHWORKS

ACCESS ROAD

DRAINAGE MAINTENANCE ACCESS TRACK

TACTILE PAVING (CONTROLLED CROSSING)

TACTILE PAVING (UNCONTROLLED CROSSING)

TACTILE PAVING (LADDER AND TRAMLINE)




INVERT OF DRAINAGE FEATURE

ROAD LIGHTING

TRAFFIC SIGNALS

SCHEME BOUNDARY

PROPOSED TREE

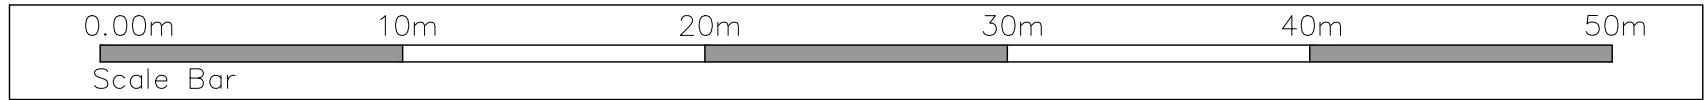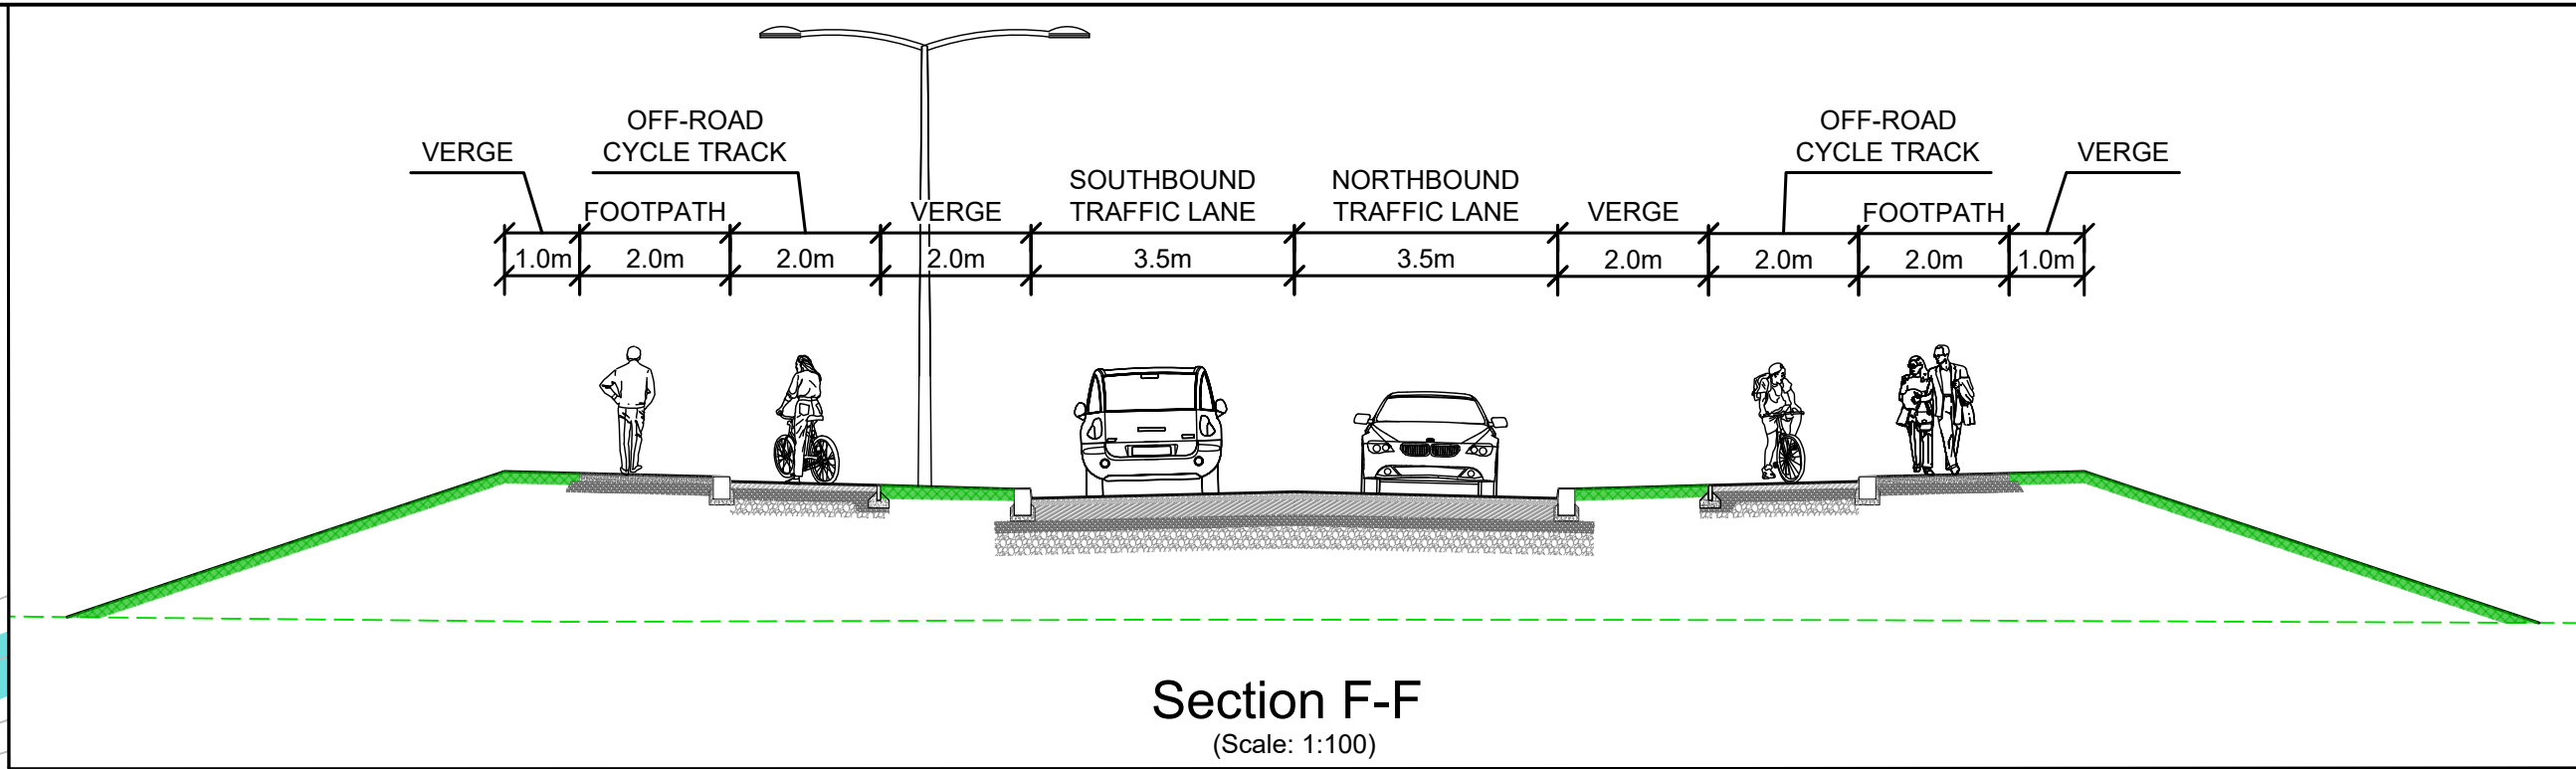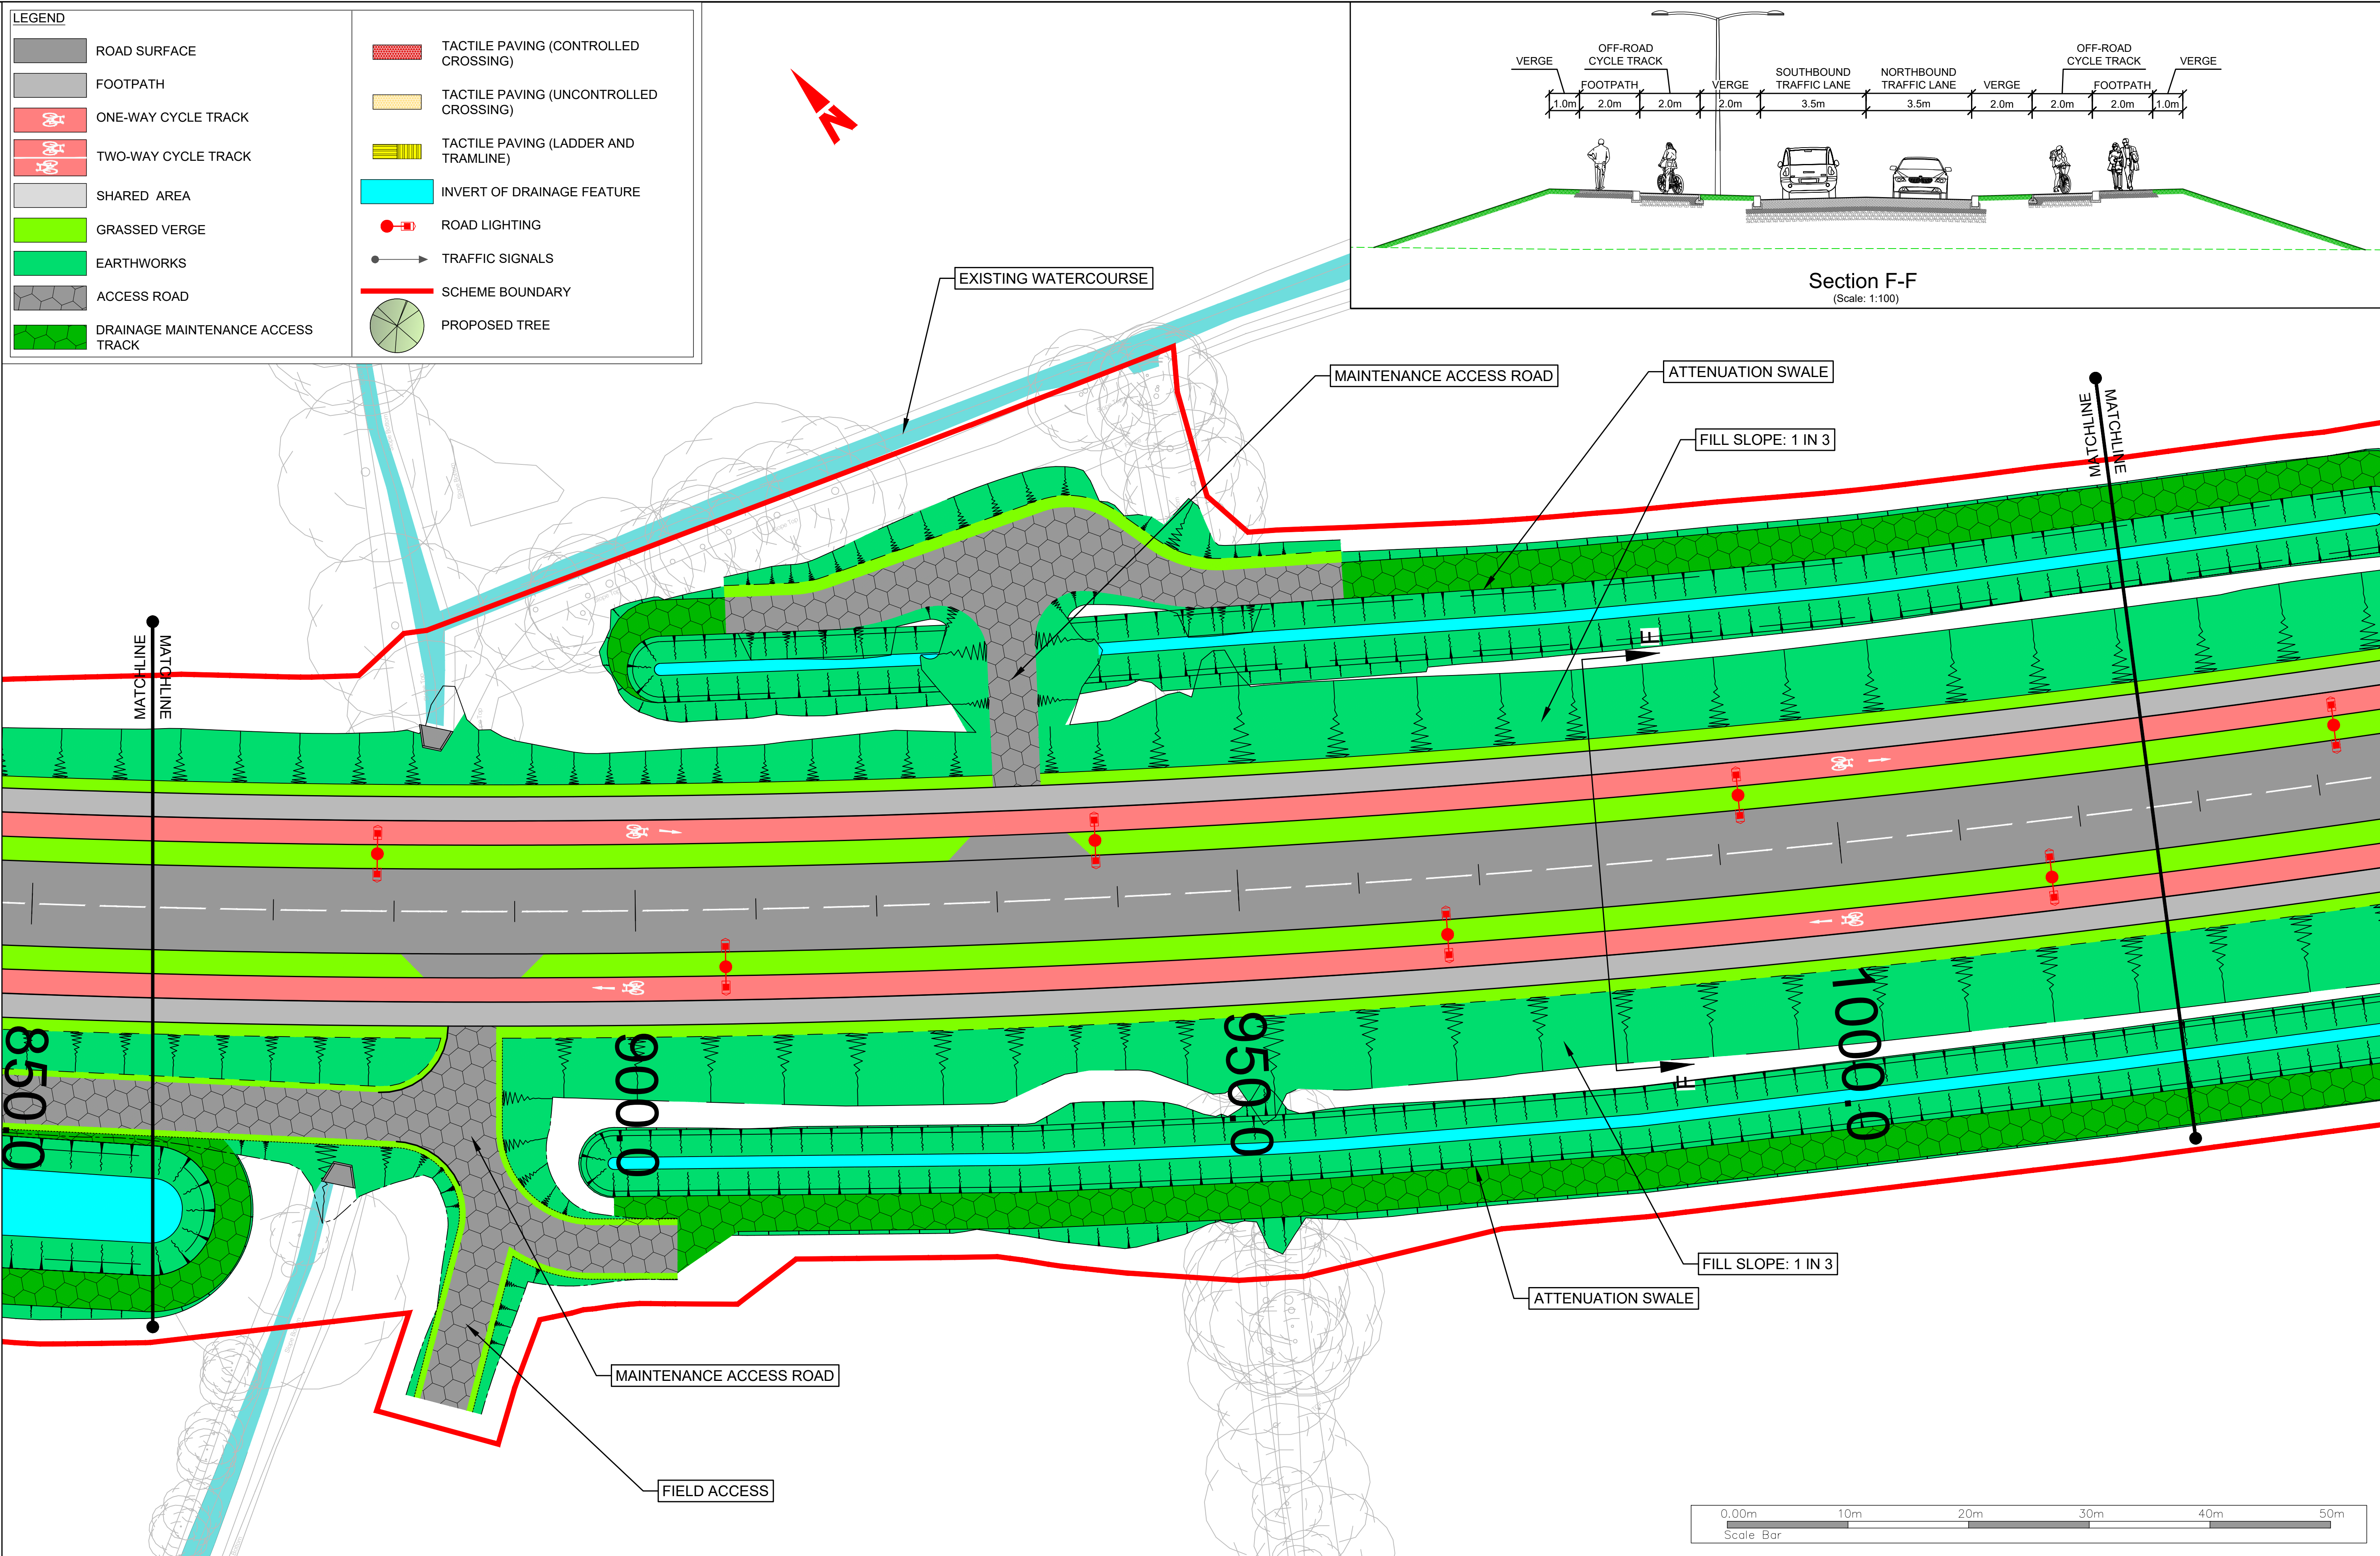

Client

Key Plan

General Notes

(i) Hard copies, dwf and pdf will form a controlled issue of the drawing. All other formats (dwg etc.) are deemed to be an uncontrolled issue and any work carried out based on these files is at the recipients own risk. RPS will not accept any responsibility for any errors from the use of these files, either by human error by the recipient, listing of the un-dimensioned measurements, compatibility with the recipients software, and any errors arising when these files are used to aid the recipients drawing production, or setting out on site.

(ii) DO NOT SCALE, use figured dimensions only.

(iii) This drawing is the property of RPS, it is a project confidential classified document. It must not be copied used or its contents divulged without prior written consent. The needs and expectations of client and RPS must be considered when working with this drawing.

(iv) Information including topographical survey, geotechnical investigation and utility detail used in the design have been provided by others.

(v) All Levels refer to Ordnance Survey Datum, Malin Head.

| Rev | Date     | Dwn Cnk | Amendment / Issue     | App |
|-----|----------|---------|-----------------------|-----|
| C01 | 28/10/25 | PD      | FOR PLANNING APPROVAL | ✗   |

West Pier  
Business Campus  
Dun Laoghaire  
Co Dublin

T +353 1 4882900  
F +353 1 2835676  
W [www.rpsgroup.com/ireland](http://www.rpsgroup.com/ireland)  
E [ireland@rpsgroup.com](mailto:ireland@rpsgroup.com)

File Identifier  
MDT0902-RPS-01-XX-DR-Z-GA0000-GA0015

Scale  
1:250 @ A1  
1:500 @ A3

Created on  
24/08/2023

Sheets  
07 of 15

Project  
CELBRIDGE HAZELHATCH MOBILITY CORRIDOR

Title  
GENERAL ARRANGEMENT

SHEET 07

Drawing Number  
MDT0902-RPS-01-XX-DR-Z-GA0007

Status  
A1

Rev  
C01



R:\MDT0902 - Celbridge to Hazelhatch Link Road&0 Drawings\DG\01. Preliminary Design\MDT0902-RPS-01-XX-DR-Z-GA0000-GA0015 - General Arrangement.dwg

FOR NEXT SECTION REFER TO SHEET 07

FOR NEXT SECTION REFER TO SHEET 09

LEGEND

ROAD SURFACE

FOOTPATH

ONE-WAY CYCLE TRACK

TWO-WAY CYCLE TRACK

SHARED AREA

GRASSED VERGE

EARTHWORKS

ACCESS ROAD

DRAINAGE MAINTENANCE ACCESS TRACK

TACTILE PAVING (CONTROLLED CROSSING)

TACTILE PAVING (UNCONTROLLED CROSSING)

TACTILE PAVING (LADDER AND TRAMLINE)



INVERT OF DRAINAGE FEATURE

ROAD LIGHTING

TRAFFIC SIGNALS

SCHEME BOUNDARY

PROPOSED TREE

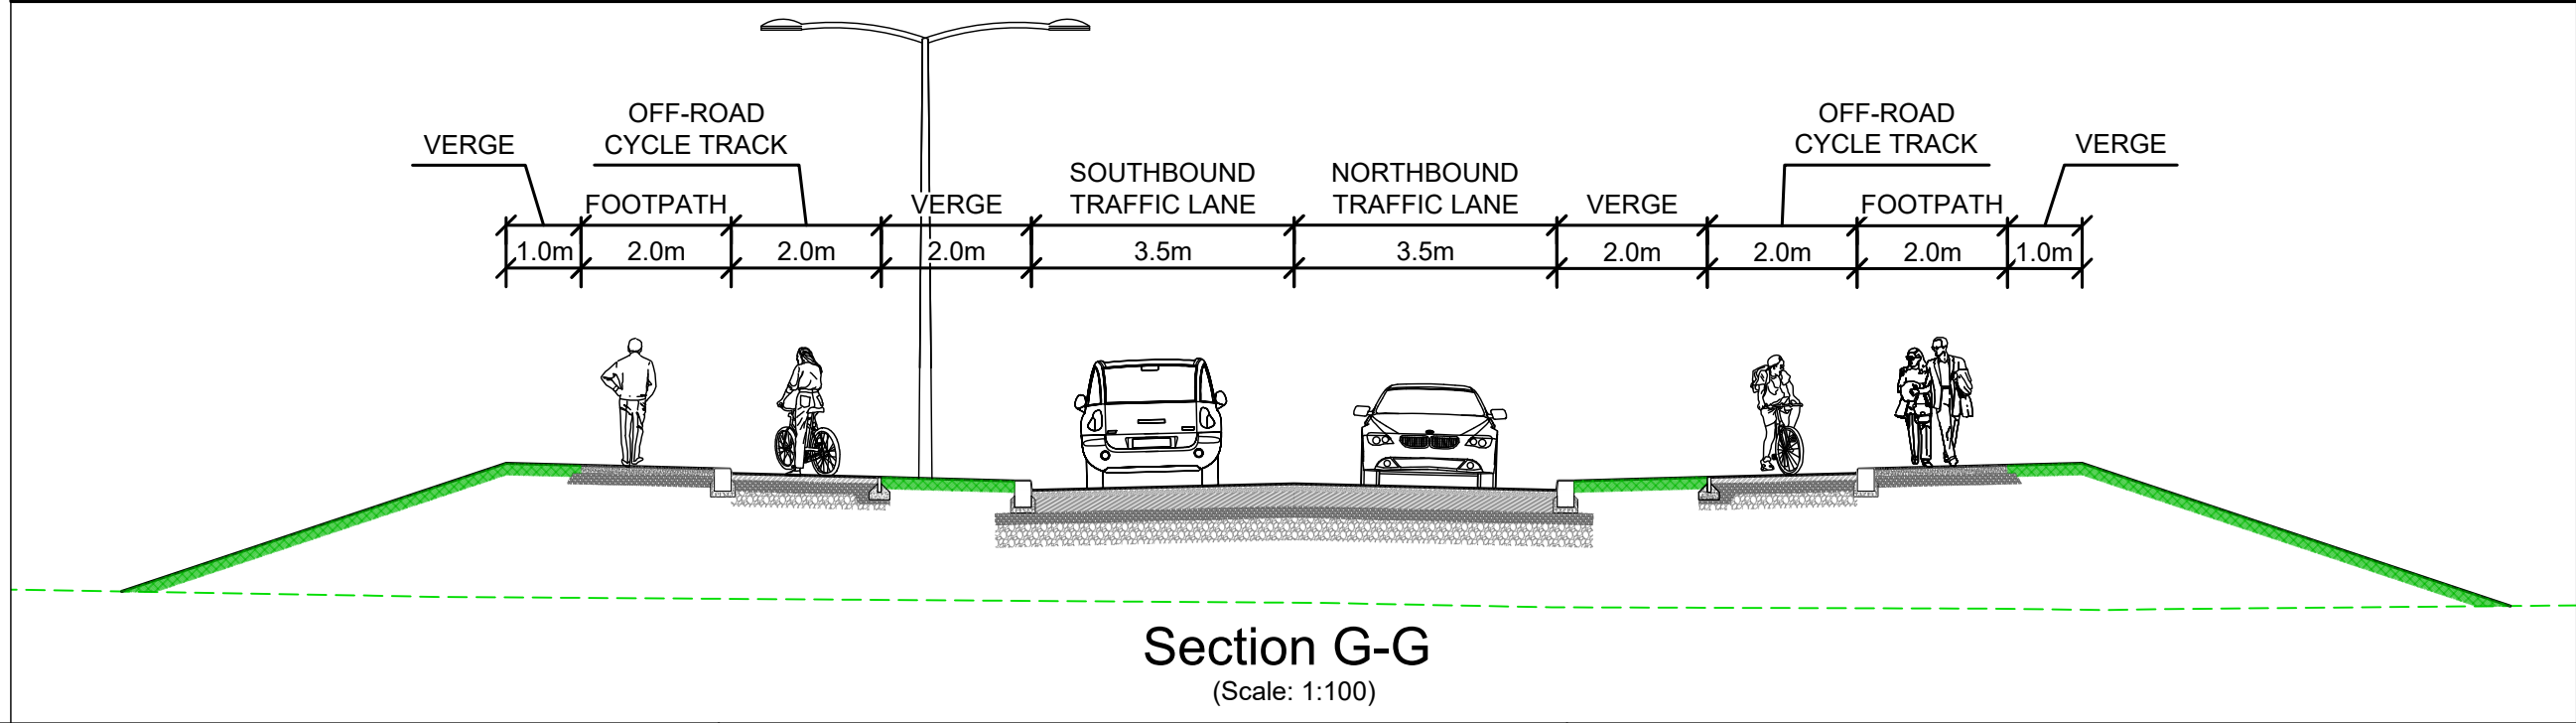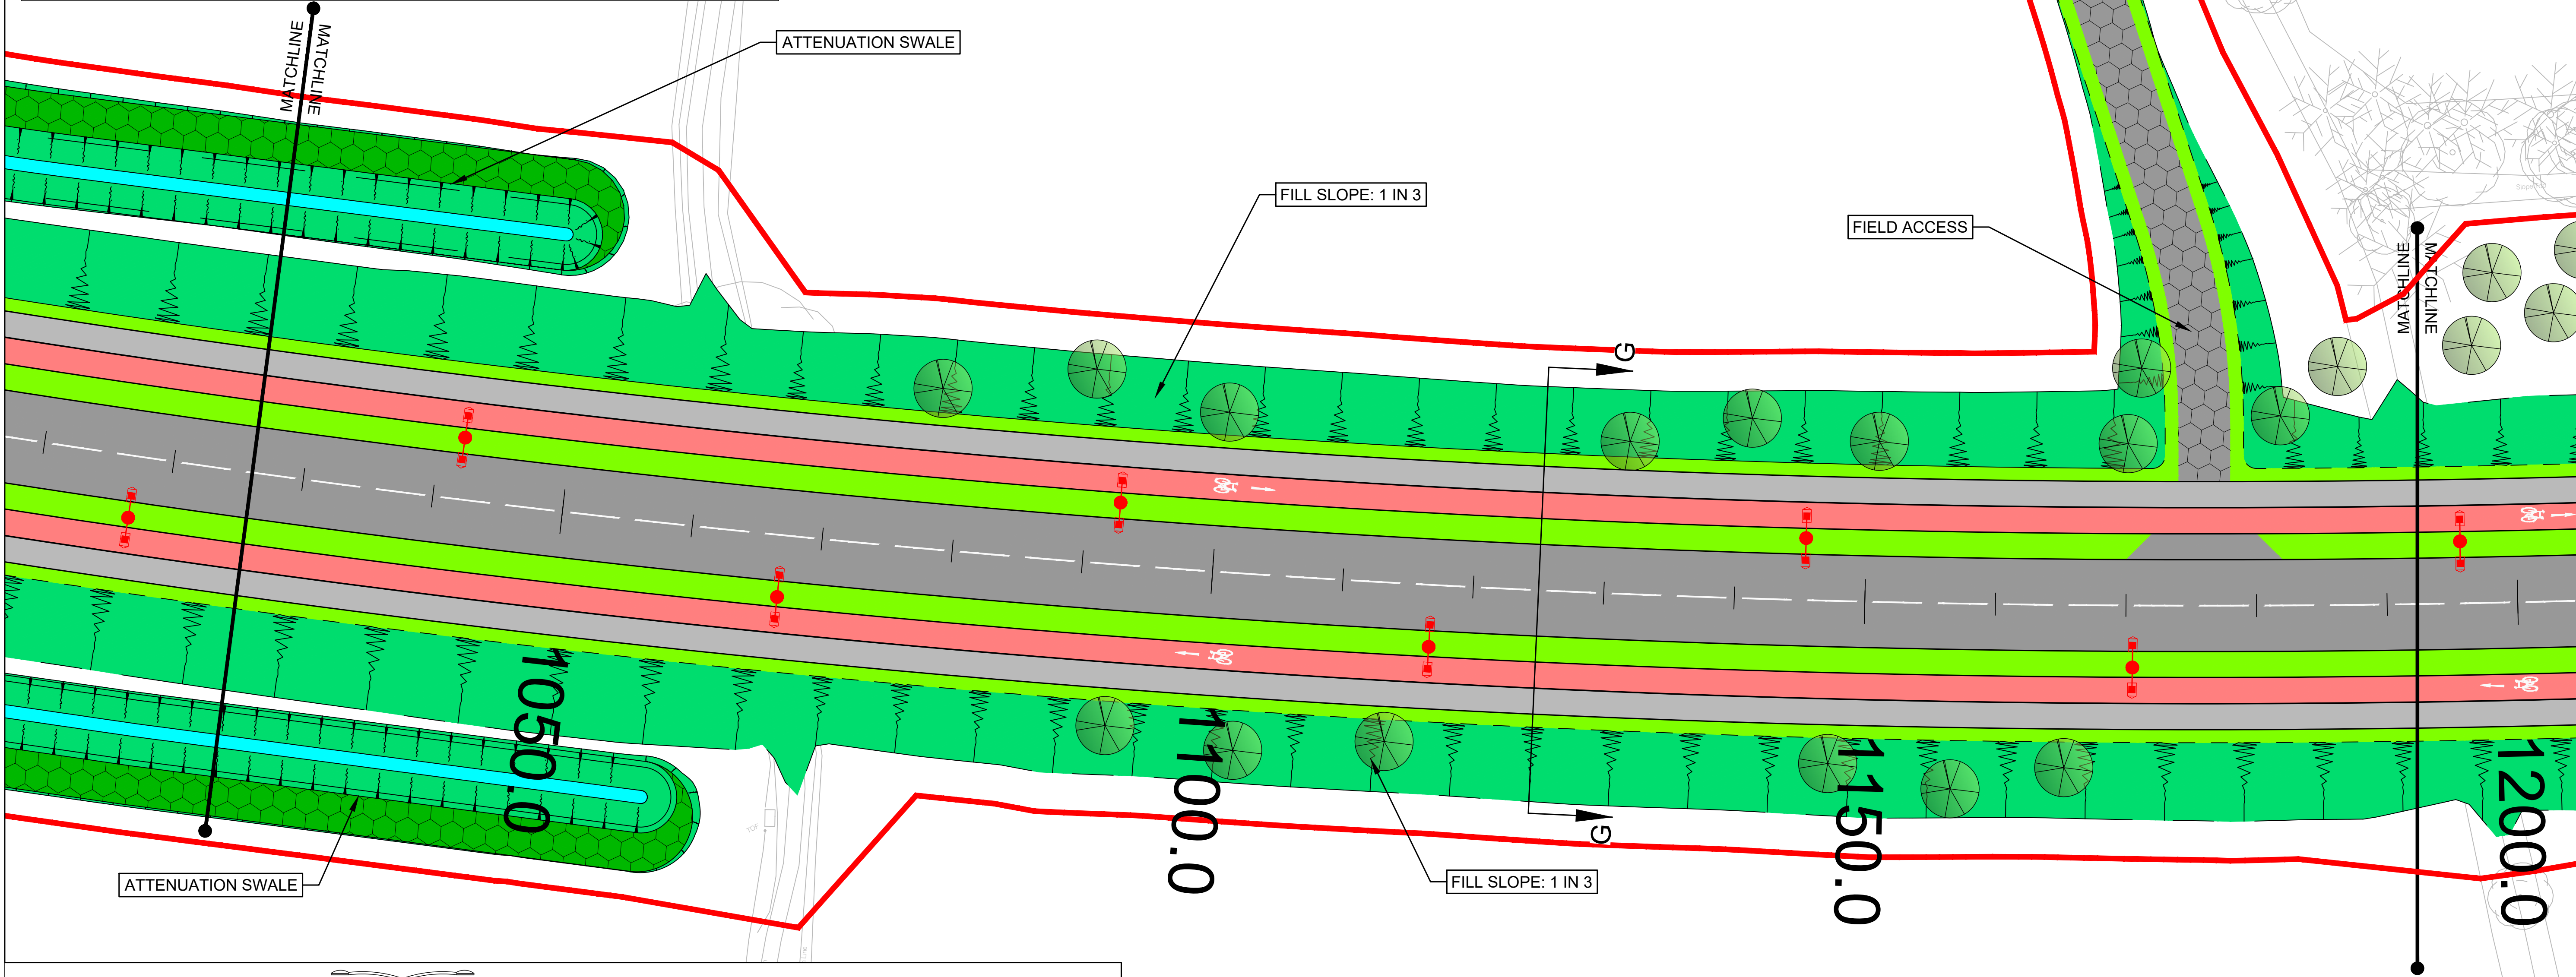

Client

Key Plan

General Notes

(i) Hard copies, dwf and pdf will form a controlled issue of the drawing. All other formats (dwg etc.) are deemed to be an uncontrolled issue and any work carried out based on these files is at the recipients own risk. RPS will not accept any responsibility for any errors from the use of these files, either by human error by the recipient, listing of the un-dimensioned measurements, compatibility with the recipients software, and any errors arising when these files are used to aid the recipients drawing production, or setting out on site.

(ii) DO NOT SCALE, use figured dimensions only.

(iii) This drawing is the property of RPS, it is a project confidential classified document. It must not be copied used or its contents divulged without prior written consent. The needs and expectations of client and RPS must be considered when working with this drawing.

(iv) Information including topographical survey, geotechnical investigation and utility detail used in the design have been provided by others.

(v) All Levels refer to Ordnance Survey Datum, Malin Head.

| Rev | Date     | Dwn Cnk | Amendment / Issue     | App |
|-----|----------|---------|-----------------------|-----|
| C01 | 28/10/25 | PD      | FOR PLANNING APPROVAL |     |

West Pier  
Business Campus  
Dun Laoghaire  
Co Dublin

T +353 1 4882900  
F +353 1 2835676  
W [www.rpsgroup.com/ireland](http://www.rpsgroup.com/ireland)  
E [ireland@rpsgroup.com](mailto:ireland@rpsgroup.com)

Scale  
1:250 @ A1  
1:500 @ A3

Created on  
24/08/2023

Sheets  
08 of 15

Project  
CELBRIDGE HAZELHATCH MOBILITY CORRIDOR

Title  
GENERAL ARRANGEMENT

SHEET 08




Drawing Number  
MDT0902-RPS-01-XX-DR-Z-GA0008

Status  
A1


Rev  
C01

File Identifier  
MDT0902-RPS-01-XX-DR-Z-GA0000-GA0015



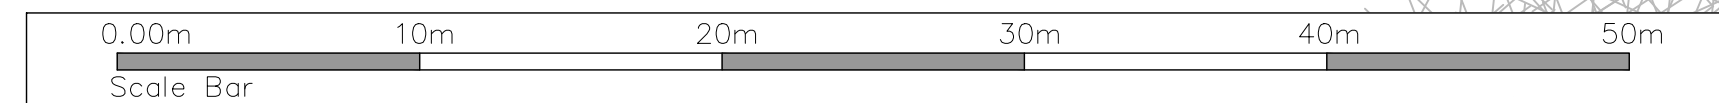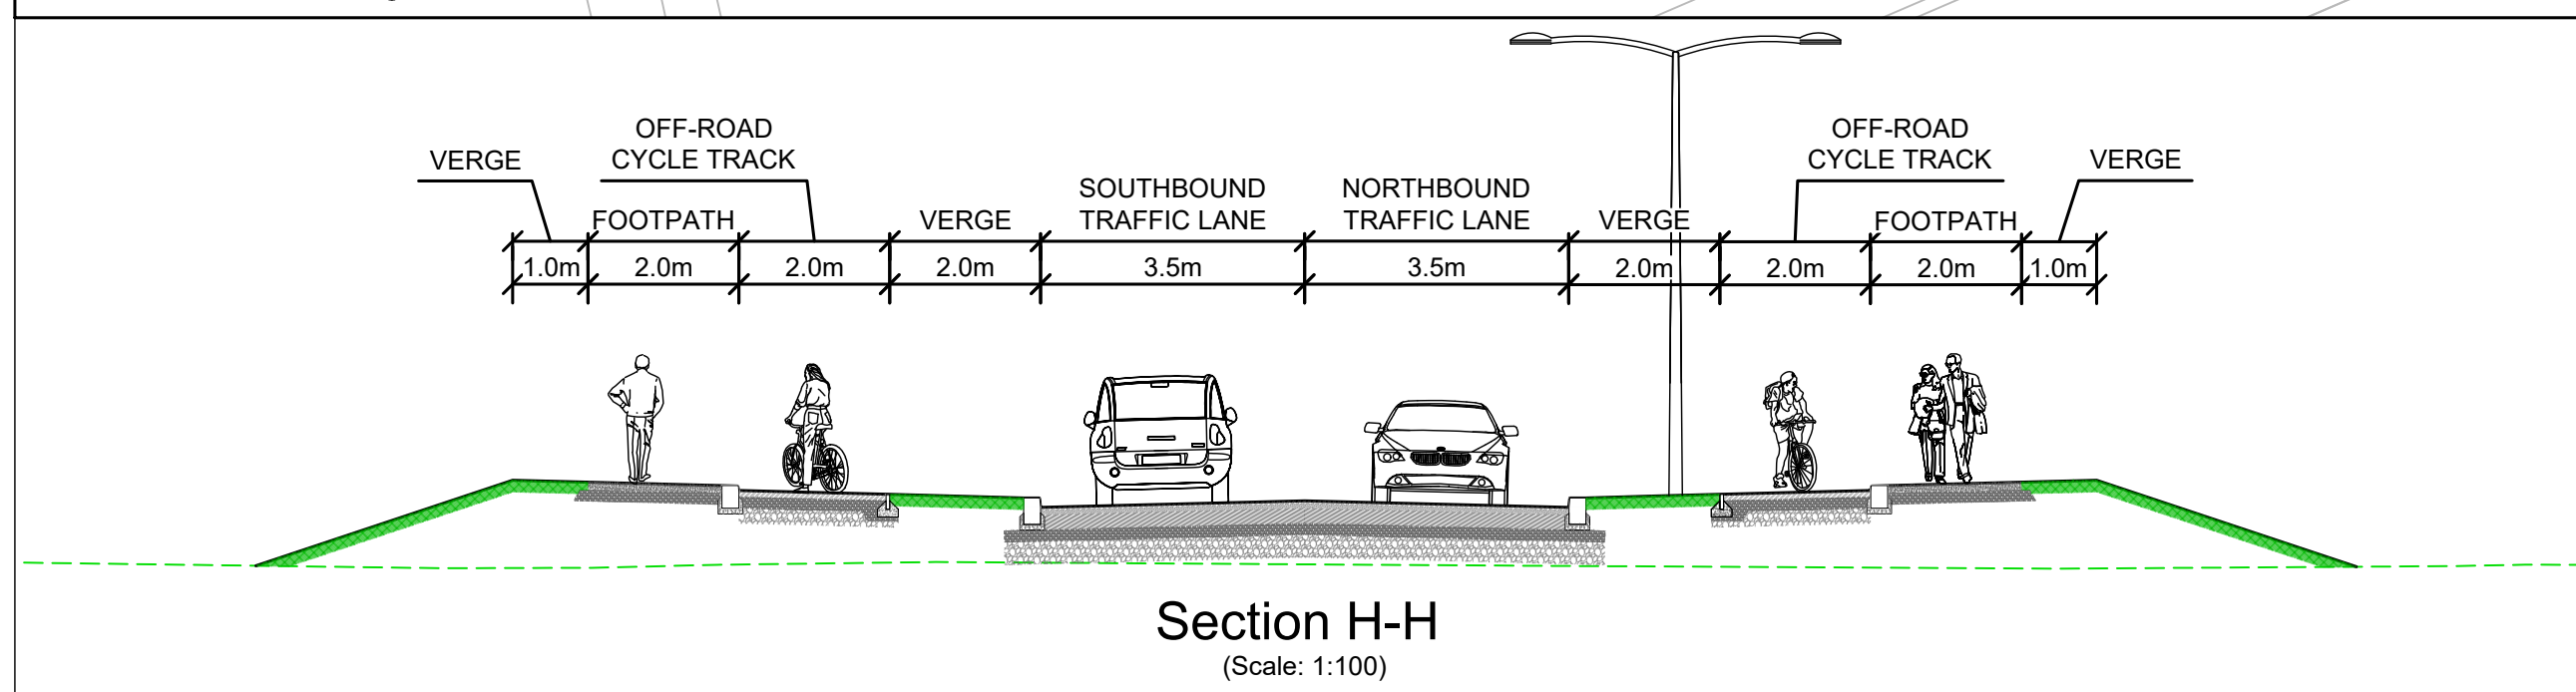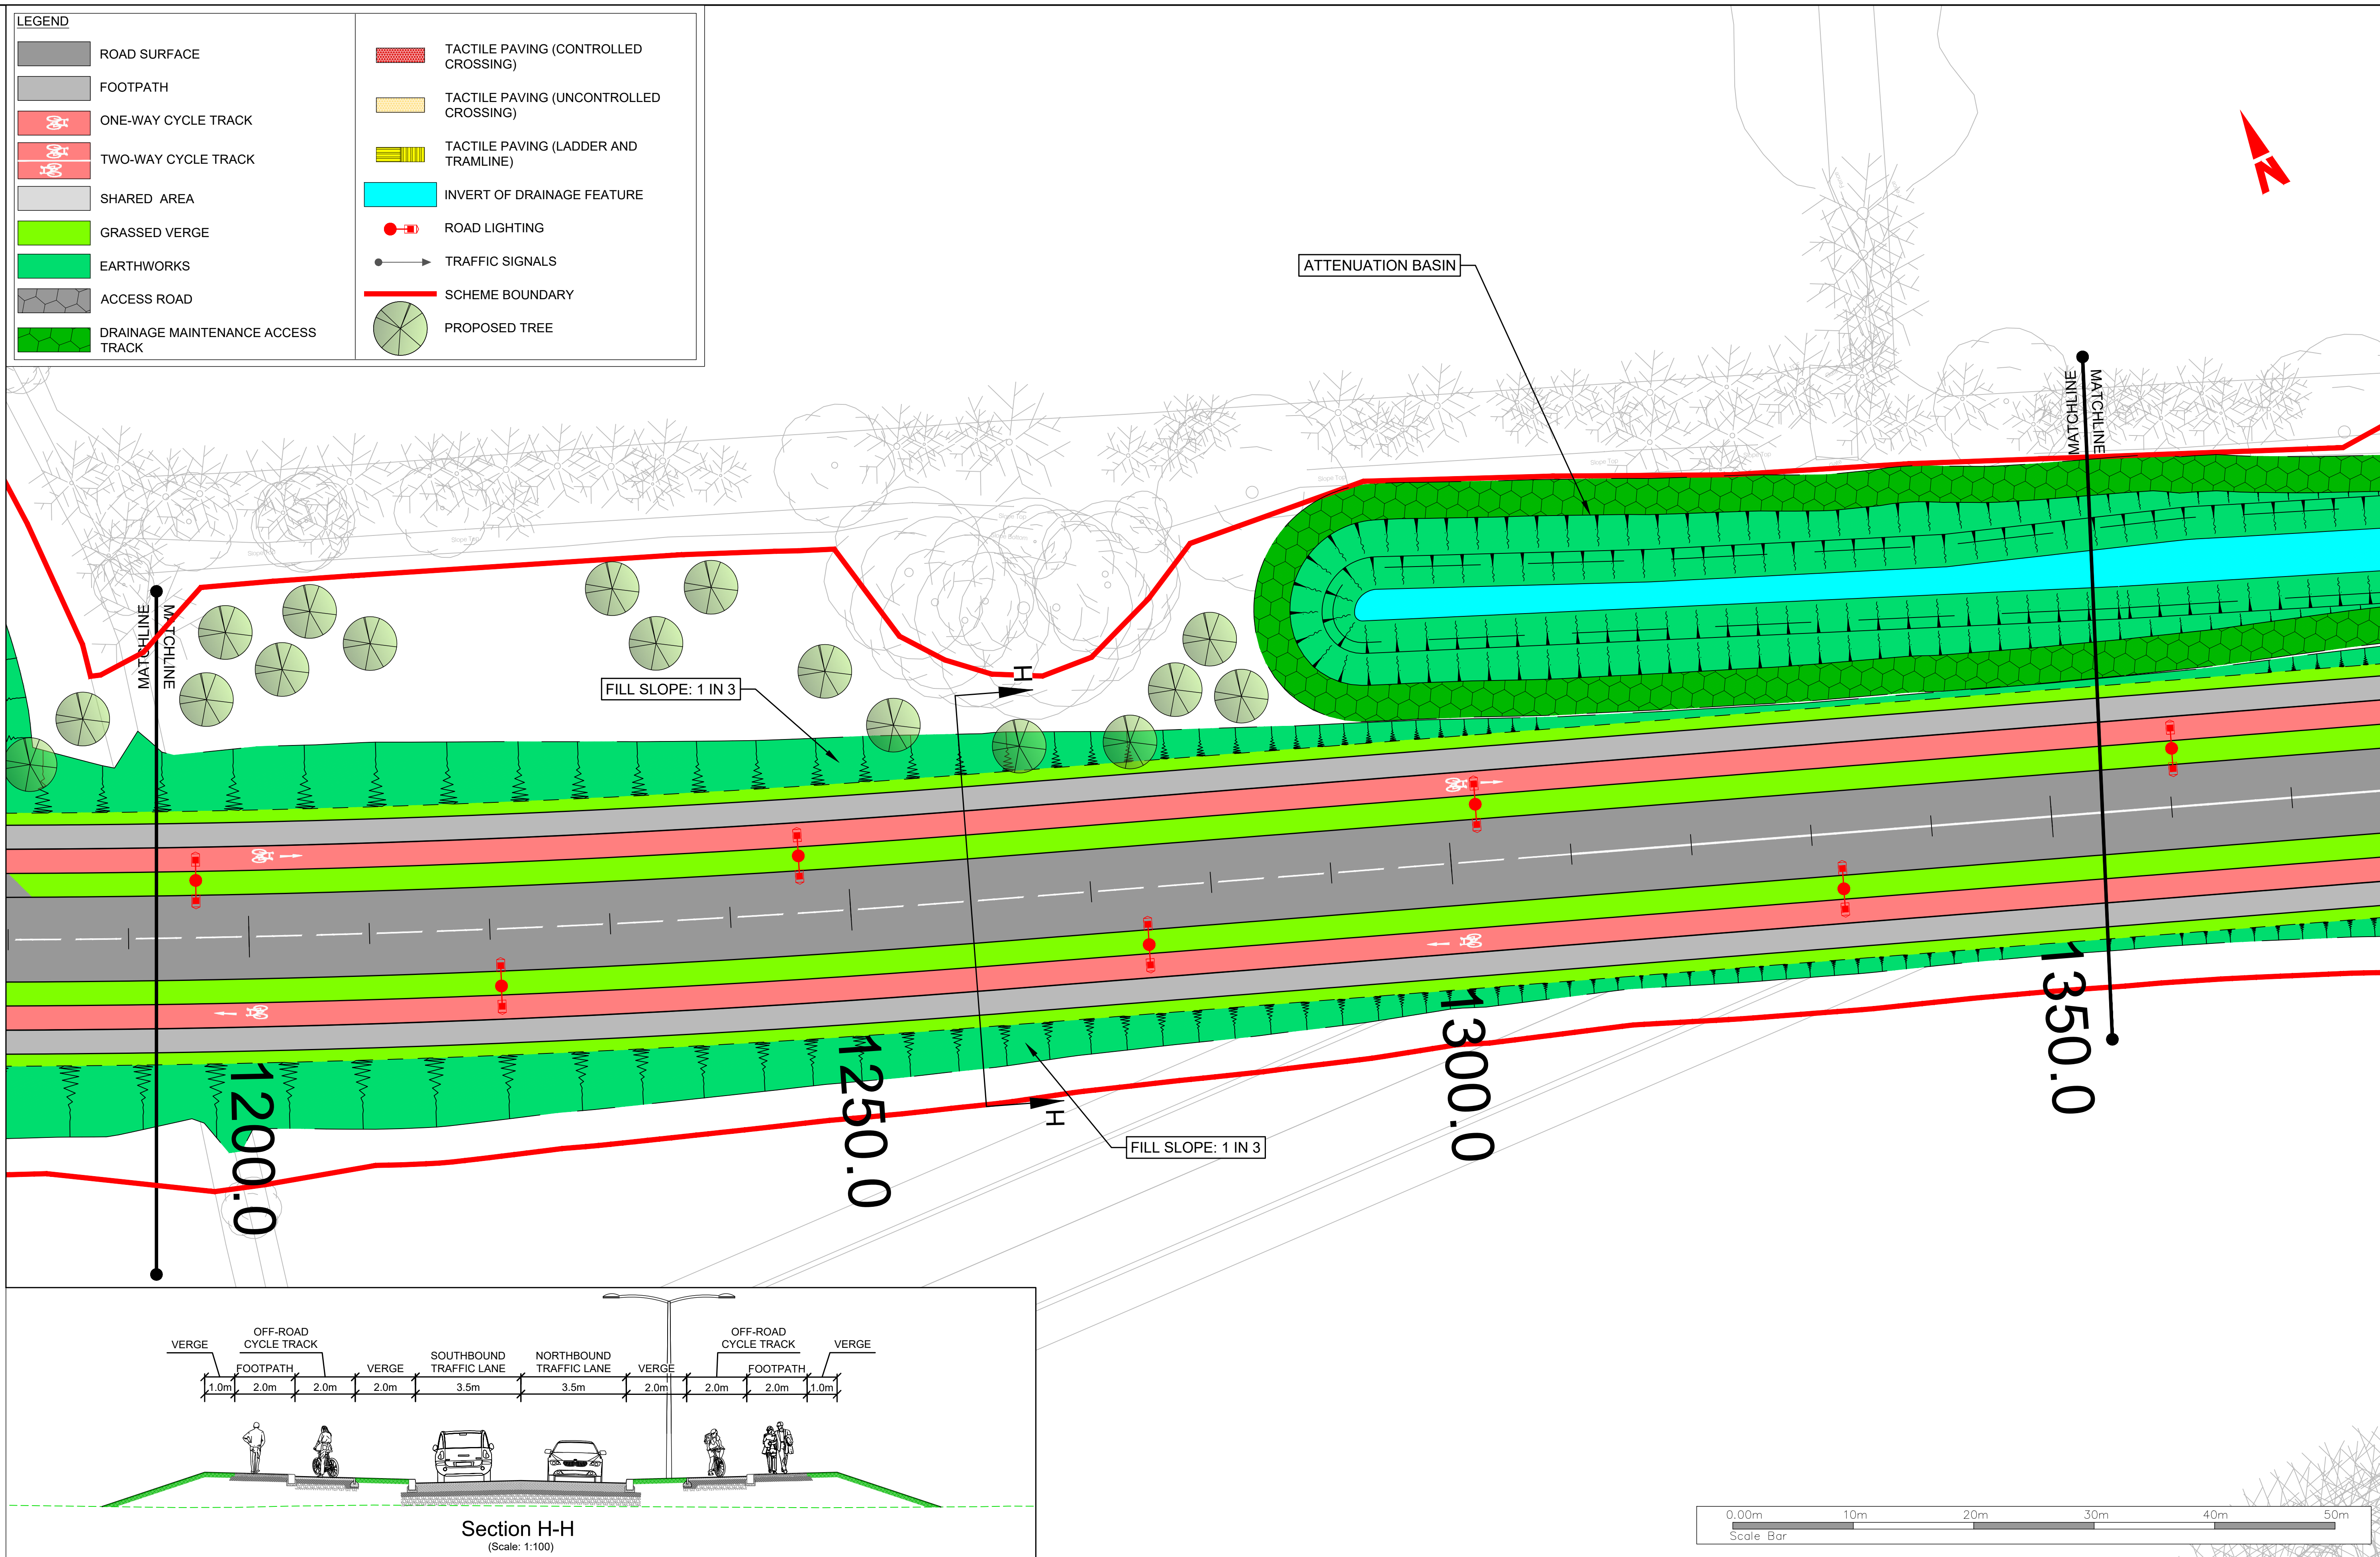



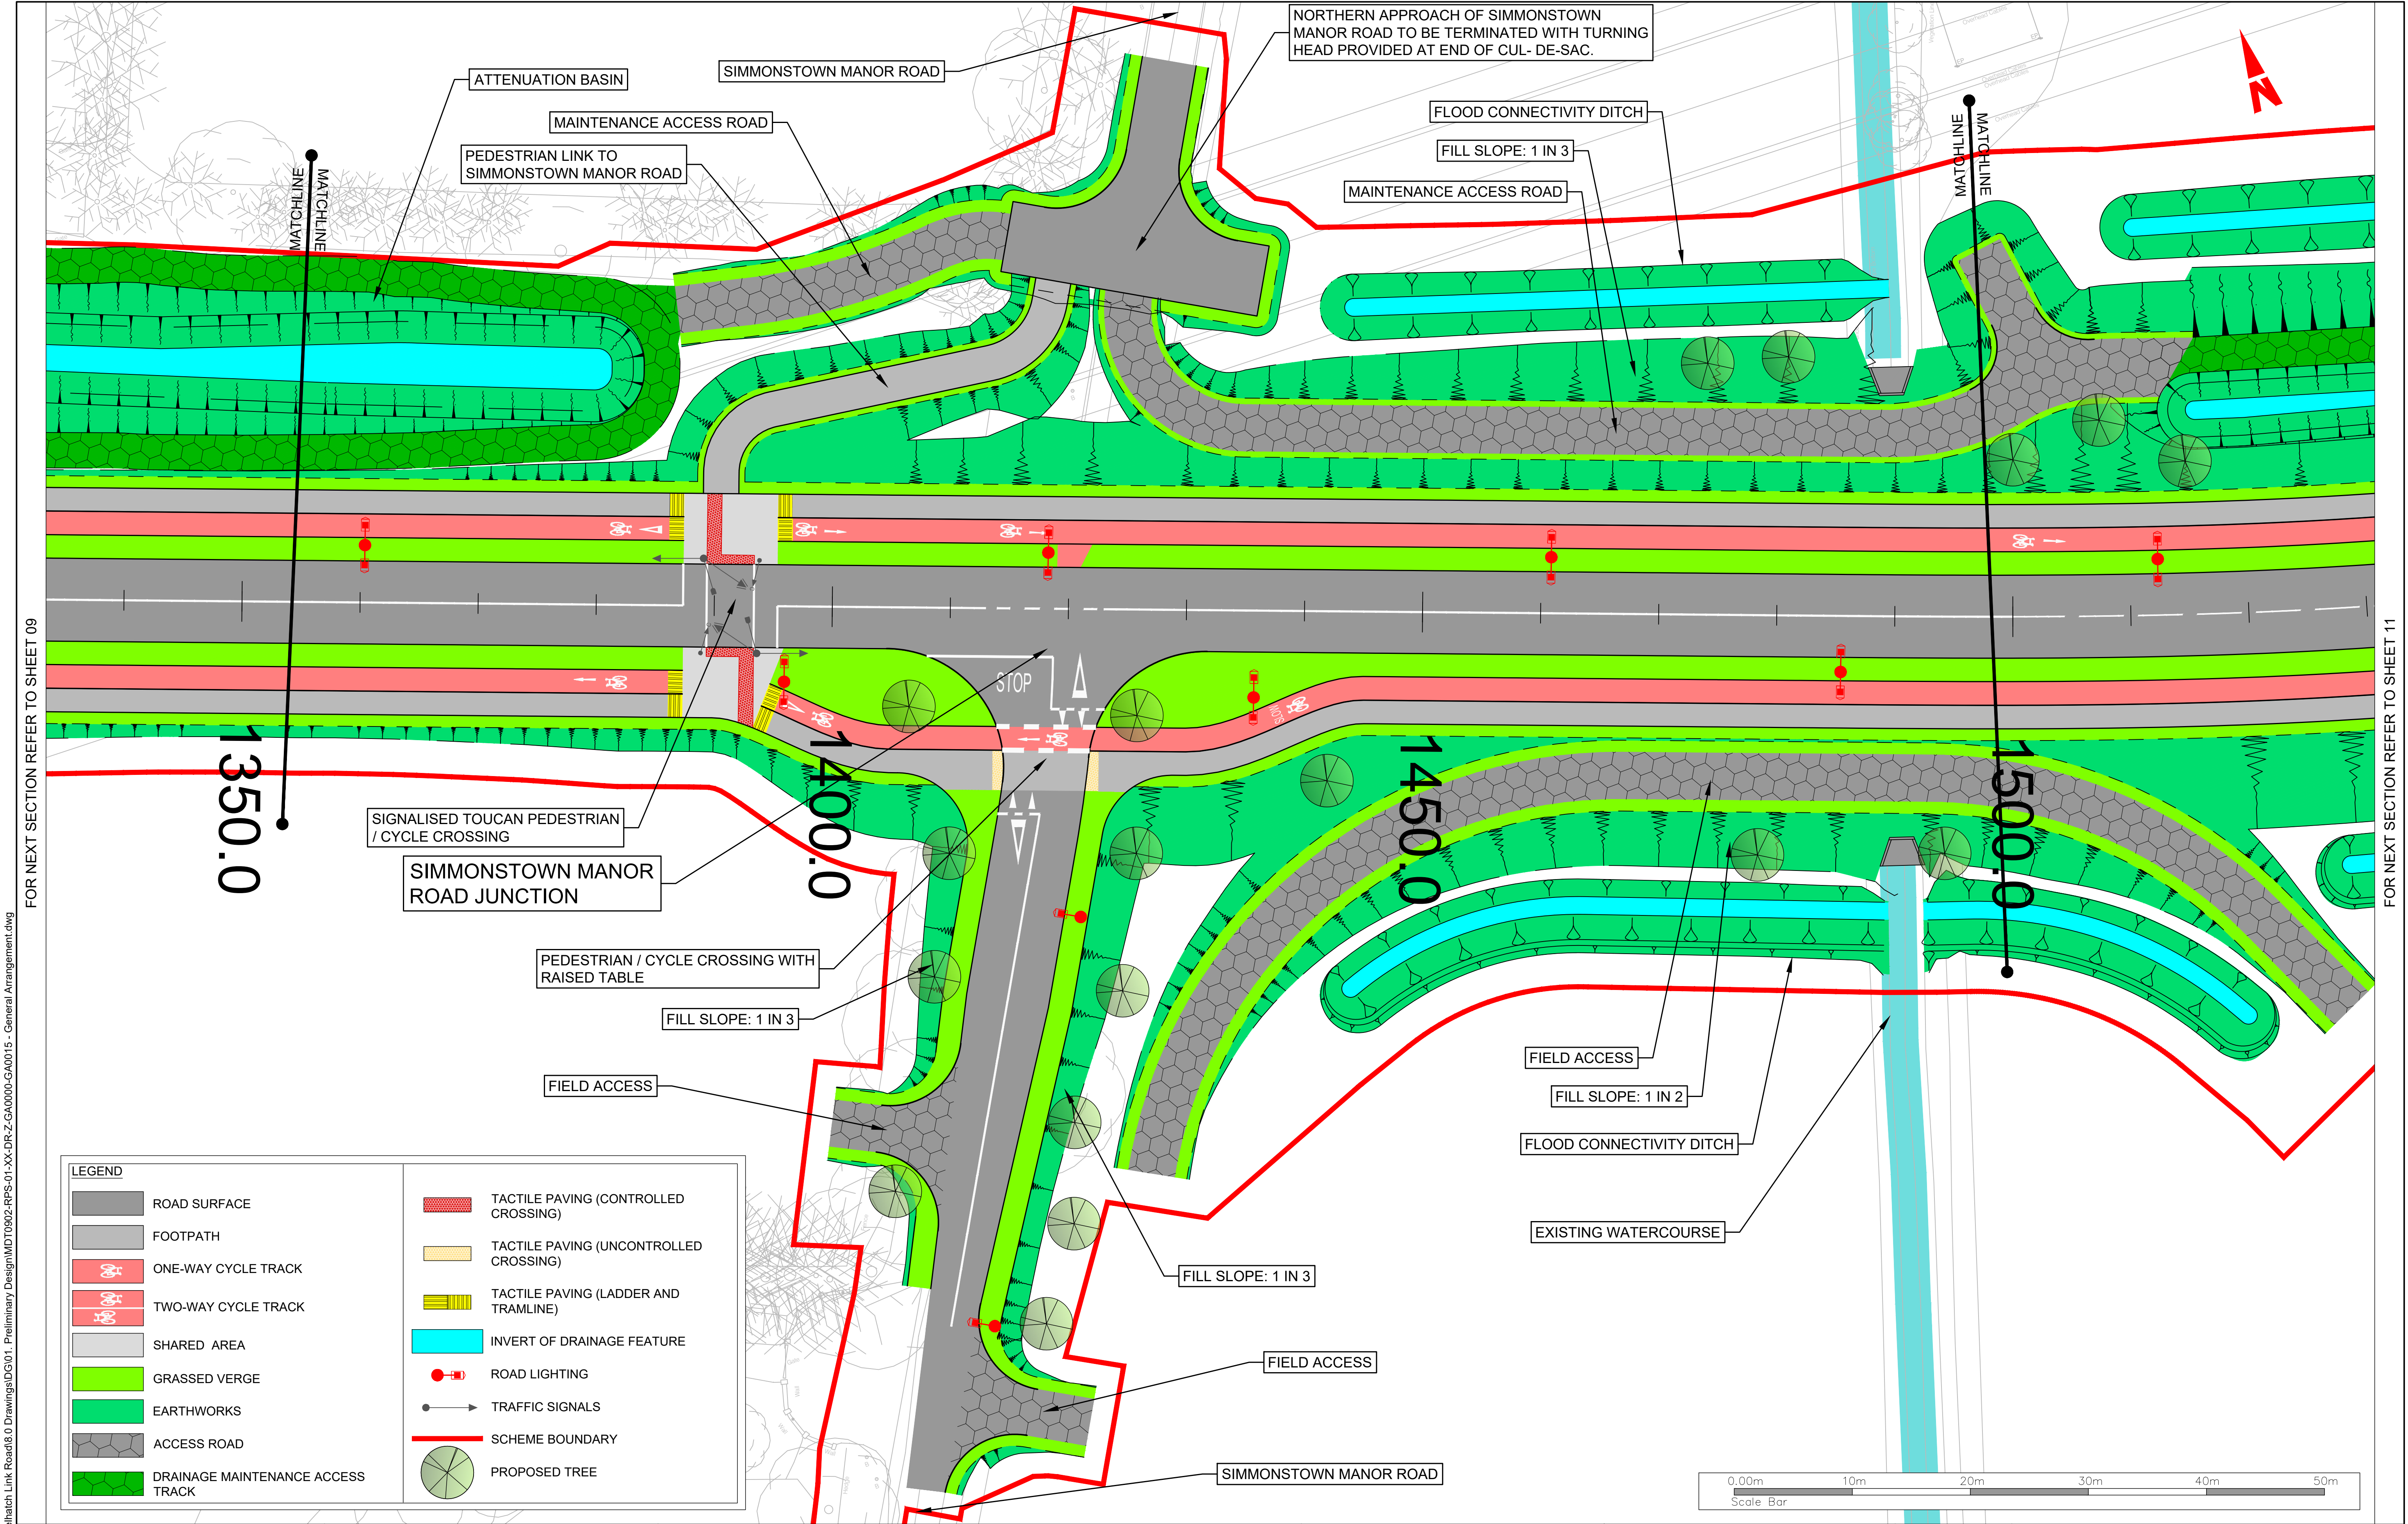


R:\MDT0902 - Celbridge to Hazelhatch Link Road\8.0 Drawings\0902-RPS-01-XX-DR-Z-GA0000-GA0015 - General Arrangement.dwg  
FOR NEXT SECTION REFER TO SHEET 09

FOR NEXT SECTION REFER TO SHEET 11



Client

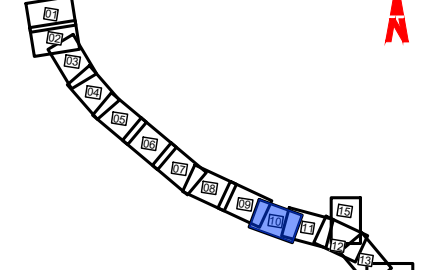

Key Plan

General Notes

(i) Hard copies, dwf and pdf will form a controlled issue of the drawing. All other formats (dwg etc.) are deemed to be an uncontrolled issue and any work carried out based on these files is at the recipients own risk. RPS will not accept any responsibility for any errors from the use of these files, either by human error by the recipient, listing of the un-dimensioned measurements, compatibility with the recipients software, and any errors arising when these files are used to aid the recipients drawing production, or setting out on site.

(ii) DO NOT SCALE, use figured dimensions only.

(iii) This drawing is the property of RPS, it is a project confidential classified document. It must not be copied used or its contents divulged without prior written consent. The needs and expectations of client and RPS must be considered when working with this drawing.

(iv) Information including topographical survey, geotechnical investigation and utility detail used in the design have been provided by others.

(v) All Levels refer to Ordnance Survey Datum, Malin Head.

| Rev | Date     | Dwg Cmk | Amendment / Issue     | App |
|-----|----------|---------|-----------------------|-----|
| C01 | 28/10/25 | PD      | FOR PLANNING APPROVAL | ✗   |



West Pier  
Business Campus  
Dun Laoghaire  
Co Dublin

T +353 1 4882900  
F +353 1 2835676  
W [www.rpsgroup.com/ireland](http://www.rpsgroup.com/ireland)  
E [ireland@rpsgroup.com](mailto:ireland@rpsgroup.com)

Scale 1:250 @ A1  
1:500 @ A3

Created on 24/08/2023

Sheets 10 of 15

Project CELBRIDGE HAZELHATCH MOBILITY CORRIDOR

Title GENERAL ARRANGEMENT

SHEET 10

Drawing Number MDT0902-RPS-01-XX-DR-Z-GA0010

Status A1


Rev C01



R:\MDT0902 - Celbridge to Hazelhatch Link Road\8.0 Drawings\DG\01. Preliminary Design\MDT0902-RPS-01-XX-DR-Z-GA0000-GA0015 - General Arrangement.dwg


FOR NEXT SECTION REFER TO SHEET 10

FOR NEXT SECTION REFER TO SHEET 12

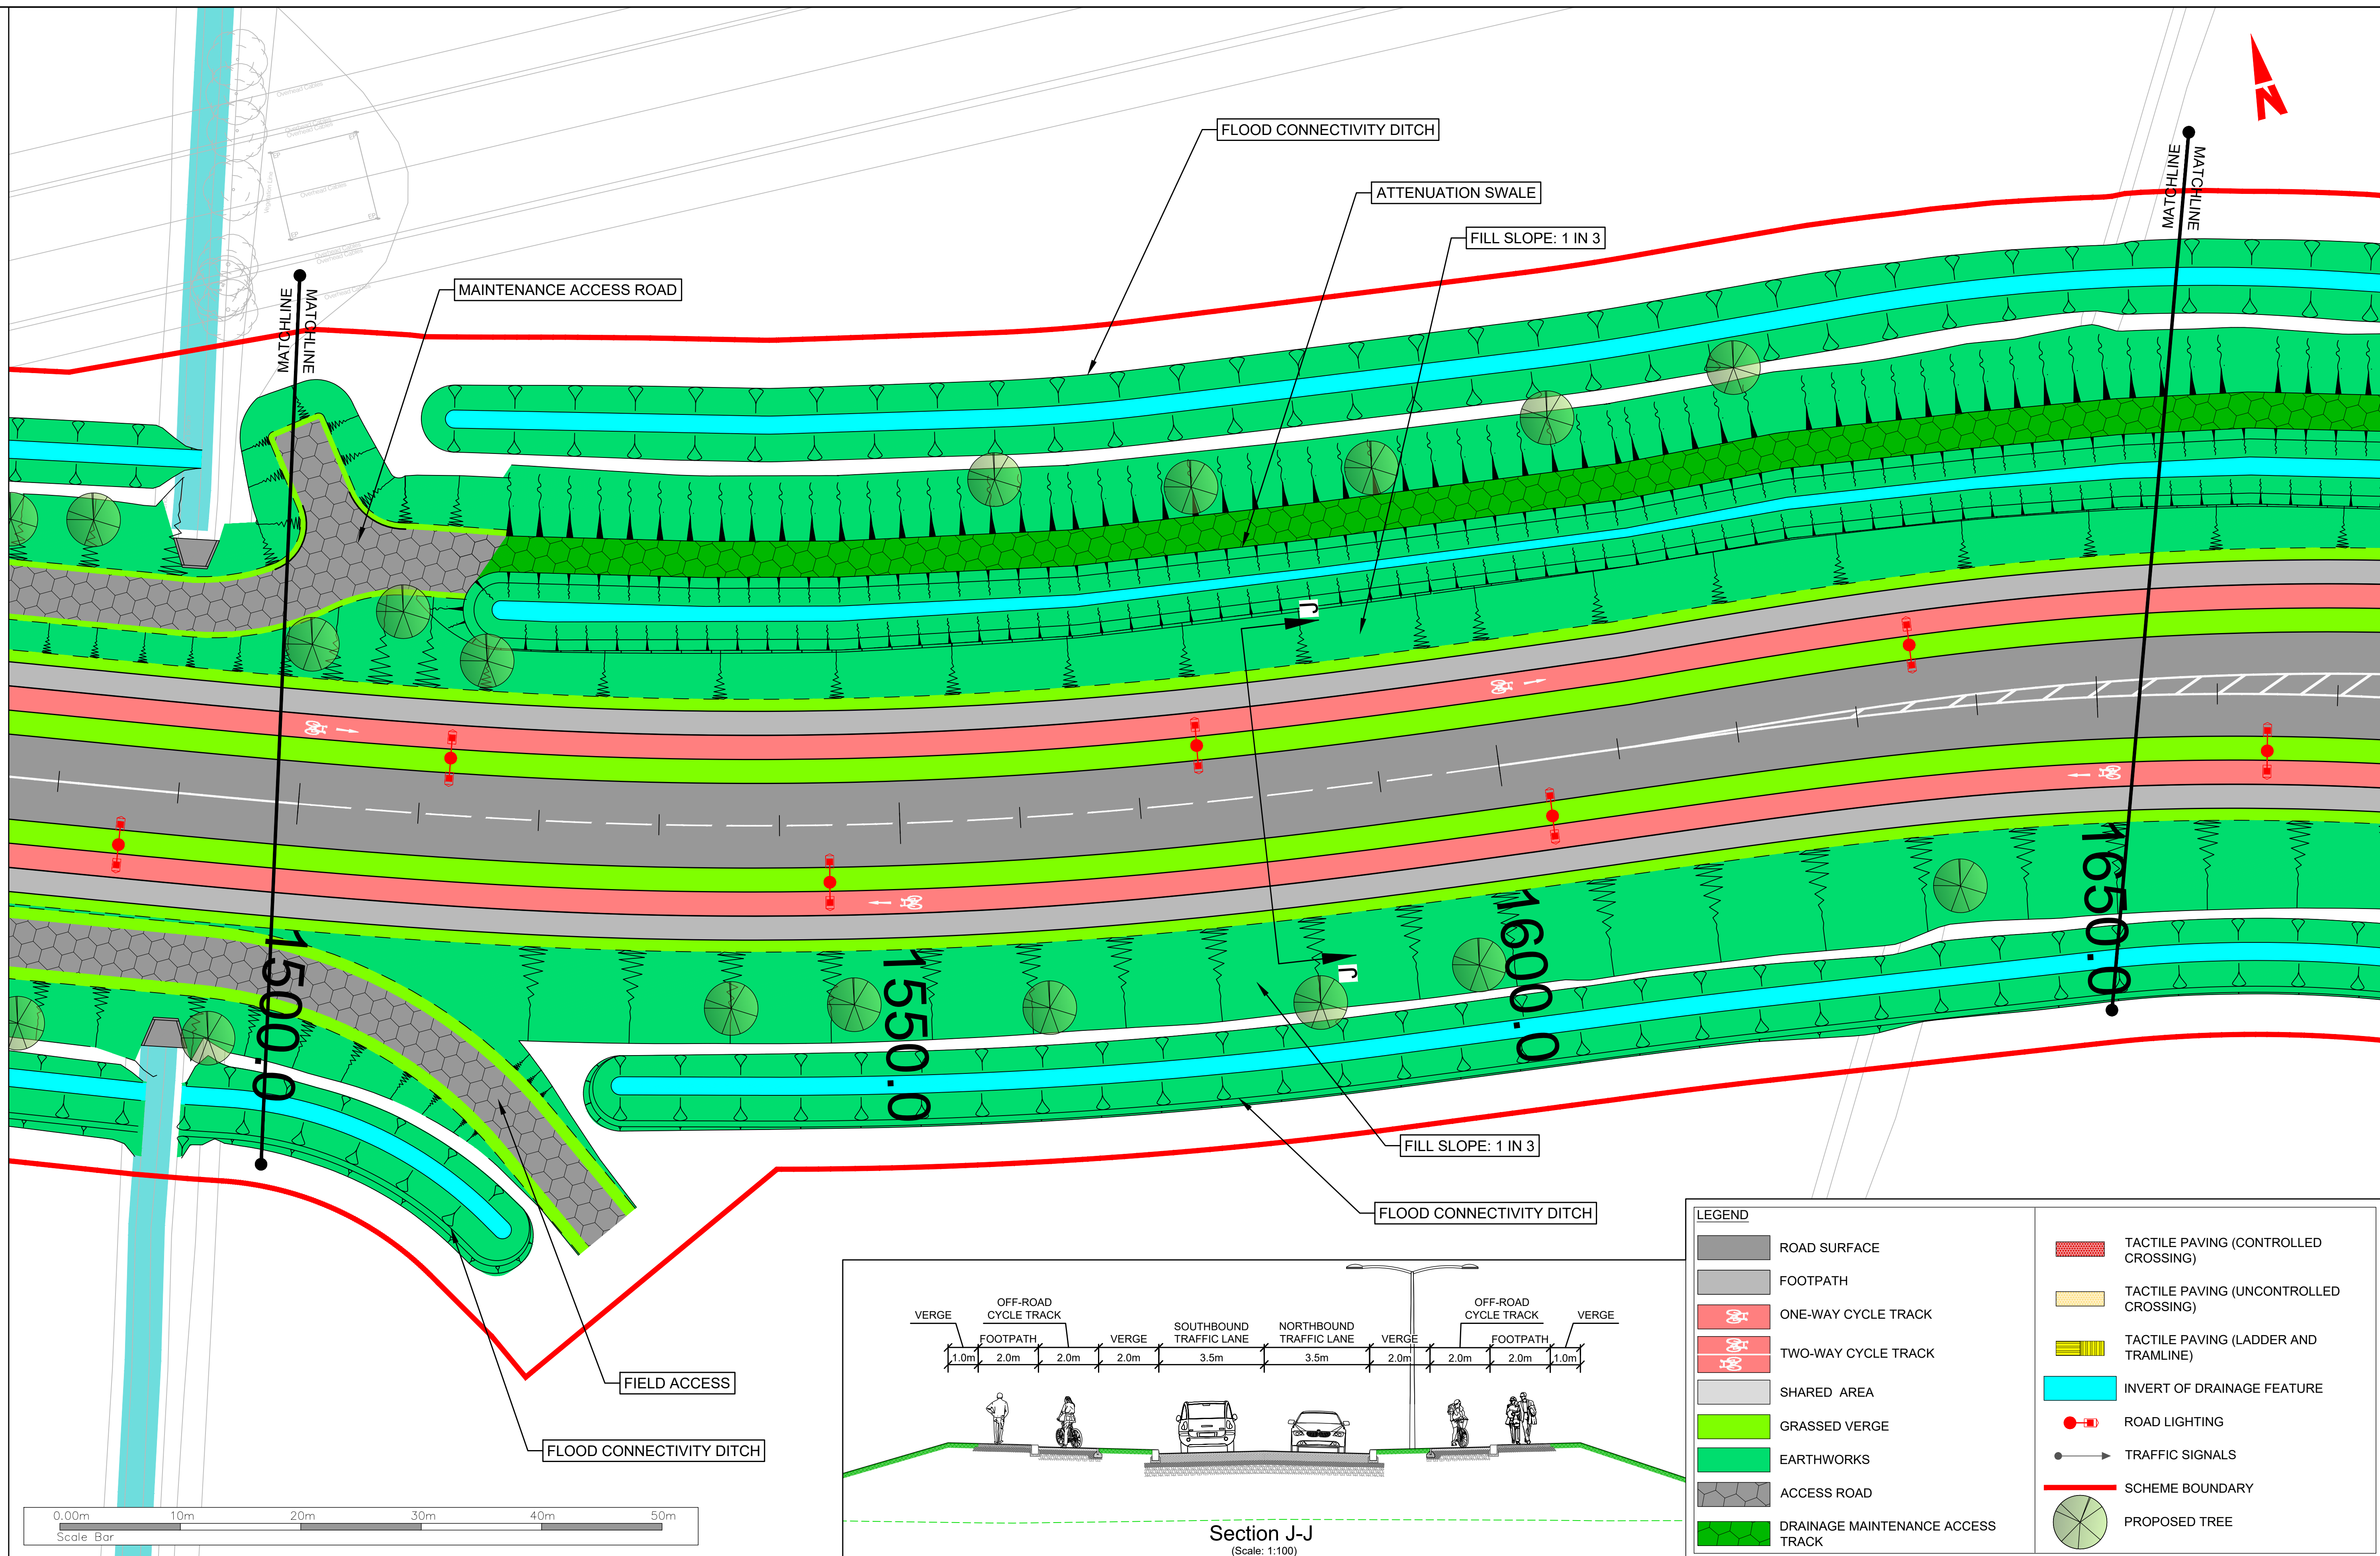



Client

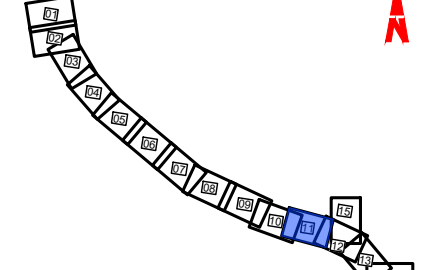

Key Plan

General Notes

(i) Hard copies, dwf and pdf will form a controlled issue of the drawing. All other formats (dwg etc.) are deemed to be an uncontrolled issue and any work carried out based on these files is at the recipients own risk. RPS will not accept any responsibility for any errors from the use of these files, either by human error by the recipient, listing of the un-dimensioned measurements, compatibility with the recipients software, and any errors arising when these files are used to aid the recipients drawing production, or setting out on site.

(ii) DO NOT SCALE, use figured dimensions only.

(iii) This drawing is the property of RPS, it is a project confidential classified document. It must not be copied used or its contents divulged without prior written consent. The needs and expectations of client and RPS must be considered when working with this drawing.

(iv) Information including topographical survey, geotechnical investigation and utility detail used in the design have been provided by others.

(v) All Levels refer to Ordnance Survey Datum, Malin Head.

| Rev | Date     | Dn Cnk | Amendment / Issue     | App |
|-----|----------|--------|-----------------------|-----|
| C01 | 28/10/25 | PD     | FOR PLANNING APPROVAL |     |



West Pier  
Business Campus  
Dun Laoghaire  
Co Dublin

T +353 1 4882900  
F +353 1 2835676  
W [www.rpsgroup.com/ireland](http://www.rpsgroup.com/ireland)  
E [ireland@rpsgroup.com](mailto:ireland@rpsgroup.com)

Scale  
1:250 @ A1  
1:500 @ A3

Created on  
24/08/2023

Sheets  
11 of 15

Project  
CELBRIDGE HAZELHATCH MOBILITY CORRIDOR

Title  
GENERAL ARRANGEMENT

SHEET 11

Drawing Number  
MDT0902-RPS-01-XX-DR-Z-GA0011


Status  
A1

Rev  
C01




FOR NEXT SECTION REFER TO SHEET 11

FOR NEXT SECTION REFER TO SHEET 13

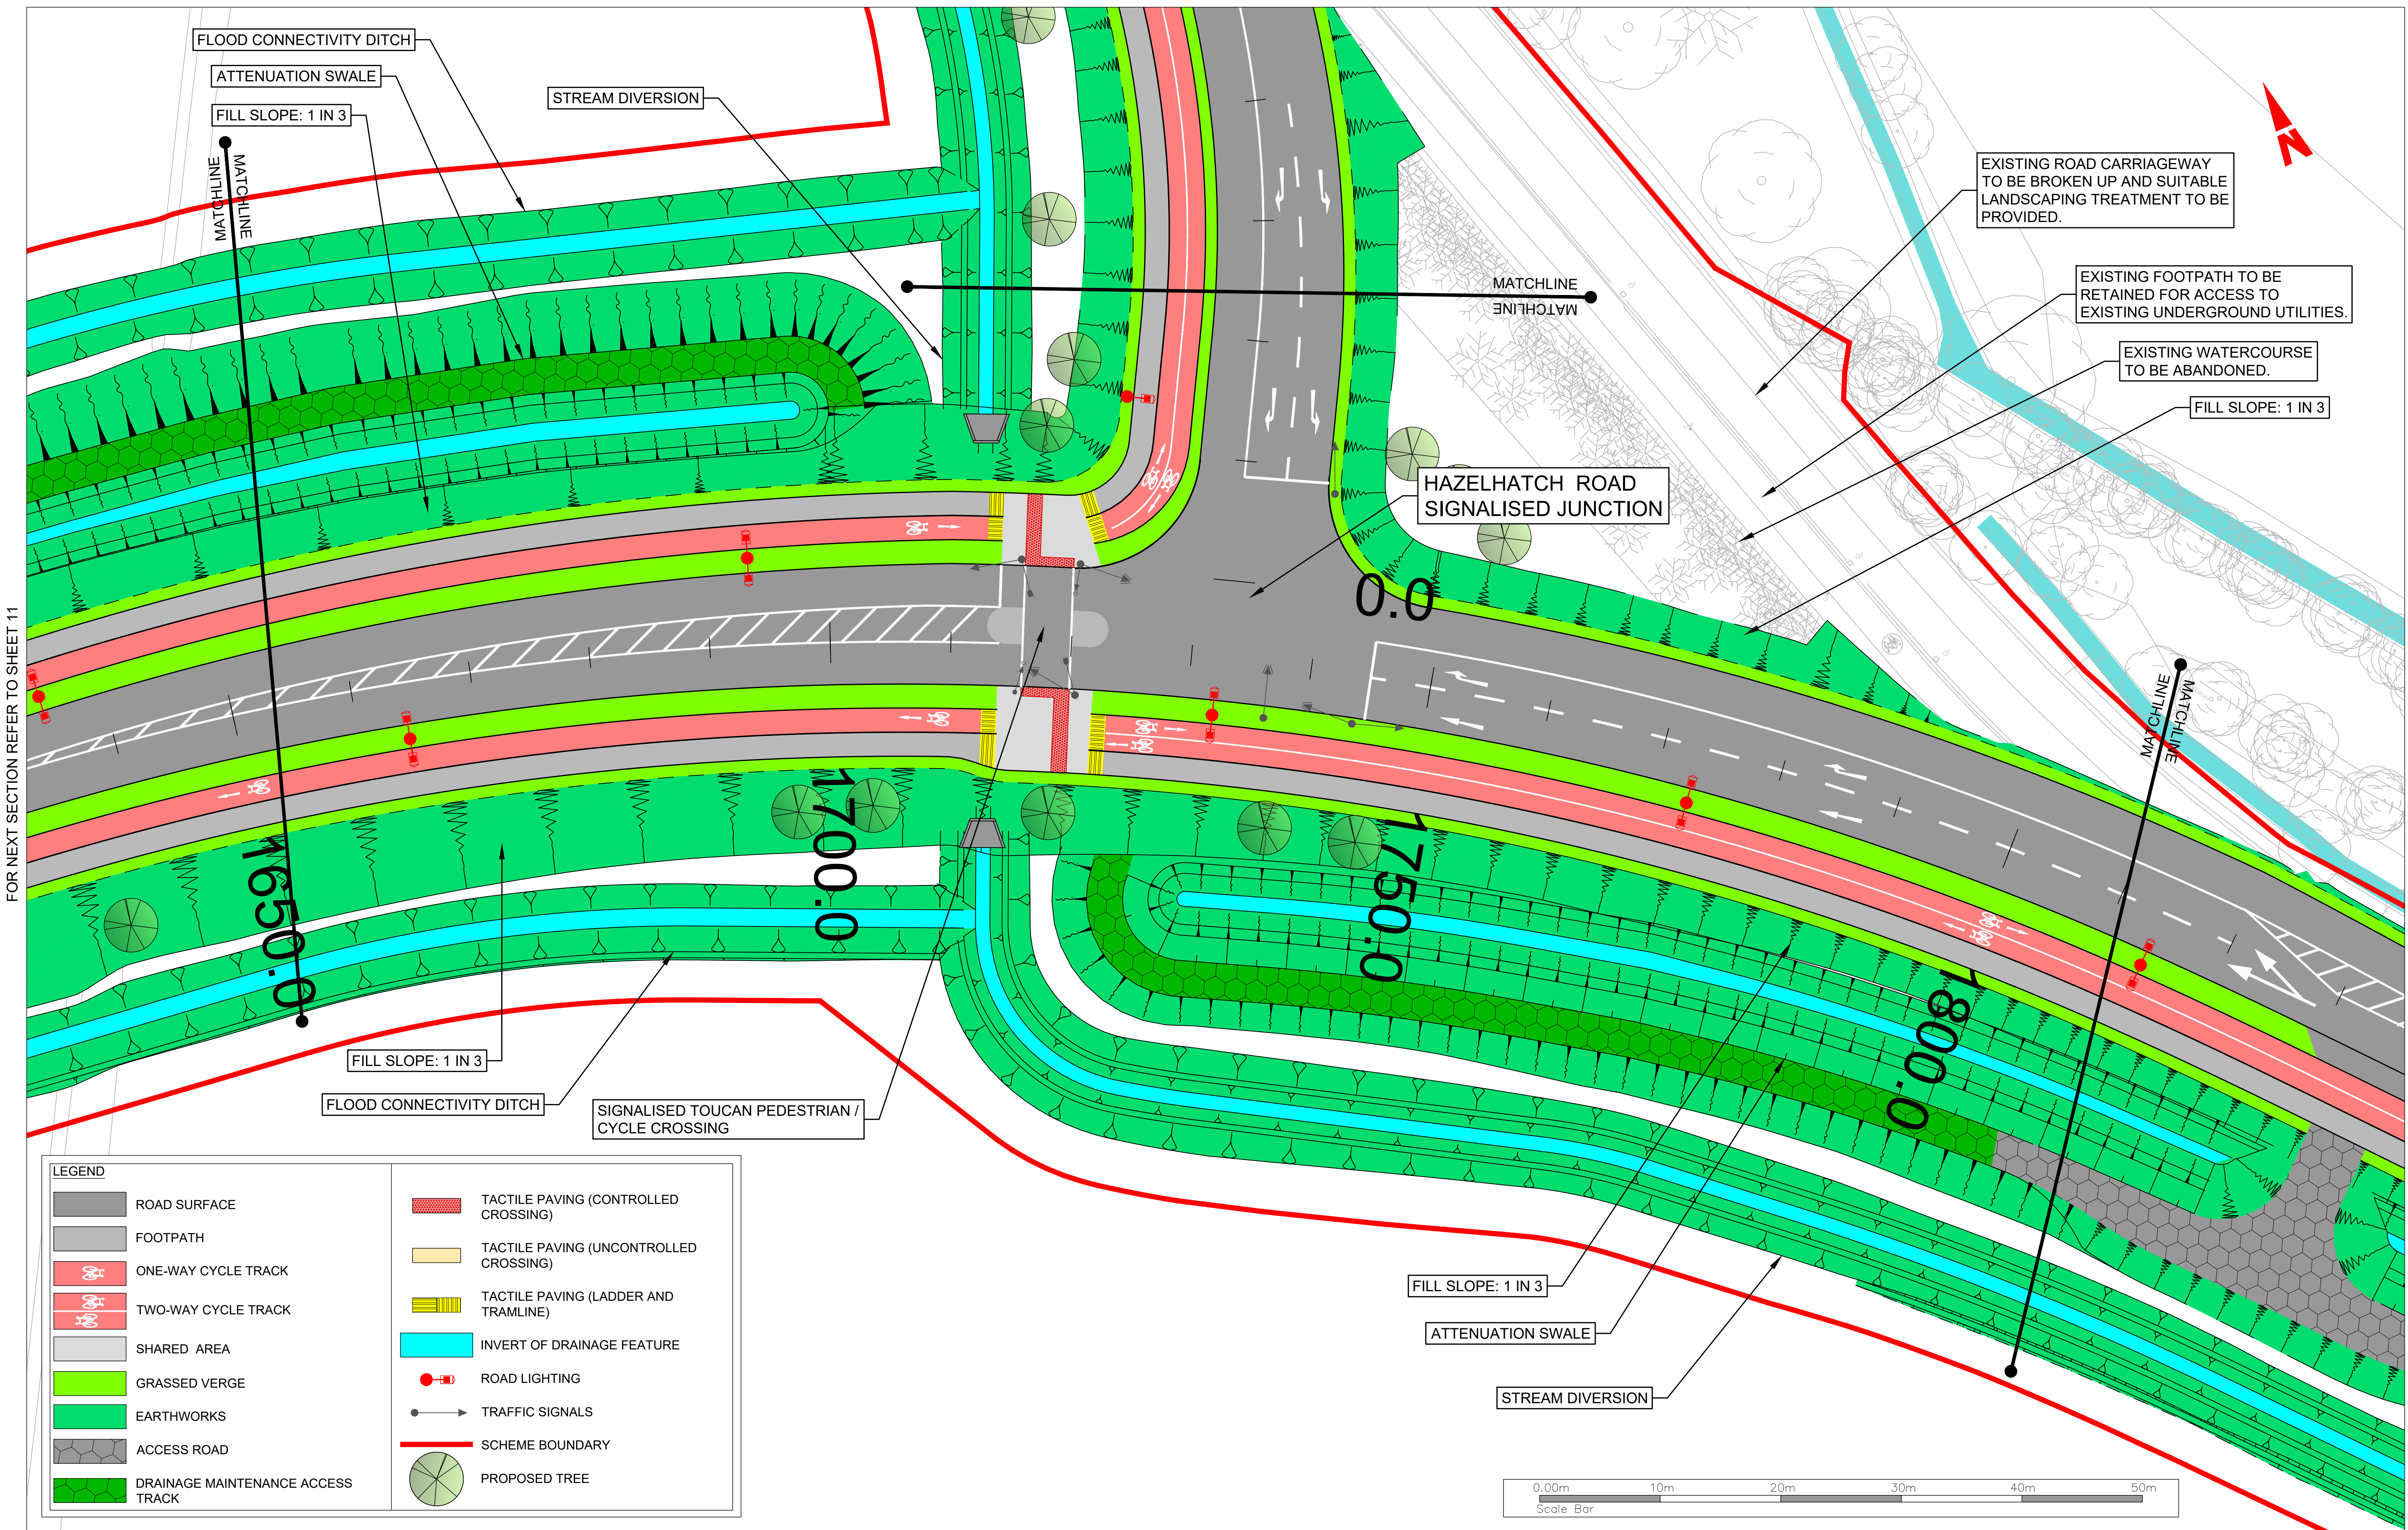



Client

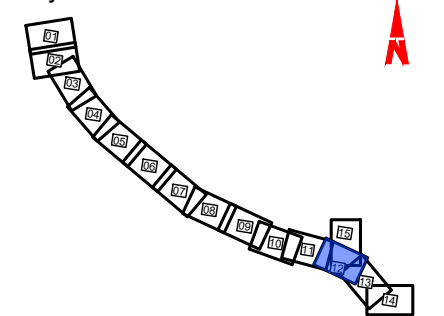

Key Plan

General Notes

(i) Hard copies, dwf and pdf will form a controlled issue of the drawing. All other formats (dwg etc.) are deemed to be an uncontrolled issue and any work carried out based on these files is at the recipients own risk. RPS will not accept any responsibility for any errors from the use of these files, either by human error by the recipient, listing of the un-dimensioned measurements, compatibility with the recipients software, and any errors arising when these files are used to aid the recipients drawing production, or setting out on site.

(ii) DO NOT SCALE, use figured dimensions only.

(iii) This drawing is the property of RPS, it is a project confidential classified document. It must not be copied used or its contents divulged without prior written consent. The needs and expectations of client and RPS must be considered when working with this drawing.

(iv) Information including topographical survey, geotechnical investigation and utility detail used in the design have been provided by others.

(v) All Levels refer to Ordnance Survey Datum, Malin Head.

| Rev | Date     | Dwn Cnk | Amendment / Issue     | App |
|-----|----------|---------|-----------------------|-----|
| C01 | 28/10/25 | PD      | FOR PLANNING APPROVAL |     |



West Pier  
Business Campus  
Dun Laoghaire  
Co Dublin

T +353 1 4882900  
F +353 1 2835676  
W [www.rpsgroup.com/ireland](http://www.rpsgroup.com/ireland)  
E [ireland@rpsgroup.com](mailto:ireland@rpsgroup.com)

Scale 1:250 @ A1  
1:500 @ A3

Created on 24/08/2023

Sheets 12 of 15

Project CELBRIDGE HAZELHATCH MOBILITY CORRIDOR

Title GENERAL ARRANGEMENT

SHEET 12

Drawing Number MDT0902-RPS-01-XX-DR-Z-GA0012

Status A1

Rev C01



R:\MDT0902 - Celbridge to Hazelhatch Link Road\8.0 Drawings\DG\01 - Preliminary Design\MDT0902-RPS-01-XX-DR-Z-GA0000-GA0015 - General Arrangement.dwg  
FOR NEXT SECTION REFER TO SHEET 12

LEGEND

ROAD SURFACE

FOOTPATH

ONE-WAY CYCLE TRACK

TWO-WAY CYCLE TRACK

SHARED AREA

GRASSED VERGE

EARTHWORKS

ACCESS ROAD

DRAINAGE MAINTENANCE ACCESS TRACK

TACTILE PAVING (CONTROLLED CROSSING)

TACTILE PAVING (UNCONTROLLED CROSSING)

TACTILE PAVING (LADDER AND TRAMLINE)




INVERT OF DRAINAGE FEATURE

ROAD LIGHTING

TRAFFIC SIGNALS

SCHEME BOUNDARY


PROPOSED TREE

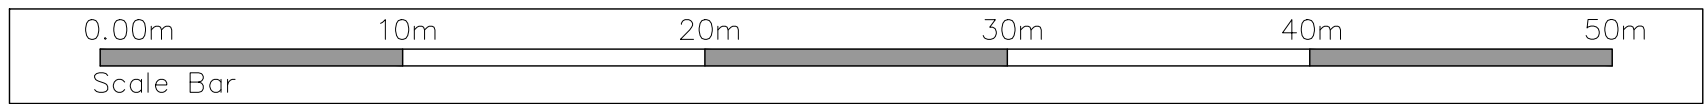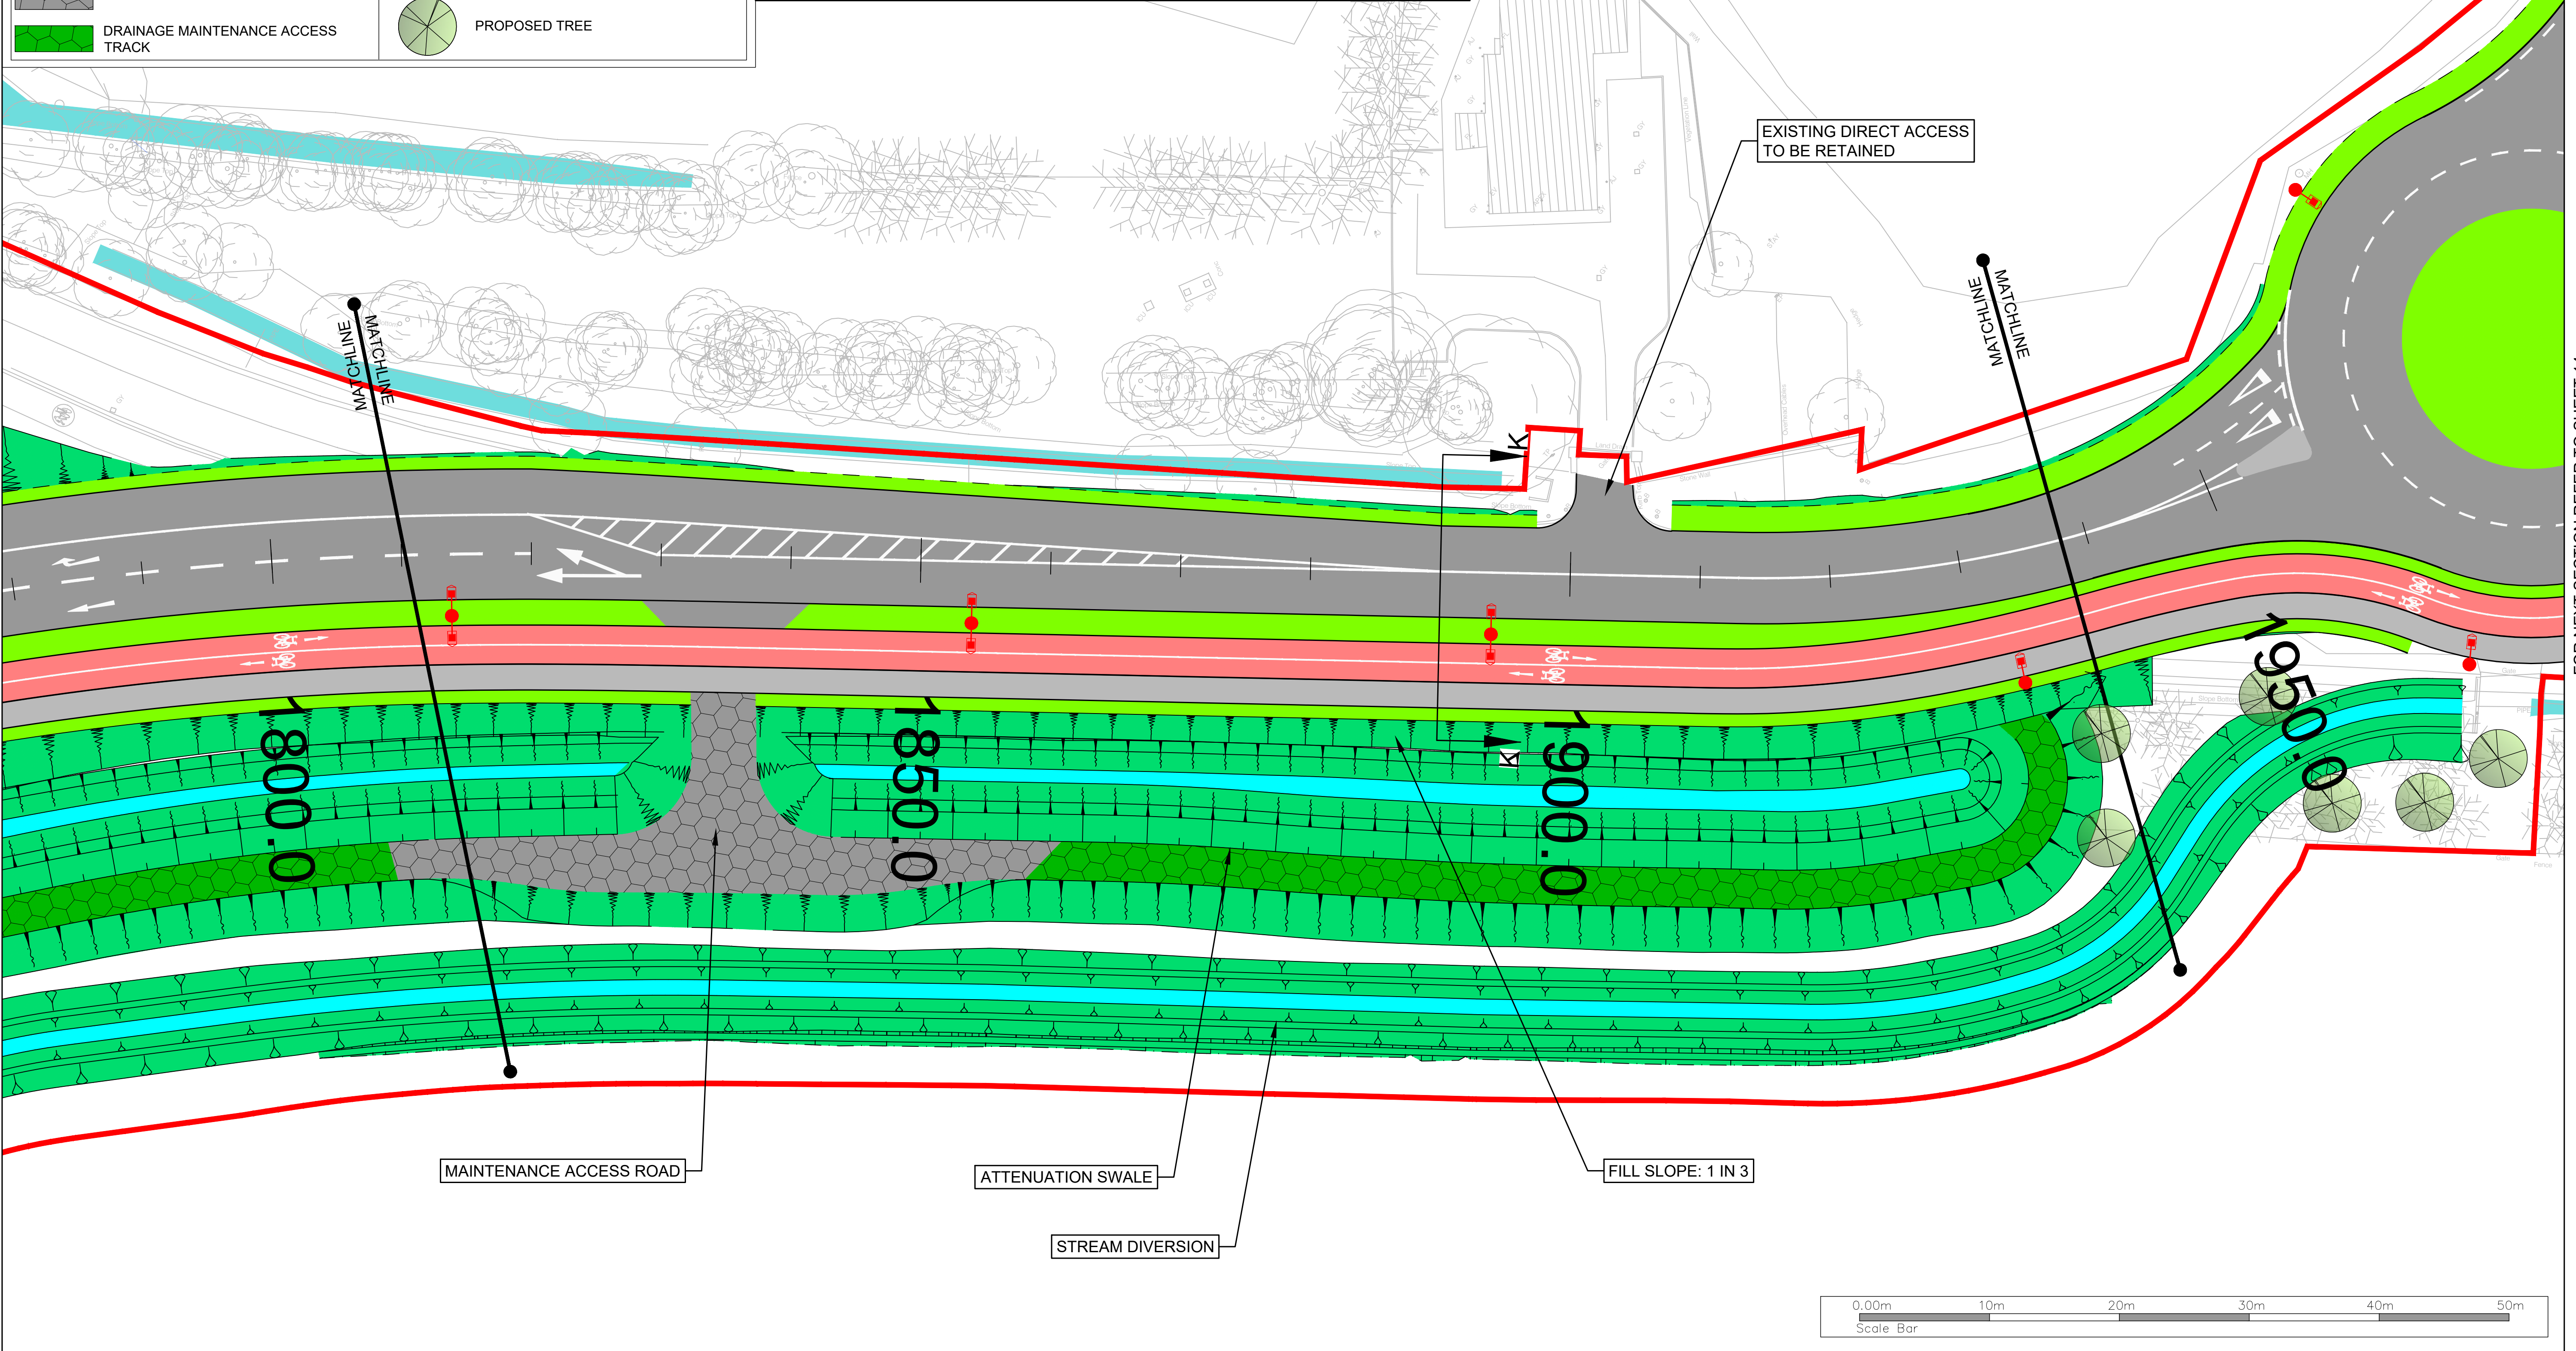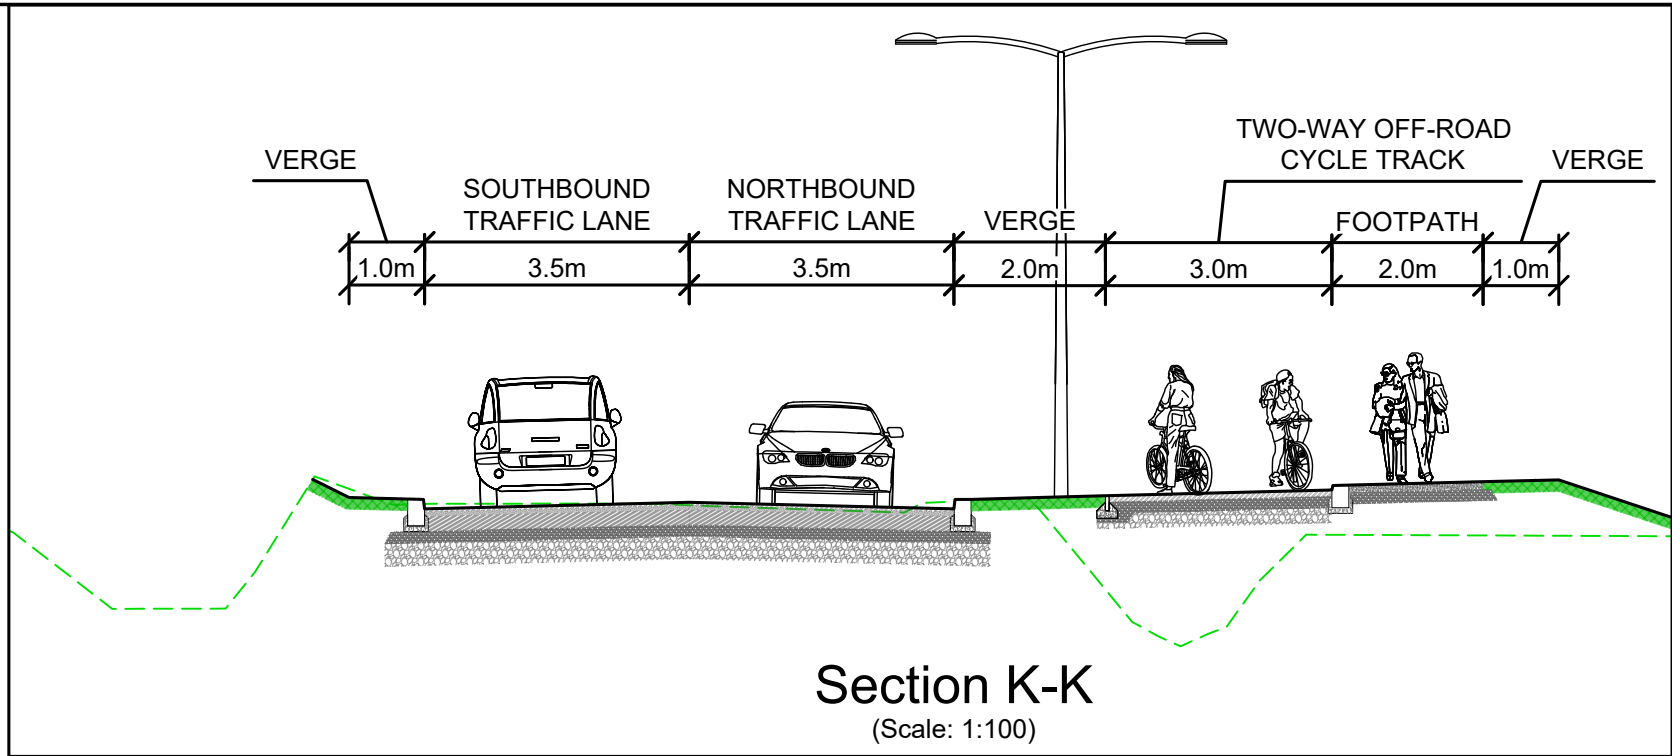

Client



Key Plan

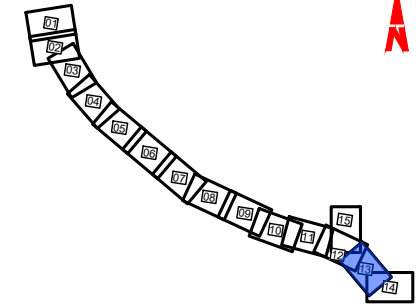

General Notes

- (i) Hard copies, dwf and pdf will form a controlled issue of the drawing. All other formats (dwg etc.) are deemed to be an uncontrolled issue and any work carried out based on these files is at the recipients own risk. RPS will not accept any responsibility for any errors from the use of these files, either by human error by the recipient, listing of the un-dimensioned measurements, compatibility with the recipients software, and any errors arising when these files are used to aid the recipients drawing production, or setting out on site.
- (ii) DO NOT SCALE, use figured dimensions only.
- (iii) This drawing is the property of RPS, it is a project confidential classified document. It must not be copied used or its contents divulged without prior written consent. The needs and expectations of client and RPS must be considered when working with this drawing.
- (iv) Information including topographical survey, geotechnical investigation and utility detail used in the design have been provided by others.
- (v) All Levels refer to Ordnance Survey Datum, Malin Head.

| C01 | 28/10/25 | PD      | FOR PLANNING APPROVAL | ✗   |
|-----|----------|---------|-----------------------|-----|
| Rev | Date     | Dwn Cnk | Amendment / Issue     | App |



West Pier  
Business Campus  
Dun Laoghaire  
Co Dublin

T +353 1 4882900  
F +353 1 2835676  
W [www.rpsgroup.com/ireland](http://www.rpsgroup.com/ireland)  
E [ireland@rpsgroup.com](mailto:ireland@rpsgroup.com)

Scale  
1:250 @ A1  
1:500 @ A3

Created on  
24/08/2023

Sheets  
13 of 15

Project  
CELBRIDGE HAZELHATCH MOBILITY CORRIDOR

Title  
GENERAL ARRANGEMENT


SHEET 13

Drawing Number  
MDT0902-RPS-01-XX-DR-Z-GA0013

Status  
A1

Rev  
C01



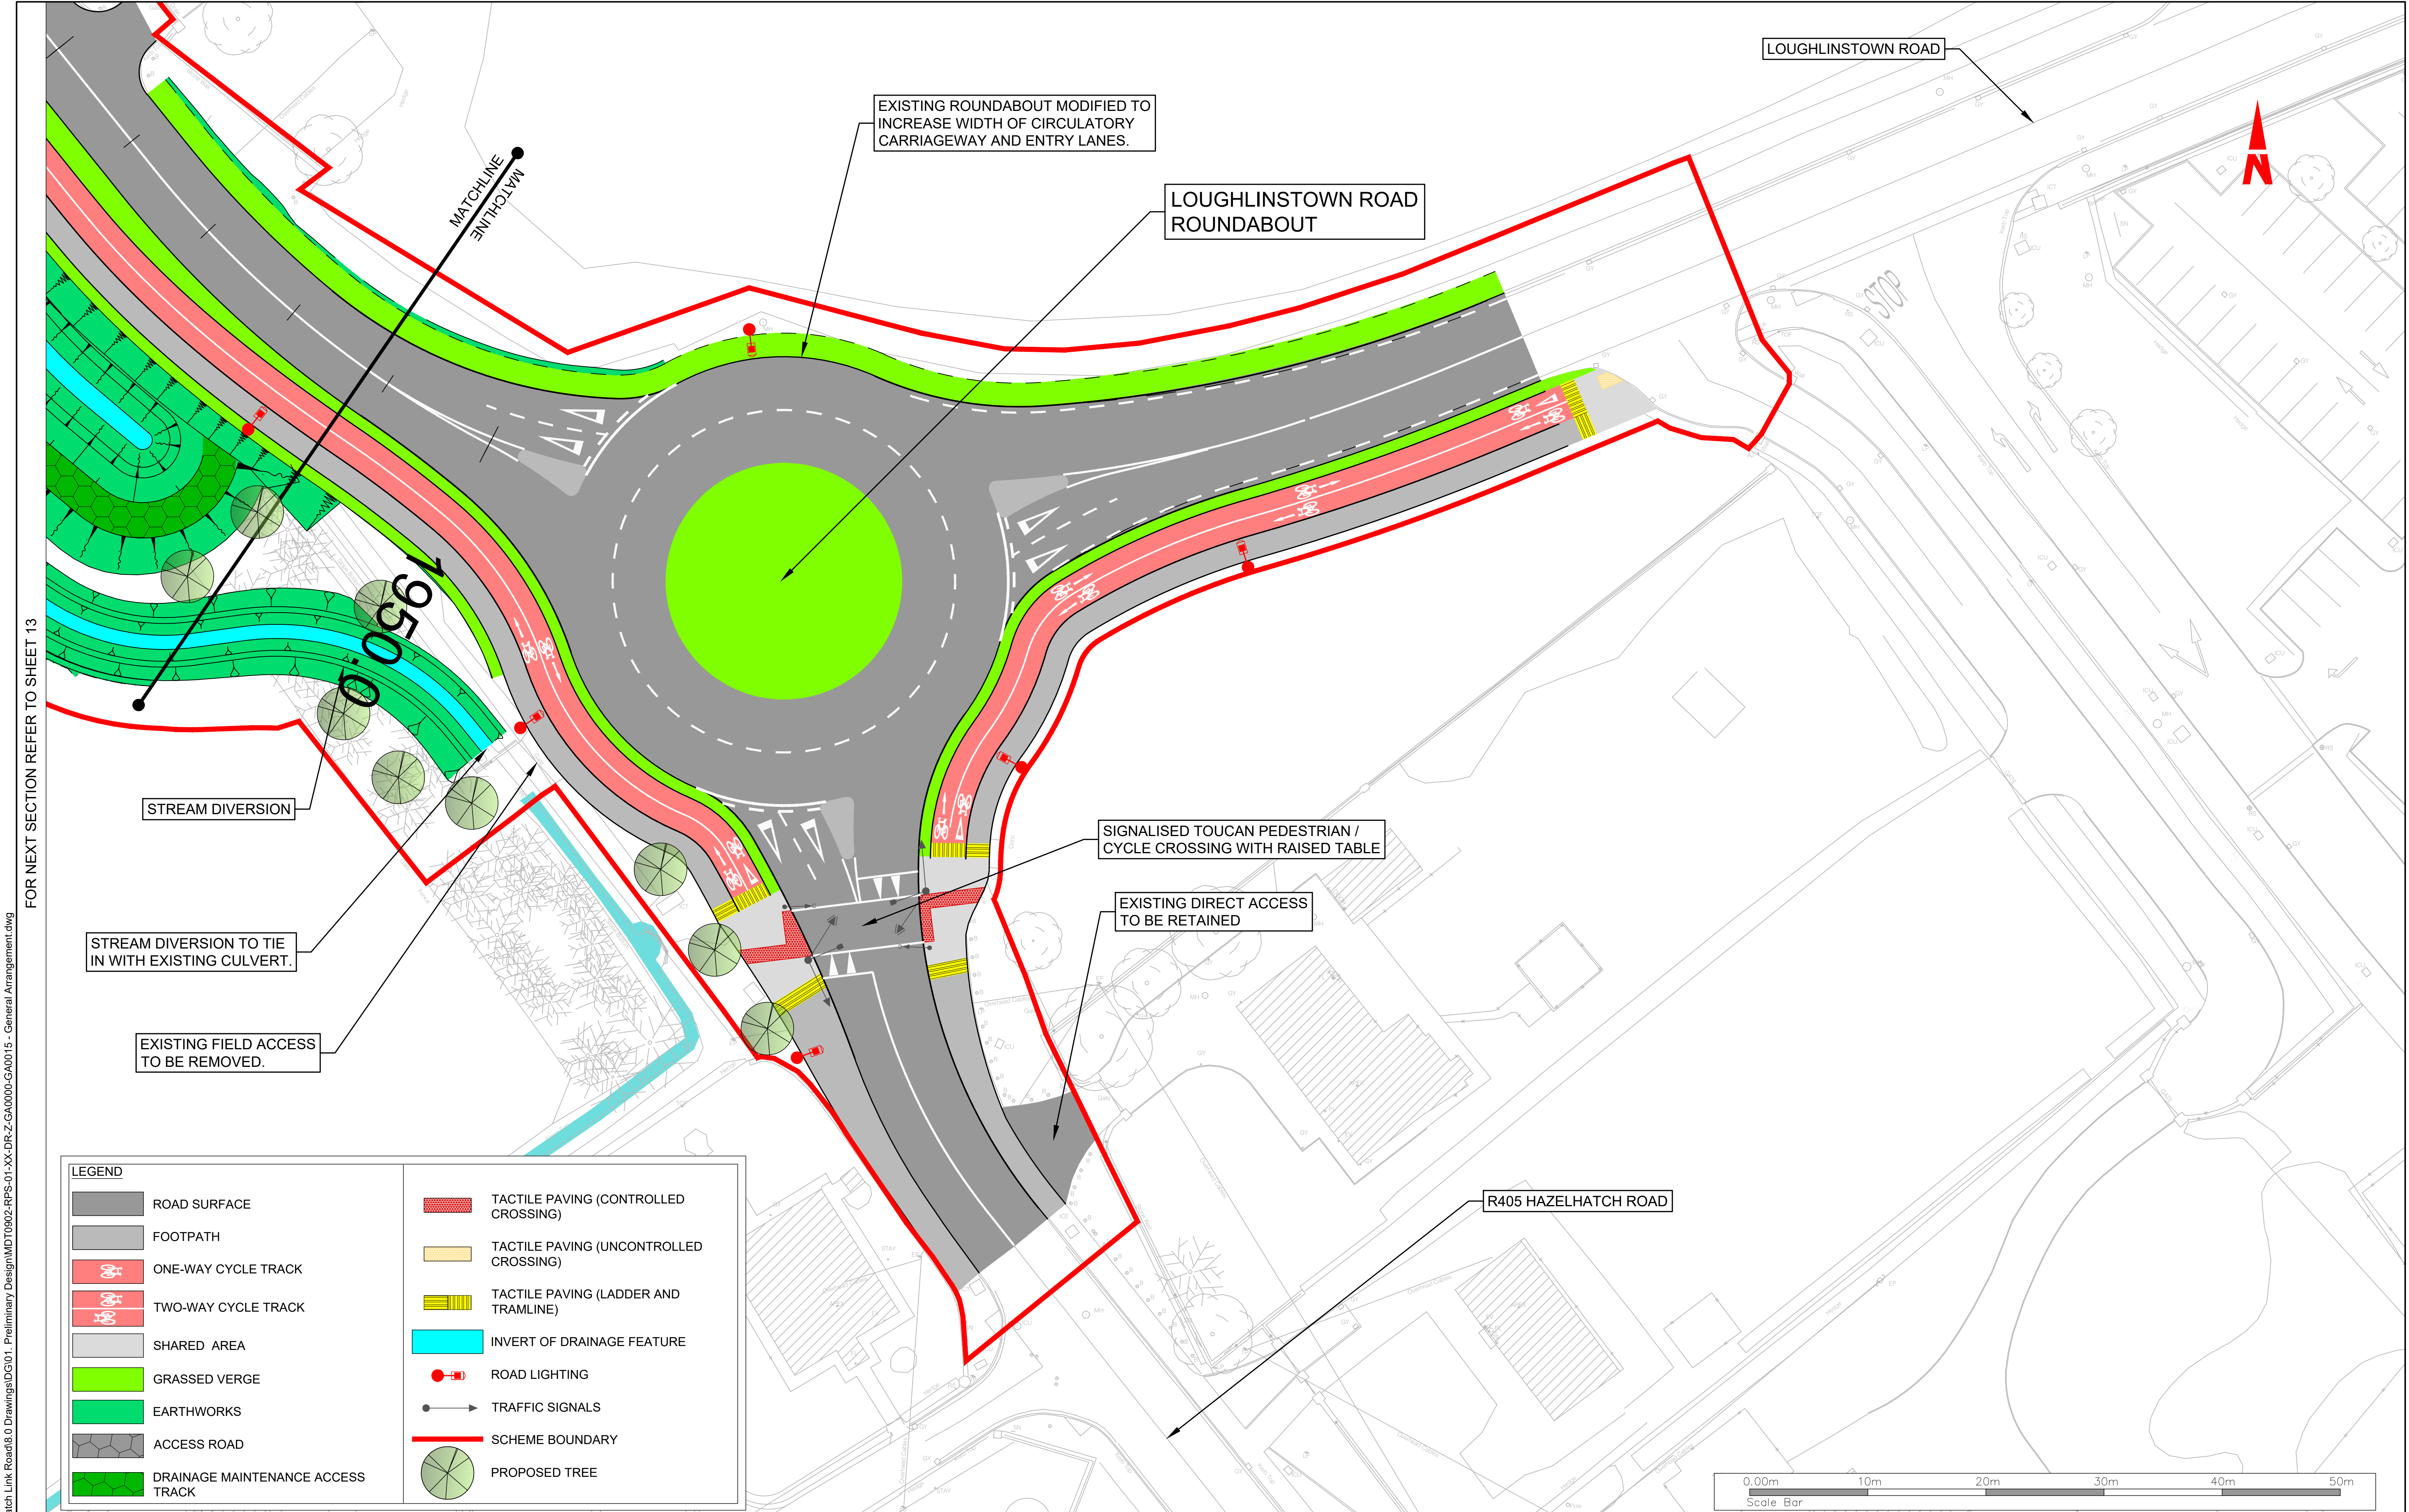

R:\MDT0902 - Celbridge to Hazelhatch Link Road\8.0 Drawings\0902-RPS-01-XX-DR-Z-GA0000-GA0015 - General Arrangement.dwg  
FOR NEXT SECTION REFER TO SHEET 13

**LEGEND**

ROAD SURFACE

FOOTPATH

ONE-WAY CYCLE TRACK

TWO-WAY CYCLE TRACK

SHARED AREA

GRASSED VERGE

EARTHWORKS

ACCESS ROAD

DRAINAGE MAINTENANCE ACCESS TRACK

TACTILE PAVING (CONTROLLED CROSSING)

TACTILE PAVING (UNCONTROLLED CROSSING)

TACTILE PAVING (LADDER AND TRAMLINE)

INVERT OF DRAINAGE FEATURE

ROAD LIGHTING

TRAFFIC SIGNALS

SCHEME BOUNDARY

PROPOSED TREE

**Client**

**Key Plan**

**General Notes**

(i) Hard copies, dwf and pdf will form a controlled issue of the drawing. All other formats (dwg etc.) are deemed to be an uncontrolled issue and any work carried out based on these files is at the recipient's own risk. RPS will not accept any responsibility for any errors from the use of these files, either by human error by the recipient, listing of the un-dimensioned measurements, compatibility with the recipient's software, and any errors arising when these files are used to aid the recipient's drawing production, or setting out on site.

(ii) DO NOT SCALE, use figured dimensions only.

(iii) This drawing is the property of RPS, it is a project confidential classified document. It must not be copied used or its contents divulged without prior written consent. The needs and expectations of client and RPS must be considered when working with this drawing.

(iv) Information including topographical survey, geotechnical investigation and utility detail used in the design have been provided by others.

(v) All Levels refer to Ordnance Survey Datum, Malin Head.

|     |          |         |                       |     |
|-----|----------|---------|-----------------------|-----|
| C01 | 28/10/25 | PD      | FOR PLANNING APPROVAL | 5   |
| Rev | Date     | Dwn Cnk | Amendment / Issue     | App |

West Pier  
Business Campus  
Dun Laoghaire  
Co Dublin

T +353 1 4882900  
F +353 1 2835676  
W [www.rpsgroup.com/ireland](http://www.rpsgroup.com/ireland)  
E [ireland@rpsgroup.com](mailto:ireland@rpsgroup.com)

Scale  
1:250 @ A1  
1:500 @ A3

Created on  
24/08/2023

Sheets  
14 of 15

Project  
CELBRIDGE HAZELHATCH MOBILITY CORRIDOR

Title  
GENERAL ARRANGEMENT


SHEET 14

Drawing Number  
MDT0902-RPS-01-XX-DR-Z-GA0014

Status  
A1

Rev  
C01



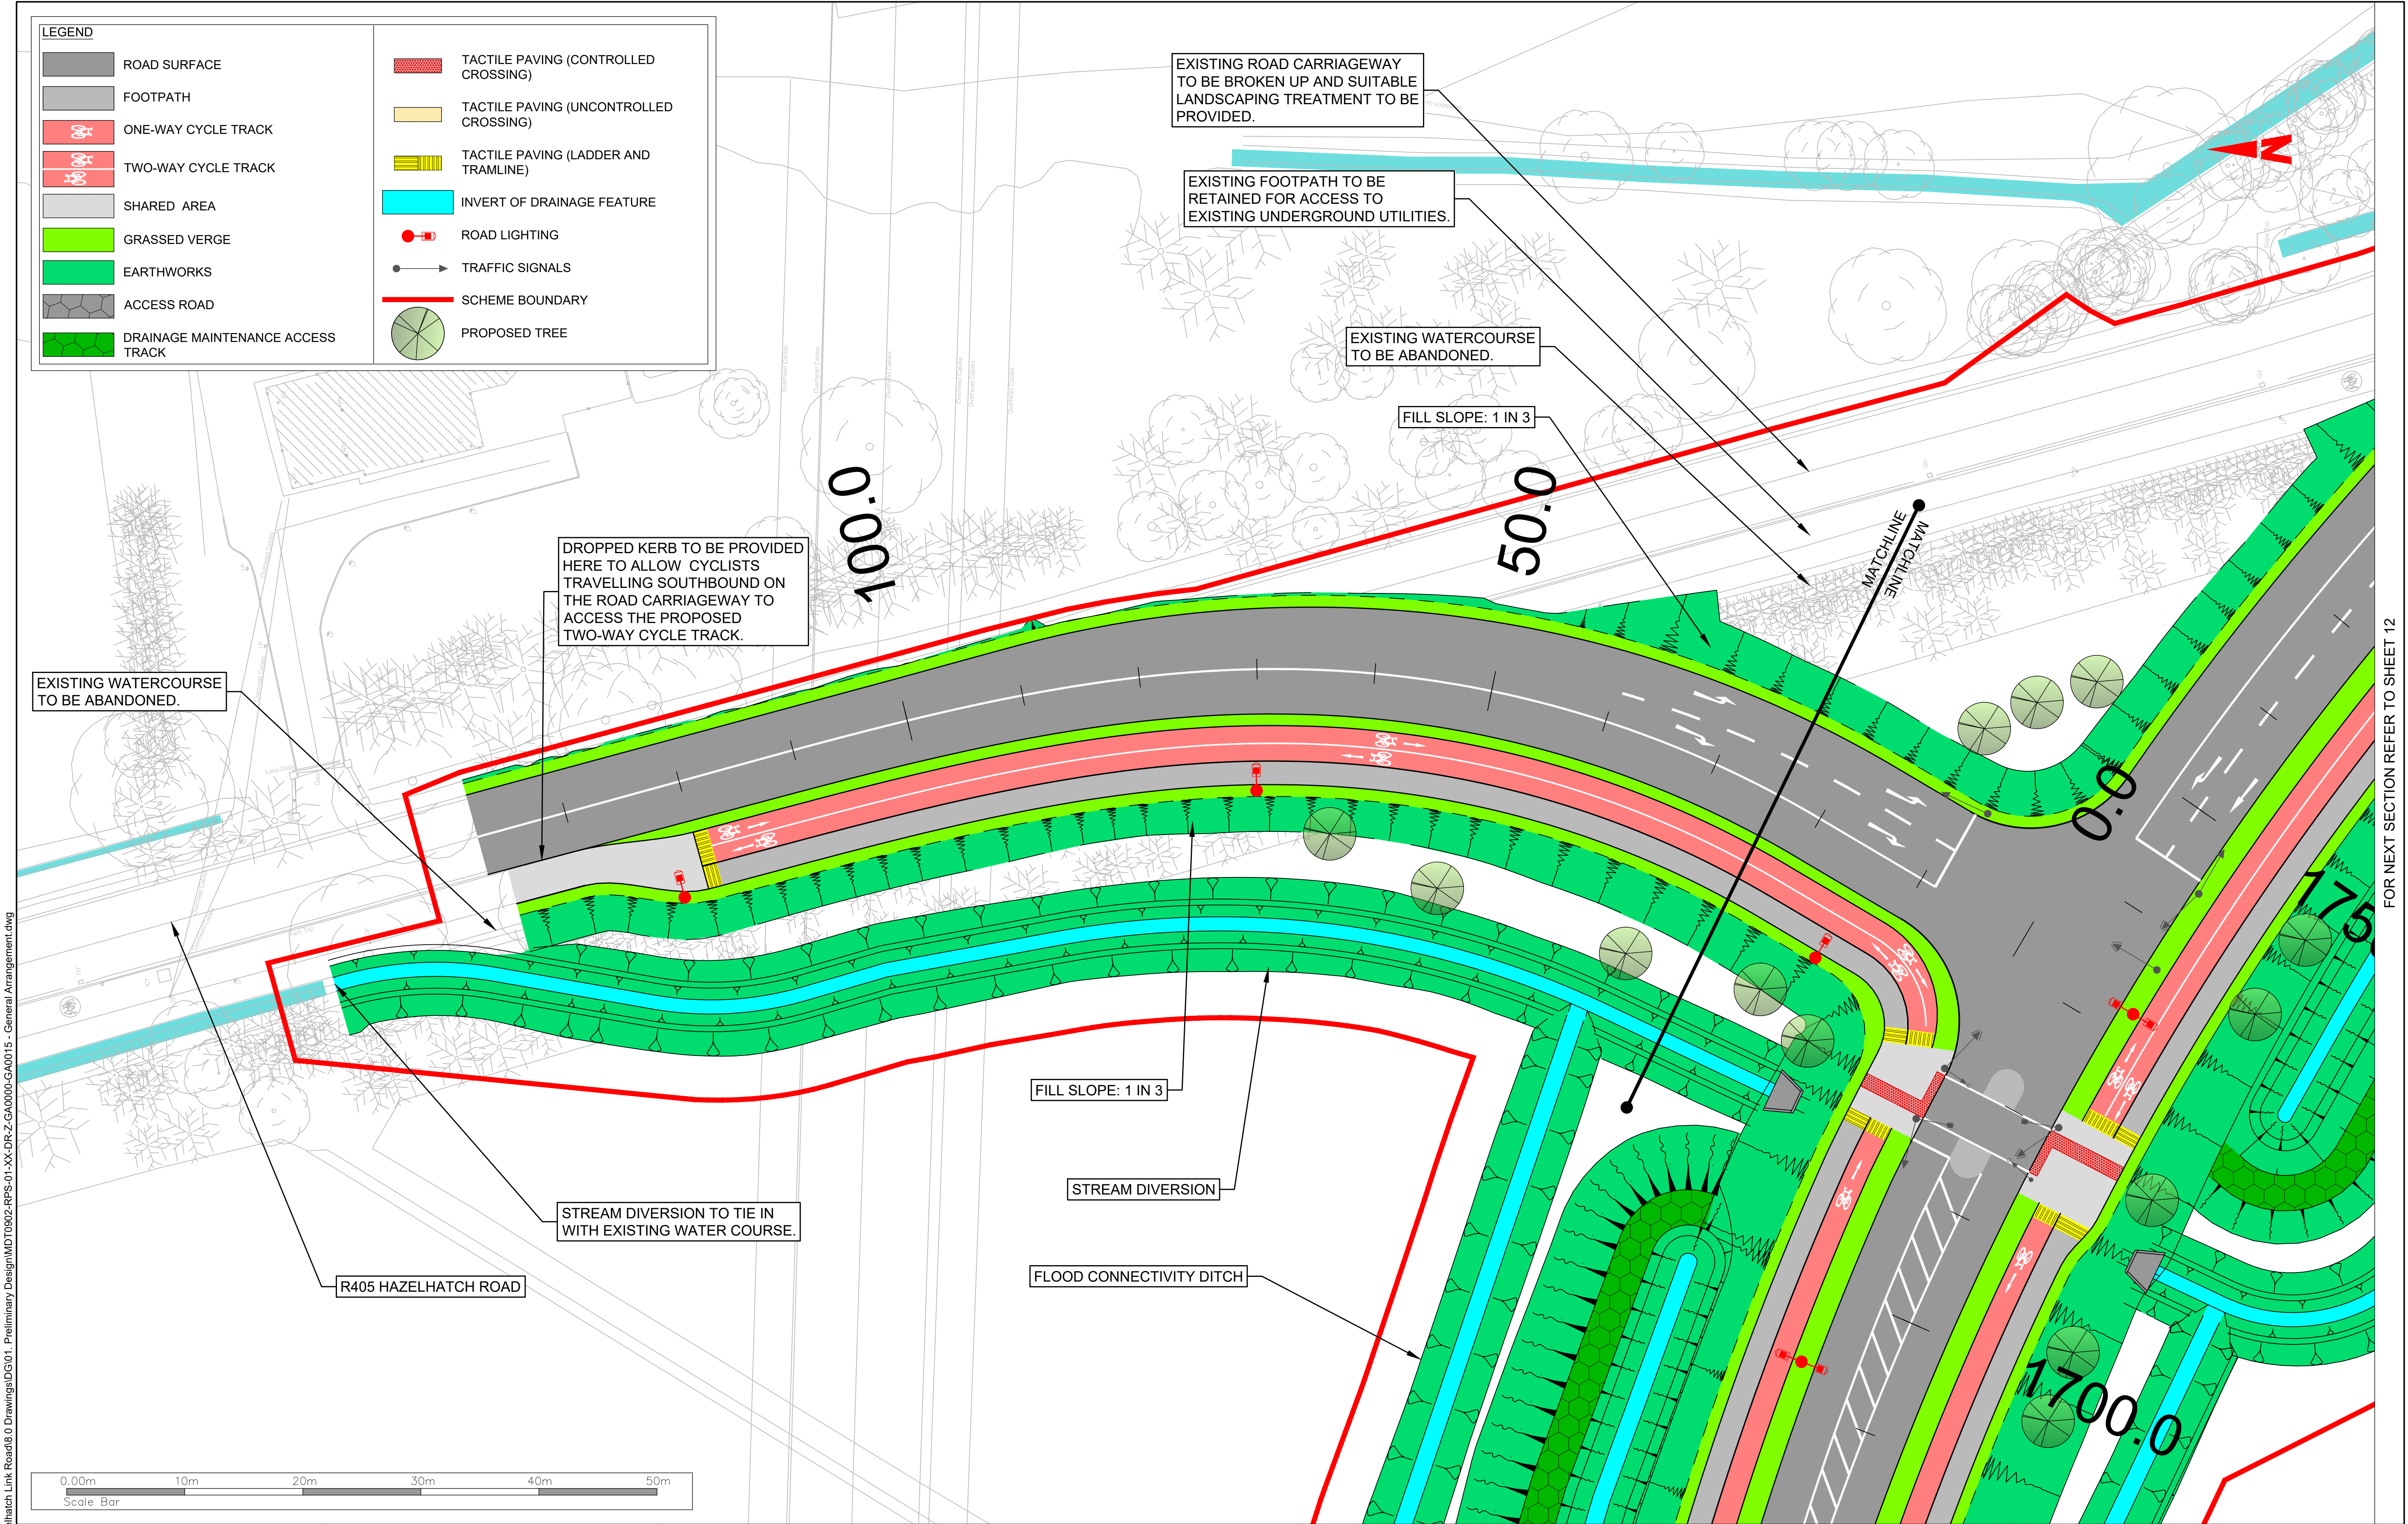


R:\MDT0902 - Celbridge to Hazelhatch Link Road\8.0 Drawings\DG1.01 - Preliminary Design\MDT0902-RPS-01-XX-DR-Z-GA0000-GA0015 - General Arrangement.dwg

Client



Key Plan

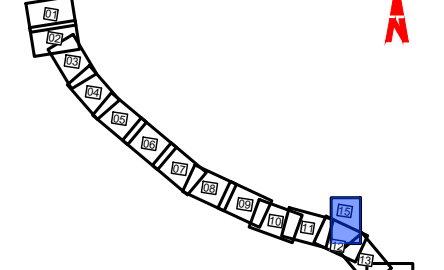

General Notes

(i) Hard copies, dwf and pdf will form a controlled issue of the drawing. All other formats (dwg etc.) are deemed to be an uncontrolled issue and any work carried out based on these files is at the recipient's own risk. RPS will not accept any responsibility for any errors from the use of these files, either by human error by the recipient, listing of the un-dimensioned measurements, compatibility with the recipient's software, and any errors arising when these files are used to aid the recipient's drawing production, or setting out on site.

(ii) DO NOT SCALE, use figured dimensions only.

(iii) This drawing is the property of RPS, it is a project confidential classified document. It must not be copied used or its contents divulged without prior written consent. The needs and expectations of client and RPS must be considered when working with this drawing.

(iv) Information including topographical survey, geotechnical investigation and utility detail used in the design have been provided by others.

(v) All Levels refer to Ordnance Survey Datum, Malin Head.

|     |          |         |                       |     |
|-----|----------|---------|-----------------------|-----|
| C01 | 28/10/25 | PD      | FOR PLANNING APPROVAL | 5   |
| Rev | Date     | Dwg Cmk | Amendment / Issue     | App |



West Pier  
Business Campus  
Dun Laoghaire  
Co Dublin

T +353 1 4882900  
F +353 1 2835676  
W [www.rpsgroup.com/ireland](http://www.rpsgroup.com/ireland)  
E [ireland@rpsgroup.com](mailto:ireland@rpsgroup.com)

File Identifier  
MDT0902-RPS-01-XX-DR-Z-GA0000-GA0015

Scale  
1:250 @ A1  
1:500 @ A3

Created on  
24/08/2023

Sheets  
15 of 15

Project  
CELBRIDGE HAZELHATCH MOBILITY CORRIDOR

Title  
GENERAL ARRANGEMENT

SHEET 15

Drawing Number  
MDT0902-RPS-01-XX-DR-Z-GA0015

Status  
A1

Rev  
C01

FOR NEXT SECTION REFER TO SHEET 12