





Client

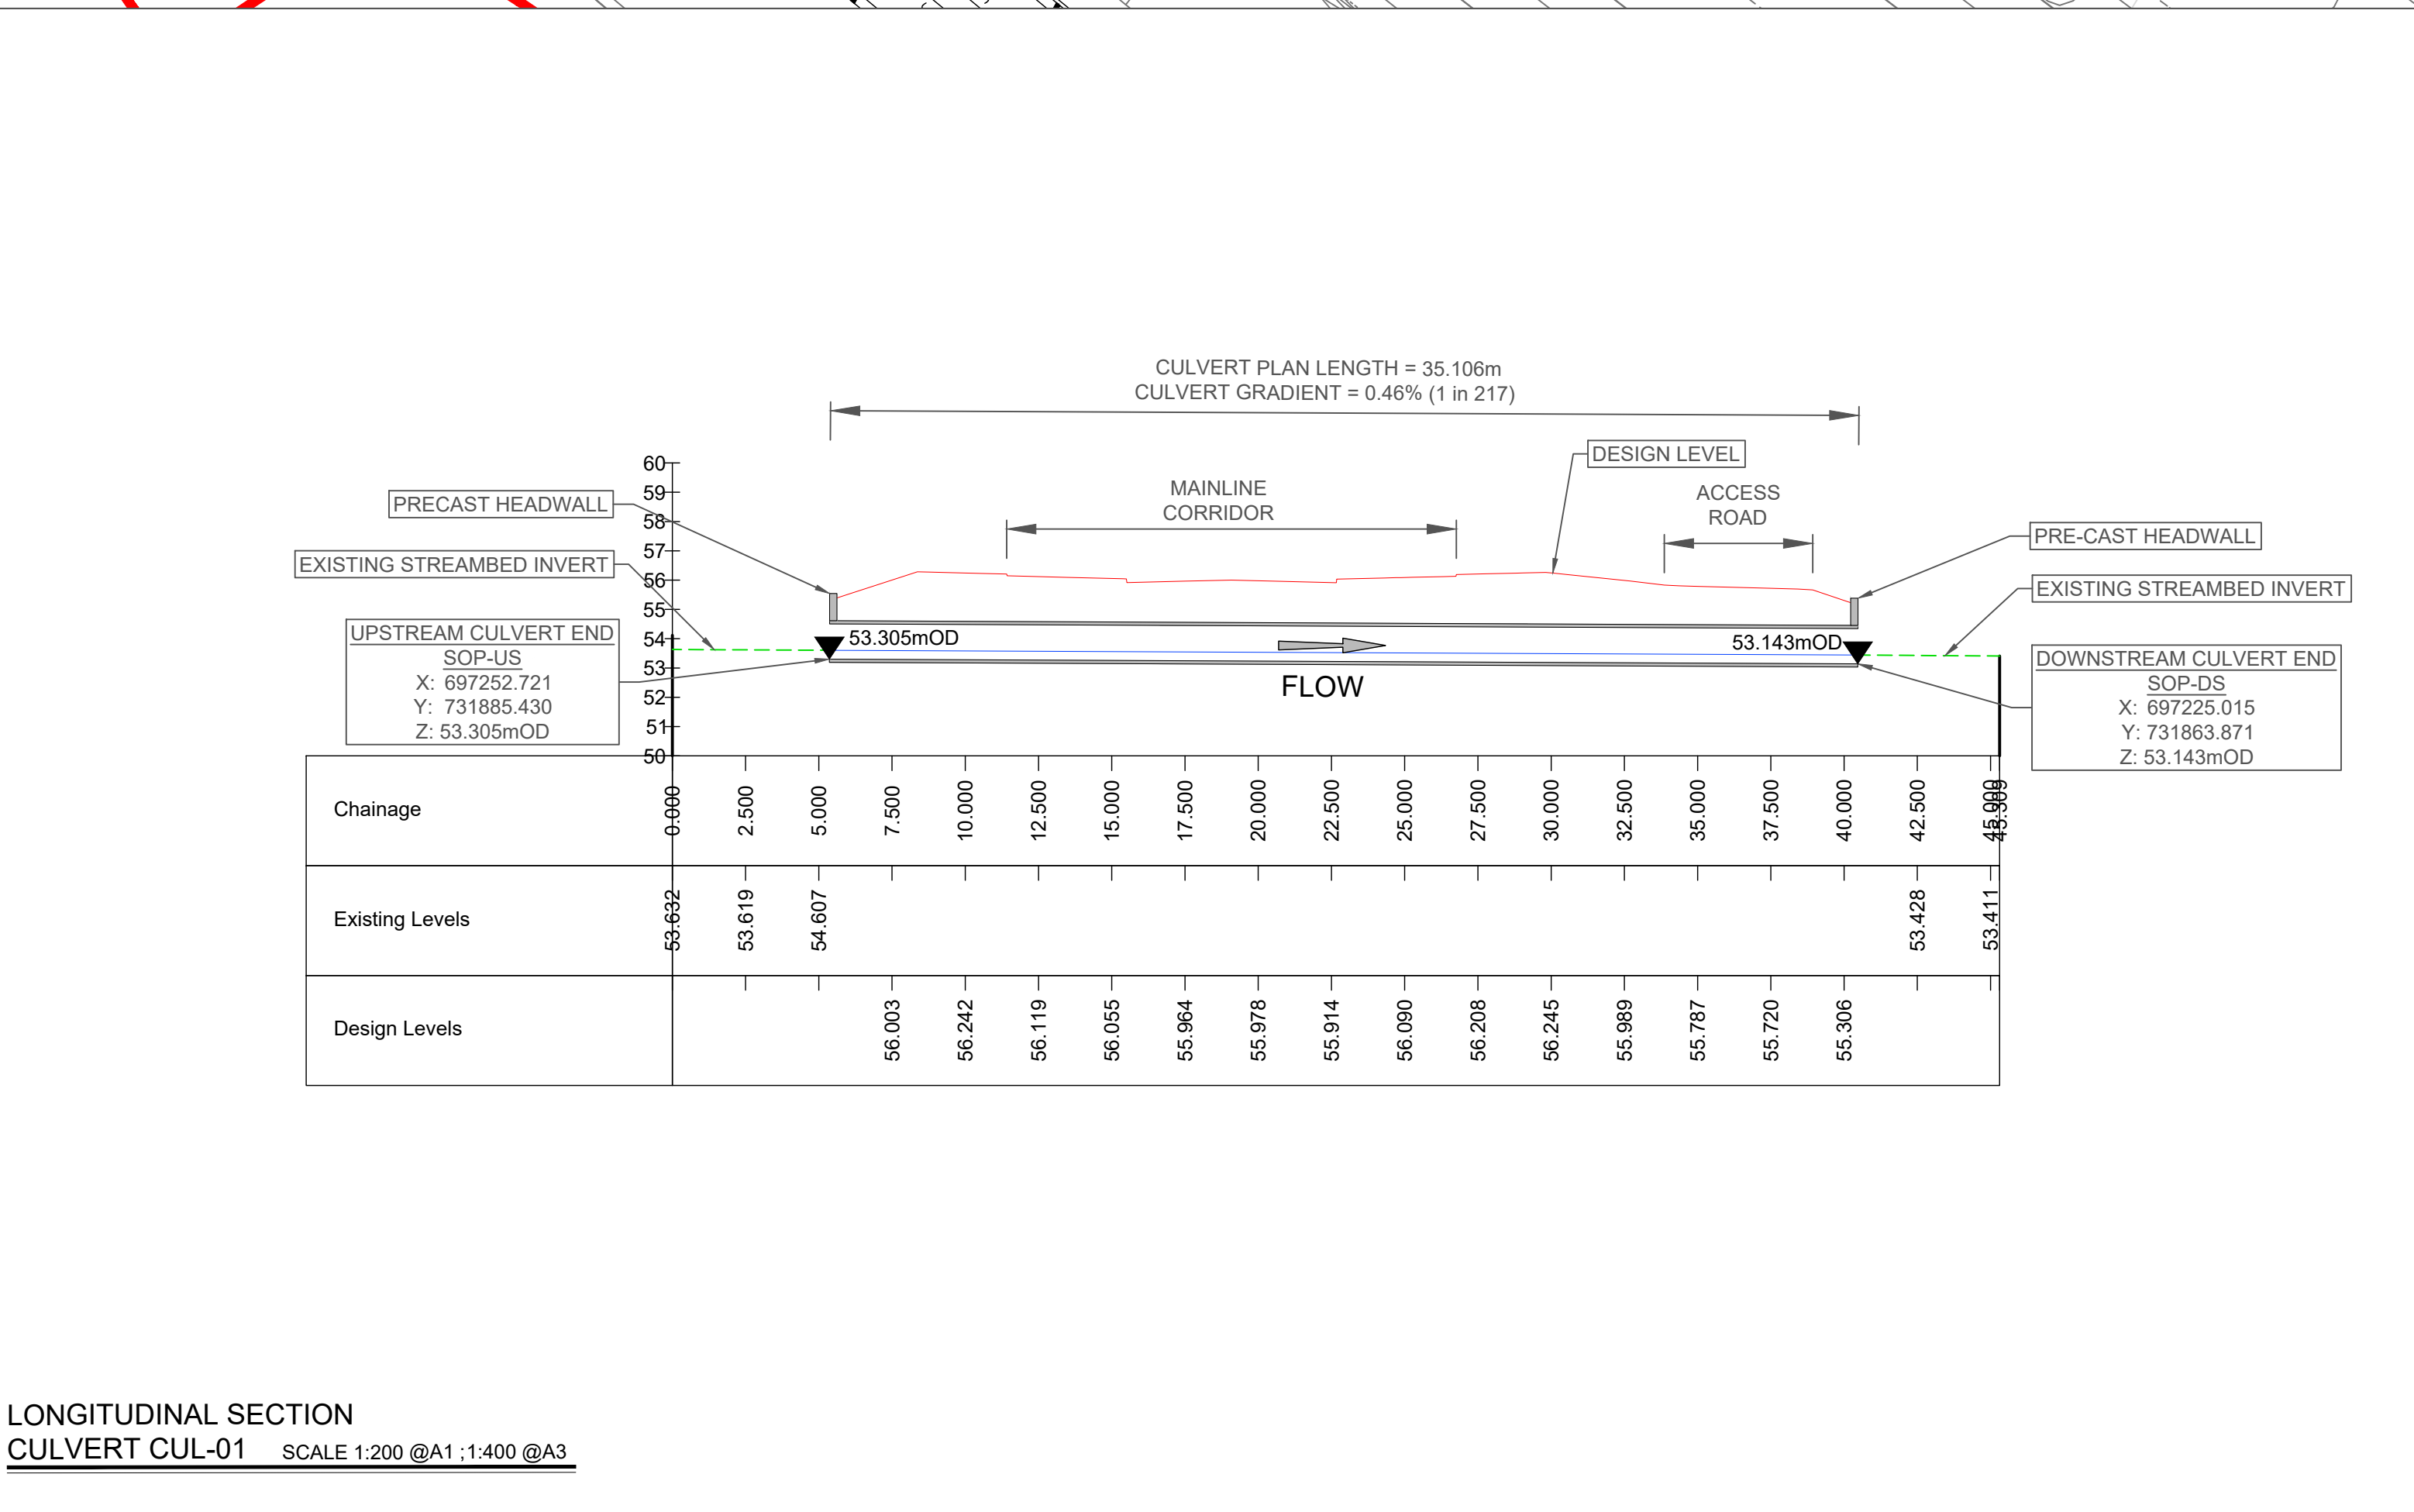

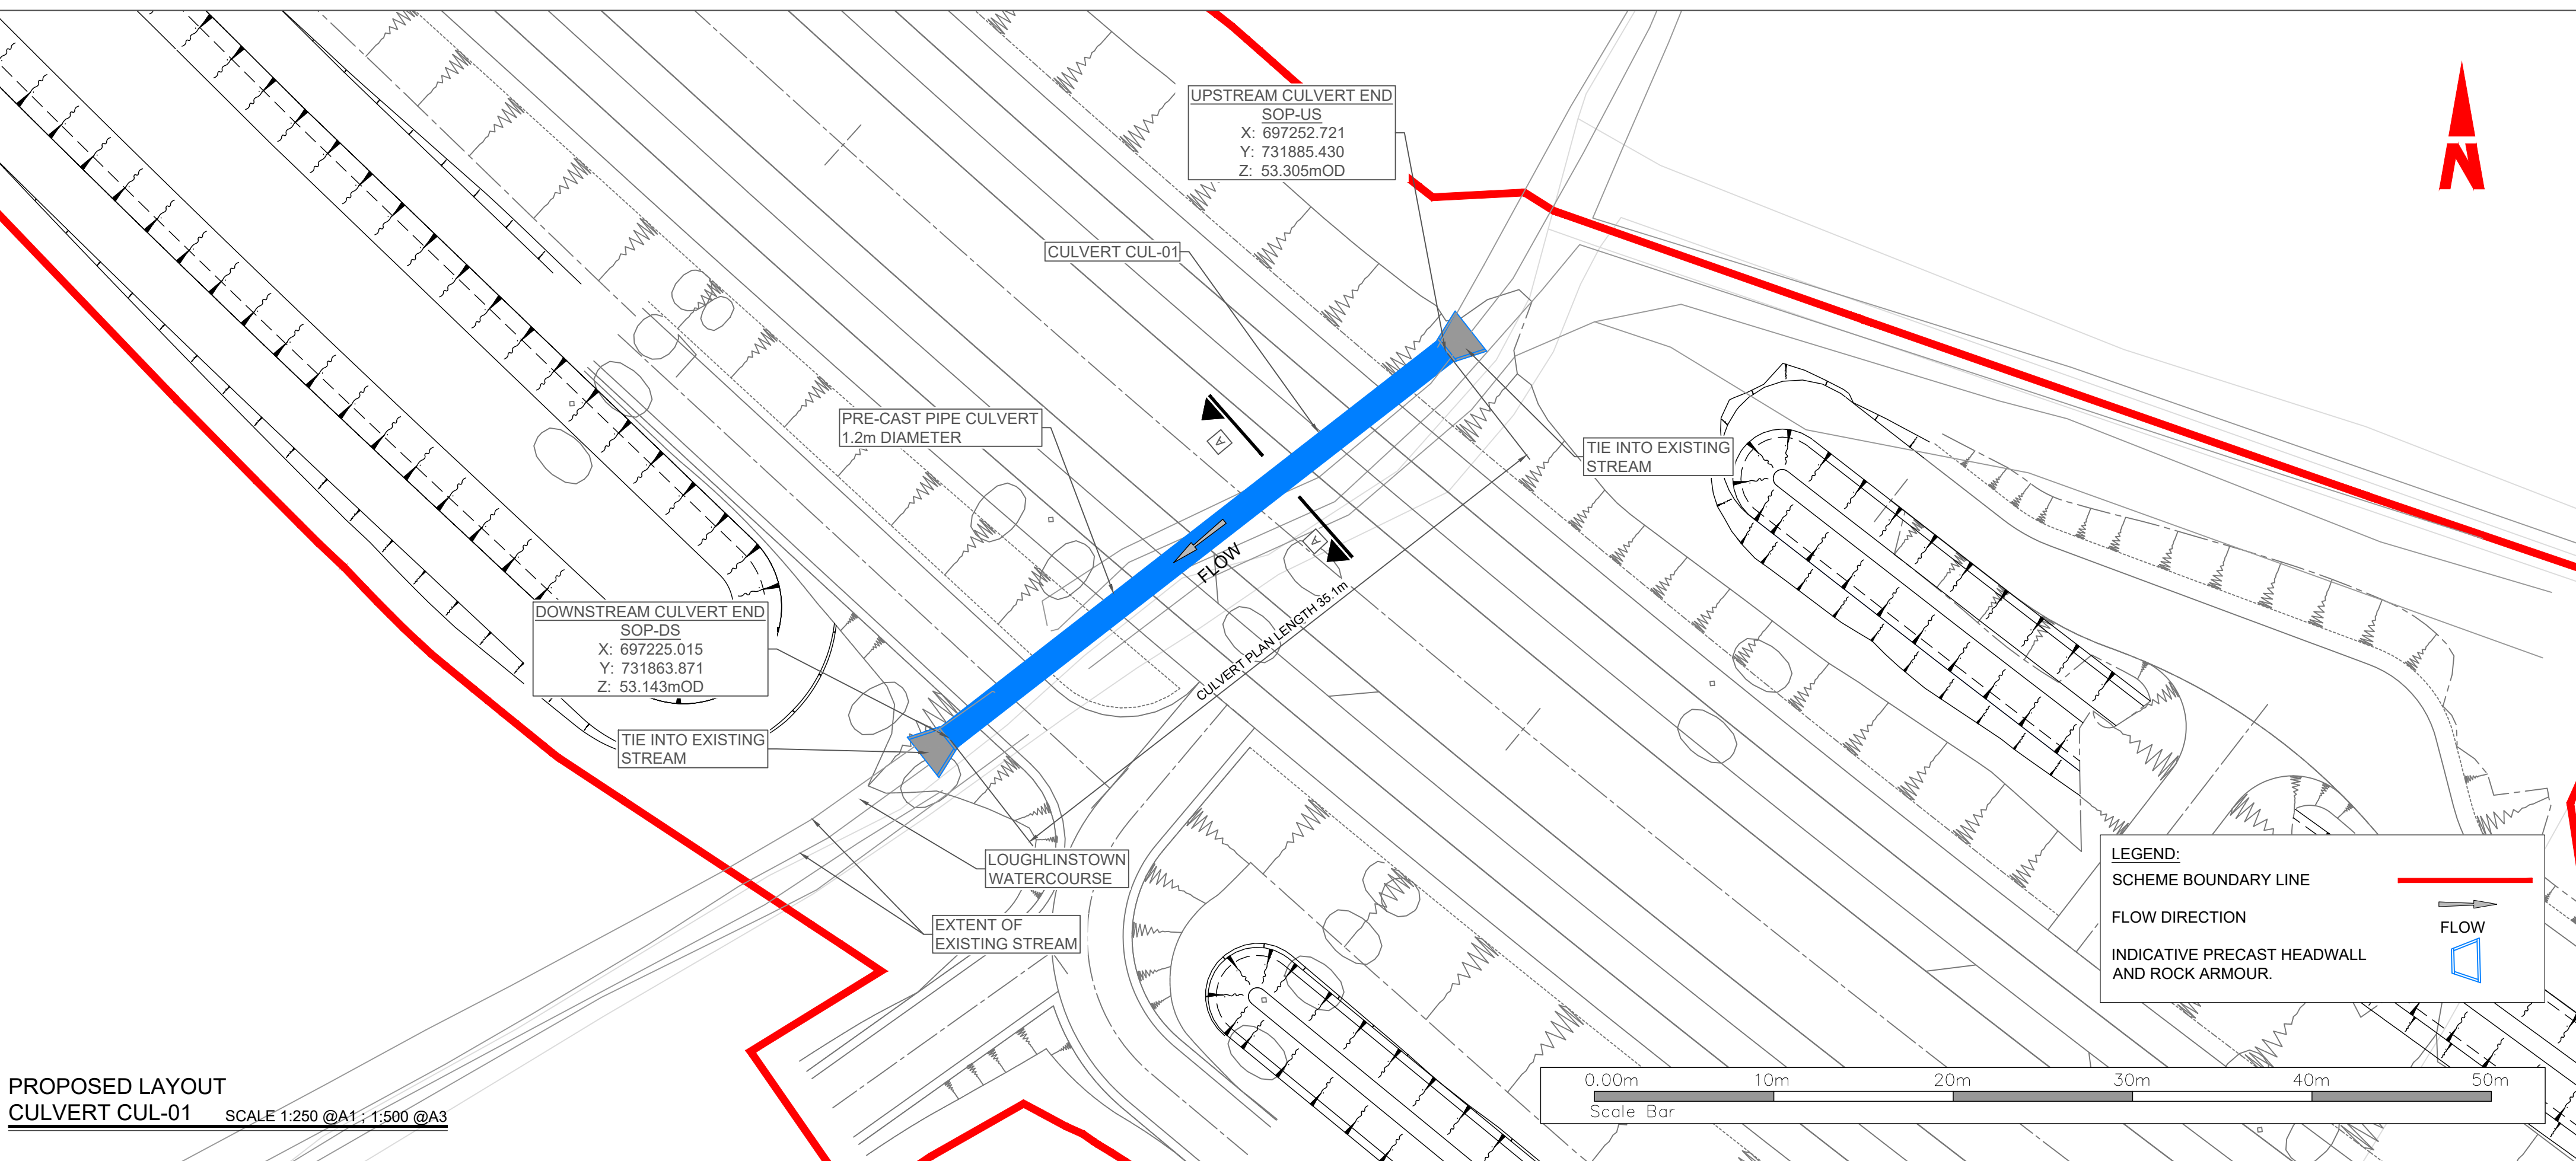

General Notes

(i) Hard copies, dwf and pdf will form a controlled issue of the drawing. All other formats (dwg etc.) are deemed to be an uncontrolled issue and any work carried out based on these files is at the recipients own risk. RPS will not accept any responsibility for any errors from the use of these files, either by human error by the recipient, listing of the un-dimensioned measurements, compatibility with the recipients software, and any errors arising when these files are used to aid the recipients drawing production, or setting out on site.




(ii) DO NOT SCALE, use figured dimensions only.



(iii) This drawing is the property of RPS, it is a project confidential classified document. It must not be copied used or its contents divulged without prior written consent. The needs and expectations of client and RPS must be considered when working with this drawing.

(iv) Information including topographical survey, geotechnical investigation and utility detail used in the design have been provided by others.


(v) All Levels refer to Ordnance Survey Datum, Malin Head.

							 West Pier Business Campus Dun Laoghaire Co Dublin T +353 1 4882900 F +353 1 2835676 W www.rpsgroup.com/Ireland E ireland@rpsgroup.com	Scale AS SHOWN @ A1 AS SHOWN @ A3 Created on 15/11/24 Sheets 01 of 04	Project CELBRIDGE HAZELHATCH MOBILITY CORRIDOR
C01	28/10/25	P01	FOR PLANNING APPROVAL	OK					Title DRAINAGE CULVERT CUL-01 PLAN, PROFILE & CROSS-SECTION
Rev	Date	DWG No	Amendment / Issue	App	File Identifier MDT0902-RPS-01-XX-DR-C-DR1001-1004	Drawing Number MDT0902-RPS-01-XX-DR-C-DR1001	Status A1	Rev C01	

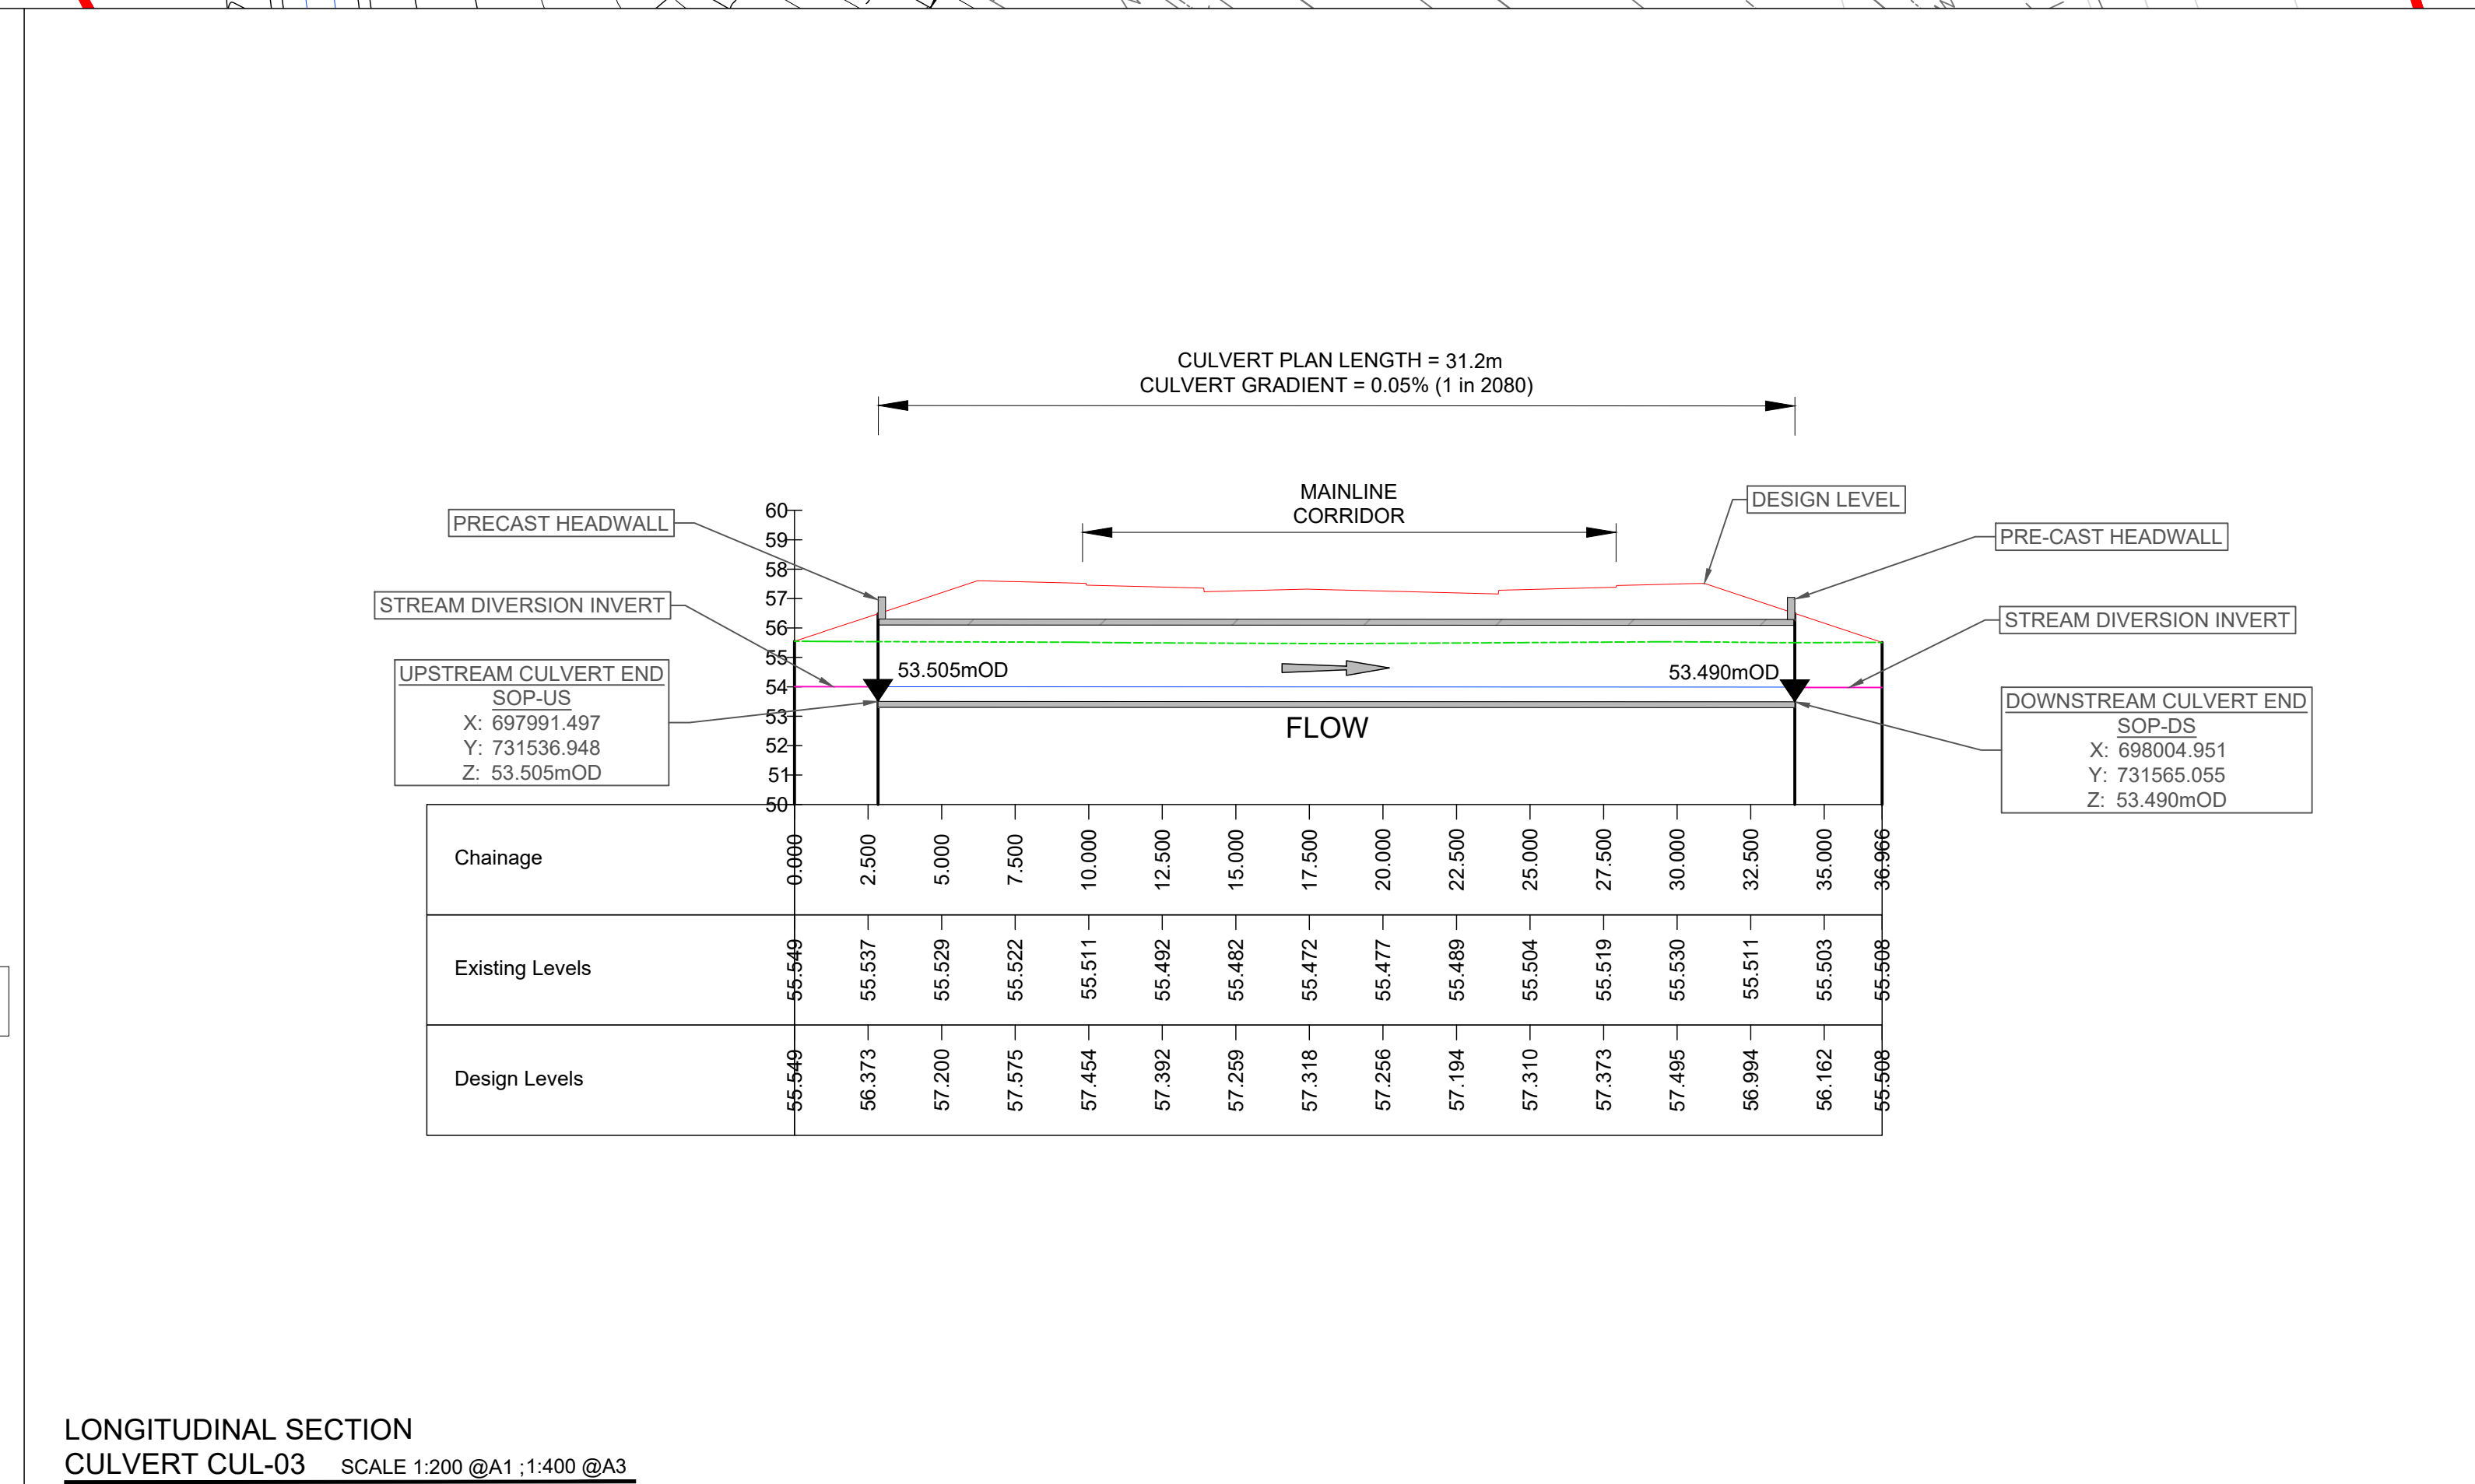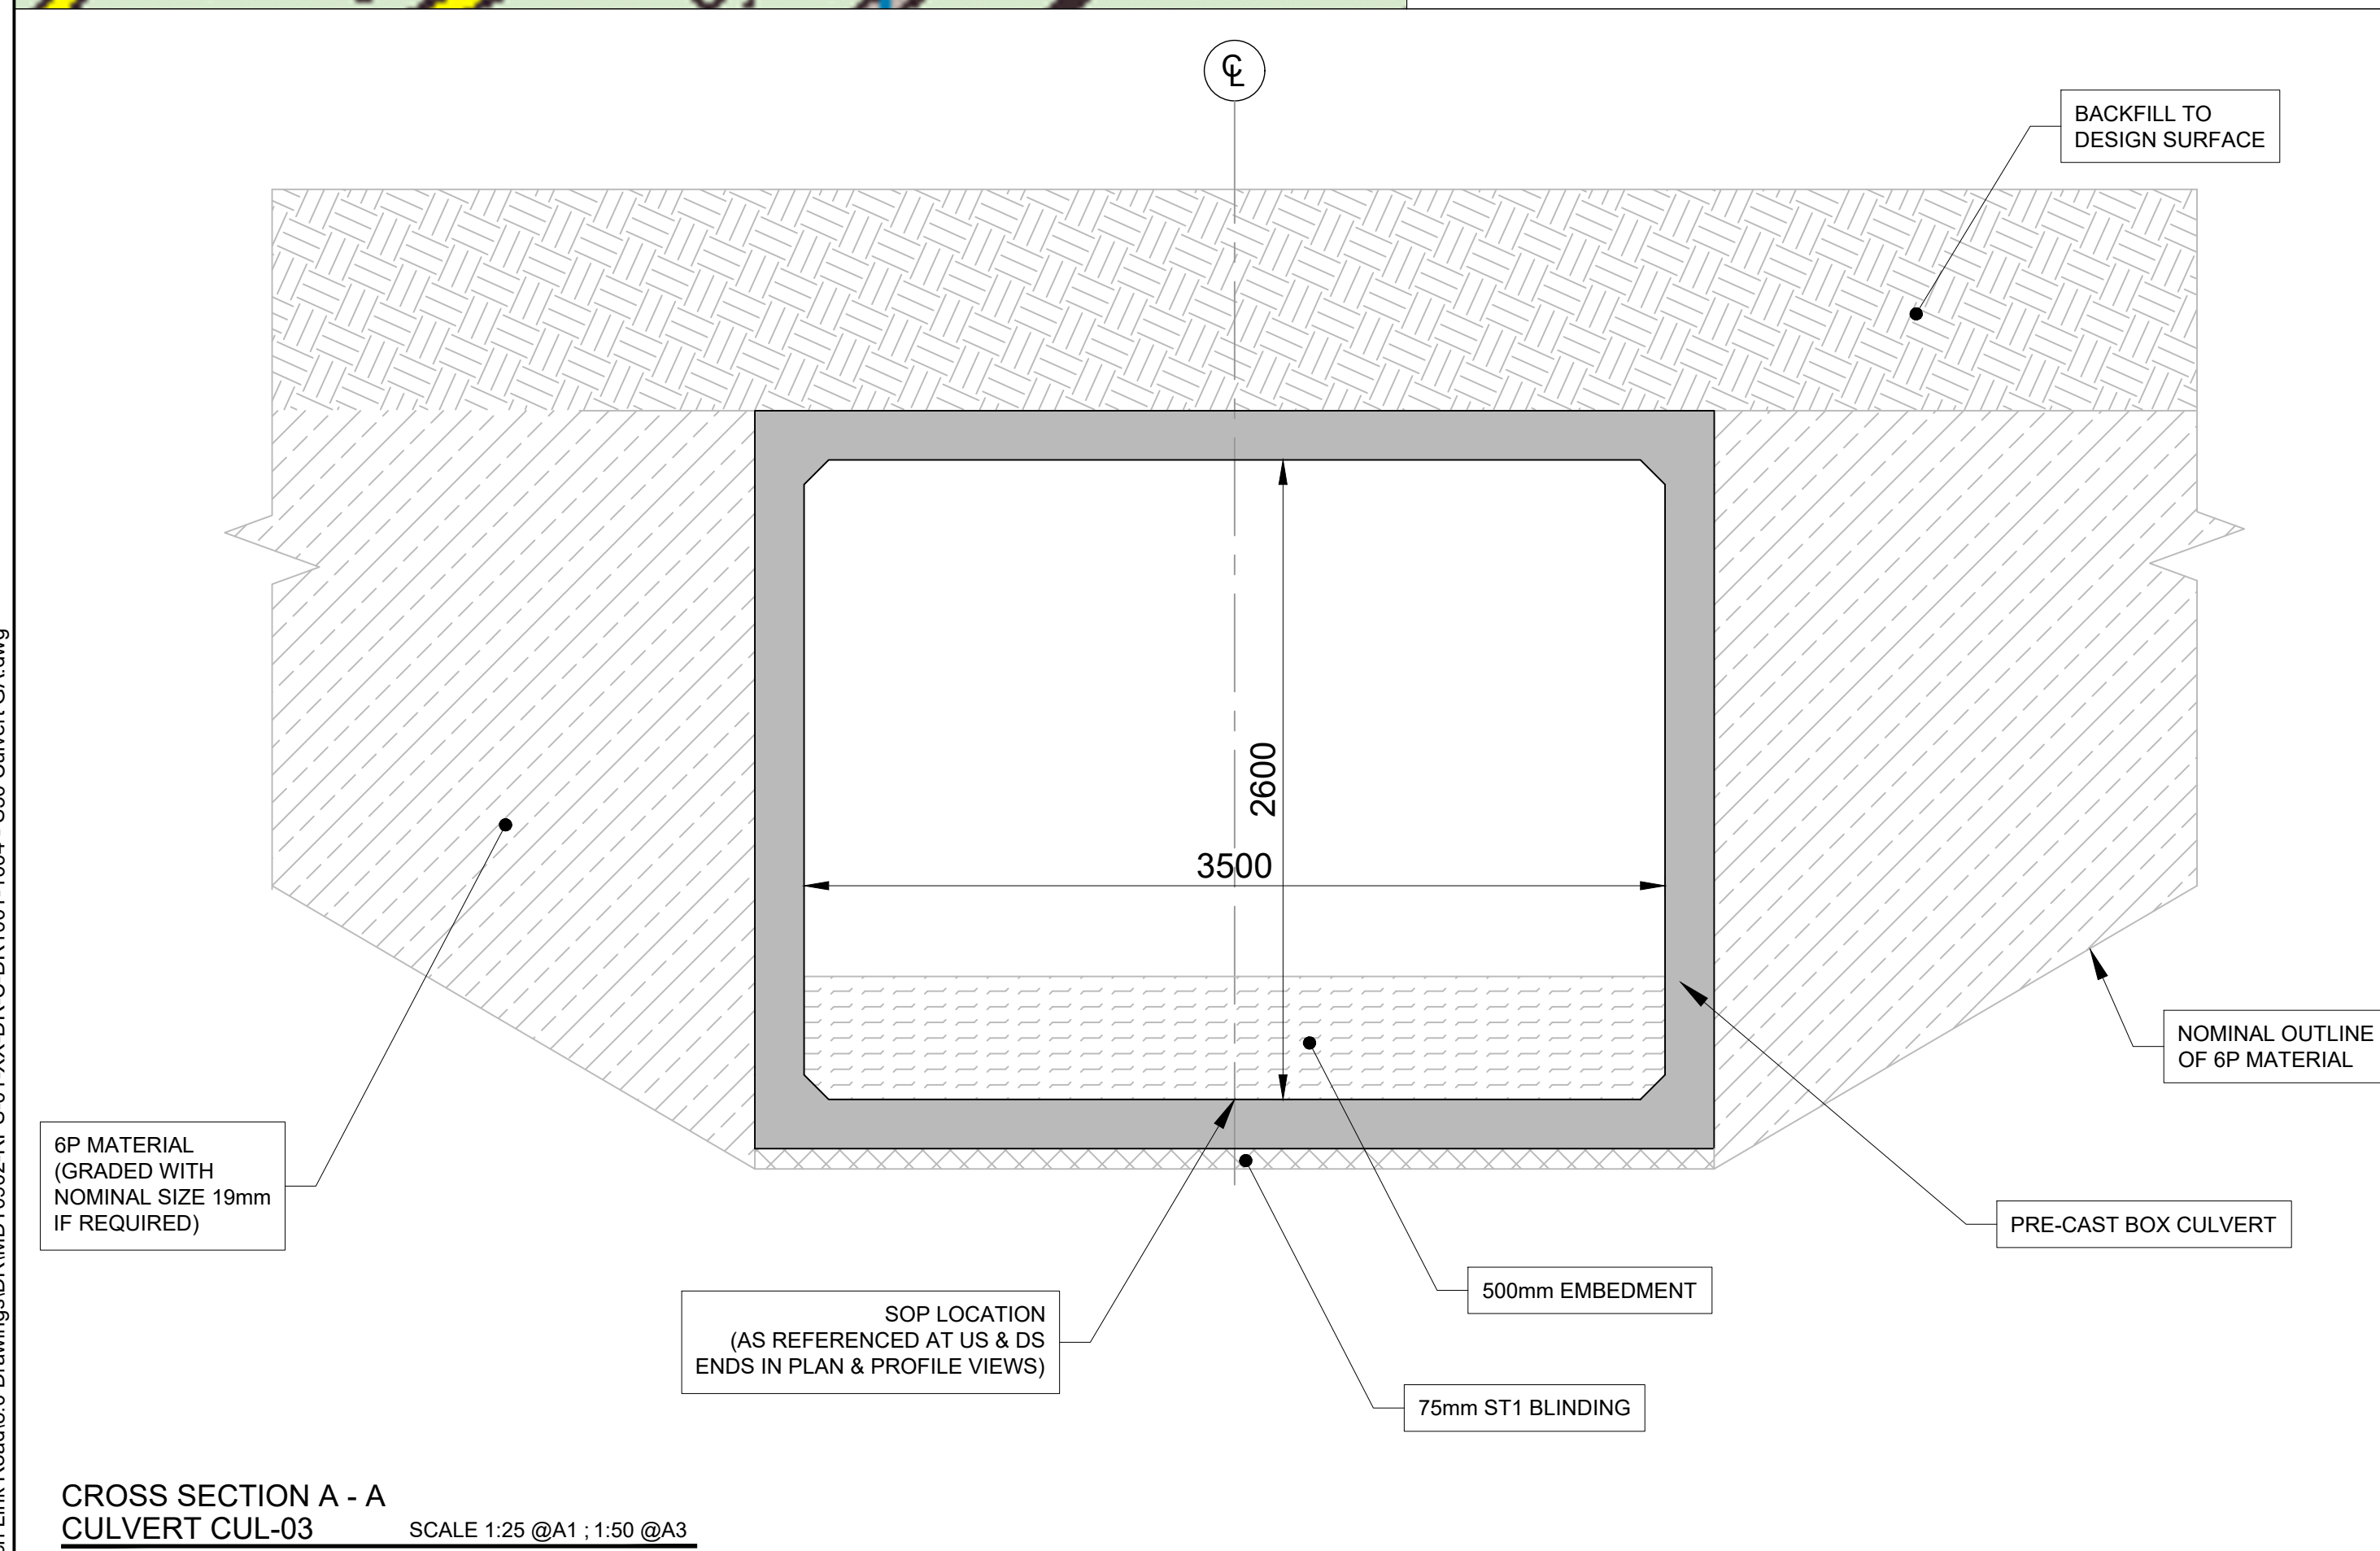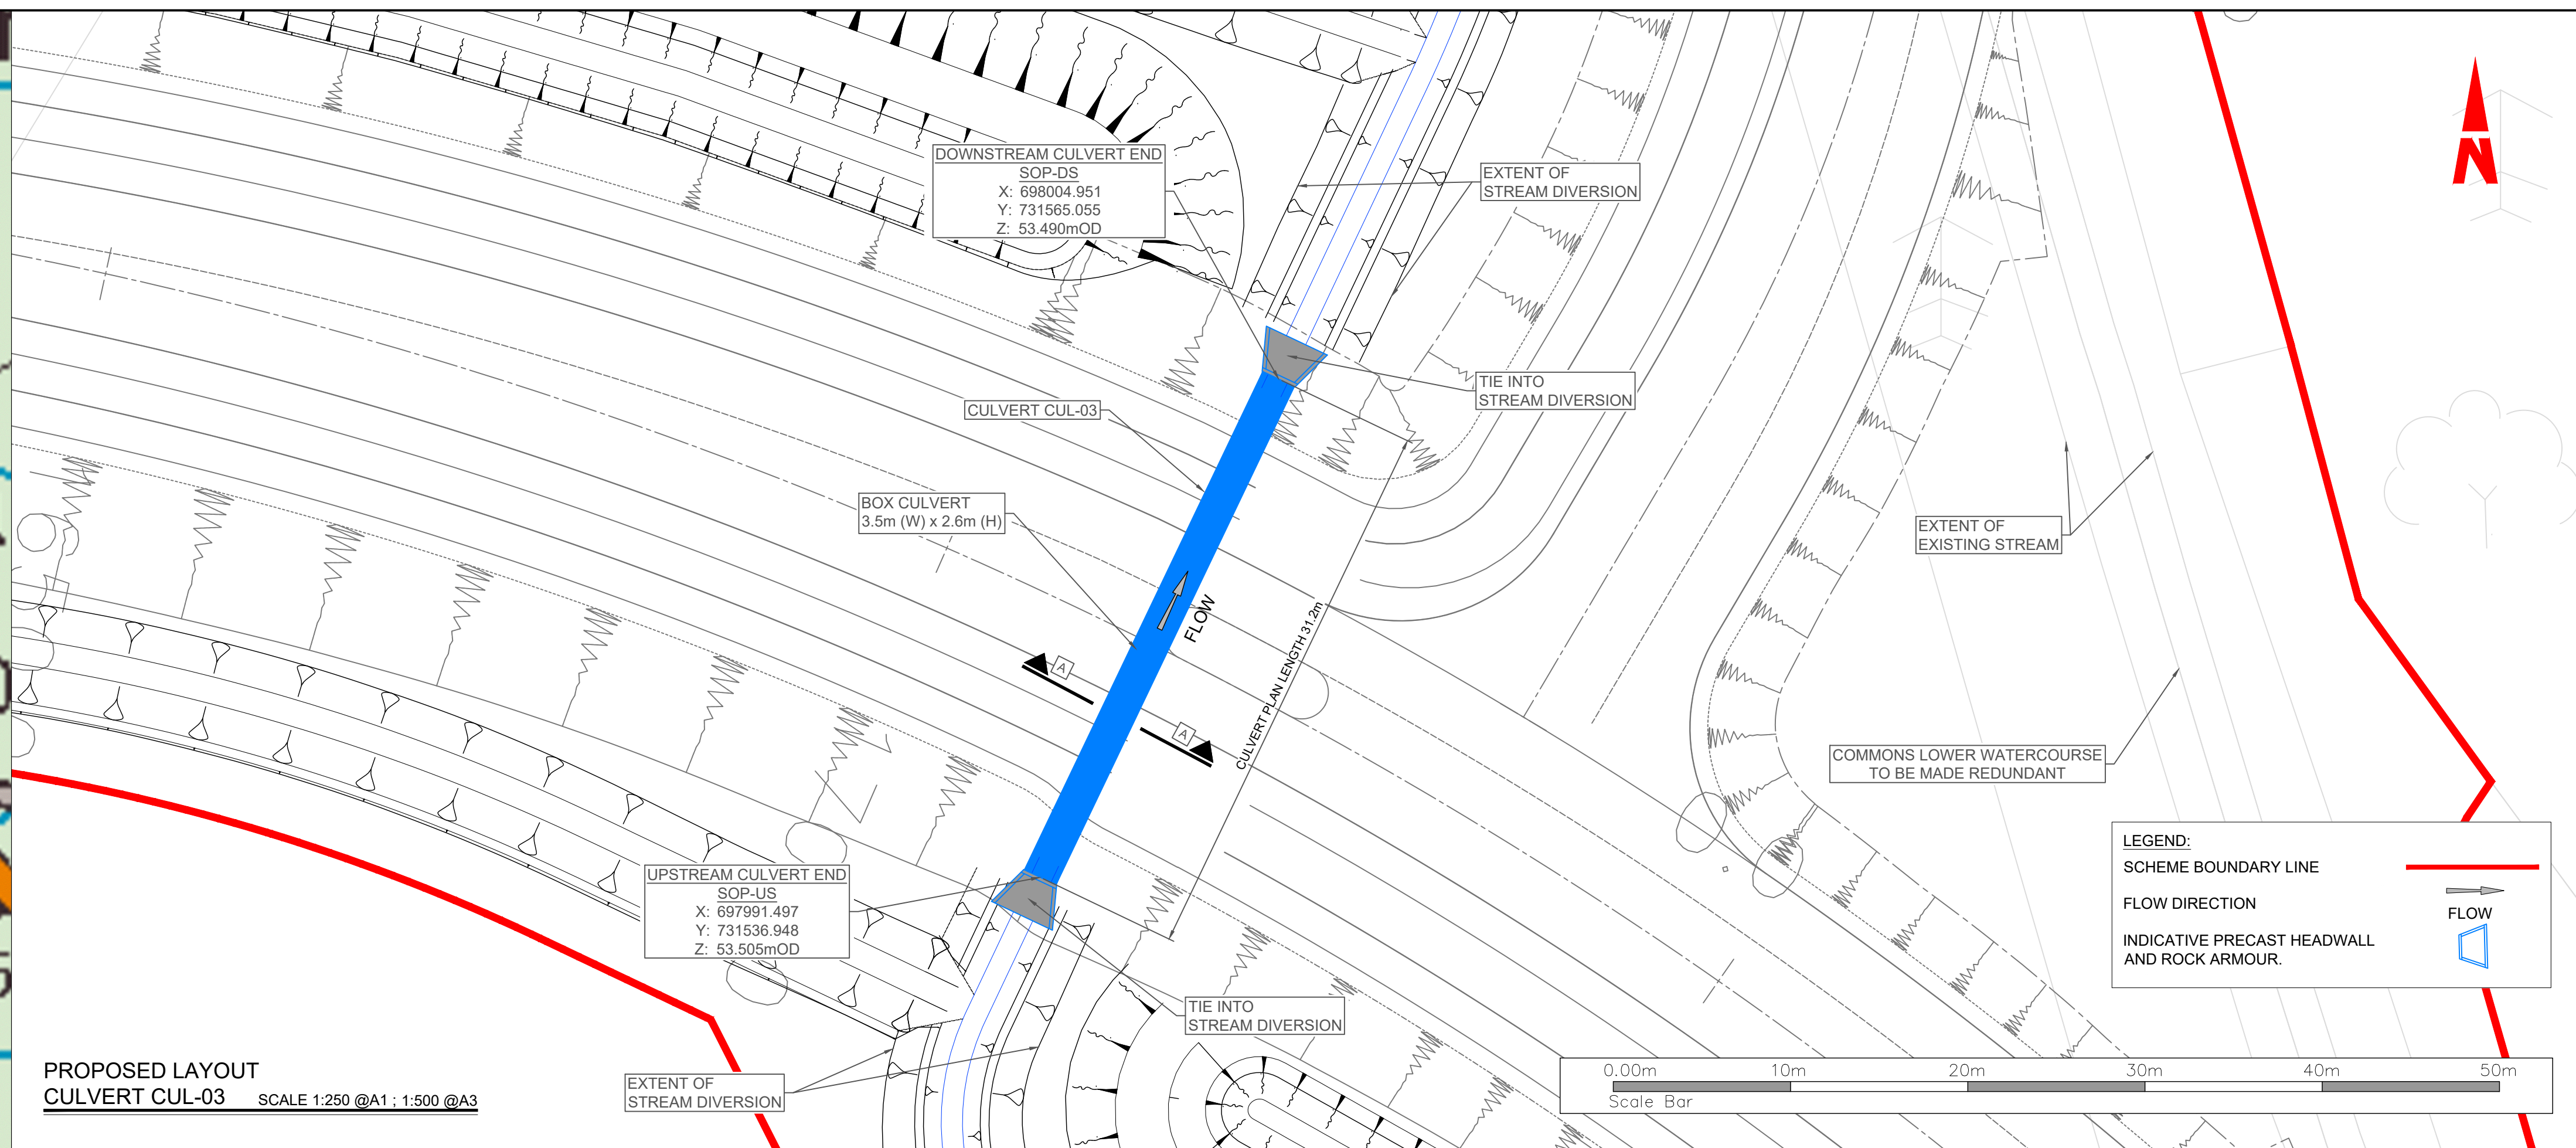

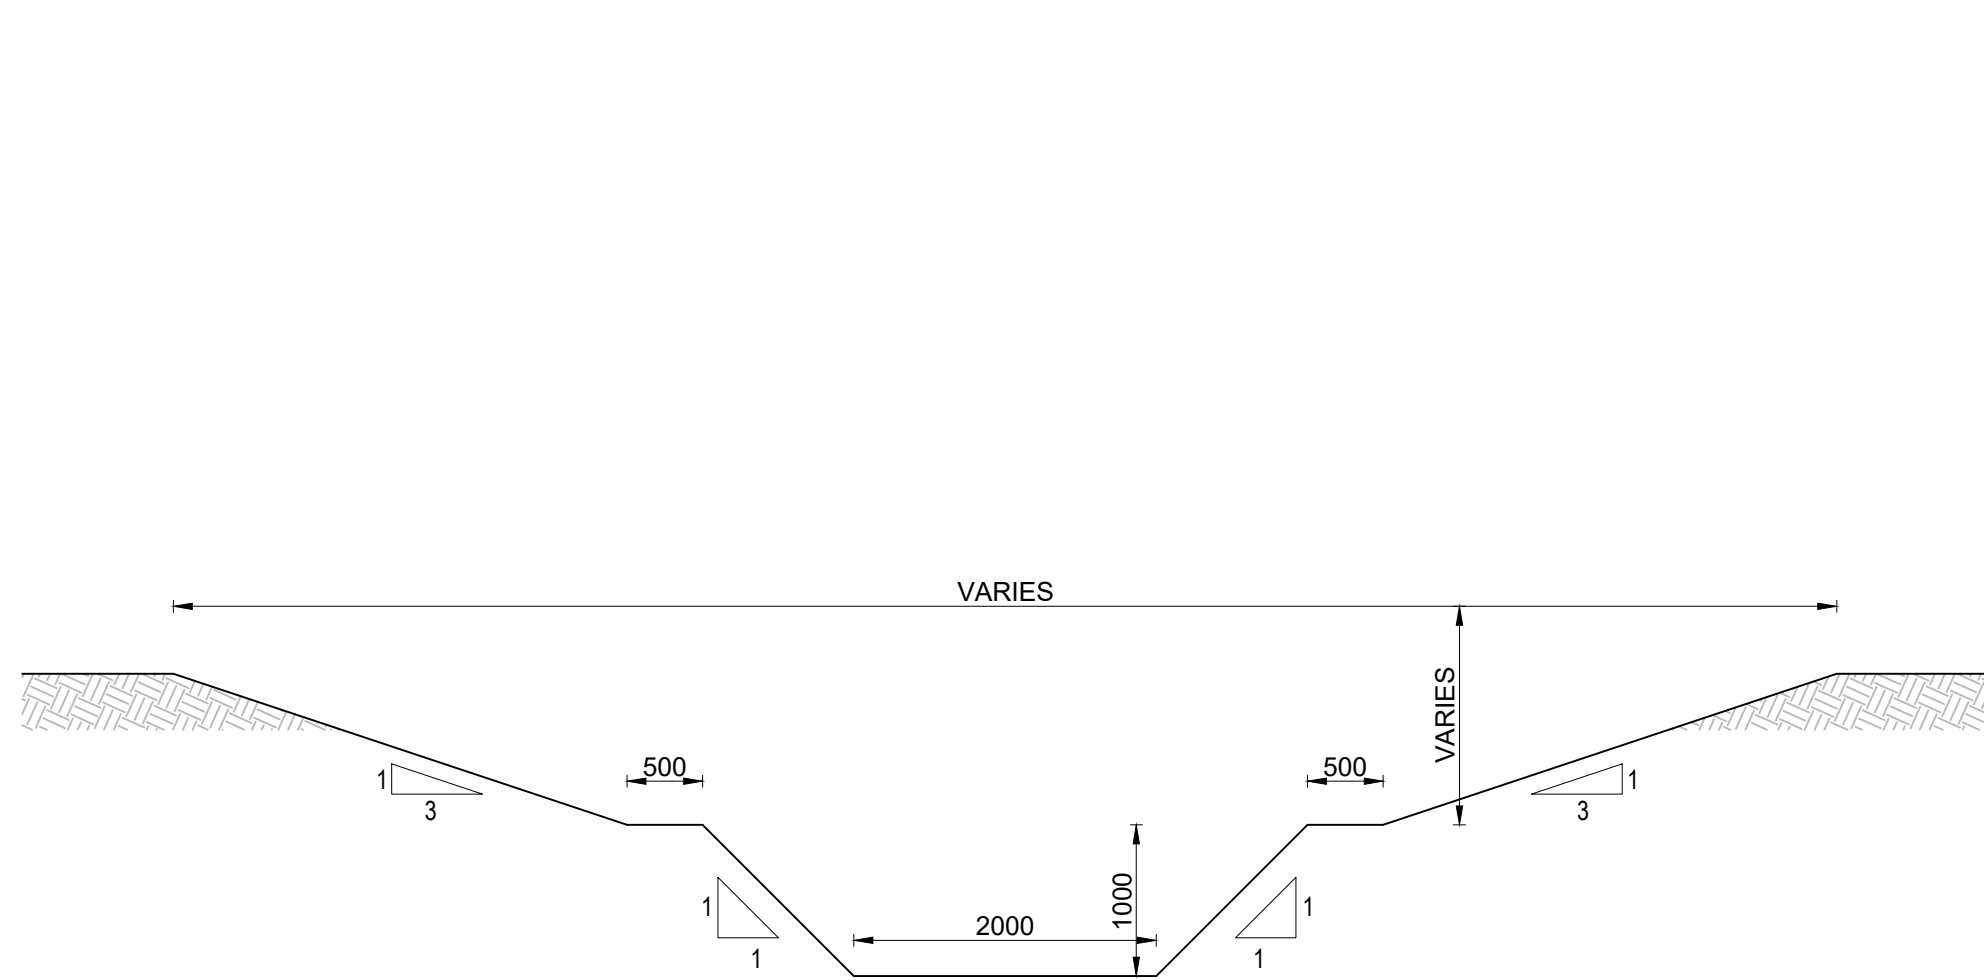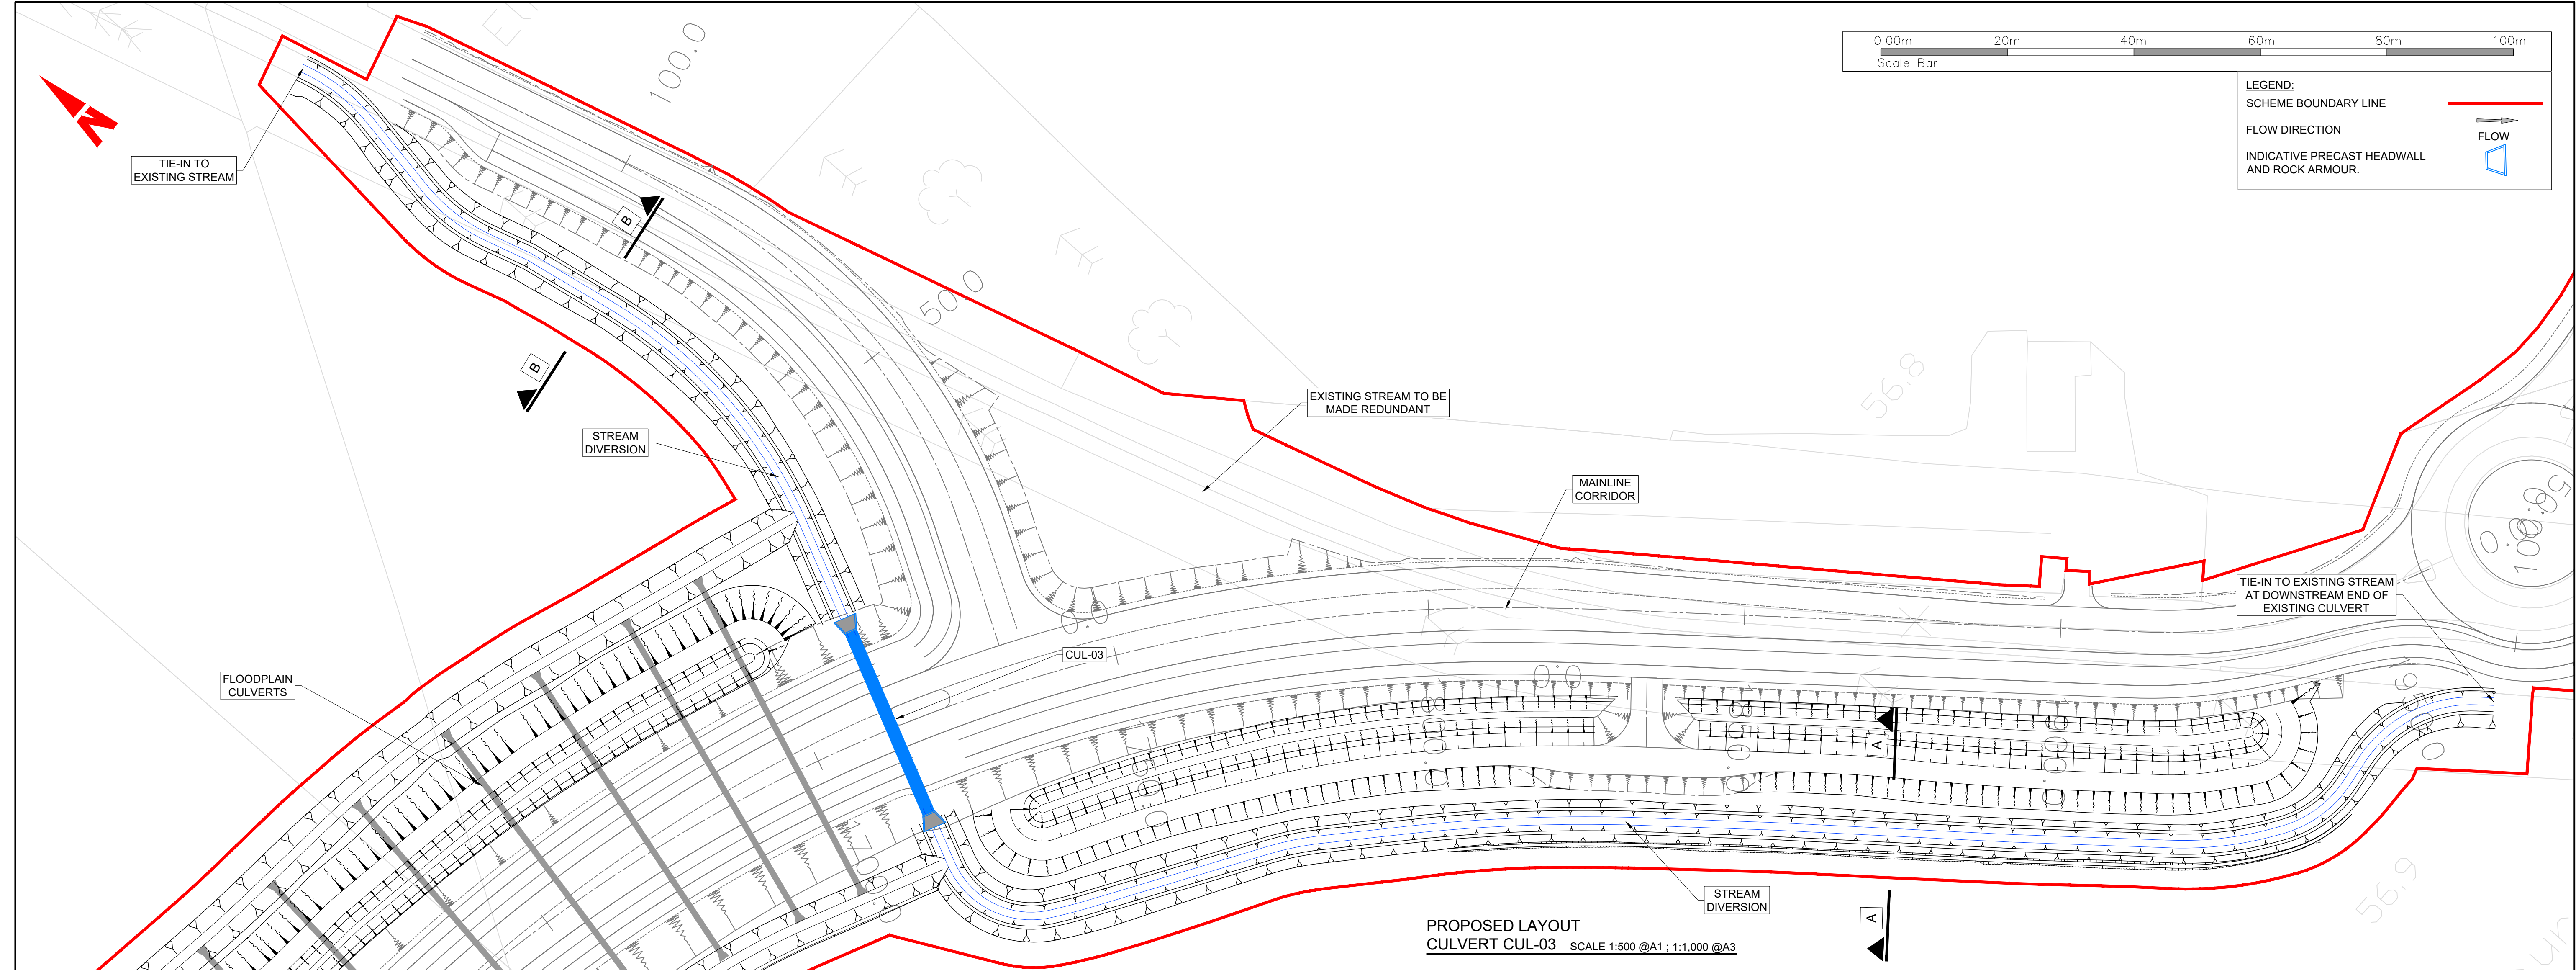


STREAM DIVERSION
CROSS SECTION A-A AND B-B SCALE 1:50 @A1 : 1:100 @A3

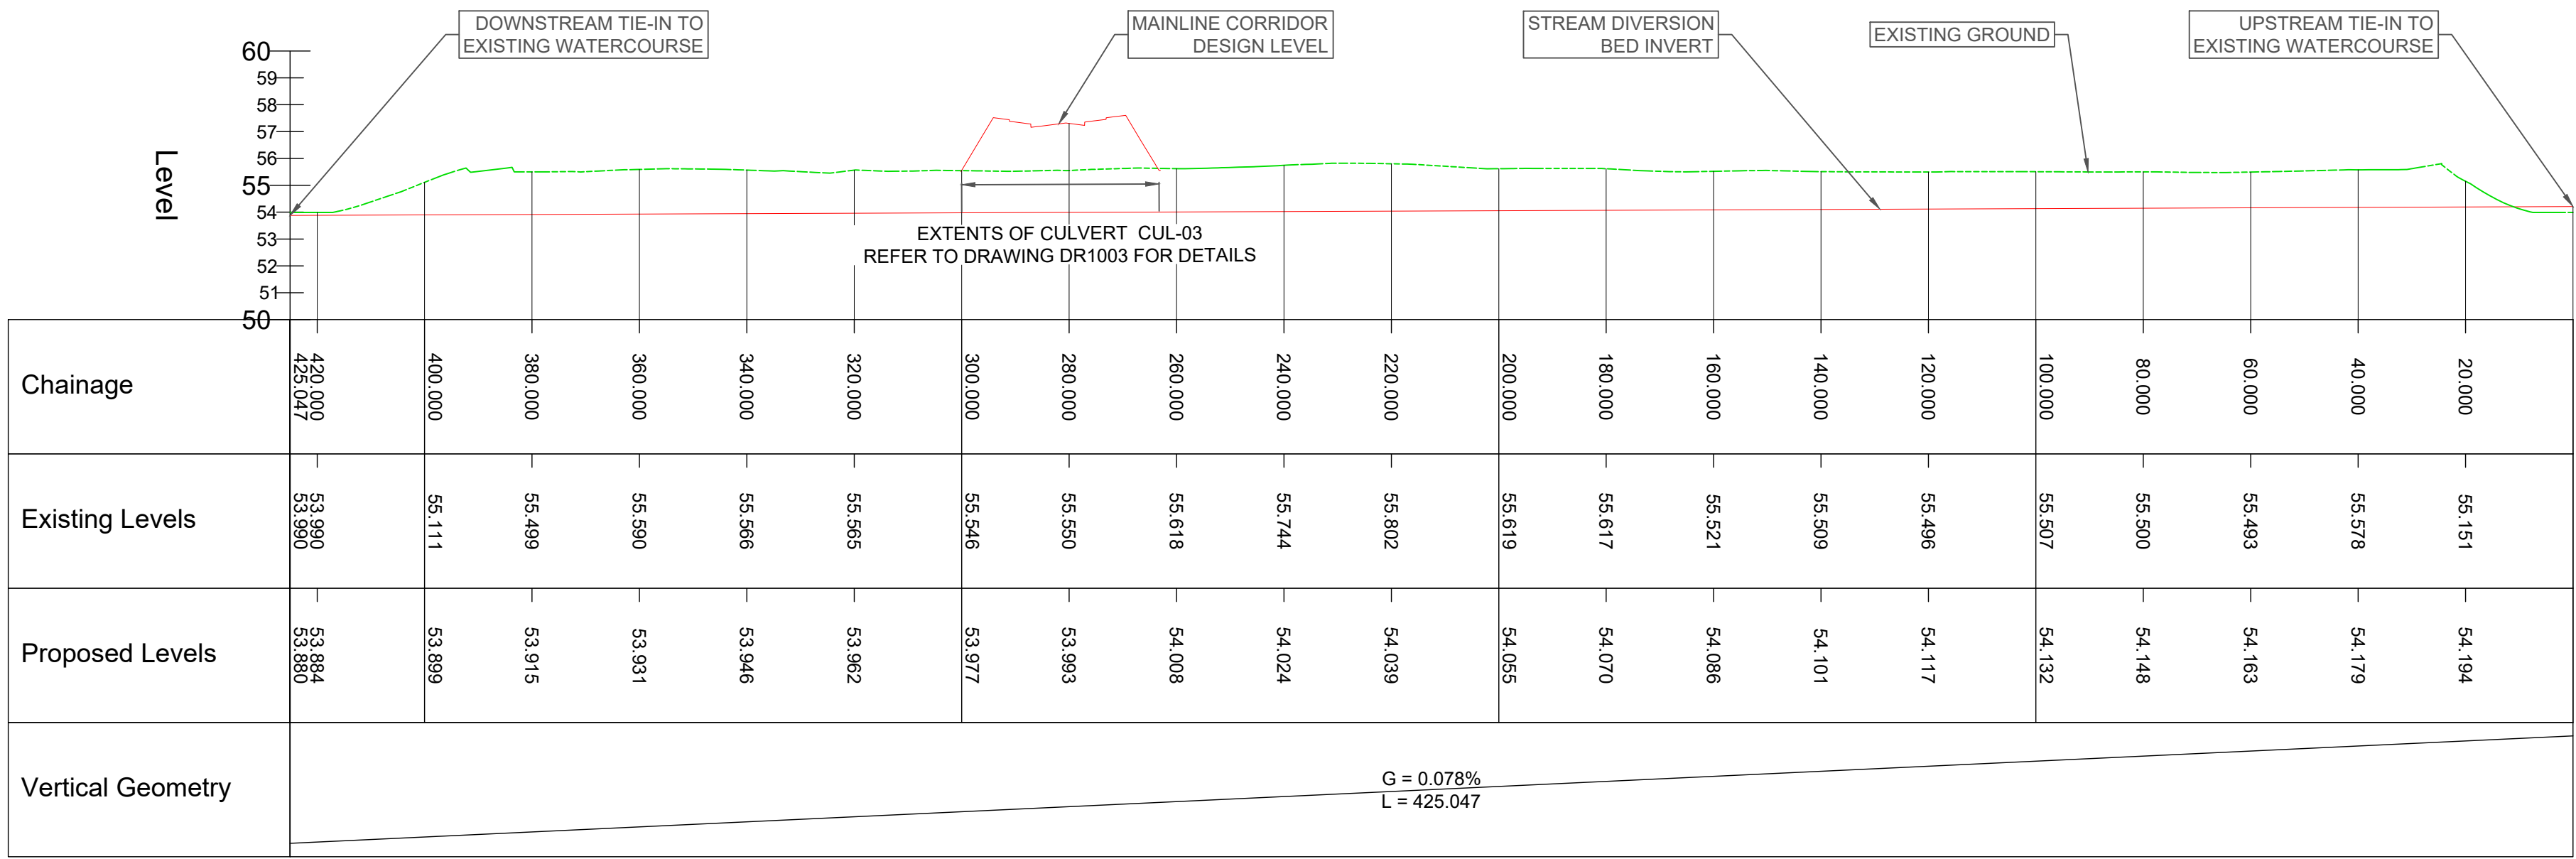

LONGITUDINAL SECTION
STREAM DIVERSION SCALE 1:1,000 @A1 : 1:2,000 @A3

CUL-03 - STREAM DIVERSION - LONGSECTION
SCALE: H 1:1000,V 1:200. DATUM: 50.000

Client

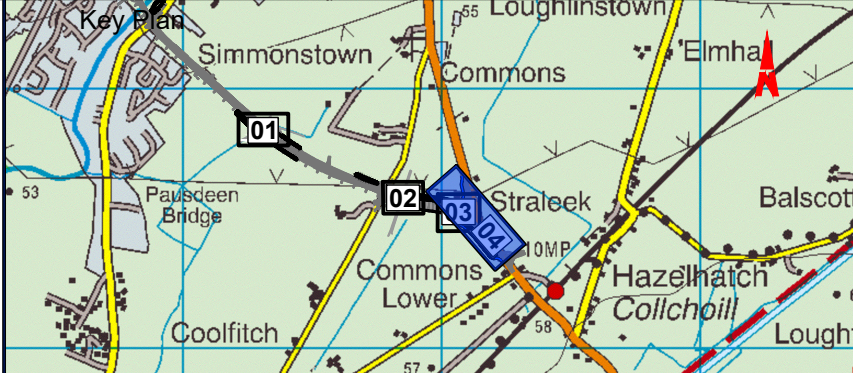

General Notes

- (i) Hard copies, dwf and pdf will form a controlled issue of the drawing. All other formats (dwg etc.) are deemed to be an uncontrolled issue and any work carried out based on these files is at the recipient's own risk. RPS will not accept any responsibility for any errors from the use of these files, either by human error by the recipient, listing of the un-dimensioned measurements, compatibility with the recipient's software, and any errors arising when these files are used to aid the recipient's drawing production, or setting out on site.
- (ii) DO NOT SCALE, use figured dimensions only.

- (iii) This drawing is the property of RPS, it is a project confidential classified document. It must not be copied used or its contents divulged without prior written consent. The needs and expectations of client and RPS must be considered when working with this drawing.

- (iv) Information including topographical survey, geotechnical investigation and utility detail used in the design have been provided by others.

- (v) All Levels refer to Ordnance Survey Datum, Malin Head.

C01	28/10/25	PD	FOR PLANNING APPROVAL	✍
Rev	Date	Dwn Cnk	Amendment / Issue	App



West Pier
Business Campus
Dun Laoghaire
Co Dublin

T +353 1 4882900
F +353 1 2835676
W www.rpsgroup.com/ireland
E ireland@rpsgroup.com

File Identifier
MDT0902-RPS-01-XX-DR-C-DR1001-1004

Scale
AS SHOWN @ A1
AS SHOWN @ A3
Created on
15/11/24
Sheets
04 of 04

Project
CELBRIDGE HAZELHATCH MOBILITY CORRIDOR

Title
DRAINAGE
CUL-03 STREAM DIVERSION
PLAN, PROFILE & CROSS-SECTION

Drawing Number
MDT0902-RPS-01-XX-DR-C-DR1004

Status
A1

Rev
C01