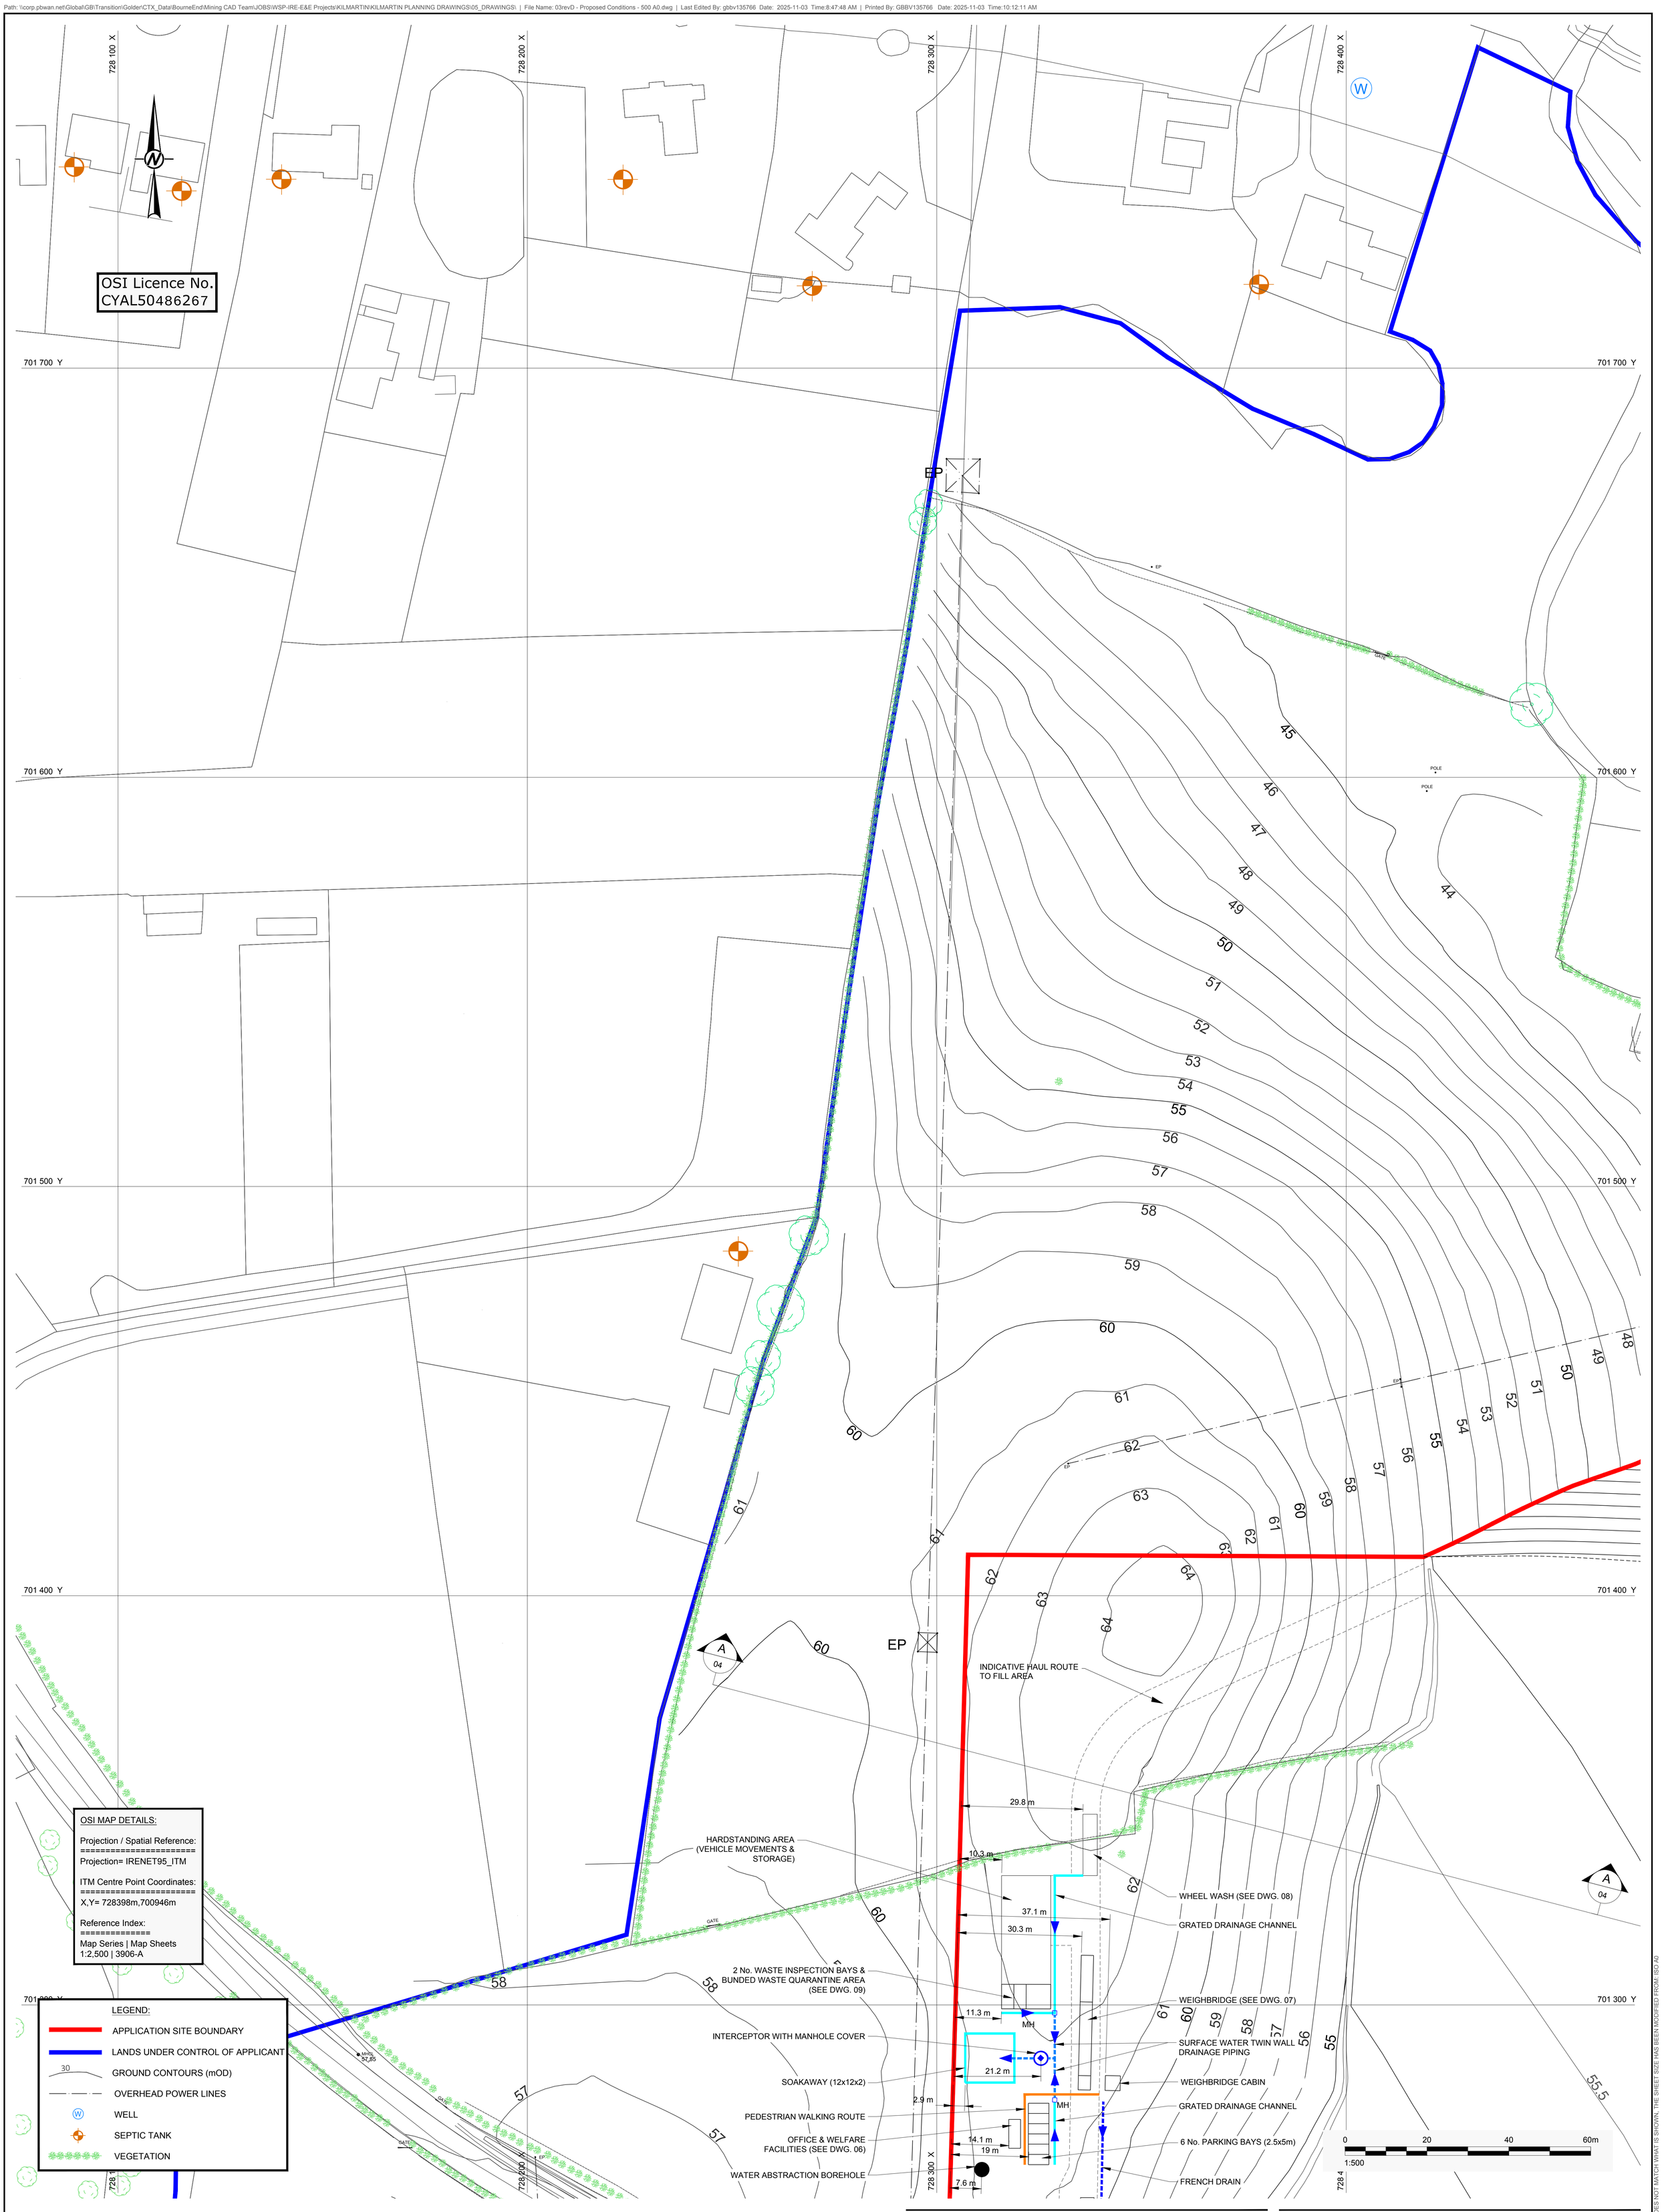

OSI MAP DETAILS:

Projection / Spatial Reference:
==========
Projection= IRENET95_ITM

ITM Centre Point Coordinates:
==========
X,Y= 728398m,700946m

Reference Index:
==========
Map Series | Map Sheets
1:2,500 | 3906-A

LEGEND:

- APPLICATION SITE BOUNDARY
- LANDS UNDER CONTROL OF APPLICANT
- 30 GROUND CONTOURS (mOD)
- OVERHEAD POWER LINES
- W WELL
- SEPTIC TANK
- VEGETATION

NOTES:

GRID REFERENCES ARE IN METRES & TO IRISH NATIONAL GRID.

LEVELS ARE IN METRES & TO O.S. DATUM.

DIMENSIONS ARE IN METRES.

CURRENT DRAWING (03A)
DRAWING (03B)
DRAWING (03C)
DRAWING (03D)

CLIENT

HERBERT STREET FINANCIAL

CONSULTANT

wsp

YYYY-MM-DD	2025-Nov-03
DESIGNED	POB
PREPARED	BVV
REVIEWED	RT
APPROVED	RT

PROJECT

SOIL RECOVERY FACILITY
KILMARTIN, ASHFORD, Co. WICKLOW

TITLE

PROPOSED CONDITIONS (SHEET 1 OF 4)

PROJECT NO.	DRAWING N0.	REV.	SCALE
40000103	03A	D	1:500 A0

25 mm IF THIS MEASUREMENT DOES NOT MATCH WHAT IS SHOWN, THE SHEET SIZE HAS BEEN MODIFIED FROM: ISO A0