


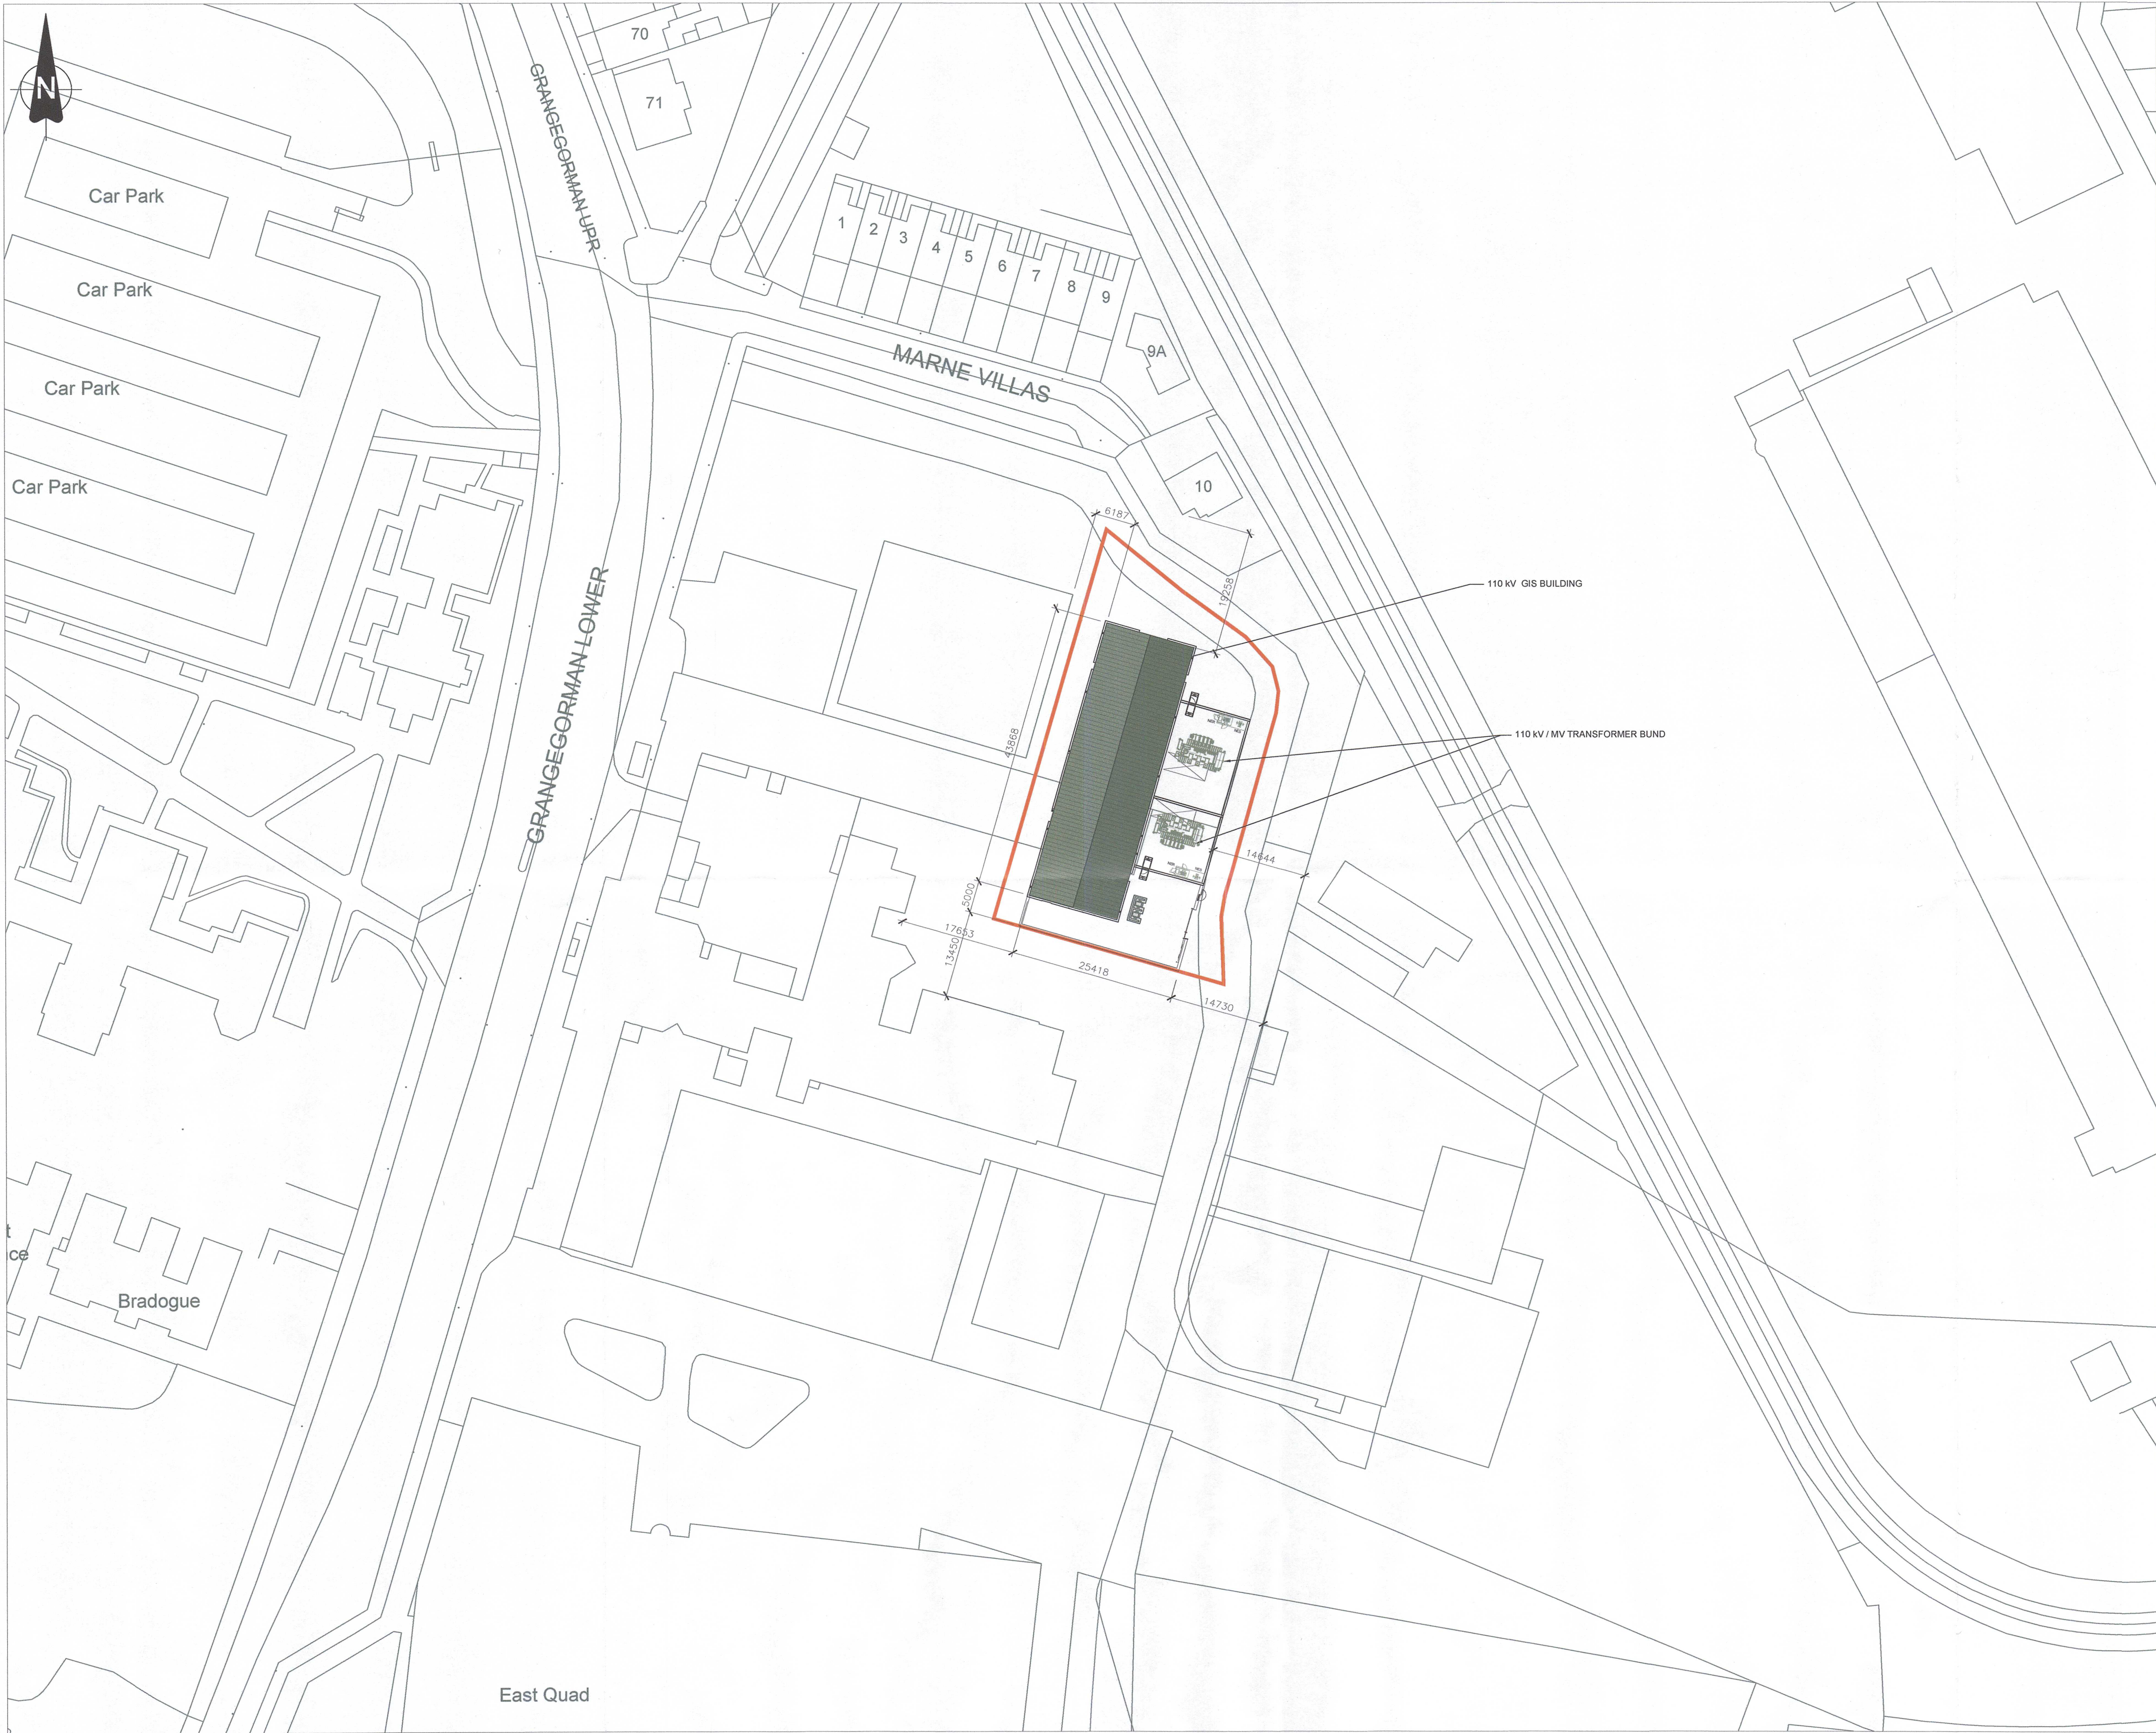

LEGEND

PLANNING BOUNDARY

NOTES

1. ALL DIMENSIONS SHOWN IN mm, UNLESS STATED OTHERWISE.
2. DRAWING TO BE PRINTED IN COLOUR.
3. TAILTE EIREANN MAP SHEET REFERENCE 3197-24
4. THIS DRAWING IS FOR PLANNING PURPOSES ONLY
5. PLANNING BOUNDARY AREA = 0.186 ha

REFERENCE DRAWINGS

PE492-D325-002-001-(LATEST REV.) FOR SITE LOCATION MAP

PRELIMINARY DRAWING
FOR INFORMATION ONLY

REV	DATE	REVISION DESCRIPTION	DRN	PROD	VER	APP
0	FEB. 20	ISSUED FOR SID SCREENING APPLICATION				

COPYRIGHT © ESB
ALL RIGHTS RESERVED. NO PART OF THIS WORK MAY BE MODIFIED, REPRODUCED OR COPIED IN ANY FORM OR BY ANY MEANS - GRAPHIC, ELECTRONIC OR MECHANICAL, INCLUDING PHOTOCOPYING, RECORDING, TAPING OR USED FOR ANY PURPOSE OTHER THAN ITS DESIGNATED PURPOSE, WITHOUT THE WRITTEN PERMISSION OF ESB.

PURPOSE OF ISSUE - PRELIMINARY UNLESS INDICATED

CLIENT APPROVAL ☐ PLANNING ☒ TENDER ☐ CONSTRUCTION ☐ AS-BUILT ☐

CLIENT ESB NETWORKS

PROJECT BROADSTONE 110 kV

CONTRACT I_DS1172

DRAWING TITLE BROADSTONE 110 kV SUBSTATION
SID SCREENING APPLICATION
SITE LAYOUT 1:500

PRODUCTION UNIT Transmission and Distribution Delivery



Engineering and Major Projects,
One Dublin Airport Central, Dublin Airport,
Cloghran, Co. Dublin, K67 XF72, Ireland.
Tel: +353 (0)1 709 8000 Web: www.esb.ie
Engineering and Major Projects is a division of ESB.

DRAWN	PRODUCED	VERIFIED	APPROVED	APPROVAL DATE
J.Byrne	Sheehan_G	R.O'Toole	S. Donnelly	22/01/2026
CLIENT REF	NO. OF SHTS	SIZE	SCALE	
TC236237	1	A1	As Shown	

DRAWING NUMBER PE492-D325-002-000-000 SHEET REV

SITE LAYOUT
SCALE 1:500

C:\work\pace\byrne_john\m-vr\app\2349e_c0d1.tld\it.d-high voltage\drawings\pe492 110 kv substation services\025 - broadstone 110 kv\pe492-D325-002-002-000.dwg