


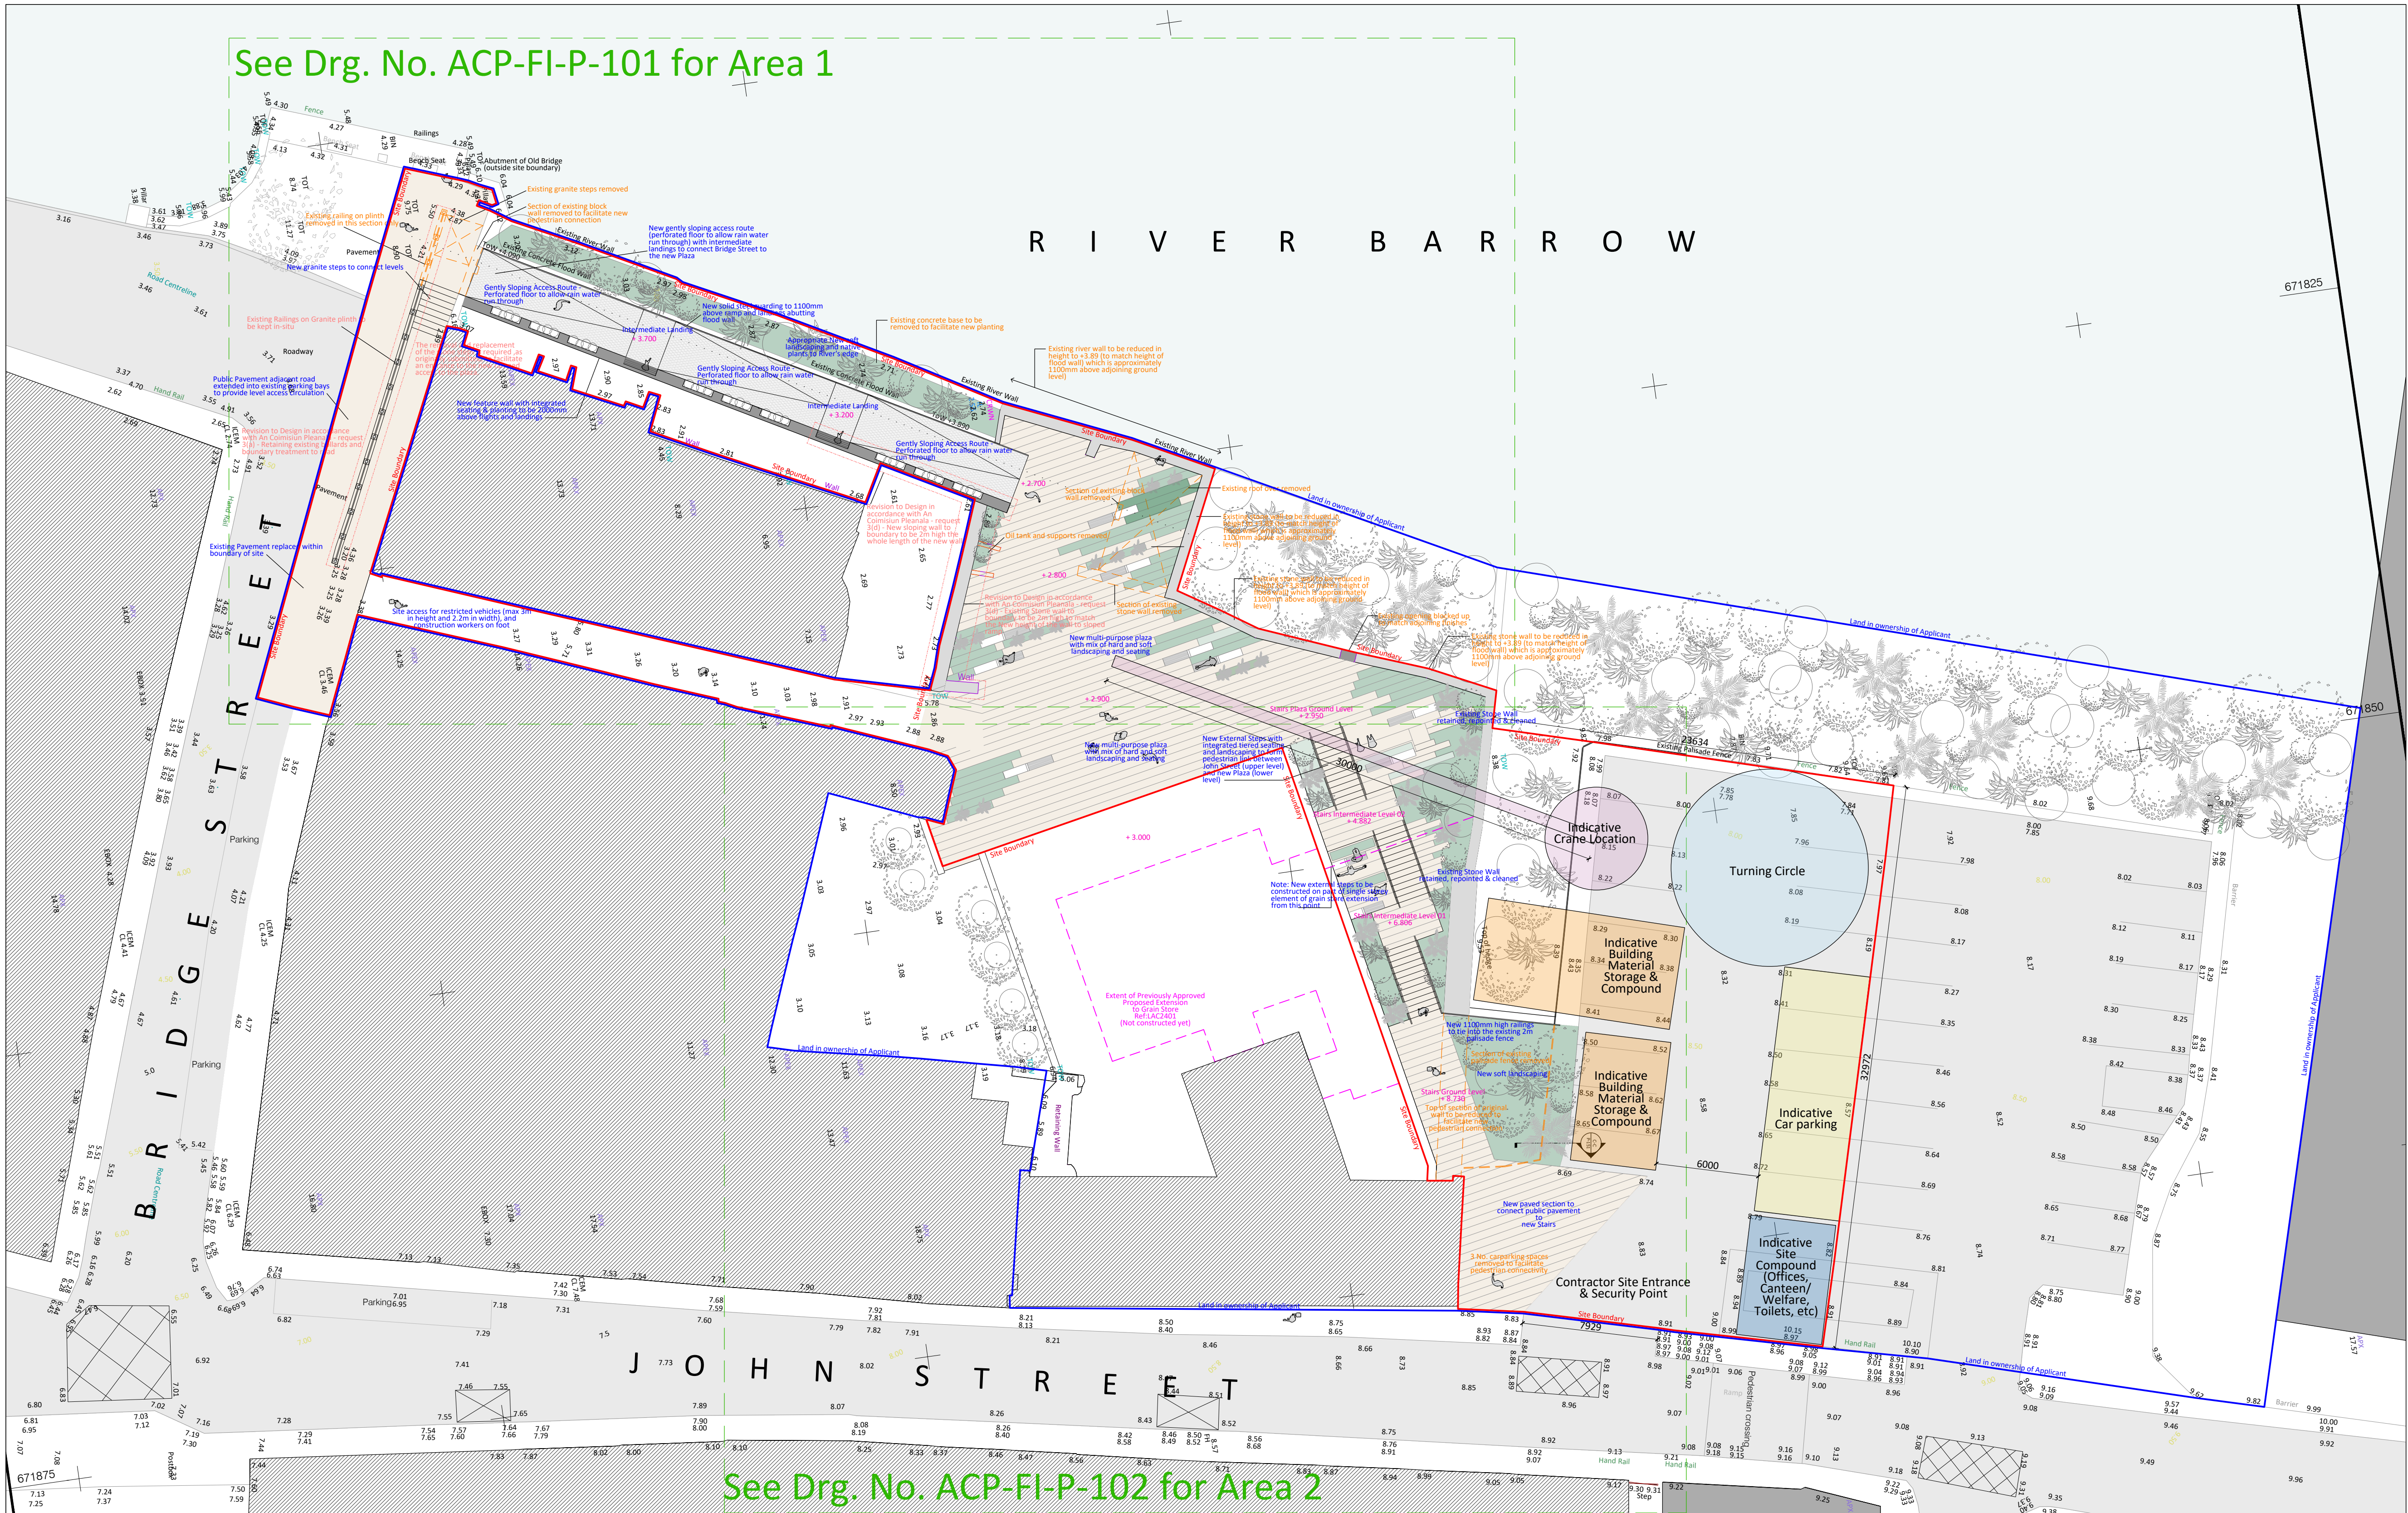

01 Site Layout Plan (Entire Site) As Proposed
Scale: 1:200