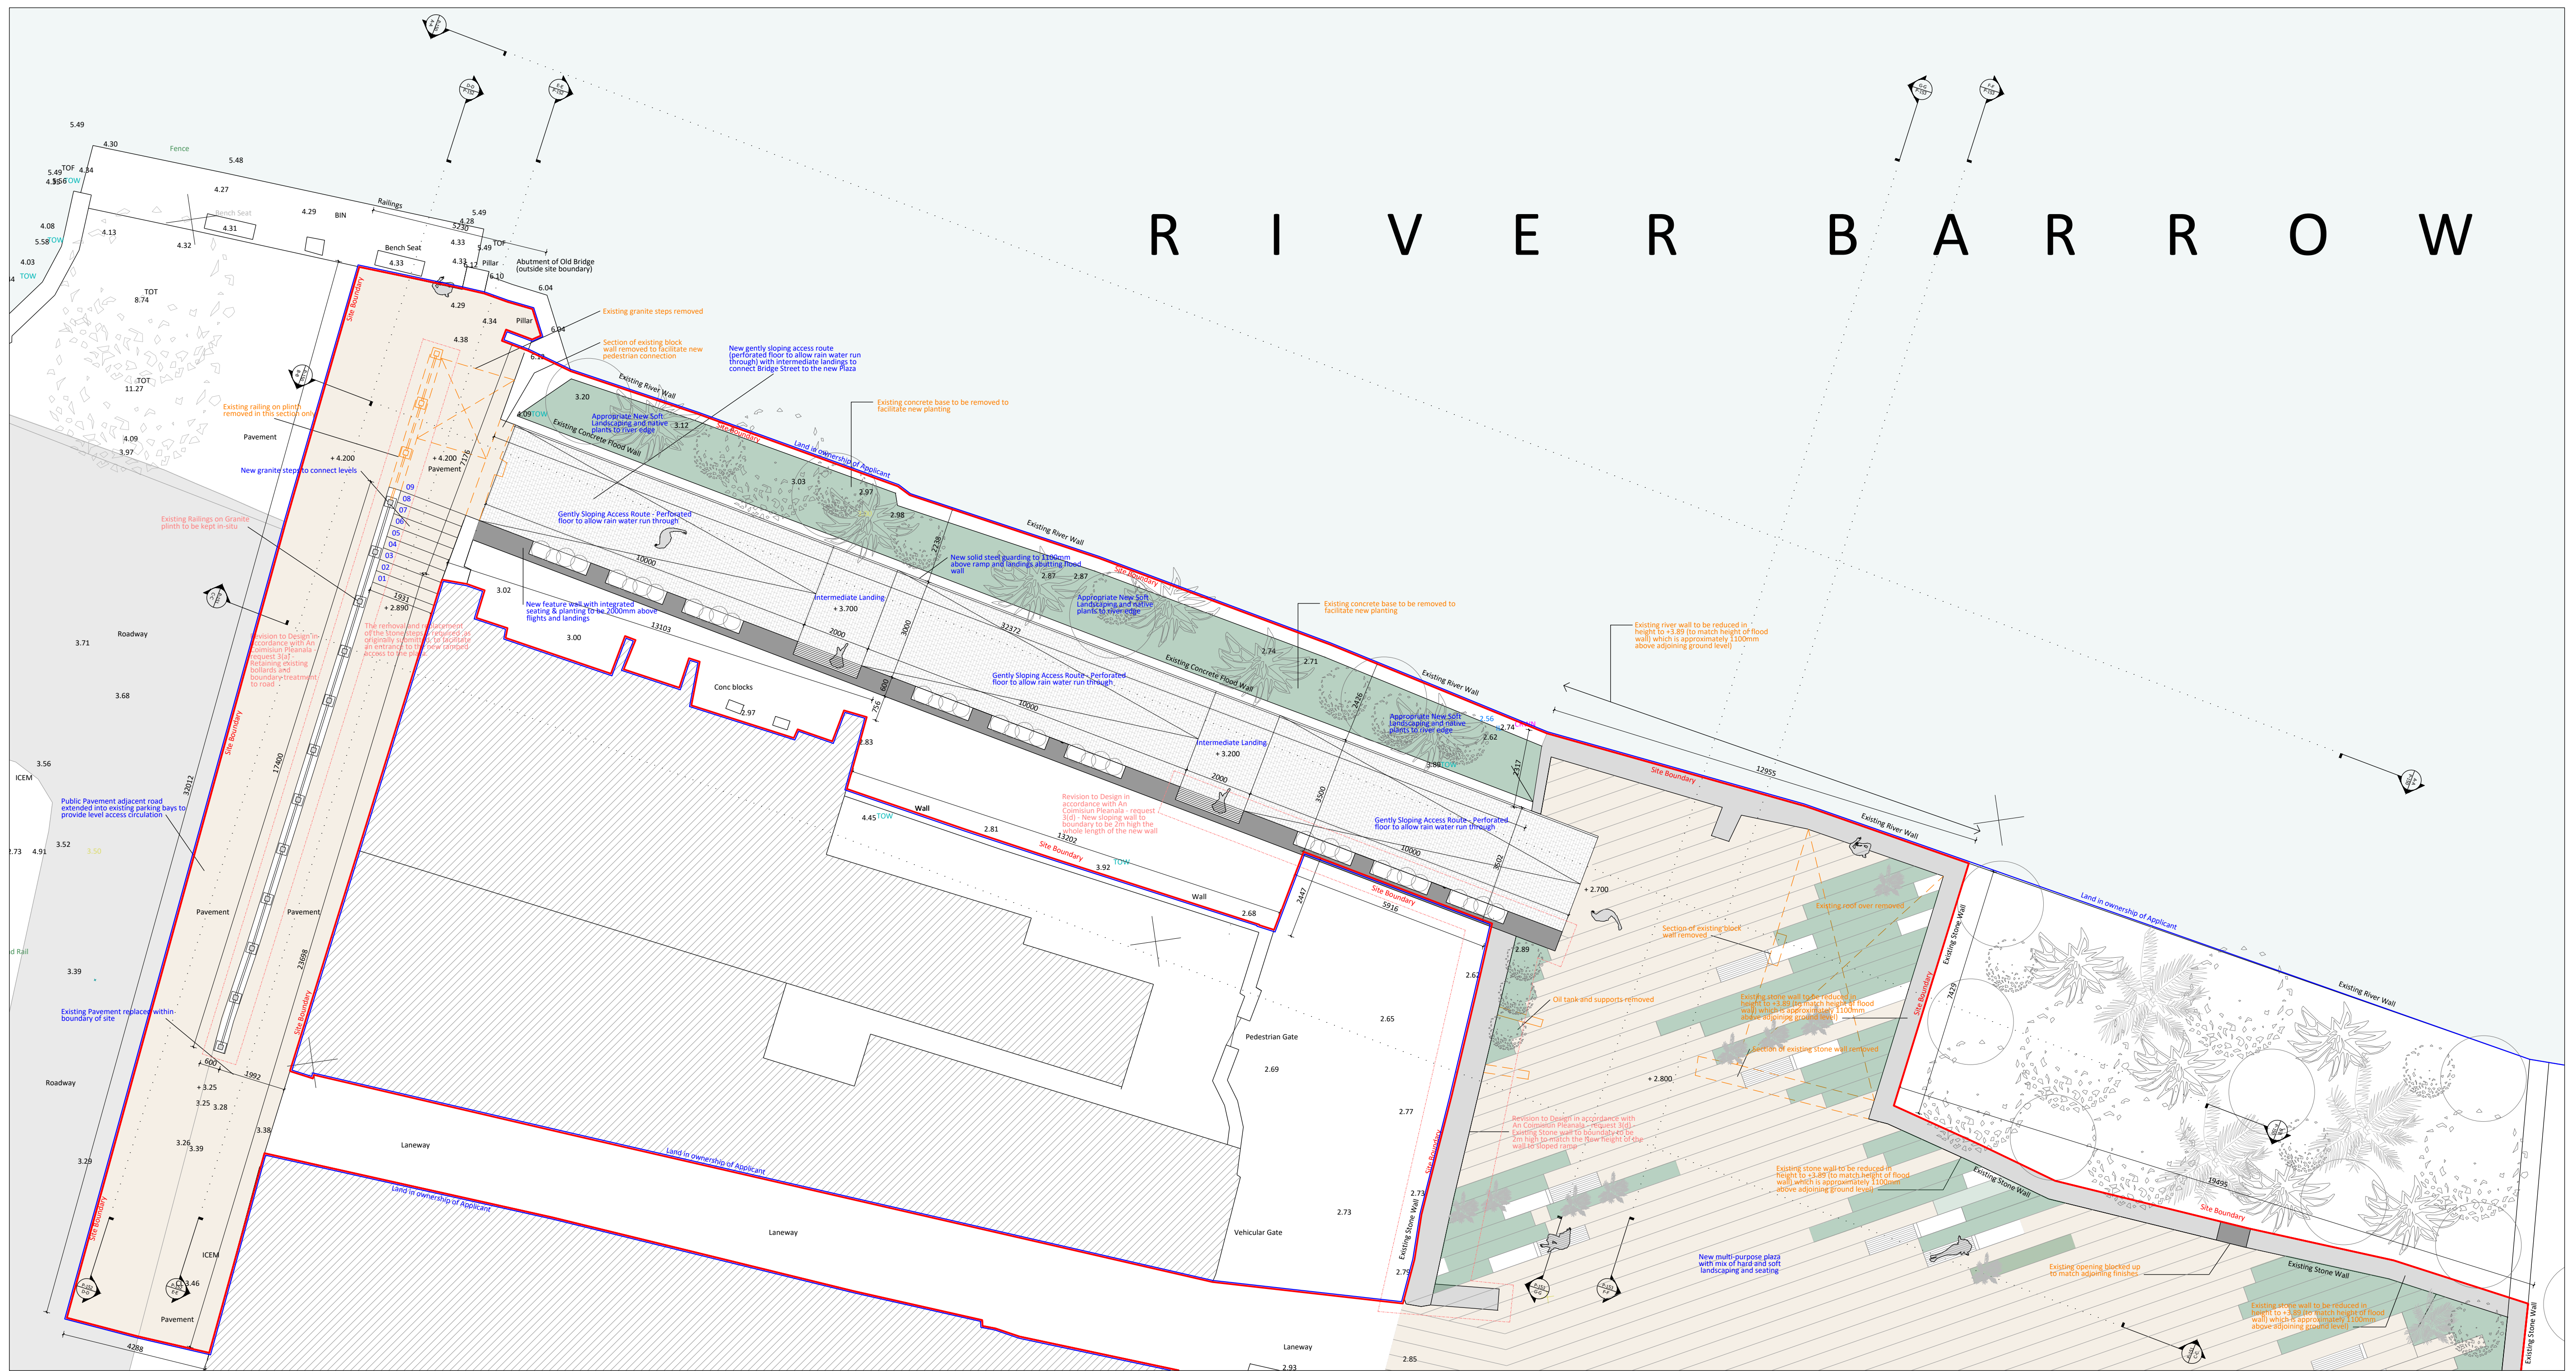


R I V E R B A R R O W

[illegible]