


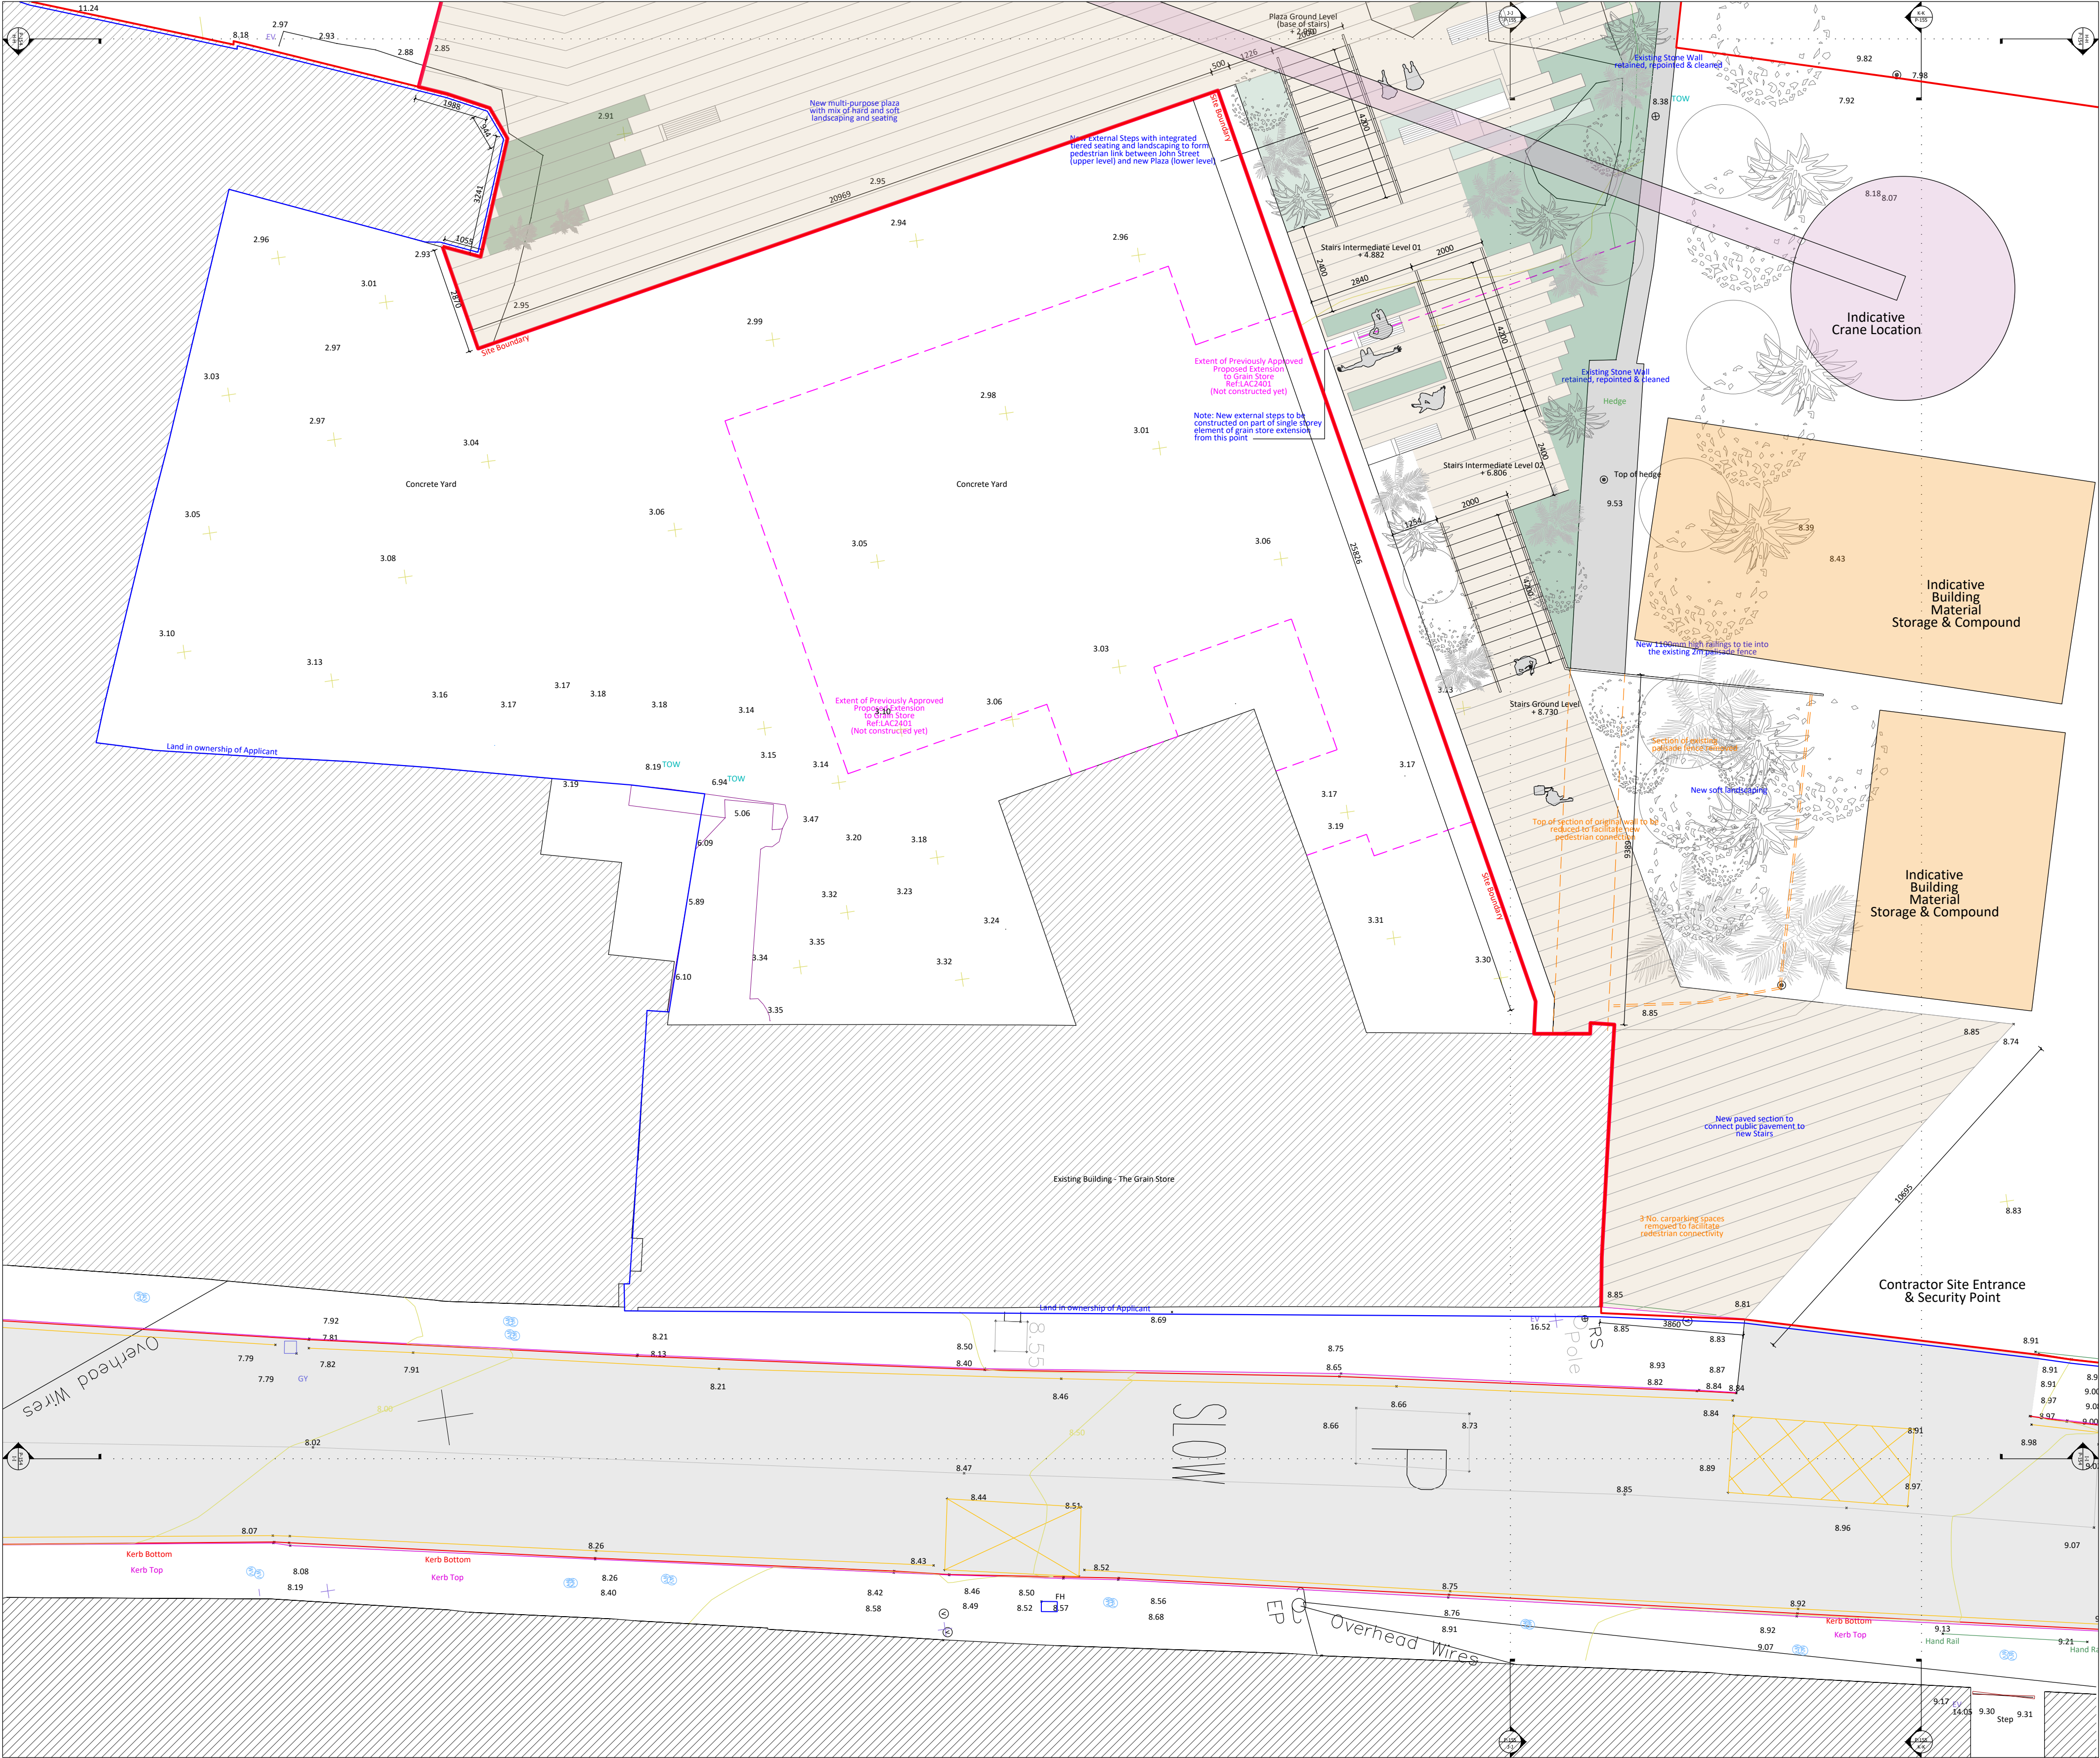

01

Site Layout Plan (Area 2) As Proposed


Scale: 1:200

OPKM ARCHITECTS
50 MOUNT STREET UPPER, DUBLIN 2, D02 D9D3
T 01 676 6208
info@opkmarchitects.com
www.opkmarchitects.com

Practice Member	Registered Architect	Architect Accredited in Conservation	PSDP Accreditation	Environmental Accreditation
2026	2026	G3	P	E

RIAI RIBA arb

Rev.	Date	Reason For Issue	Chk	Notes
-	-	-	-	-
-	-	-	-	-
-	-	-	-	-
-	-	-	-	-
-	-	-	-	-
-	-	-	-	-
-	-	-	-	-
-	-	-	-	-
-	-	-	-	-

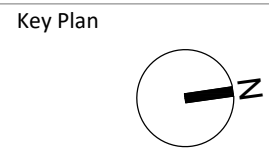

Project Lands between John St. & Bridge St., New Ross, Wexford
Title Site Layout Plan (Area 2) As Proposed
Stage An Coimisiun Pleanála

Job No.	Scale	Date
19-104	1:100	20.08.2026
Client	Number	Revision
Wexford County Council	ACP-FI-P-102	-