



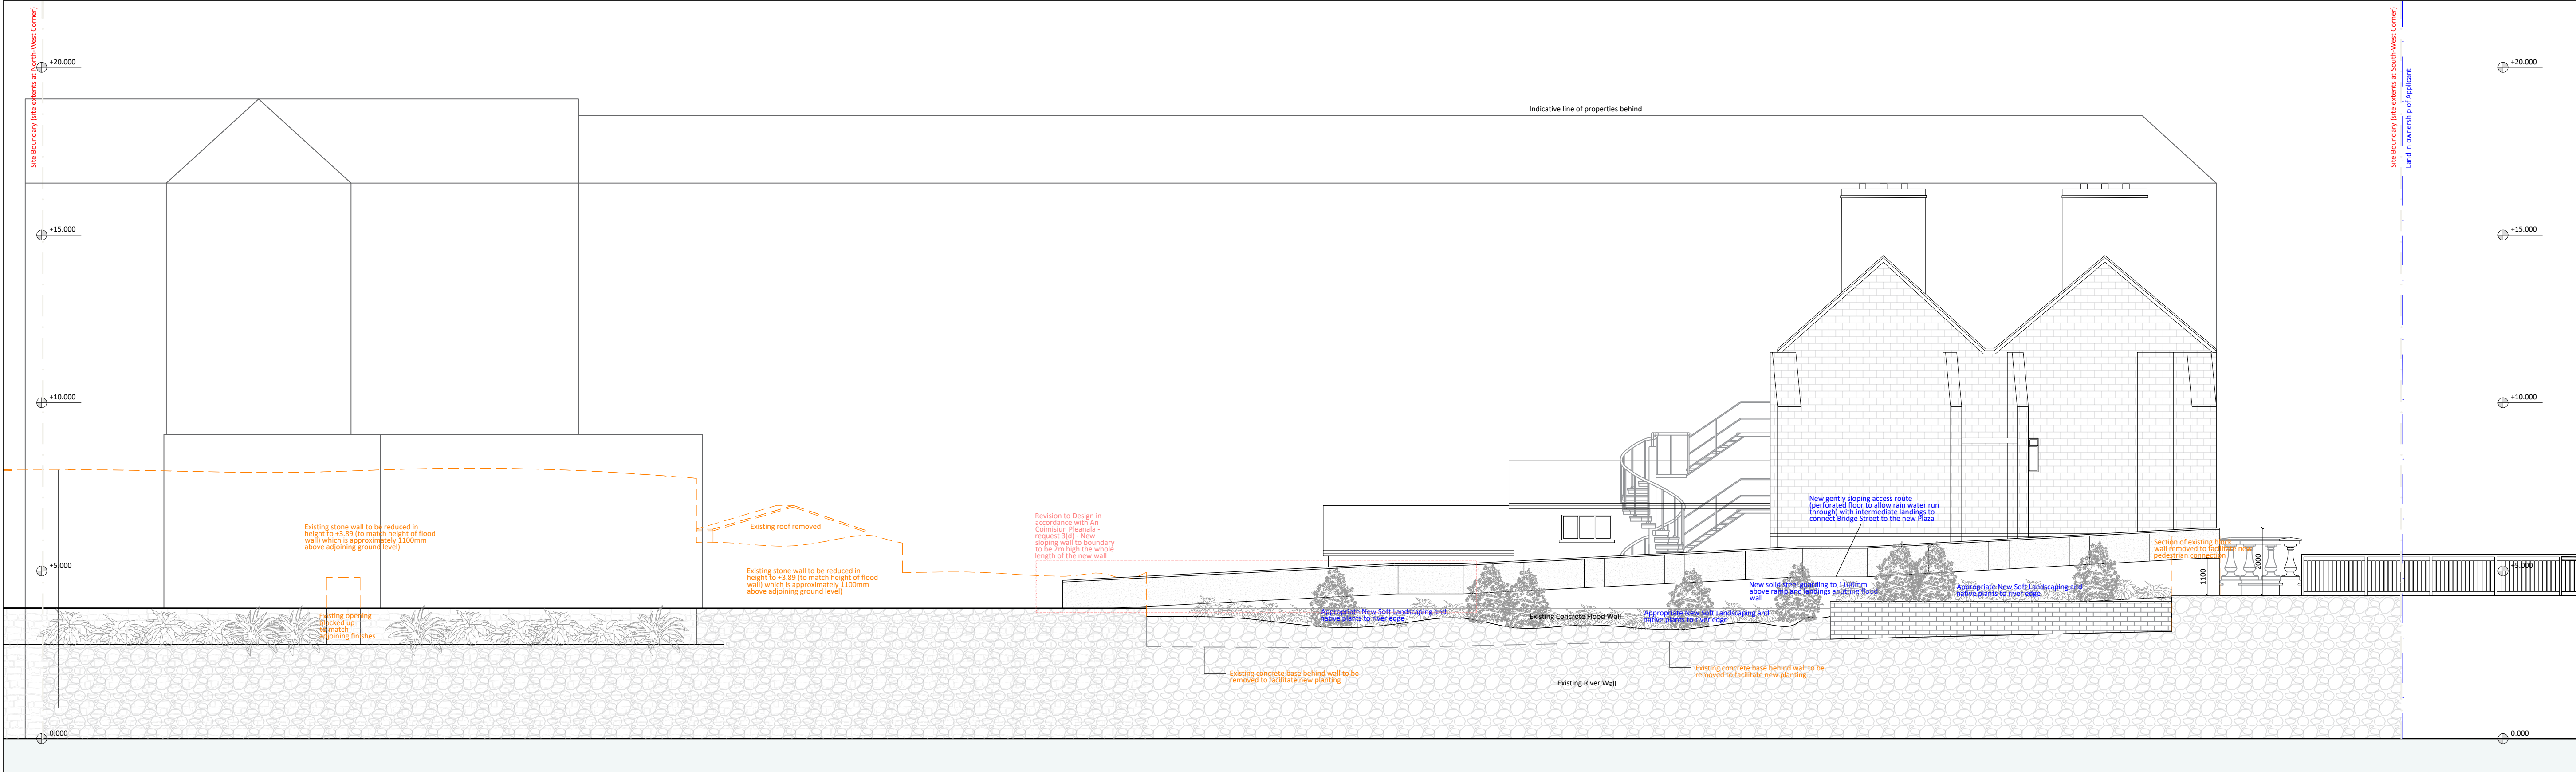

01 Section A-A As Proposed (Elevaiton to Riverside)
Scale: 1:100

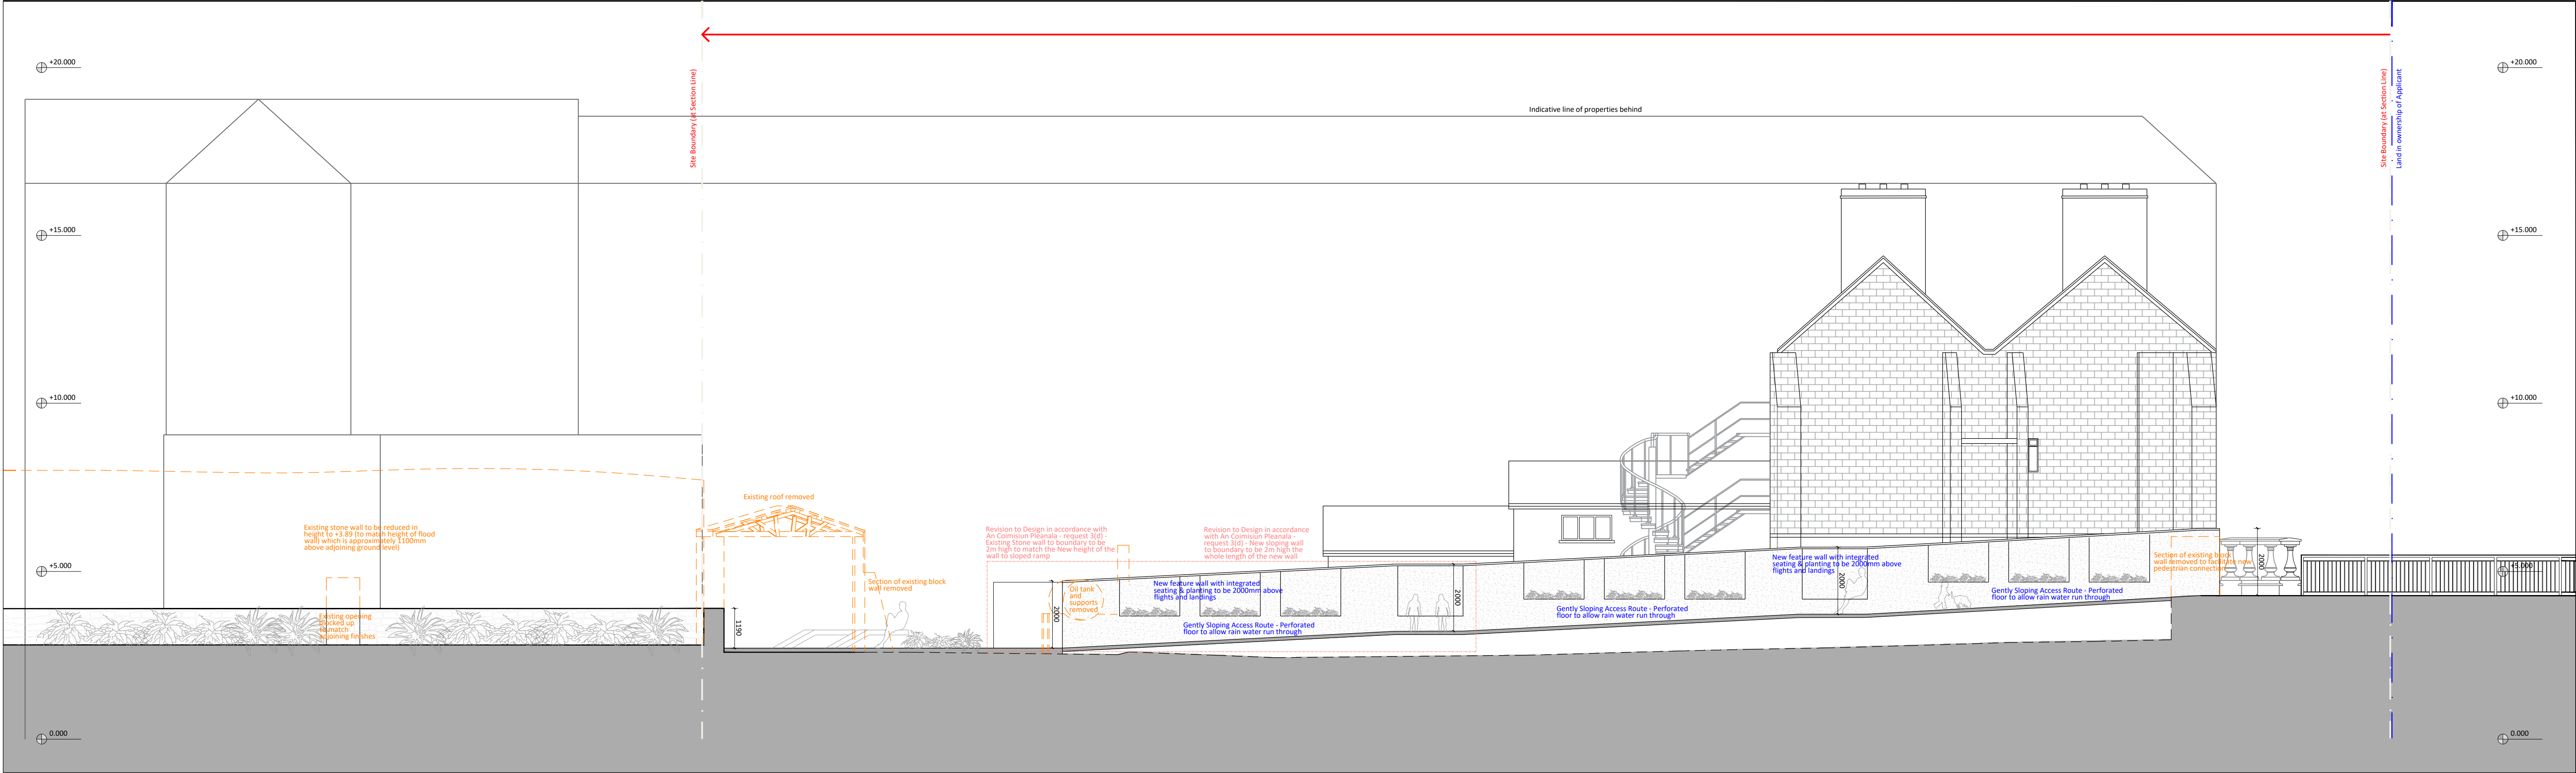

02 Section B-B As Proposed
Scale: 1:100